

D

C

B

A




1) 3D VIEW 1



2) 3D VIEW 2




3) 3D VIEW 3

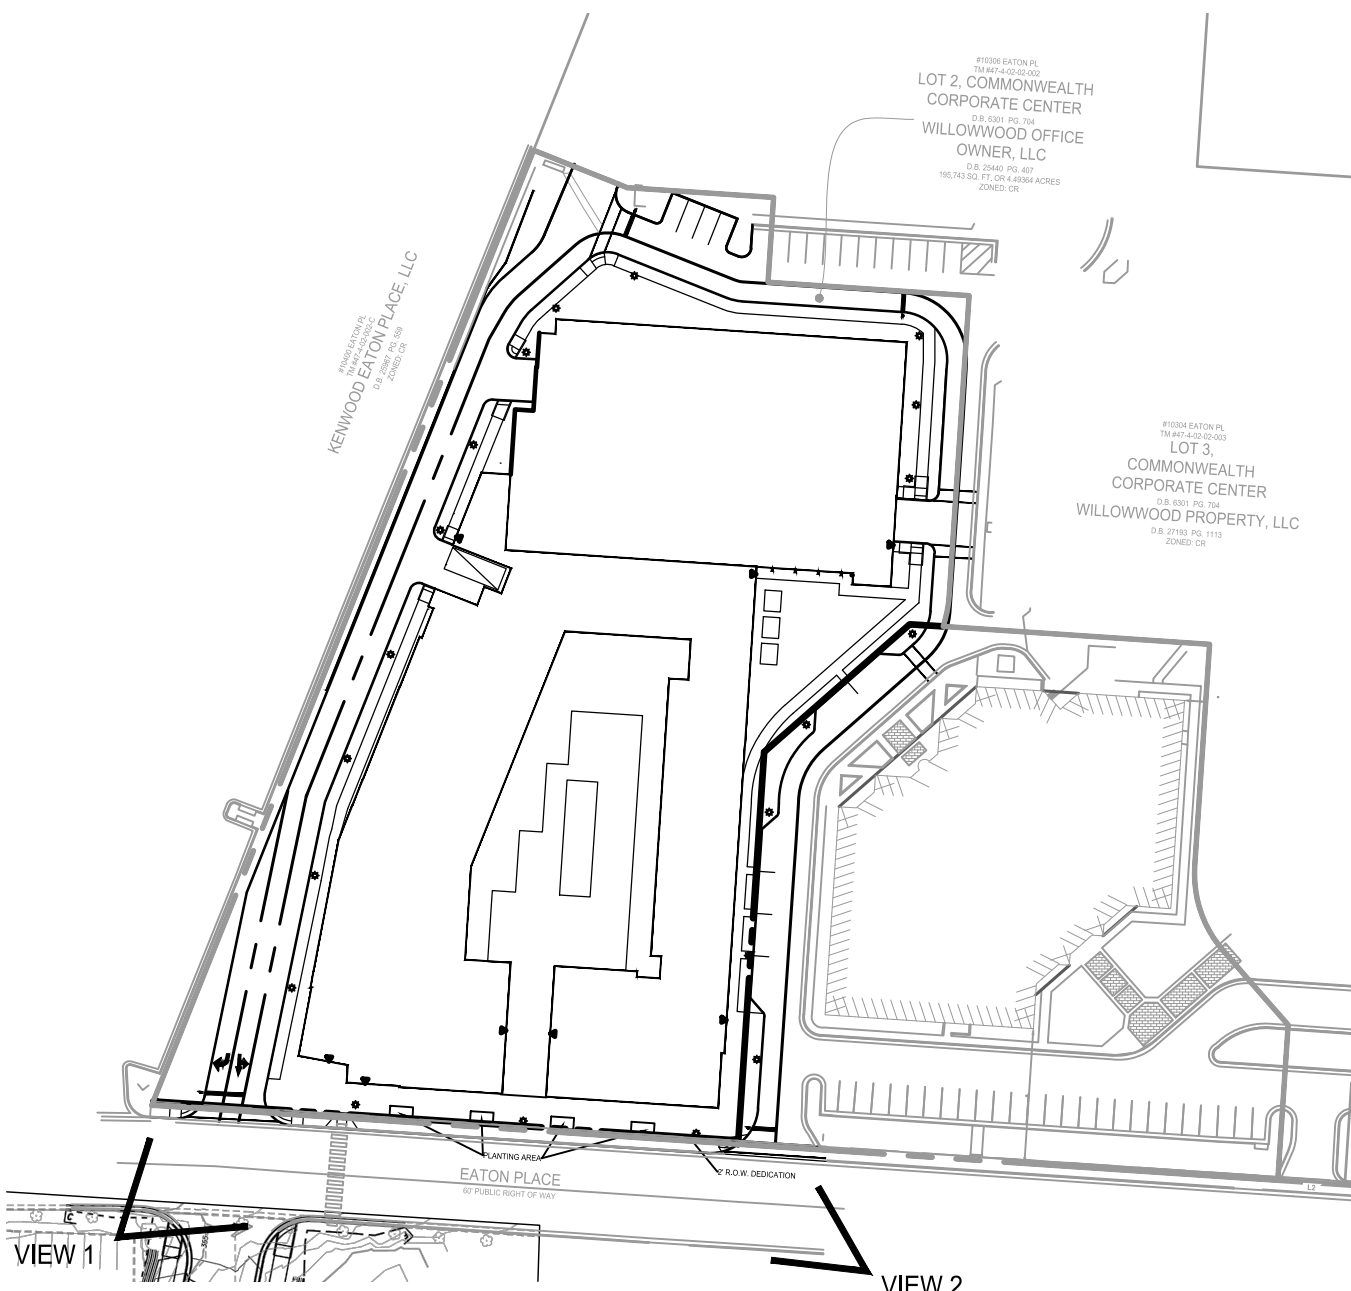

NOTE: THE GRAPHICS, SHOWN ON THIS SHEET, ARE CONCEPTUAL IN NATURE AND ILLUSTRATE THE GENERAL CHARACTER OF THE BUILDINGS AND PROJECT SITE. THESE DRAWINGS ARE NOT INTENDED TO REPRESENT FINAL BUILDING DESIGN OR TO BE INTERPRETED AS A COMMITMENT TO FINAL DESIGN OF THE PROJECT. FINAL DESIGN WILL BE DETERMINED AT THE TIME OF FINAL SITE PLAN SUBMISSION.



**christopher
consultants**
4035 ridge top road
suite 601
fairfax, va 22030
engineering • surveying • land planning

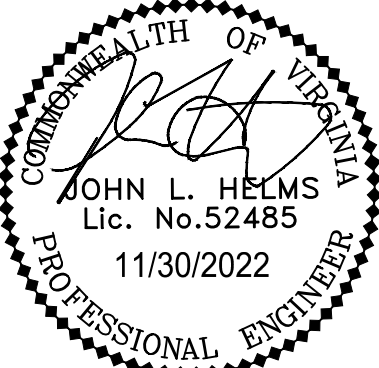

N29 APARTMENTS
GENERAL DEVELOPMENT PLAN

CITY OF FAIRFAX, VA


ADDRESSED PER CITY COMMENTS		DESCRIPTION	
MARK	DATE	DATE	
1	11-30-2022		

PROJECT No.: 21082.002.00
DRAWING No.: 111772
DATE: 2022-07-15
SCALE: NOT TO SCALE
DESIGN: QN
DRAWN: QN
CHECKED: JM


SHEET TITLE:

ILLUSTRATIVE
BUILDING
GRAPHICS


SHEET No.
PI_410

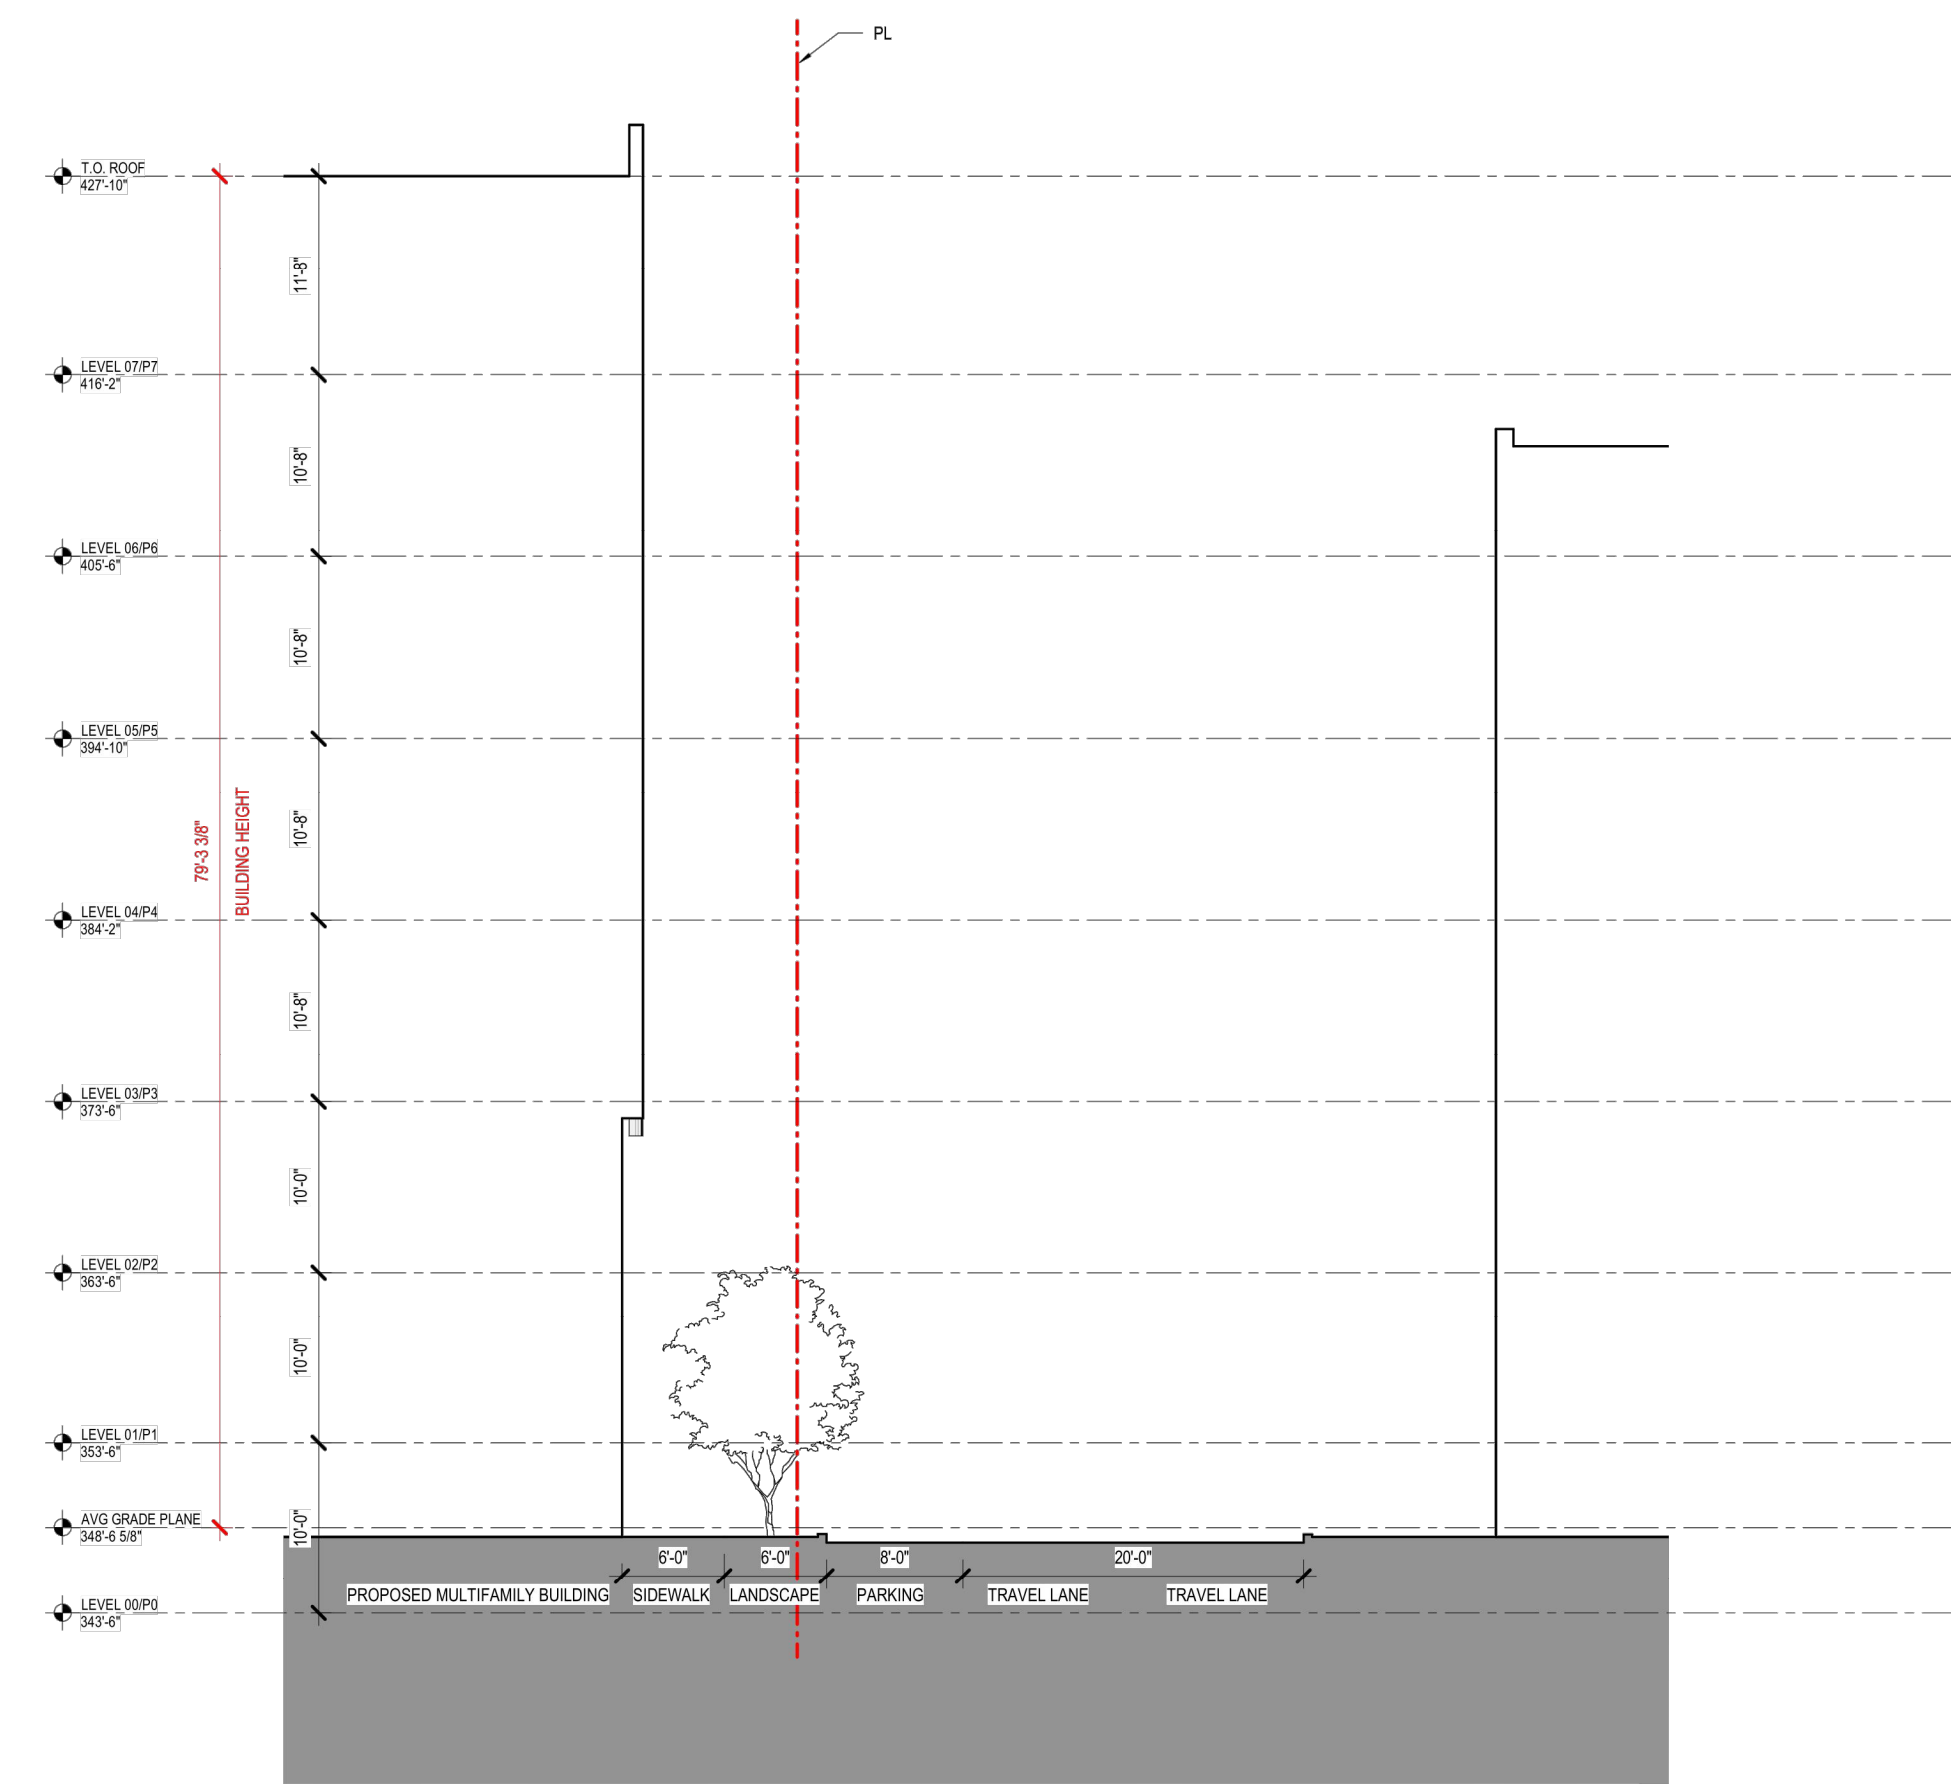


CROSS SECTION 1

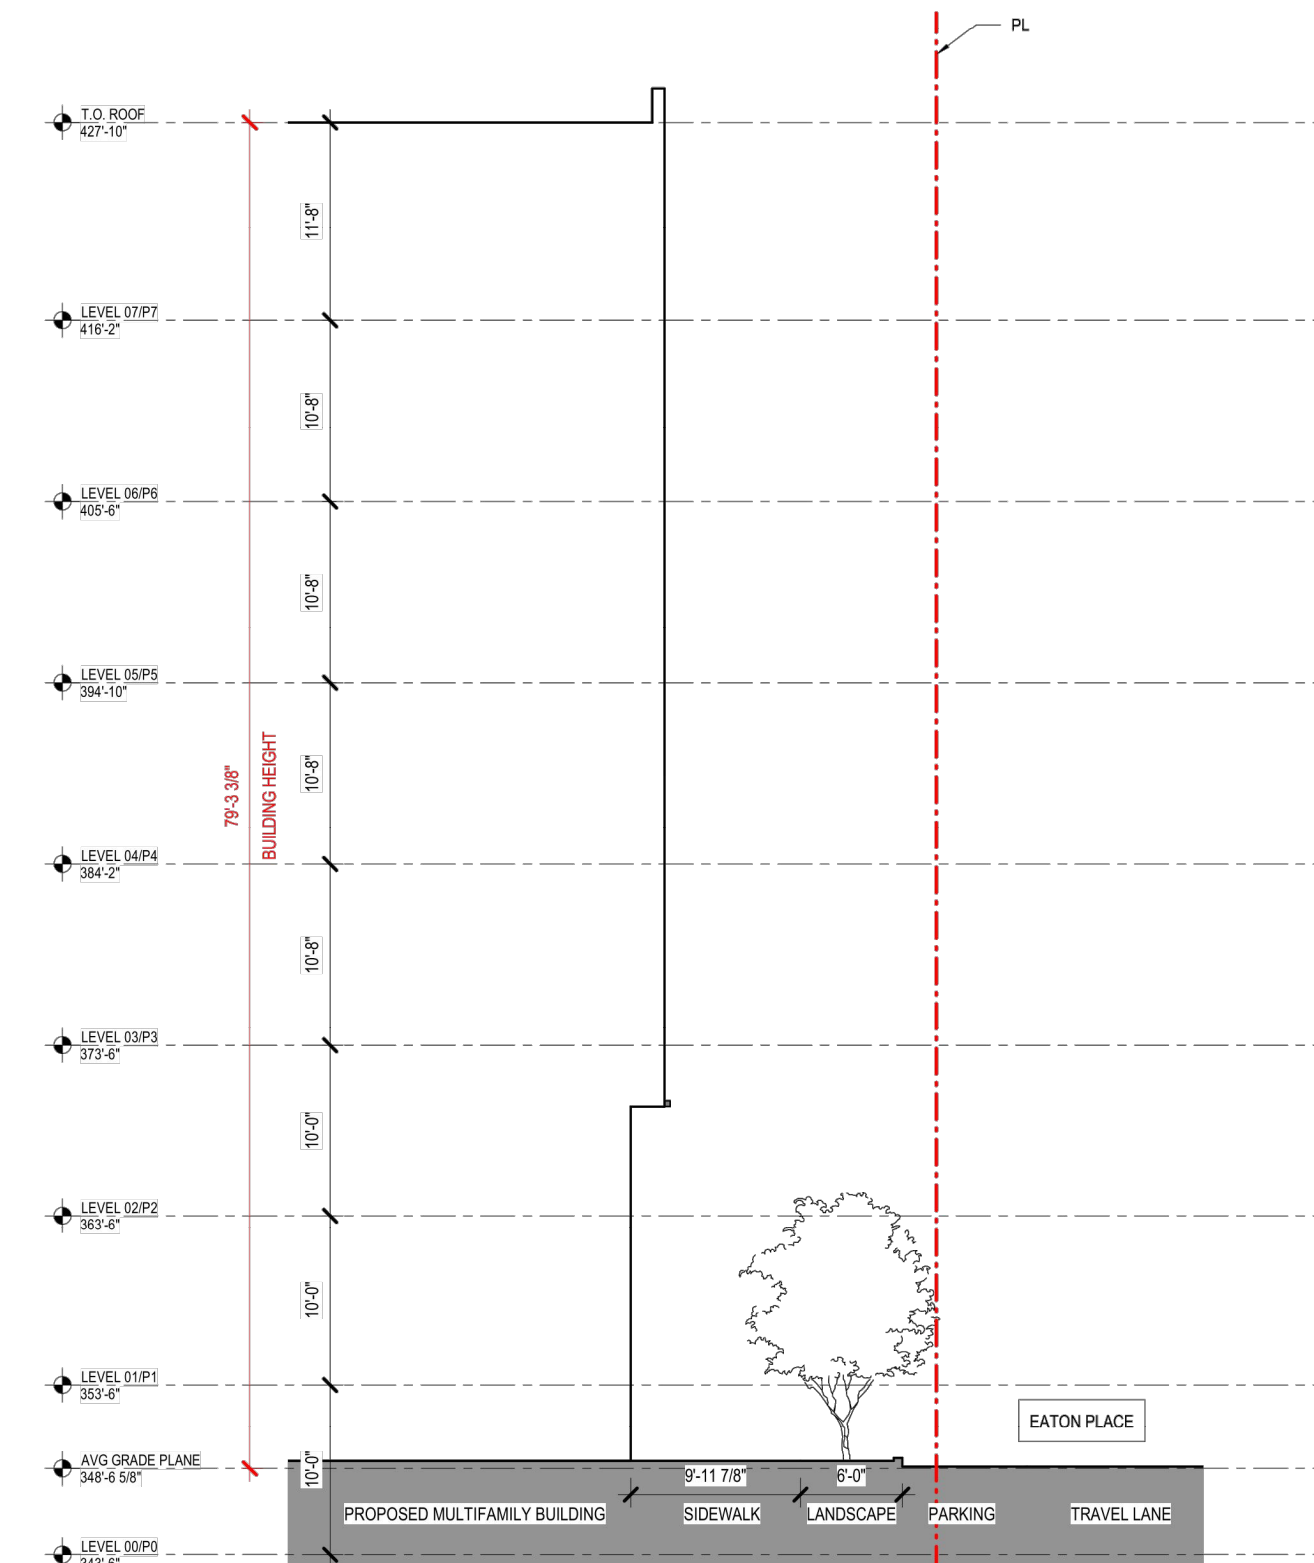


CROSS SECTION 2

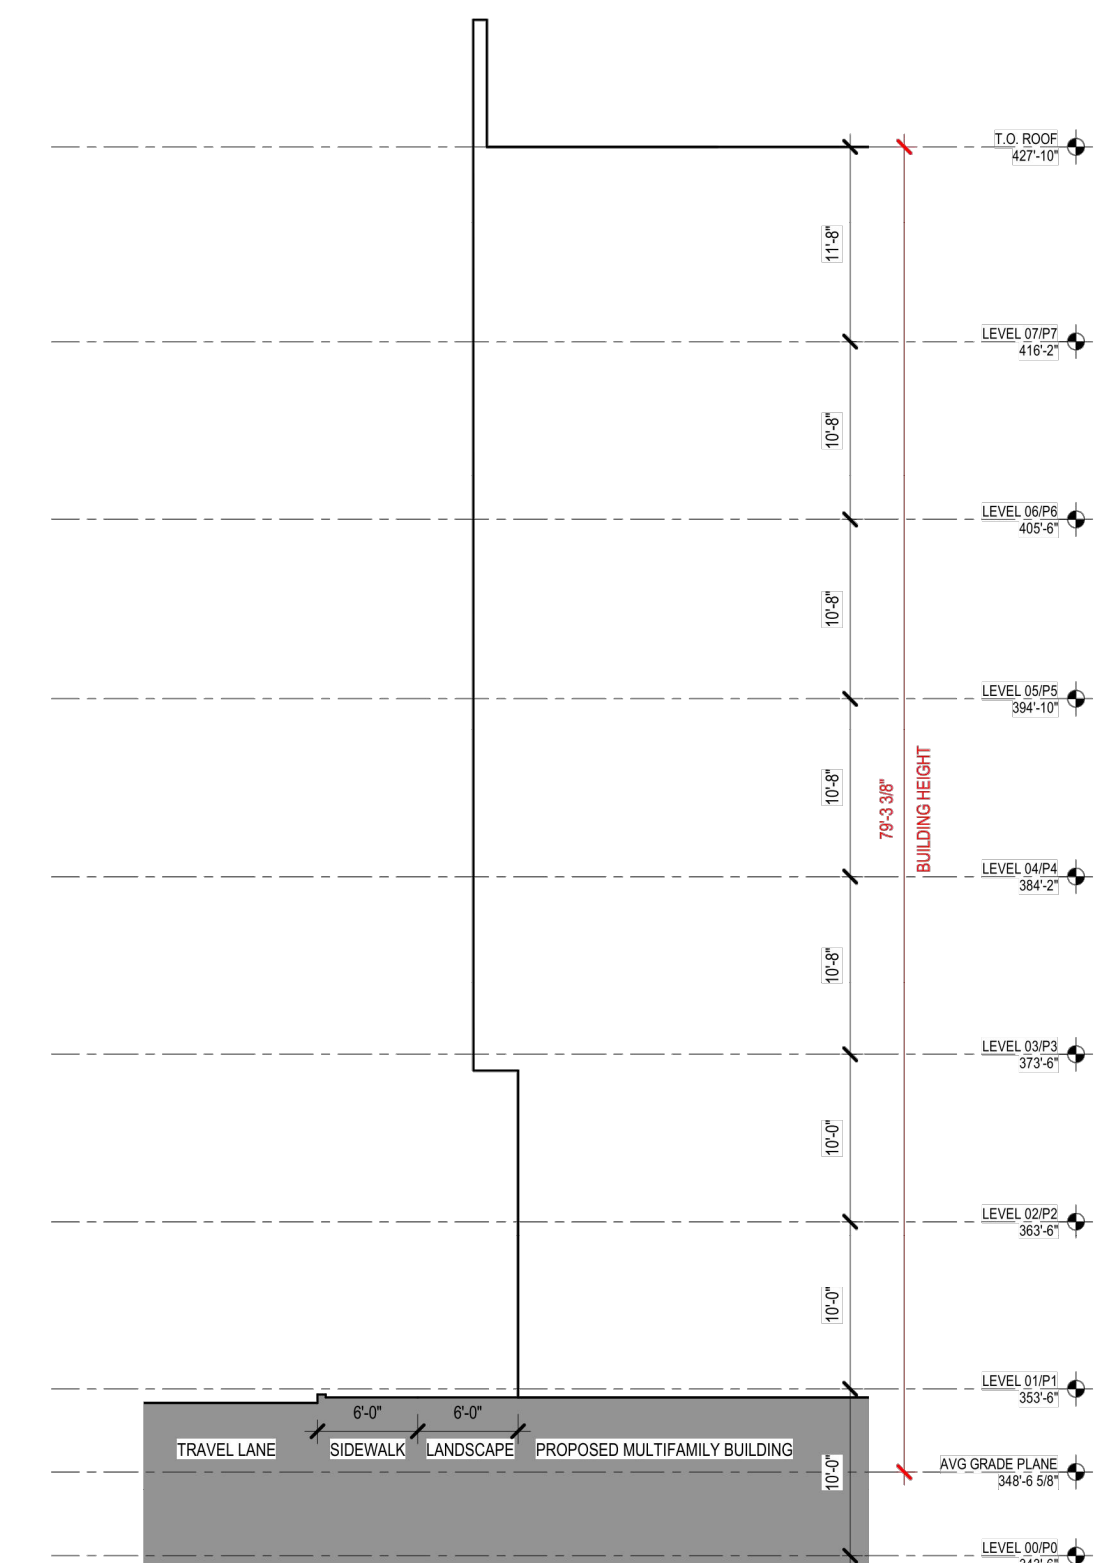


CROSS SECTION 3

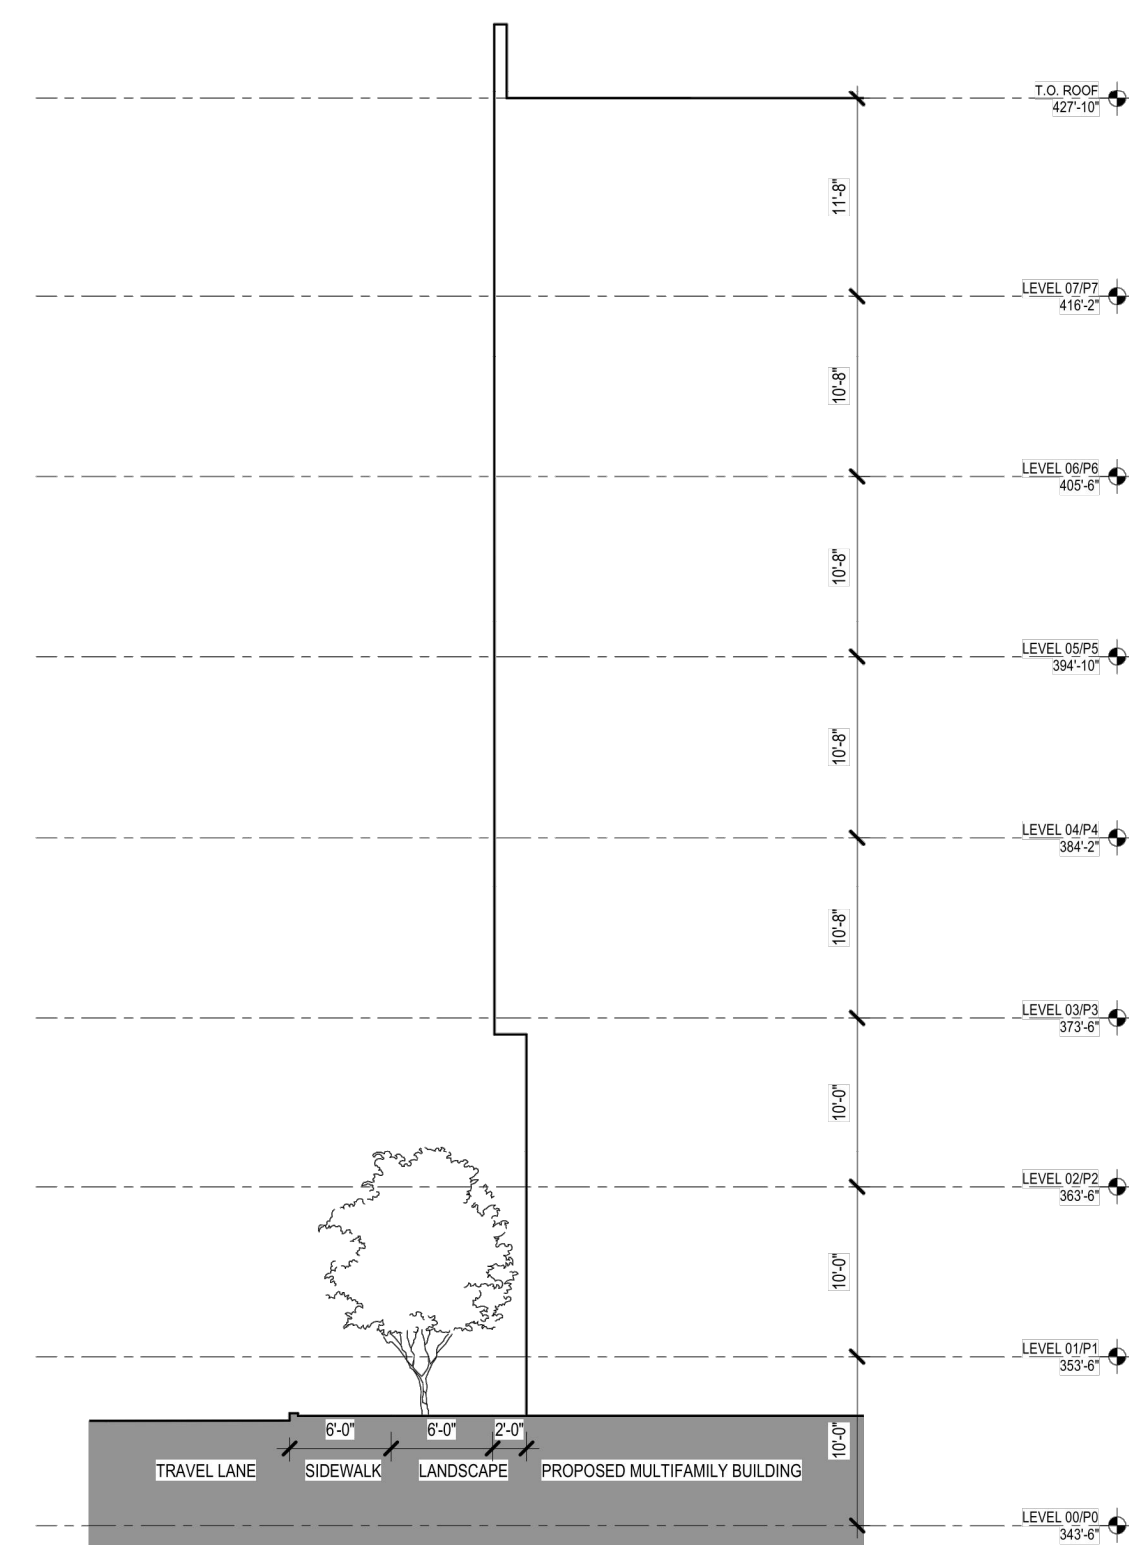

CROSS SECTION 4


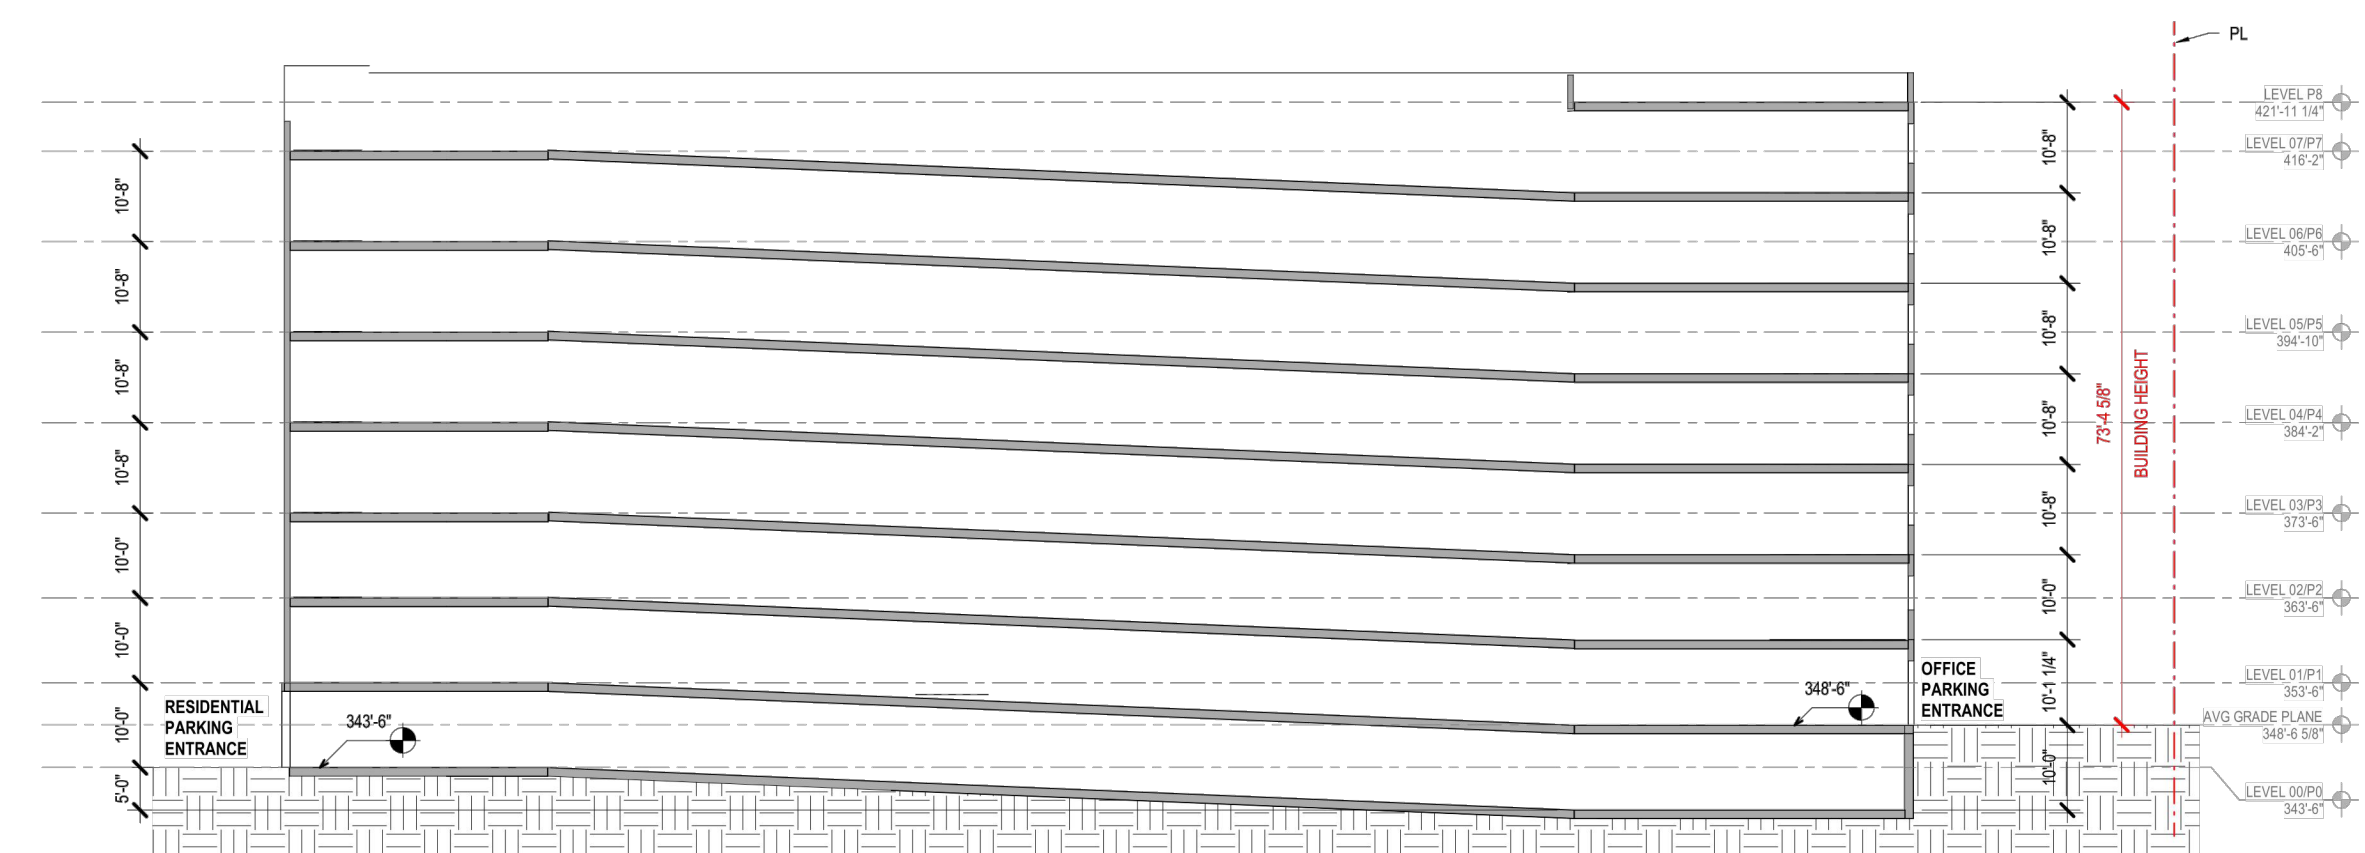


PARKING GARAGE CROSS SECTION

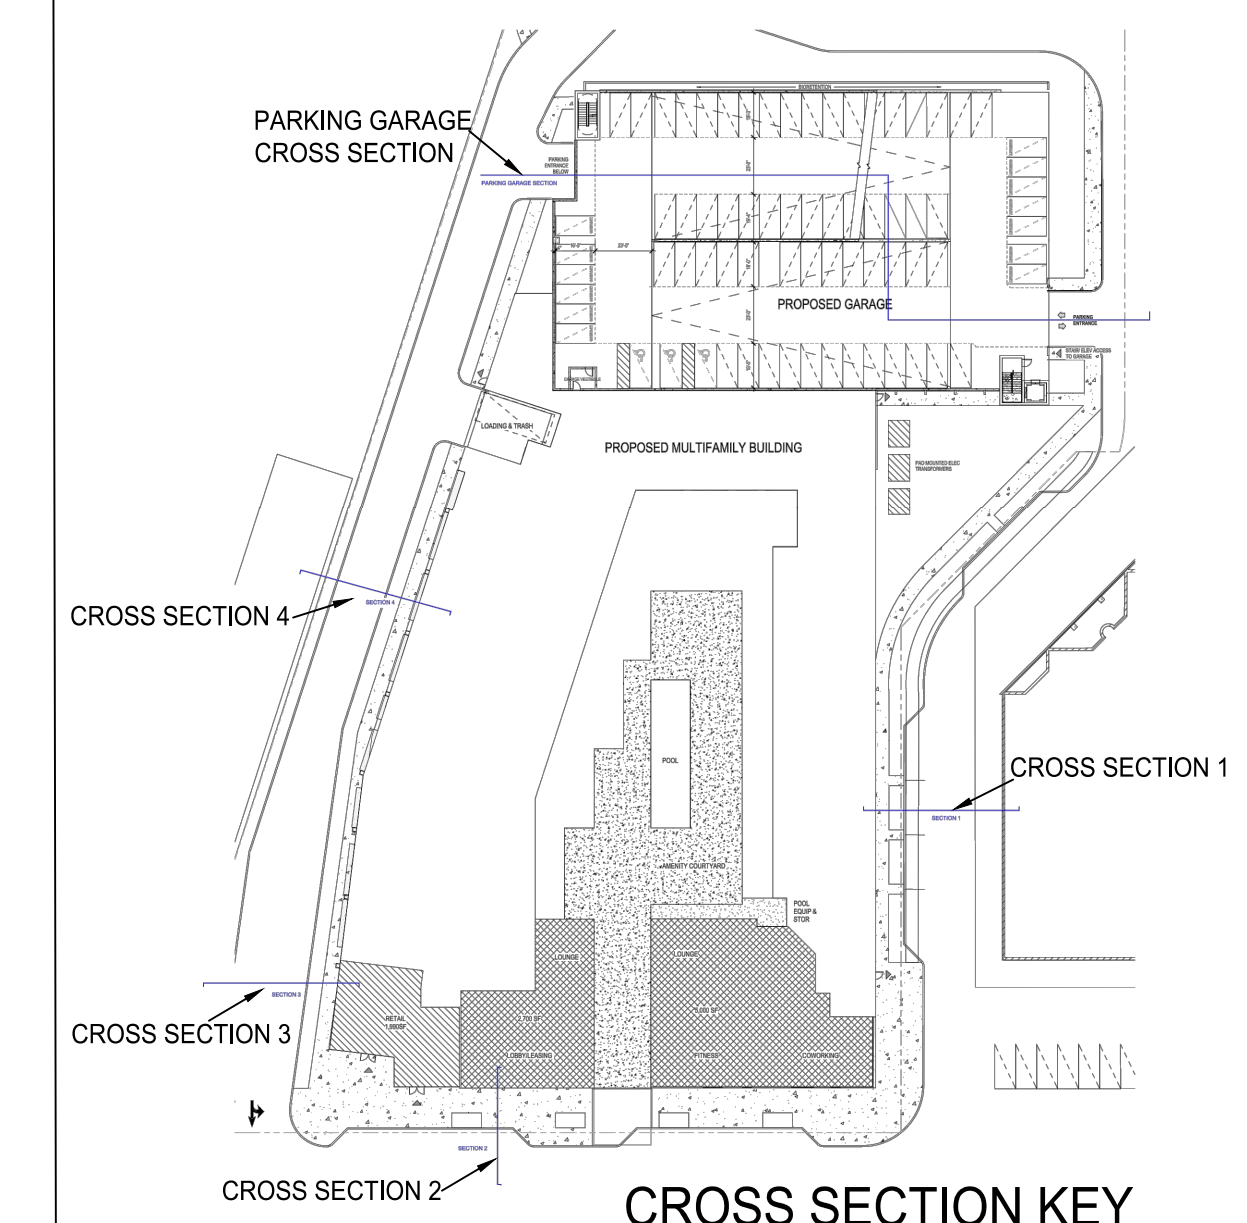

CROSS SECTION KEY

[illegible]

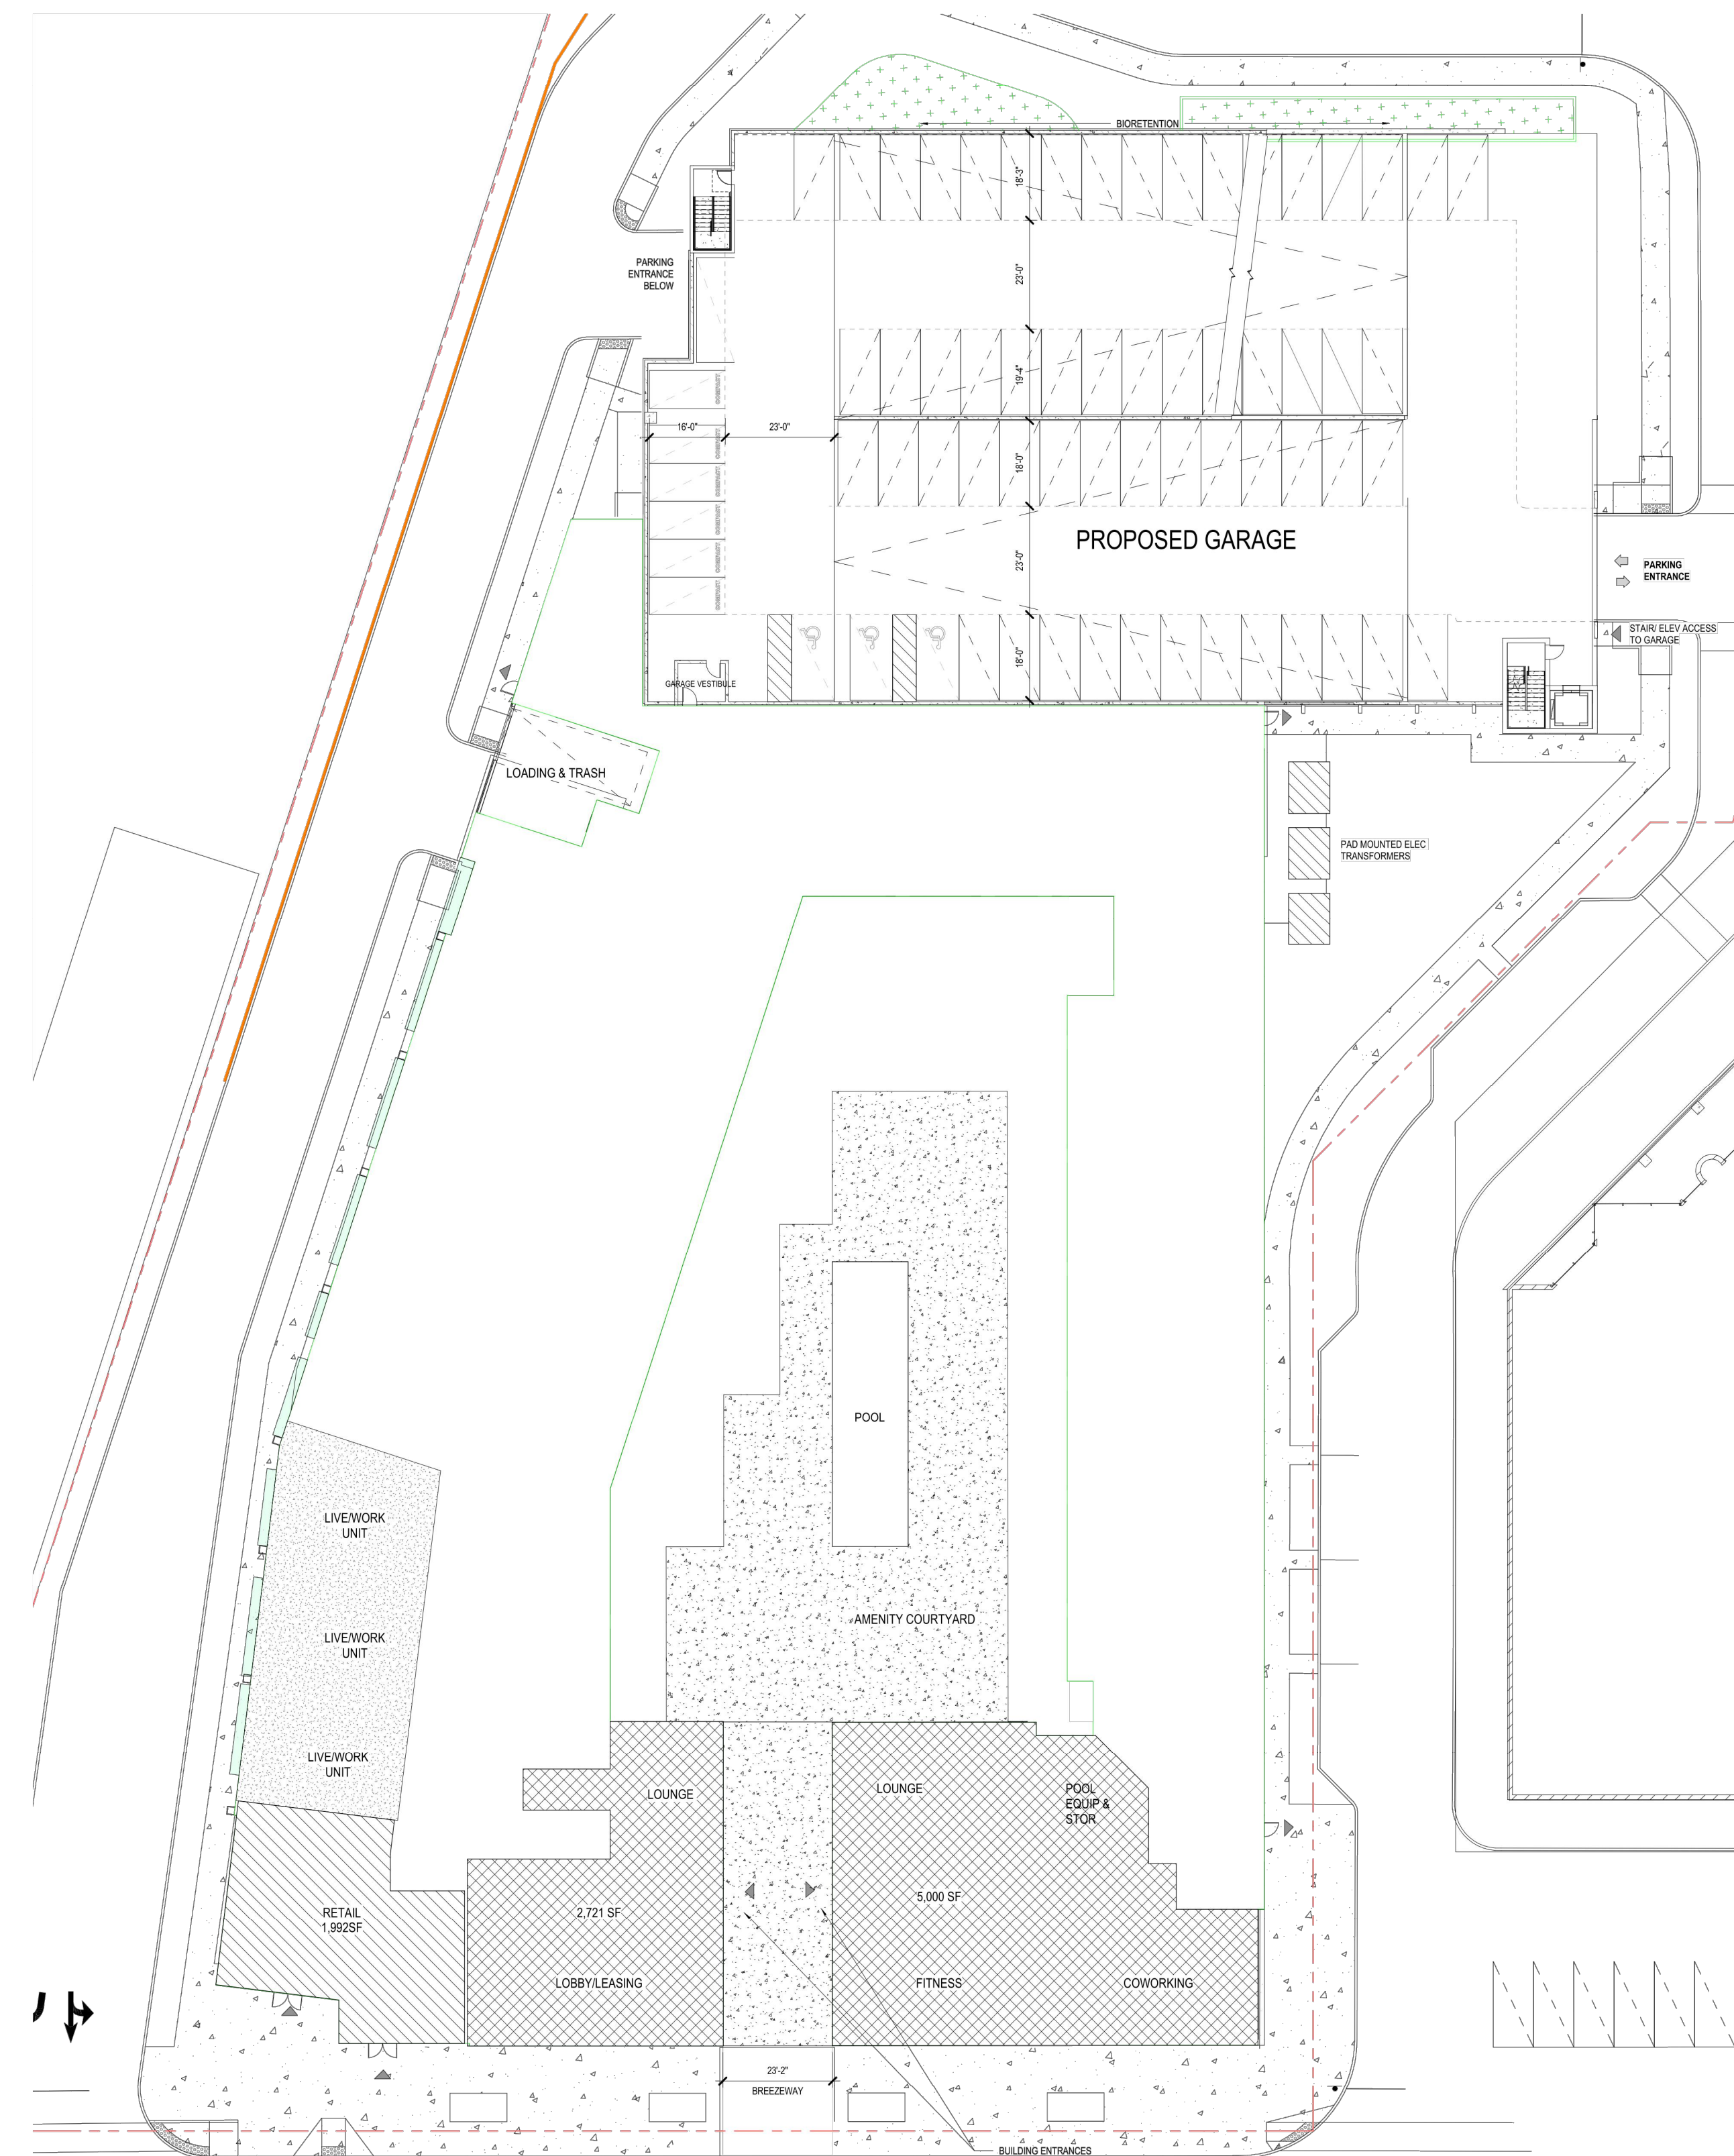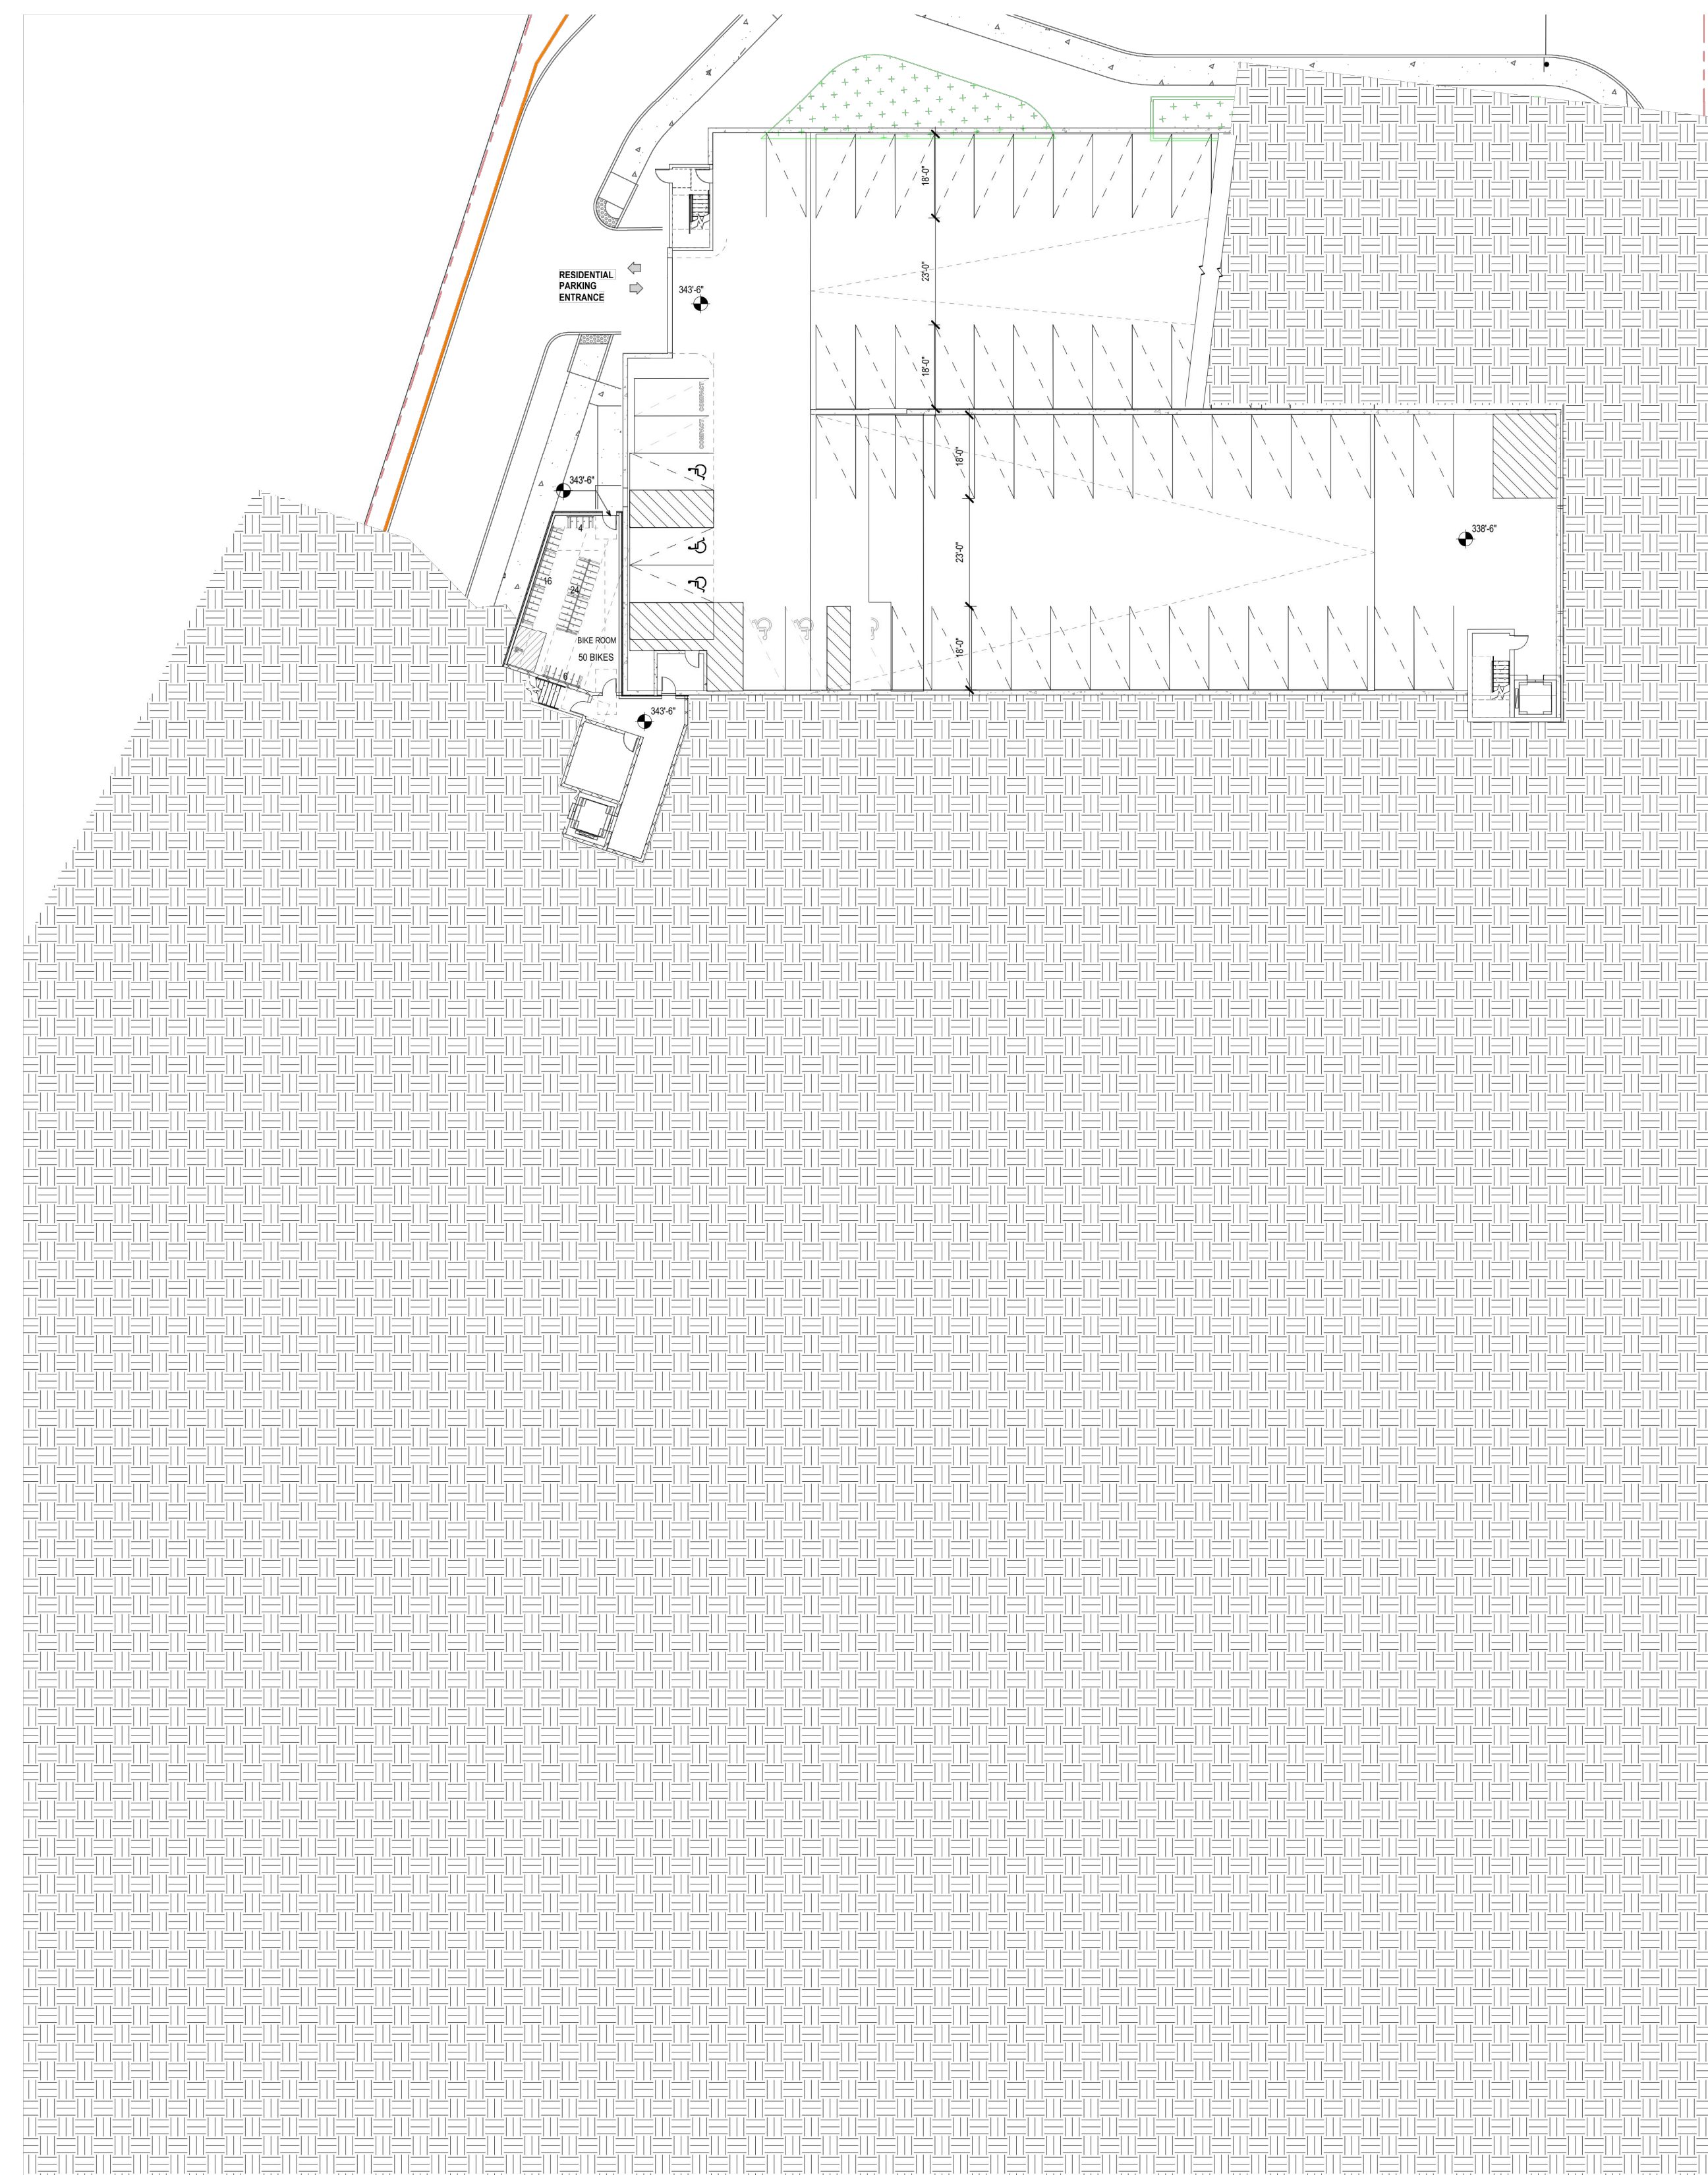[illegible]


PROJECT No.: 21082.002.00
DRAWING No.: 111772
DATE: 2022-07-15
SCALE: NOT TO SCALE
DESIGN: QN
DRAWN: QN
CHECKED: JM

SHEET TITLE:

GROUND LEVEL
PLAN


SHEET No.

PI_412

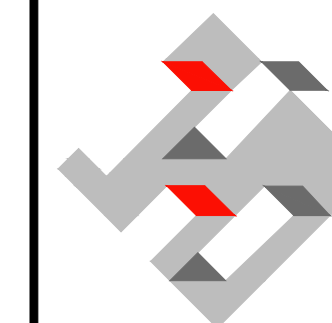

4035 ridge top road p 703.273.6820
suite 601
fairfax, va 22030






engineering • surveying • land planning

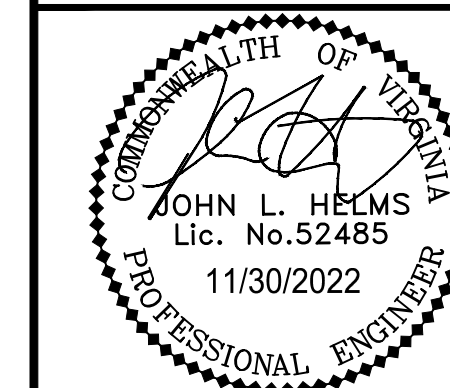

N29 APARTMENTS

GENERAL DEVELOPMENT PLAN

CITY OF FAIRFAX, VA
 202-331-1000

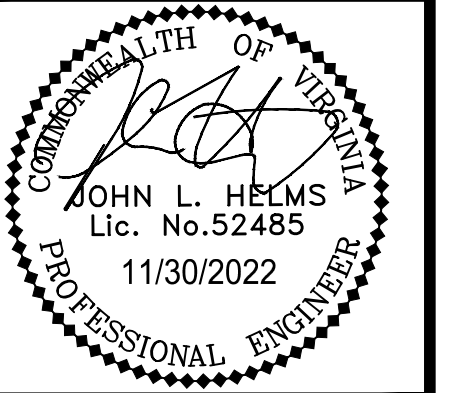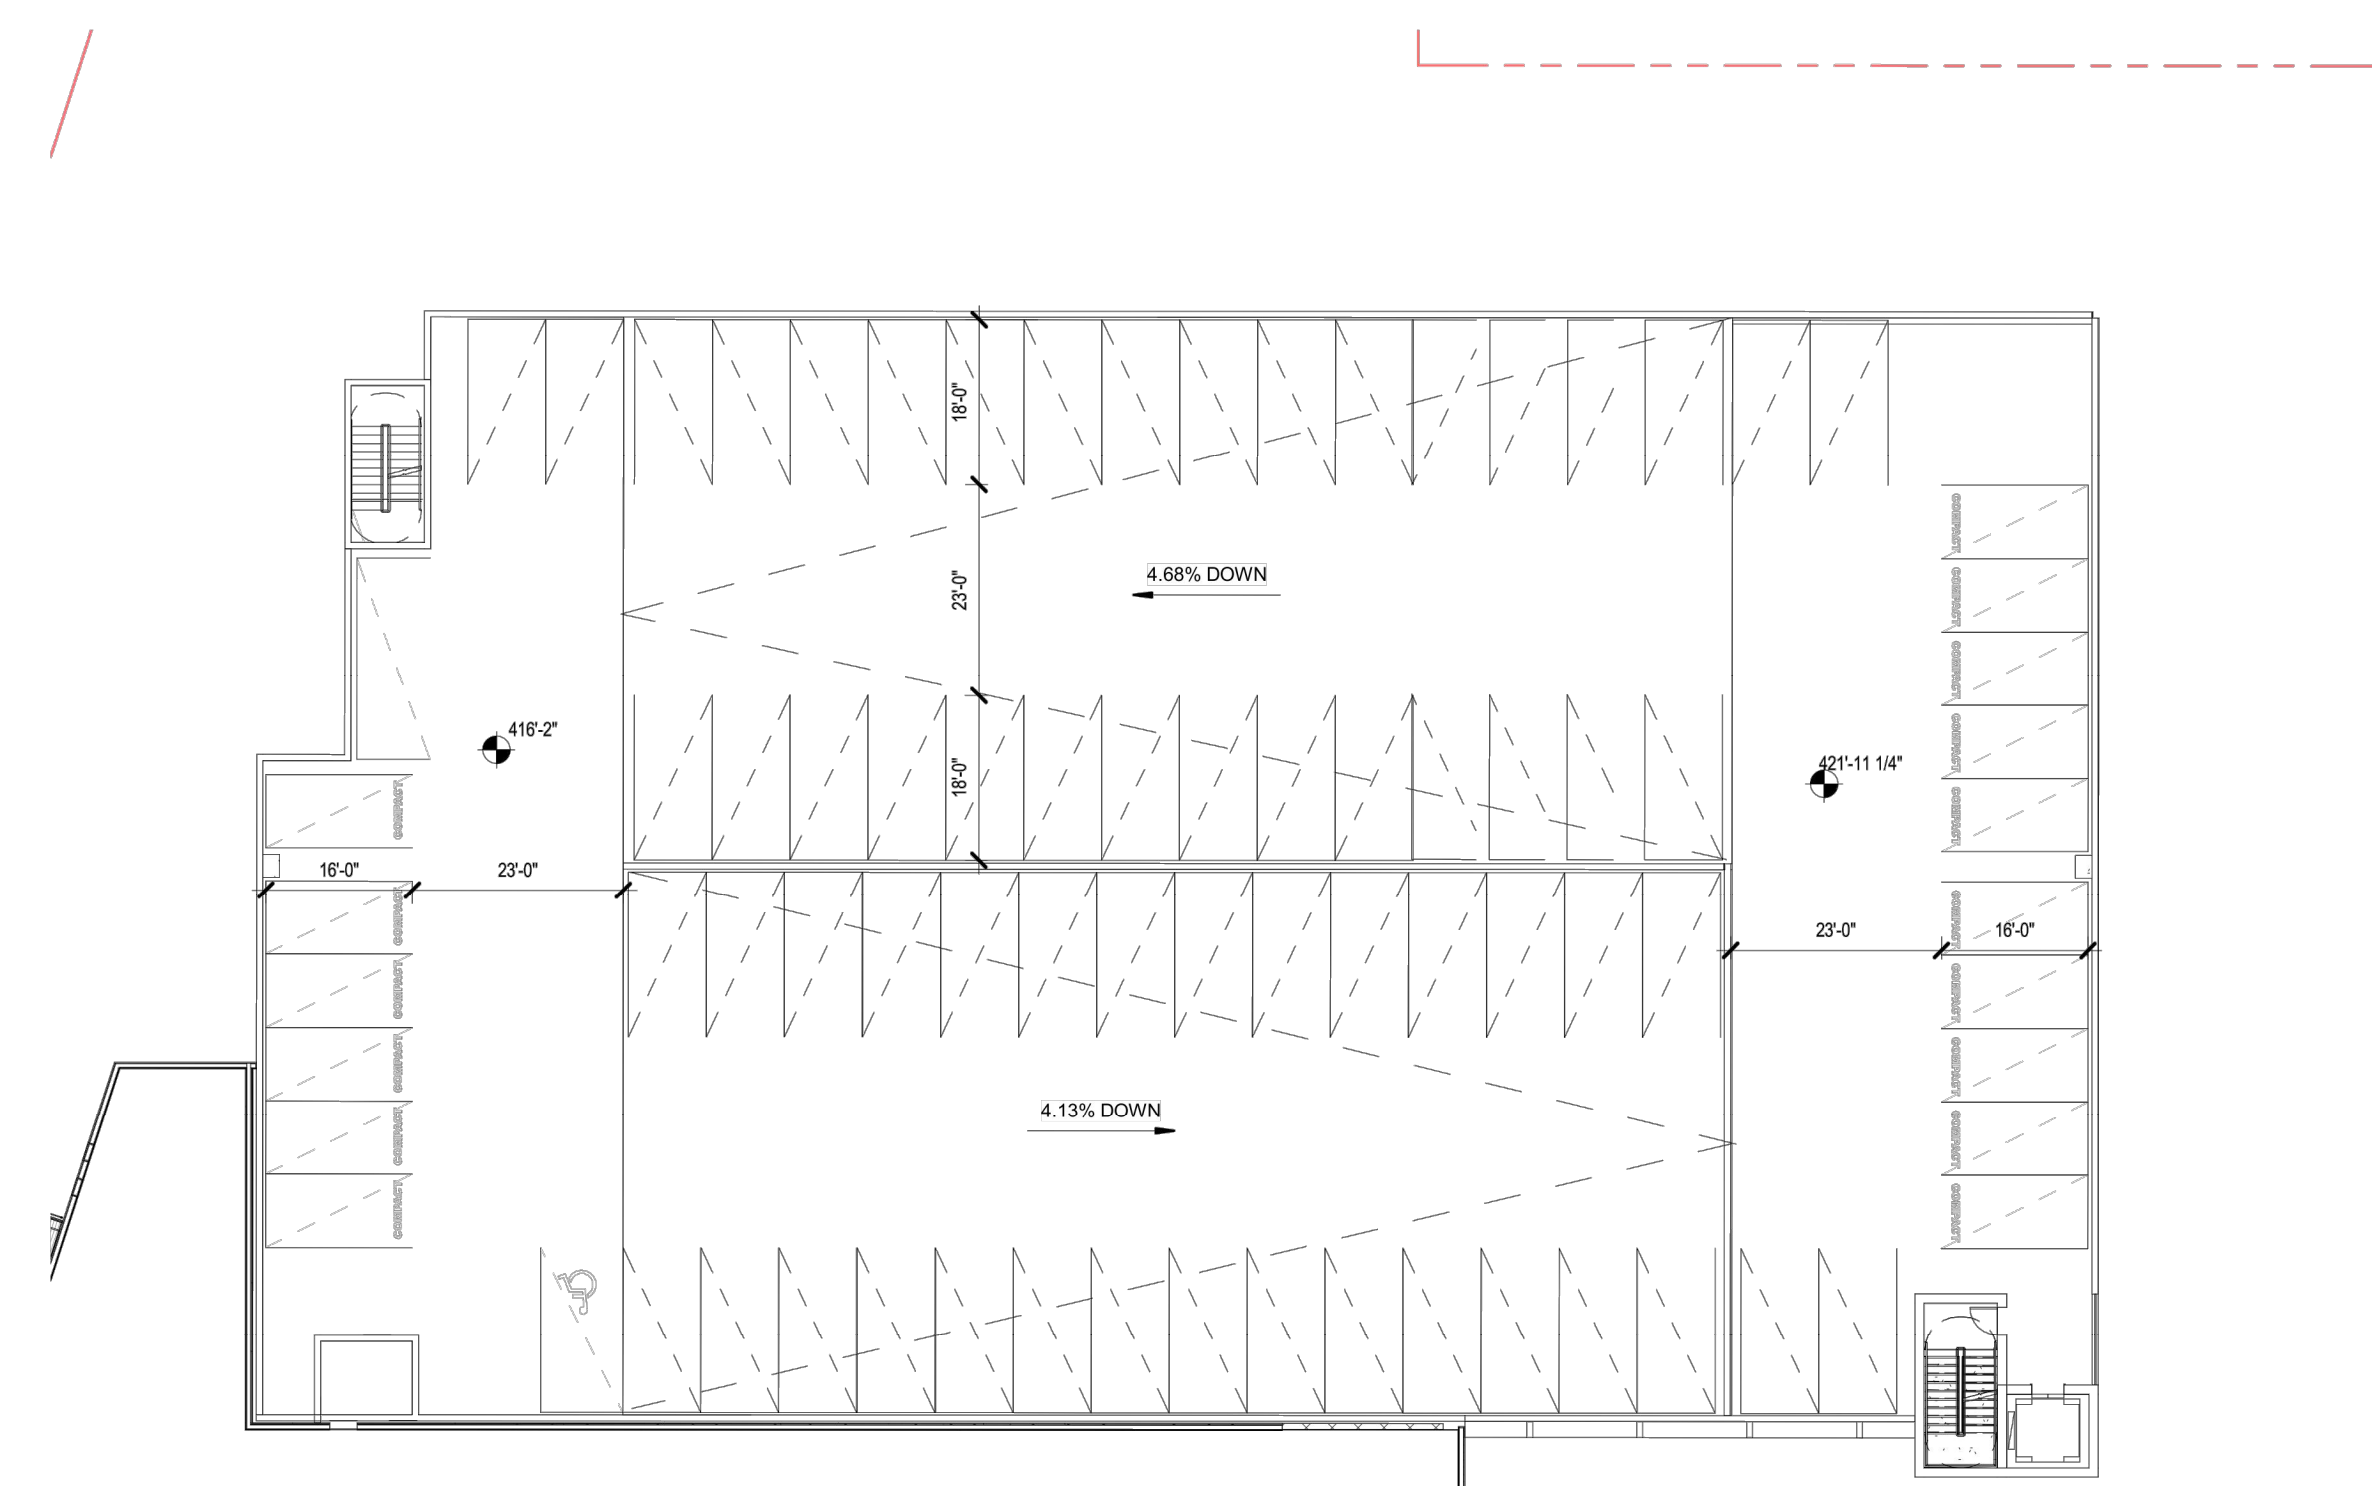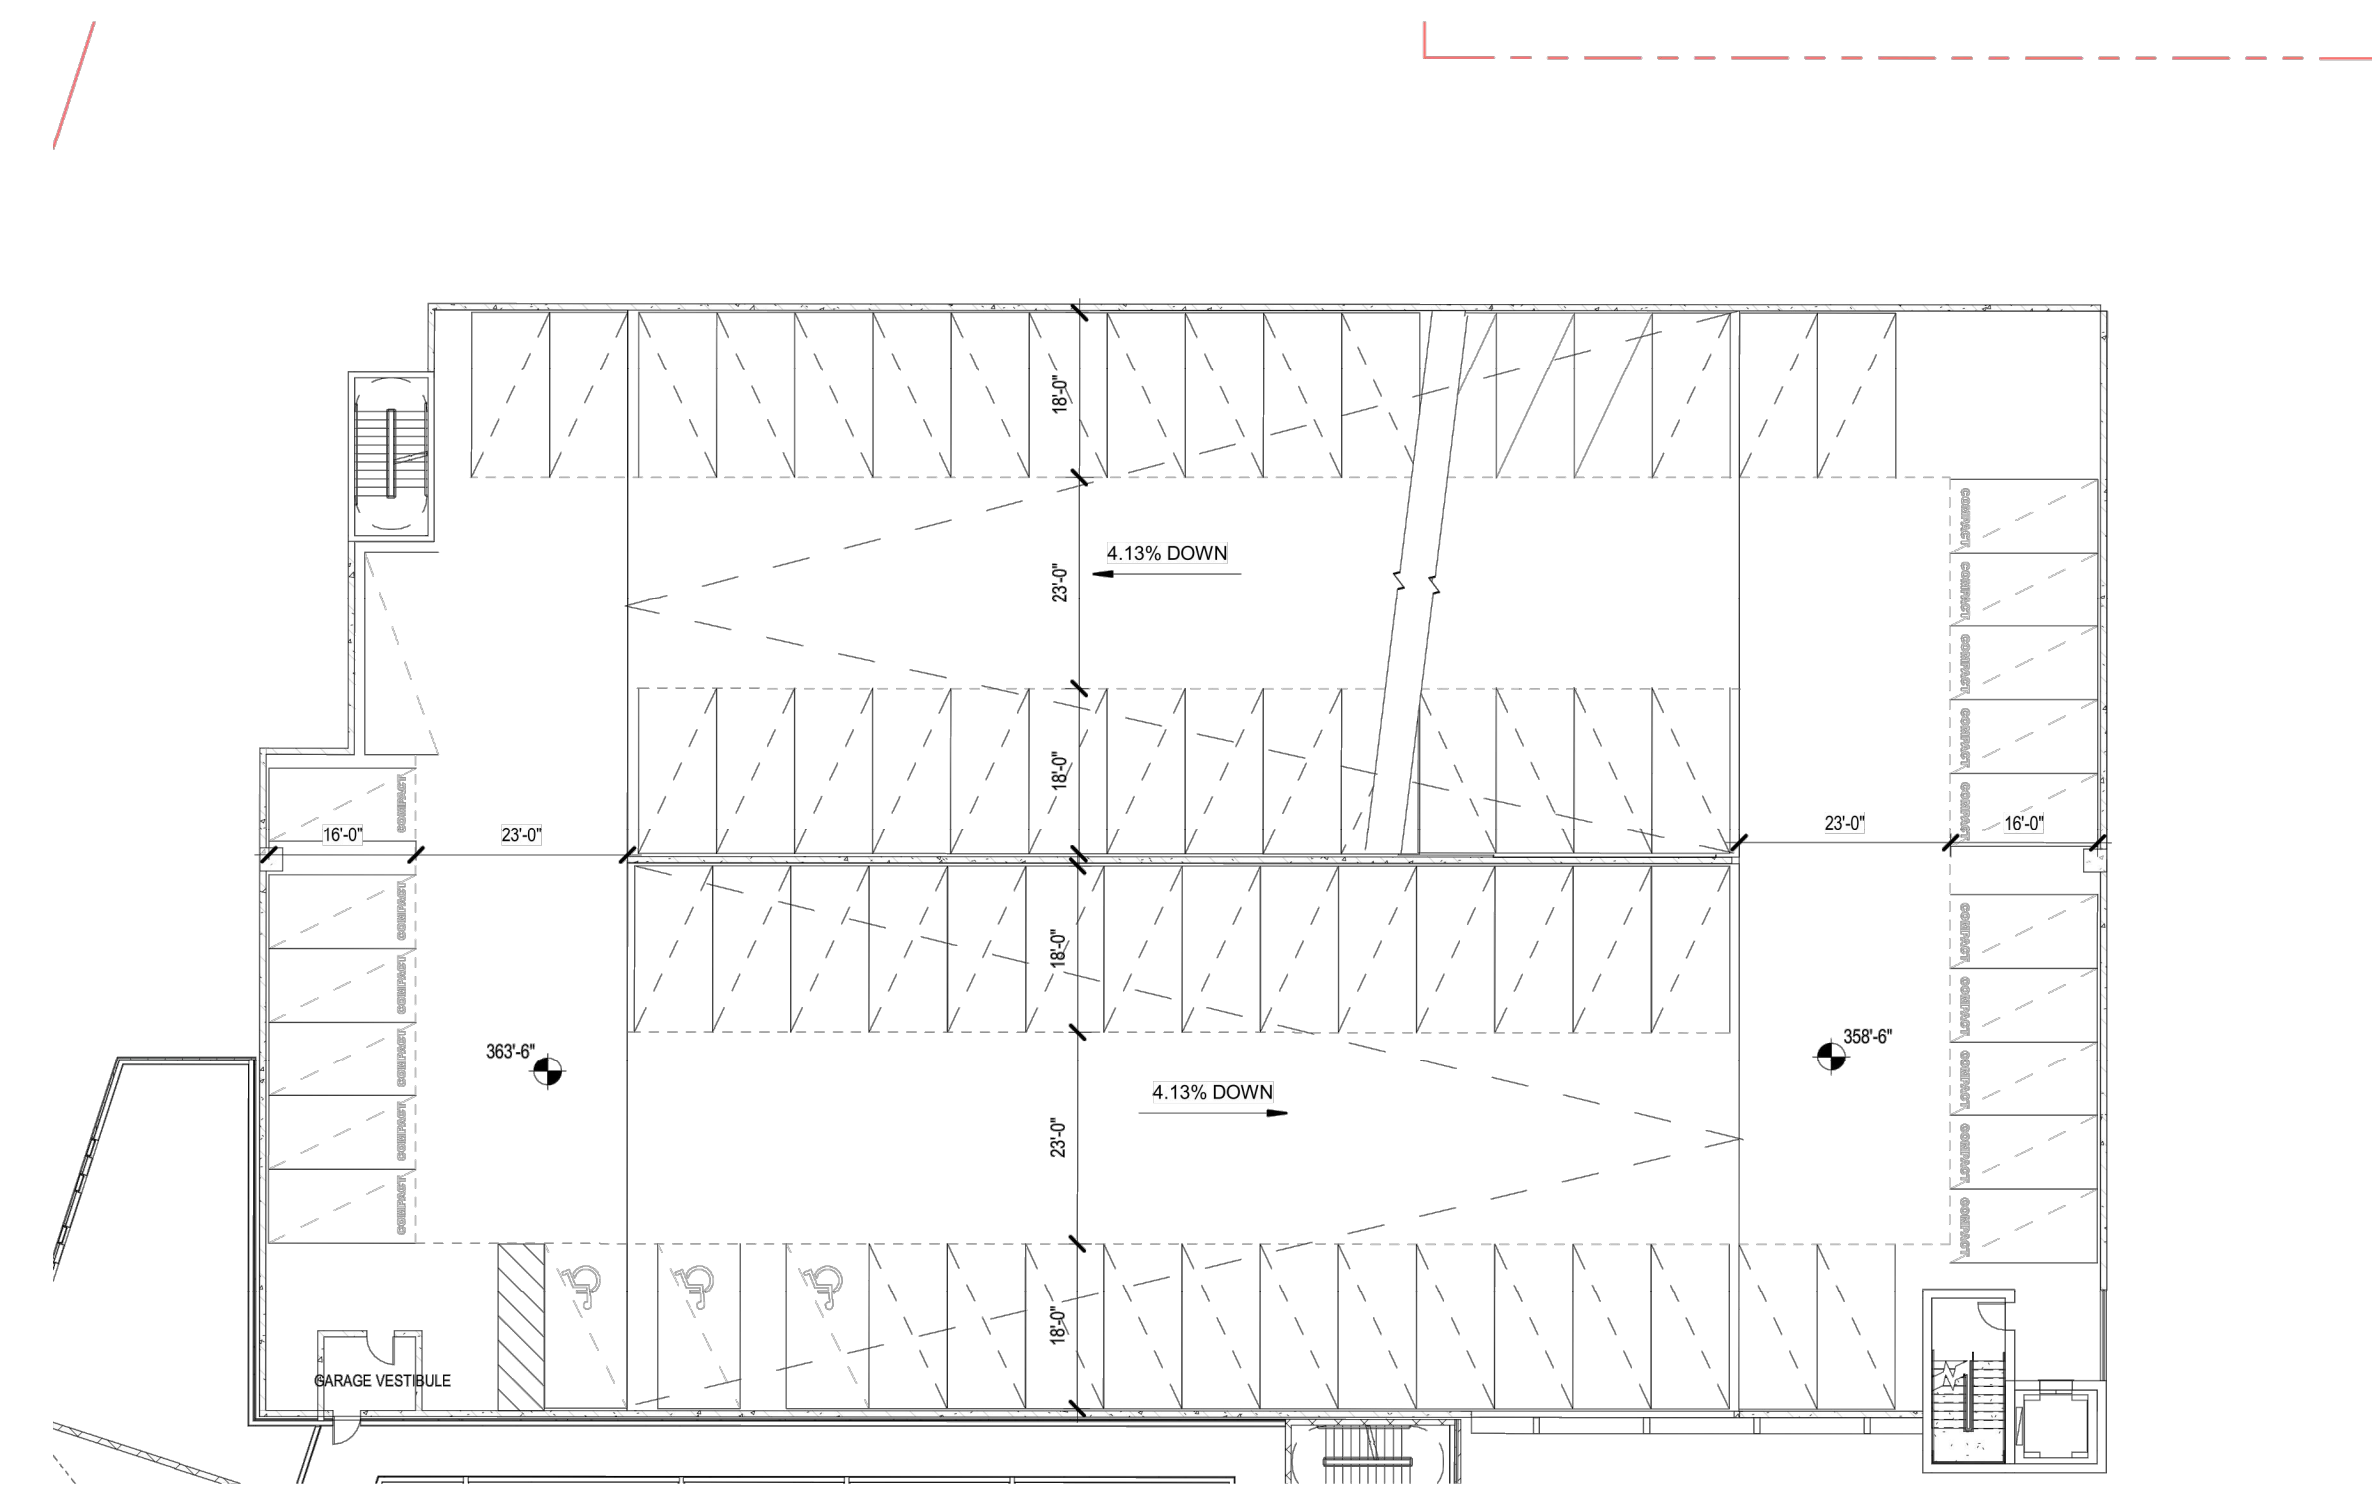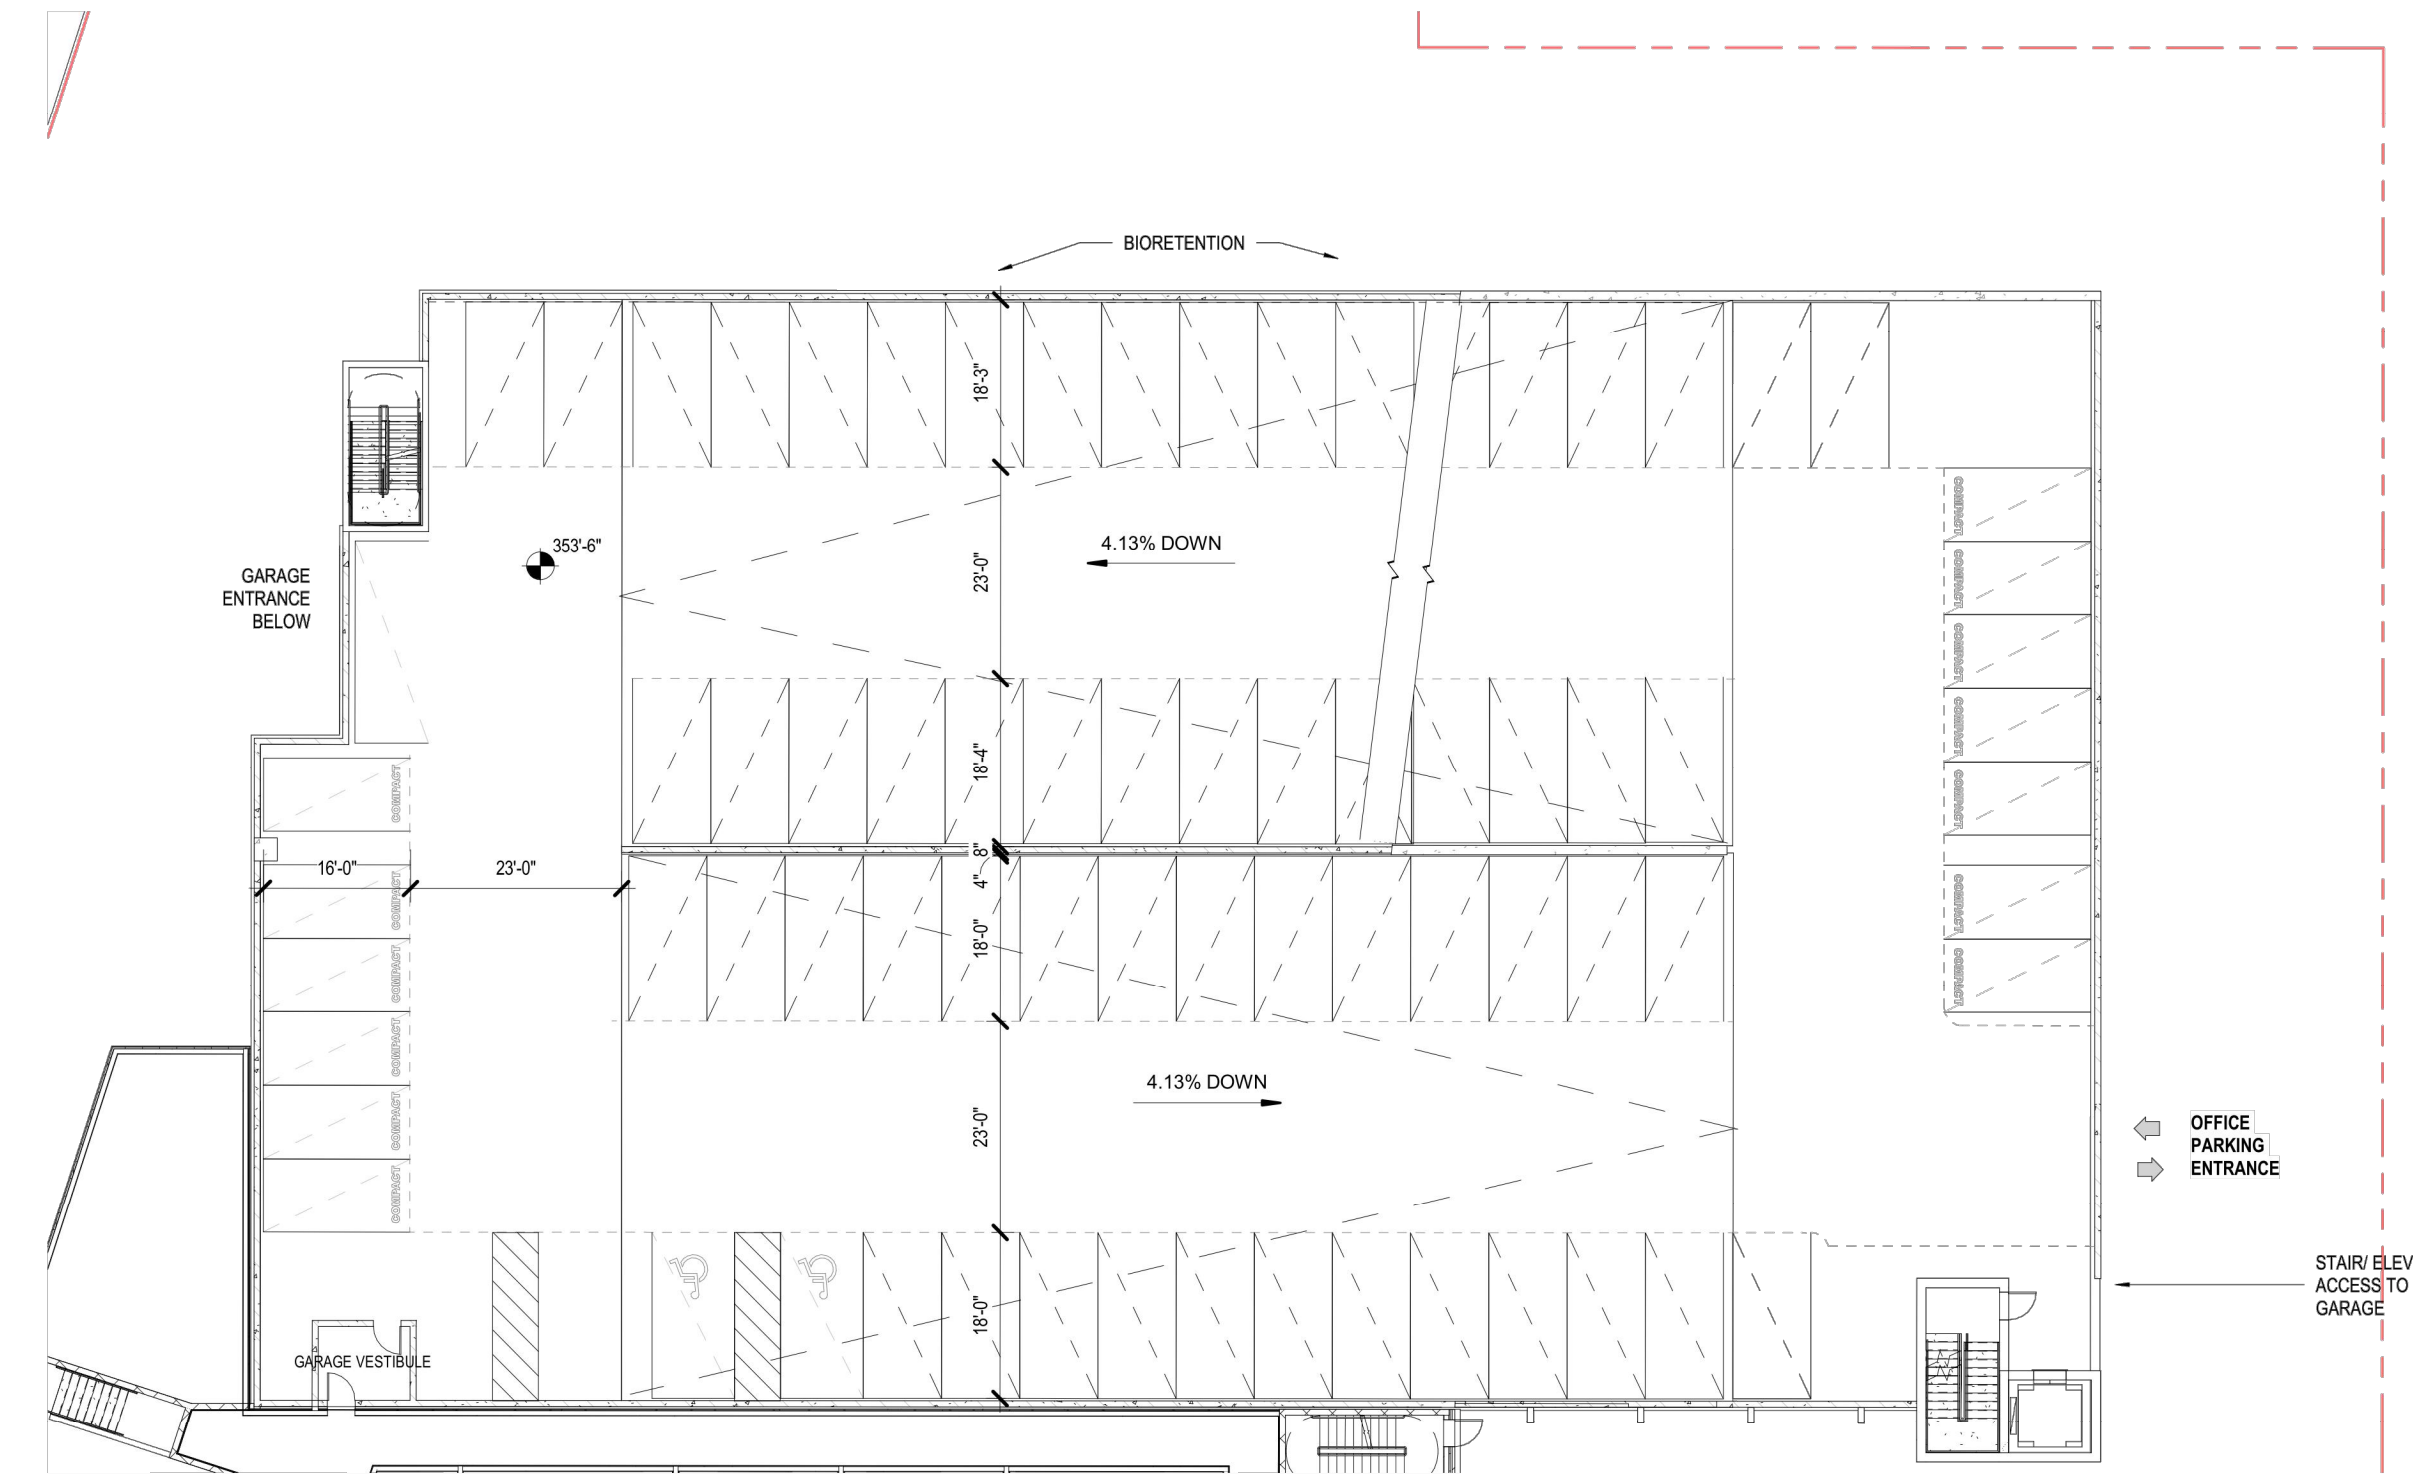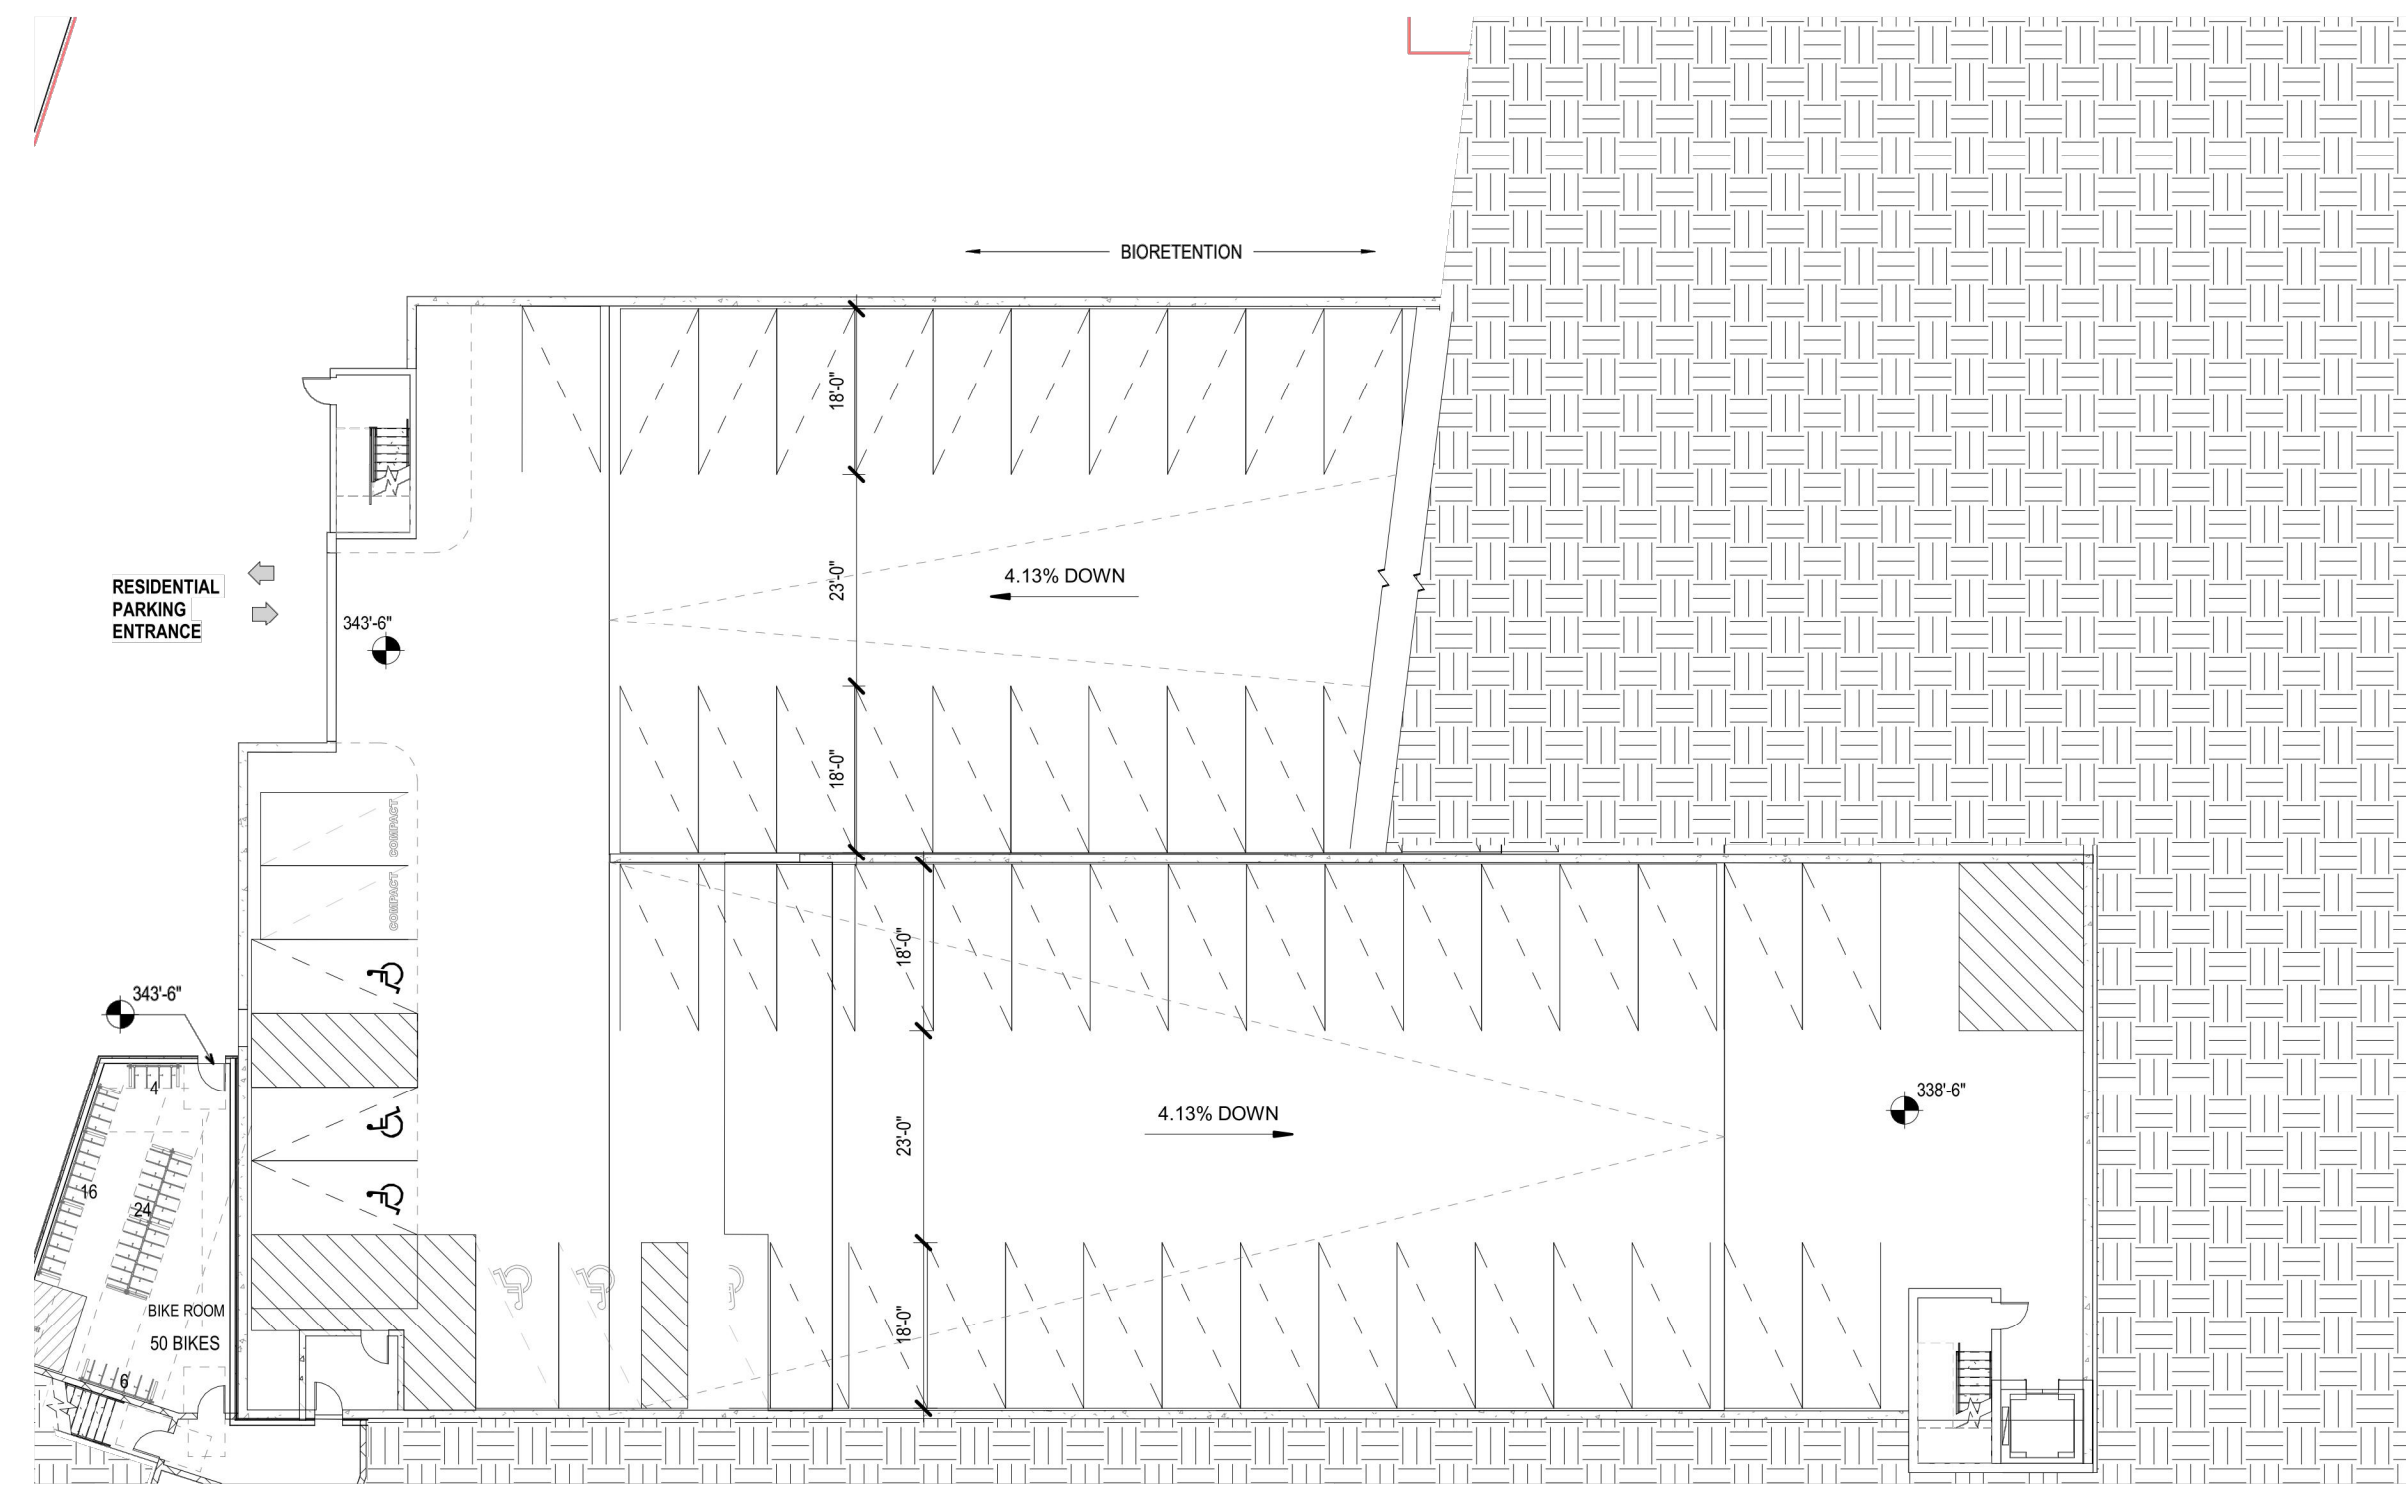

N29 APARTMENTS GENERAL DEVELOPMENT PLAN

2024

CITY OF FAIRFAX, VA

[illegible]


OBJECT No.: 21082.002.00
AWING No.: 111772
TE: 2022-07-15
ALE: NOT TO SCALE
SIGN: QN
AWN: QN
ECKED: JM

EET TITLE:


PARKING LEVEL PLAN

EET No.

PI_413

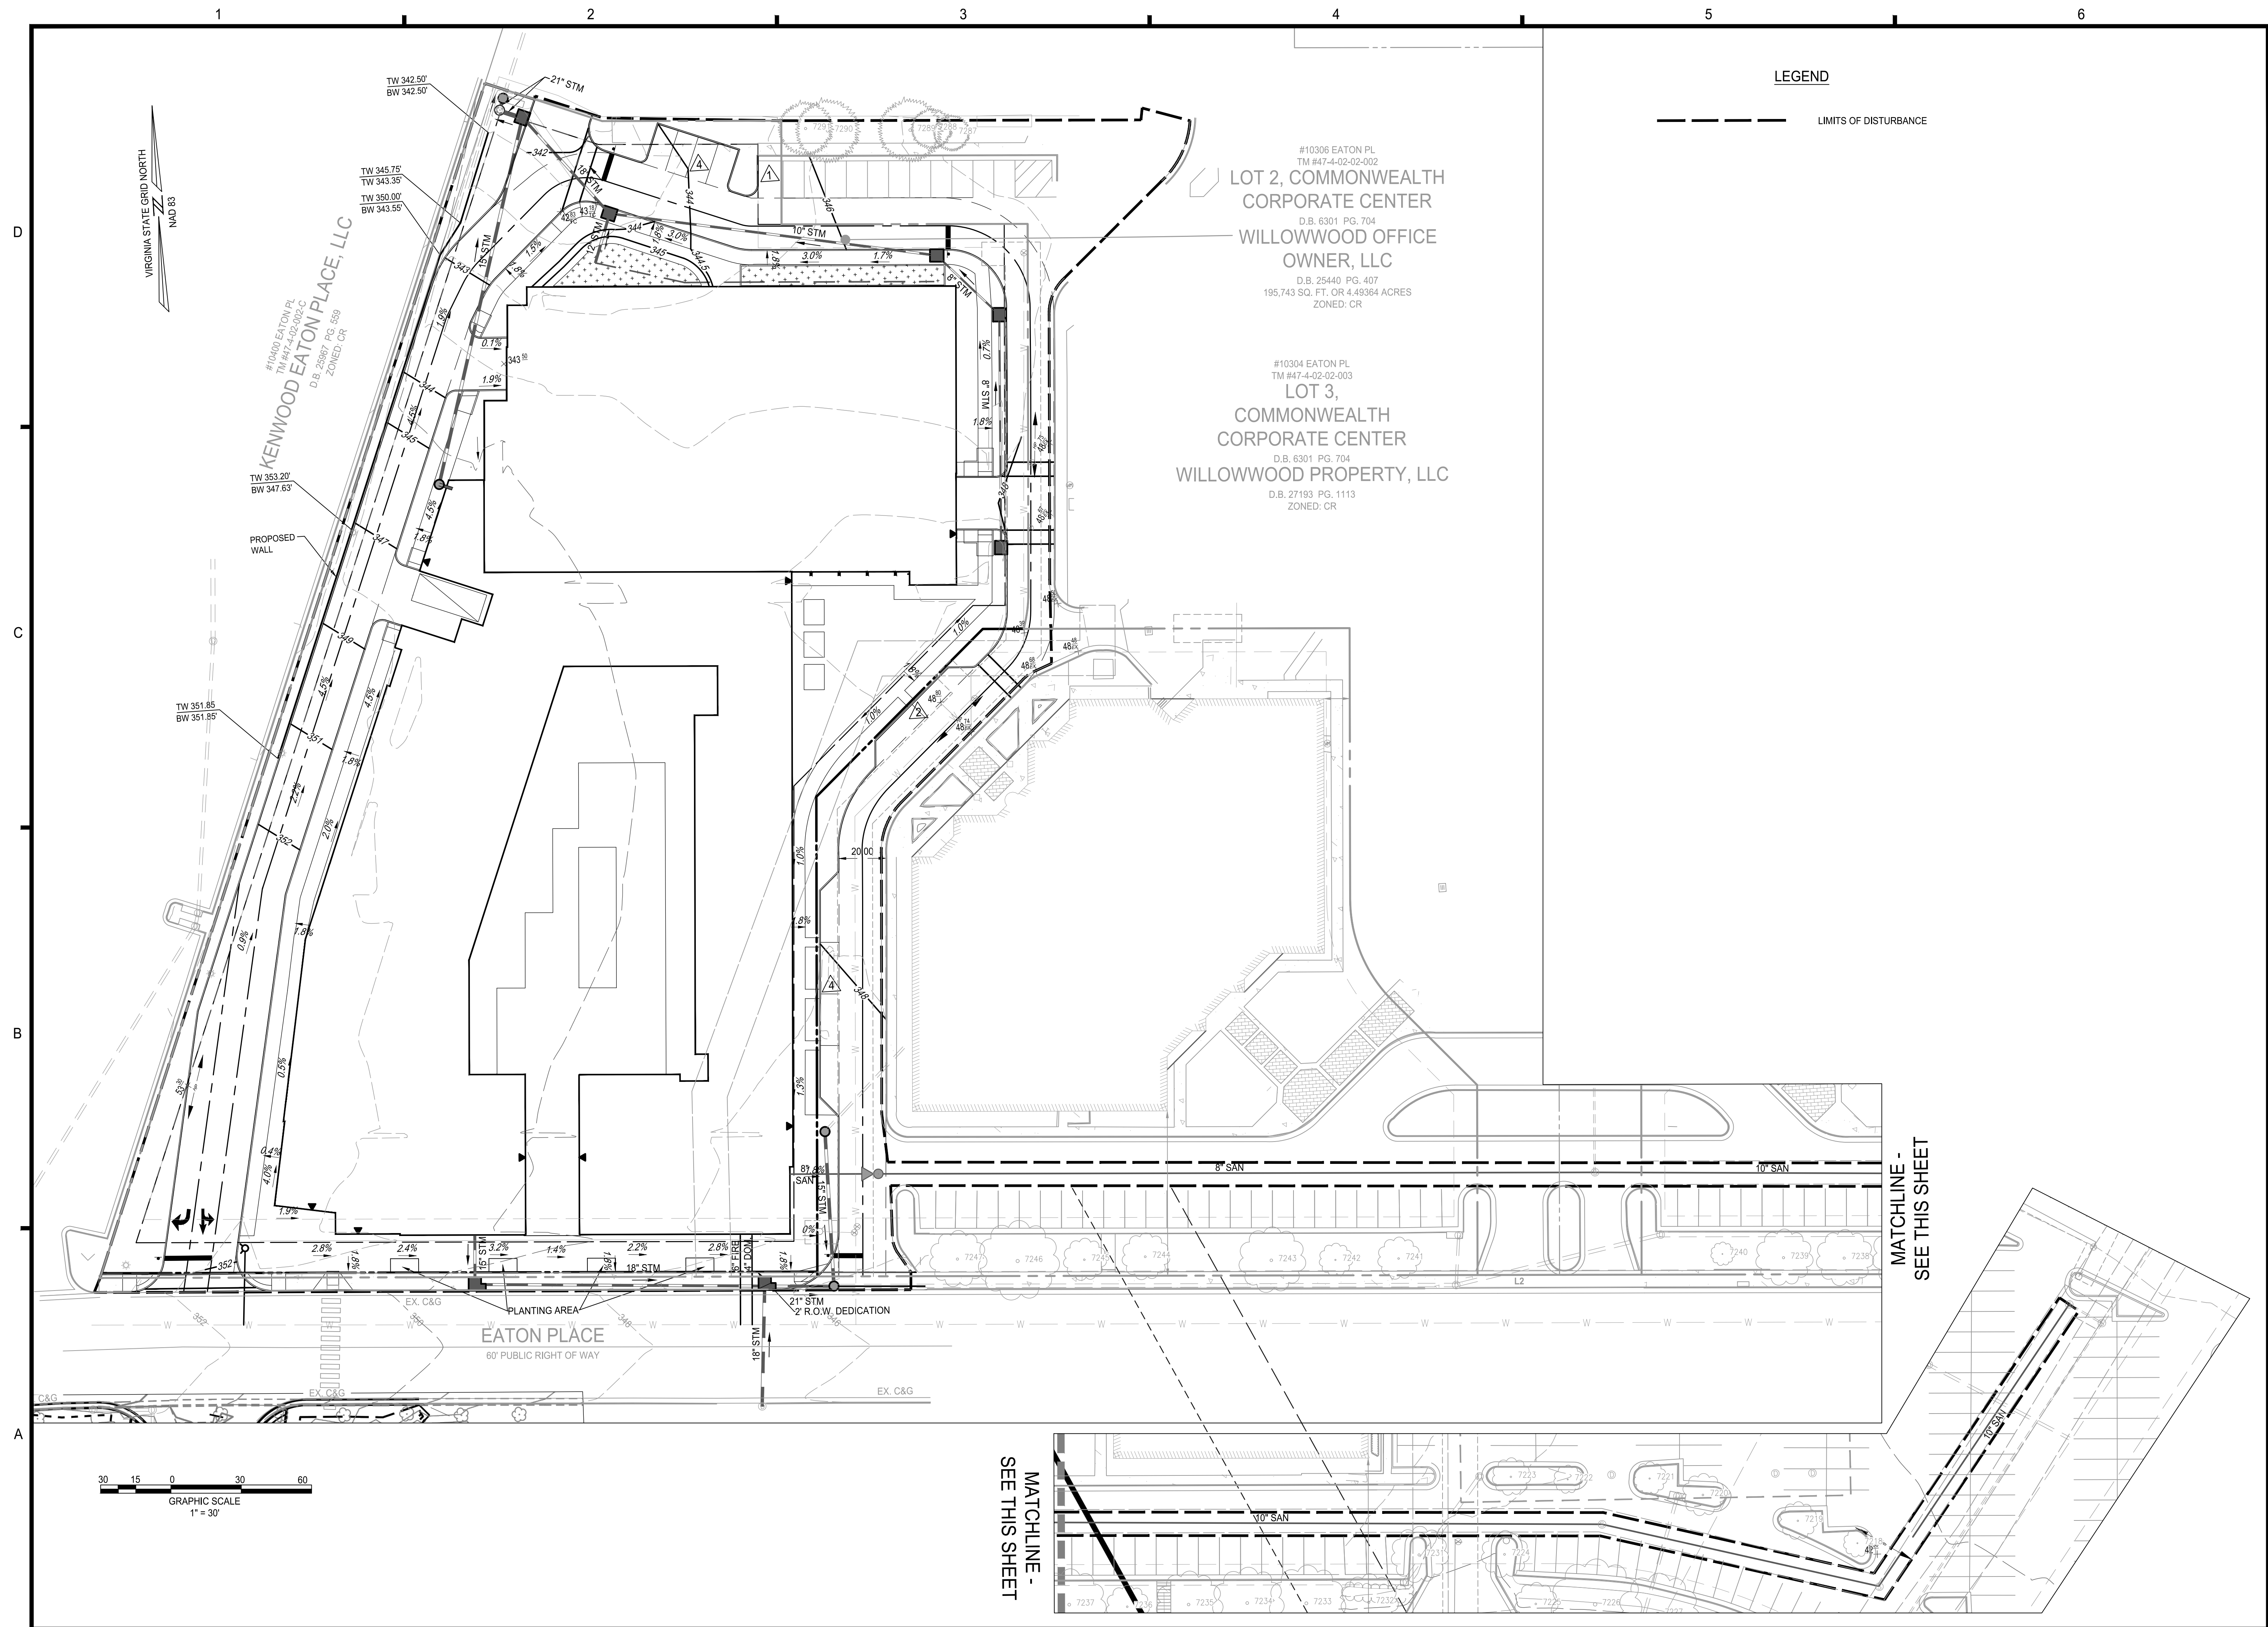

1	11-30-2022	ADDRESSED PER CITY COMMENTS
MARK	DATE	DESCRIPTION

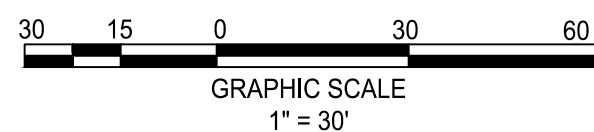


	AFG
1	343.60
2	344.00
3	344.00
4	344.00
5	345.47
6	344.50
7	344.50
8	344.50
9	348.40
10	348.57
11	348.74
12	348.50
13	348.86
14	349.30
15	349.70
16	350.20
17	350.59
18	350.53
19	350.04
20	349.54
21	348.99
22	348.50
23	348.29
24	348.19
25	348.17
26	347.97
27	347.59
28	346.87
29	347.49
30	348.09
31	348.64
32	348.97
33	349.17
34	349.97
35	350.69
36	351.27
37	352.00
38	353.00
39	353.34
40	353.29
41	353.12
42	352.96
43	352.78
44	352.29
45	351.77
46	350.60
47	348.50
48	348.38
49	347.27
50	346.05
51	344.06
52	344.17
53	343.50
AFG=	348.59



**christopher
consultants**

4035 ridge top road p 703.273.6820
suite 601
fairfax, va 22030

engineering • surveying • land planning

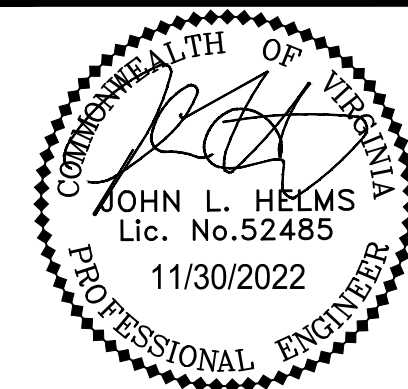

N29 APARTMENTS
GENERAL DEVELOPMENT PLAN

2024-2025

CITY OF FAIRFAX, VA

[illegible]

PROJECT No.: 21082.002.00
DRAWING No.: 111772
DATE: 2022-07-15
SCALE: 1" = 30'
DESIGN: JH
DRAWN: YH
CHECKED: JH

SHEET TITLE:

AVERAGE
FINISHED GRADE
DIAGRAM

SHEET No.

PI_421



#10306 EATON PL
TM #47-4-02-02-02
LOT 2, COMMONWEALTH
CORPORATE CENTER
D.B. 6301 PG. 704
WILLOWWOOD OFFICE
OWNER, LLC
D.B. 25440 PG. 407
195,743 SQ. FT. OR 4.49364 ACRES
ZONED: CR

#10400 EATON PL
TM #47-02-002-C
D.B. 25367 PG. 559
ZONED: CR

PROPOSED
MULTIFAMILY
BUILDING

PROPOSED
GARAGE

EATON PLACE
60' PUBLIC RIGHT OF WAY

30 15 0 30 60
GRAPHIC SCALE
1" = 30'

PAVEMENT MARKING LEGEND

- (A) STOP LINE, SOLID WHITE, 12" WIDTH
- (B) CROSSWALK, SOLID WHITE, 12" WIDTH
- (C) LANE LINE, WHITE, 4" WIDTH, 10' LINE SEGMENTS SEPARATED BY 30' GAPS
- (D) DOUBLE LANE LINES, SOLID YELLOW, 4" WIDTH

SIGN LEGEND



R1-1
30"x30"

1. METAL CONSTRUCTION.
2. WHITE LEGEND AND BORDER ON A RED BACKGROUND
3. SIGN TO BE MOUNTED 7' FROM THE GROUND TO THE BOTTOM OF THE SIGN.
4. POST SHALL BE METAL AND SECURELY MOUNTED.
5. AT INTERSECTIONS WHERE ALL APPROACHES ARE CONTROLLED BY STOP SIGNS, AN ALL WAY SUPPLEMENTAL PLAQUE SHALL BE MOUNTED BELOW EACH STOP SIGN. THE ALL WAY PLAQUE SHALL HAVE A WHITE LEGEND AND BORDER ON A RED BACKGROUND.

N29 APARTMENTS
GENERAL DEVELOPMENT PLAN

CITY OF FAIRFAX, VA

1	11-30 -2022	ADDRESSED PER CITY COMMENTS
MARK	DATE	DESCRIPTION

PROJECT No.: 21082.002.00
DRAWING No.: 111772
DATE: 2022-07-15
SCALE: 1" = 30'
DESIGN: LBD,ZY
DRAWN: ZY
CHECKED: JR

SHEET TITLE:

STRIPING AND
SIGNAGE PLAN

SHEET No.


PI 422




christopher
consultants

4035 ridge top road
suite 601
fairfax, va 22030

engineering • surveying • land planning

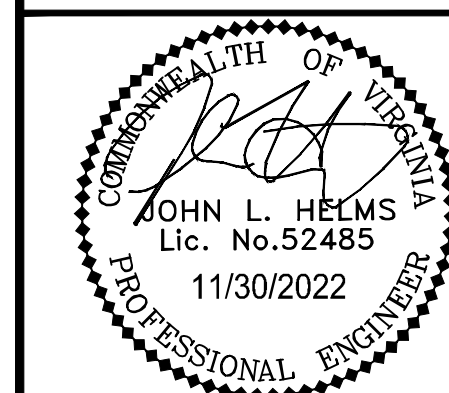

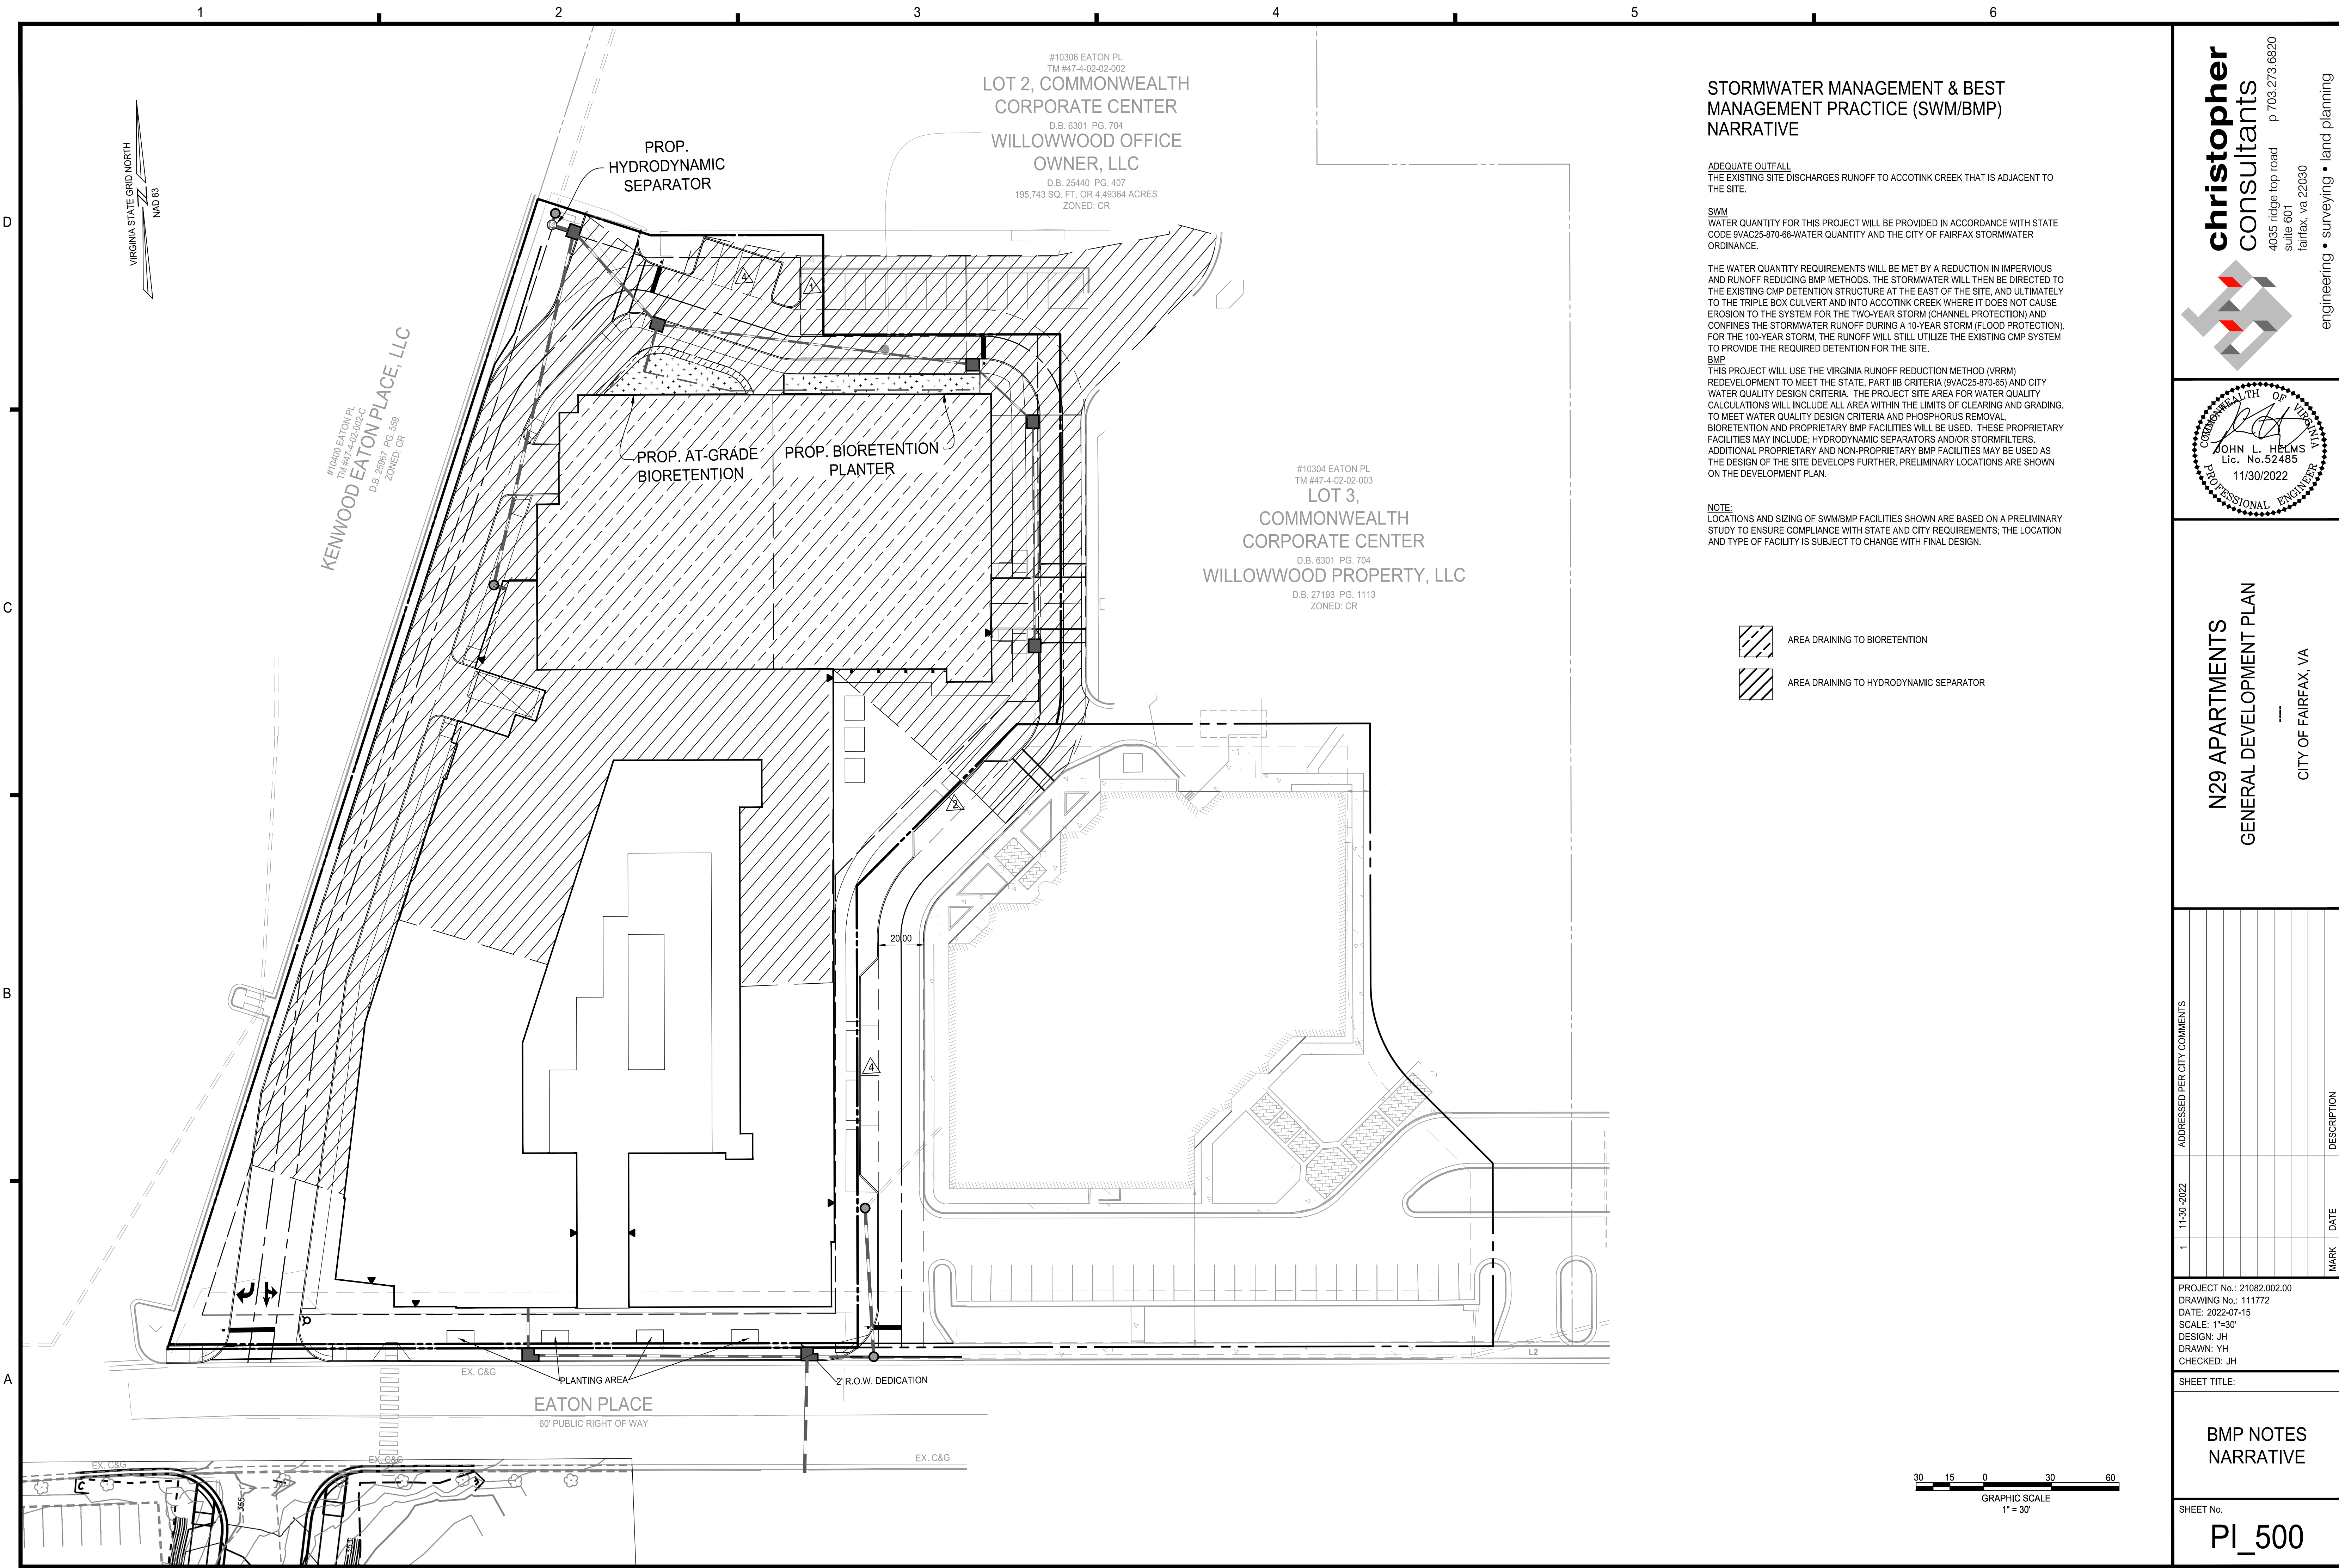

STORMWATER MANAGEMENT & BEST
MANAGEMENT PRACTICE (SWM/BMP)
NARRATIVE

ADEQUATE OUTFALL
THE EXISTING SITE DISCHARGES RUNOFF TO ACCOTINK CREEK THAT IS ADJACENT TO
THE SITE.

SWM
WATER QUANTITY FOR THIS PROJECT WILL BE PROVIDED IN ACCORDANCE WITH STATE
CODE 9VAC25-870-86-WATER QUANTITY AND THE CITY OF FAIRFAX STORMWATER
ORDINANCE.

THE WATER QUANTITY REQUIREMENTS WILL BE MET BY A REDUCTION IN IMPERVIOUS
AND RUNOFF REDUCING BMP METHODS. THE STORMWATER WILL THEN BE DIRECTED TO
THE EXISTING CMP DETENTION STRUCTURE AT THE EAST OF THE SITE, AND ULTIMATELY
TO THE TRIPLE BOX CULVERT AND INTO ACCOTINK CREEK WHERE IT DOES NOT CAUSE
EROSION TO THE SYSTEM FOR THE TWO-YEAR STORM (CHANNEL PROTECTION) AND
CONFINES THE STORMWATER RUNOFF DURING A 10-YEAR STORM (FLOOD PROTECTION).
FOR THE 100-YEAR STORM, THE RUNOFF WILL STILL UTILIZE THE EXISTING CMP SYSTEM
TO PROVIDE THE REQUIRED DETENTION FOR THE SITE.

BMP
THIS PROJECT WILL USE THE VIRGINIA RUNOFF REDUCTION METHOD (VRRM)
REDEVELOPMENT TO MEET THE STATE PART IIB CRITERIA (9VAC25-870-65) AND CITY
WATER QUALITY DESIGN CRITERIA. THE PROJECT SITE AREA FOR WATER QUALITY
CALCULATIONS WILL INCLUDE ALL AREA WITHIN THE LIMITS OF CLEARING AND GRADING.
TO MEET WATER QUALITY DESIGN CRITERIA AND PHOSPHORUS REMOVAL,
BIORETENTION AND PROPRIETARY BMP FACILITIES WILL BE USED. THESE PROPRIETARY
FACILITIES MAY INCLUDE: HYDRODYNAMIC SEPARATORS AND/OR STORMFILTERS.
ADDITIONAL PROPRIETARY AND NON-PROPRIETARY BMP FACILITIES MAY BE USED AS
THE DESIGN OF THE SITE DEVELOPS FURTHER. PRELIMINARY LOCATIONS ARE SHOWN
ON THE DEVELOPMENT PLAN.

NOTE:
LOCATIONS AND SIZING OF SWM/BMP FACILITIES SHOWN ARE BASED ON A PRELIMINARY
STUDY TO ENSURE COMPLIANCE WITH STATE AND CITY REQUIREMENTS; THE LOCATION
AND TYPE OF FACILITY IS SUBJECT TO CHANGE WITH FINAL DESIGN.

- AREA DRAINING TO BIORETENTION
- AREA DRAINING TO HYDRODYNAMIC SEPARATOR

christopher
consultants

4035 ridge top road
suite 601
fairfax, va 22030

engineering • surveying • land planning

COMMONWEALTH OF VIRGINIA
JOHN L. HELMS
Lic. No. 52485
11/30/2022
PROFESSIONAL ENGINEER

N29 APARTMENTS
GENERAL DEVELOPMENT PLAN
CITY OF FAIRFAX, VA

MARK	DATE	DESCRIPTION
1	11-30-2022	ADDRESSED PER CITY COMMENTS

PROJECT No.: 21082.002.00
DRAWING No.: 111772
DATE: 2022-07-15
SCALE: 1"=30'
DESIGN: JH
DRAWN: YH
CHECKED: JH

SHEET TITLE:

BMP NOTES
NARRATIVE

SHEET No.
PI_500

123456

DEQ Virginia Runoff Reduction Method Re-Development Compliance Spreadsheet - Version 3.0

2011 BMP Standards and Specifications2013 Draft BMP Standards and Specifications

Project Name:Willowwood - Phase 1

Date:11/15/2022

CLEAR ALL

data input cells

constant values

calculation cells

final results

Site Information

Post-Development Project (Treatment Volume and Loads)

Enter Total Disturbed Area (acres) →3.65

Check:

BMP Design Specifications List: 2013 Draft Stds & Specs

Linear project? No

Land cover areas entered correctly? ✓

Total disturbed area entered? ✓

Pre-ReDevelopment Land Cover (acres)

	A Soils	B Soils	C Soils	D Soils	Totals
Forest/Open Space (acres) -- undisturbed, protected forest/open space or reforested land					0.00
Managed Turf (acres) -- disturbed, graded for yards or other turf to be mowed/managed				0.31	0.31
Impervious Cover (acres)				2.66	2.66
					2.97

Post-Development Land Cover (acres)

	A Soils	B Soils	C Soils	D Soils	Totals
Forest/Open Space (acres) -- undisturbed, protected forest/open space or reforested land					0.00
Managed Turf (acres) -- disturbed, graded for yards or other turf to be mowed/managed				0.56	0.56
Impervious Cover (acres)				2.41	2.41
Area Check	OK.	OK.	OK.	OK.	2.97

Constants

Annual Rainfall (inches)	43
Target Rainfall Event (inches)	1.00
Total Phosphorus (TP) EMC (mg/L)	0.26
Total Nitrogen (TN) EMC (mg/L)	1.86
Target TP Load (lb/acre/yr)	0.41
Pj (unitless correction factor)	0.90

Runoff Coefficients (Rv)

	A Soils	B Soils	C Soils	D Soils
Forest/Open Space	0.02	0.03	0.04	0.05
Managed Turf	0.15	0.20	0.22	0.25
Impervious Cover	0.95	0.95	0.95	0.95

LAND COVER SUMMARY -- PRE-REDEVELOPMENT

Land Cover Summary-Pre		
Pre-ReDevelopment	Listed	Adjusted ¹
Forest/Open Space Cover (acres)	0.00	0.00
Weighted Rv(forest)	0.00	0.00
% Forest	0%	0%
Managed Turf Cover (acres)	0.31	0.31
Weighted Rv(turf)	0.25	0.25
% Managed Turf	10%	10%
Impervious Cover (acres)	2.66	2.66
Rv(impervious)	0.95	0.95
% Impervious	90%	90%
Total Site Area (acres)	2.97	2.97
Site Rv	0.88	0.88

Treatment Volume and Nutrient Load

Pre-ReDevelopment Treatment Volume (acre-ft)	0.2170	0.2170
Pre-ReDevelopment Treatment Volume (cubic feet)	9,454	9,454
Pre-ReDevelopment TP Load (lb/yr)	5.94	5.94
Pre-ReDevelopment TP Load per acre (lb/acre/yr)	2.00	2.00
Baseline TP Load (lb/yr) (0.41 lbs/acre/yr applied to pre-redevelopment area excluding pervious land proposed for new impervious cover)		1.22

LAND COVER SUMMARY -- POST DEVELOPMENT

Land Cover Summary-Post (Final)		
Post ReDev. & New Impervious		
Forest/Open Space Cover (acres)	0.00	
Weighted Rv(forest)	0.00	
% Forest	0%	
Managed Turf Cover (acres)	0.56	
Weighted Rv (turf)	0.25	
% Managed Turf	19%	
Impervious Cover (acres)	2.41	
Rv(impervious)	0.95	
% Impervious	81%	
Final Site Area (acres)	2.97	
Final Post Dev Site Rv	0.82	

Treatment Volume and Nutrient Load

Final Post-Development Treatment Volume (acre-ft)	0.2025	
Final Post-Development Treatment Volume (cubic feet)	8,819	
Final Post-Development TP Load (lb/yr)	5.54	
Final Post-Development TP Load per acre (lb/acre/yr)	1.87	
Max. Reduction Required (Below Pre-Development Load)	20%	
TP Load Reduction Required for Redeveloped Area (lb/yr)	0.79	
TP Load Reduction Required for New Impervious Area (lb/yr)	0	

Post-Development Requirement for Site Area

TP Load Reduction Required (lb/yr)	0.79
------------------------------------	------

Nitrogen Loads (Informational Purposes Only)

Pre-ReDevelopment TN Load (lb/yr)	42.49	Final Post-Development TN Load (Post-ReDevelopment & New Impervious) (lb/yr)	39.64
-----------------------------------	-------	--	-------

Footnote:¹ Adjusted Land Cover Summary: Pre ReDevelopment land cover minus pervious land cover (forest/open space or managed turf) acreage proposed for new impervious cover.

Adjusted total acreage is consistent with Post-ReDevelopment acreage (minus acreage of new impervious cover).

Column I shows load reduction requirement for new impervious cover (based on new development load limit, 0.41 lb/acre/year).

Drainage Area A

Drainage Area A Land Cover (acres)

	A Soils	B Soils	C Soils	D Soils	Totals	Land Cover Rv
Forest/Open Space (acres)					0.00	0.00
Managed Turf (acres)				0.18	0.18	0.25
Impervious Cover (acres)				1.67	1.67	0.95
Total					1.85	

CLEAR BMP AREAS

Total Phosphorus Available for Removal in D.A. A (lb/yr)3.72

Post Development Treatment Volume in D.A. A (ft³)5,922

Stormwater Best Management Practices (RR = Runoff Reduction)

Practice	Runoff Reduction Credit (%)	Managed Turf Credit Area (acres)	Impervious Cover Credit Area (acres)	Volume from Upstream Practice (ft ³)	Runoff Reduction (ft ³)	Remaining Runoff Volume (ft ³)	Total BMP Treatment Volume (ft ³)	Phosphorus Removal Efficiency (%)	Phosphorus Load from Upstream Practices (lb)	Untreated Phosphorus Load to Practice (lb)	Phosphorus Removed By Practice (lb)	Remaining Phosphorus Load (lb)	Downstream Practice to be Employed
2. Rooftop Disconnection (RR)													
2.i. To Stormwater Planter, Urban Bioretention (Spec #9, Appendix A)	40		0.26	0	359	538	897	25	0.00	0.56	0.31	0.25	6.a. Bioretention #1
6. Bioretention (RR)													
6.a. Bioretention #1 or Micro-Bioretention #1 or Urban Bioretention (Spec #9)	40	0.02	0.28	538	609	913	1,522	25	0.25	0.62	0.48	0.39	14.a. MTD - Hydrodynamic
14. Manufactured Treatment Devices (no RR)													
14.a. Manufactured Treatment Device- Hydrodynamic	0	0.16	1.13	913	0	4,955	4,955	20	0.39	2.54	0.59	2.34	

Site Results (Water Quality Compliance)

Area Checks

	D.A. A	D.A. B	D.A. C	D.A. D	D.A. E	AREA CHECK
FOREST/OPEN SPACE (a)	0.00	0.00	0.00	0.00	0.00	OK.
IMPERVIOUS COVER (a)	1.67	0.00	0.00	0.00	0.00	OK.
IMPERVIOUS COVER TREATED (a)	1.67	0.00	0.00	0.00	0.00	OK.
MANAGED TURF AREA (a)	0.18	0.00	0.00	0.00	0.00	OK.
MANAGED TURF AREA TREATED (a)	0.18	0.00	0.00	0.00	0.00	OK.
AREA CHECK	OK.	OK.	OK.	OK.	OK.	

Site Treatment Volume (ft³)

8,819

Runoff Reduction Volume and TP By Drainage Area

	D.A. A	D.A. B	D.A. C	D.A. D	D.A. E	TOTAL
RUNOFF REDUCTION VOLUME ACHIEVED (ft ³)	967	0	0	0	0	967
TP LOAD AVAILABLE FOR REMOVAL (lb/yr)	3.72	0.00	0.00	0.00	0.00	3.72
TP LOAD REDUCTION ACHIEVED (lb/yr)	1.37	0.00	0.00	0.00	0.00	1.37
TP LOAD REMAINING (lb/yr)	2.35	0.00	0.00	0.00	0.00	2.35

NITROGEN LOAD REDUCTION ACHIEVED (lb/yr)

6.330.000.000.000.006.33

Total Phosphorus

FINAL POST-DEVELOPMENT TP LOAD (lb/yr)5.54

TP LOAD REDUCTION REQUIRED (lb/yr)0.79

TP LOAD REDUCTION ACHIEVED (lb/yr)1.37

TP LOAD REMAINING (lb/yr)4.17

REMAINING TP LOAD REDUCTION REQUIRED (lb/yr):0.00**

** TARGET TP REDUCTION EXCEEDED BY 0.59 LB/YEAR **

Total Nitrogen (For Information Purposes)

POST-DEVELOPMENT LOAD (lb/yr)39.64

NITROGEN LOAD REDUCTION ACHIEVED (lb/yr)6.33

REMAINING POST-DEVELOPMENT NITROGEN LOAD (lb/yr)33.31

christopher consultants

4035 ridge top road
suite 601
fairfax, va 22030

engineering • surveying • land planning

Professional Engineer Seal: JOHN L. HELMS, Lic. No. 52485, 11/30/2022

N29 APARTMENTS

GENERAL DEVELOPMENT PLAN

CITY OF FAIRFAX, VA

11-30-2022	ADDRESSED PER CITY COMMENTS	MARK	DATE	DESCRIPTION
1				

PROJECT No.: 21082.002.00

DRAWING No.: 111772

DATE: 2022-07-15

SCALE: N/A

DESIGN: JH


DRAWN: YH

CHECKED: JH

SHEET TITLE:

BMP CALCULATIONS

SHEET No. PI_501

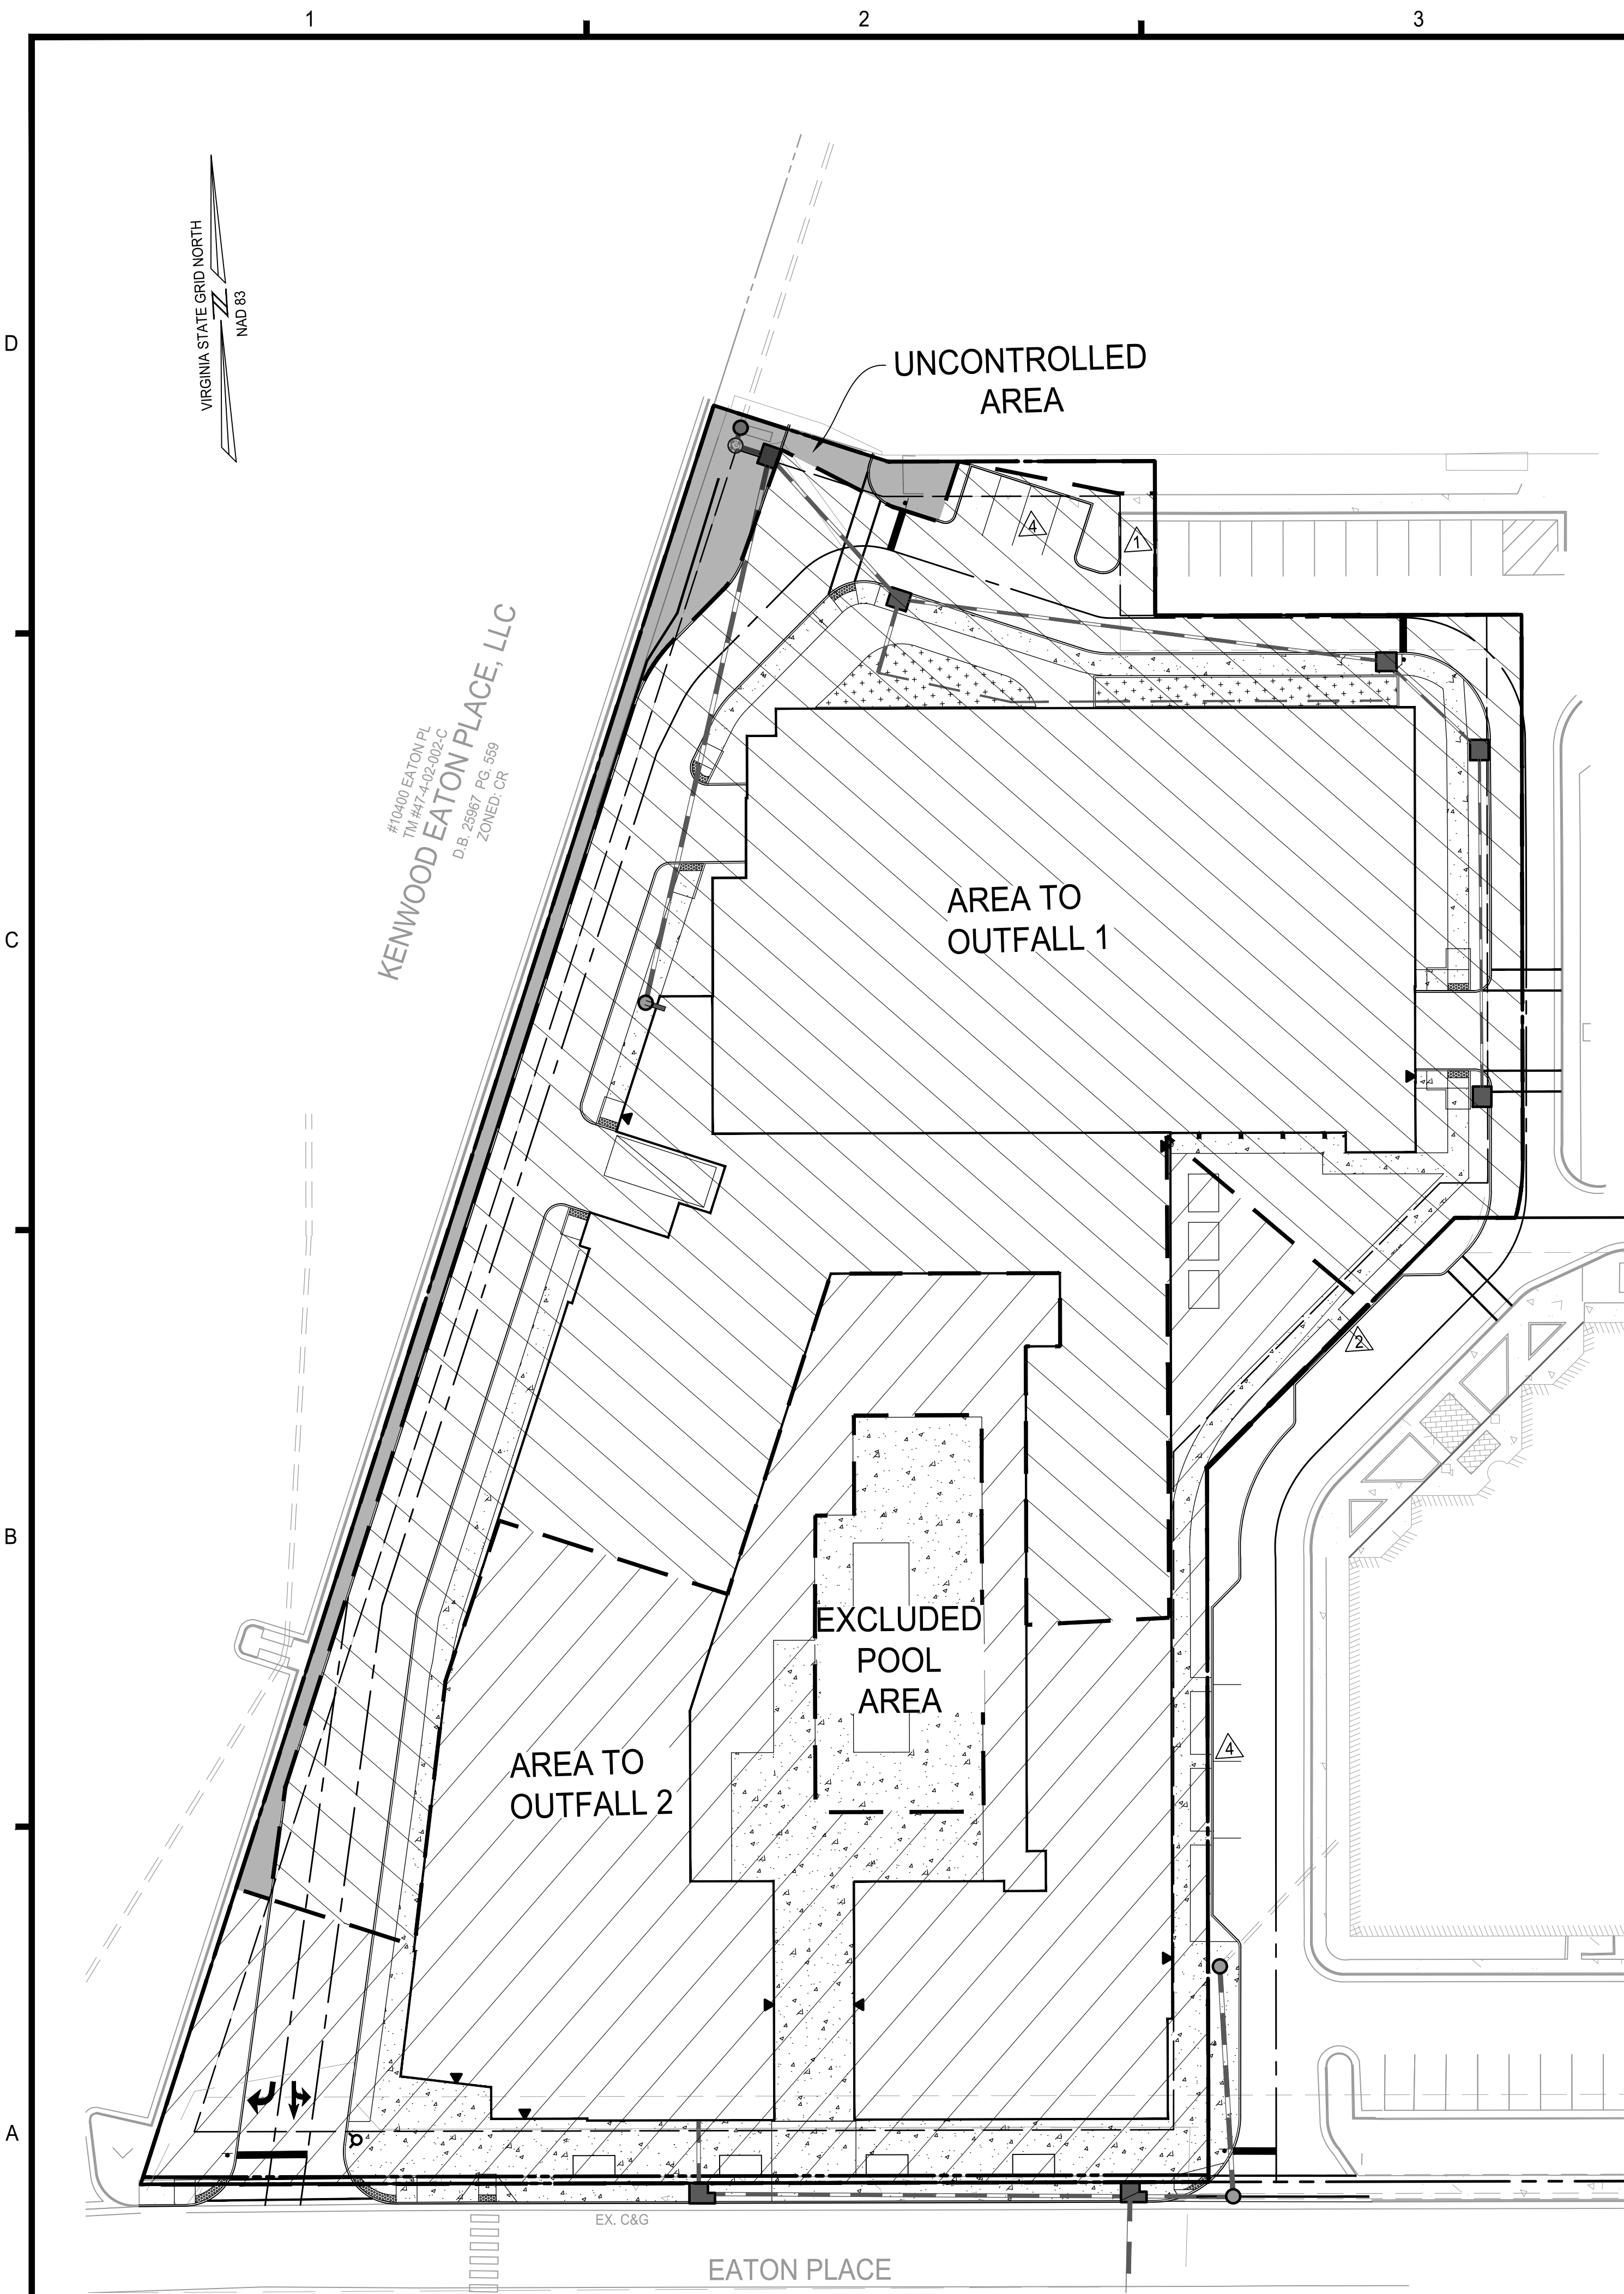

POST-DEVELOPED				
OUTFALL (1-YR)				
Bioretention & HDS	DA-A/ Outfall 1	DA	IMP (D)	TURF (D)
	CN ave.	94	1.67	0.18
Untreated	Outfall 2	0.91	0.62	0.29
	CN ave.	92	98	80
Untreated	Uncontrolled	0.09	0.00	0.09
	CN	80	98	80
Total Area		2.85		
CN ave.		93		

OUTFALL (2&10-YR)				
Bioretention & HDS	DA-A/ Outfall 1	DA	IMP (D)	TURF (D)
	CN ave.	95	1.67	0.18
Untreated	Outfall 2	0.91	0.62	0.29
	CN ave.	92	98	80
Untreated	Uncontrolled	0.09	0.00	0.09
	CN	80	98	80
Total Area		2.85		
CN ave.		94		

*POOL AREA AND AREA DRAINING WITH THE POOL TO THE SANITARY SYSTEM OF 0.12 AC HAVE BEEN REMOVED FROM THE POST-DEV AREA

Phase I				
On-Site				
	Q1	RV1	Q10	RV10
Pre	8.06	24,224	15.60	48,957
Post	7.19	20,800	14.76	45,127

Channel Protection (1-Year Storm)

Qdev < IF (Qpre*RVpre)/RVdev
< 0.80 (8.061 * 24224)/ 20800
7.19 < 7.51

Detention required: -0.32 CFS

Flood Protection (10-Year Storm)

Q10 post < (Qpre*RVpre)/RVdev
14.76 < 16.924

Detention required: -2.16 CFS

*SEE HYDROGRAPHS ON SHEET PL_503 AND PL_504.

On-Site		
	Q2	RV2
Pre	9.92	30,236
Post	8.99	26,576


Channel Protection (2-Year Storm)

Qdev < IF (Qpre*RVpre)/RVdev
< 0.80 (9.918 * 30236)/ 26576
8.99 < 9.03

Detention required: -0.04 CFS

Drainage Area Curve Numbers and Runoff Depths*
Curve numbers (CN, CNadj) and runoff depths (RV_{Developed}) are computed with and without reduction practices.

Drainage Area A		A Soils	B Soils	C Soils	D Soils	Total Area (acres): 1.85 Runoff Reduction Volume (ft³): 967
Forest/Open Space -- undisturbed, protected forest/open space or reforested land	Area (acres)	0.00	0.00	0.00	0.00	
	CN	30	55	70	77	
Managed Turf -- disturbed, graded for yards or other turf to be mowed/managed	Area (acres)	0.00	0.00	0.00	0.18	
	CN	39	61	74	80	
Impervious Cover	Area (acres)	0.00	0.00	0.00	1.67	
	CN	98	98	98	98	
CN_(D.A. A) 96						
		1-year storm	2-year storm	10-year storm		
RV _{Developed} (watershed-inch) with no Runoff Reduction*		2.26	2.75	4.73		
RV _{Developed} (watershed-inch) with Runoff Reduction*		2.11	2.61	4.59		
Adjusted CN*		94	95	95		

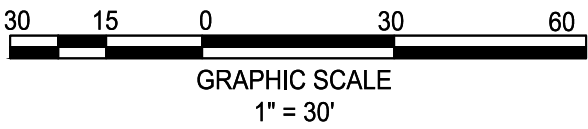

christopher consultants

4035 ridge top road
suite 601
fairfax, va 22030

engineering • surveying • land planning

JOHN L. HELMS
Lic. No. 52485
11/30/2022
PROFESSIONAL ENGINEER

N29 APARTMENTS
GENERAL DEVELOPMENT PLAN

CITY OF FAIRFAX, VA

MARK	DATE	DESCRIPTION
1	11-30-2022	ADDRESSED PER CITY COMMENTS

PROJECT No.: 21082.002.00
DRAWING No.: 111772
DATE: 2022-07-15
SCALE: 1" = 30'
DESIGN: JH
DRAWN: YH
CHECKED: JH

SHEET TITLE:
STORMWATER
MANAGEMENT
PLAN

SHEET No.
PI_502