



SUMMARY OF PROVISIONS

TOTAL RESIDENTIAL AREA
= +/- 287,881 GSF

TOTAL UNITS = 276 UNITS

TOTAL PARKING = 426 PS

INDEX

- A.01** ILLUSTRATIVE SITE PLAN
- A.02** B3 BASEMENT PLAN
- A.03** B2 BASEMENT PLAN
- A.04** B1-R1 FLOOR PLAN
- A.05** R1-R2 FLOOR PLAN
- A.06** R2-R3 FLOOR PLAN
- A.07** TYPICAL 1 - TYPICAL 2 FLOOR PLAN
- A.08** ROOF PLAN
- A.09** BUILDING BEFORE VS AFTER
- A.10** SETBACK DIAGRAM
- A.11** SIGHT DISTANCE DIAGRAM
- A.12** BUILDING SECTIONS
- A.13** BUILDING-1 ELEVATIONS
- A.14** BUILDING-2 ELEVATIONS
- A.15** SITE ELEVATIONS
- A.16** BUILDING ELEVATION BEFORE VS AFTER
- A.17** BUILDING ELEVATION BEFORE VS AFTER
- A.18** MATERIAL BOARD

*NOTE: REFER TO CIVIL FOR SITE PLAN AND CIVIL INFORMATION.
LANDSCAPE SHOWN FOR ILLUSTRATIVE PURPOSES ONLY.
REFER TO LANDSCAPE FOR TREES AND LANDSCAPE INFORMATION.

ILLUSTRATIVE SITE PLAN

REZONING APPLICATION

©2024 LESSARD DESIGN INC. EXPRESSLY RESERVES ITS COMMON-LAW COPYRIGHT, AND OTHER PROPERTY RIGHTS IN THESE PLANS. THESE PLANS ARE NOT TO BE REPRODUCED, CHANGED OR COPIED IN ANY OTHER FORM OR MATTER WHATSOEVER, NOR ARE THEY TO BE ASSIGNED TO ANY THIRD PARTY, WITHOUT FIRST OBTAINING THE EXPRESS WRITTEN PERMISSION AND CONSENT OF LESSARD DESIGN INC.


4131 CHAIN BRIDGE ROAD


CITY OF FAIRFAX, VA
PARADIGM DEVELOPMENT

AUG 09, 2024
PDM.015


0' 30' 60' 120'
SCALE: 1" = 60' (@ 22"x34")

A.01

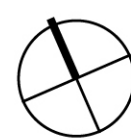

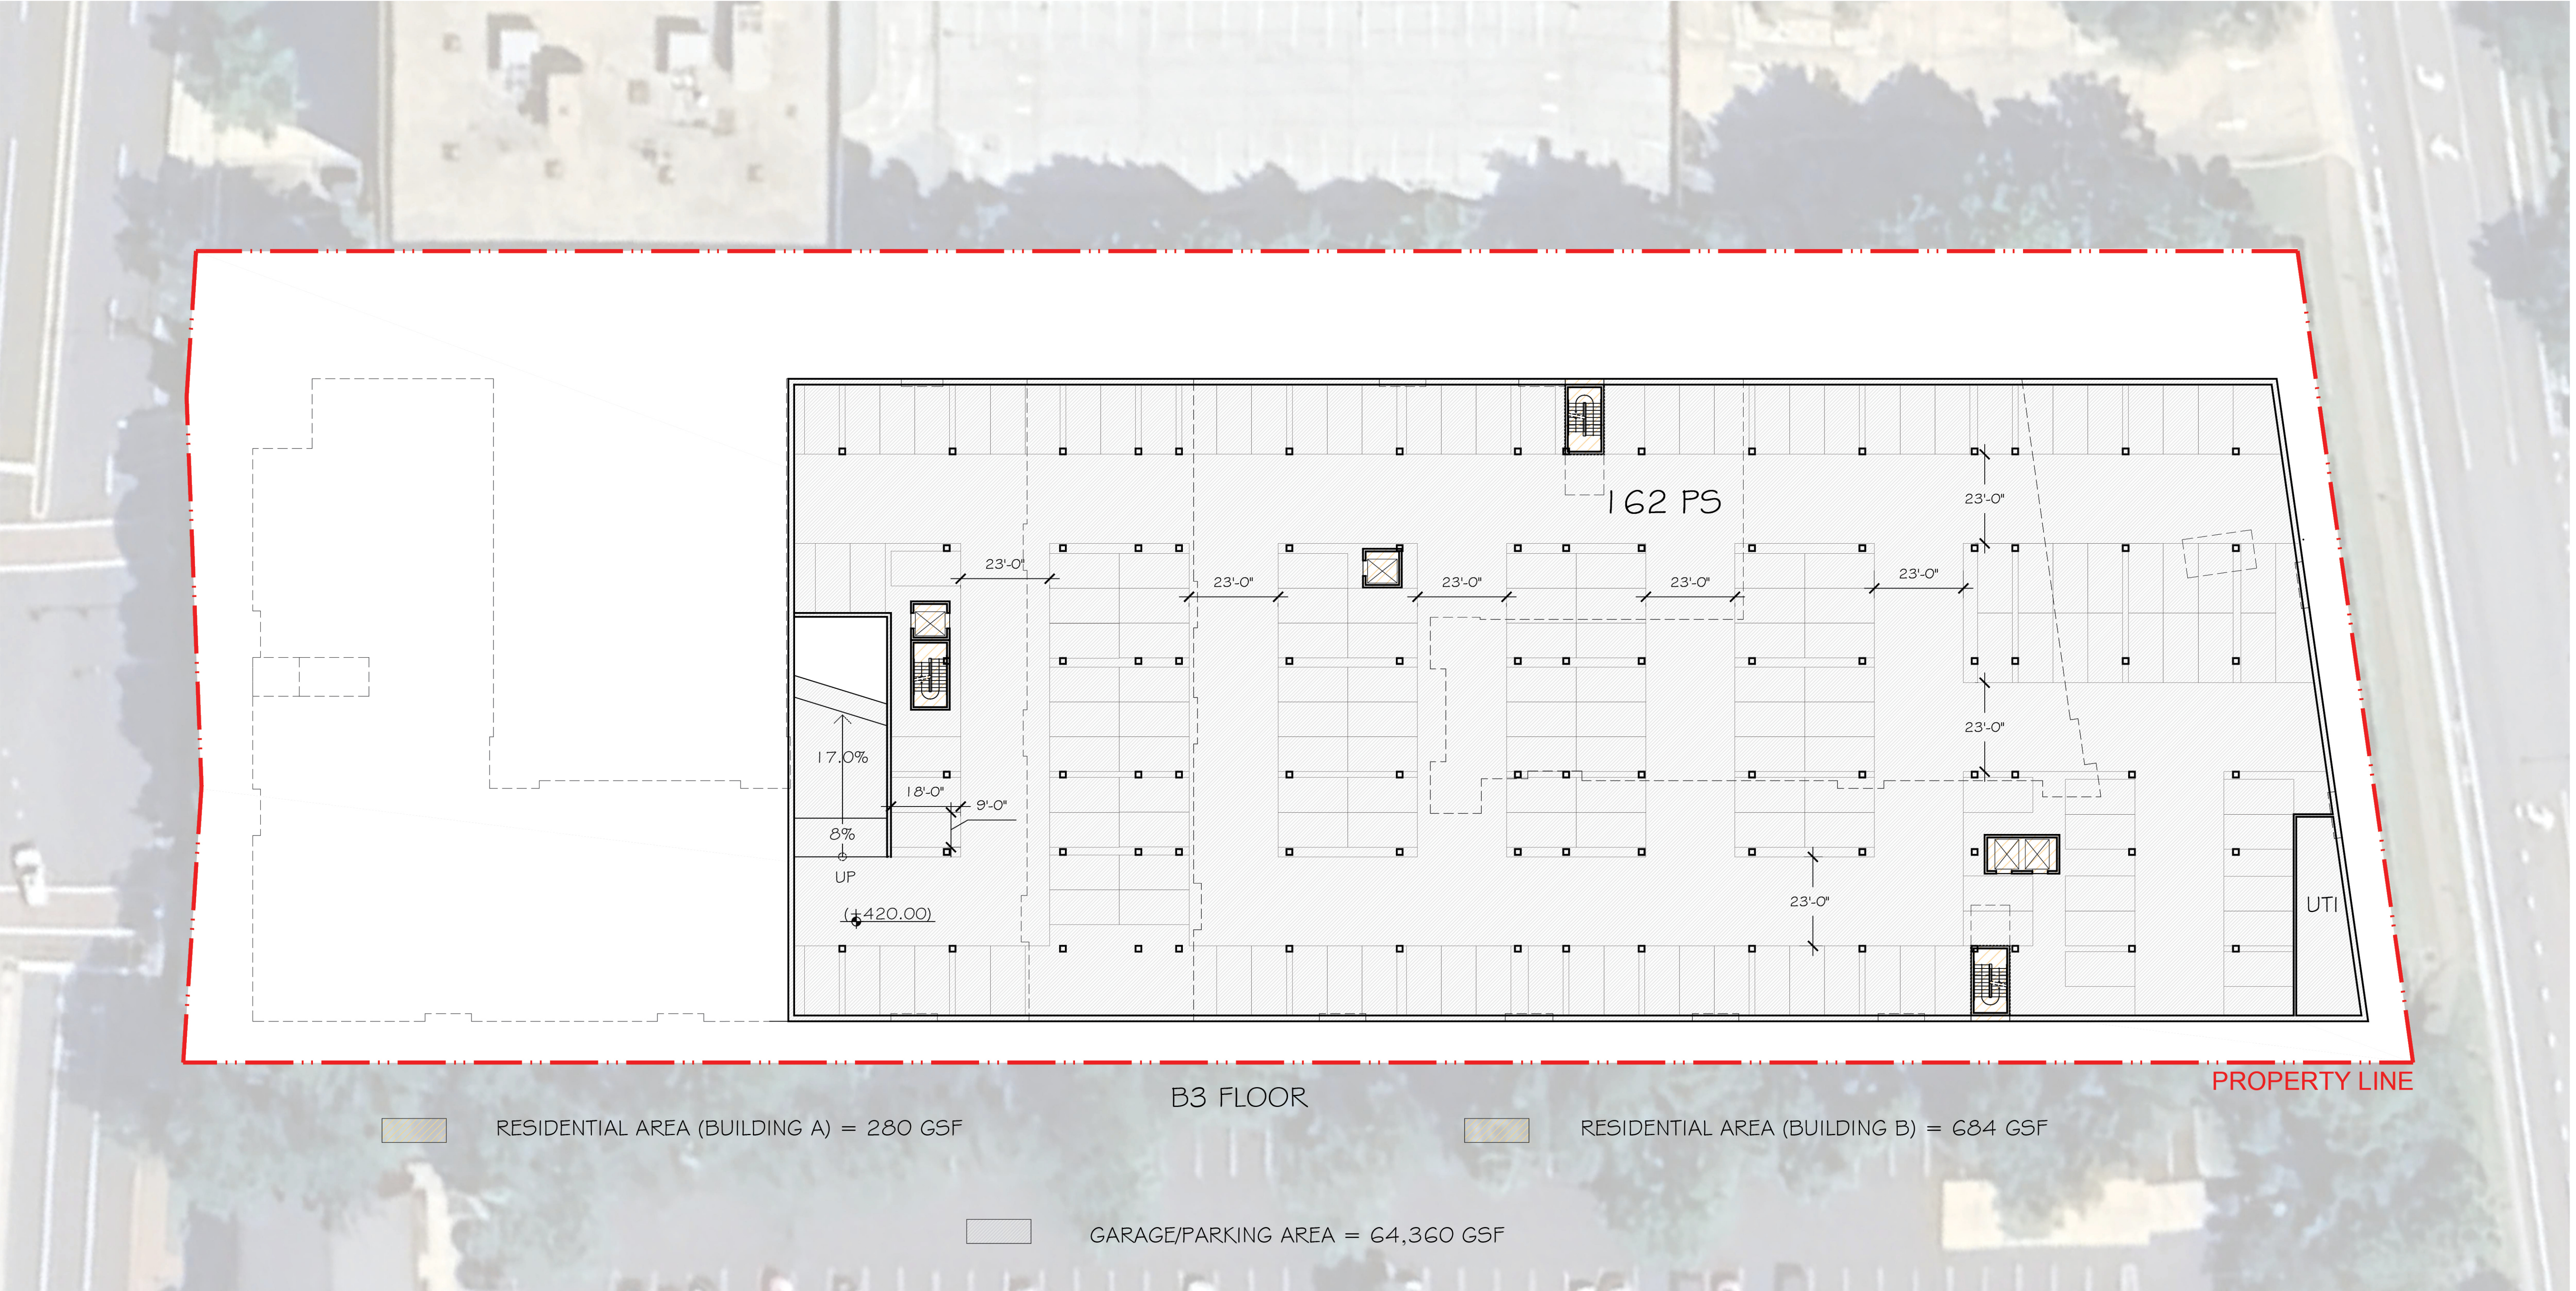

*NOTE: REFER TO CIVIL FOR SITE PLAN AND CIVIL INFORMATION.
LANDSCAPE SHOWN FOR ILLUSTRATIVE PURPOSES ONLY.
REFER TO LANDSCAPE FOR TREES AND LANDSCAPE INFORMATION.

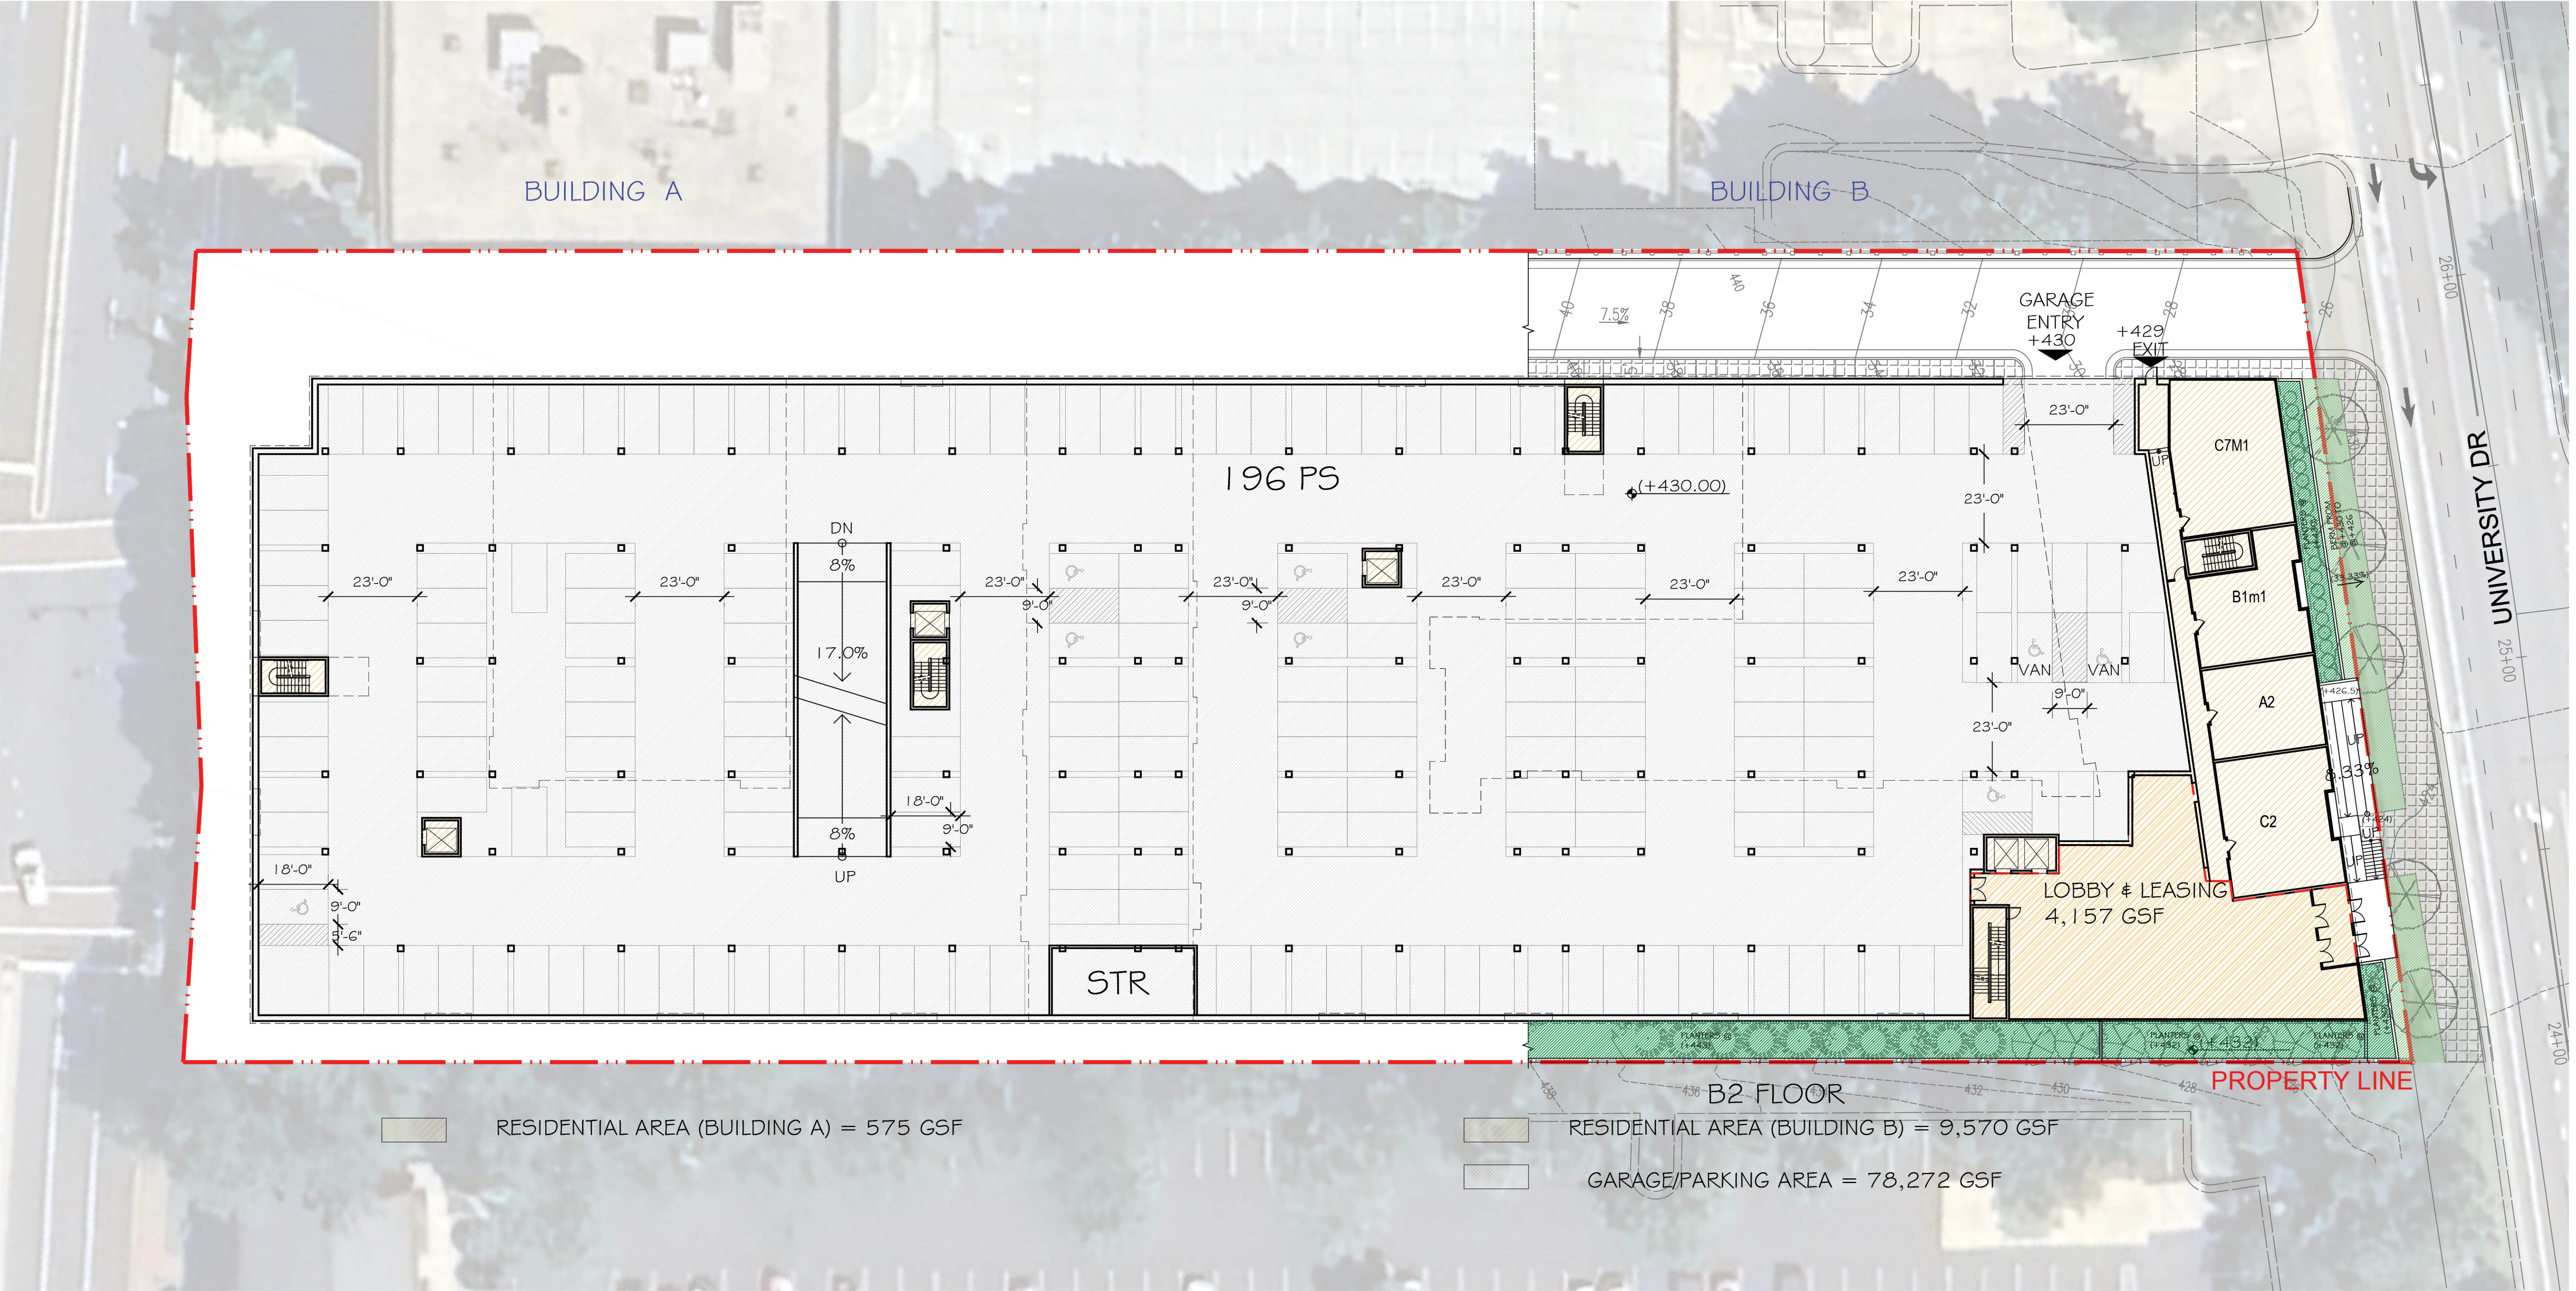


*NOTE: REFER TO CIVIL FOR SITE PLAN AND CIVIL INFORMATION.
LANDSCAPE SHOWN FOR ILLUSTRATIVE PURPOSES ONLY.
REFER TO LANDSCAPE FOR TREES AND LANDSCAPE INFORMATION.



BUILDING A

BUILDING B

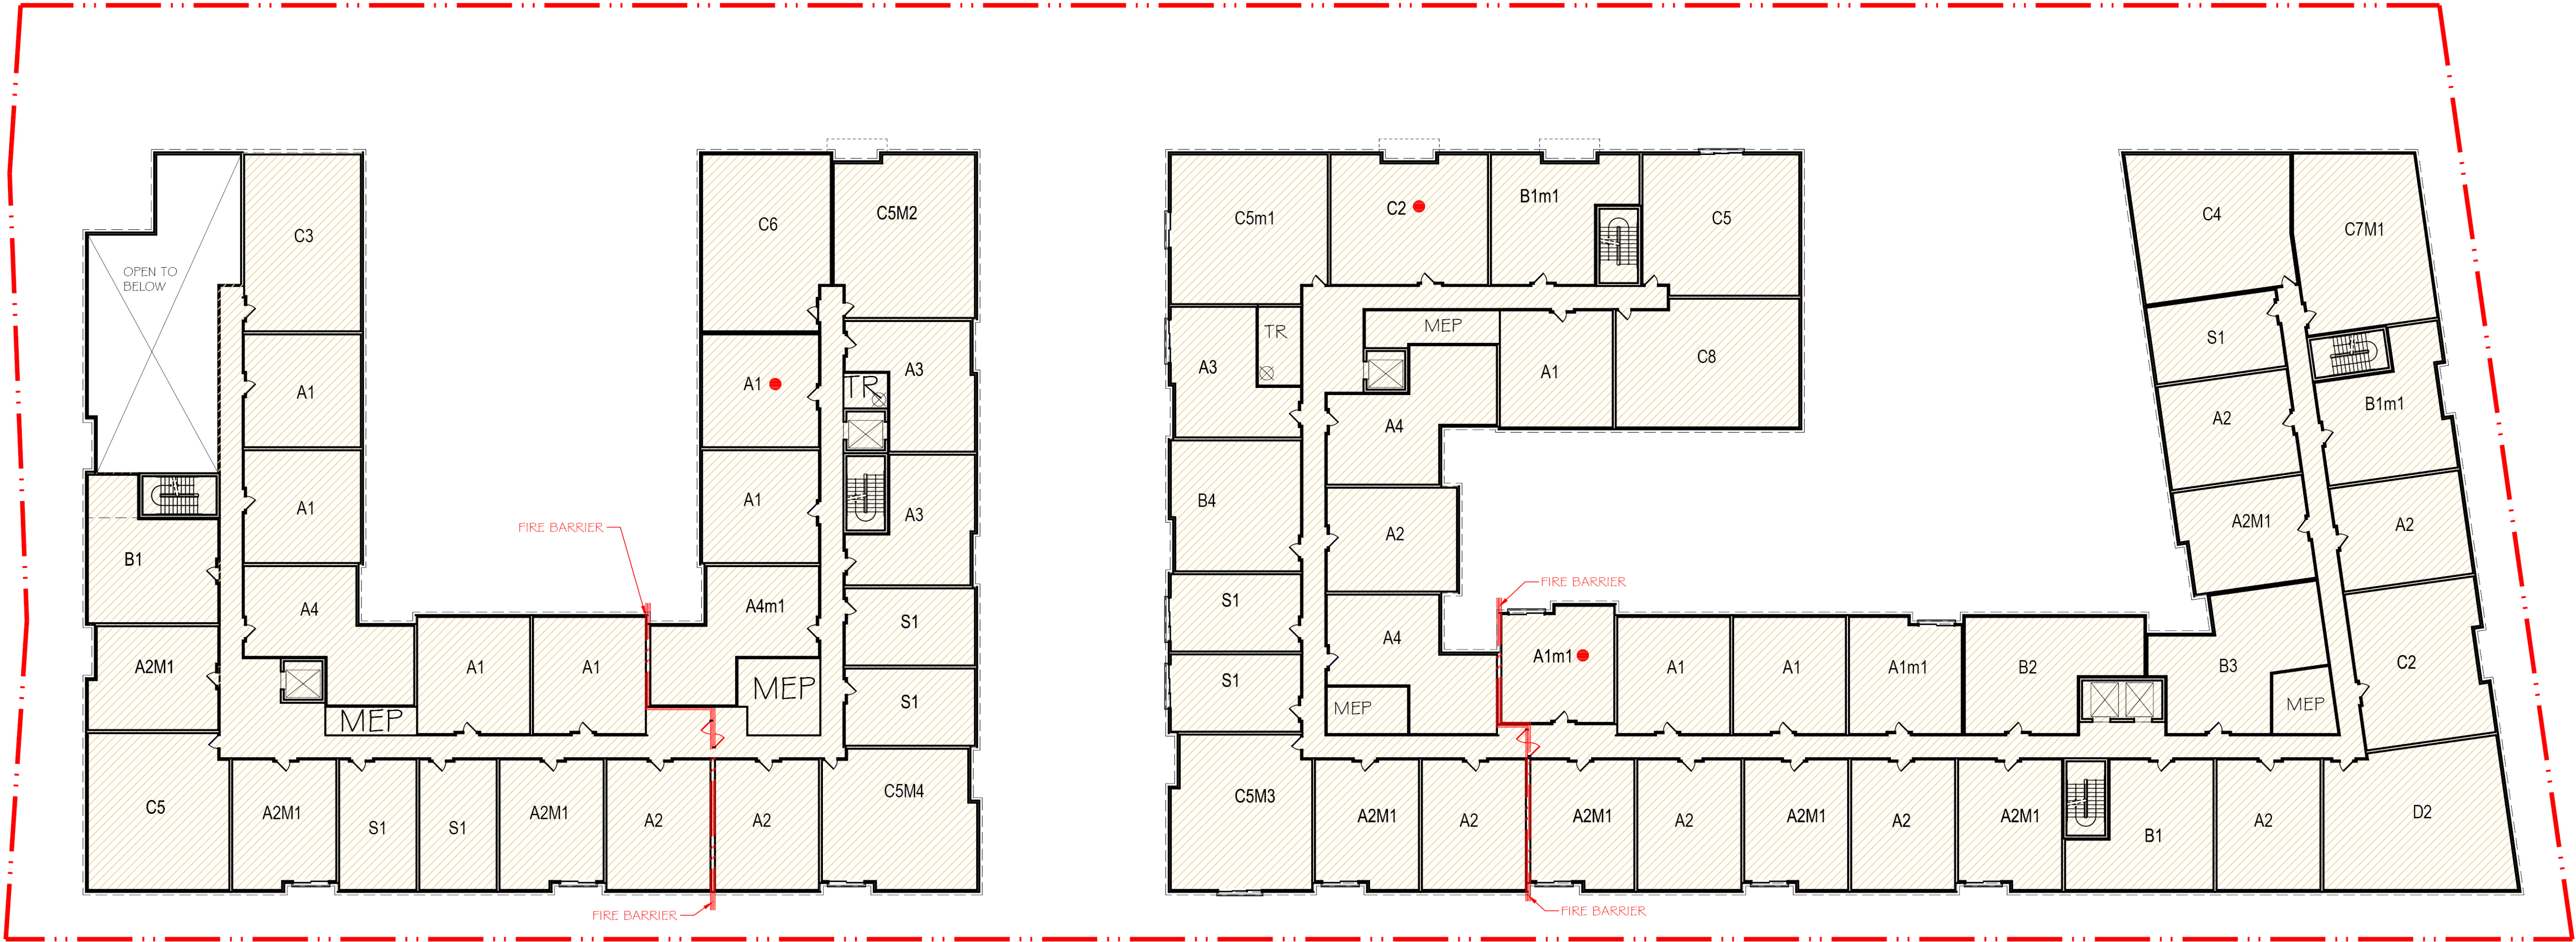

R2 FLOOR

R3 FLOOR

PROPERTY LINE

RESIDENTIAL AREA (BUILDING A) = 22,819 GSF

RESIDENTIAL AREA (BUILDING B) = 36,444 GSF

• = ADU UNITS


*NOTE: REFER TO CIVIL FOR SITE PLAN AND CIVIL INFORMATION.
LANDSCAPE SHOWN FOR ILLUSTRATIVE PURPOSES ONLY.
REFER TO LANDSCAPE FOR TREES AND LANDSCAPE INFORMATION.

BUILDING A

BUILDING B

5 STORY MAX.
4 STORY MAX.

APPROXIMATE LINE
FROM GREEN AREA PLAN

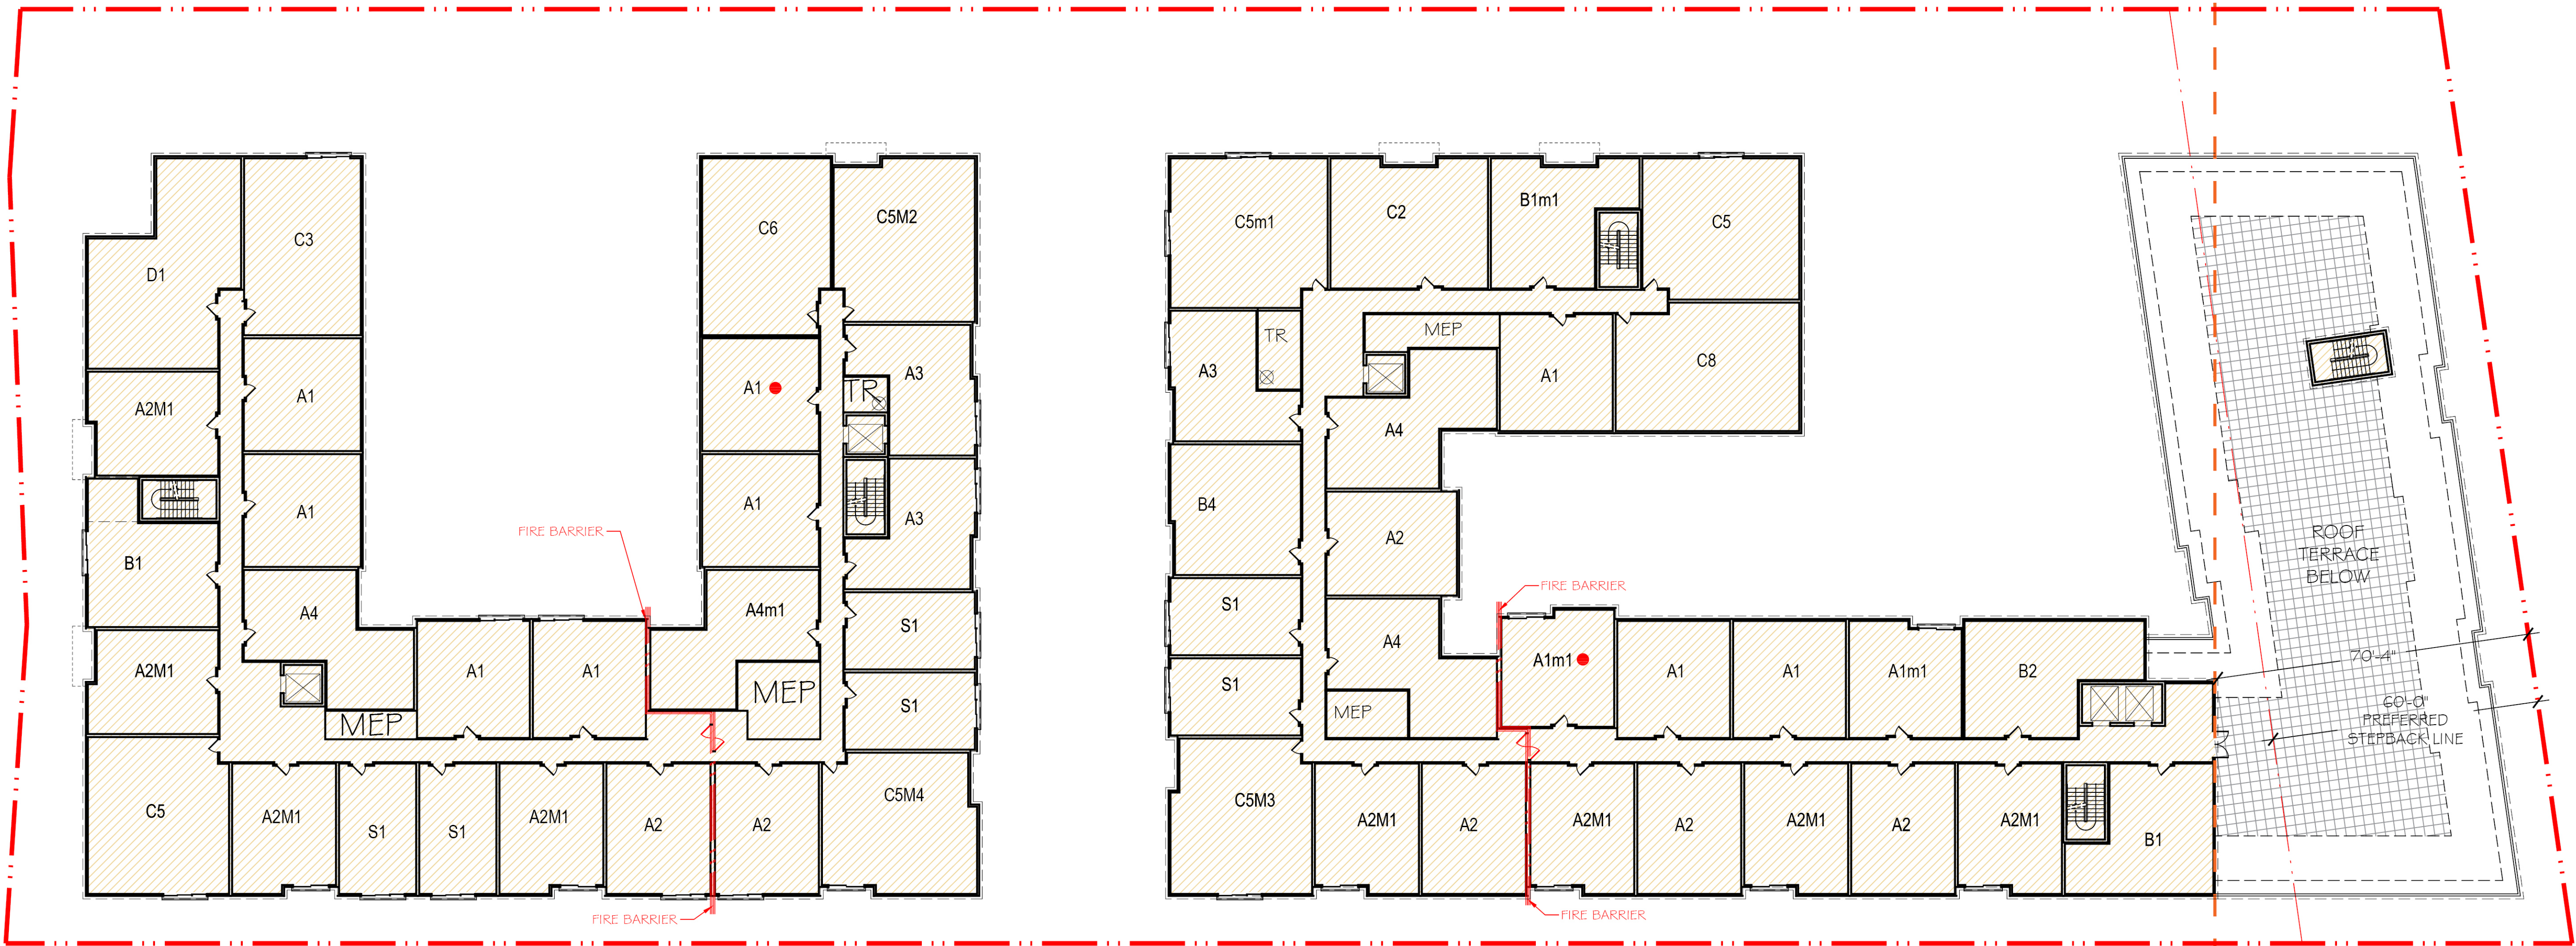

TYPICAL 1 FLOOR (R3-R5)

TYPICAL 2 FLOOR (R4 & R5)

RESIDENTIAL AREA (BUILDING A) = 24,821 GSF

RESIDENTIAL AREA (BUILDING B) = 25,740 GSF

PROPERTY LINE

• = ADU UNITS


*NOTE: REFER TO CIVIL FOR SITE PLAN AND CIVIL INFORMATION.
LANDSCAPE SHOWN FOR ILLUSTRATIVE PURPOSES ONLY.
REFER TO LANDSCAPE FOR TREES AND LANDSCAPE INFORMATION.

CHAIN BRIDGE ROAD

BUILDING A

BUILDING B

UNIVERSITY DR

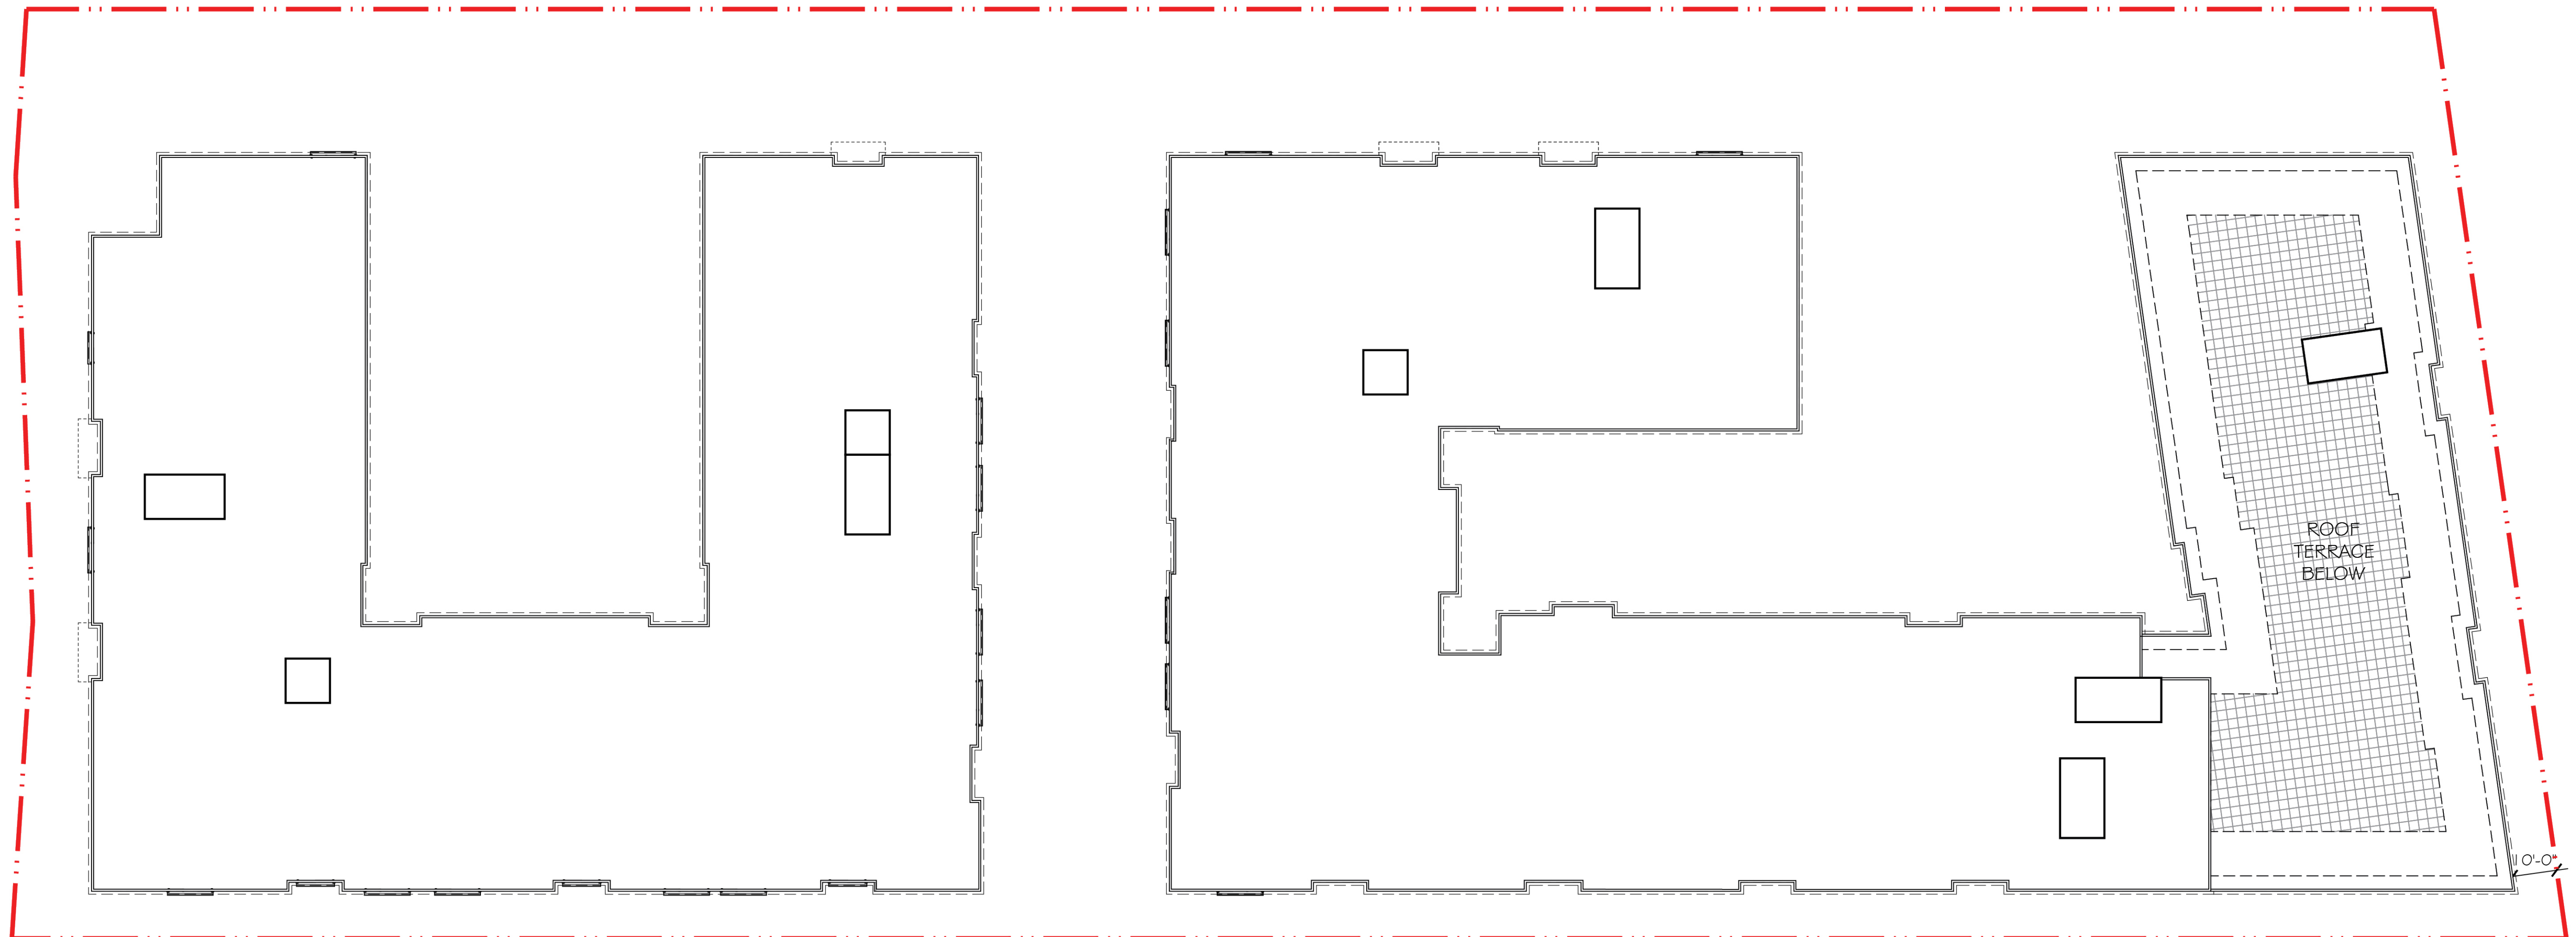

PROPERTY LINE

ROOF PLAN

*NOTE: REFER TO CIVIL FOR SITE PLAN AND CIVIL INFORMATION.
LANDSCAPE SHOWN FOR ILLUSTRATIVE PURPOSES ONLY.
REFER TO LANDSCAPE FOR TREES AND LANDSCAPE INFORMATION.



8521 LEESBURG PIKE, SEVENTH FLOOR, VIENNA, VA 22182
P: 571.830.1800 | F: 571.830.1801 | WWW.LESSARDDDESIGN.COM

ROOF PLAN

REZONING APPLICATION

©2024 LESSARD DESIGN INC. EXPRESSLY RESERVES ITS COMMON-LAW COPYRIGHT, AND OTHER PROPERTY RIGHTS IN THESE PLANS. THESE PLANS ARE NOT TO BE REPRODUCED, CHANGED OR COPIED IN ANY OTHER FORM OR MANNER WHATSOEVER, NOR ARE THEY TO BE ASSIGNED TO ANY THIRD PARTY, WITHOUT FIRST OBTAINING THE EXPRESS WRITTEN PERMISSION AND CONSENT OF LESSARD DESIGN INC.

4131 CHAIN BRIDGE ROAD


CITY OF FAIRFAX, VA
PARADIGM DEVELOPMENT

AUG 09, 2024
PDM.015



0' 10' 20' 40'
SCALE: 1" = 20' (@ 22"x34")

A.08



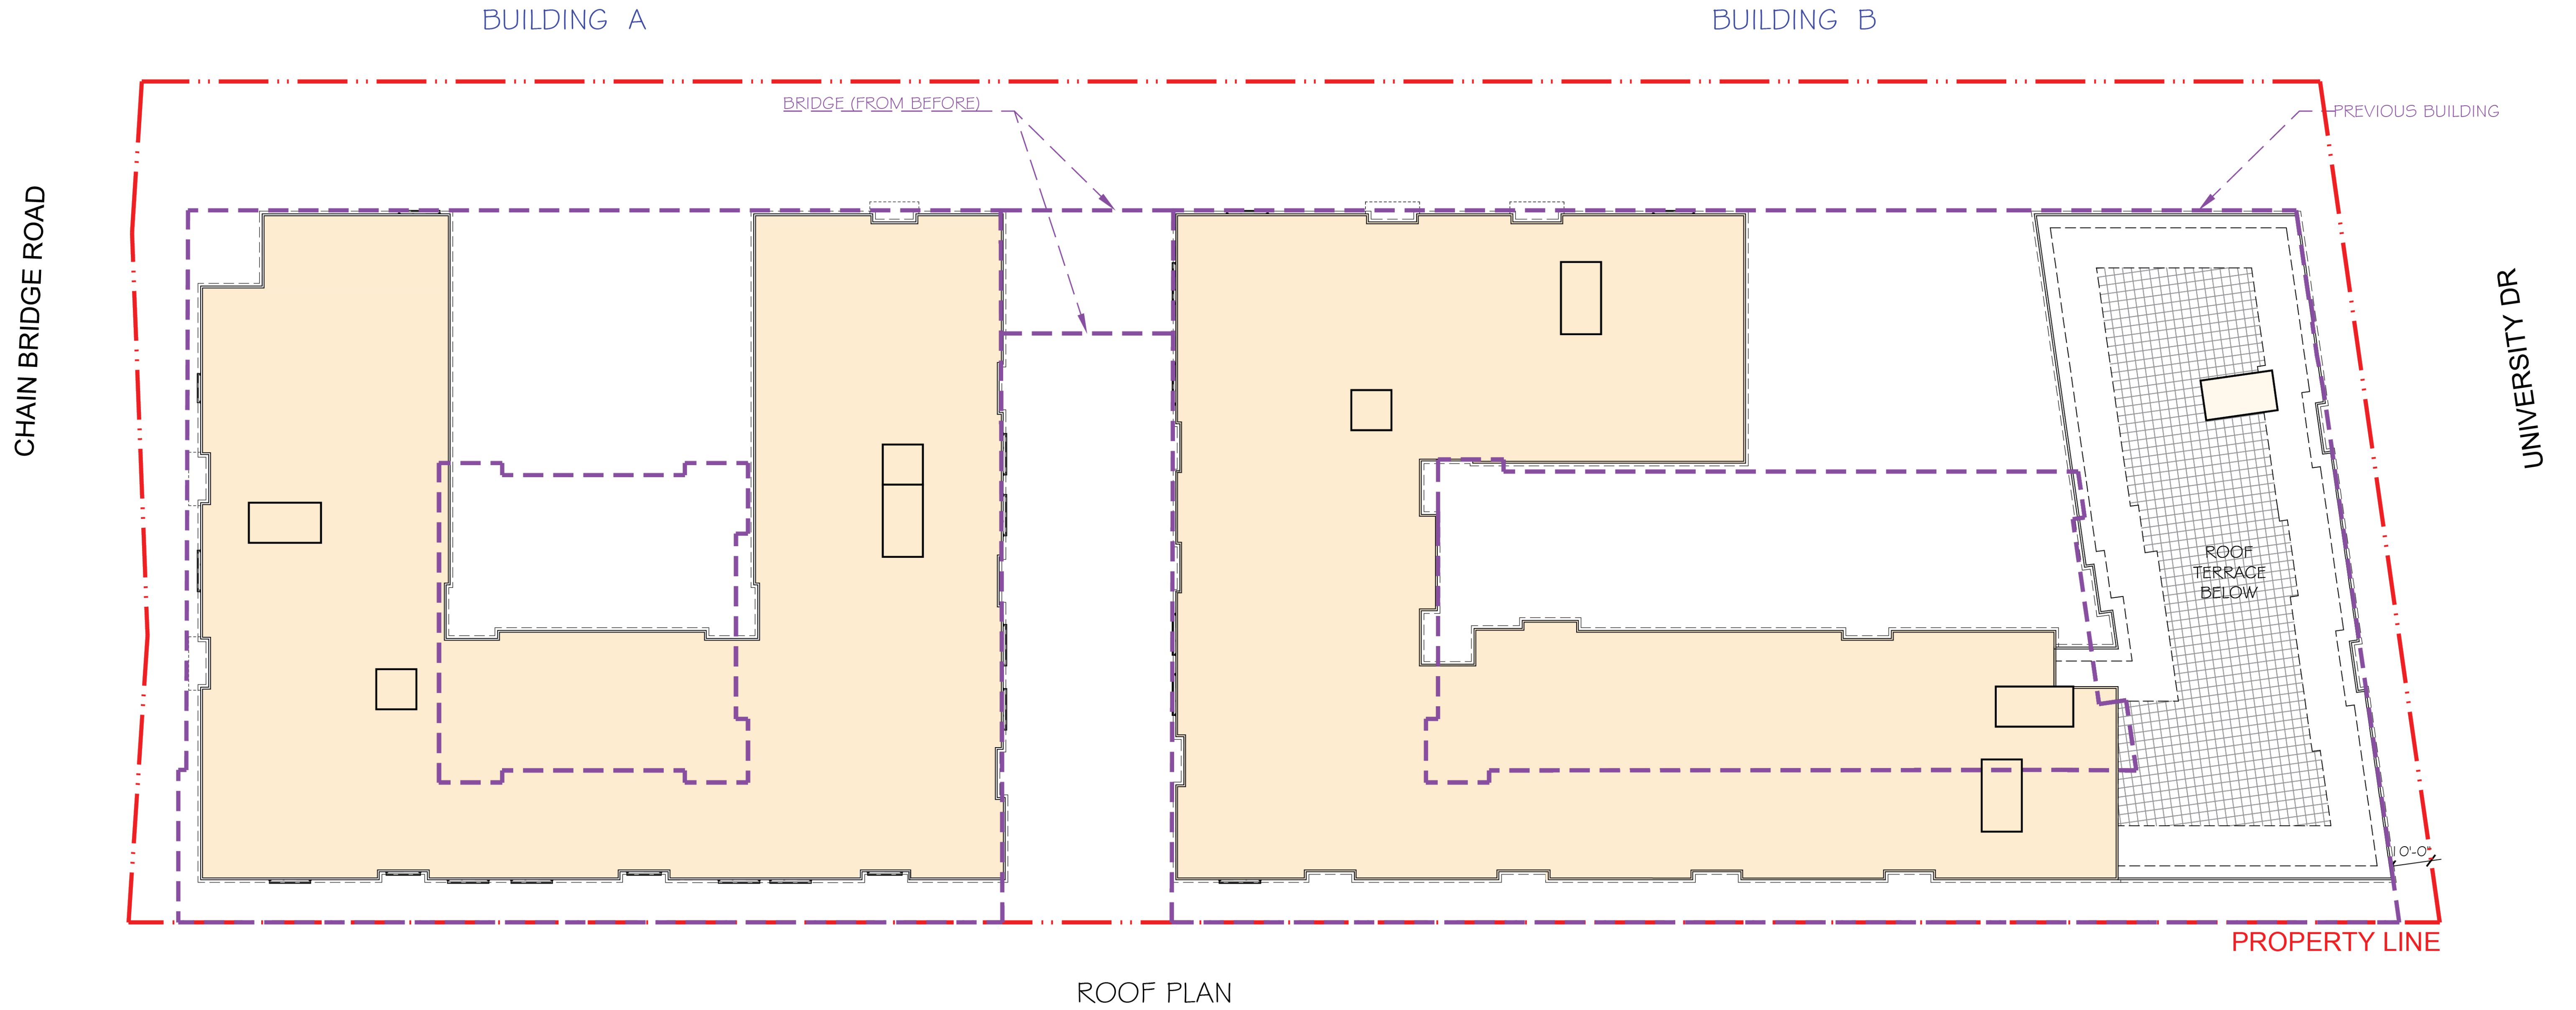

*NOTE: REFER TO CIVIL FOR SITE PLAN AND CIVIL INFORMATION.
LANDSCAPE SHOWN FOR ILLUSTRATIVE PURPOSES ONLY.
REFER TO LANDSCAPE FOR TREES AND LANDSCAPE INFORMATION.

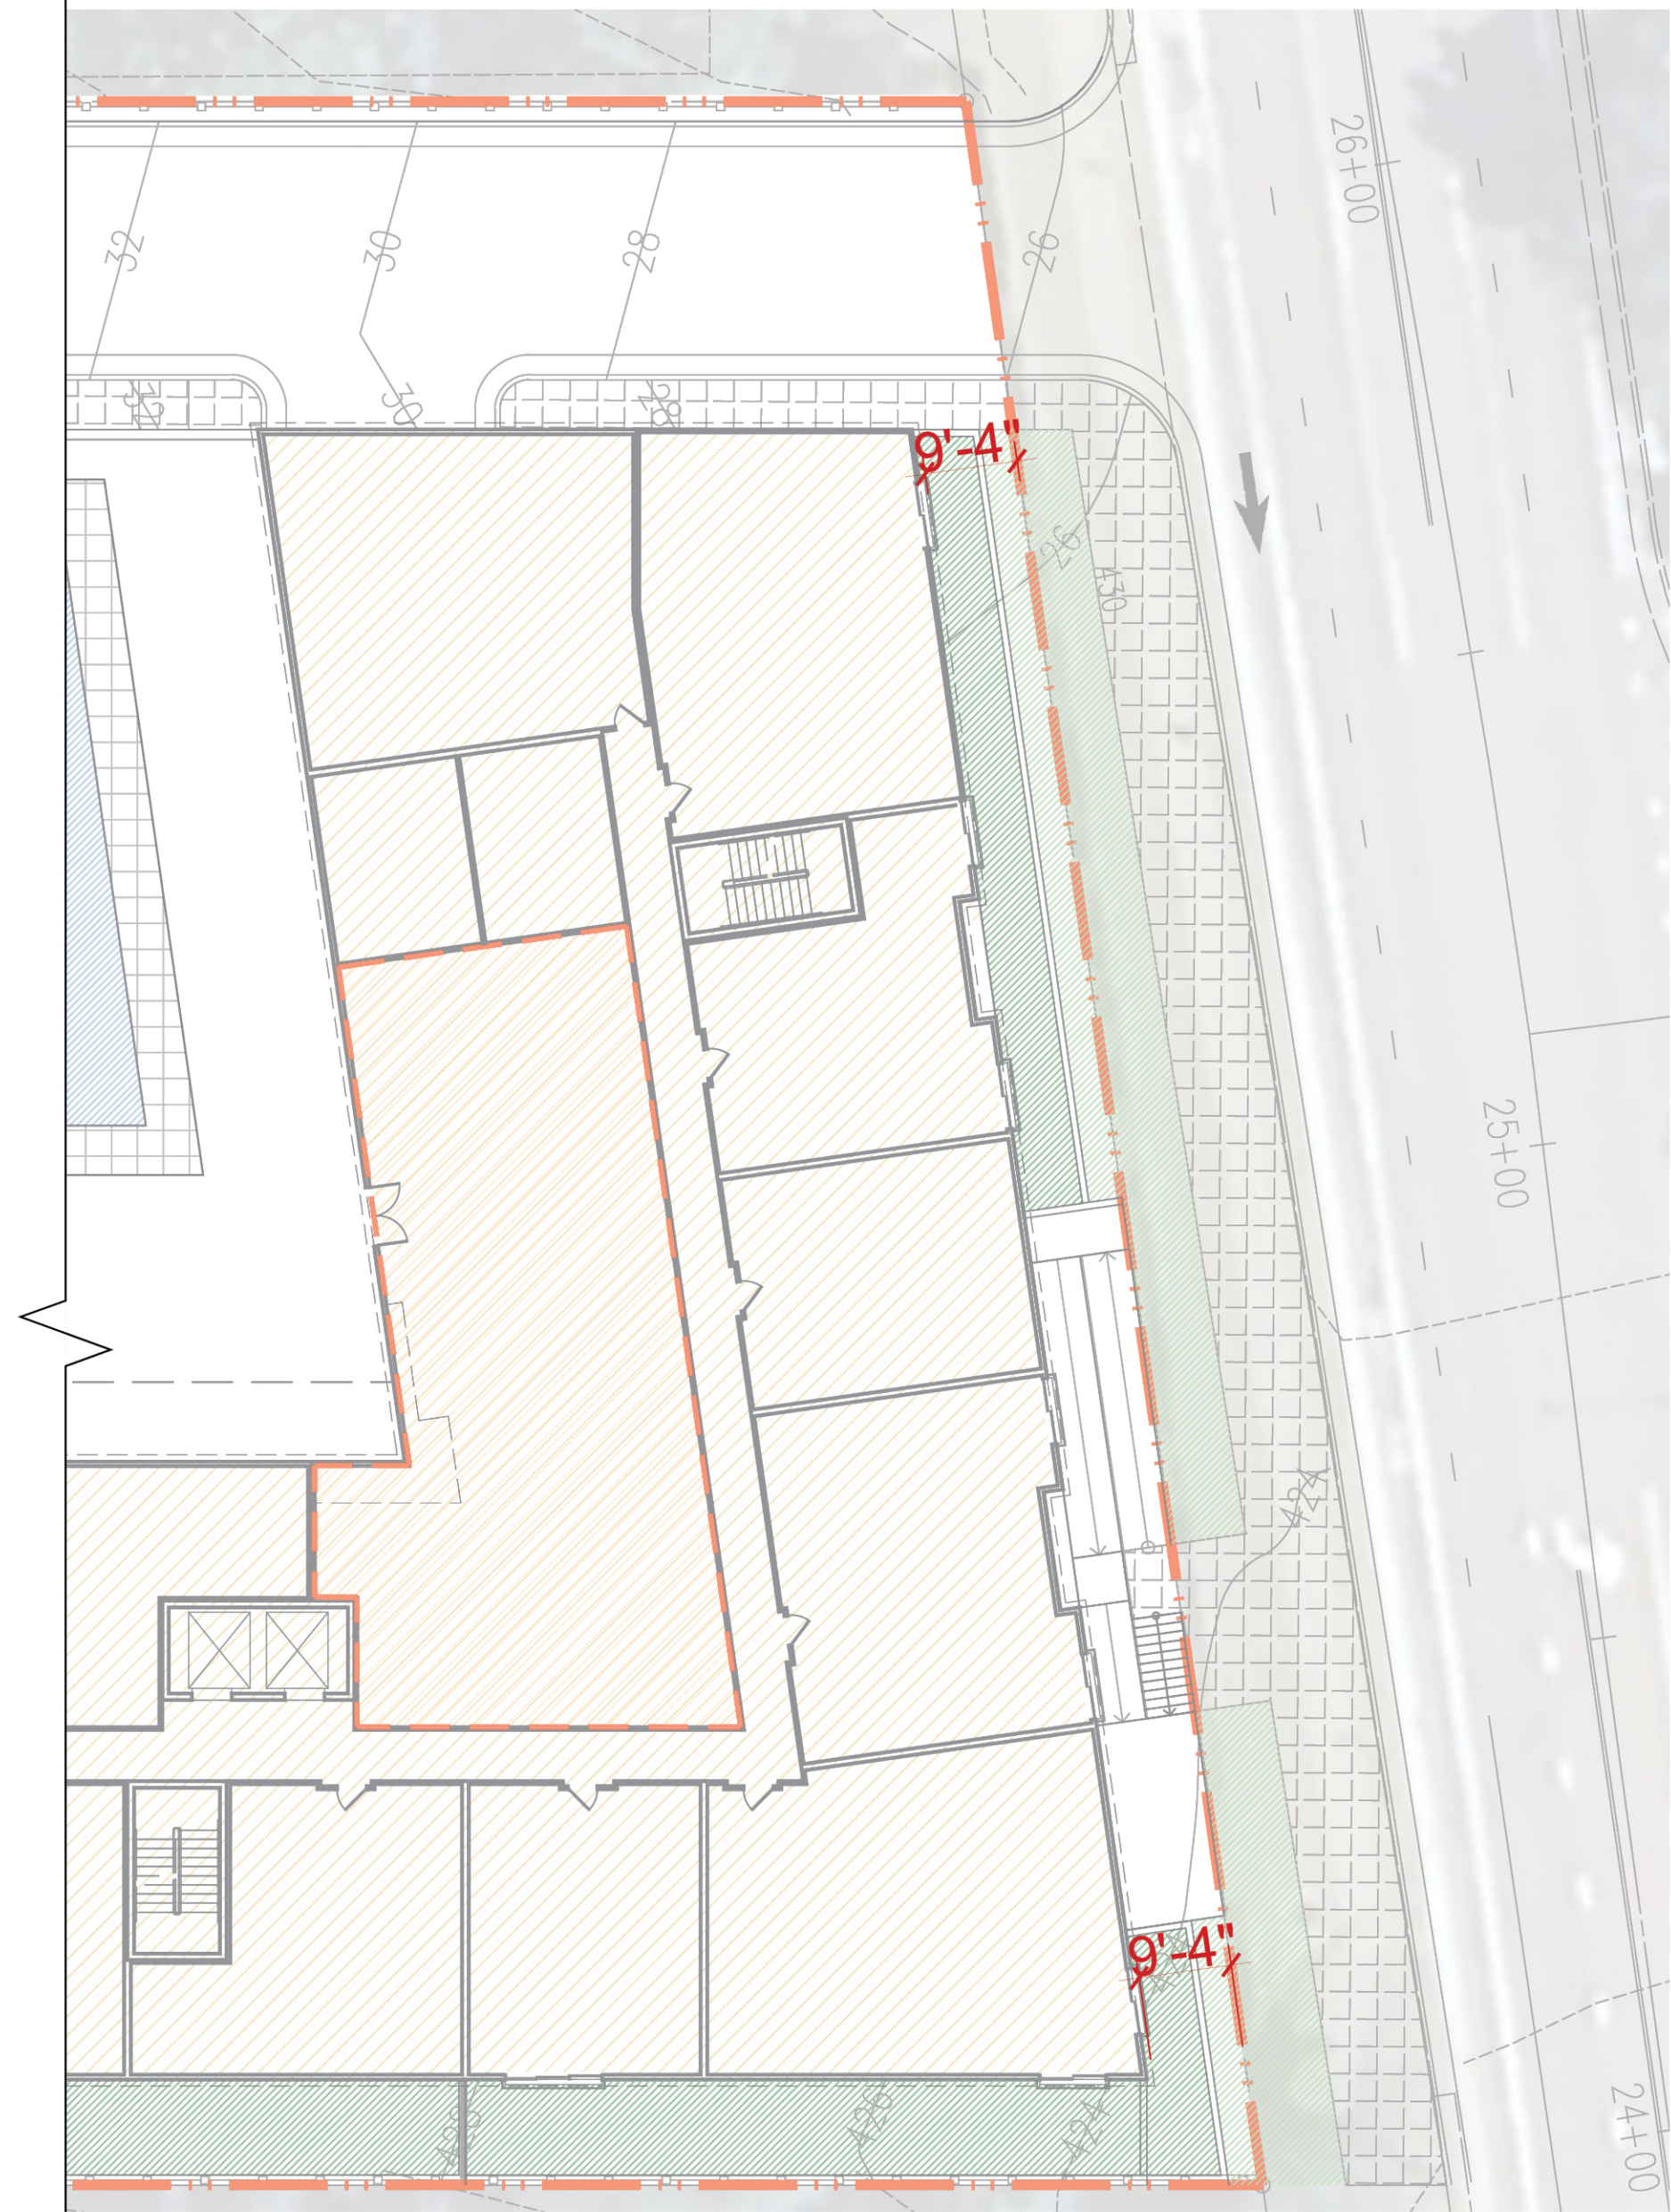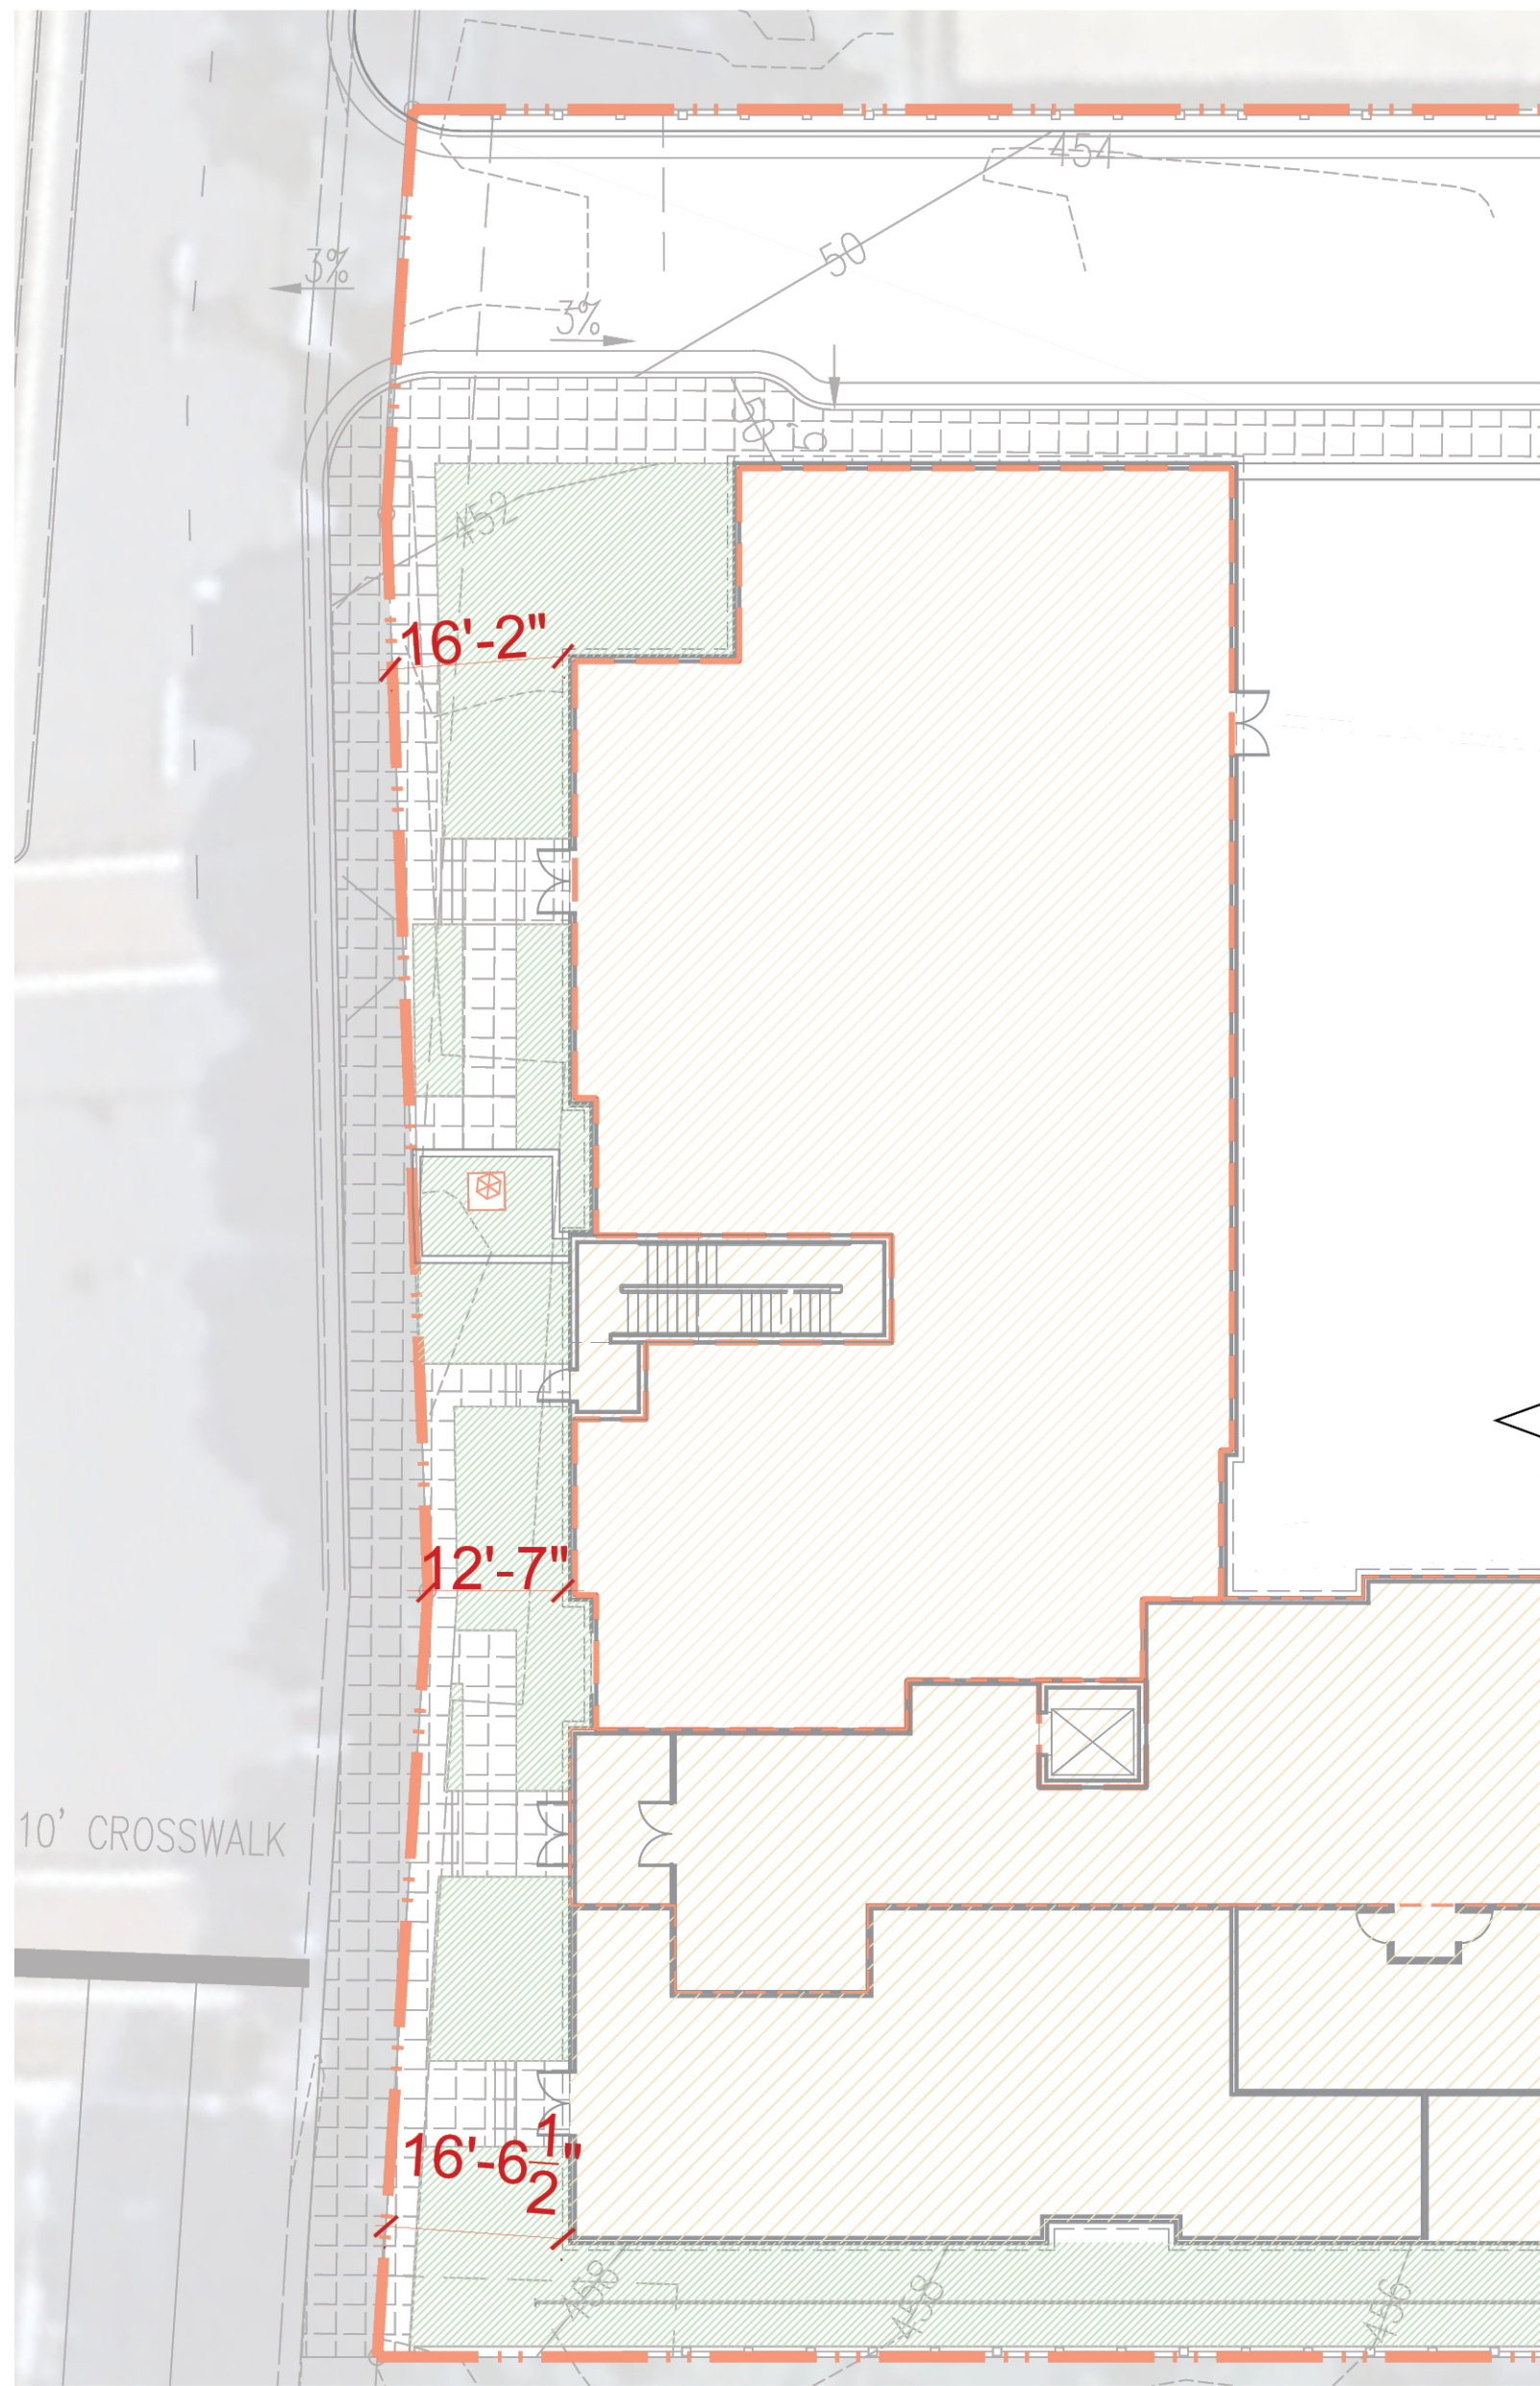

SETBACK DIAGRAM

REZONING APPLICATION


©2024 LESSARD DESIGN INC. EXPRESSLY RESERVES ITS COMMON-LAW COPYRIGHT AND OTHER PROPERTY RIGHTS IN THESE PLANS. THESE PLANS ARE NOT TO BE REPRODUCED, CHANGED OR COPIED IN ANY OTHER FORM OR MANNER WHATSOEVER, NOR ARE THEY TO BE ASSIGNED TO ANY THIRD PARTY, WITHOUT FIRST OBTAINING THE EXPRESS WRITTEN PERMISSION AND CONSENT OF LESSARD DESIGN INC.




4131 CHAIN BRIDGE ROAD
CITY OF FAIRFAX, VA
PARADIGM DEVELOPMENT




AUG 09, 2024
PDM.015

0' 8' 16' 32'
SCALE: 1/16" = 1'-0" (@ 22"x34")

A.10

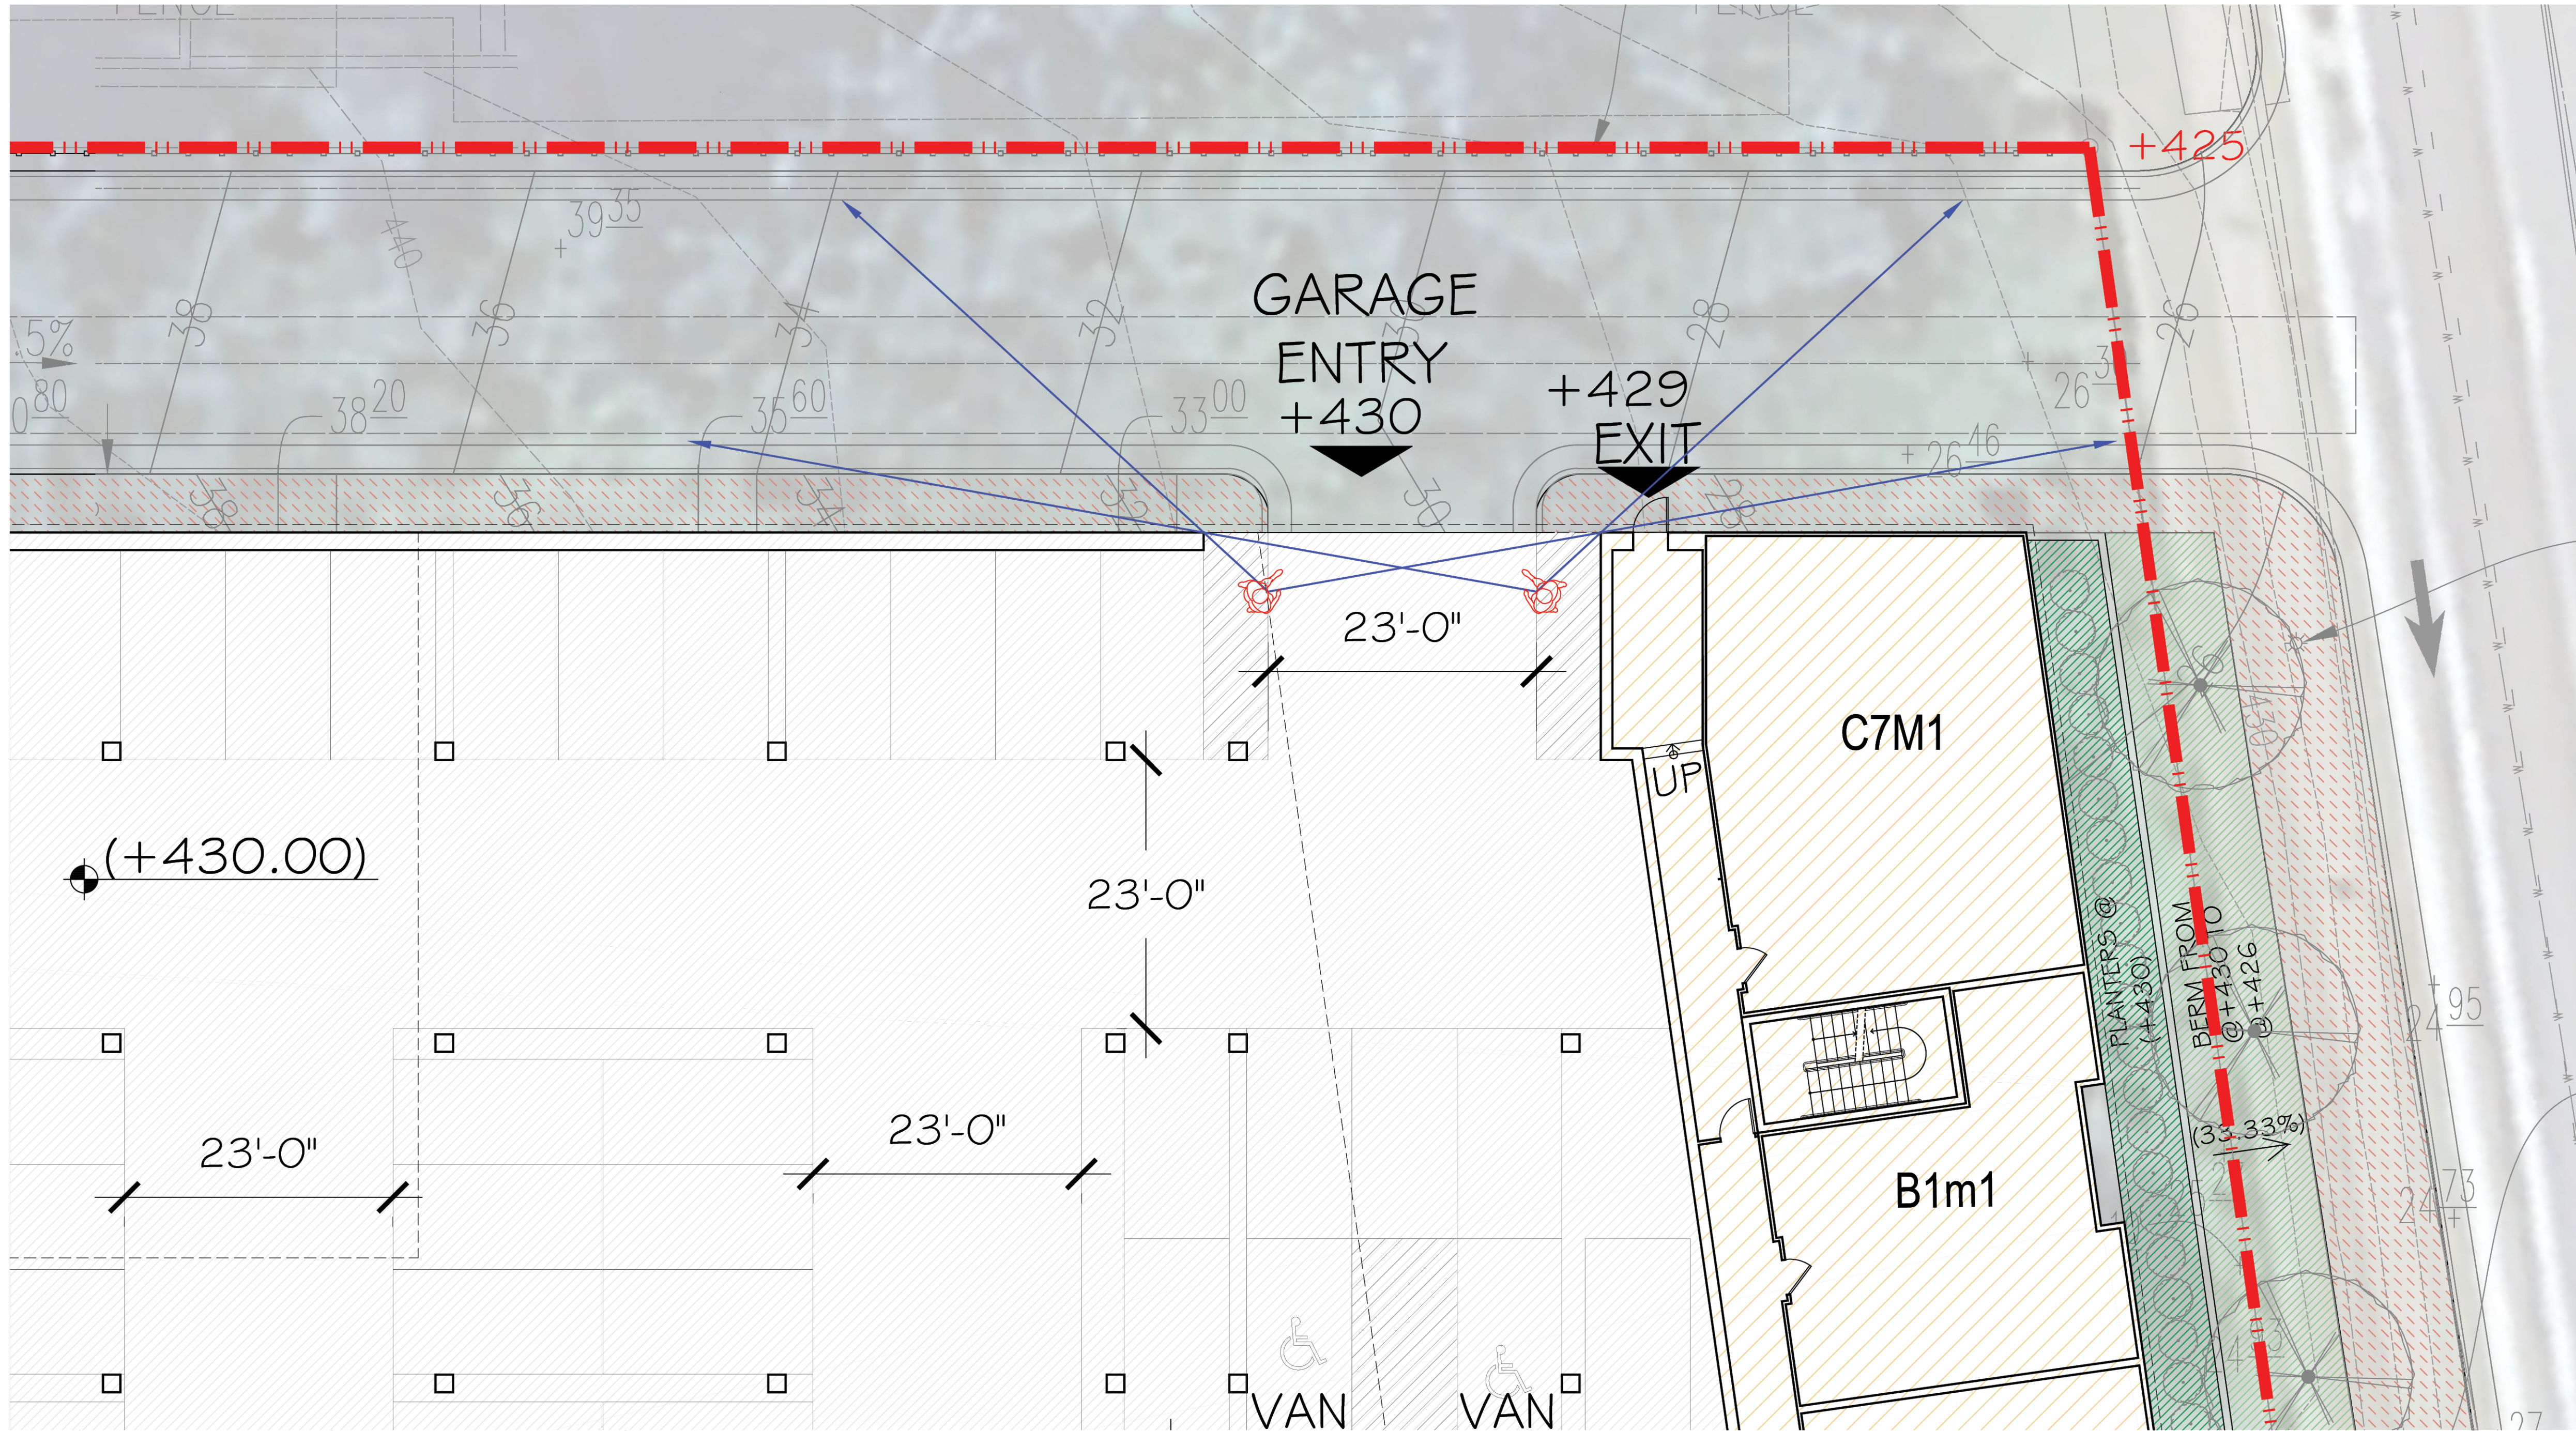

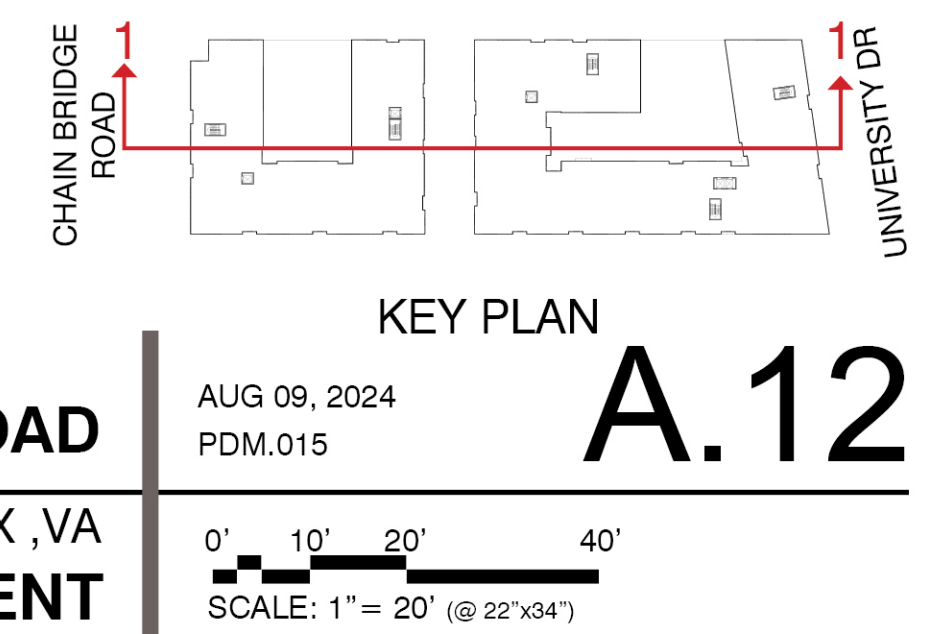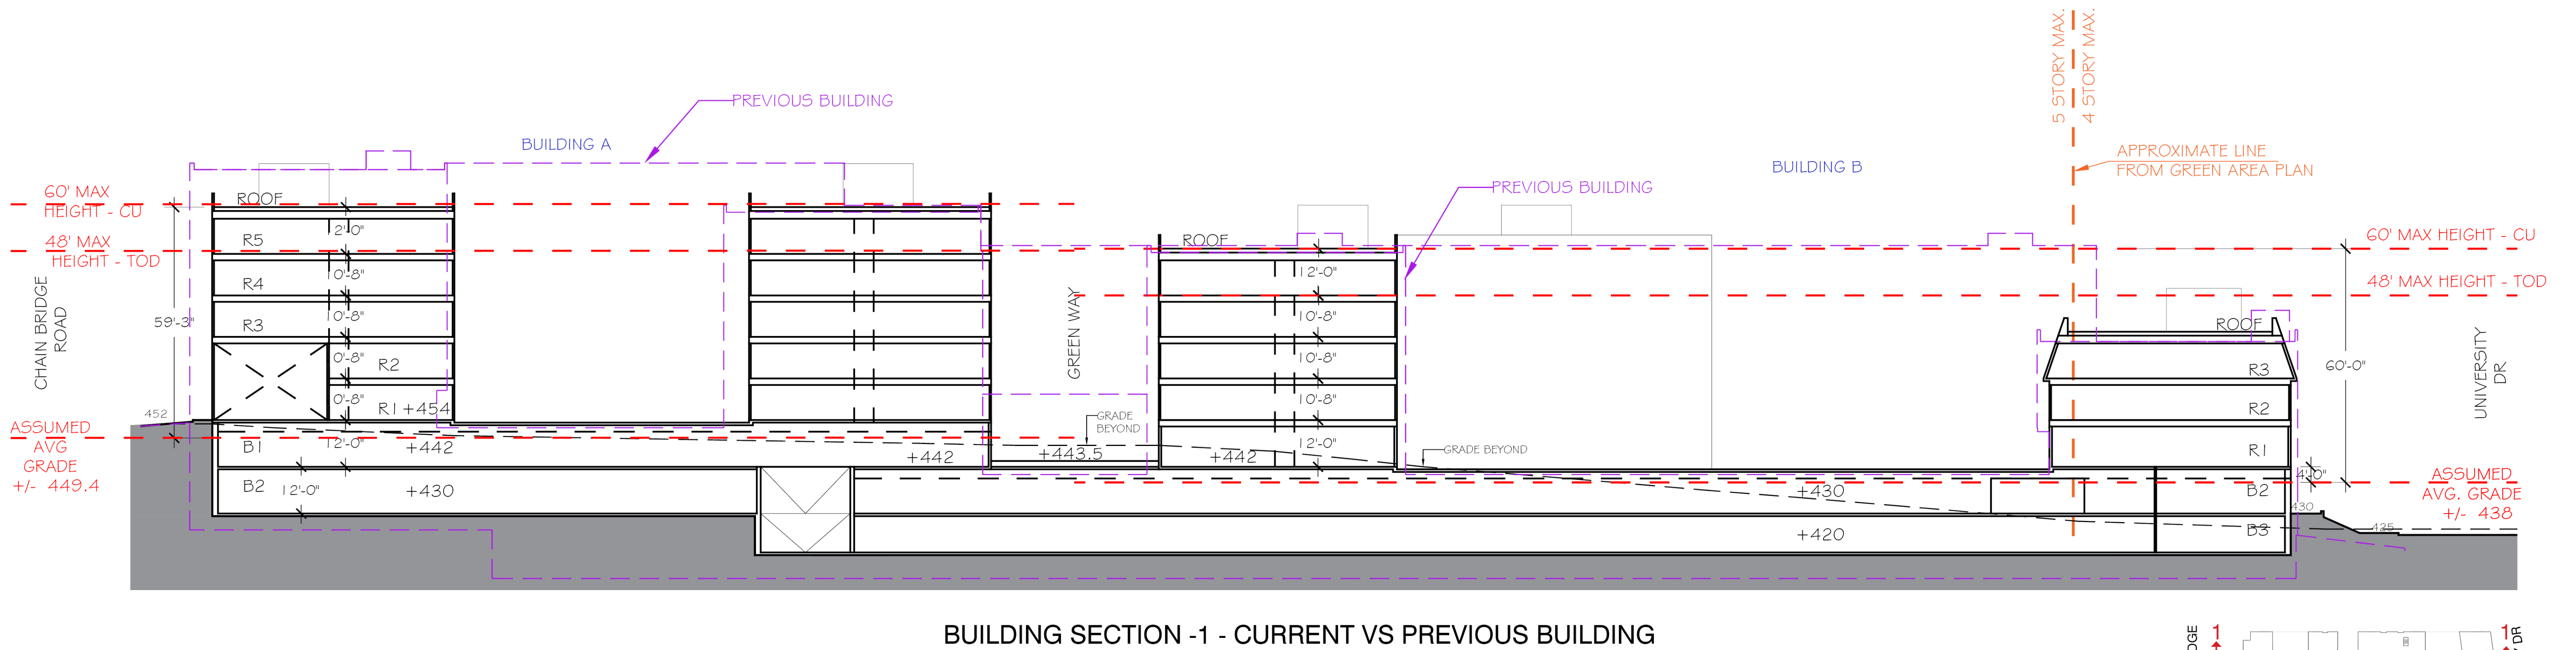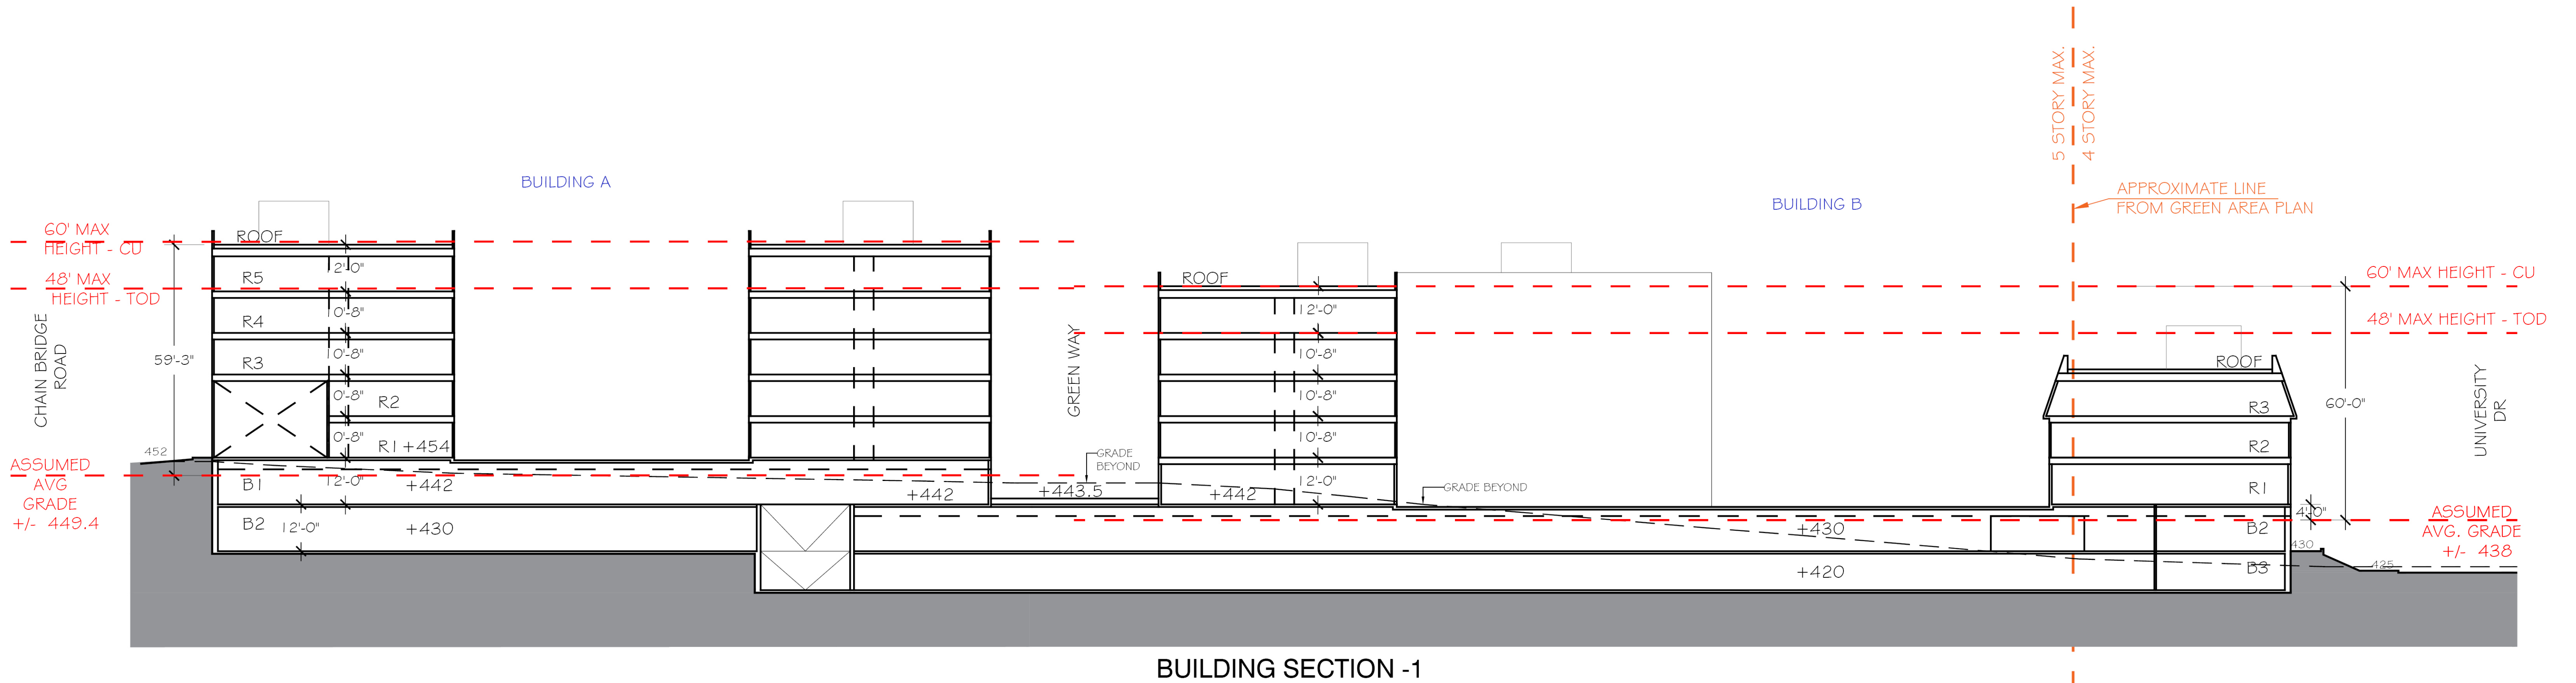


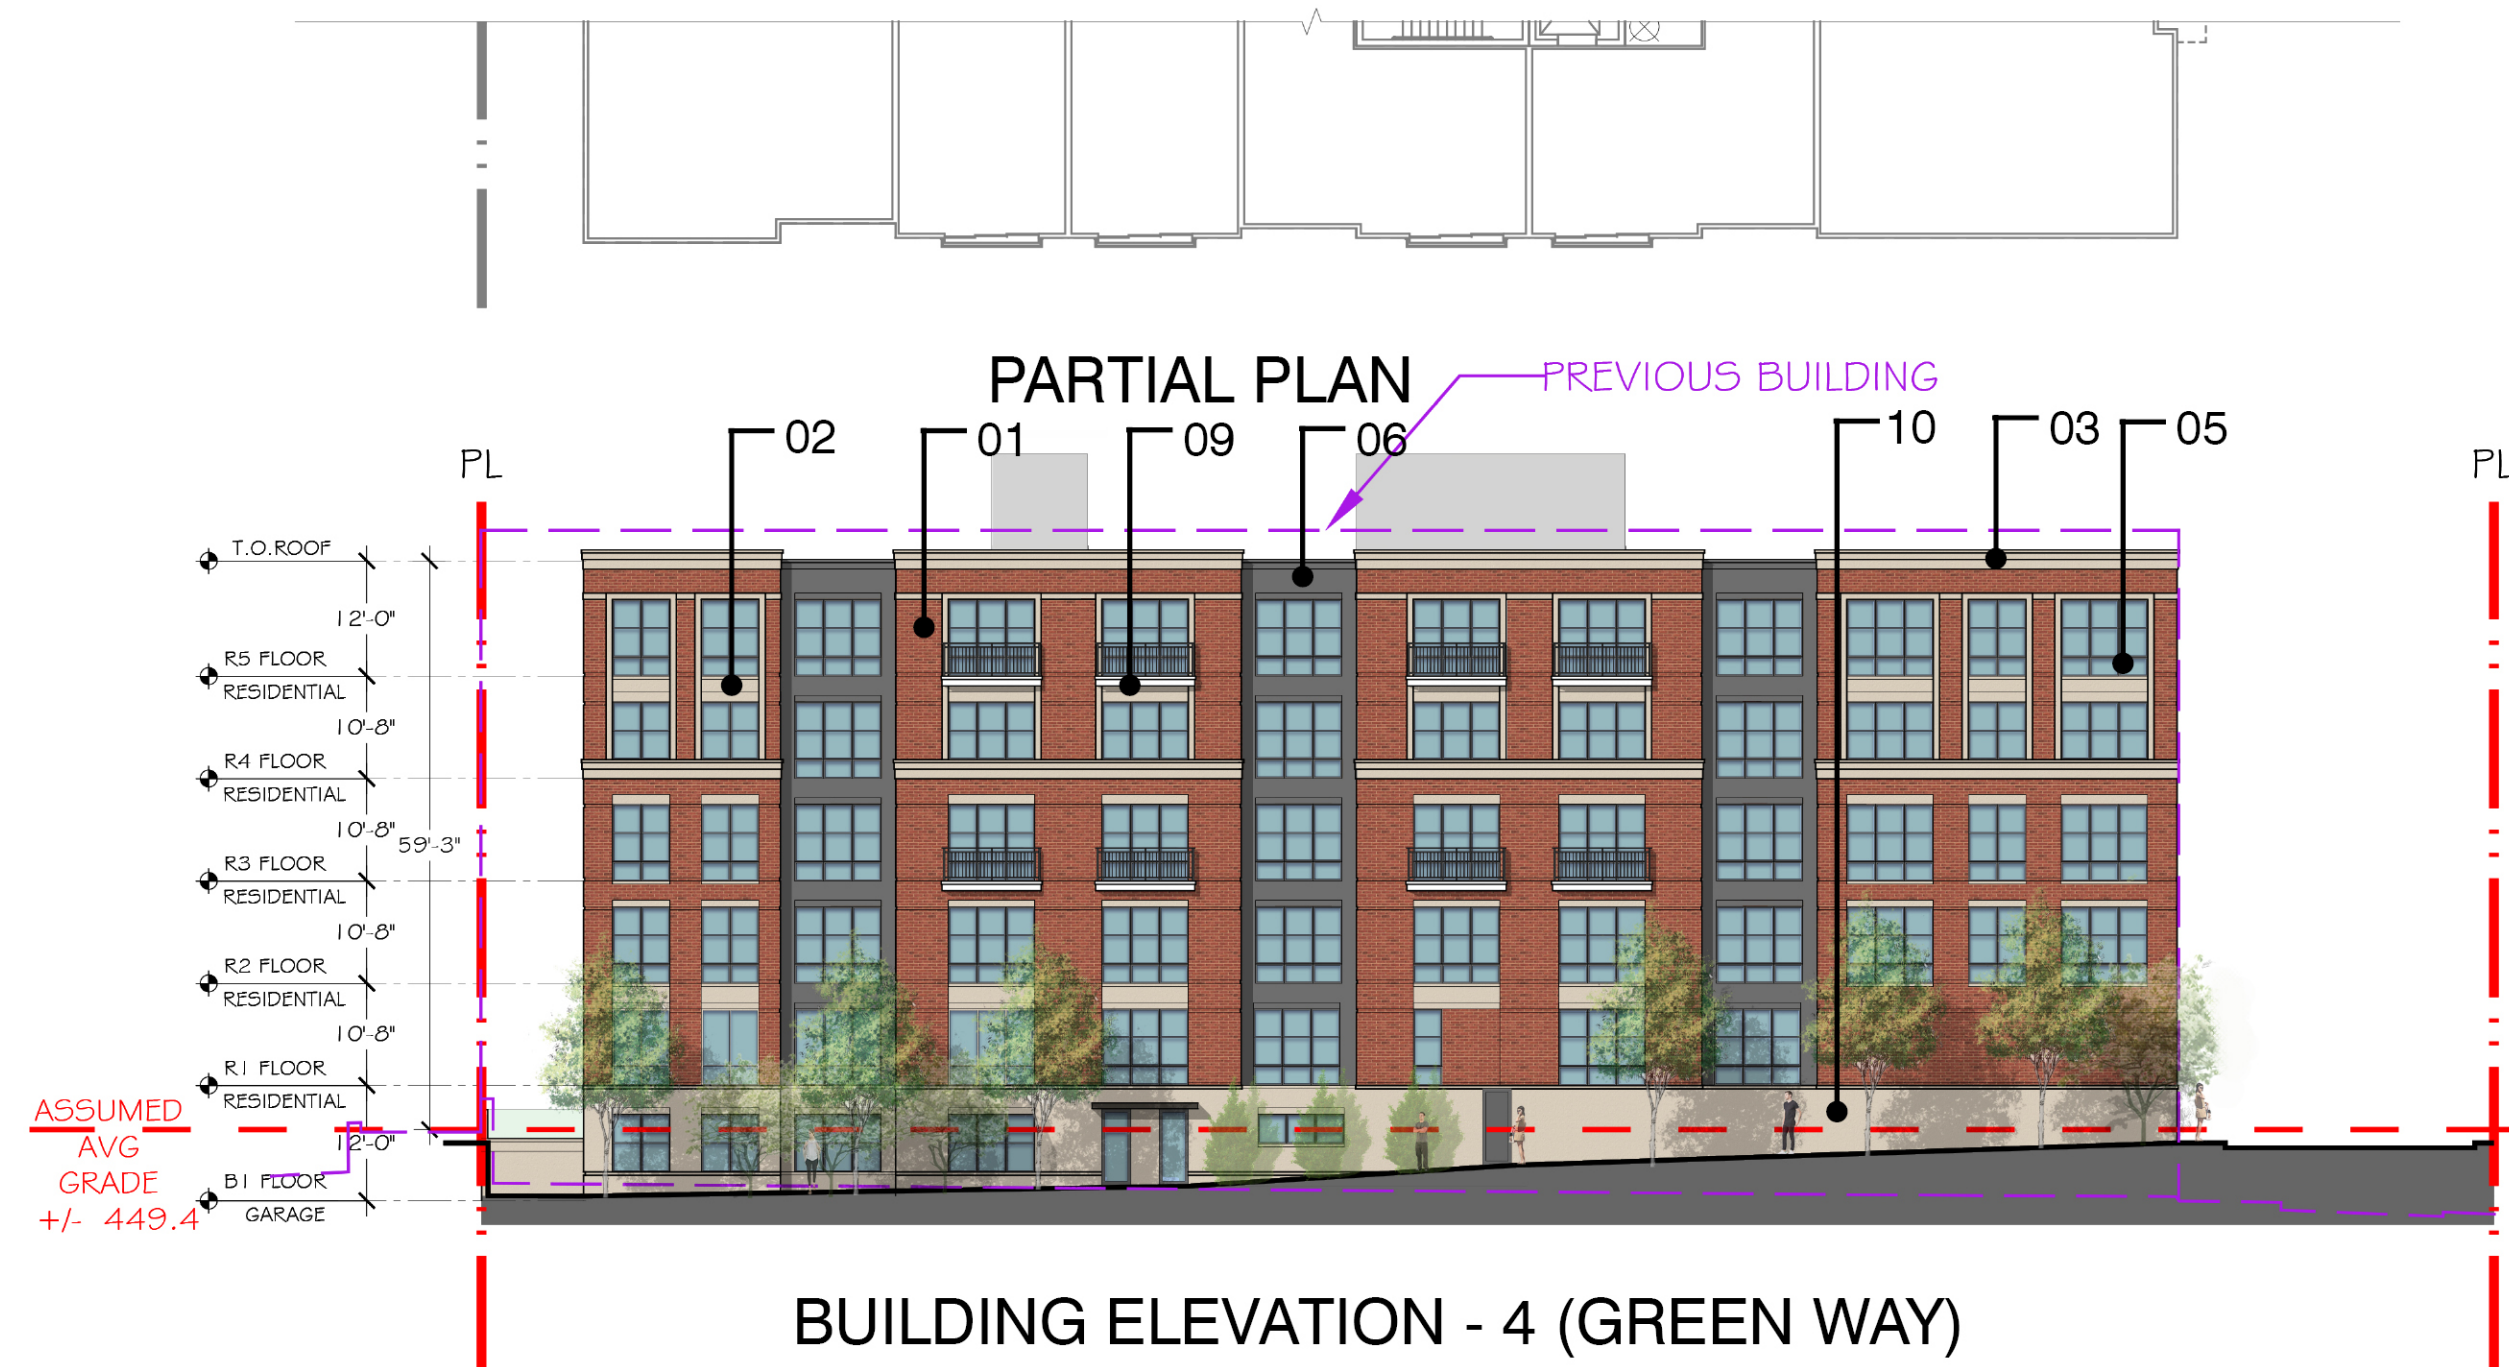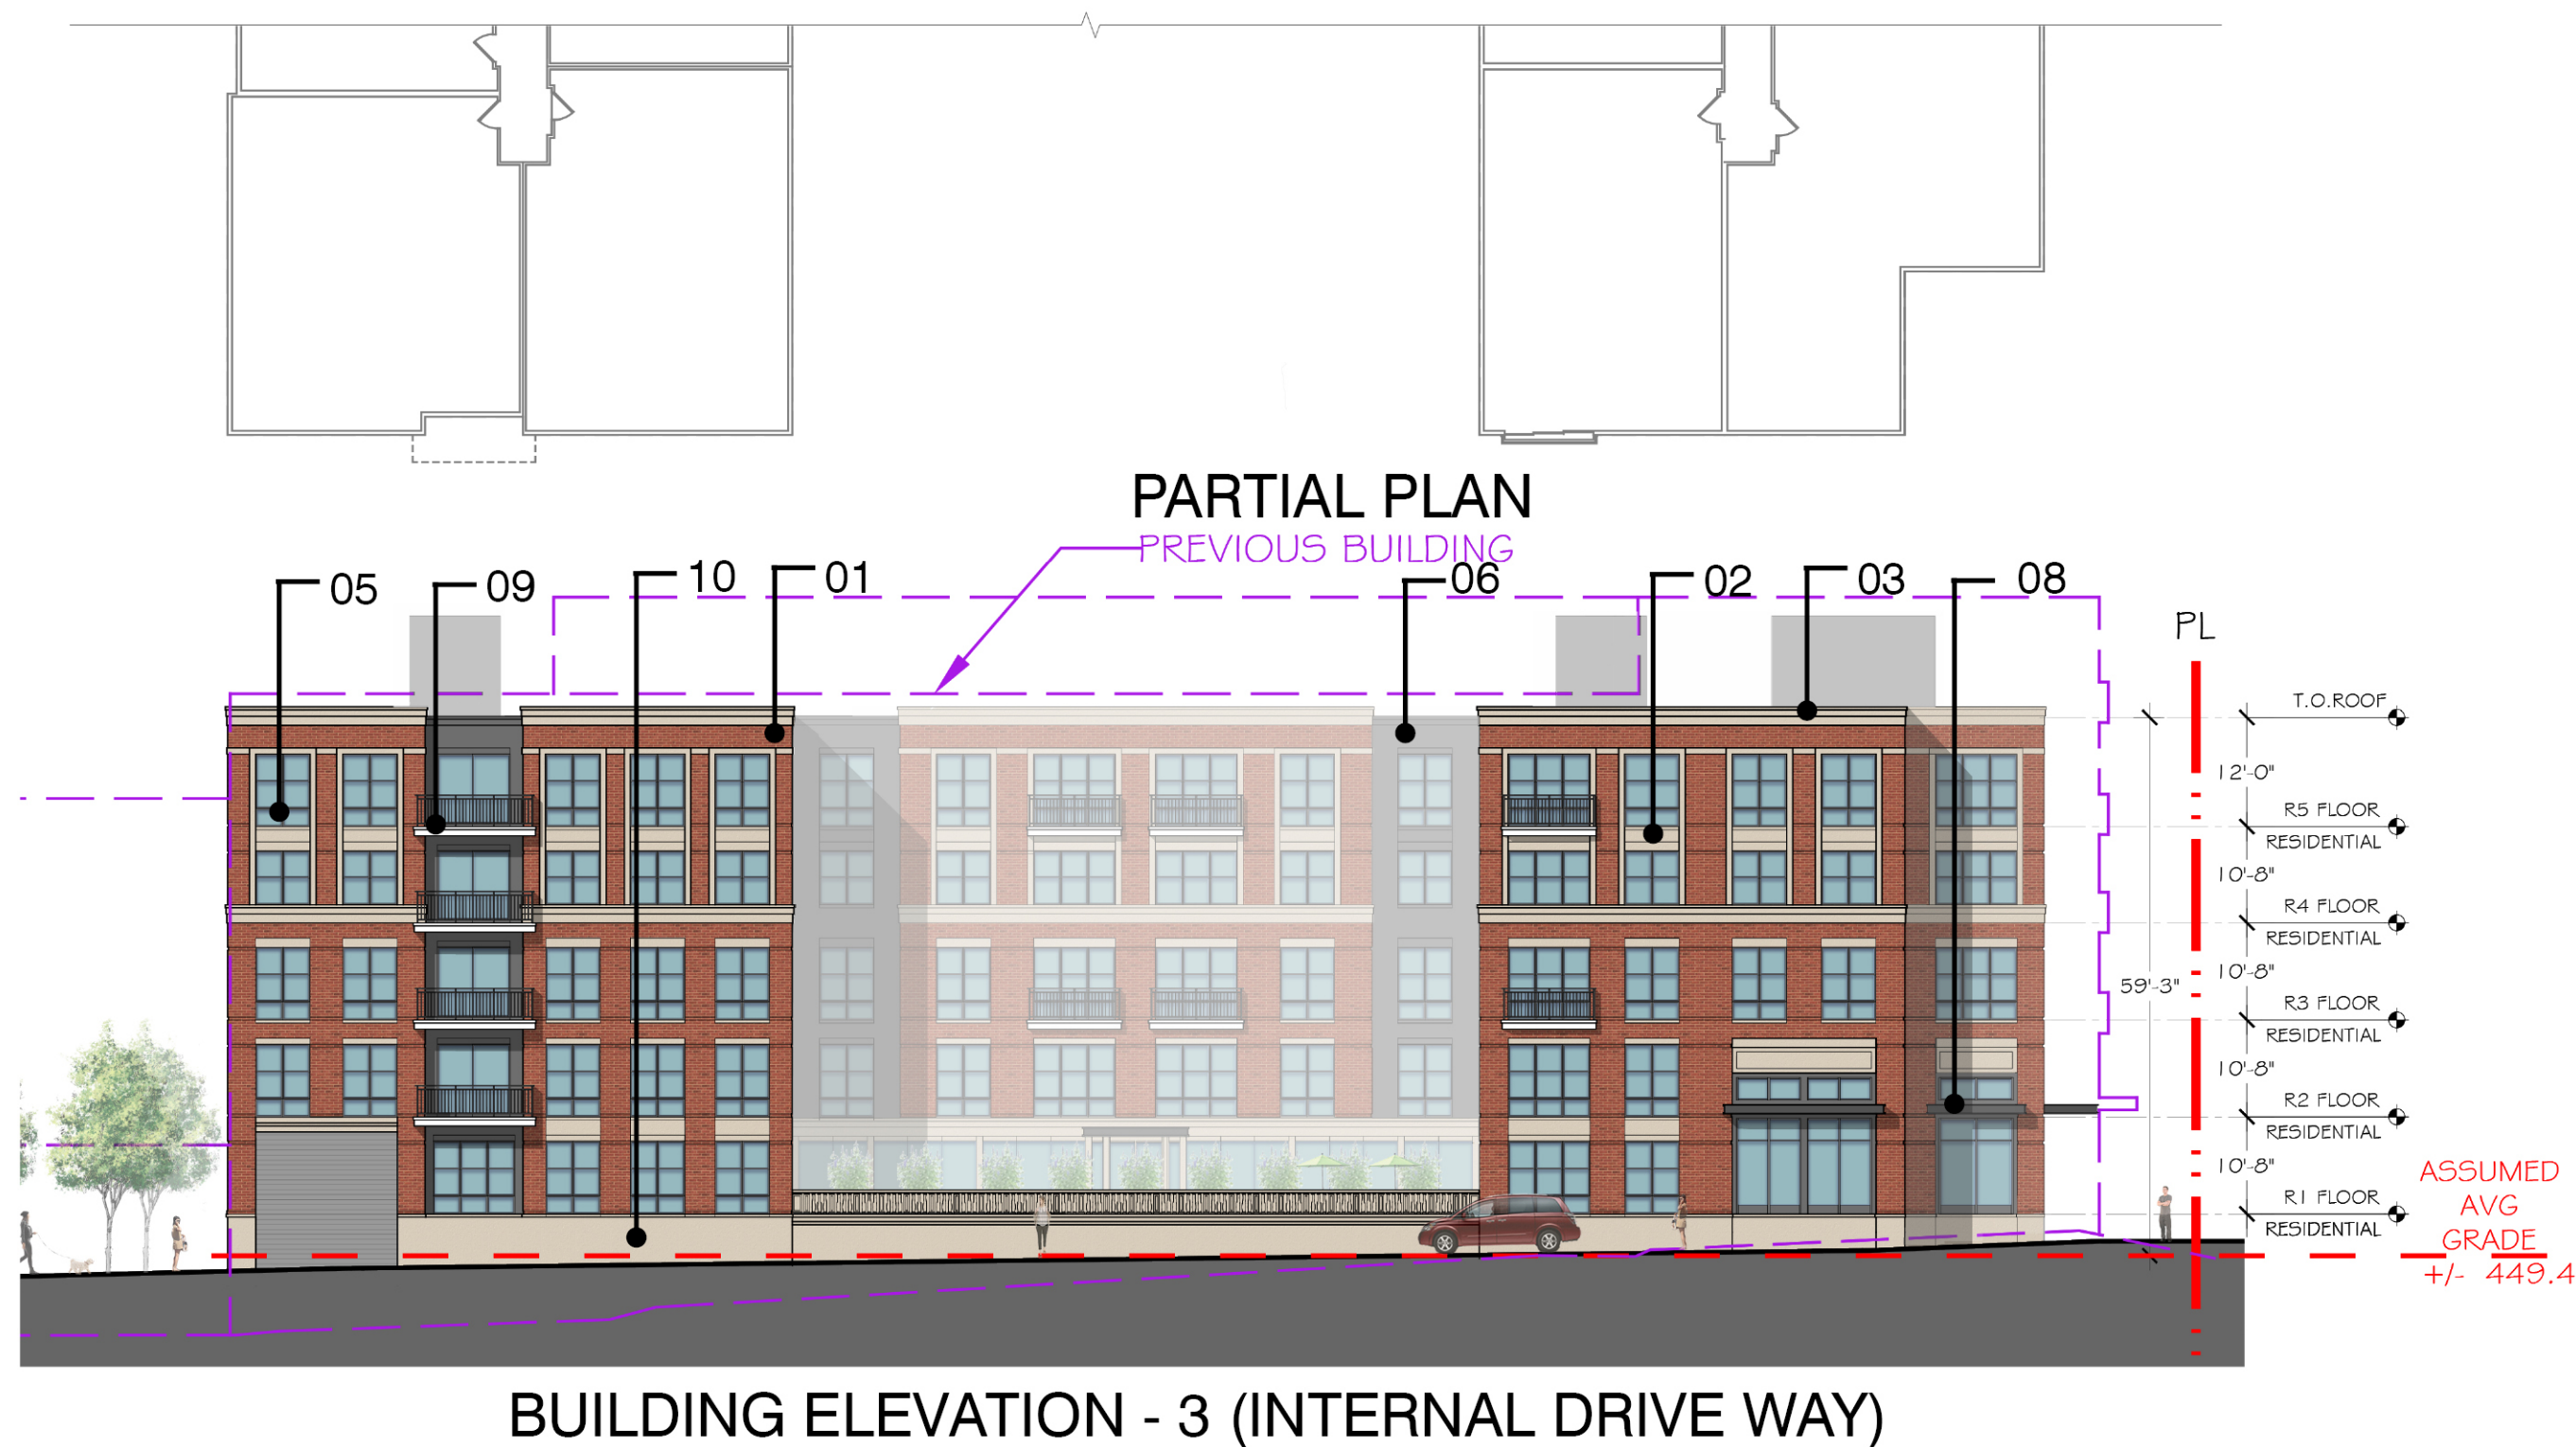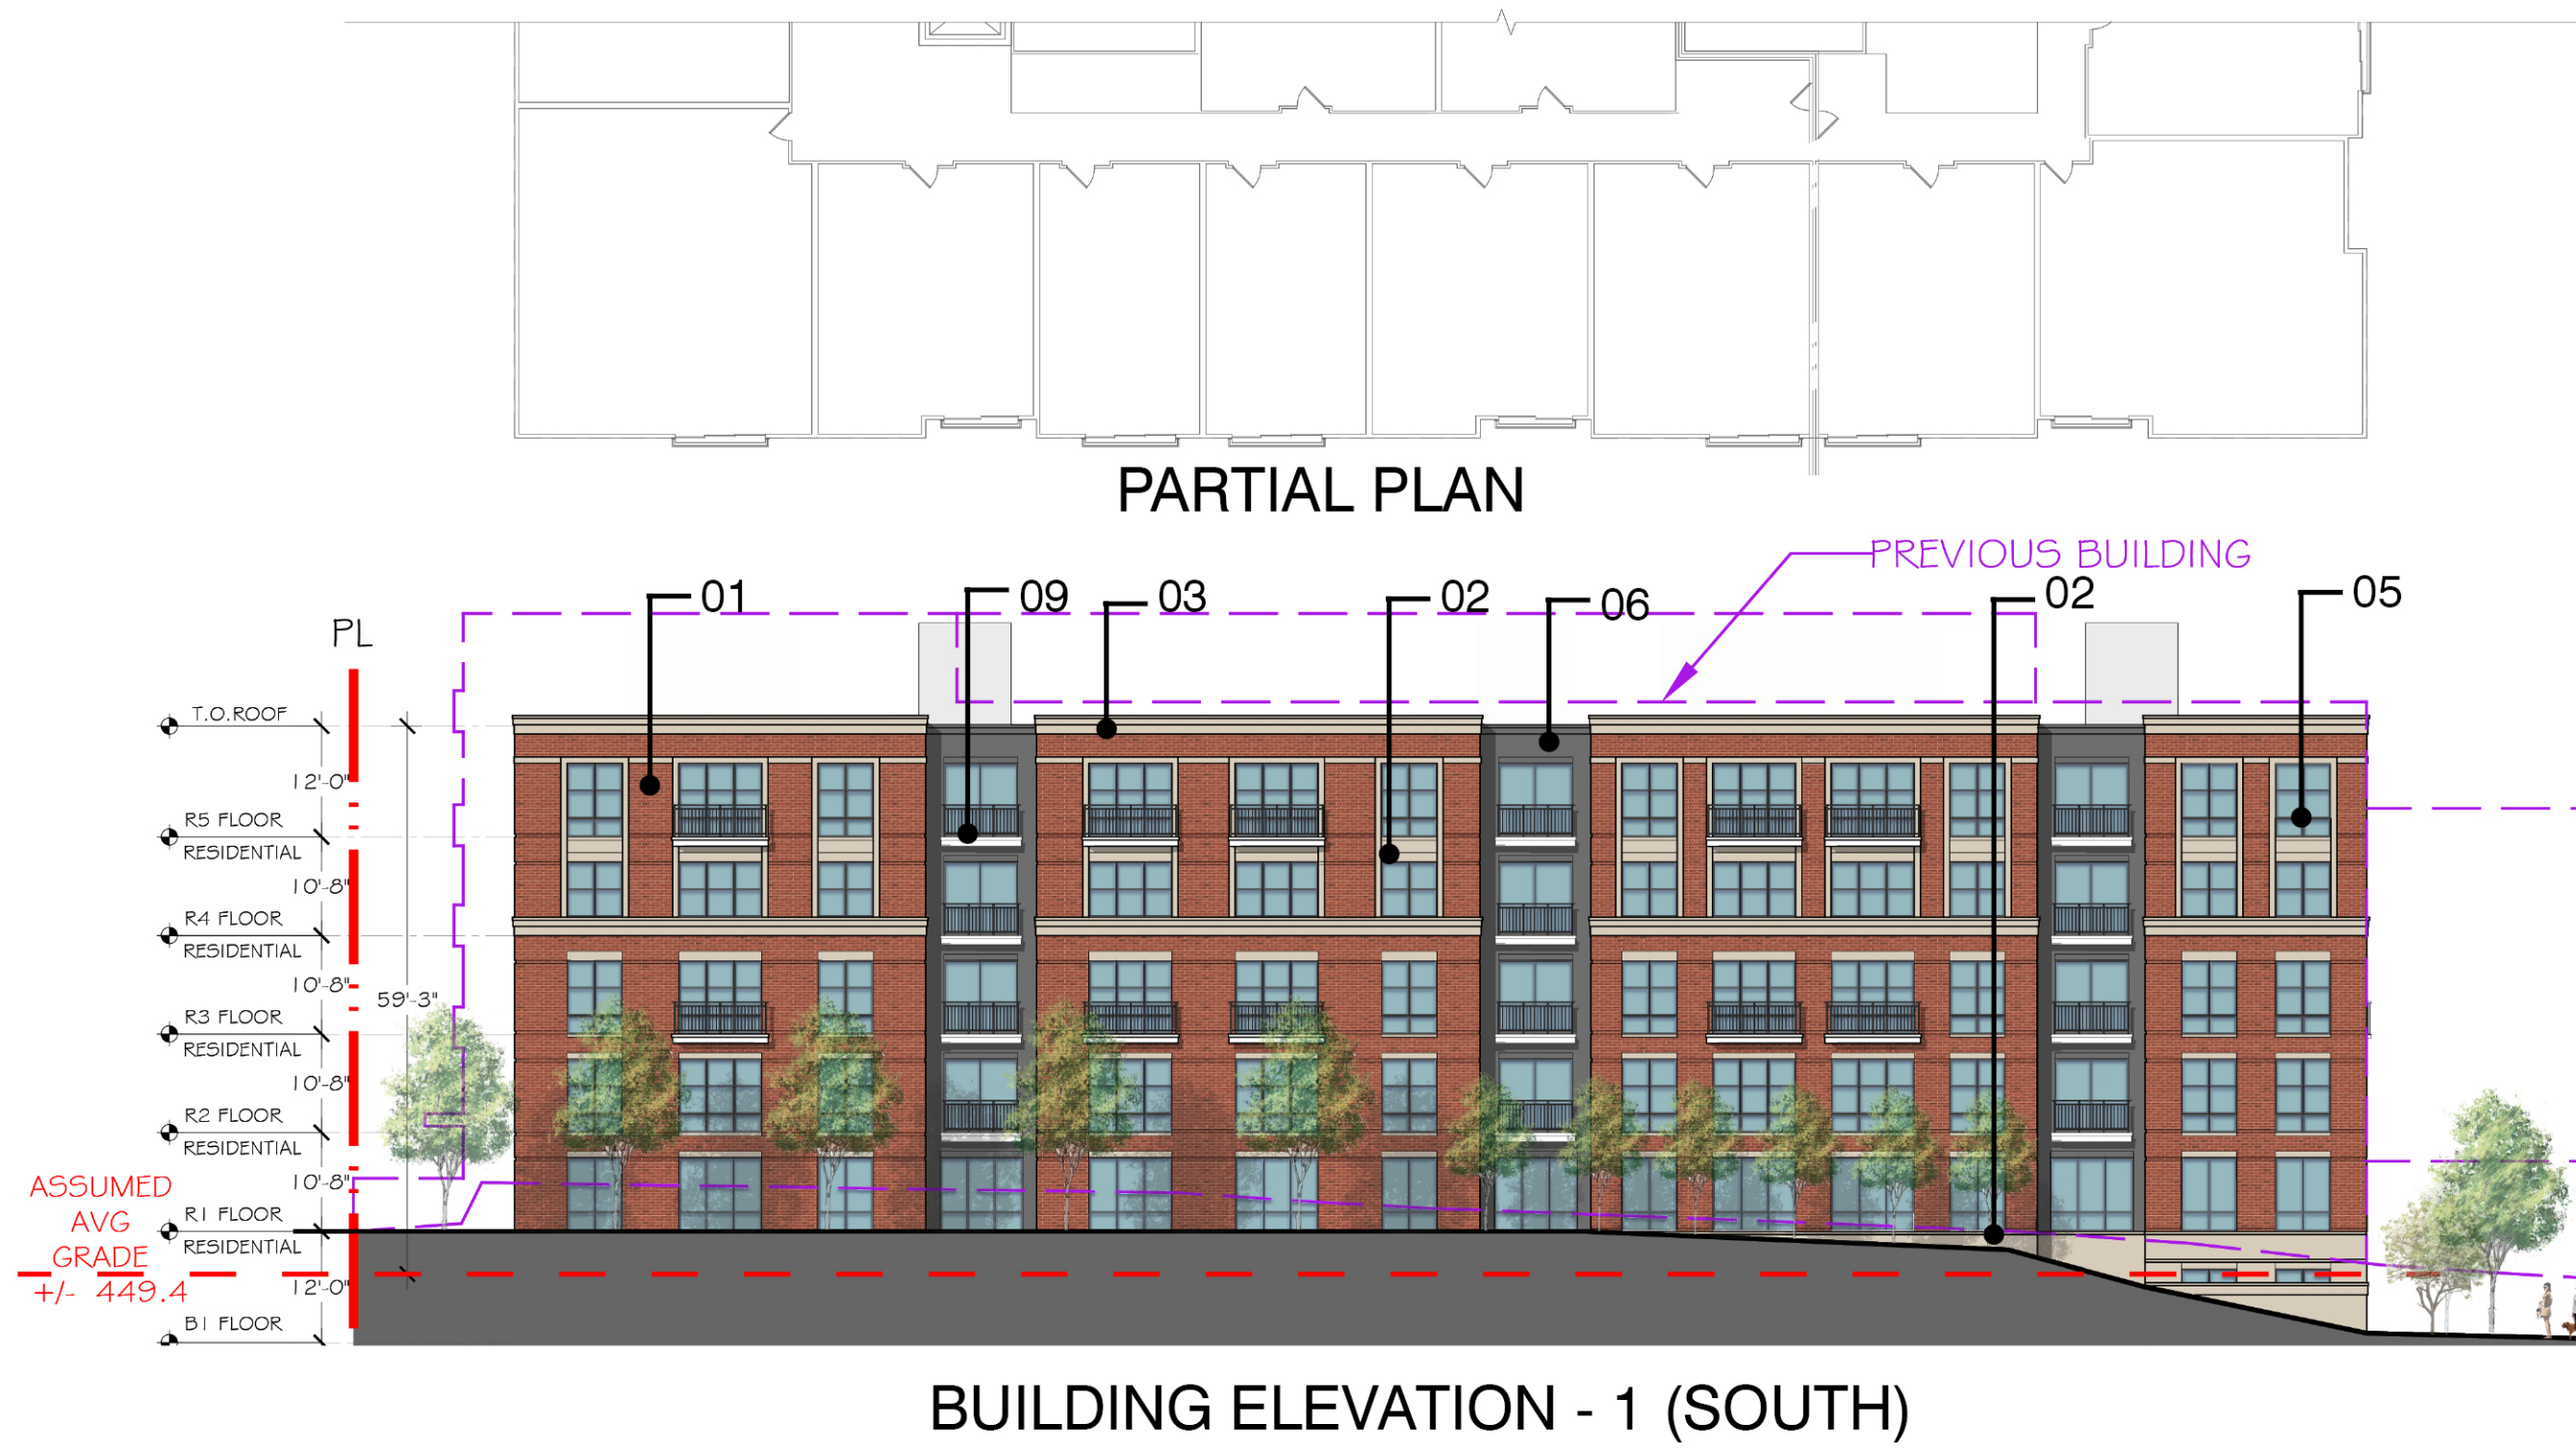


MATERIAL LEGEND

- 01 BRICK - RED
- 02 PRECAST - BEIGE
- 03 METAL CORNICE - BEIGE
- 04 ROOF SHINGLES - DARK GREY
- 05 VINYL WINDOWS - WHITE
- 06 CEMENTITIOUS BOARD - MEDIUM GREY
- 07 FIBER CEMENT TRIM - WHITE
- 08 METAL CANOPY - DARK GREY
- 09 METAL BALCONY - LIGHT GREY
- 10 ARCHITECTURAL CMU SMOOTH - BEIGE
- 11 DECORATIVE GRILLS


*NOTE: PRODUCTS AND MANUFACTURERS LISTED ARE SUBJECT TO CHANGE AND/OR TO BE SUBSTITUTED WITH EQUIVALENT AND COMPATIBLE OPTIONS

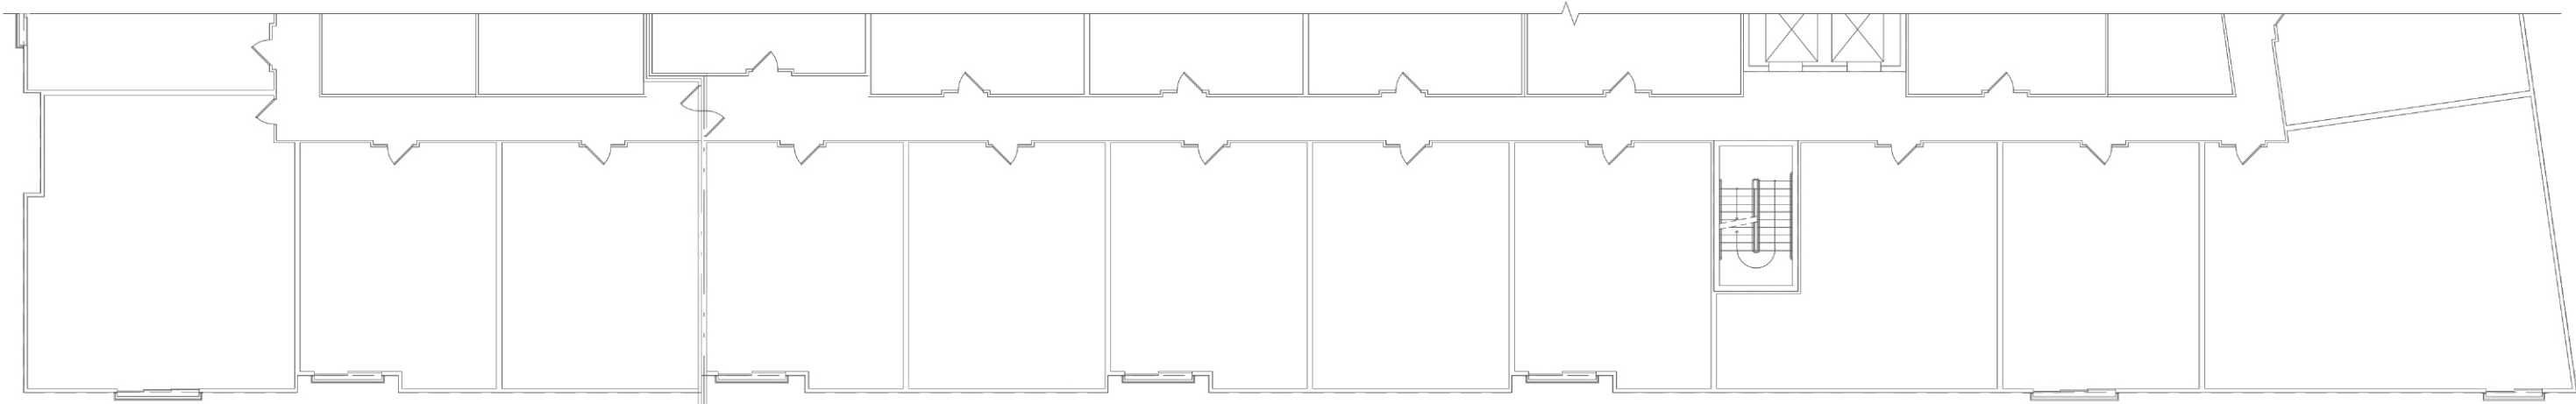


PARTIAL PLAN

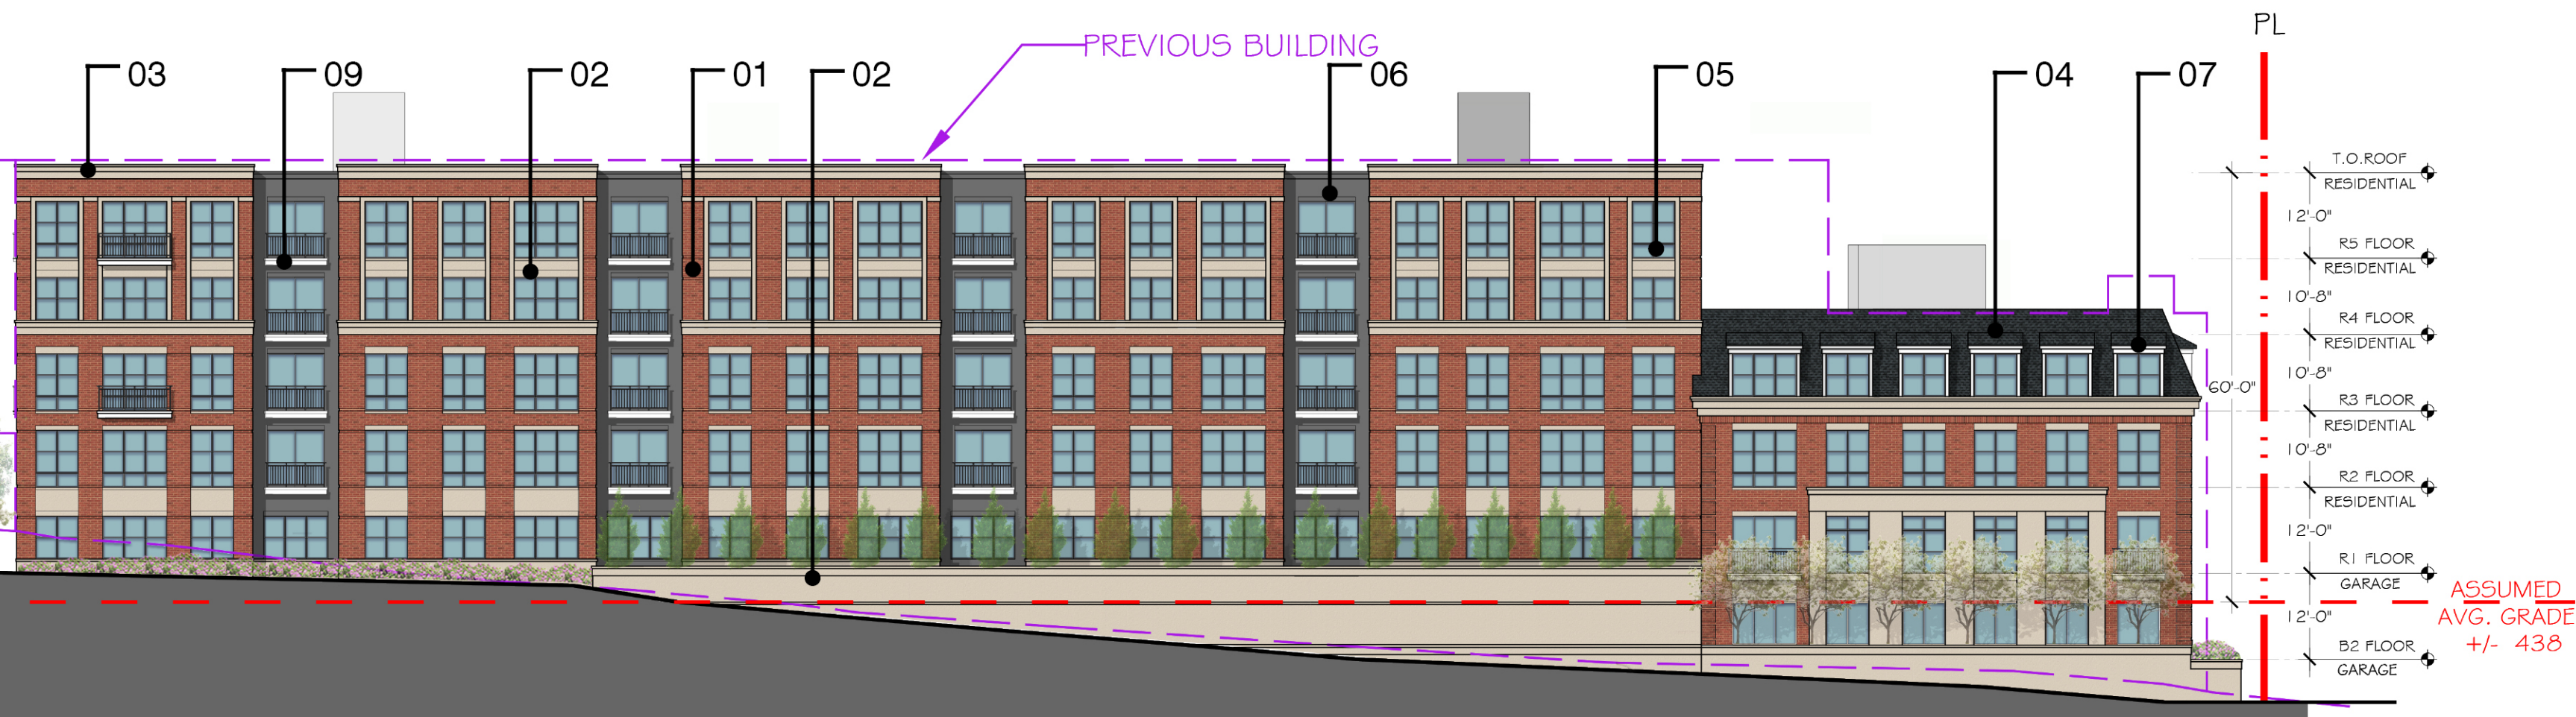

BUILDING ELEVATION - 1 (SOUTH)

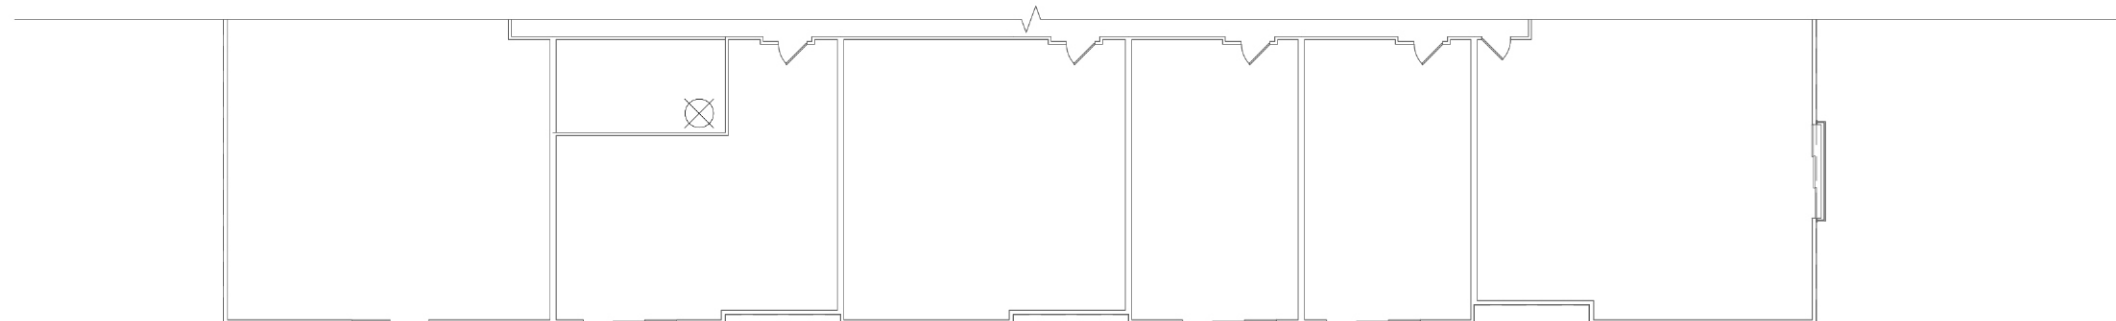


PARTIAL PLAN

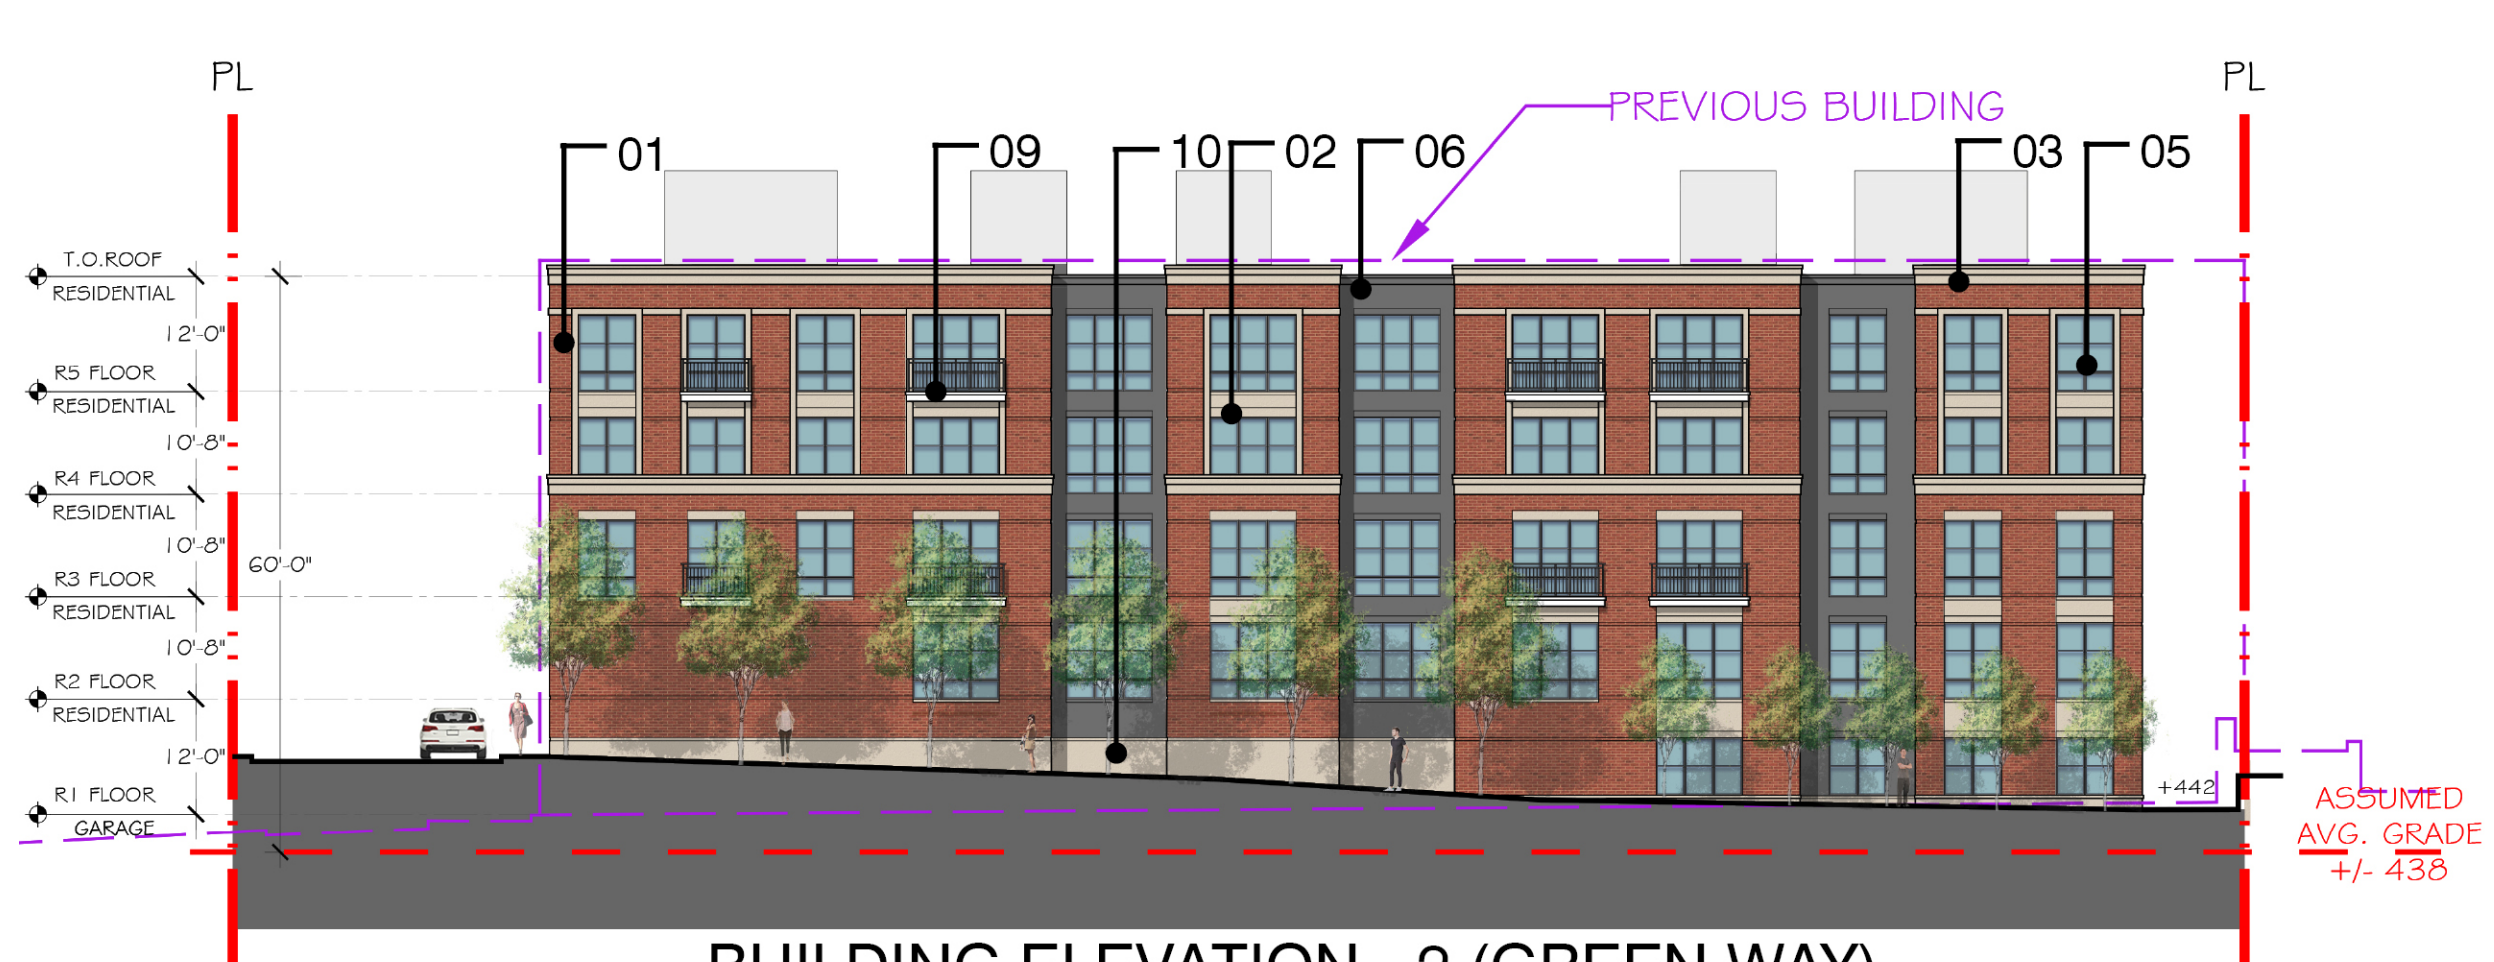


BUILDING ELEVATION - 2 (GREEN WAY)

MATERIAL LEGEND


- 01 BRICK - RED
- 02 PRECAST - BEIGE
- 03 METAL CORNICE - BEIGE
- 04 ROOF SHINGLES - DARK GREY
- 05 VINYL WINDOWS - WHITE
- 06 CEMENTITIOUS BOARD - MEDIUM GREY
- 07 FIBER CEMENT TRIM - WHITE
- 08 METAL CANOPY - DARK GREY
- 09 METAL BALCONY - LIGHT GREY
- 10 ARCHITECTURAL CMU SMOOTH - BEIGE
- 11 DECORATIVE GRILLS

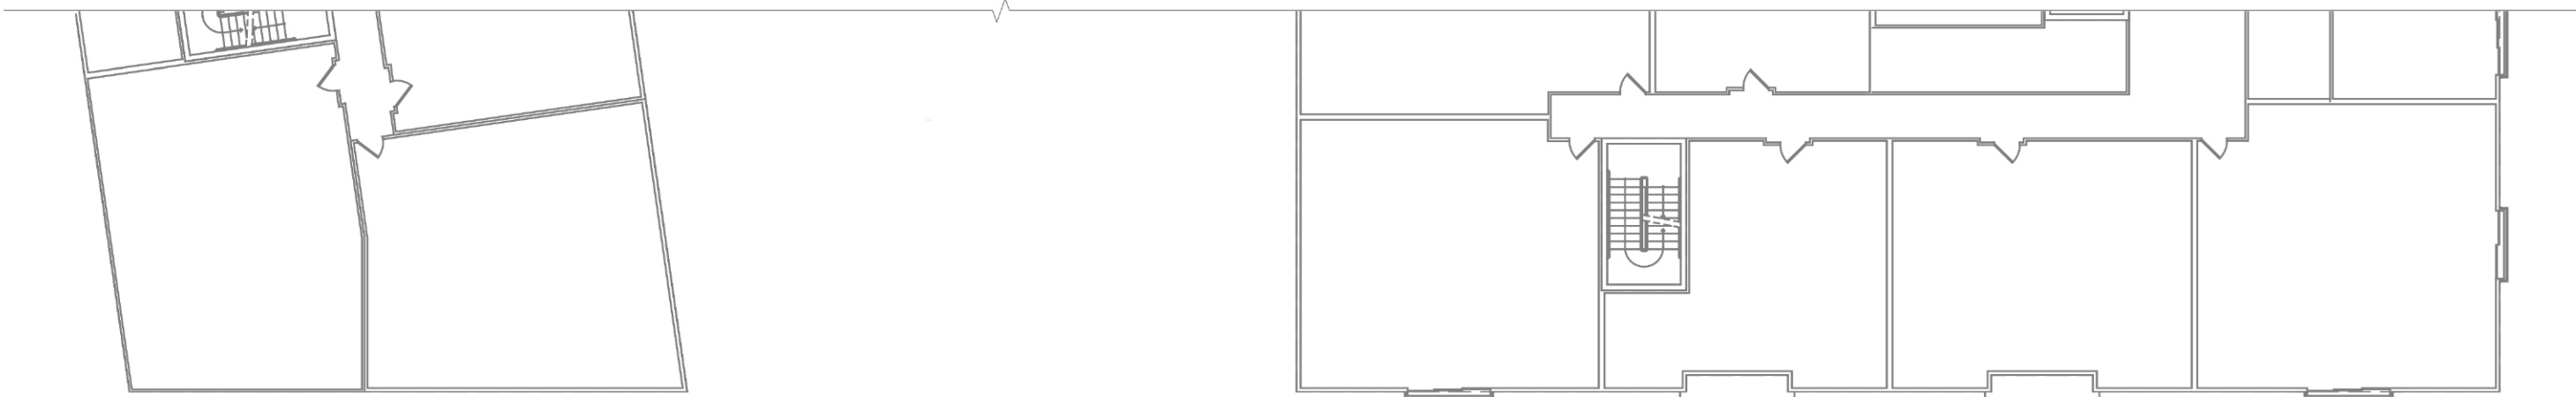


PARTIAL PLAN

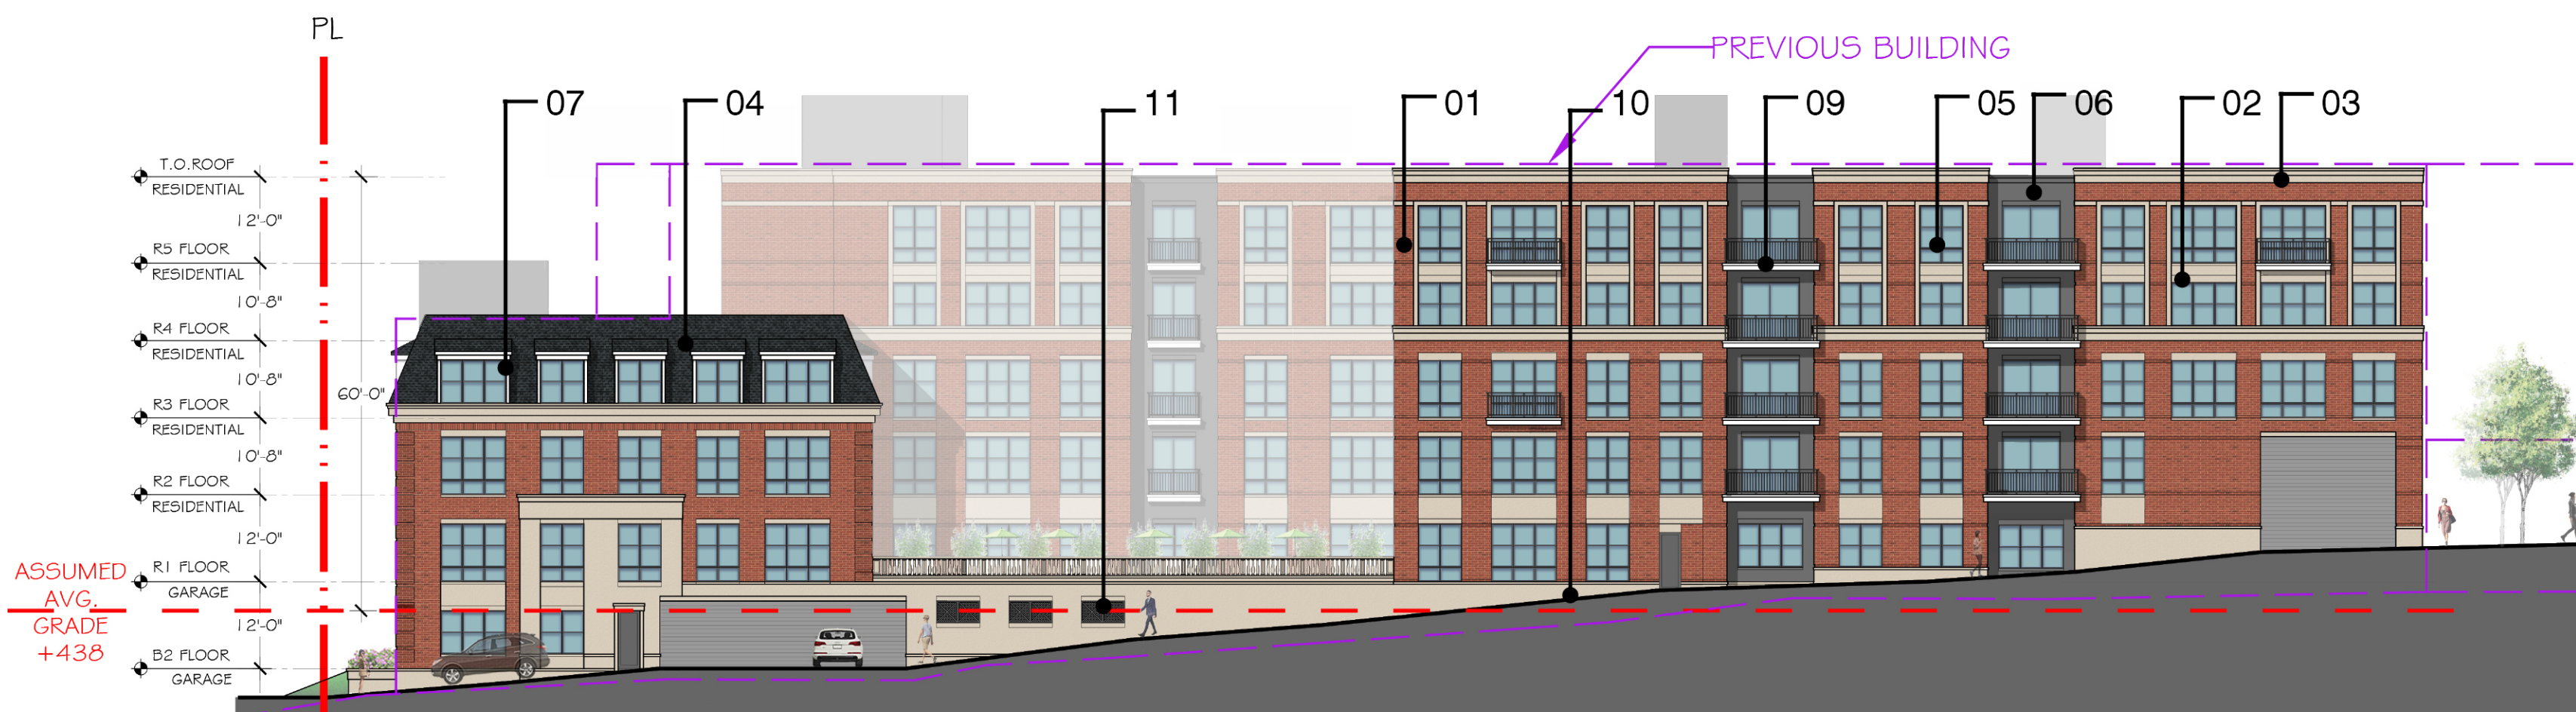

BUILDING ELEVATION - 3 (INTERNAL DRIVEWAY)

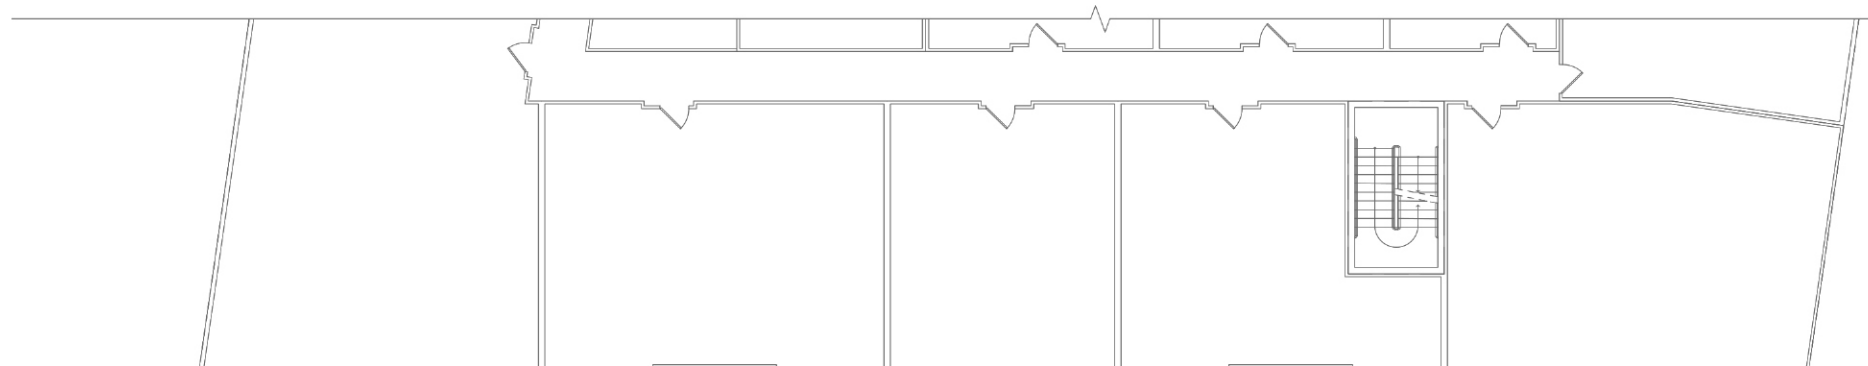


PARTIAL PLAN

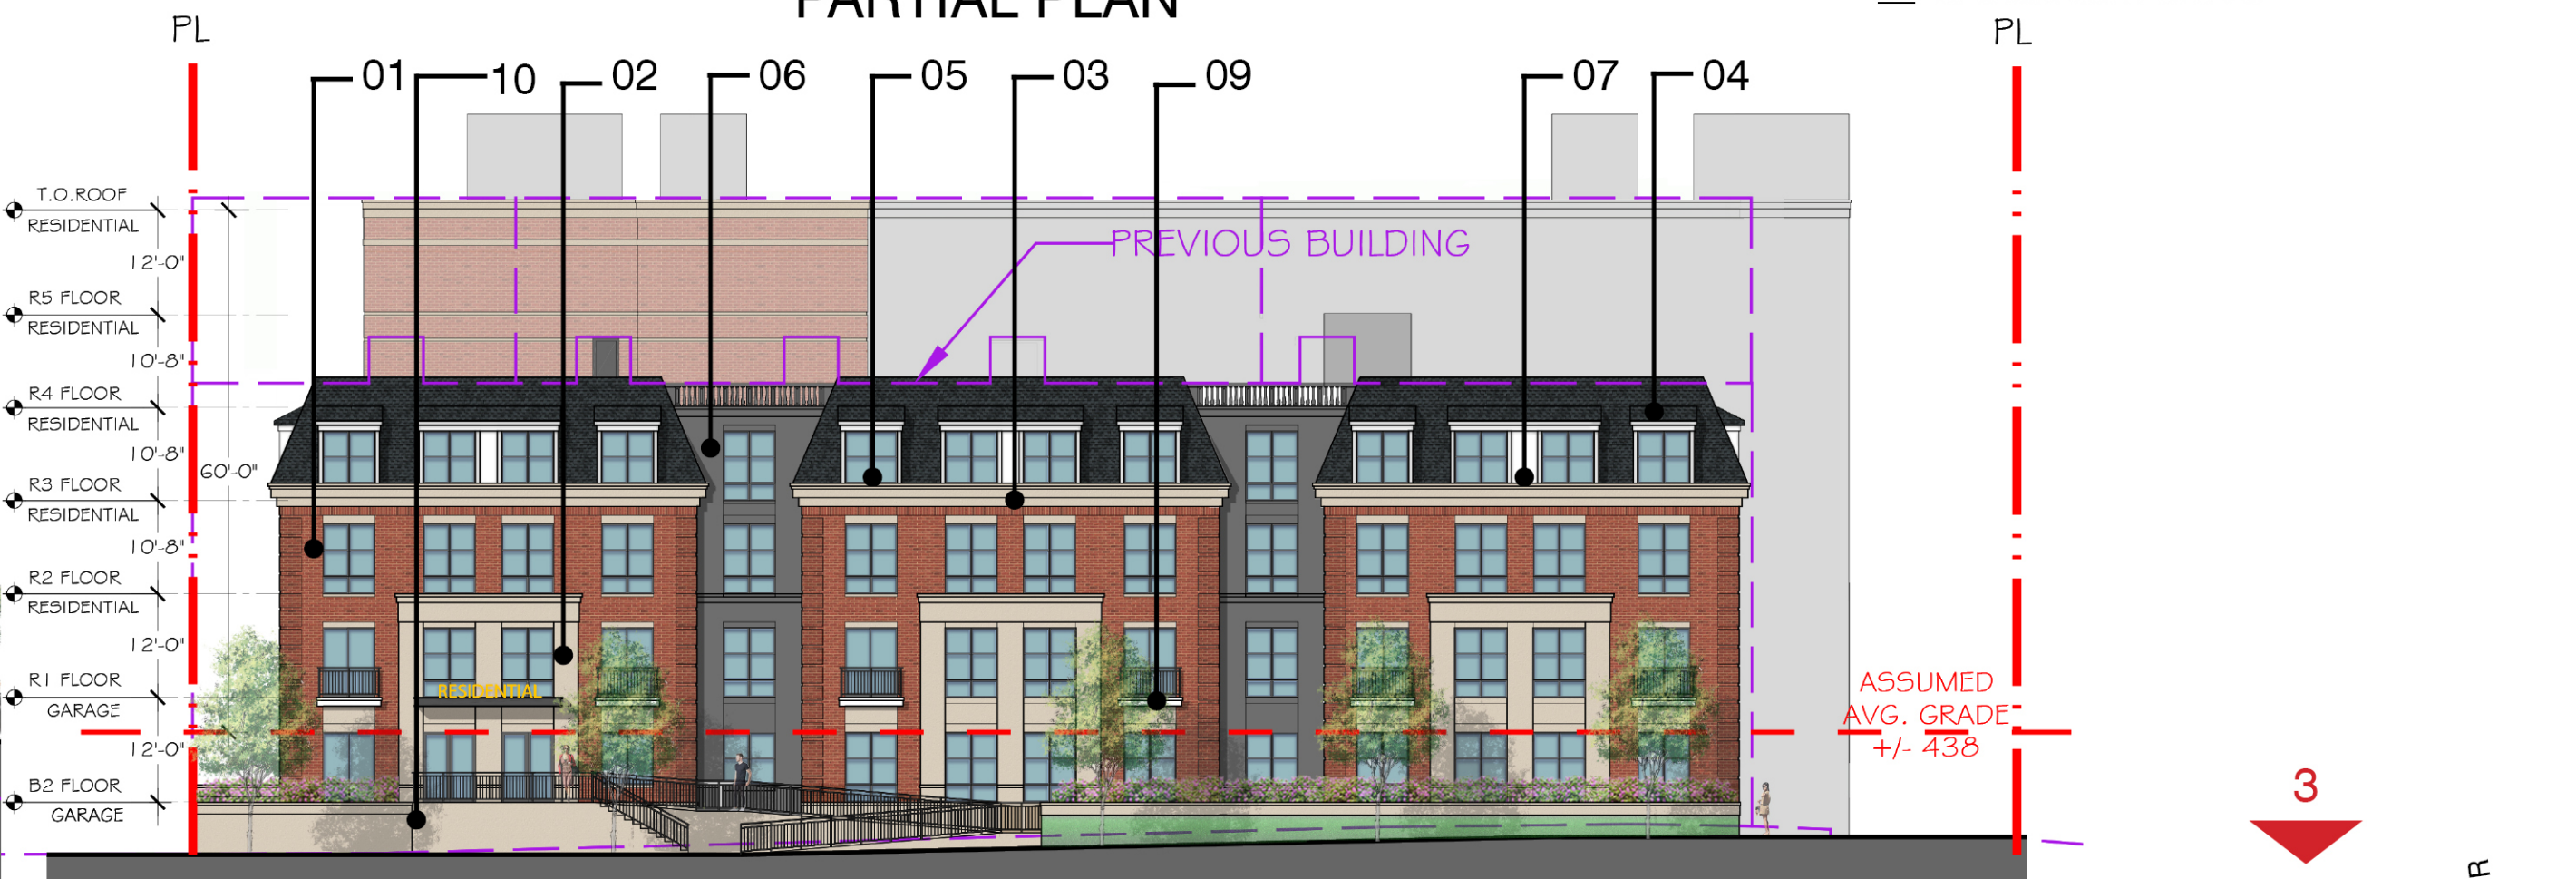

BUILDING ELEVATION - 4 (UNIVERSITY DR)


*NOTE: PRODUCTS AND MANUFACTURERS LISTED ARE SUBJECT TO CHANGE AND/OR TO BE SUBSTITUTED WITH EQUIVALENT AND COMPATIBLE OPTIONS

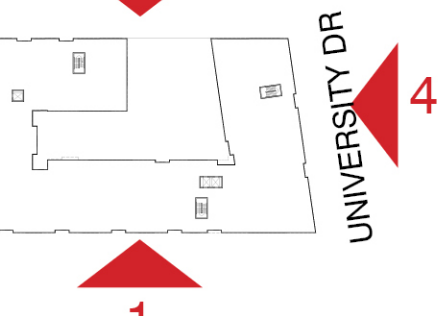



MATERIAL LEGEND

- 01 BRICK - RED
- 02 PRECAST - BEIGE
- 03 METAL CORNICE - BEIGE
- 04 ROOF SHINGLES - DARK GREY
- 05 VINYL WINDOWS - WHITE
- 06 CEMENTITIOUS BOARD - MEDIUM GREY
- 07 FIBER CEMENT TRIM - WHITE
- 08 METAL CANOPY - DARK GREY
- 09 METAL BALCONY - LIGHT GREY
- 10 ARCHITECTURAL CMU SMOOTH - BEIGE
- 11 DECORATIVE GRILLS

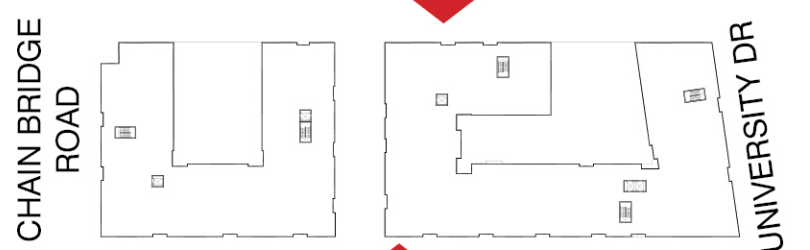

KEY PLAN

*NOTE: PRODUCTS AND MANUFACTURERS LISTED ARE SUBJECT TO CHANGE AND/OR TO BE SUBSTITUTED WITH EQUIVALENT AND COMPATIBLE OPTIONS

SITE ELEVATIONS

REZONING APPLICATION

4131 CHAIN BRIDGE ROAD

CITY OF FAIRFAX, VA
PARADIGM DEVELOPMENT


AUG 09, 2024
PDM.015

0' 10' 20' 40'
SCALE: 1" = 20' (@ 22'x34')


A.15




SITE ELEVATION - 2

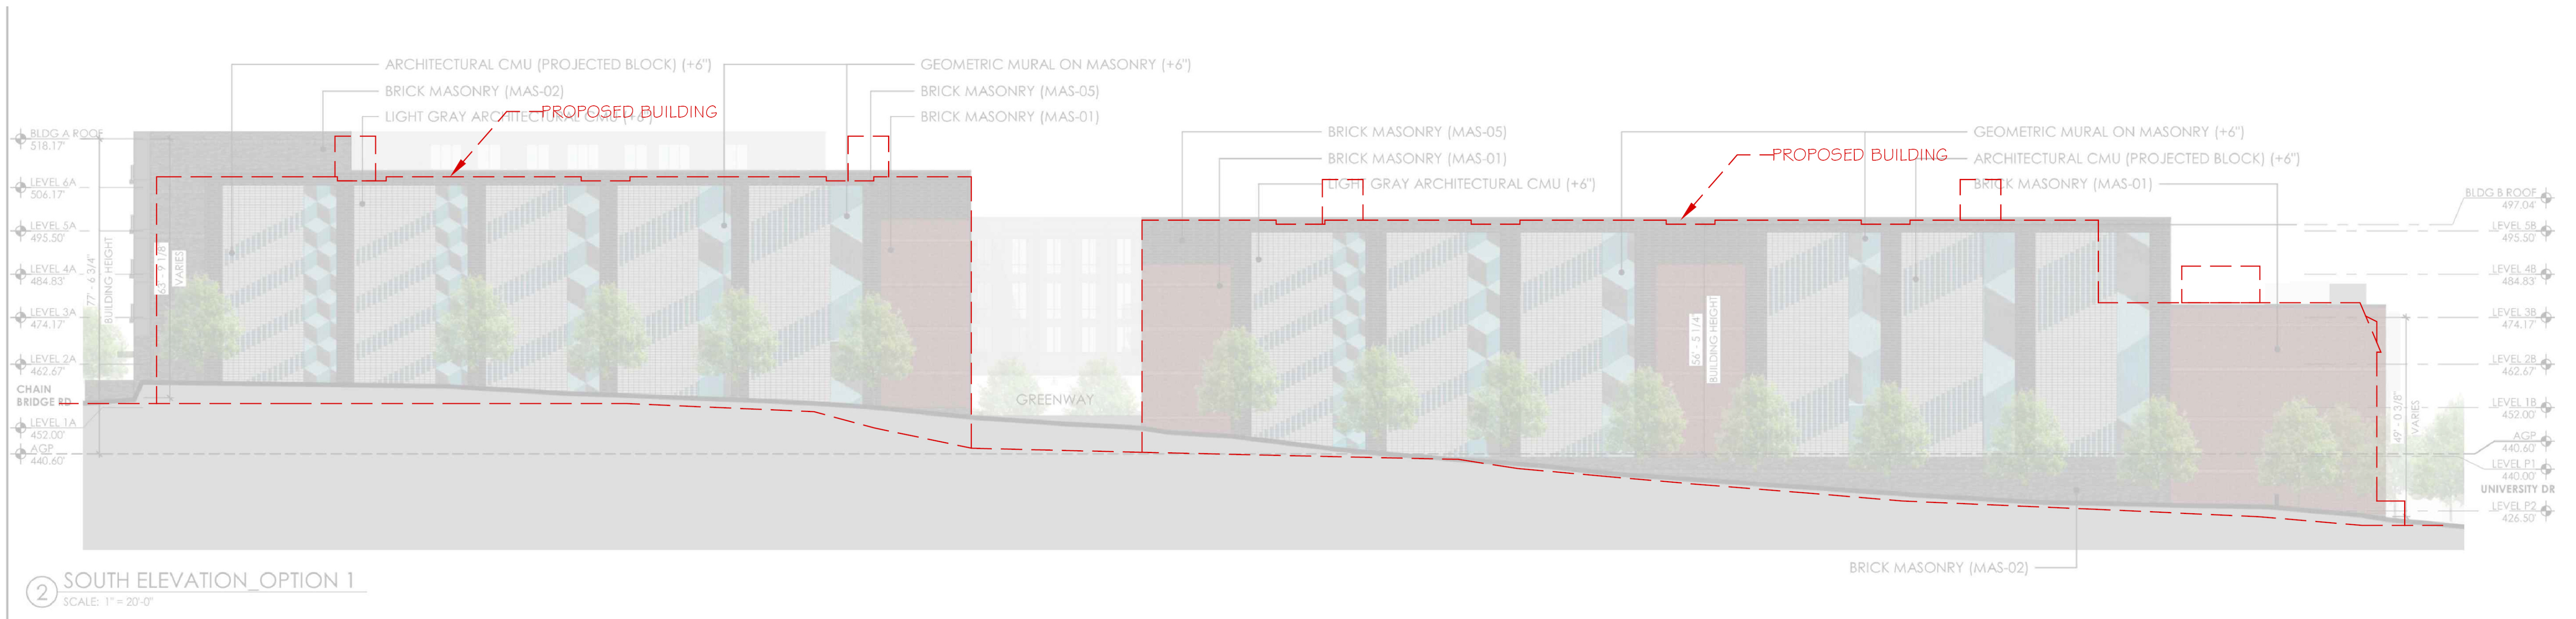


SITE ELEVATION - 1

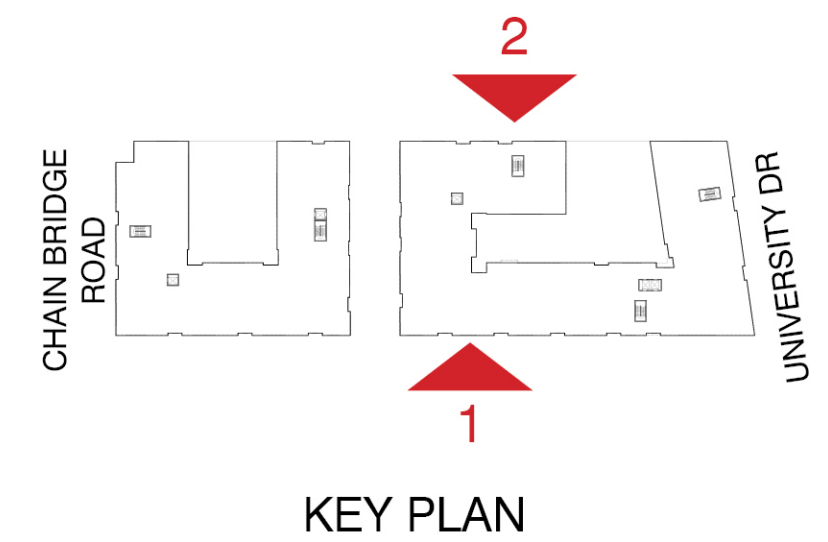


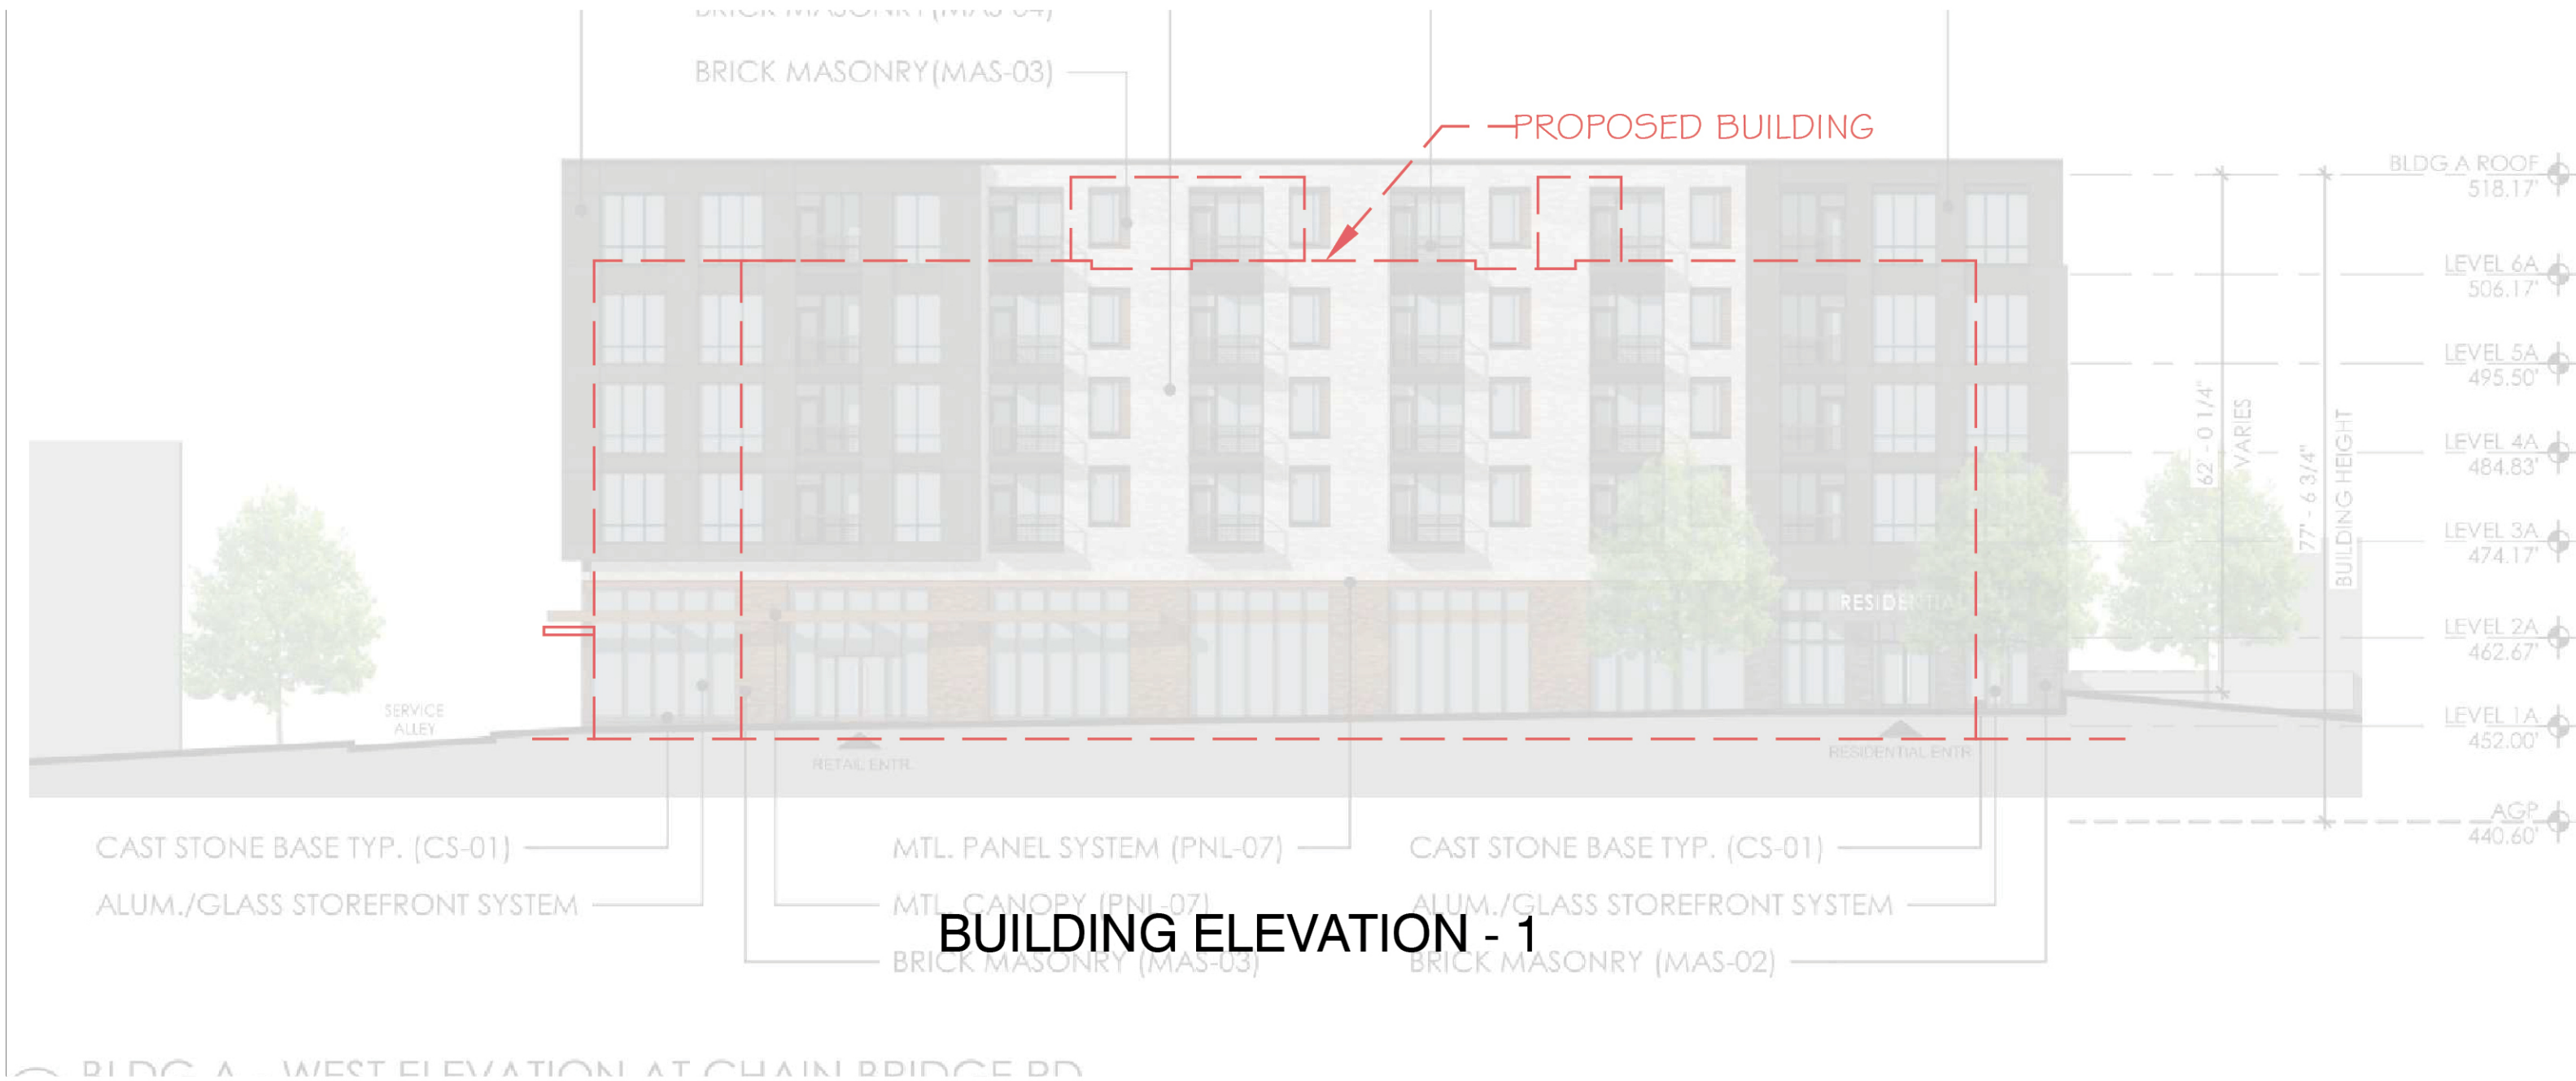


BUILDING ELEVATION - 1

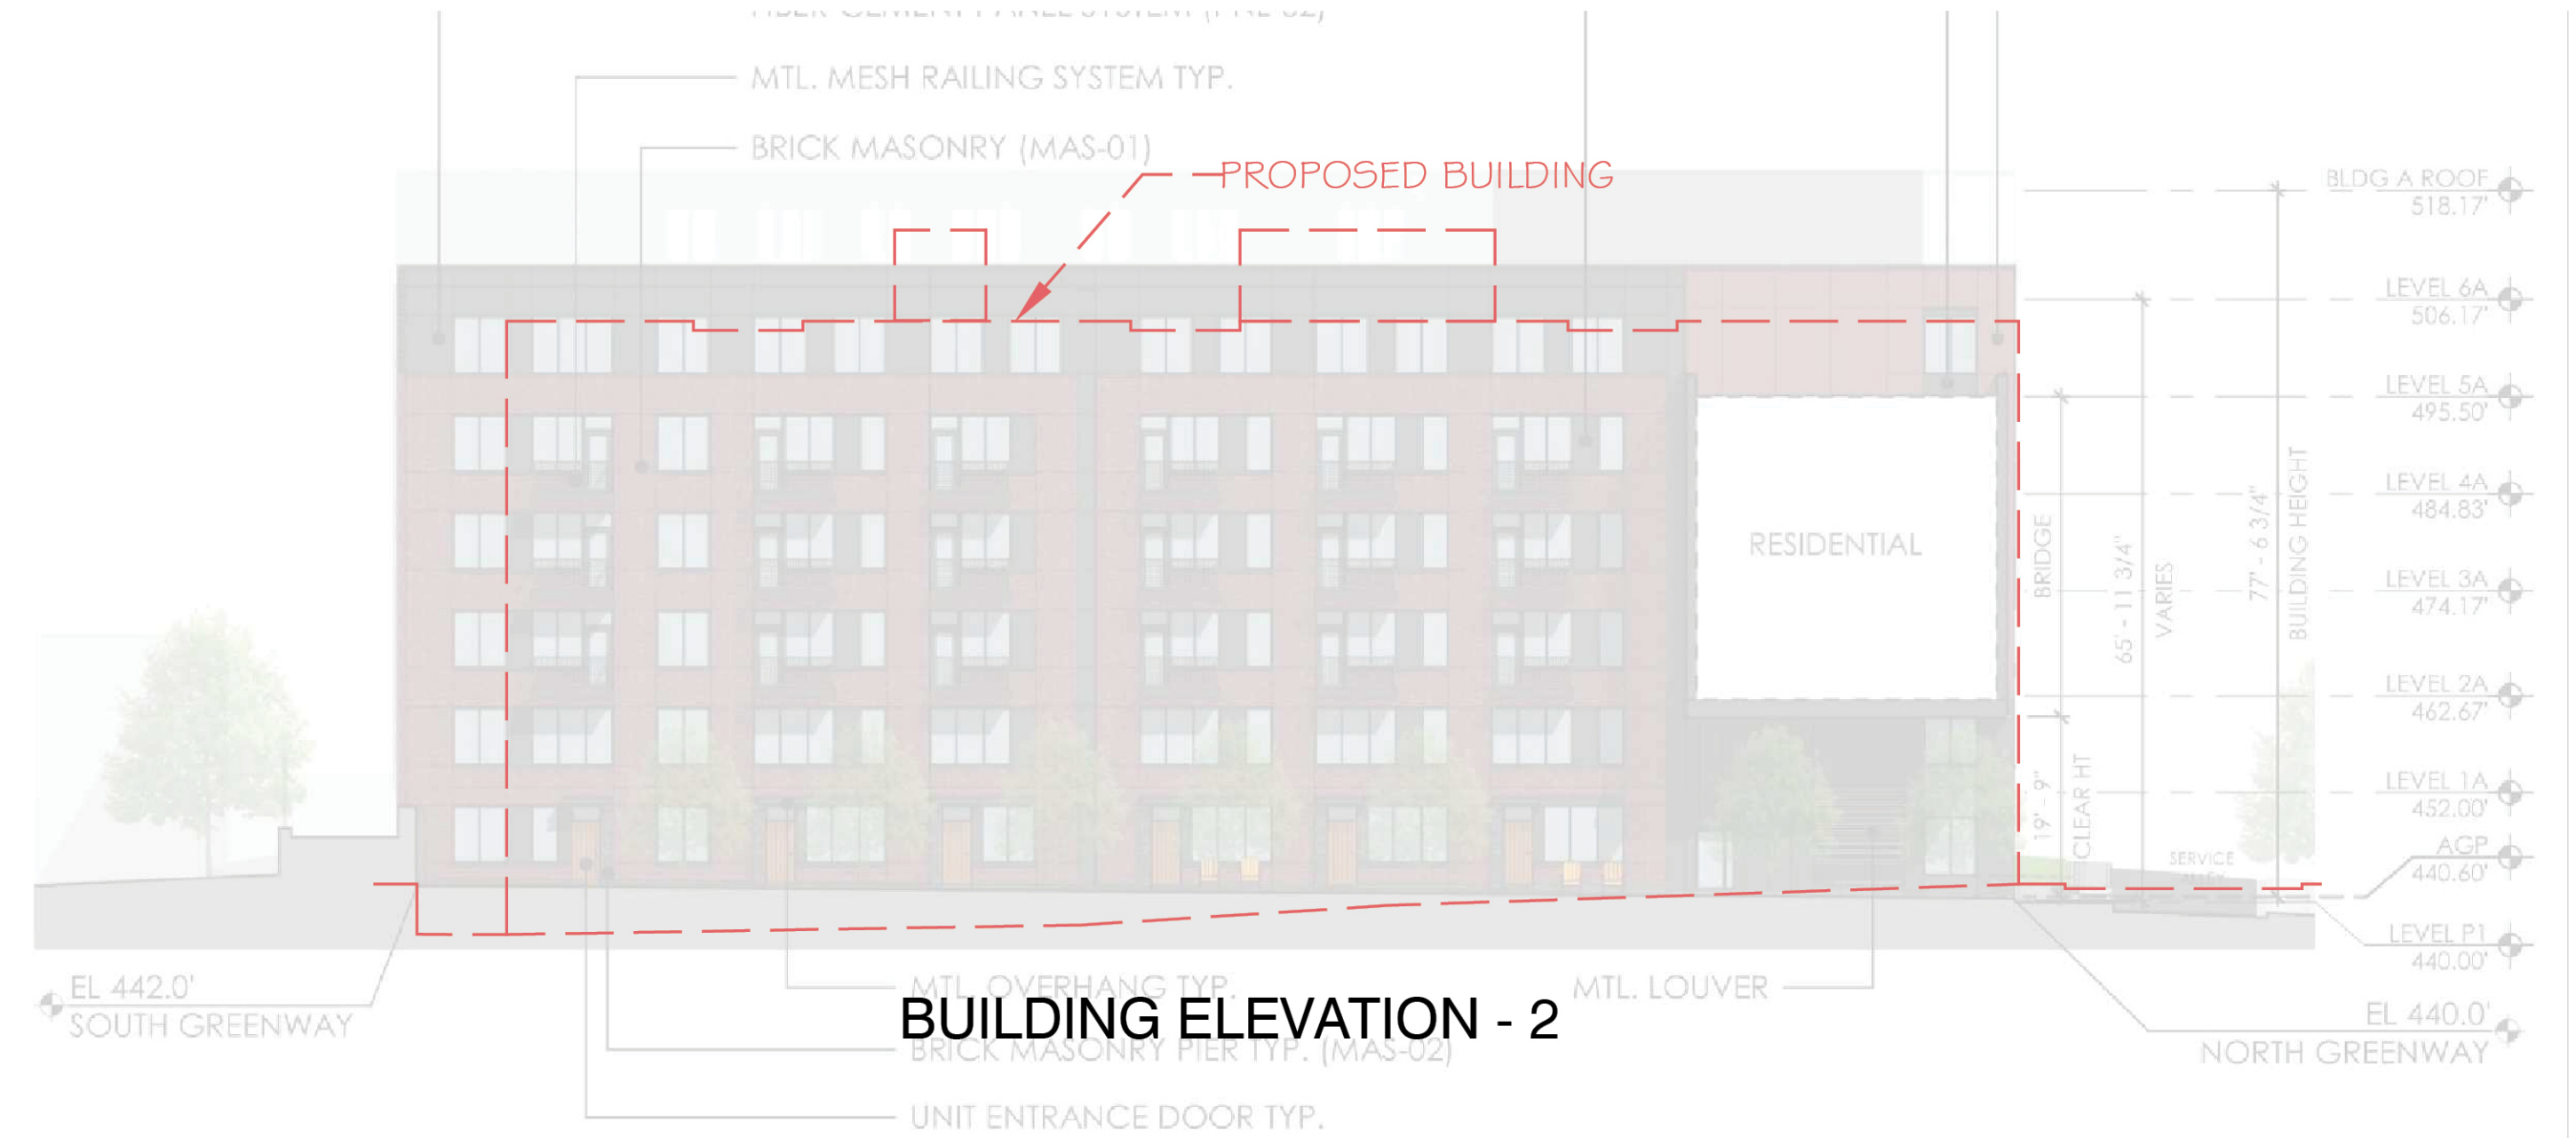


BUILDING ELEVATION - 2

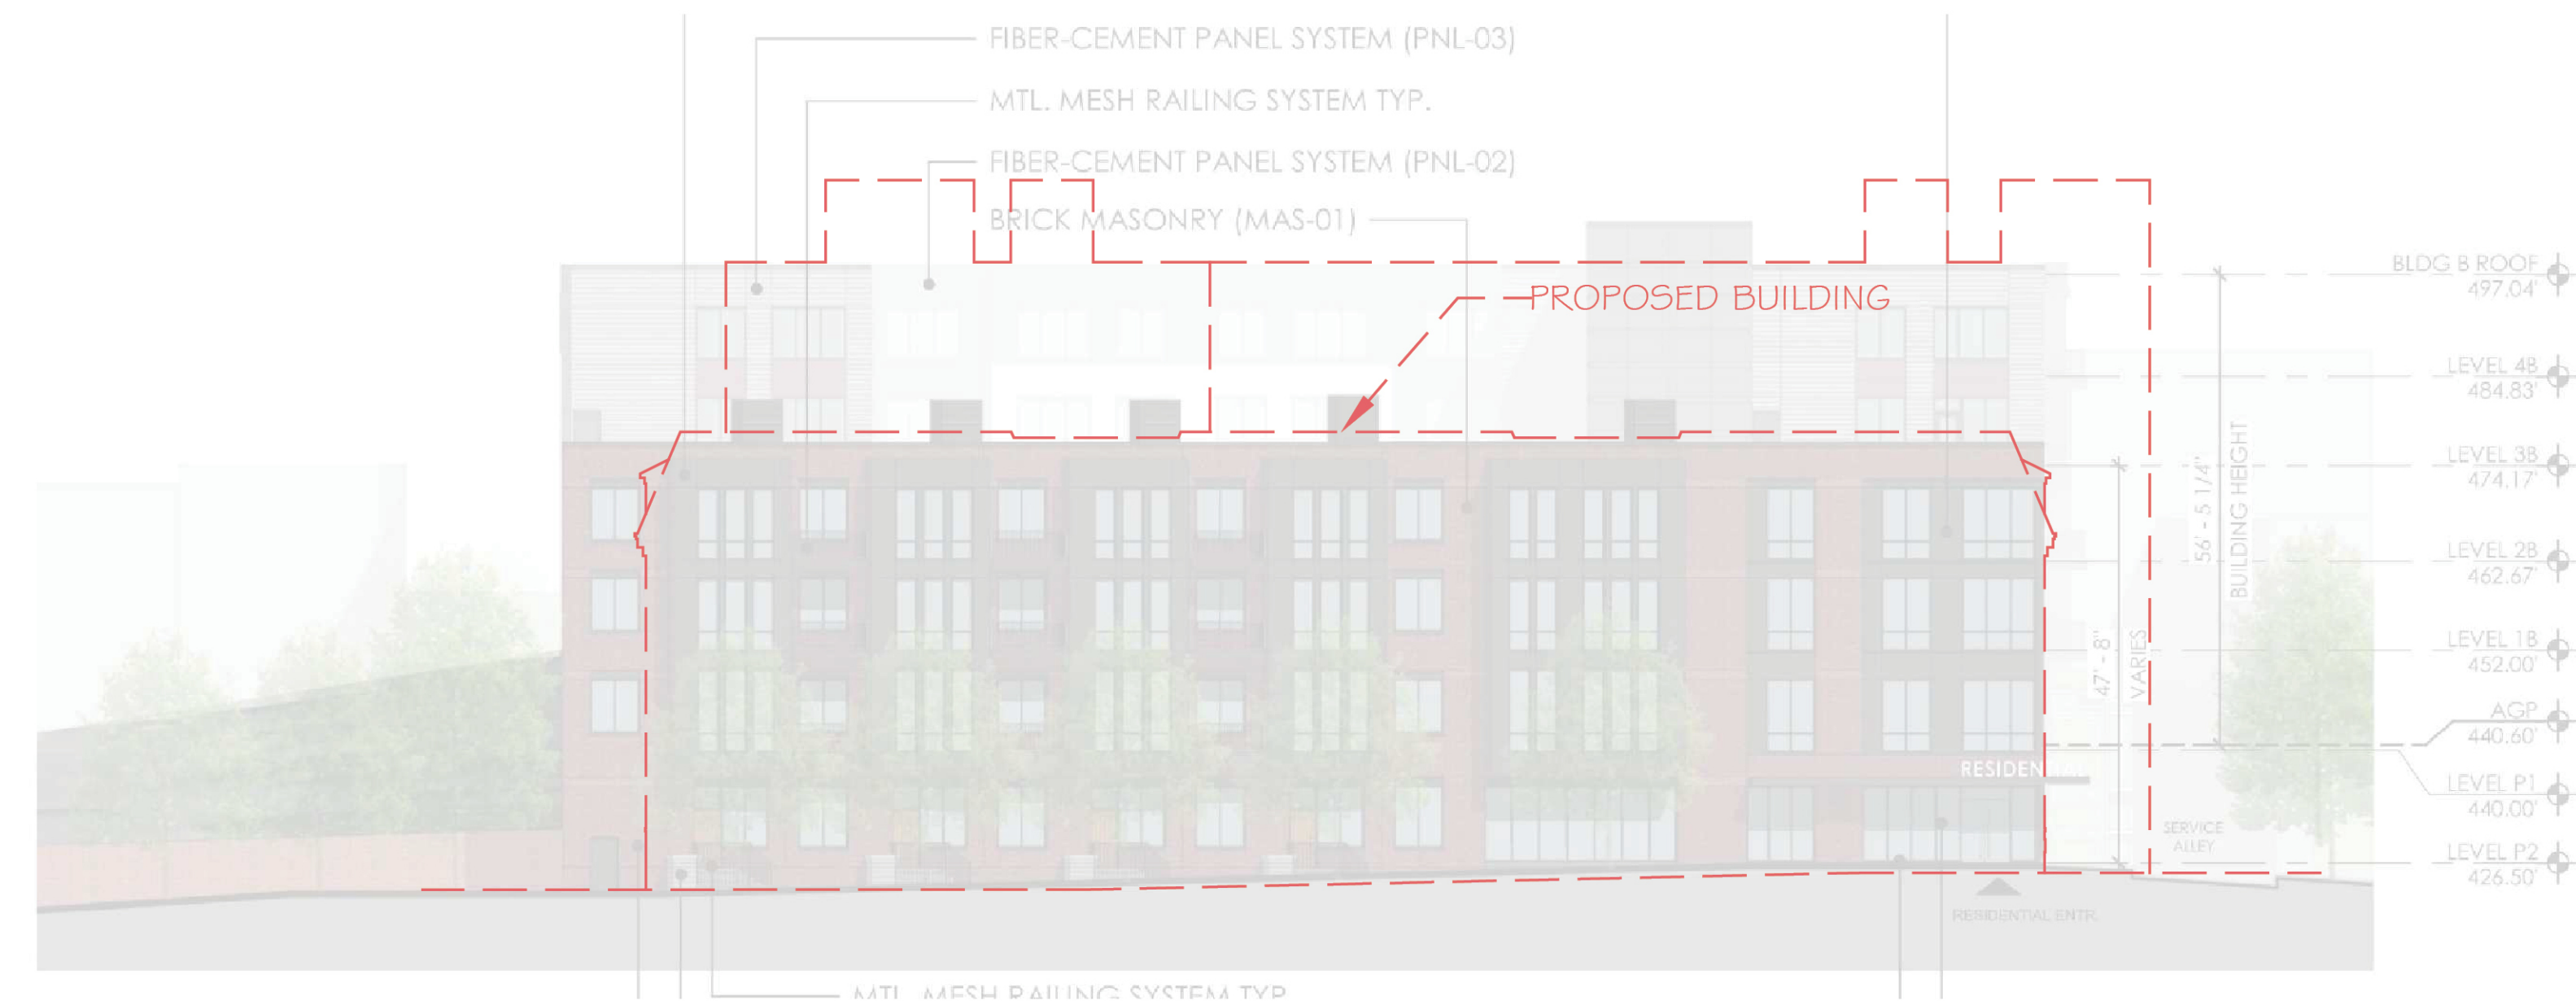

BUILDING ELEVATION - 3

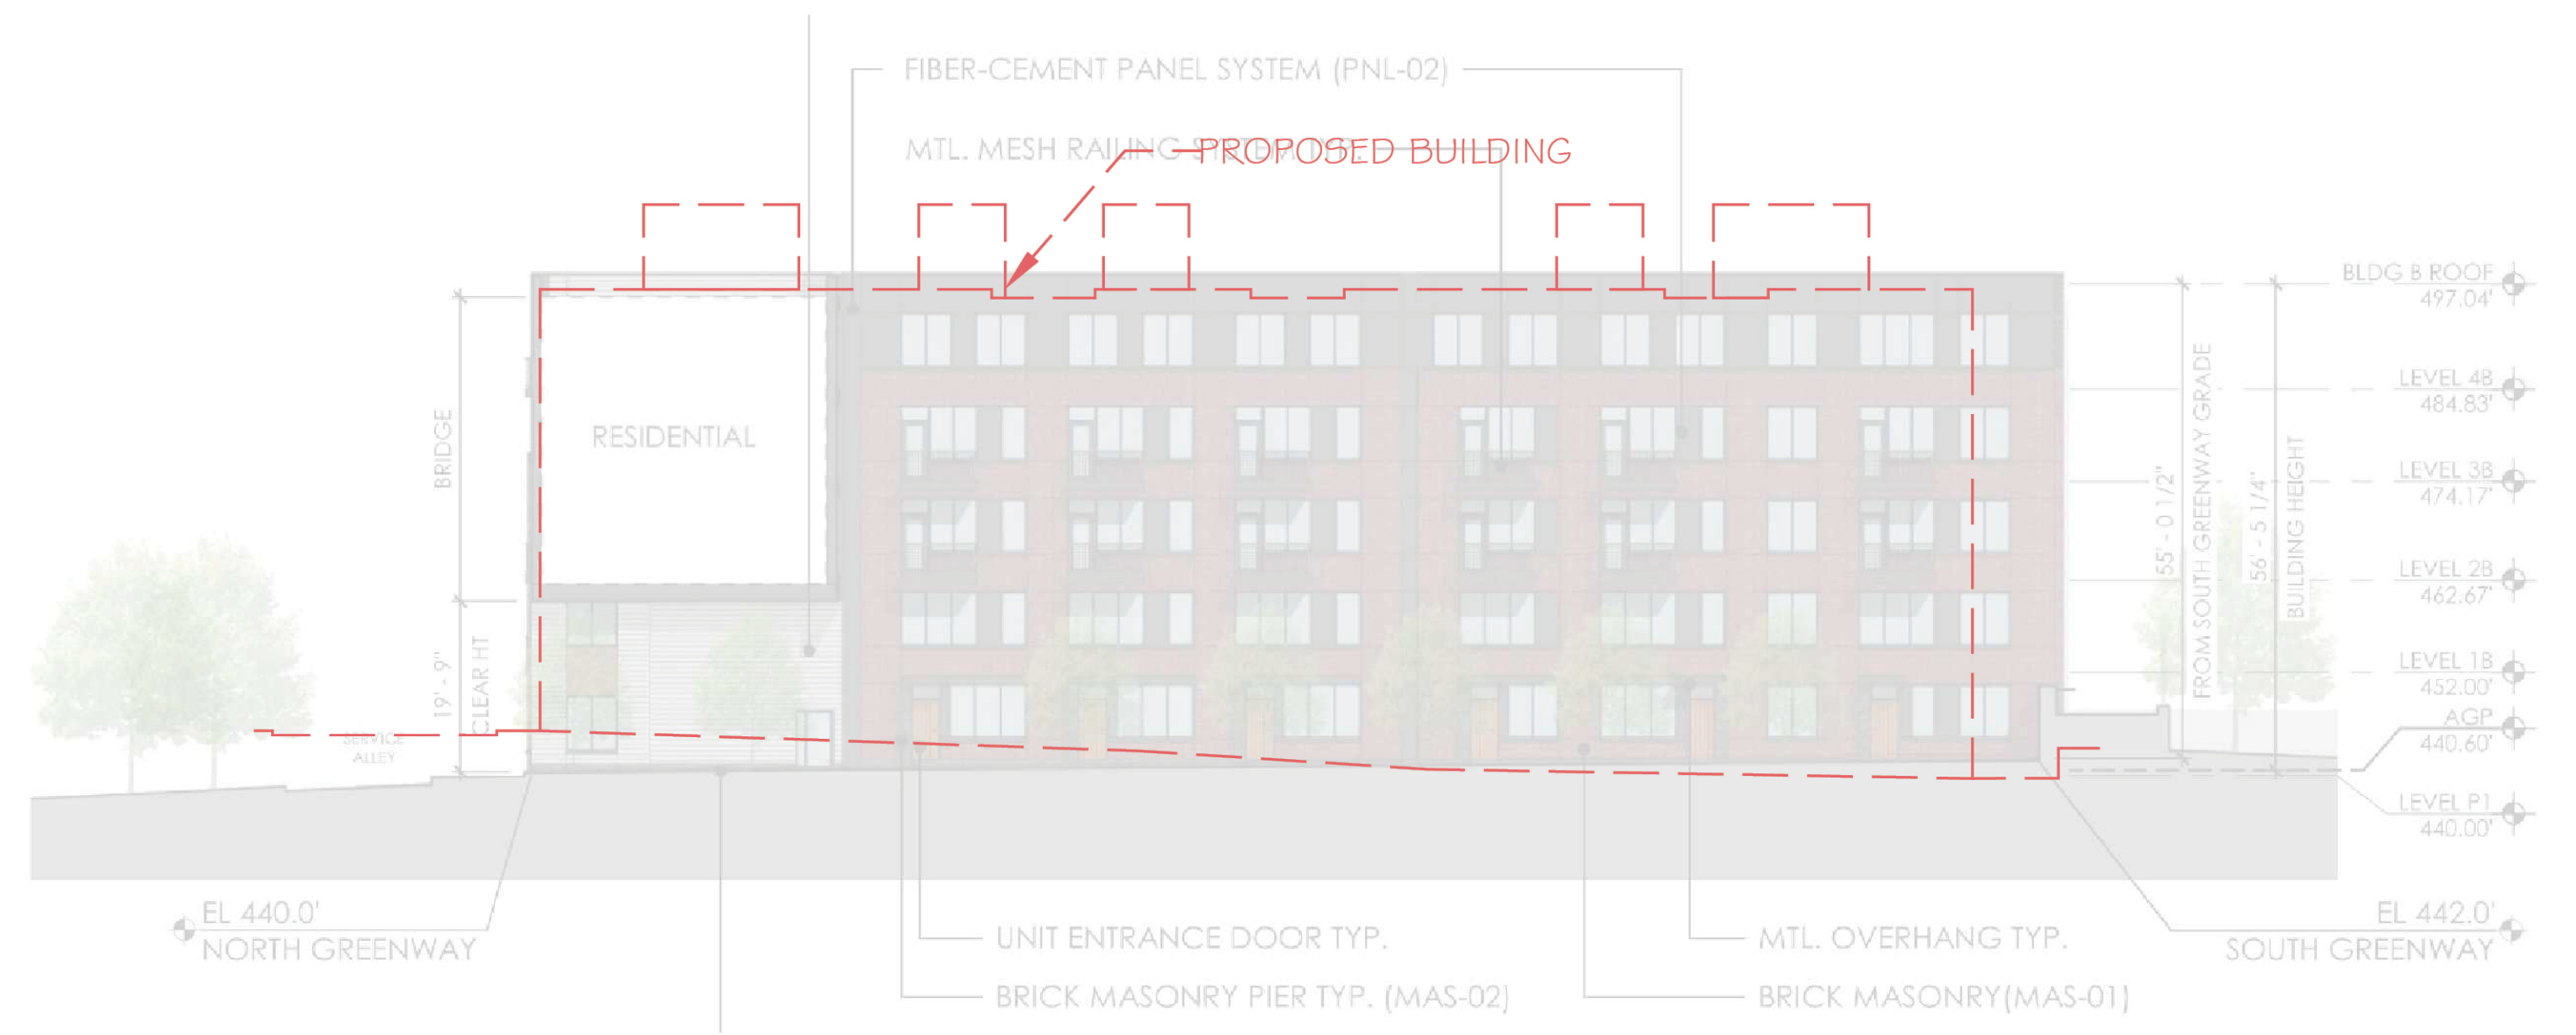


BUILDING ELEVATION - 4

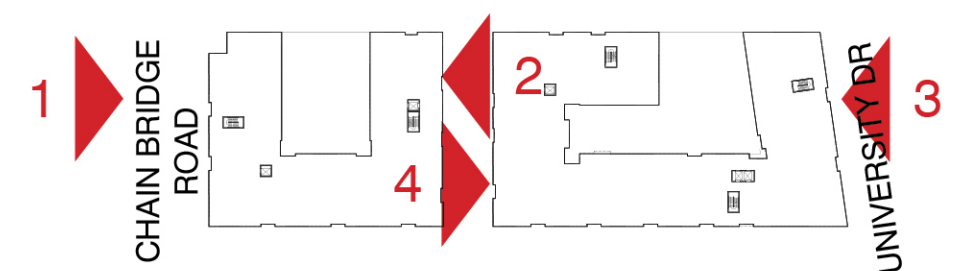


KEY PLAN




01 **BRICK**
RED

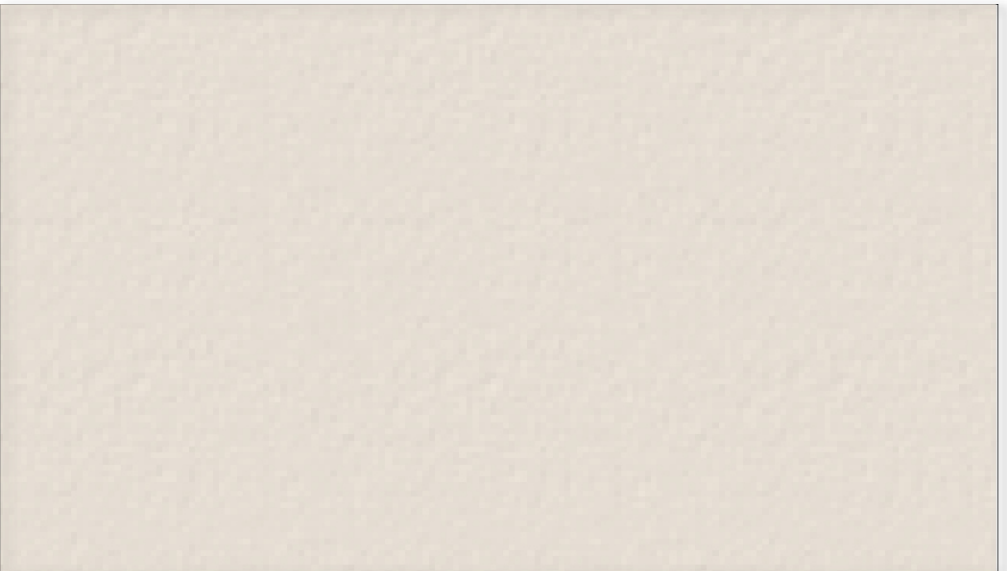

02 **PRECAST**
BEIGE

 


03 **METAL CORNICE**
BEIGE

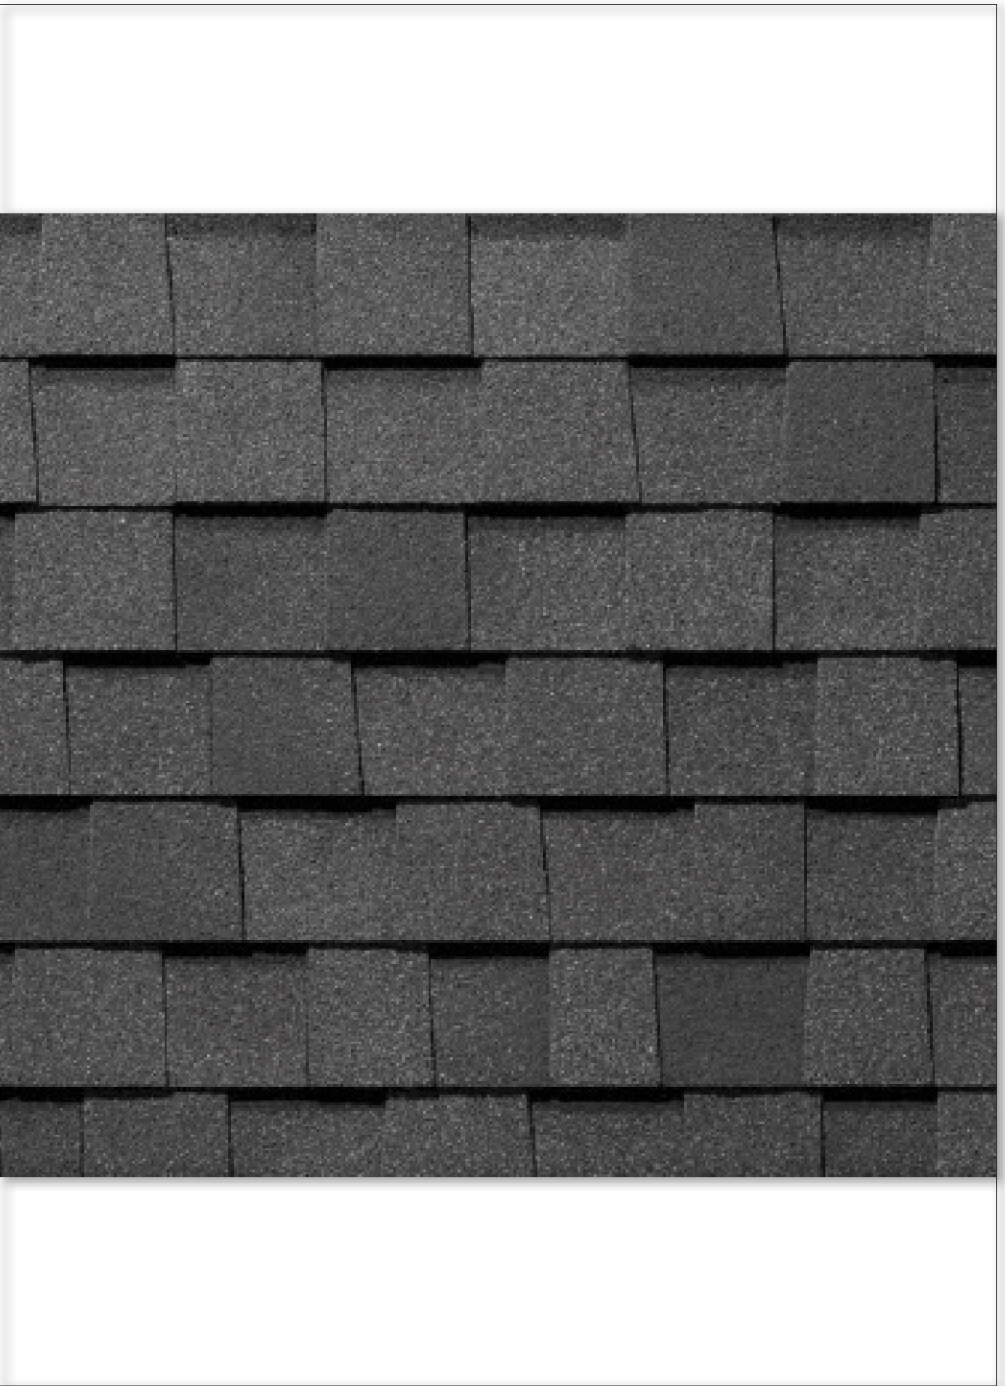


04 **ROOF SHINGLES**
DARK GREY



05 **VINYL WINDOWS**
WHITE

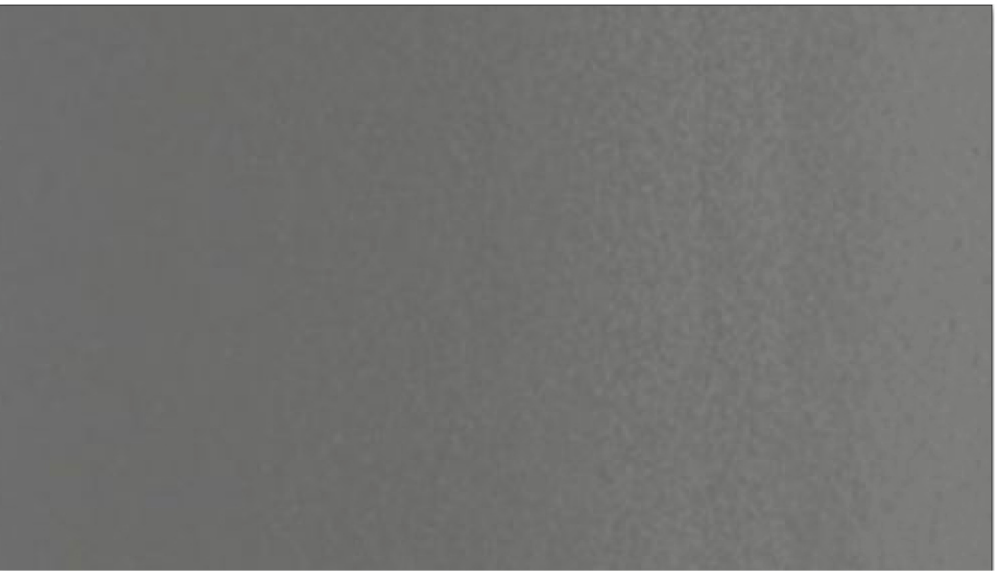

06 **CEMENTITIOUS BOARD**
MEDIUM GREY

 


07 **FIBER CEMENT TRIM**
WHITE



08 **METAL CANOPY**
DARK GREY



09 **METAL BALCONY**
WHITE

 

10 **ARCHITECTURAL CMU**
SMOOTH
BEIGE



11 **DECORATIVE GRILLS**
DARK GREY

*NOTE: MATERIALS ARE SUBJECT TO CHANGE AND/OR TO BE SUBSTITUTED WITH EQUIVALENT AND COMPATIBLE OPTIONS.