

4131 CHAIN BRIDGE ROAD
DAVIES PROPERTY
REZONING
GENERAL DEVELOPMENT PLAN
CITY OF FAIRFAX, VIRGINIA

DECEMBER 2nd - 2024 - REVISED

CIVIL SHEET INDEX

SHEET #	SHEET TITLE
01	COVER SHEET
02	GENERAL NOTES & DETAILS
03	EXISTING CONDITIONS PLAN
04	EASEMENT EXHIBIT
05	DEMOLITION PLAN
06	GENERAL DEVELOPMENT PLAN
07	GRADING PLAN
08	SIDEWALK SLOPE EXHIBIT
09	AVERAGE GRADE EXHIBIT
10	UTILITY PLAN
11	DRY UTILITY PLAN
12	PEDESTRIAN CIRCULATION PLAN
13	BUILDING LOT COVERAGE
14	STORMWATER MANAGEMENT PRE-DEVELOPMENT
15	PRE-DEVELOPMENT COMPUTATIONS
16	SWM POST-DEVELOPMENT PLAN
17	SWM POST-DEVELOPMENT COMPS
18	SWM POST-DEVELOPMENT DETAILS
19	BMP POST-DEVELOPMENT COMPS
20	BMP POST-DEVELOPMENT DETAILS
21-22	OUTFALL ANALYSIS
23	SANITARY ANALYSIS
24-25	SIGHT DISTANCE PROFILES
26-27	TREE INVENTORY
28	FIRETRUCK AUTOTURN ANALYSIS
29	BOX TRUCK AUTOTURN ANALYSIS
30	FRONT LOAD GARBAGE TRUCK
31	PASSENGER VEHICLE AUTOTURN ANALYSIS
32	LANDSCAPE PLAN
33	LANDSCAPE COMPUTATIONS
34	PHOTOMETRIC PLAN
35	PHOTOMETRIC DETAILS
36	BUILDING SECTION
37	CERTIFIED PLAT
38	PRELIMINARY SIGNAL CONCEPT

38 TOTAL SHEETS


ARCHITECTURE SHEET INDEX

SHEET #	SHEET TITLE
A.01	EXISTING CONDITIONS
A.02	ILLUSTRATIVE SITE PLAN
A.03-A.06	PHOTOS OF EXISTING
A.07-A.10	3D VIEW
A.11	PHOTOS OF ADJOINING SITES
A.12	B3 - GARAGE PLAN
A.13	B2 - GARAGE PLAN
A.14	B1-R1 FLOOR PLAN
A.15	R1-R2 FLOOR PLAN
A.16	R2-R3 FLOOR PLAN
A.17	TYPICAL 1-TYPICAL 2 FLOOR PLAN
A.18	ROOF PLAN
A.19	BUILDING BEFORE VS AFTER
A.20	SETBACK FROM PROPERTY LINE DIAGRAM
A.21	SIGHT DISTANCE DIAGRAM
A.22	BUILDING SECTIONS
A.23	SIGHT LINE SECTIONS
A.24	PARAPET AND ROOF PROJECTION DIAGRAMS
A.25	COMPOSITION EXHIBIT - BUILDING A
A.26	COMPOSITION EXHIBIT - BUILDING B
A.27	COMPOSITION EXHIBIT - SITE ELEVATIONS
A.28	BUILDING A - ELEVATIONS
A.29	BUILDING B - ELEVATIONS
A.30	SITE ELEVATIONS
A.31	ENLARGED ELEVATIONS
A.32-A.33	SIGNAGE EXHIBITS
A.34	RETAIL PARKING WAYFINDING CONCEPT
A.35	ARCHITECTURAL PALETTES
A.36-A.37	BUILDING ELEVATIONS BEFORE VS AFTER
A.38-A.39	MATERIAL BOARD
A.40	BUILDING TABULATIONS
A.41	ZONING TABULATIONS

PLAN DATE	No.	DATE	DESCRIPTION
05-04-2016			
05-19-2016			
05-24-2016			
06-11-2024			
09-03-2024			
12-02-2024			

Urban, Ltd.
4200 D TECHNOLOGY CT.
CHANTILLY, VA. 20151
TEL: 703.642.2306
FAX: 703.376.7888
www.urban-llc.com


Planners • Engineers • Landscape Architects • Land Surveyors

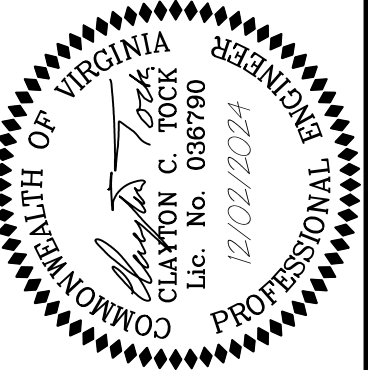

COVER SHEET

4131 CHAIN BRIDGE ROAD
REZONING CDP-GDP

CITY OF FAIRFAX, VIRGINIA


SCALE: AS NOTED

CL: N/A

DATE: DEC., 2024

SHEET
01
OF
38

FILE No.
RZ-12787

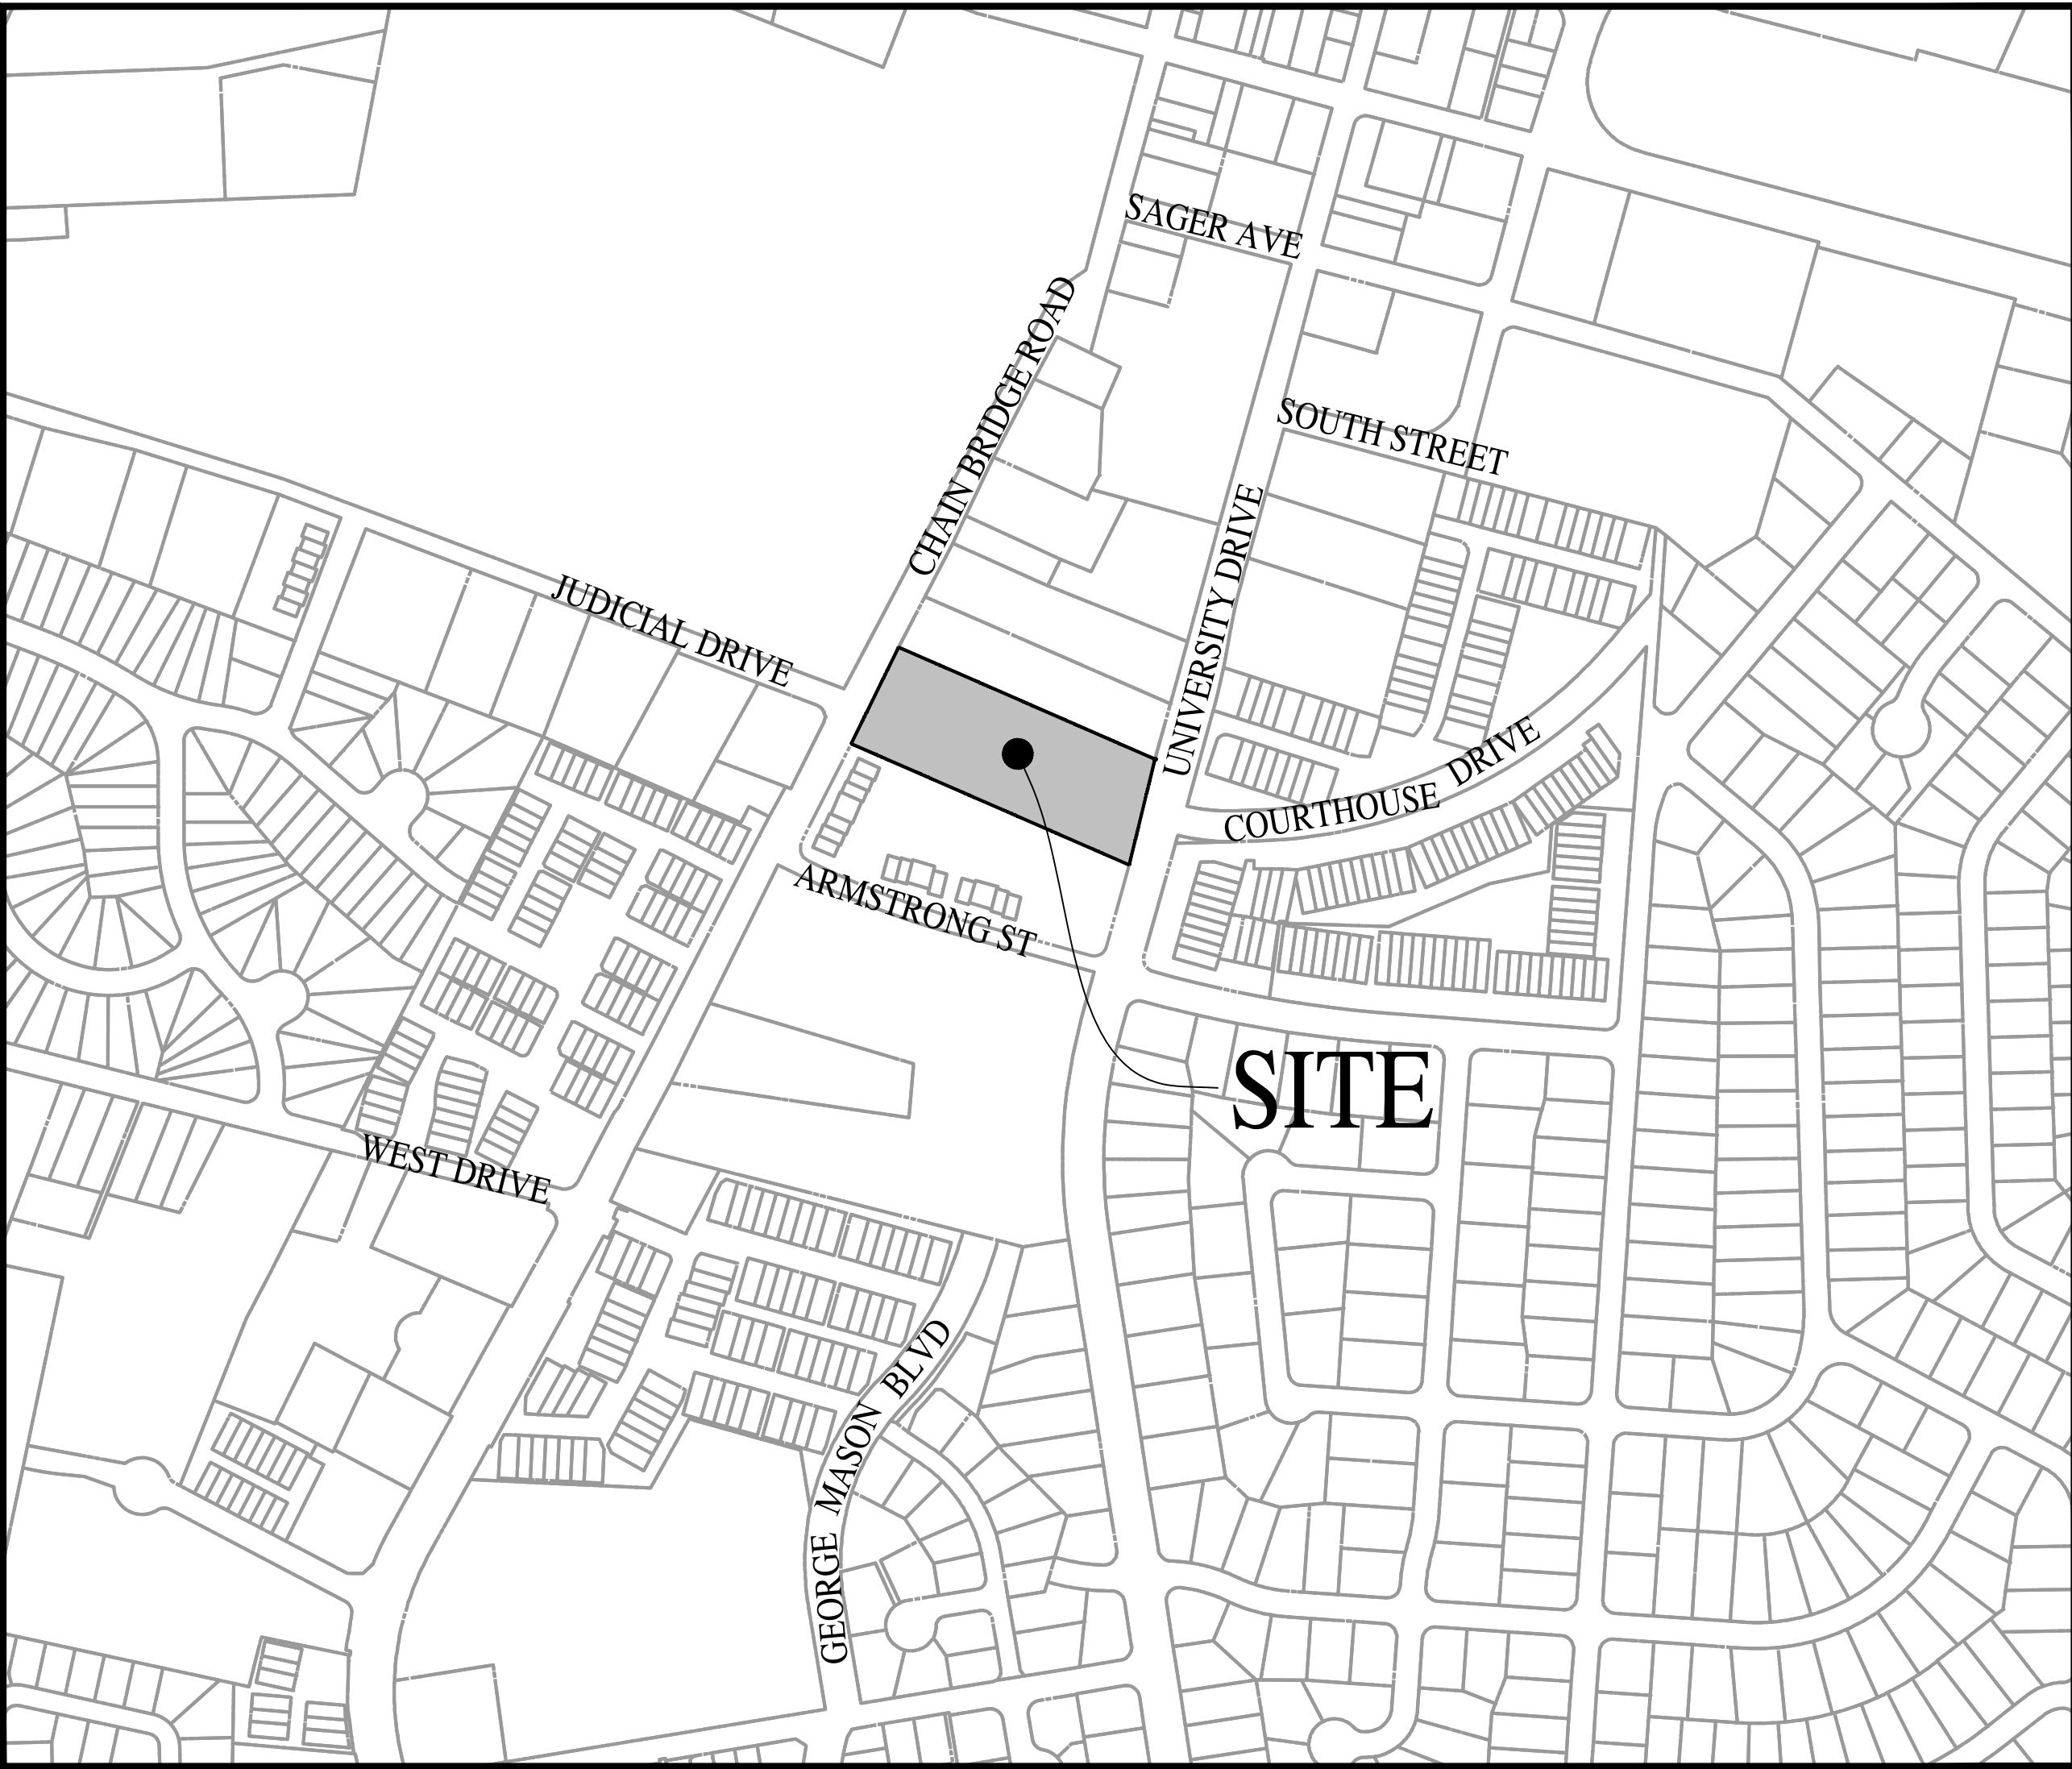

VICINITY MAP

SCALE: 1"=300'

PROPERTY OWNER / APPLICANT

THE HILL, A DAVIES FAMILY LLC
C/O DAVIES & DAVIES
5531 LEE HWY
SUITE 206
ARLINGTON, VA 22207

DEVELOPER

PARADIGM DEVELOPMENT COMPANY
1415 NORTH COURTHOUSE ROAD SUITE 600
ARLINGTON, VA 22201-2909
PH. 703-527-7500
CONTACT: MICHELINE CASTAN-SMITH

LEGAL COUNSEL

BEAN KINNEY & KORMAN
2311 WILSON BLVD SUITE 500
ARLINGTON, VA 22201
PH. 703-525-4000
CONTACT: DAVID HOUSTON

ARCHITECT/PLANNER

LESSARD DESIGN
8521 LEESBURG PIKE, SUITE 700
VIENNA, VA 22182
PH. 571-830-1869
CONTACT: ULISES MONTES DE OCA

ENGINEER

URBAN, LTD.
4200 D TECHNOLOGY COURT
CHANTILLY, VA. 20151
PH. 703-642-2306
CONTACT: CLAYTON TOCK

LANDSCAPE ARCHITECT

URBAN, LTD.
7712 LITTLE RIVER TURNPIKE
ANNANDALE, VA 22003
PH. 703-642-8080
CONTACT: JOHN LIGHTLE

TRAFFIC ENGINEER

GOROVE SLADE ASSOCIATES
15125 WASHINGTON STREET SUITE 316
HAYMARKET, VA 20169
PH. 571-248-0992
CONTACT: SASHA REDMON

BUILDING DATA

BUILDING DATA			
RESIDENTIAL-1 <i>Chain Bridge Rd.</i>		RESIDENTIAL-2 <i>University Dr.</i>	
Gross Area	117,455 SF	Gross Area	169,976 SF
Amenities		Amenities	
Gross Area	7,320 SF	Gross Area	6,724 SF
GARAGE			
Gross Area		172,271 SF	

EX. CHAIN BRIDGE ROAD
UNIVERSITY DRIVE
WASCO, NORTH EAST OF HWY

EX. UNIVERSITY DRIVE
WASCO, NORTH EAST OF HWY

ZONING STANDARDS

SEC. 110-671: PROPOSED ZONING BULK AND LOT AREA REQUIREMENTS PER CU DISTRICT

MIN. LOT AREA (AC)		30,000 SF
BLDG. HEIGHT (FT)	REQUIRED PROVIDED	60' OR 5 STORIES 60'-0" OR 5 STORIES
PARKING HEIGHT (FT)	PROVIDED	24'-0"
REQUIRED YARDS	FRONT/SIDE STREET SIDE (ADJ. TO RES.) SIDE (NOT ADJ. TO RES.) REAR (ADJ. TO RES.) REAR (NOT ADJ. TO RES.)	15' MAX / 0' MIN 25' 0' 25' 0'
BUILDING AREA COVERAGE:	ALLOWED PROVIDED	80% MAX ± 52.30%
LOT AREA COVERAGE:	ALLOWED PROVIDED	100% ± 85.85%
DENSITY:	MAXIMUM PROVIDED	20 (GENERAL) / 24 (AFFORDABLE DWELLING UNIT) 102.68 UNITS/GROSS ACRE (276 UNITS TOTAL)
FLOOR AREA RATIO:	REQUIRED PROVIDED	N/A 0.526
FLOODPLAIN AREA:		0.00 SF

SEC. 110-1046: ZONING BULK AND LOT AREA REQUIREMENTS
PER OLD TOWN TRANSITION OVERLAY DISTRICT

MIN. LOT AREA (AC)	NONE
MIN. LOT WIDTH (FT)	NONE
BLDG. HEIGHT (FT)	48'
REQUIRED PROVIDED	60'-0"
MIN. YARD REQUIREMENTS:	
FRONT	10'
SIDE	NONE
REAR	NONE
LOT COVERAGE:	
MAXIMUM	90%
PROVIDED	85.85%
BUILDING COVERAGE:	
MAXIMUM	80%
PROVIDED	52.30%

SEC. 110-155, 156: OFF-STREET PARKING AND LOADING (ENTIRE SITE)

4131 CHAIN BRIDGE ROAD PARKING TABULATIONS

PARKING							
276 UNITS							
RESIDENTIAL PARKING REQUIRED							
UNIT TYPE	MIX%	# UNITS	PS RATIO	PS	CU REDUCTION (10%)	TOD REDUCTION (5% EXCEPT FOR 1.5 MINIMUM PER DU)	PS AFTER REDUCTION
STUDIO	11	31	1.25	38	35	N/A	35
1 BR	58	155	1.5	236	210	N/A	210
2 BR	9	90	2	178	162	135	135
							380
COMMERCIAL PARKING REQUIRED							
RETAIL 1 PS/ 200 SF	6,381			32	29	16	16
OFFICE 1 PS/ 300 SF	4,188			14	13	7	7
							23
TOTAL PARKING REQUIRED							
403							
RESIDENTIAL PARKING PROVIDED							
401							
RETAIL PARKING PROVIDED							
23							
TOTAL PARKING PROVIDED							
424							
TOTAL BI CYCLE PARKING REQUIRED							
20							
TOTAL BI CYCLE PARKING PROVIDED							
46							
TOTAL LOADING REQUIRED							
1							
TOTAL LOADING PROVIDED							
2							

GENERAL NOTES

1. THE PROPERTY DELINEATED HEREON IS LOCATED IN THE CITY OF FAIRFAX TAX MAP #57-4-02-040, WITHIN THE OLD TOWN HISTORIC TRANSITION DISTRICT.
2. THE PROPERTY IS CURRENTLY ZONED R-M (RESIDENTIAL). IT IS ALSO SUBJECT TO THE OLD TOWN TRANSITION DISTRICT REGULATION.
3. BOUNDARY AND TOPOGRAPHIC INFORMATION PROVIDED BY URBAN, LTD.
4. THE SITE IS PRESENTLY SERVED BY FAIRFAX WATER.
5. THE PROPOSED IMPROVEMENTS RESULT IN AN INCREASE OF IMPERVIOUS AREA IN THE SUBJECT PROPERTY – PER THE VIRGINIA RUNOFF REDUCTION METHOD (VRRM) REDEVELOPMENT REQUIREMENTS A COMBINATION OF PROPOSED BMP REQUIREMENTS SHALL PROVIDE A MINIMUM OF 20% REDUCTION IN TOTAL PHOSPHOROUS RUNOFF.
6. UNDERGROUND PRIVATE UTILITY LOCATIONS ARE APPROXIMATE AND THOSE SHOWN HAVE NOT BEEN SURVEYED. EASEMENTS CONTAINED WITHIN OWNERS TITLE REPORT HAVE BEEN PLOTTED ON THE SURVEY BASE.
7. INDIVIDUAL UTILITY PLANS AND PROFILES WILL BE SUBMITTED WITH THE FINAL SITE PLAN.
8. THERE ARE NO KNOWN HAZARDOUS OR TOXIC SUBSTANCES ON THIS SITE. IF ANY SUBSTANCES ARE FOUND, THE METHODS FOR DISPOSAL SHALL ADHERE TO CITY, COUNTY, STATE, AND FEDERAL LAW.
9. THERE ARE NO KNOWN BURIAL SITES OR ARCHEOLOGICAL FEATURES ON THIS SITE.
10. EXISTING STRUCTURES TO REMAIN ARE SHOWN SHADED ON THE REZONING & CONCEPTUAL DEVELOPMENT PLAN.
11. THERE IS NO CITY, COUNTY, OR FEMA FLOODPLAIN ON THE PROPERTY.
12. THE SUBJECT PROPERTY LIES IN ZONE "X" PER FIRM MAP COMMUNITY PANEL NUMBER 515524005D.
13. DIMENSIONS AND SIZES AS SCALED ARE APPROXIMATE AND MAY VARY DEPENDING ON THE FINAL USE AND ARCHITECTURAL/ENGINEERING DESIGN. THE FINAL DESIGN SHALL BE IN SUBSTANTIAL CONFORMANCE WITH THE CONCEPTUAL DEVELOPMENT PLAN.
14. THIS APPLICATION PROPOSES REZONING FROM RM RESIDENTIAL MEDIUM TO CU COMMERCIAL URBAN IN THE OLD TOWN FAIRFAX TRANSITION OVERLAY DISTRICT. THE SITE IS ALSO LOCATED IN THE ACTIVITY CENTER PLACE TYPE AND OLD TOWN SMALL AREA PLAN.

THIS APPLICATION REQUIRES THE FOLLOWING ZONING MODIFICATIONS FROM THE CITY COUNCIL:

110-225,258,259 SEE LANDSCAPE SHEET FOR MODIFICATION REQUESTS FOR LANDSCAPE AND SCREENING.


FIRE MARSHALL NARRATIVE

THE PROPOSED BUILDING SHALL BE 5 STORIES. CONSTRUCTION TYPE FOR THE RESIDENTIAL PORTION FROM 2ND TO 5TH FLOOR SHALL BE 3A AND THE RESIDENTIAL 1ST FLOOR SHALL BE 1A. CONSTRUCTION TYPE FOR THE GARAGE SHALL BE 1A. THE EXTERIOR FINISH OF THE BUILDING SHALL BE CONSTRUCTED OF NON-COMBUSTIBLE MATERIALS. THE SPRINKLER SYSTEM FOR THE PROPOSED BUILDING SHALL BE NFPA-13.

LIST OF SPECIAL EXCEPTIONS


1. A MODIFICATION OF SECTION 3.5.1.D TO PERMIT LESS THAN 75% GROUND FLOOR NONRESIDENTIAL USE IN A MIXED USE BUILDING.
2. A MODIFICATION OF SECTION 3.6.2 TO PERMIT MORE THAN 24 DWELLING UNITS PER ACRE.
3. A MODIFICATION OF SECTION 3.7.3.C.2 TO PERMIT HEIGHT GREATER THAN FORTY-EIGHT (48) FEET.
4. A MODIFICATION OF SECTION 3.7.3.E TO ELIMINATE THE REQUIREMENT FOR A LANDSCAPE STRIP AND STREET TREES ALONG THE ACCESS DRIVE.
5. A WAIVER OF SECTION 4.3.3.B TO ELIMINATE THE REQUIREMENT TO PROVIDE VEHICULAR ACCESS TO ABUTTING NON-RESIDENTIAL PROPERTIES.
6. A MODIFICATION OF SECTION 4.4.4 TO ELIMINATE THE REQUIREMENT FOR A SIDEWALK ON THE NORTHERN SIDE OF THE PROPOSED ACCESS DRIVE WHILE PROVIDING IT ON THE SOUTHERN SIDE.
7. A MODIFICATION OF SECTION 4.4.5.C.1 TO ELIMINATE THE REQUIREMENT FOR A TRANSITIONAL YARD 2 BETWEEN THE EXISTING CL ZONED PROPERTY TO THE NORTH OF THE PROPERTY.
8. A MODIFICATION TO OVERALL CANOPY COVERAGE REQUIRED (Z.O. SECTION 4.5.6) IS HEREBY REQUESTED TO BE REVISED FROM 10% TO 5.64%.
9. A MODIFICATION TO TRANSITIONAL YARD REQUIRED (Z.O. SECTION 4.5.5) FOR BUFFER A-B AND C-D IS HEREBY REQUESTED TO BE REVISED AS INDICATED IN THE "TRANSITIONAL YARD CALCULATIONS" TABLE ON SHEET 33.
10. A MODIFICATION TO STREETScape STANDARD ALONG CHAIN BRIDGE ROAD AND UNIVERSITY DRIVE REQUIRED (SMALL AREA PLAN) IS HEREBY REQUESTED TO BE REVISED AS SHOWN ON SHEET 32.

VICINITY MAP

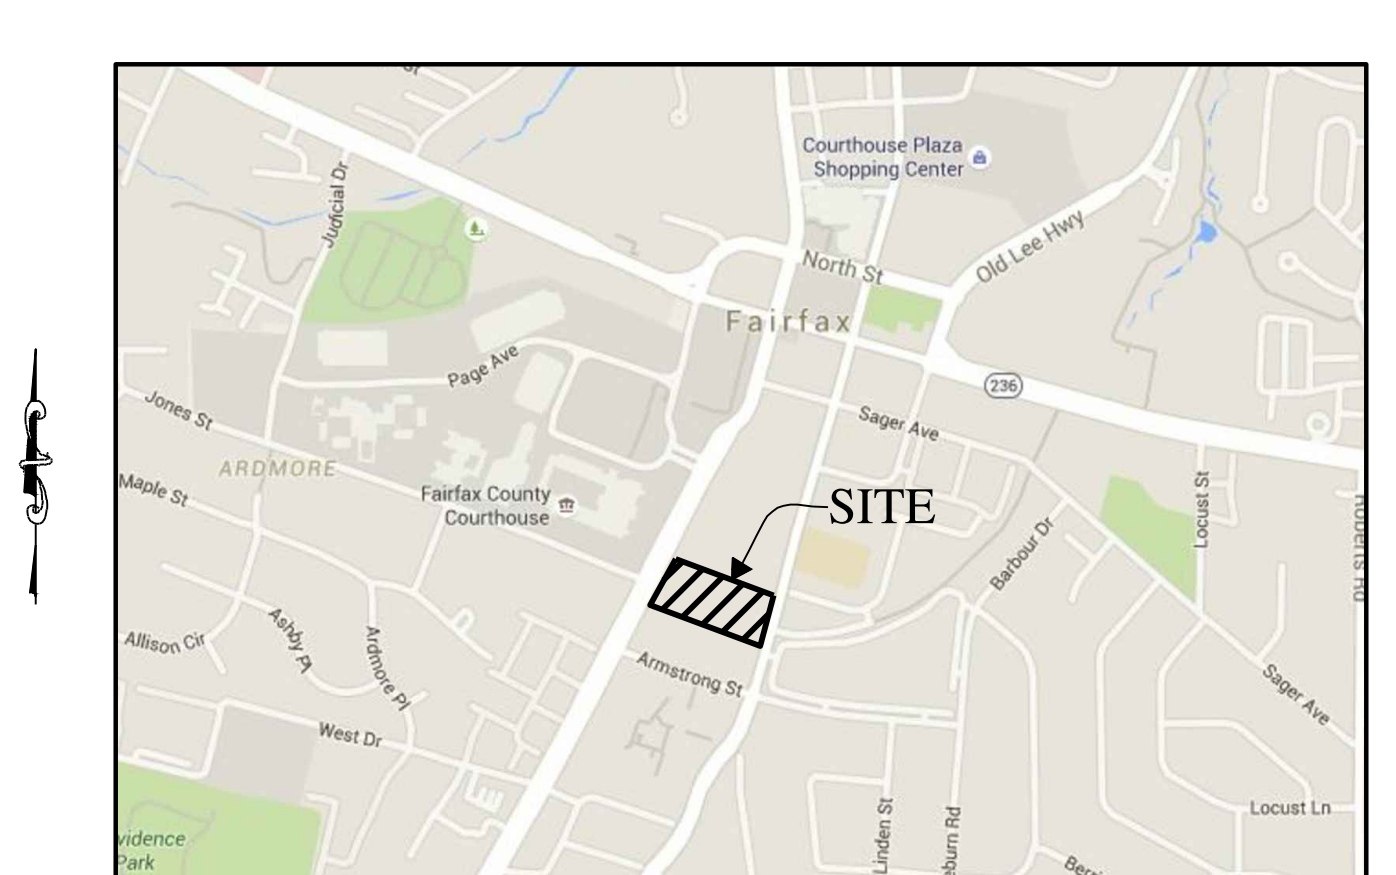

SCALE: 1" = 1000'

SOILS MAP

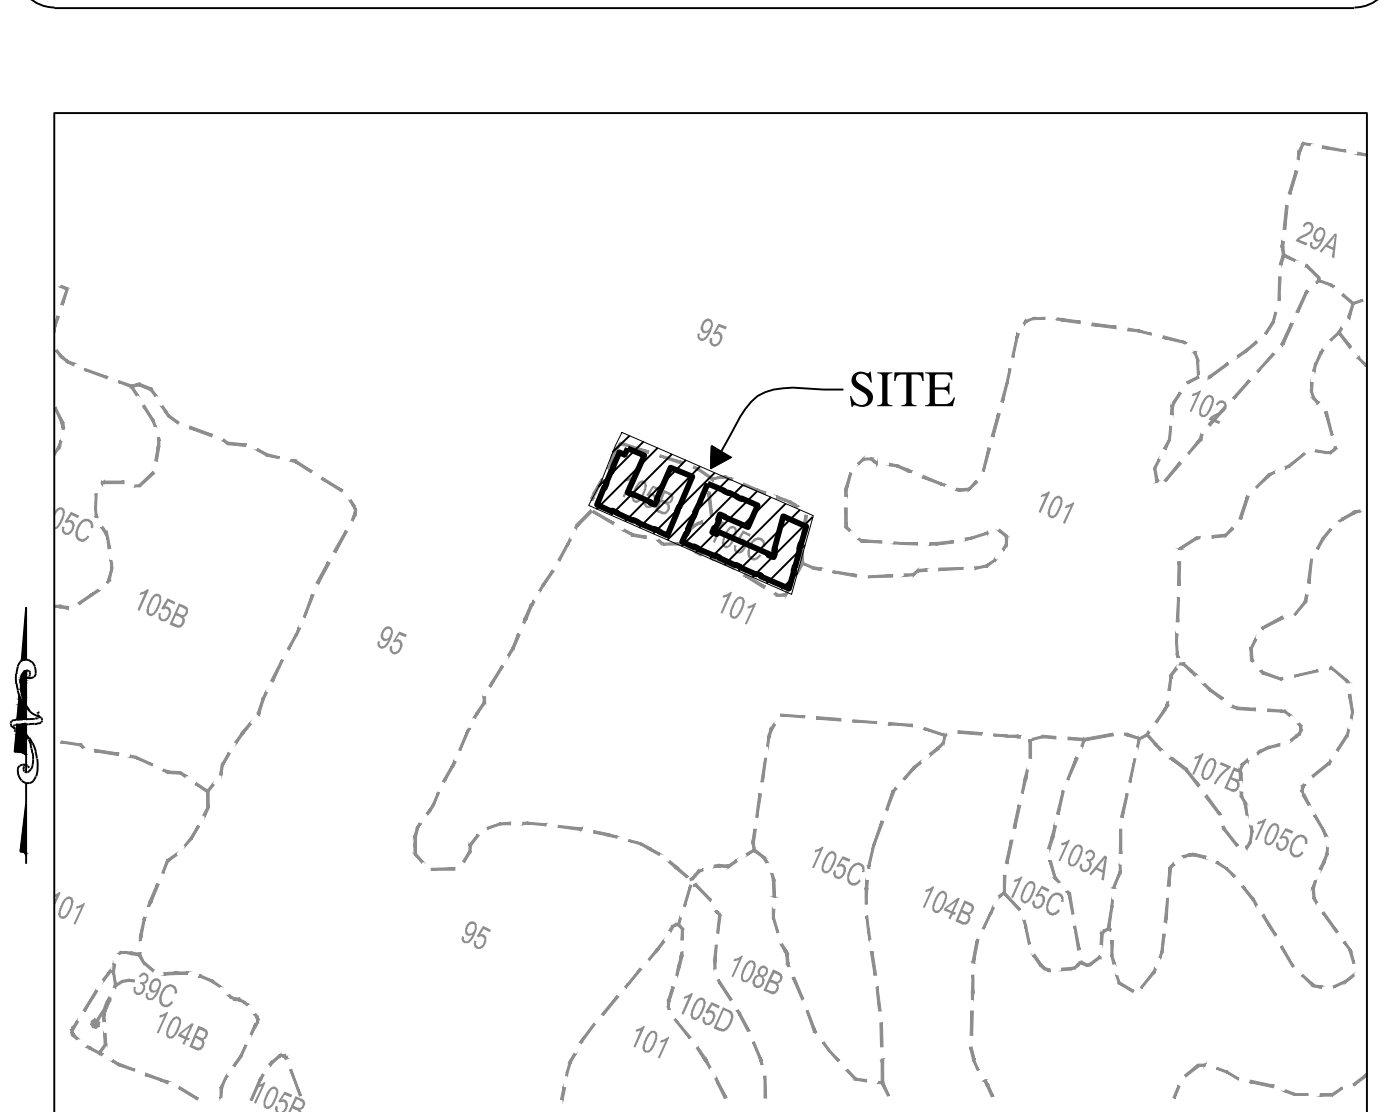

SCALE: 1" = 500'

	SOIL ID NUMBERS	SOIL SERIES NAME	FOUNDATION SUPPORT	SOIL DRAINAGE	EROSION POTENTIAL
	105B	WHEATON GLENELG COMPLEX 2-7 % SLOPES	GOOD	GOOD	HIGH
	105C	WHEATON GLENELG COMPLEX 7-15 % SLOPES	GOOD	GOOD	HIGH
	101	URBAN LAND - GLENELD COMPLEX 2-7%	GOOD	FAIR	HIGH
	95	URBAN LAND	N/A	N/A	N/A

LEGEND:



LEGEND

	EXISTING STORM DRAIN STRUCTURE
	PROPOSED STORM DRAIN STRUCTURE
	EXISTING CONTOUR (1')
	PROPOSED CONTOUR (1')
	EXISTING CONTOUR (5')
	PROPOSED CONTOUR (5')
	EXISTING SANITARY SEWER
	PROPOSED SANITARY SEWER
	EXISTING WATER LINE
	PROPOSED WATER LINE
	EXISTING TREE LINE
	EXISTING PROPERTY LINE
	PROPOSED PROPERTY LINE
	EXISTING PROPERTY LINE PIPES
	PROPOSED PROPERTY LINE PIPES
	PROPOSED CURB & GUTTER
	EXISTING CURB & GUTTER
	EXISTING TRAFFIC POLE
	EXISTING SPOT ELEVATION
	PROP. SPOT ELEVATION
	EXISTING FENCE
	EXISTING LIGHTING
	EXISTING TREE
	PROPOSED TREE
	PROJECTED TRAFFIC COUNT (BASED ON 6TH ED. OF ITE TRIP GENERATION BOOK)
	EXISTING OVERHEAD WIRE
	PROP. FENCE

PLAN DATE
05-04-2016
10-18-2016
04-22-2024
06-11-2024
09-03-2024
12-02-2024
-
-
-
-

Urban, Ltd.
4200 D TECHNOLOGY CT.
CHANTILLY, VA, 20151
TEL. 703.642.2306
FAX. 703.378.7888
www.urban-ltd.com

urbanTM
Planners • Engineers • Landscape Architects • Land Surveyors

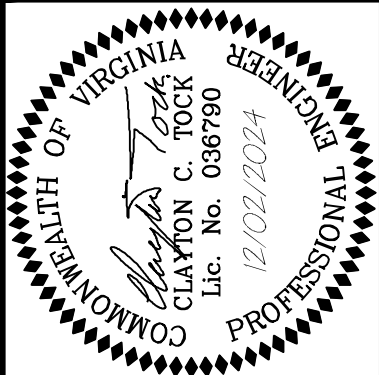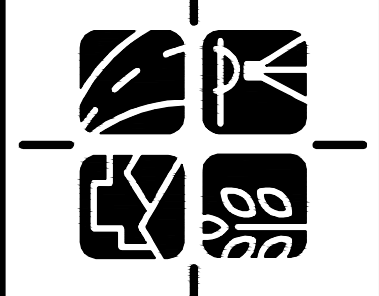


GENERAL NOTES & DETAILS	
4131 CHAIN BRIDGE ROAD REZONING CDP-GDP	
CITY OF FAIRFAX, VIRGINIA	
SCALE: AS NOTED	DATE: DEC., 2024
	CL1= N/A

SHEET 02 OF 38	FILE No. PZ 12787
-------------------------	----------------------

SHEET 02 OF 38	FILE No. PZ 12787
-------------------------	----------------------


SHEET 02 OF 38	FILE No. PZ 12787
-------------------------	----------------------

Urban, Ltd. - J:\085\131 Chain Bridge Rd\Rezoning\12787-06-EX. CONDITIONS.dwg [EX. CON] December 03, 2024 - 8:39m corenberg

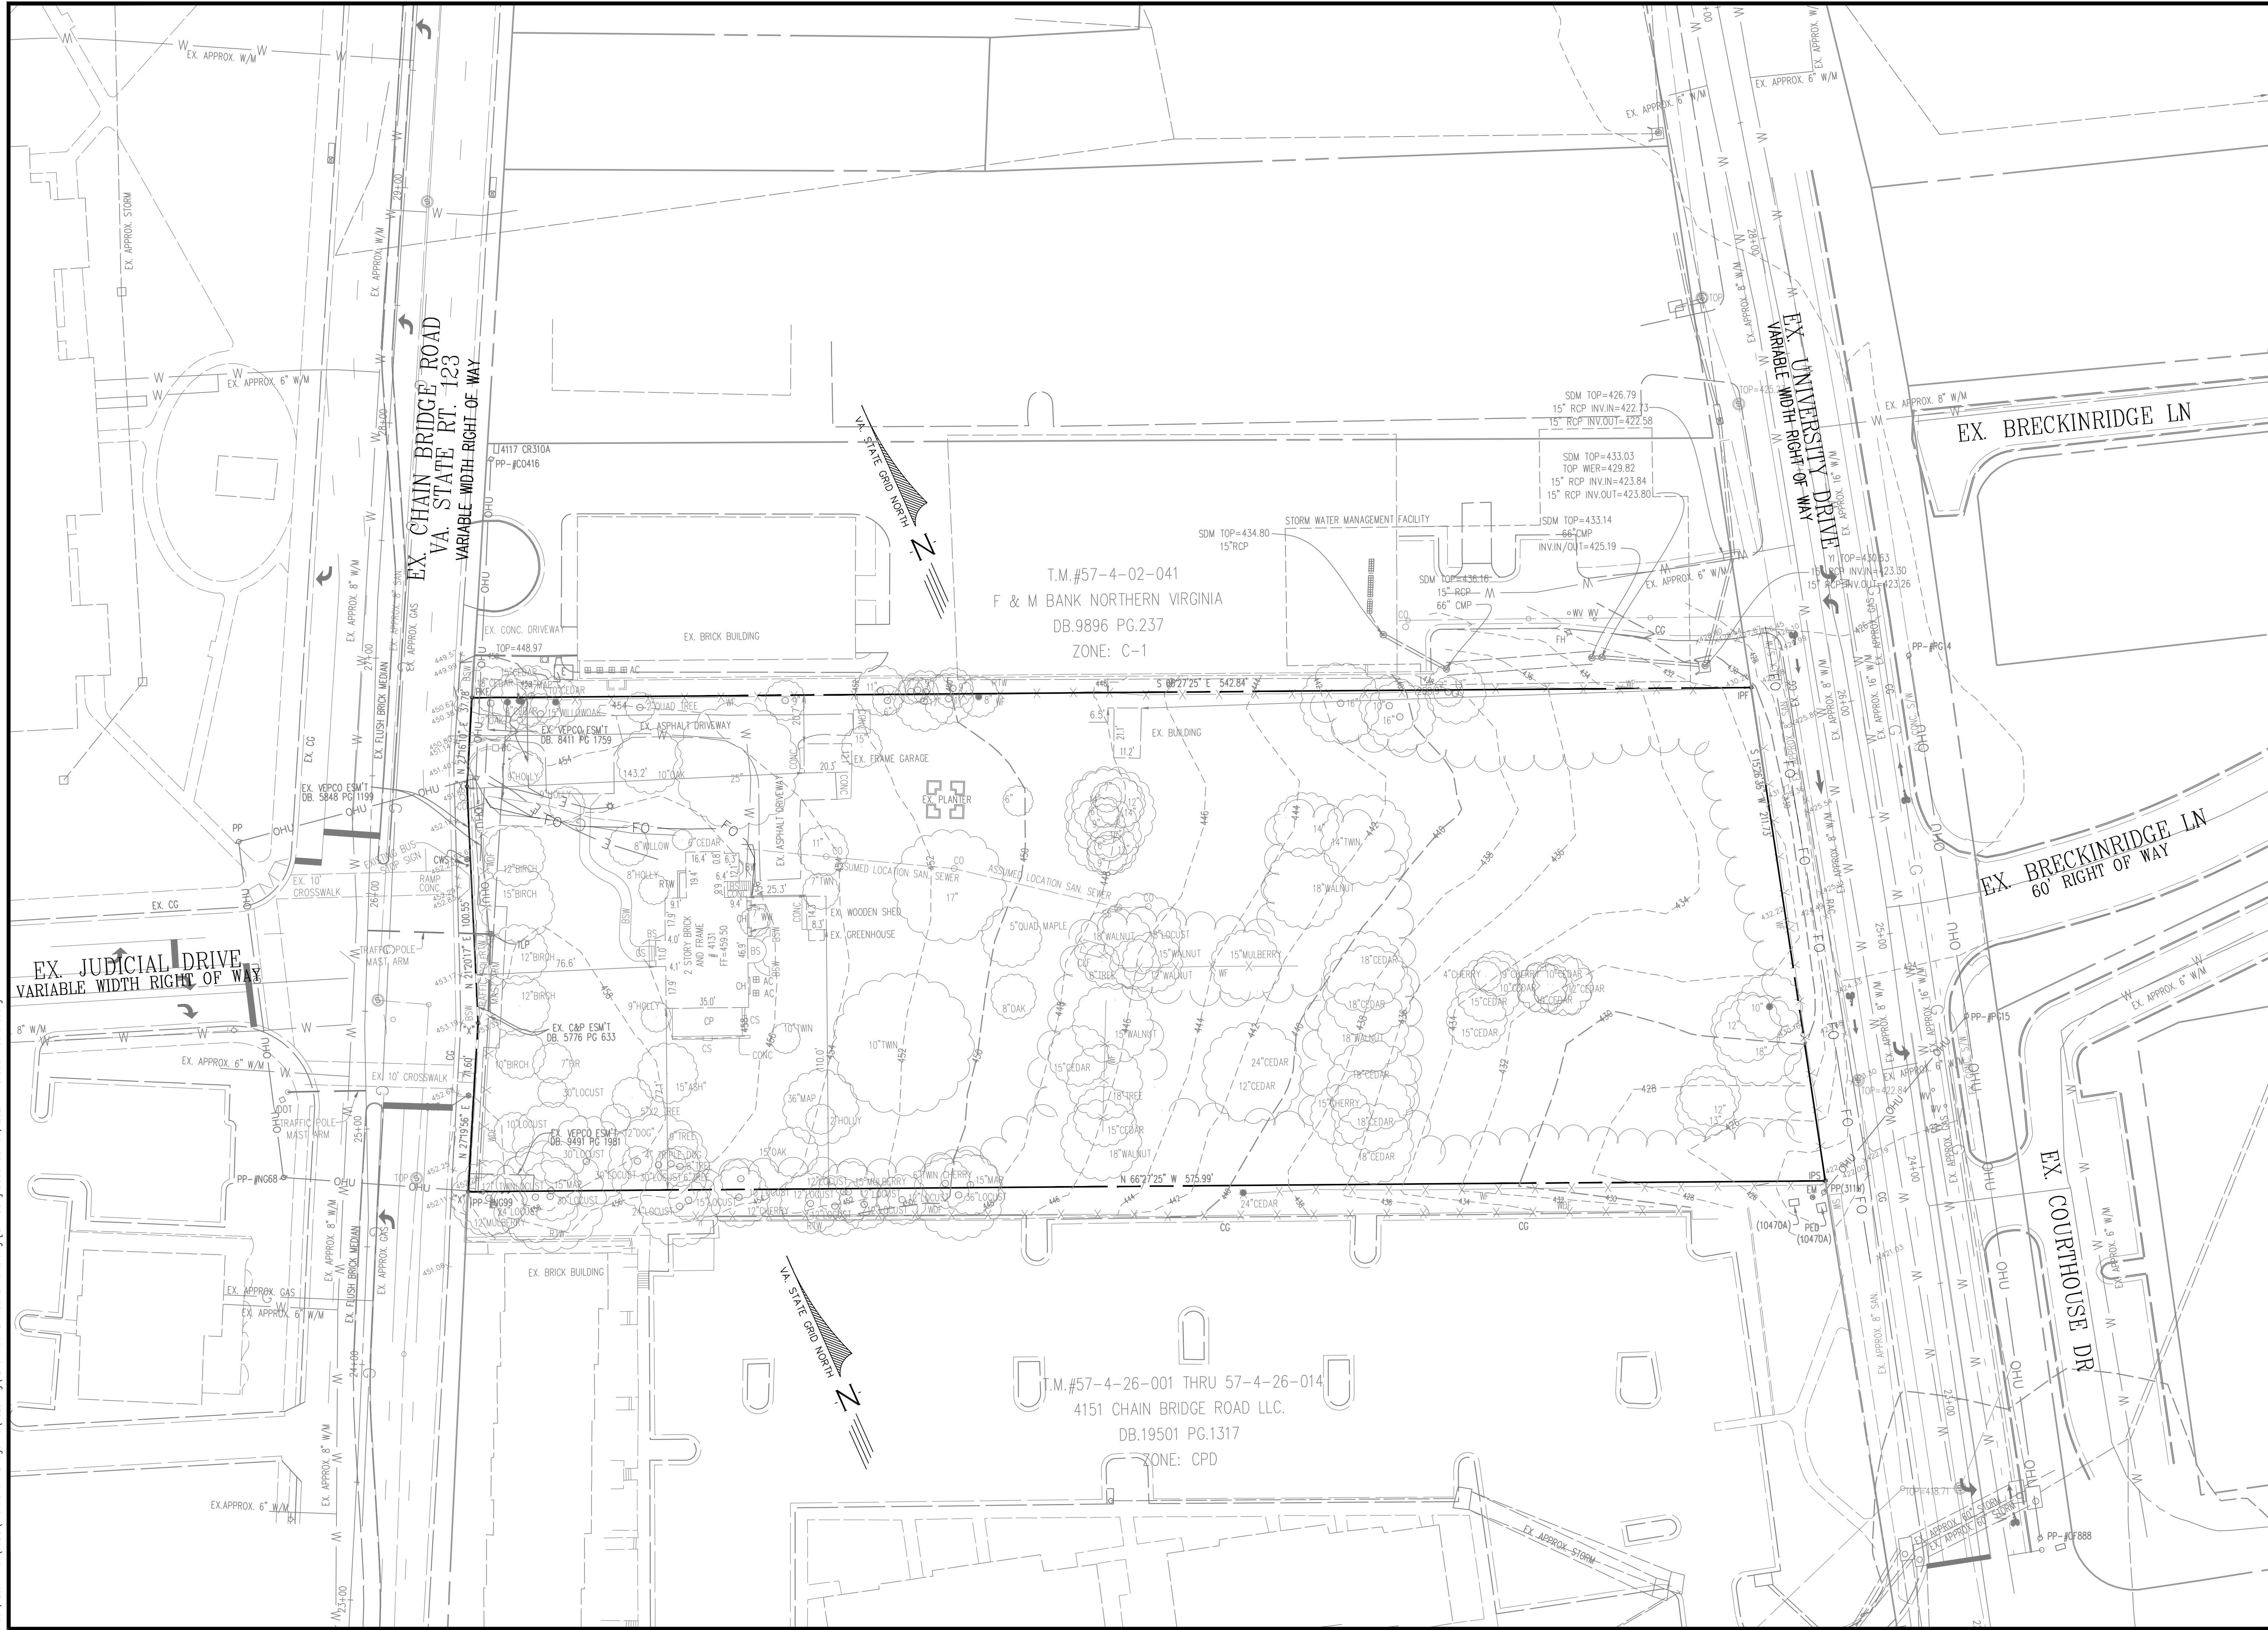


SHEET 03 OF 38		FILE No. RZ-12787	
EXISTING CONDITIONS PLAN 4131 CHAIN BRIDGE ROAD REZONING CDP-GDP CITY OF FAIRFAX, VIRGINIA SCALE: 1"=30'			
DATE: DEC. 2024		C.I.= 2'	
Urban, Ltd. 4200 D TECHNOLOGY CT. CHANTILLY, VA, 20151 TEL: 703.642.2306 FAX: 703.642.2308 www.urban-llc.com		PLAN DATE 05-04-2016 06-11-2024 06-11-2024 09-03-2024 12-02-2024	
No.		DATE	
REVISIONS		DESCRIPTION	

Urban, Ltd. - J:\085\4131 Chain Bridge Rd\Rezoning\12787-06-EX. CONDITIONS.dwg [EASEMENT EXHIBIT] December 03, 2024 - 8:39am arensberg

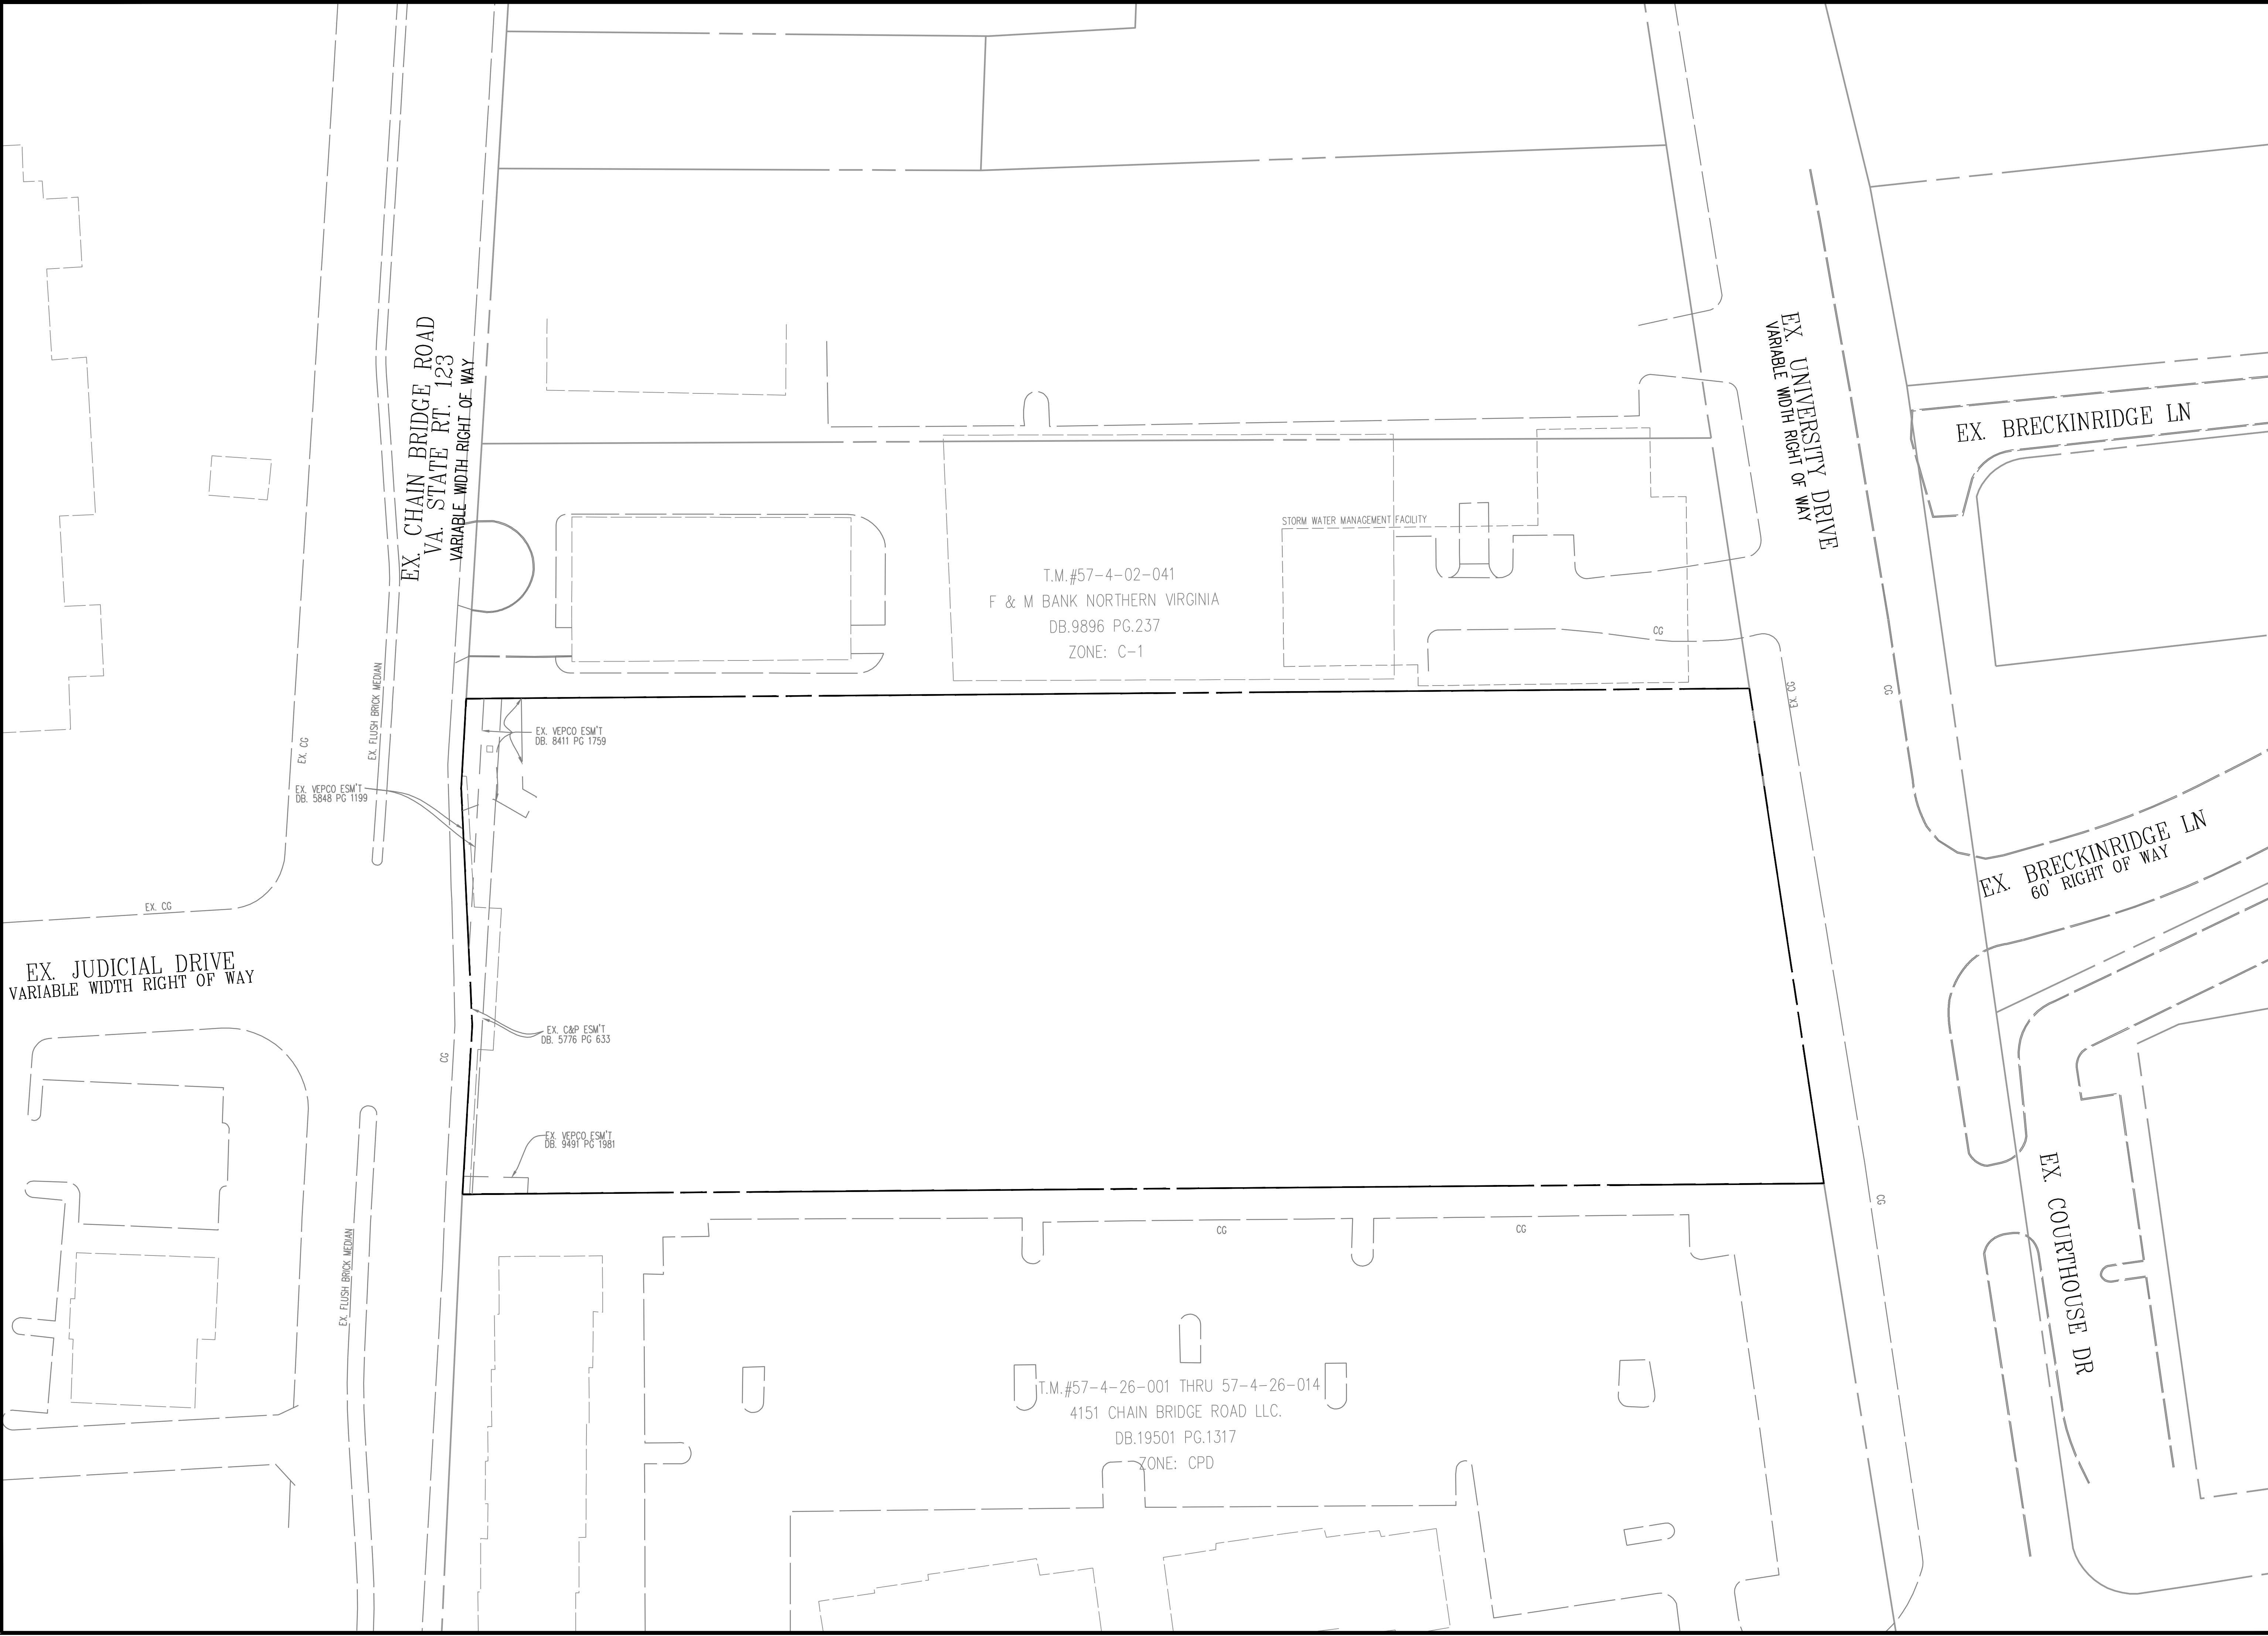



EASEMENT EXHIBIT		4131 CHAIN BRIDGE ROAD REZONING CDP-GDP		CITY OF FAIRFAX, VIRGINIA		SCALE: 1"=30'	C.I.= 2'	DATE: DEC., 2024
SHEET 04 OF 38		FILE No. RZ-12787		CLAYTON C. TOCK Lic. No. 036790 12/02/2024 PROFESSIONAL ENGINEER COMMONWEALTH OF VIRGINIA				Urban, Ltd. 4200 D TECHNOLOGY CT. CHANTILLY, VA. 20151 TEL. 703.642.2306 FAX. 703.642.2308 www.urban-llc.com
PLAN DATE		05-04-2016 06-02-2019 06-11-2024 09-03-2024 12-02-2024		No.		DATE		DESCRIPTION
								REVISIONS

Urban, Ltd. - J:\085\4131 Chain Bridge Rd\Rezoning\12787-07-SUP.dwg [SUP] December 03, 2024 - 8:39am arensberg

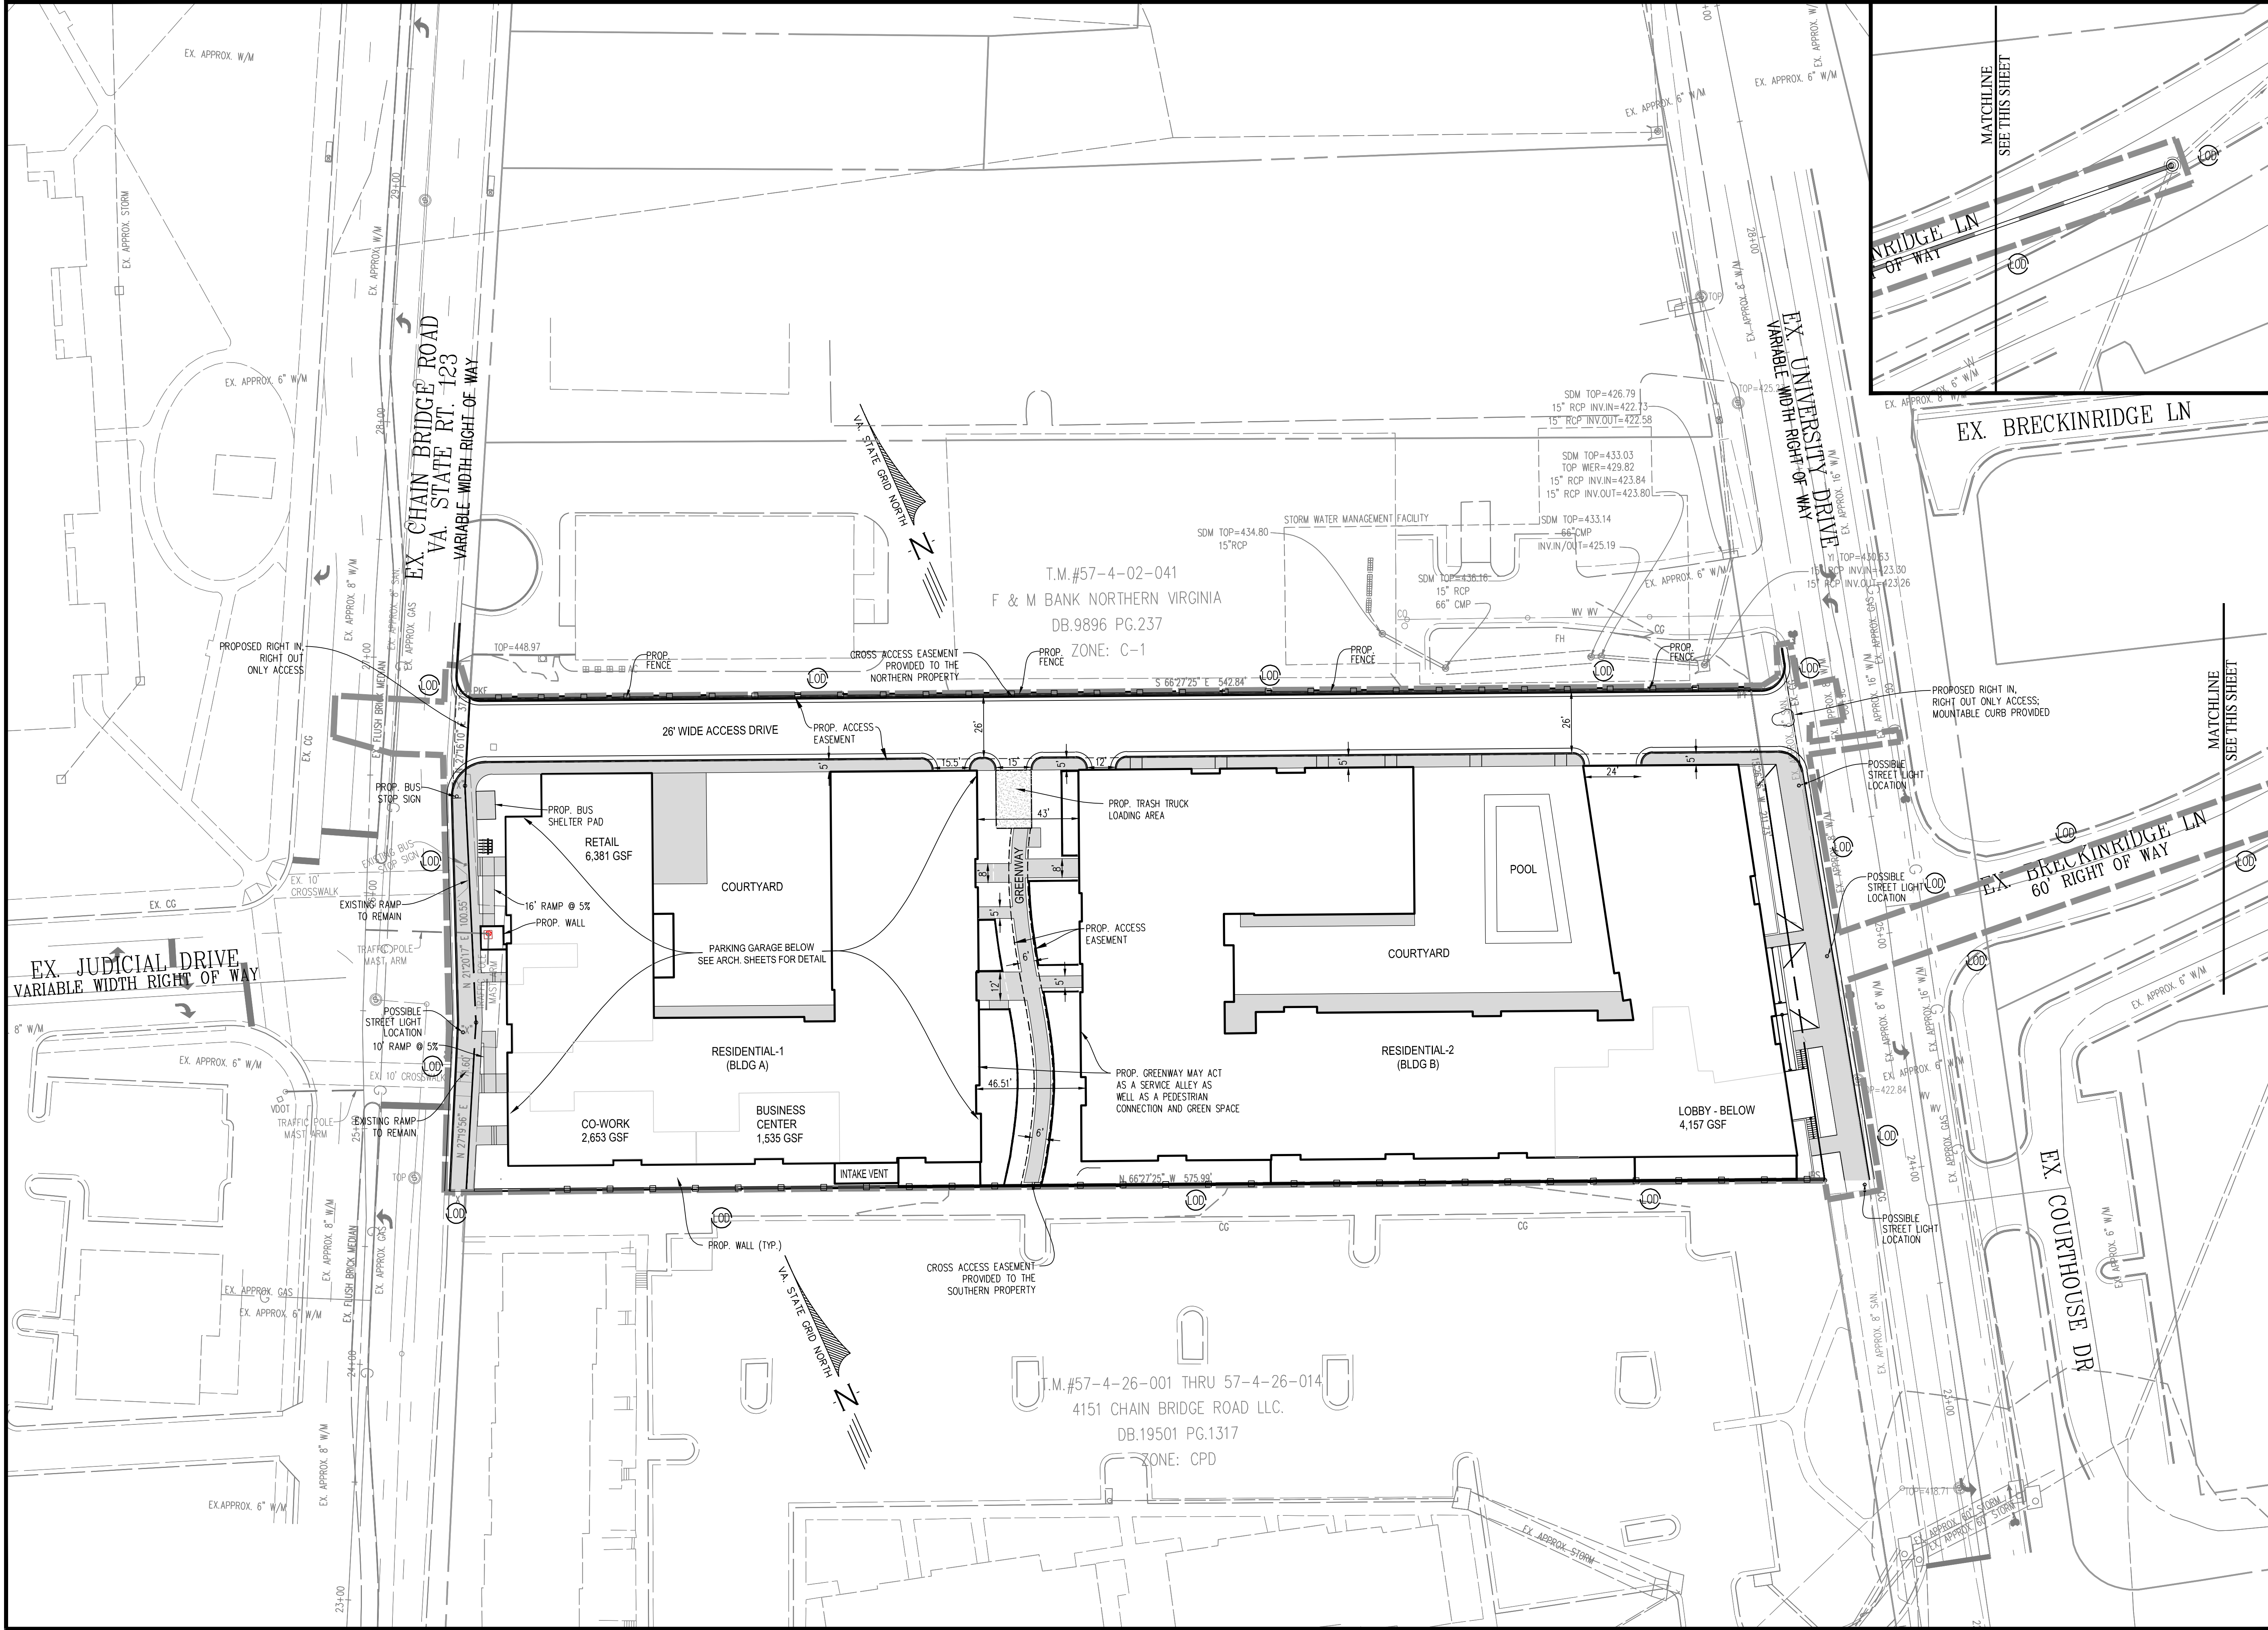

GENERAL DEVELOPMENT PLAN	
4131 CHAIN BRIDGE ROAD	
REZONING CDP-GDP	
CITY OF FAIRFAX, VIRGINIA	
SCALE: 1"=30'	DATE: DEC., 2024
SHEET 06 OF 38	
FILE No. RZ-12787	
PLAN DATE: 05-04-2016, 04-22-2019, 04-22-2020, 06-11-2024, 09-03-2024, 12-02-2024	
Urban, Ltd. 4200 D TECHNOLOGY CT. CHANTILLY, VA. 20151 TEL. 703.642.2306 FAX. 703.638.1888 www.urban-llc.com	
urban [™] Planners+Engineers+Landscapers+Architects+Land Services	
COMMONWEALTH OF VIRGINIA CLAYTON C. YORK Lic. No. 036790 12/02/2024 PROFESSIONAL ENGINEER	
No.	DATE
REVISIONS	
DESCRIPTION	

Urban, Ltd. - J:\005\4131 Chain Bridge Rd\Rezoning\12787-07-SUP.dwg [Grading Plan] December 03, 2024 - 8:39am aorenberg

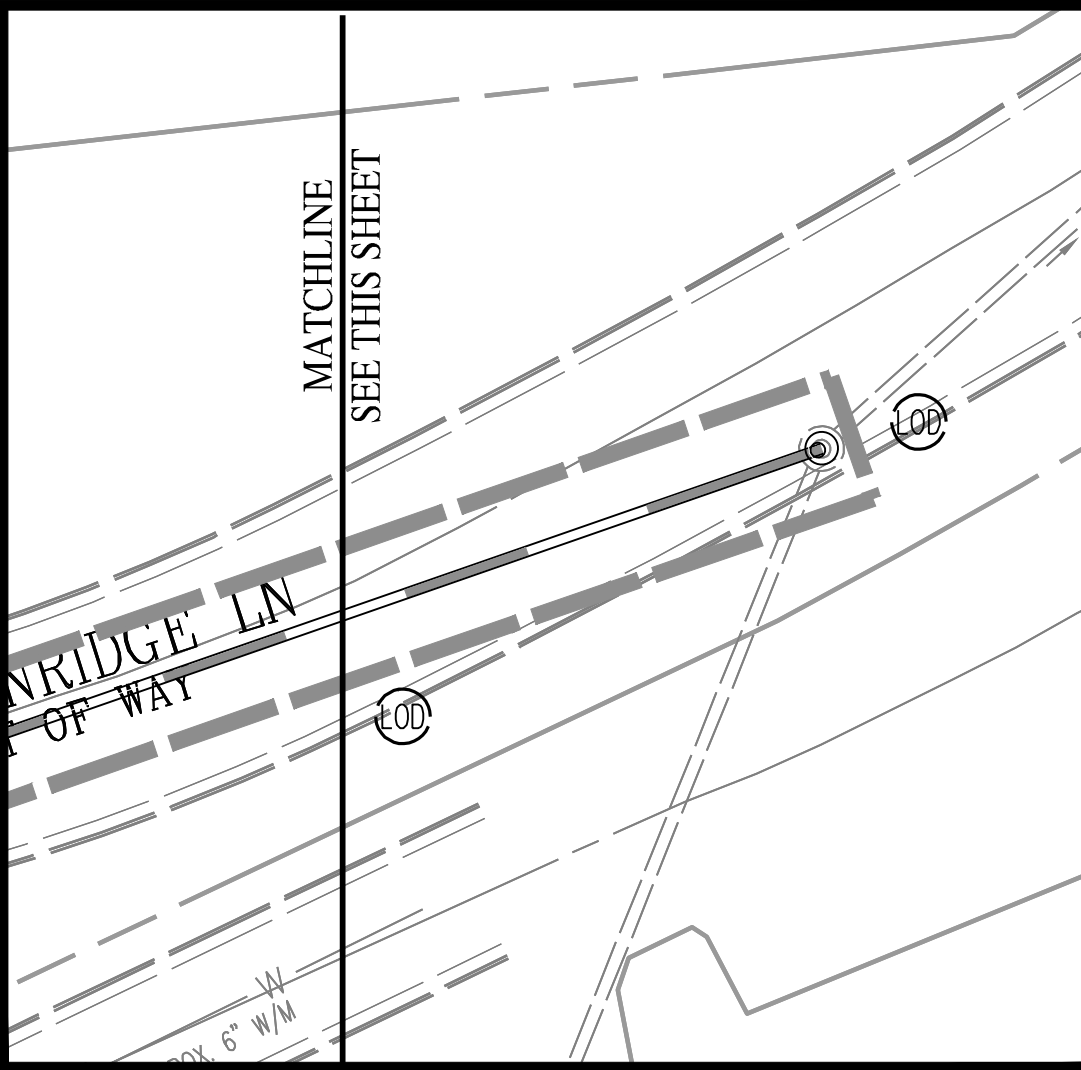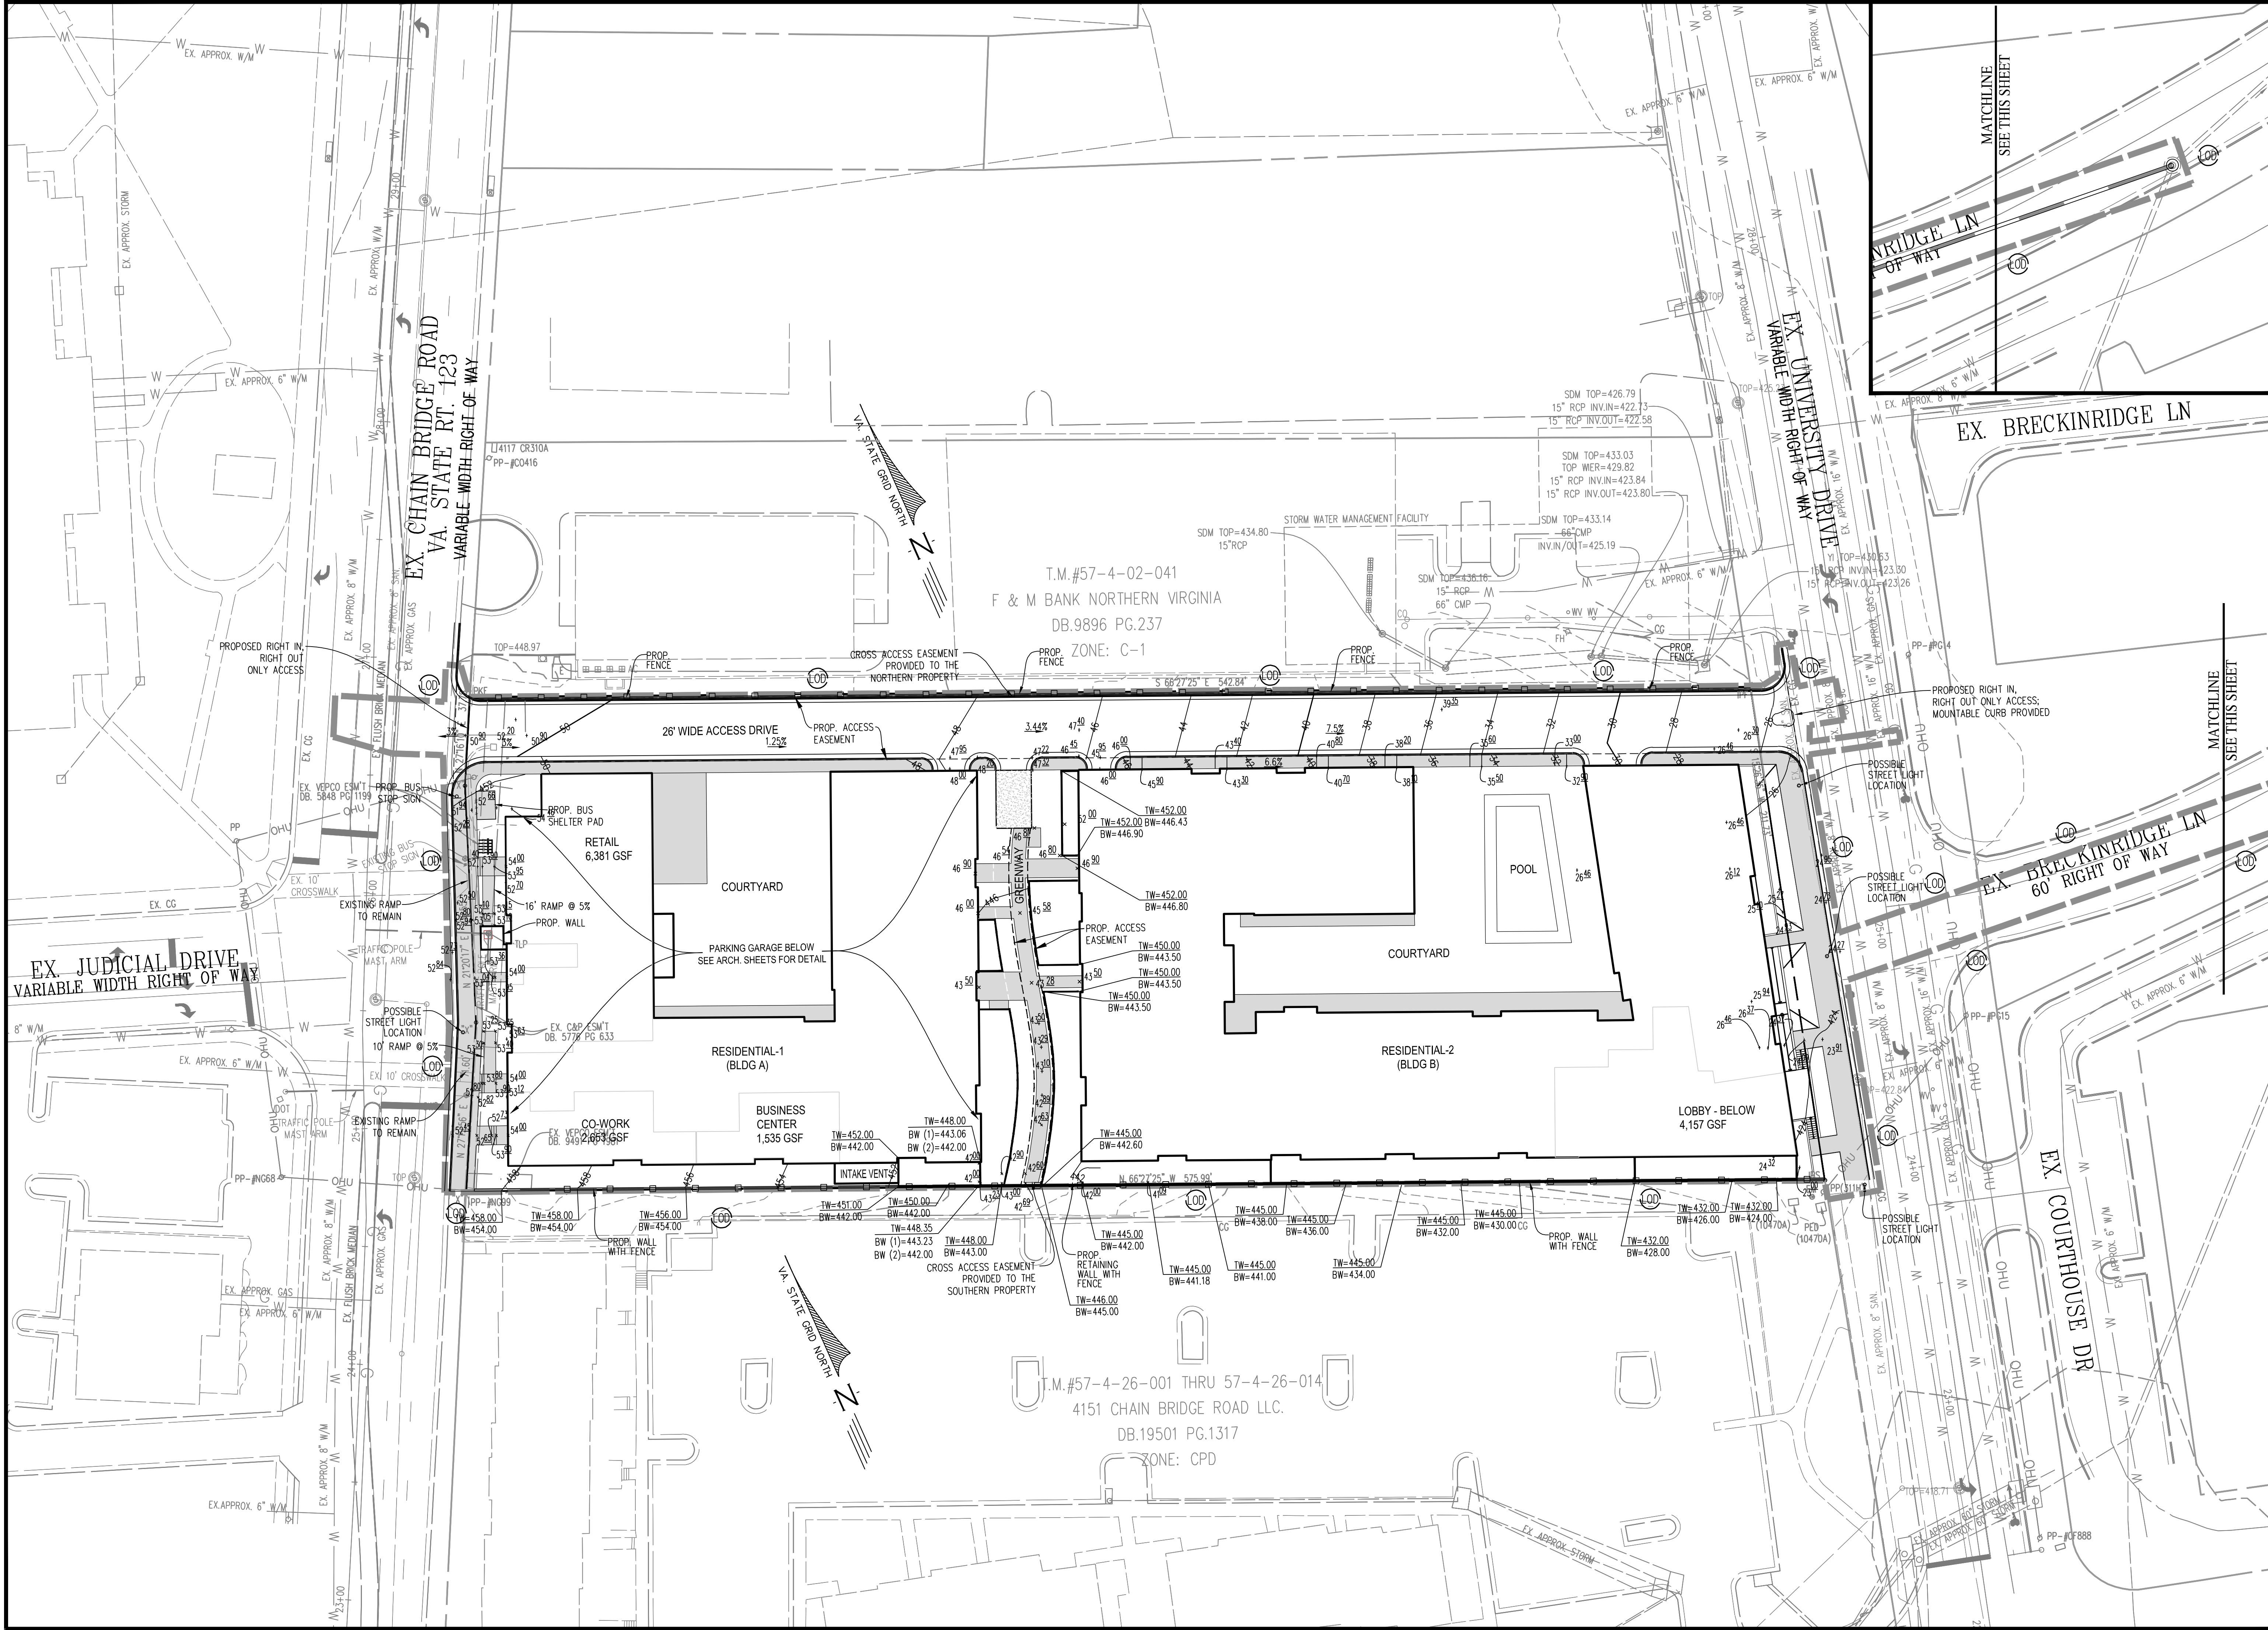

PLAN DATE		DESCRIPTION	
No.	DATE	No.	DATE
05-04-2016	05-04-2016	01-03-2024	01-03-2024
06-11-2024	06-11-2024	02-02-2024	02-02-2024
09-03-2024	09-03-2024	12-02-2024	12-02-2024

Urban, Ltd.
4200 D TECHNOLOGY CT.
CHANTILLY, VA, 20151
TEL: 703.642.2306
FAX: 703.642.2308
www.urban-llc.com

urban
Planners+Engineers+Landscapers+Architects+Land Services


COMMONWEALTH OF VIRGINIA
CLAYTON C. ROCK
Lic. No. 036790
12/02/2024
PROFESSIONAL ENGINEER

GRADING PLAN
4131 CHAIN BRIDGE ROAD
REZONING CDP-GDP
CITY OF FAIRFAX, VIRGINIA

DATE: DEC., 2024
SCALE: 1"=30'
C.I.= 2'

SHEET
07
OF
38

FILE No.
RZ-12787

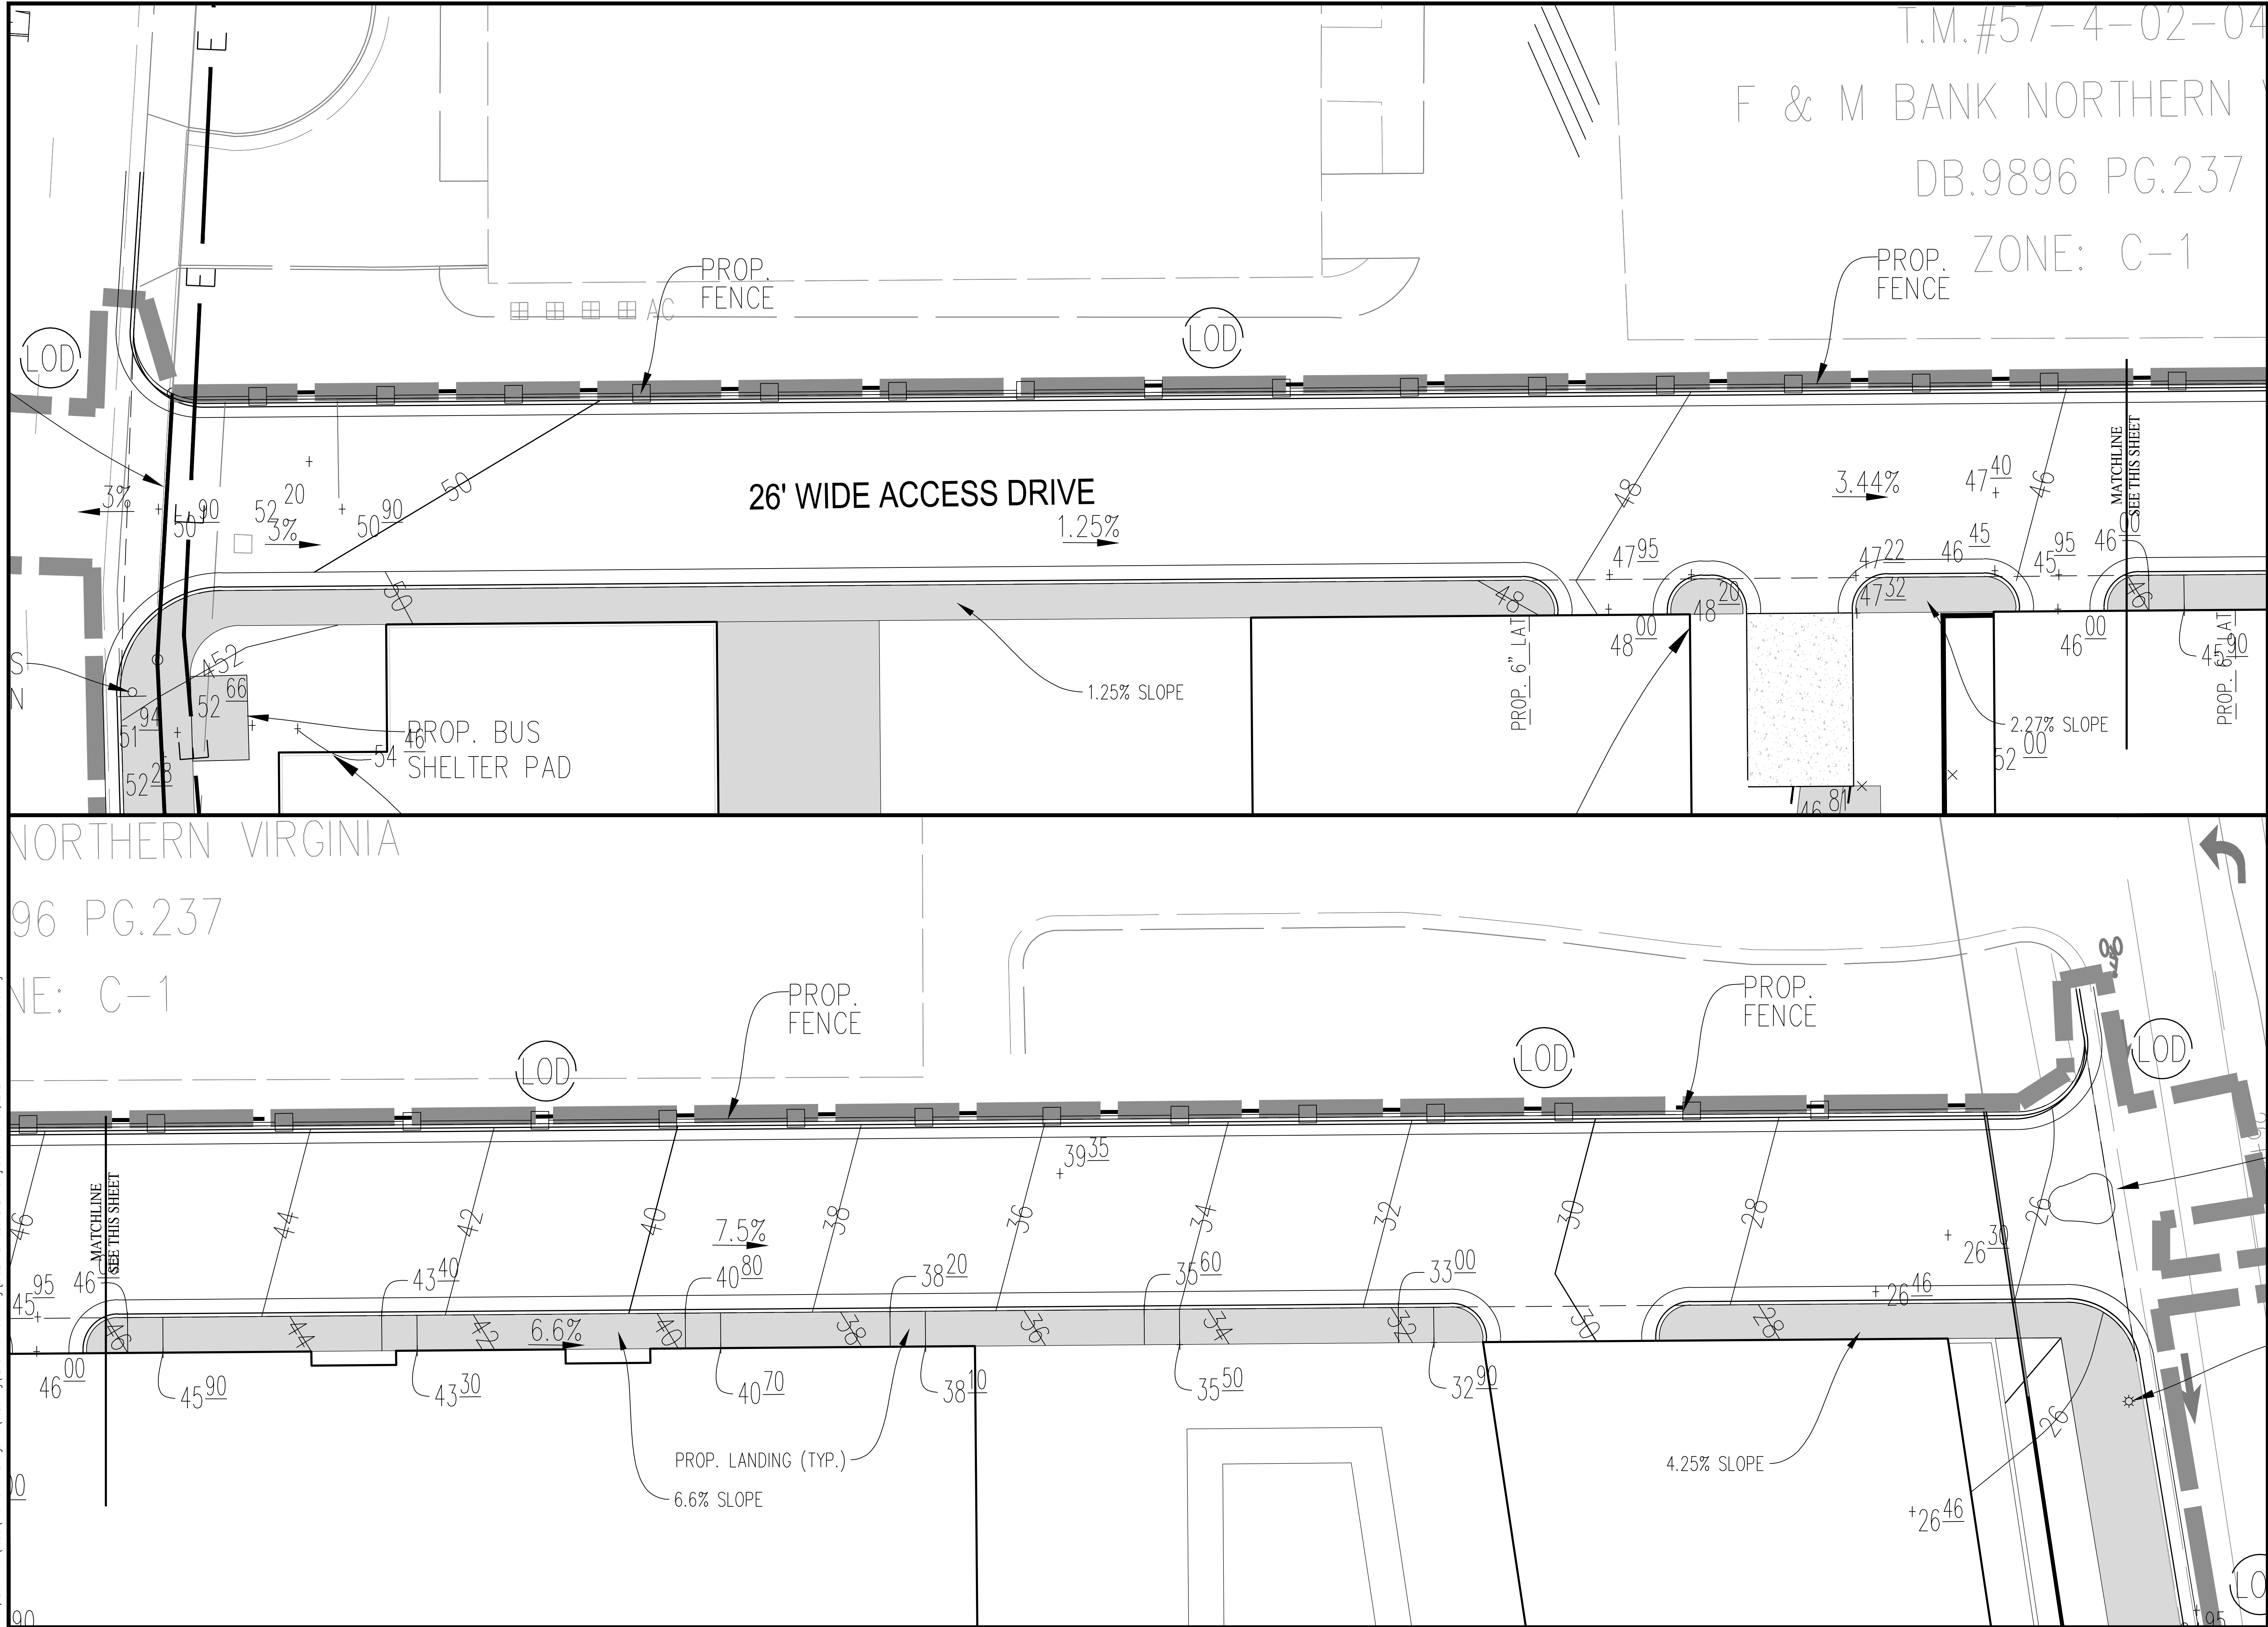

T.M.#57-4-02-04
F & M BANK NORTHERN
DB.9896 PG.237
ZONE: C-1

NORTHERN VIRGINIA
96 PG.237
NE: C-1

PLAN DATE		REVISIONS	
No.	DATE	No.	DATE
05-04-2016			
06-02-2016			
06-02-2016			
06-11-2024			
09-03-2024			
12-02-2024			

Urban Ltd.
4200 D TECHNOLOGY CT.
CHANTILLY, VA. 20151
TEL. 703.642.2306
FAX. 703.642.2388
www.urban-llc.com


urban
Planners+Engineers+Landscape Architects+Land Services

COMMONWEALTH OF VIRGINIA
CLAYTON C. TOCK
Lic. No. 036790
12/02/2024
PROFESSIONAL ENGINEER

SIDEWALK SLOPE EXHIBIT
4131 CHAIN BRIDGE ROAD
REZONING CDP-GDP
CITY OF FAIRFAX, VIRGINIA
DATE: DEC. 2024
SCALE: 1"=30'
C.I.= 2'

SHEET
08
OF
38
FILE No.
RZ-12787

Urban, Ltd. - J:\085\4131 Chain Bridge Rd\Rezoning\12787-07-SUP.dwg [AVERAGE GRADE EXHIBIT] December 03, 2024 - 8:39am arensberg

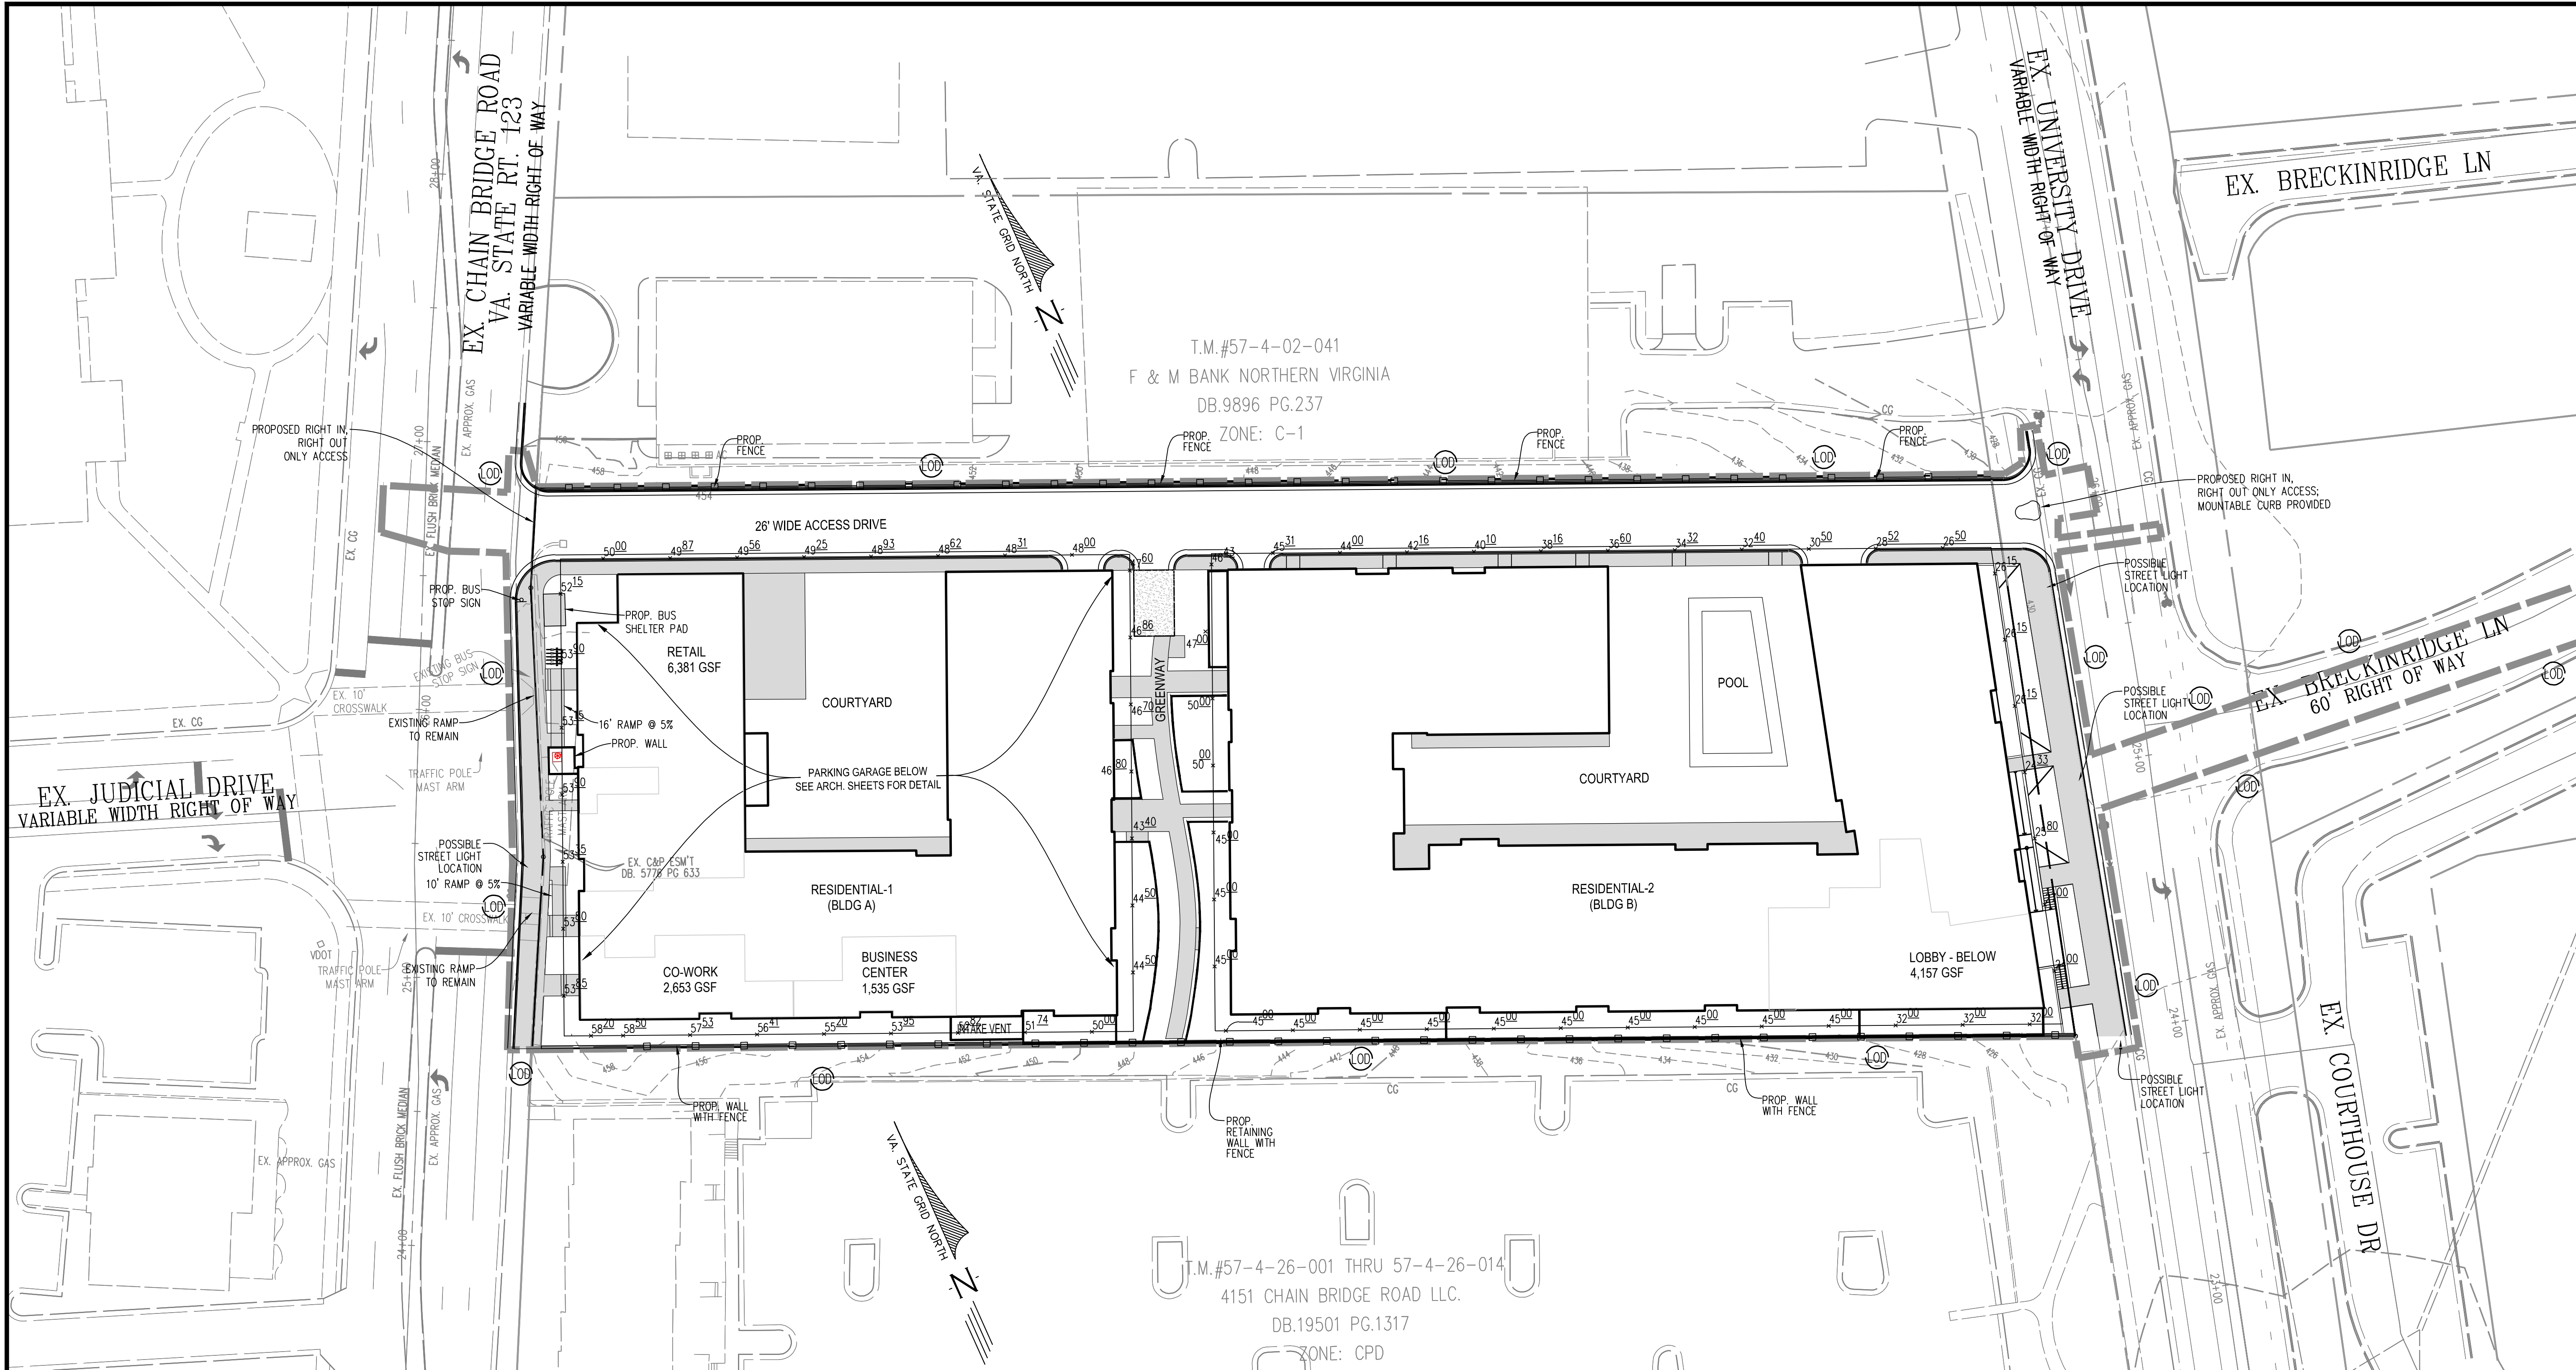

AVERAGE GRADE - BUILDING 1

Spot #	Proposed		
1	450.00	17	452.15
2	444.50	18	453.90
3	444.50	19	453.15
4	443.40	20	453.90
5	446.80	21	453.35
6	446.70	22	453.80
7	446.86	23	453.85
8	447.60	24	458.20
9	448.00	25	458.50
10	448.31	26	457.53
11	448.62	27	453.41
12	448.93	28	455.20
13	449.25	29	453.95
14	449.56	30	452.82
15	449.87	31	451.74
16	450.00	32	450.00
		AVERAGE	450.89

AVERAGE GRADE - BUILDING 2

Spot #	Proposed		
1	450.00	20	424.33
2	450.00	21	426.15
3	450.00	22	426.15
4	450.00	23	426.15
5	450.00	24	426.50
6	450.00	25	428.52
7	450.00	26	430.50
8	450.00	27	432.40
9	450.00	28	434.32
10	450.00	29	436.60
11	450.00	30	438.16
12	450.00	31	440.10
13	450.00	32	442.16
14	432.00	33	444.00
15	432.00	34	445.31
16	432.00	35	446.43
17	424.00	36	447.00
18	427.00	37	450.00
19	425.80	38	450.00
		AVERAGE	439.94

AVERAGE GRADE EXHIBIT


4131 CHAIN BRIDGE ROAD
REZONING CDP-GDP

CITY OF FAIRFAX, VIRGINIA

SCALE: 1"=30' DATE: DEC., 2024

SHEET
09
OF
38

FILE No.
RZ-12787

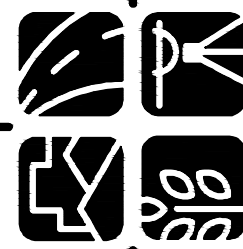


urban
Planners+Engineers+Landscape Architects+Land Services

Urban, Ltd.
4200 D TECHNOLOGY CT.
CHANTILLY, VA. 20151
TEL. 703.642.2306
FAX. 703.642.2308
www.urban-llc.com

PLAN DATE	DATE	DESCRIPTION
05-04-2016		
04-22-2019		
04-22-2020		
06-11-2024		
09-03-2024		
12-02-2024		

REVISIONS

Urban, Ltd. - J:\085\4131 Chain Bridge Rd\Rezoning\12787-08-UTILITY.dwg [UTILITY] December 03, 2024 - 8:40am arensberg

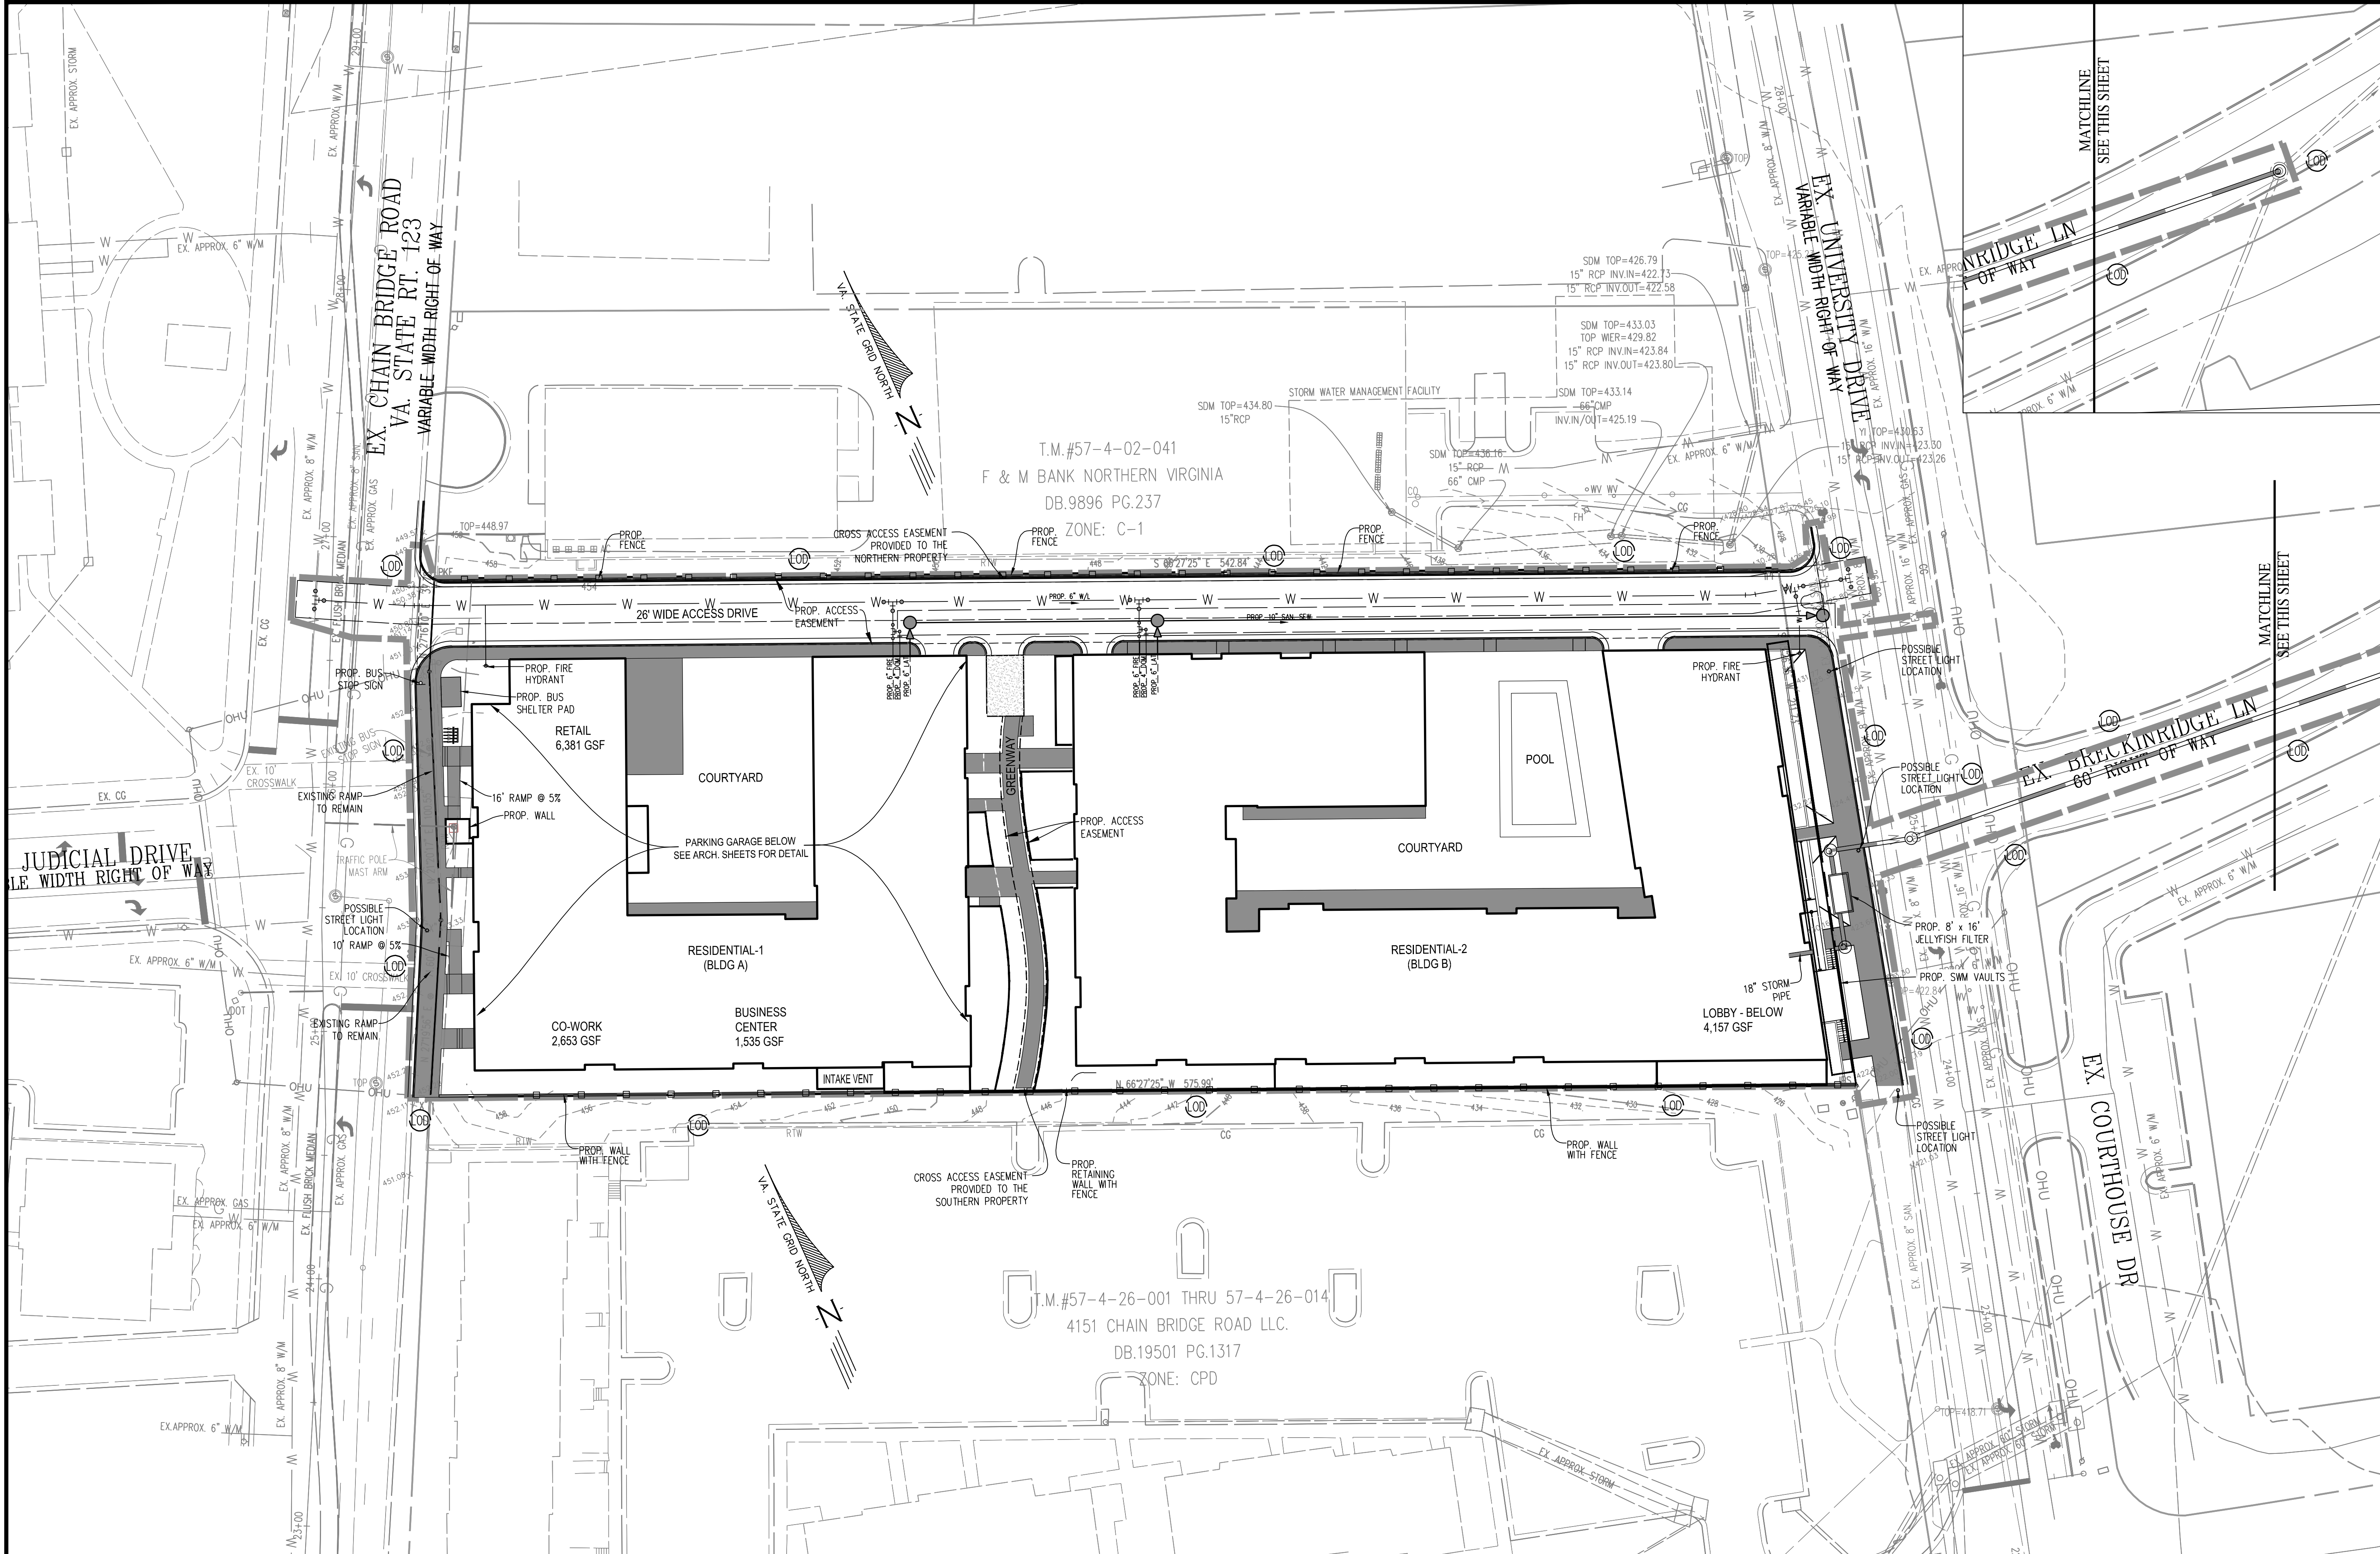

FIRE NOTES:

- HYDRANT LOCATION IS CONCEPTUAL. FINAL LOCATION TO BE DETERMINED AT TIME OF FINAL SITE PLAN.
- TWO FDC'S SHALL BE PROVIDED, ONE ON THE EAST SIDE AND ONE ON THE WEST. FINAL LOCATION TO BE DETERMINED AT TIME OF FINAL SITE PLAN.

STORM SEWER NOTES:

- PROPOSED STORM SEWER TO CONNECT TO EXISTING STORM SEWER MANHOLE LOCATED ON EX. BRECKINRIDGE LN.

SANITARY SEWER NOTES:


- SANITARY LATERAL TO CONNECT INTO EXISTING SANITARY SEWER MAIN THAT RUNS ALONG UNIVERSITY DRIVE. FINAL LOCATION AND ALIGNMENT WILL BE PROVIDED AT THE TIME OF SITE PLAN.
- SANITARY FLOWS AND DEMAND WILL BE PROVIDED AT THE TIME OF SITE PLAN. A CAPACITY ANALYSIS SHALL BE PERFORMED AT THE TIME OF FINAL SITE PLAN TO VERIFY THE ADEQUACY OF THE EXISTING DOWNSTREAM SANITARY SYSTEM.

WATER MAIN NOTES:

- WATER MAIN TO CONNECT INTO EXISTING WATER LINE THAT RUNS ALONG UNIVERSITY DRIVE. FINAL LOCATION AND ALIGNMENT WILL BE PROVIDED AT THE TIME OF SITE PLAN.
- A HYDRAULIC ANALYSIS WILL BE DONE AT THE TIME OF SITE PLAN WHICH WILL VERIFY THE ADEQUACY OF THE EXISTING WATER MAIN AND PROPOSED WATER METER SIZE.

UTILITY PLAN		4131 CHAIN BRIDGE ROAD REZONING CDP-GDP		CITY OF FAIRFAX, VIRGINIA		DATE: DEC. 2024	
SHEET 10 OF 38		FILE No. RZ-12787		SCALE: 1"=30'		C.I.= N/A	
PLAN DATE		05-04-2016 09-11-2024 09-11-2024 12-02-2024		No.		DATE	
Urban, Ltd. 4200 D TECHNOLOGY CT. CHANTILLY, VA. 20151 TEL: 703.642.2306 FAX: 703.642.2308 www.urban-llc.com		CLAYTON C. TOOK Lic. No. 036790 12/02/2024		ENGINEER PROFESSIONAL		DESCRIPTION REVISIONS	

Urban, Ltd. - J:\085\4131 Chain Bridge Rd\Rezoning\12787-08-UTILITY.dwg [DRY UTILITY PLAN] December 03, 2024 - 8:40am corensberg

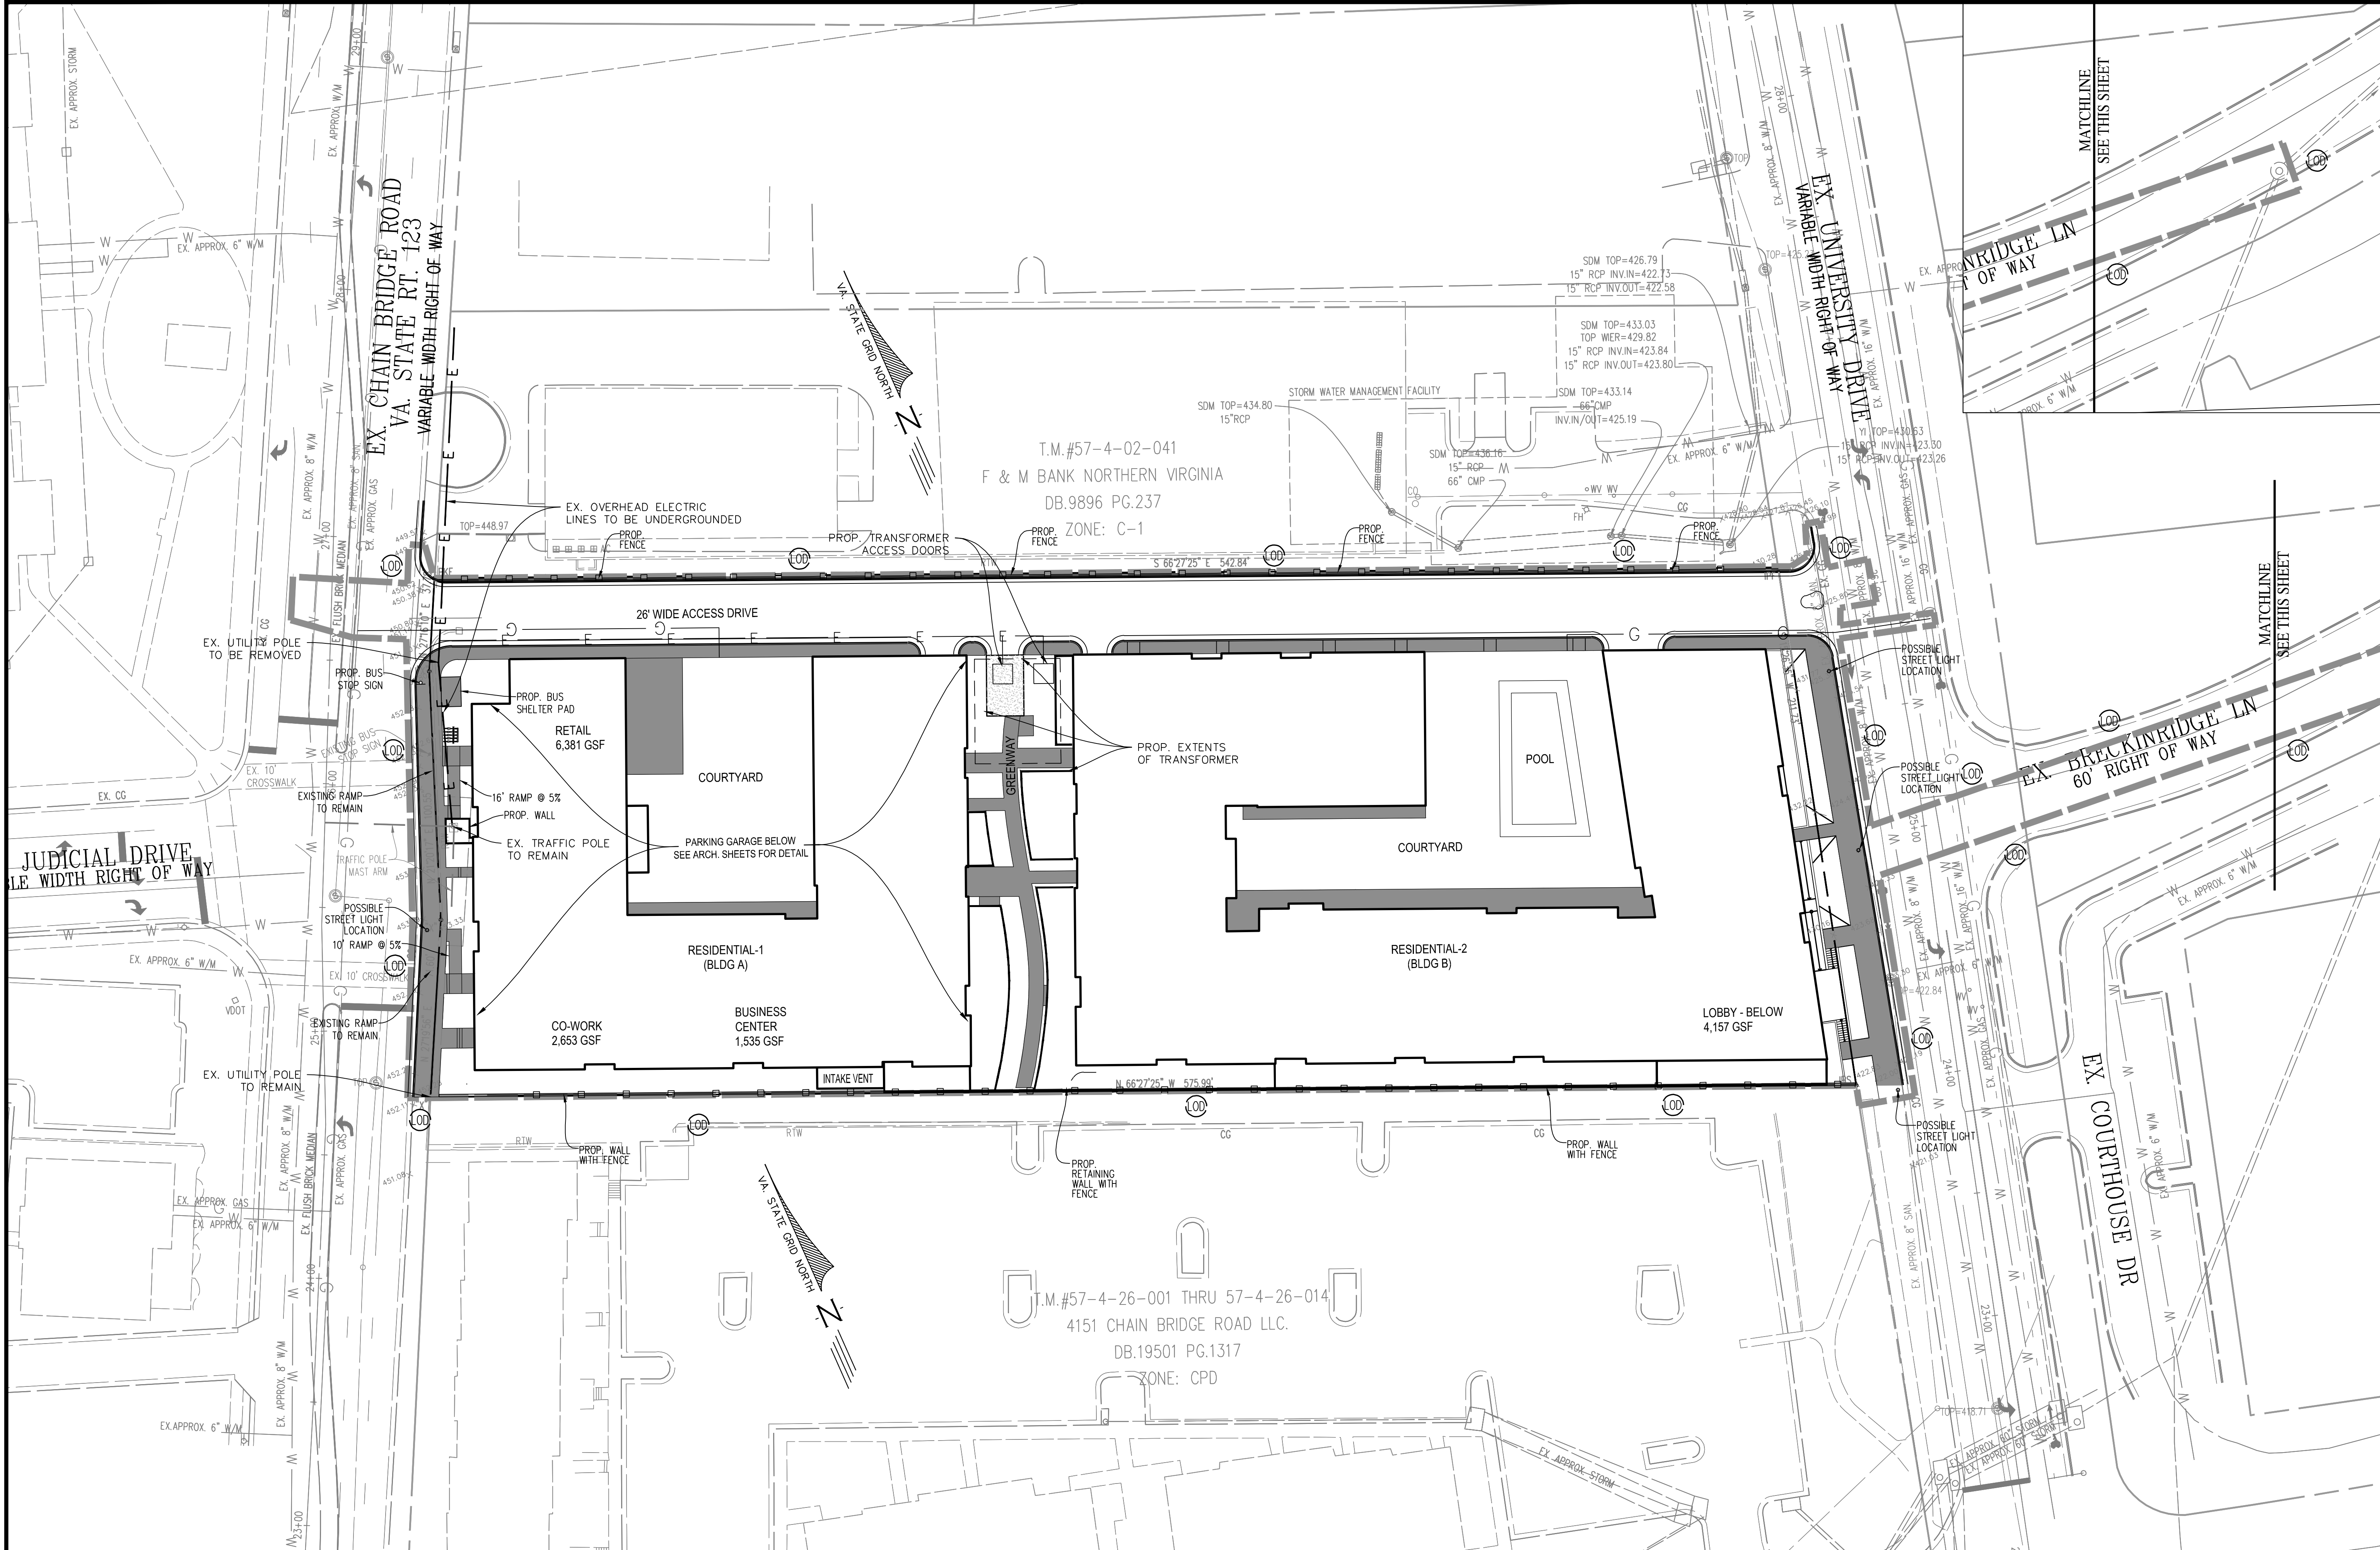

LEGEND:

- E — E — PROP. ELECTRIC LINE
- E — E — EXISTING ELECTRIC LINES TO BE UNDERGROUNDED
- G — PROP. GAS LINE

DRY UTILITY NOTES:

- DRY UTILITY ALIGNMENT SHOWN IS CONCEPTUAL IN NATURE AND IS SUBJECT TO CHANGE WITH FINAL ENGINEERING. FINAL DESIGN WILL BE DETERMINED AT TIME OF FINAL SITE PLAN.
- UNDERGROUNDING OF EXISTING OVERHEAD CABLES SHOWN ON PLAN IS CONCEPTUAL IN NATURE AND FINAL DESIGN SHALL BE DETERMINED AT TIME OF FINAL SITE PLAN.

DRY UTILITY PLAN

4131 CHAIN BRIDGE ROAD

REZONING CDP-GDP

CITY OF FAIRFAX, VIRGINIA

SCALE: 1"=30'

DATE: DEC., 2024

C.I.= N/A

FILE No.
RZ-12787


urban

Planners+Engineers+Landscape Architects+Land Services

Urban, Ltd.
4200 D TECHNOLOGY CT.
CHANTILLY, VA, 20151
TEL: 703.642.2306
FAX: 703.878.1888
www.urban-llc.com

COMMONWEALTH OF VIRGINIA
CLAYTON C. TOOK
Lic. No. 036790
12/02/2024
PROFESSIONAL ENGINEER

PLAN DATE	No.	DATE	DESCRIPTION	REVISIONS
05-04-2016				
04-22-2019				
04-22-2020				
06-11-2024				
09-03-2024				
12-02-2024				

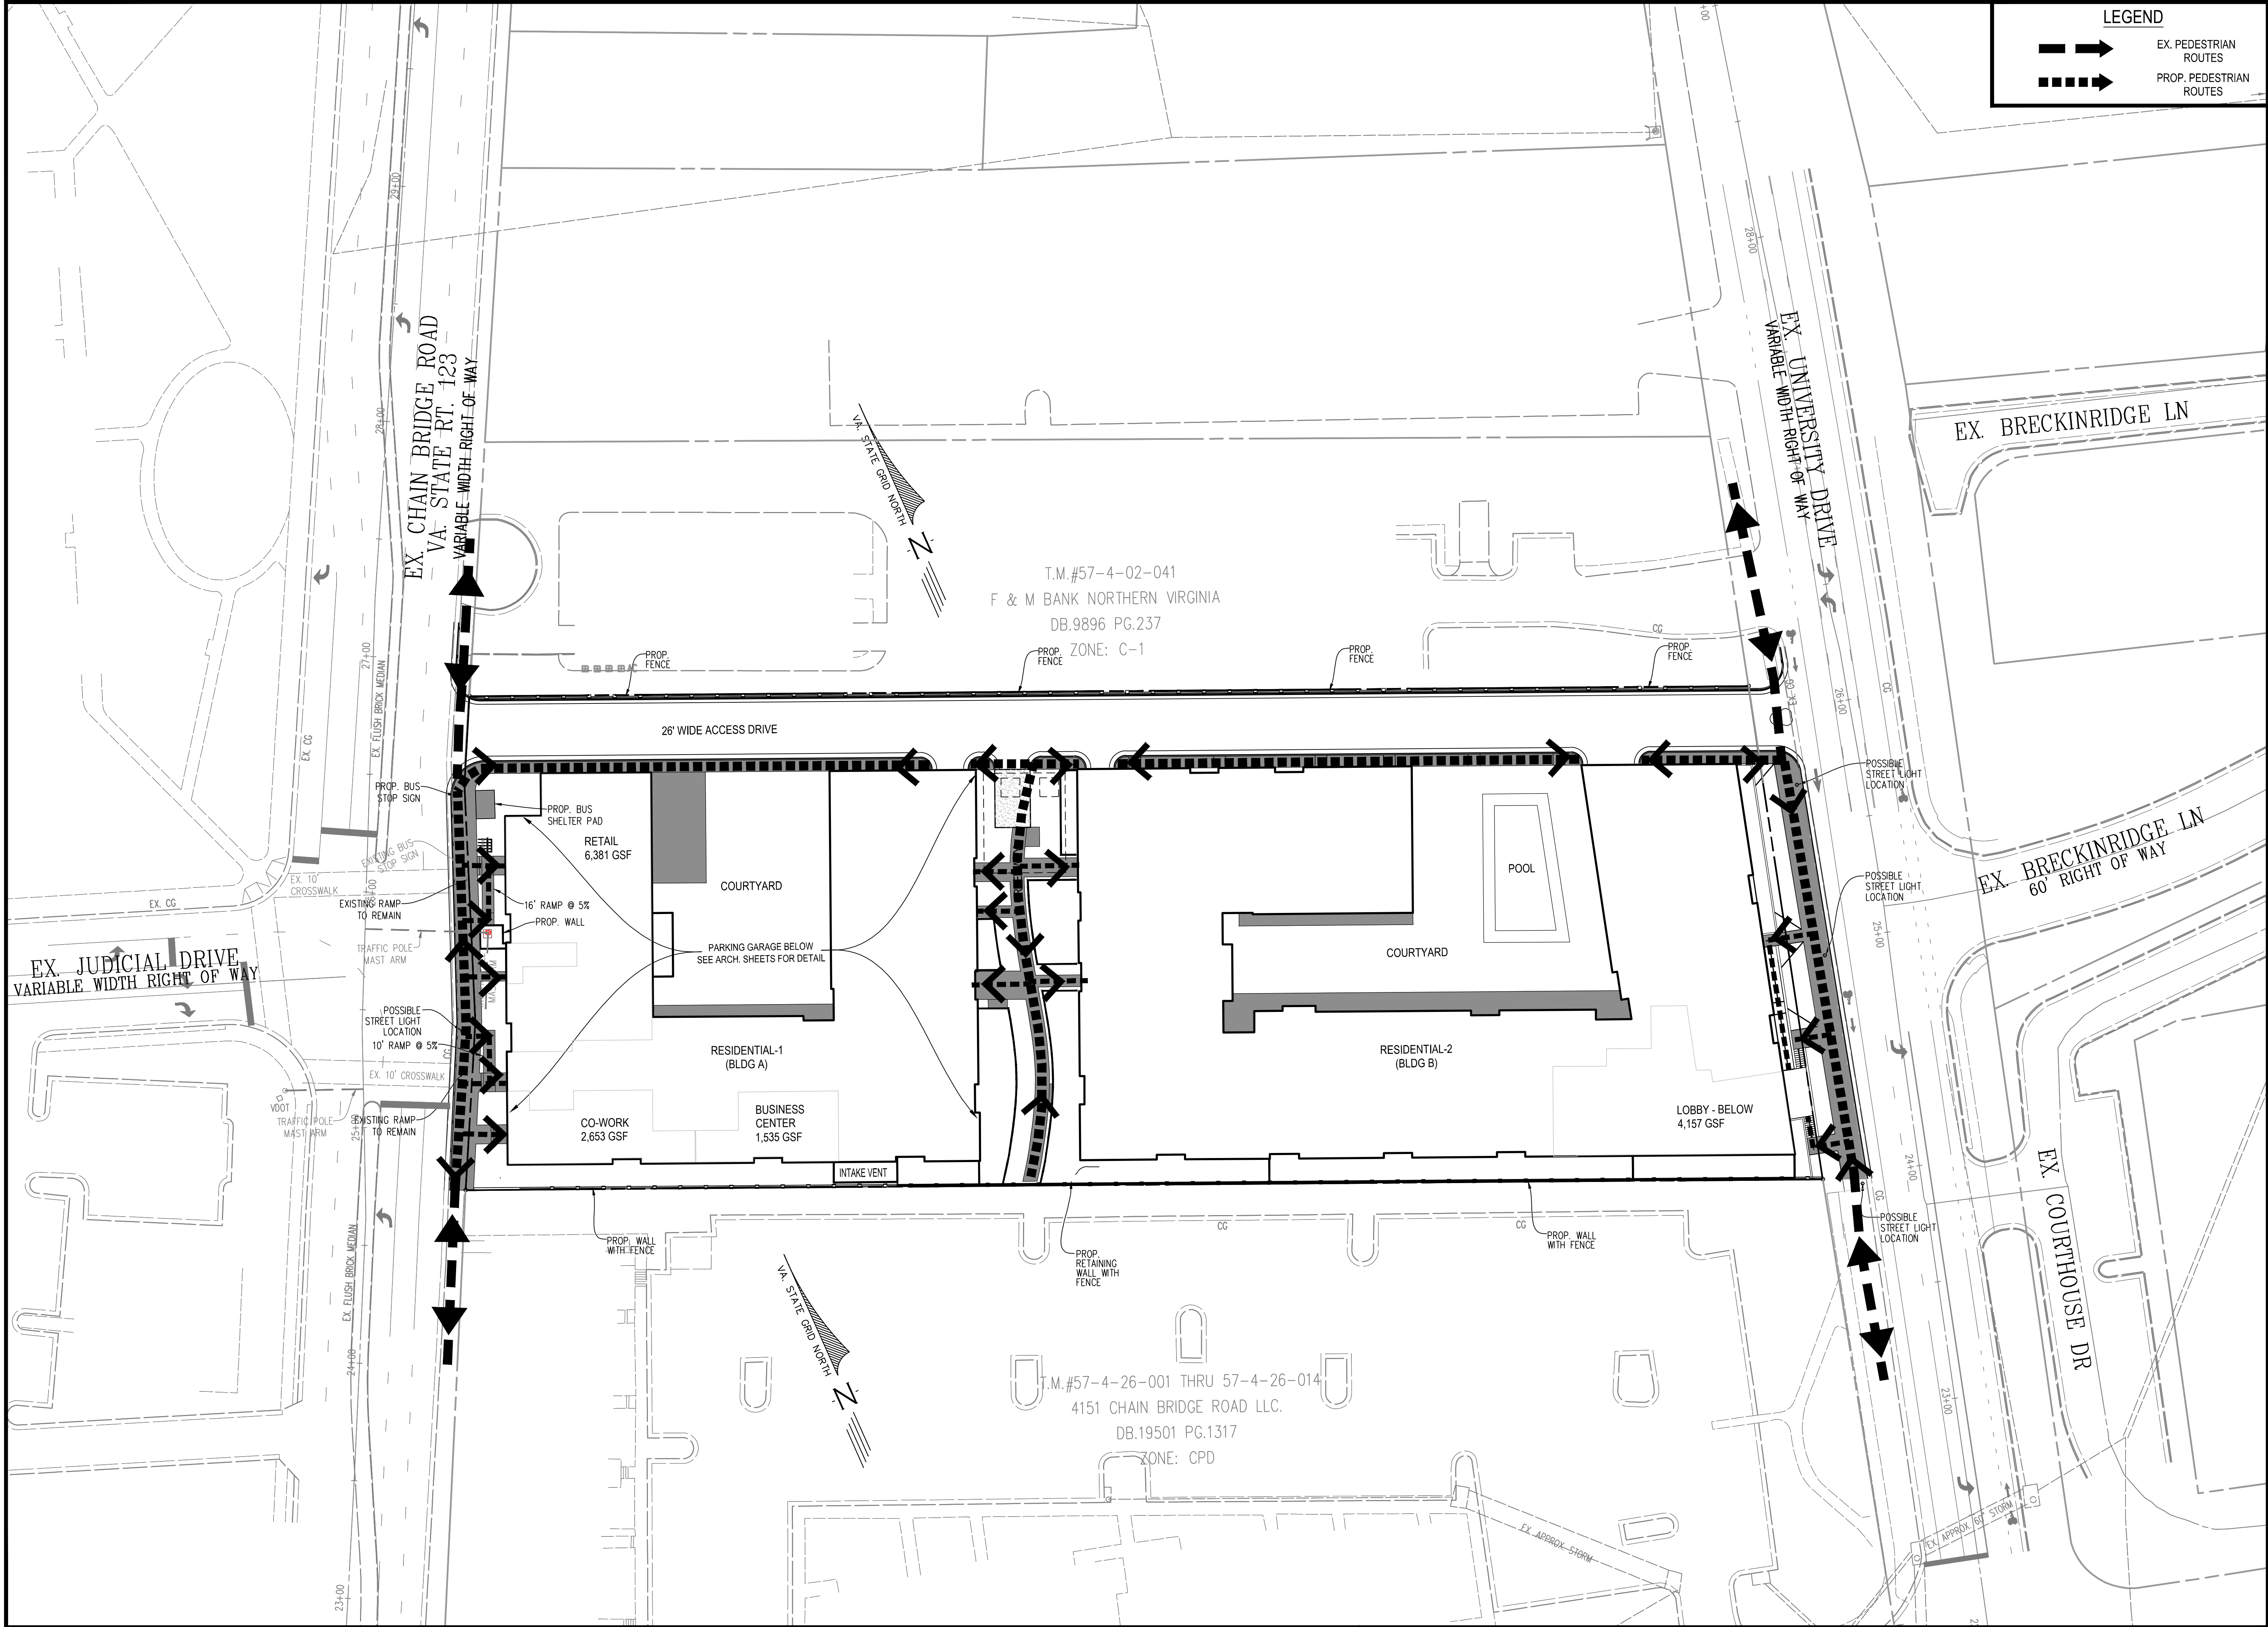

LEGEND

EX. PEDESTRIAN ROUTES

PROP. PEDESTRIAN ROUTES

PEDESTRIAN CIRCULATION PLAN

4131 CHAIN BRIDGE ROAD

REZONING CDP-GDP

CITY OF FAIRFAX, VIRGINIA

DATE: DEC., 2024

SCALE: 1"=30'

FILE No.

RZ-12787

Urban, Ltd.

4200 D TECHNOLOGY CT.

CHANTILLY, VA. 20151

TEL. 703.642.2306

FAX. 703.637.8888

www.urban-llc.com

PLAN DATE

05-04-2016

06-11-2016

06-11-2024

09-03-2024

12-02-2024

DESCRIPTION

REVISIONS

No.

DATE

1

2

142

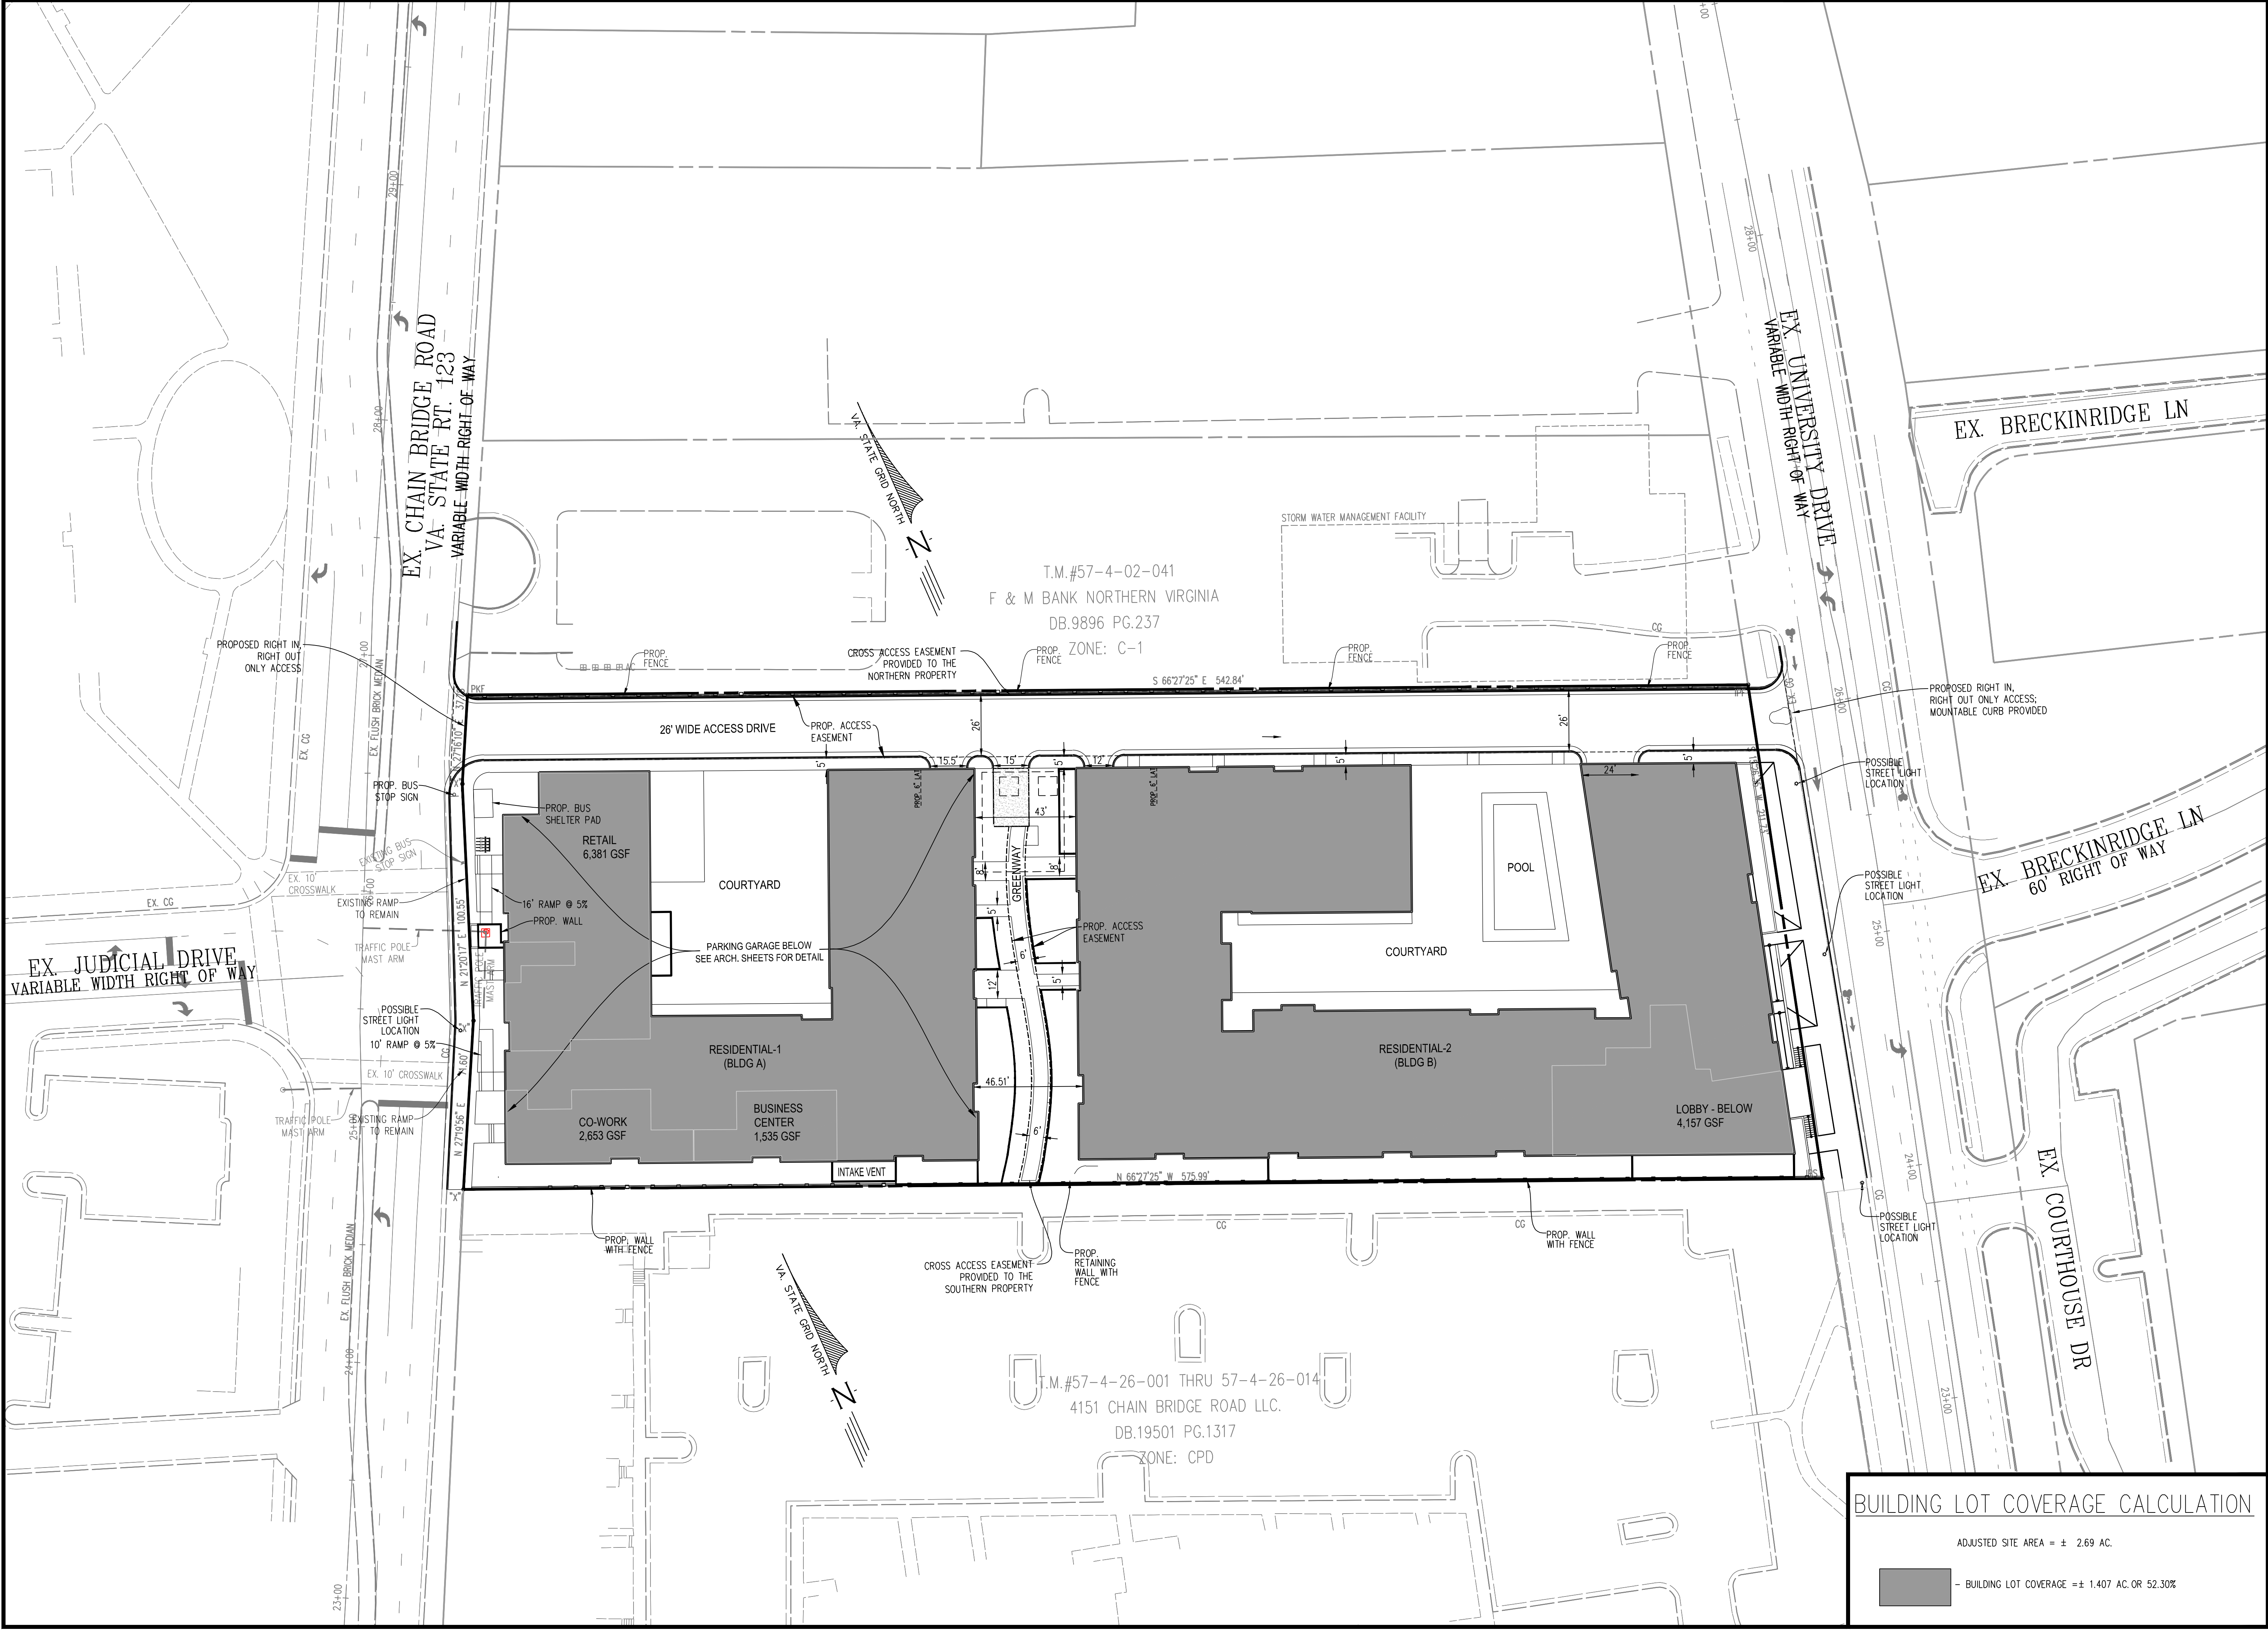

Urban, Ltd. - J:\085\131 Chain Bridge Rd\Rezoning\12787-10-Open Space.dwg [OPEN SPACE PLAN] December 03, 2024 - 8:40am corenberg

BUILDING LOT COVERAGE CALCULATION

ADJUSTED SITE AREA = ± 2.69 AC.

- BUILDING LOT COVERAGE =± 1.407 AC. OR 52.30%

PLAN DATE

05-04-2016

06-02-2019

06-11-2024

09-03-2024

12-02-2024

DESCRIPTION

REVISIONS

No.

DATE

REVISIONS

Urban, Ltd.

4200 D TECHNOLOGY CT.

CHANTILLY, VA. 20151

TEL. 703.642.2306

FAX. 703.642.2308

www.urban-llc.com

urban

Planners+Engineers+Landscape Architects+Land Services

COMMONWEALTH OF VIRGINIA

CLAYTON C. TOOK

Lic. No. 036790

12/02/2024

PROFESSIONAL ENGINEER

BUILDING LOT COVERAGE

4131 CHAIN BRIDGE ROAD

REZONING CDP-GDP

CITY OF FAIRFAX, VIRGINIA

SCALE: 1"=30'

DATE: DEC., 2024

C.I.= N/A

SHEET

13


OF

38

FILE No.

RZ-12787

Urban, Ltd. - J:\085\131 Chain Bridge Rd\Resoning\12787-21-swm-brp-PRE.dwg [1] December 03, 2024 - 8:40am aorenberg

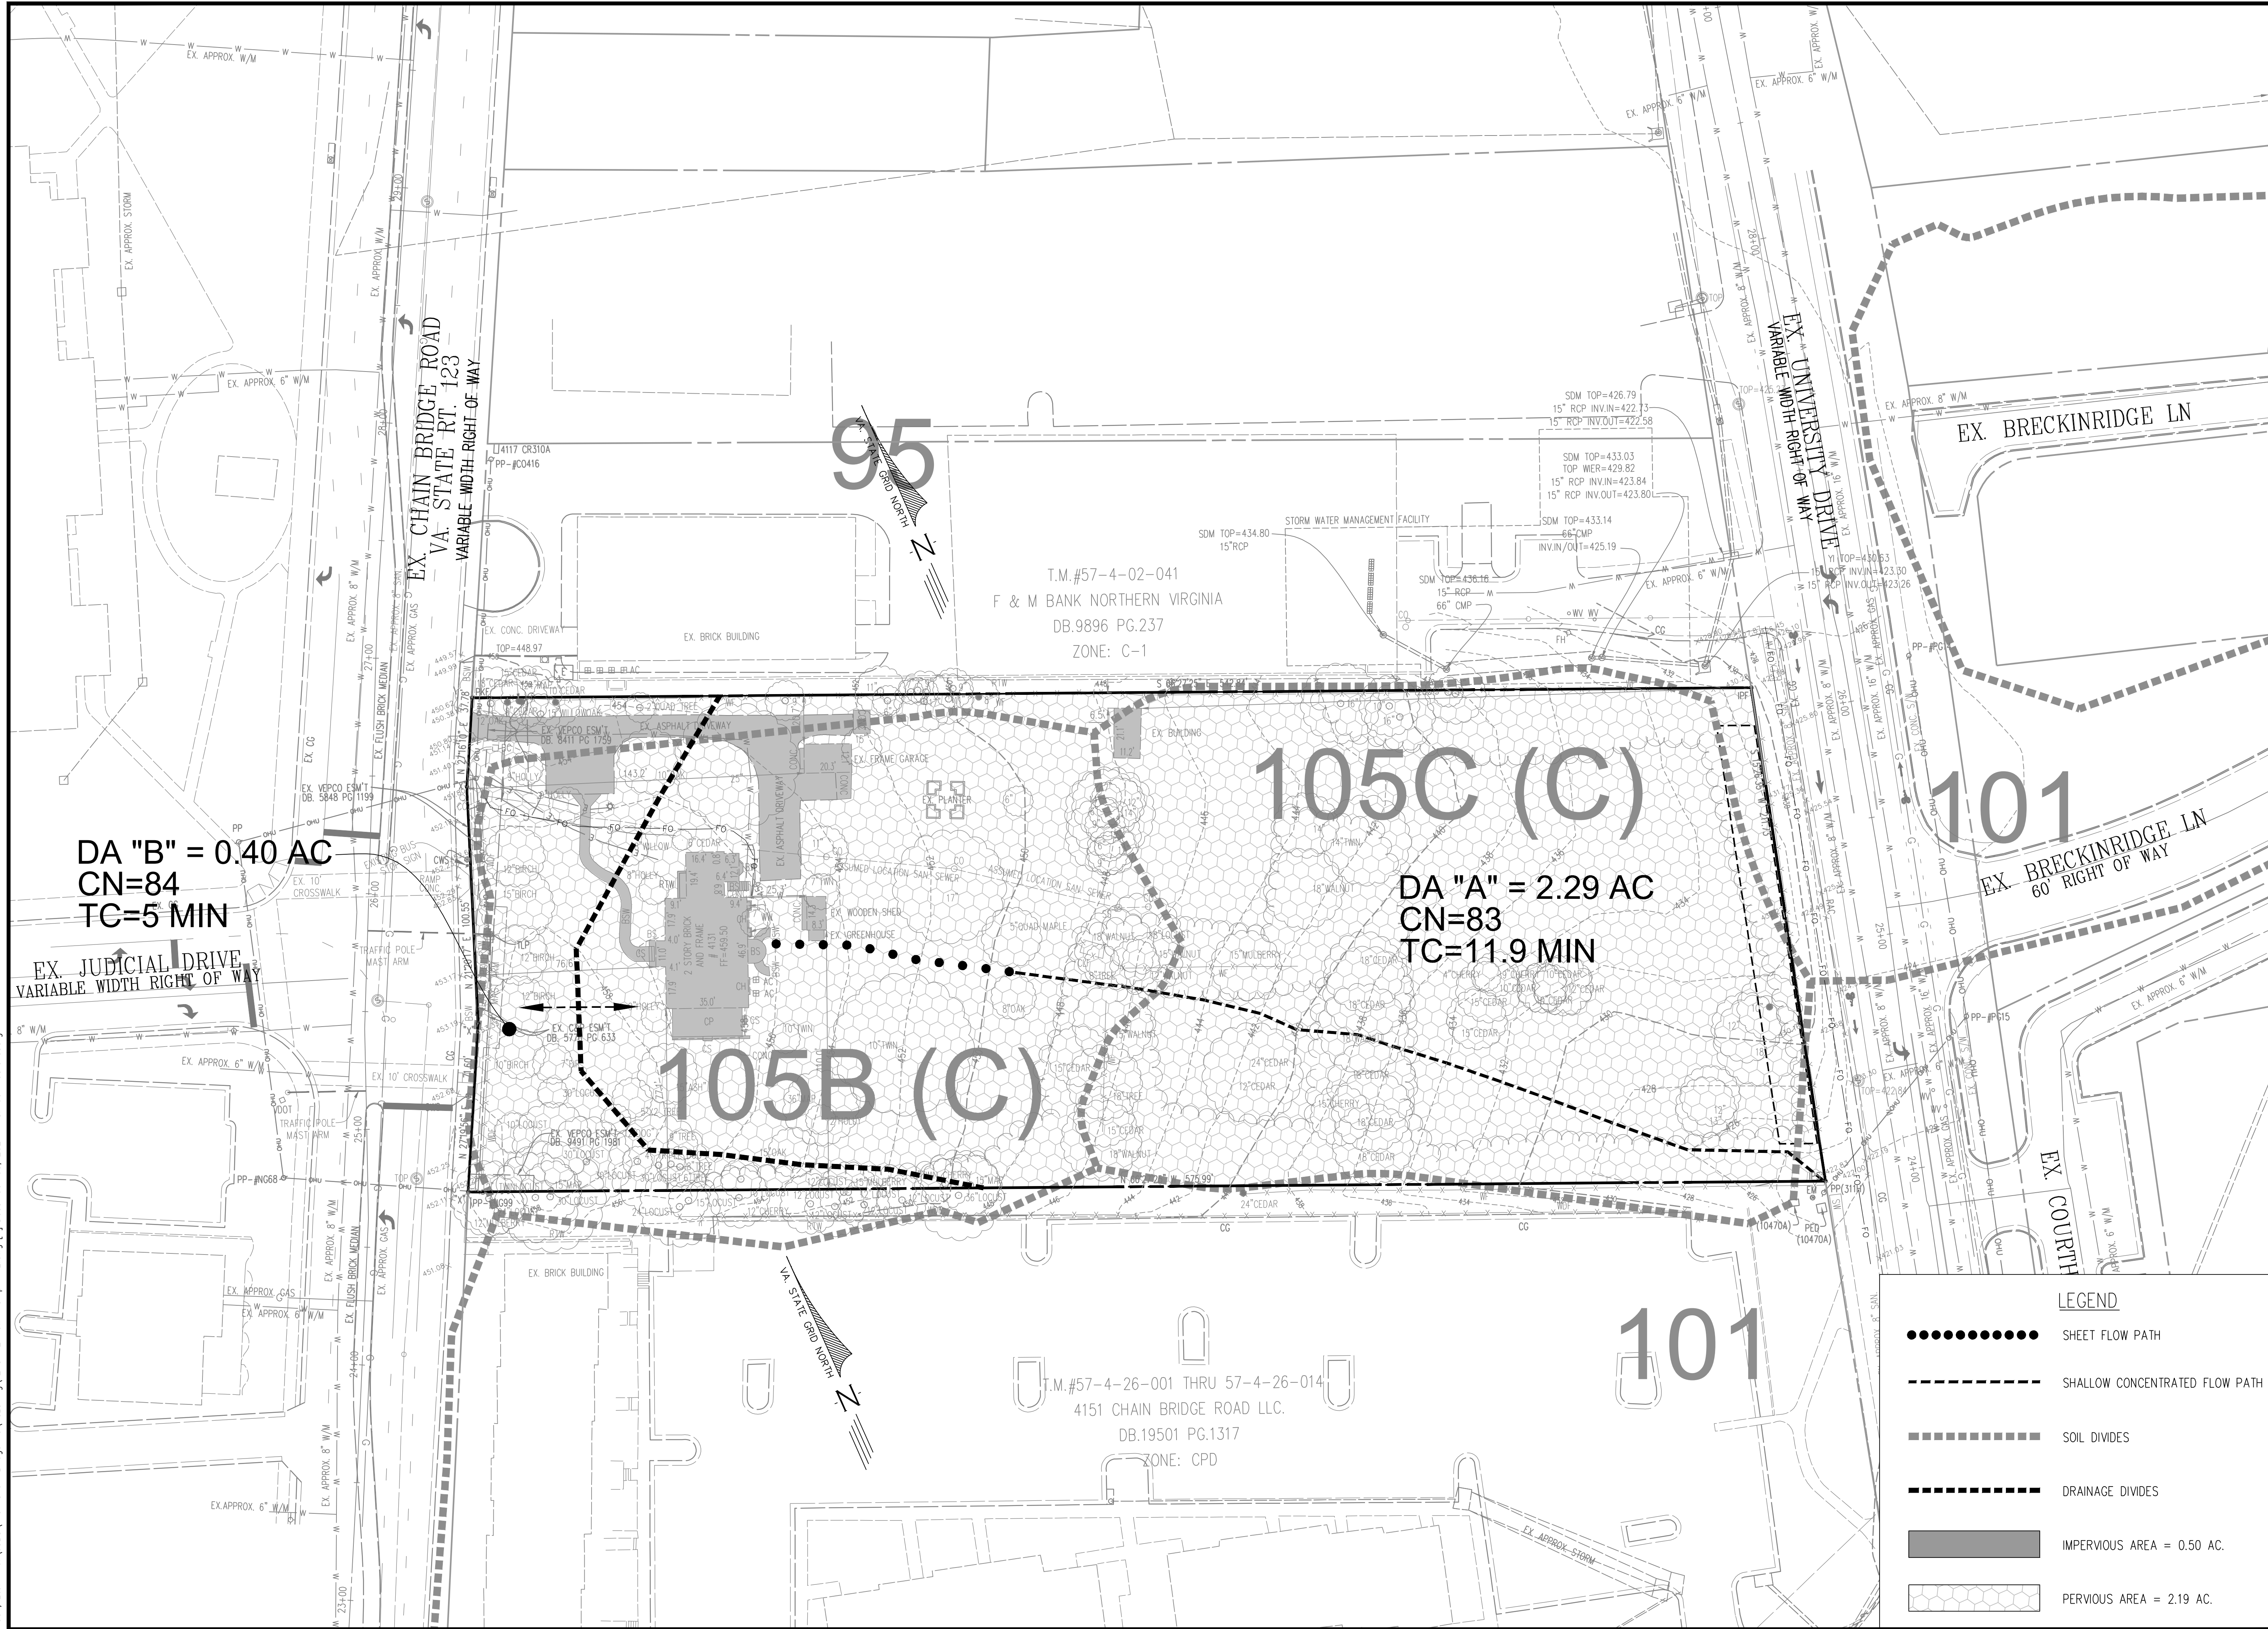

STORMWATER MANAGEMENT PRE-DEVELOPMENT		DATE: DEC., 2024	
4131 CHAIN BRIDGE ROAD		CITY OF FAIRFAX, VIRGINIA	
REZONING CDP-GDP		SCALE: 1"=30'	
SHEET 14 OF 38		FILE No. RZ-12787	
Urban, Ltd. 4200 D TECHNOLOGY CT. CHANTILLY, VA, 20151 TEL: 703.642.2306 FAX: 703.642.2308 www.urban-llc.com		PLANNING ENGINEERS & LANDSCAPE ARCHITECTS & LAND SERVICES	
CLAYTON C. YORK Lic. No. 036790 12/02/2024		COMMONWEALTH OF VIRGINIA REGISTERED PROFESSIONAL ENGINEER	
PLAN DATE		REVISIONS	
05-04-2016		No.	DATE
06-11-2024			
09-03-2024			
12-02-2024			

DRAINAGE AREA A

Curve Number Calculations

Area (ac)	CN	Description
1.824	79	50-75% Grass cover, Fair, HSG C
0.370	98	Paved HSG C
0.043	84	50-75% Grass cover, Fair, HSG D
0.053	98	Paved HSG D
2.290	83	Weighted Average
1.867		81.53% Pervious Area
0.423		18.47% Impervious Area


Time of Concentration Calculations

Tc (min)	Length (feet)	Slope (ft/ft)	Velocity (ft/sec)	Capacity (cfs)	Description
9.0	100	0.0667	0.18		Sheet Flow, Grass: Dense n= 0.240 P2= 3.05"
2.9	362	0.0888	2.09		Shallow Concentrated Flow, Short Grass Pasture Kv= 7.0 fps
11.9	462	Total			

1 Year Flow Calculations

Runoff = 3.94 cfs @ 12.04 hrs , Volume= 10,051 cf , Depth= 1.21'


Runoff by SCS TR-20 method, UH=SCS, Weighted-CN, Time Span= 0.00-40.00 hrs, dt= 0.05 hrs
Type II 24-hr 1-year Rainfall=2.70"

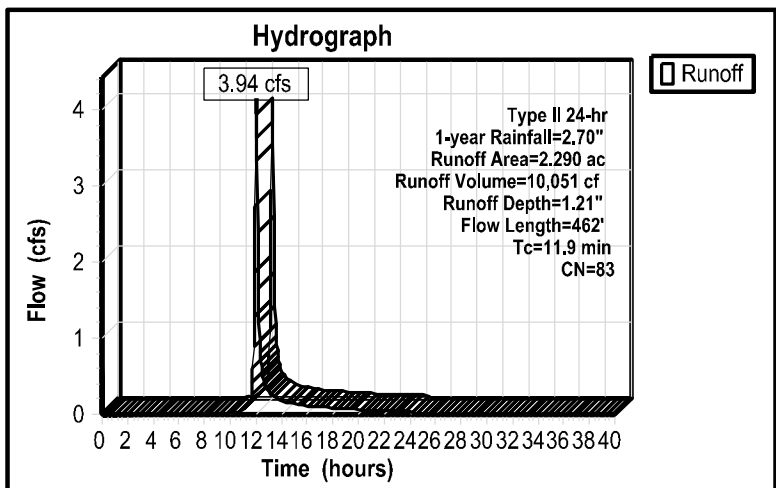

2 Year Flow Calculations

Runoff = 5.25 cfs @ 12.04 hrs , Volume= 13,377 cf , Depth= 1.61'


Runoff by SCS TR-20 method, UH=SCS, Weighted-CN, Time Span= 0.00-40.00 hrs, dt= 0.05 hrs
Type II 24-hr 2-year Rainfall=3.20"

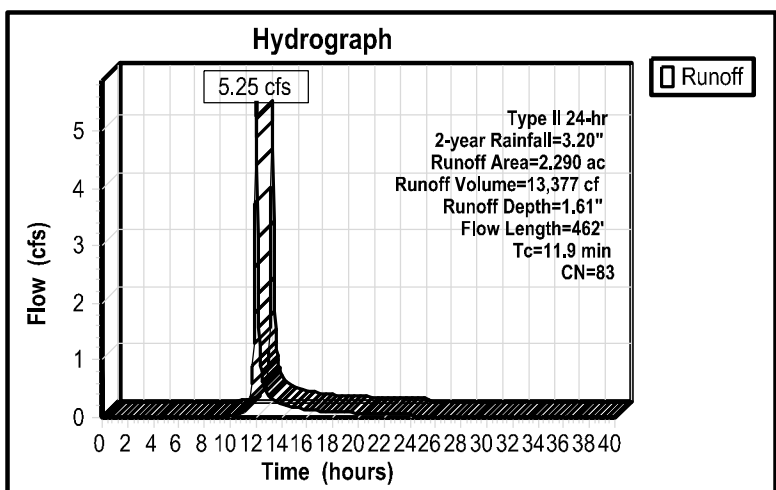

10 Year Flow Calculations

Runoff = 10.79 cfs @ 12.04 hrs , Volume= 27,894 cf , Depth= 3.36'

Runoff by SCS TR-20 method, UH=SCS, Weighted-CN, Time Span= 0.00-40.00 hrs, dt= 0.05 hrs
Type II 24-hr 10-year Rainfall=5.20"

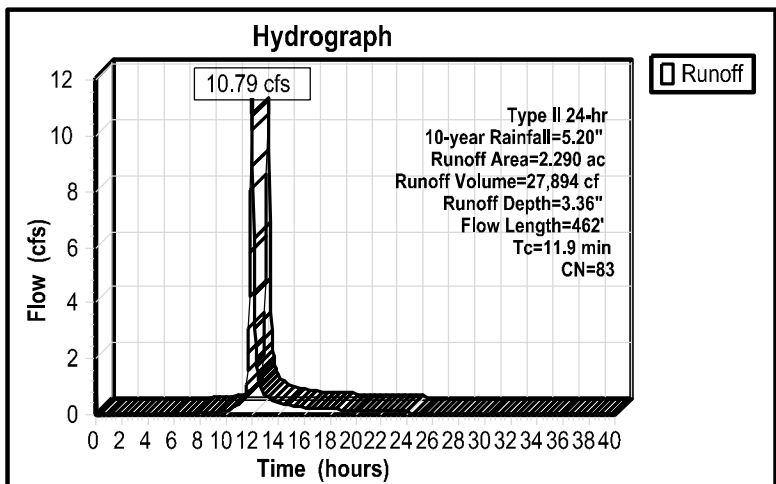

DRAINAGE AREA B

Curve Number Calculations

Area (ac)	CN	Description
0.256	79	50-75% Grass cover, Fair, HSG C
0.070	98	Paved HSG C
0.041	84	50-75% Grass cover, Fair, HSG D
0.033	98	Paved HSG D
0.400	84	Weighted Average
0.297		74.25% Pervious Area
0.103		25.75% Impervious Area


Time of Concentration Calculations

Tc (min)	Length (feet)	Slope (ft/ft)	Velocity (ft/sec)	Capacity (cfs)	Description
5.0					Direct Entry,

1 Year Flow Calculations

Runoff = 0.92 cfs @ 11.96 hrs , Volume= 1,849 cf , Depth= 1.27


Runoff by SCS TR-20 method, UH=SCS, Weighted-CN, Time Span= 0.00-40.00 hrs, dt= 0.05 hrs
Type II 24-hr 1-year Rainfall=2.70"

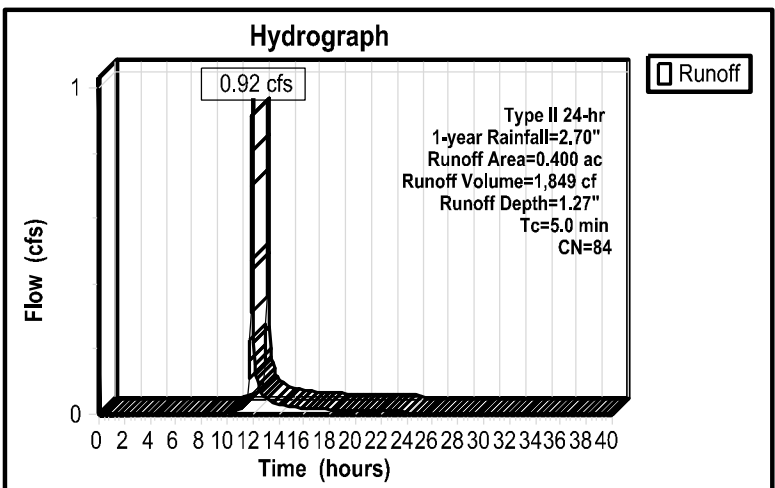

2 Year Flow Calculations

Runoff = 1.21 cfs @ 11.96 hrs , Volume= 2,443 cf, Depth= 1.68


Runoff by SCS TR-20 method, UH=SCS, Weighted-CN, Time Span= 0.00-40.00 hrs, dt= 0.05 hrs
Type II 24-hr 2-year Rainfall=3.20"

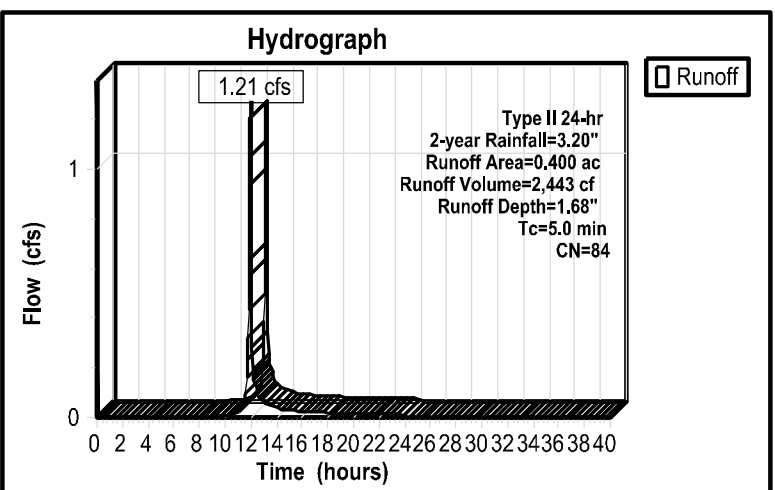

10 Year Flow Calculations

Runoff = 2.41 cfs @ 11.95 hrs , Volume= 5,015 cf, Depth= 3.45


Runoff by SCS TR-20 method, UH=SCS, Weighted-CN, Time Span= 0.00-40.00 hrs, dt= 0.05 hrs
Type II 24-hr 10-year Rainfall=5.20"

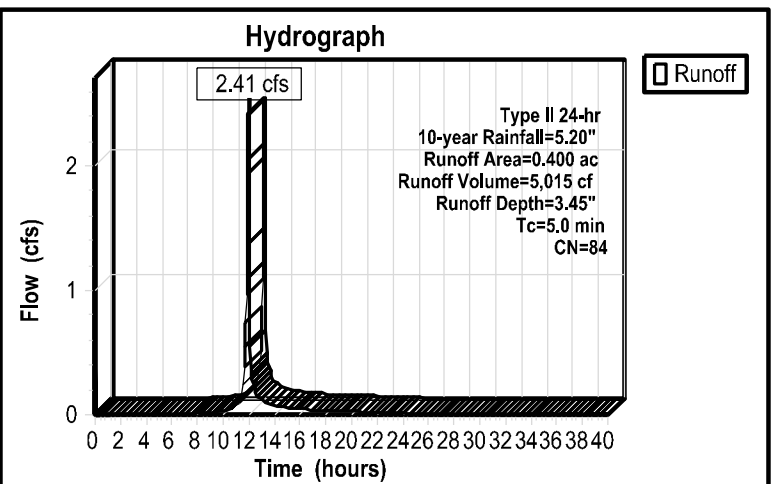

	PLAN DATE	No.	DATE	DESCRIPTION
	05-04-2016			
	10-18-2016			
	07-19-2016			
	06-11-2024			
	09-03--2024			
	12-02 --2024			
	--			
	--			
	--			

Urban, Ltd.
4200 D TECHNOLOGY CT.
CHANTILLY, VA. 20151
TEL. 703.642.2306
FAX. 703.378.7888
www.urban-ltd.com

Planners • Engineers • Landscape Architects • Land Surveyors

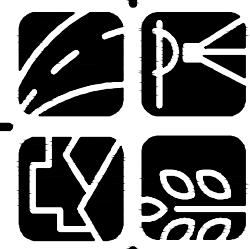

PRE-DEVELOPMENT COMPUTATIONS
4131 CHAIN BRIDGE ROAD
REZONING CDP-GDP

DATE: DEC., 2024

SCALE: N/A

SHEET
15
OF
38

FILE No.
RZ-12787

Urban, Ltd. - J:\085\4131 Chain Bridge Rd\Rezoning\12787-21-swmm bmp POST.dwg [post dev swm bmp] December 03, 2024 - 8:41am jorensberg

Summary for 1-Year Post-Development Area

[49] Hint: Tc<2dt may require smaller dt

Runoff = 9.91 cfs@ 11.95 hrs , Volume= 22,041 cf , Depth=2.26"
Routed to Pond 28P : Vault A

Runoff by SCS TR-20 method, UH=SCS, Weighted-CN, Time Span= 0.00-40.00 hrs, dt= 0.05 hrs
Type II 24-hr 1-year Rainfall=2.70"

Area (ac)	CN	Description
0.340	79	50-75% Grass cover, Fair, HSG C
2.350	98	Paved parking, HSG C
2.690	96	Weighted Average
0.340	96	12.64% Pervious Area
2.350		87.36% Impervious Area

Tc (min)	Length (feet)	Slope (ft/ft)	Velocity (ft/sec)	Capacity (cfs)	Description
5.0					Direct Entry,

Summary for 2-Year Post-Development Area

[49] Hint: Tc<2dt may require smaller dt

Runoff = 11.92 cfs@ 11.95 hrs , Volume= 26,844 cf , Depth=2.75"
Routed to Pond 28P : Vault A

Runoff by SCS TR-20 method, UH=SCS, Weighted-CN, Time Span= 0.00-40.00 hrs, dt= 0.05 hrs
Type II 24-hr 2-year Rainfall=3.20"

Area (ac)	CN	Description
0.340	79	50-75% Grass cover, Fair, HSG C
2.350	98	Paved parking, HSG C
2.690	96	Weighted Average
0.340	96	12.64% Pervious Area
2.350		87.36% Impervious Area

Tc (min)	Length (feet)	Slope (ft/ft)	Velocity (ft/sec)	Capacity (cfs)	Description
5.0					Direct Entry,

Summary for 10-Year Post-Development Area

[49] Hint: Tc<2dt may require smaller dt

Runoff = 19.86 cfs @ 11.95 hrs , Volume= 46,200 cf , Depth=4.73"
Routed to Pond 28P : Vault A

Runoff by SCS TR-20 method, UH=SCS, Weighted-CN, Time Span= 0.00-40.00 hrs, dt= 0.05 hrs
Type II 24-hr 10-year Rainfall=5.20"

Area (ac)	CN	Description
0.340	79	50-75% Grass cover, Fair, HSG C
2.350	98	Paved parking, HSG C
2.690	96	Weighted Average
0.340	96	12.64% Pervious Area
2.350		87.36% Impervious Area

Tc (min)	Length (feet)	Slope (ft/ft)	Velocity (ft/sec)	Capacity (cfs)	Description
5.0					Direct Entry,

Summary for 1-Year Outflow to Vault

Inflow Area = 117,176 sf, 87.36%Impervious Inflow Depth =2.26" for 1-year event
Inflow = 9.91 cfs@ 11.95 hrs, Volume= 22,041 cf
Outflow = 2.50 cfs@ 12.11 hrs, Volume= 22,041 cf, Atten= 75%, Lag= 9.5 min
Primary = 2.50 cfs@ 12.11 hrs, Volume= 22,041 cf
Routed to Link 5L : Outfall A

Routing by Stor-Ind method, Time Span= 0.00-40.00 hrs, dt= 0.05 hrs
Peak Elev= 6.01' @ 12.11 hrs Surf.Area= 1,684 sf Storage= 10,119 cf

Plug-Flow detention time= 184.3 min calculated for 22,041 cf (100% of inflow)
Center-of-Mass det. time= 184.1 min (958.8 - 774.7)

Volume #1	Invert 0.00'	Avail.Storage 16,840 cf	Storage Description Custom Stage Data (Prismatic) Listed below (Recalc)
Elevation (feet)	Surf.Area (sq-ft)	Inc.Store (cubic-feet)	Cum.Store (cubic-feet)
0.00	1,684	0	0
10.00	1,684	16,840	16,840

Device	Routing	Invert	Outlet Devices
#1	Primary	0.00'	3.0" Vert. Orifice/GrateC= 0.600 Limited to weir flow at low heads
#2	Primary	5.56'	24.0" W x 6.0" H Vert. Orifice/Grate C= 0.600 Limited to weir flow at low heads

Primary OutFlow Max=2.42 cfs @ 12.11 hrs HW=6.00" (Free Discharge)
1=Orifice/Grate (Orifice Controls 0.57 cfs @ 11.67 fps)
2=Orifice/Grate (Orifice Controls 1.84 cfs @ 2.12 fps)

Summary for 2-Year Outflow to Vault

Inflow Area = 117,176 sf, 87.36%Impervious, Inflow Depth =2.75" for 2-year event
Inflow = 11.92 cfs@ 11.95 hrs Volume= 26,844 cf
Outflow = 5.17 cfs@ 12.06 hrs Volume= 26,844 cf, Atten= 57%, Lag= 6.7 min
Primary = 5.17 cfs@ 12.06 hrs Volume= 26,844 cf
Routed to Link 5L : Outfall A

Routing by Stor-Ind method, Time Span= 0.00-40.00 hrs, dt= 0.05 hrs
Peak Elev= 6.71' @ 12.06 hrs Surf.Area= 1,684 sf Storage= 11,300 cf

Plug-Flow detention time= 167.8 min calculated for 26,844 cf (100% of inflow)
Center-of-Mass det. time= 167.6 min (937.2 - 769.6)

Volume #1	Invert 0.00'	Avail.Storage 16,840 cf	Storage Description Custom Stage Data (Prismatic) Listed below (Recalc)
Elevation (feet)	Surf.Area (sq-ft)	Inc.Store (cubic-feet)	Cum.Store (cubic-feet)
0.00	1,684	0	0
10.00	1,684	16,840	16,840

Device	Routing	Invert	Outlet Devices
#1	Primary	0.00'	3.0" Vert. Orifice/Grate C= 0.600 Limited to weir flow at low heads
#2	Primary	5.56'	24.0" W x 6.0" H Vert. Orifice/Grate C= 0.600 Limited to weir flow at low heads

Primary OutFlow Max=5.05 cfs @ 12.06 hrs HW=6.67" (Free Discharge)
1=Orifice/Grate (Orifice Controls 0.60 cfs @ 12.32 fps)
2=Orifice/Grate (Orifice Controls 4.45 cfs @ 4.45 fps)

Summary for 10-Year Outflow to Vault

Inflow Area = 117,176 sf, 87.36%Impervious, Inflow Depth =4.73" for 10-year event
Inflow = 19.86 cfs @ 11.95 hrs , Volume= 46,200 cf
Outflow = 10.24 cfs @ 12.05 hrs , Volume= 46,199 cf , Atten= 48%, Lag= 5.8 min
Primary = 10.24 cfs @ 12.05 hrs , Volume= 46,199 cf
Routed to Link 5L : Outfall A




Routing by Stor-Ind method, Time Span= 0.00-40.00 hrs, dt= 0.05 hrs
Peak Elev= 9.71' @ 12.05 hrs Surf.Area= 1,684 sf Storage= 16,356 cf

Plug-Flow detention time= 135.4 min calculated for 46,199 cf (100% of inflow)
Center-of-Mass det. time= 135.2 min (892.0 - 756.8)

Volume #1	Invert 0.00'	Avail.Storage 16,840 cf	Storage Description Custom Stage Data (Prismatic) Listed below (Recalc)
Elevation (feet)	Surf.Area (sq-ft)	Inc.Store (cubic-feet)	Cum.Store (cubic-feet)
0.00	1,684	0	0
10.00	1,684	16,840	16,840

Device	Routing	Invert	Outlet Devices
#1	Primary	0.00'	3.0" Vert. Orifice/GrateC= 0.600 Limited to weir flow at low heads
#2	Primary	5.56'	24.0" W x 6.0" H Vert. Orifice/Grate C= 0.600 Limited to weir flow at low heads


Primary OutFlow Max=10.22 cfs @ 12.05 hrs HW=9.69" (Free Discharge)
1=Orifice/Grate (Orifice Controls 0.73 cfs @ 14.89 fps)
2=Orifice/Grate (Orifice Controls 9.48 cfs @ 9.48 fps)

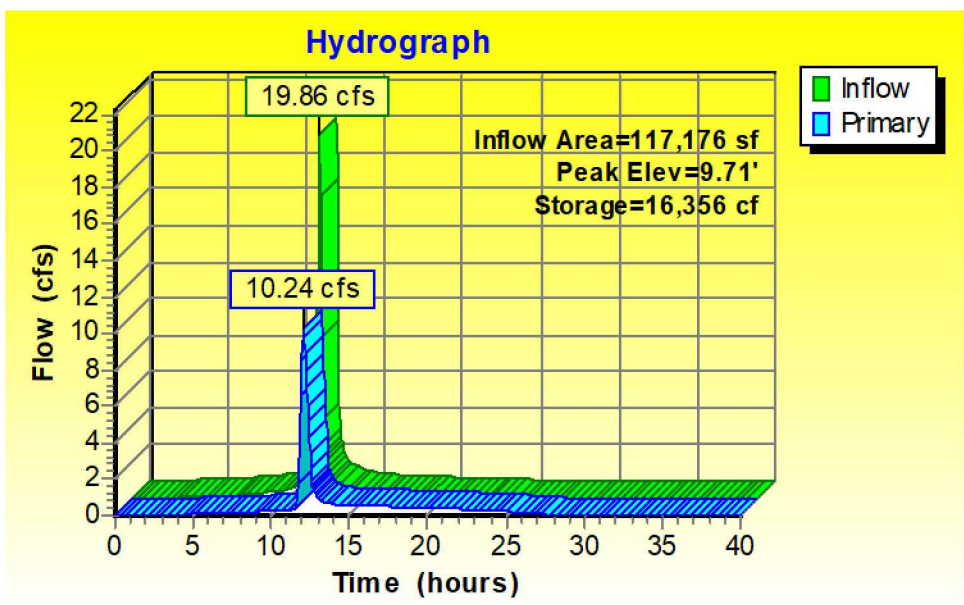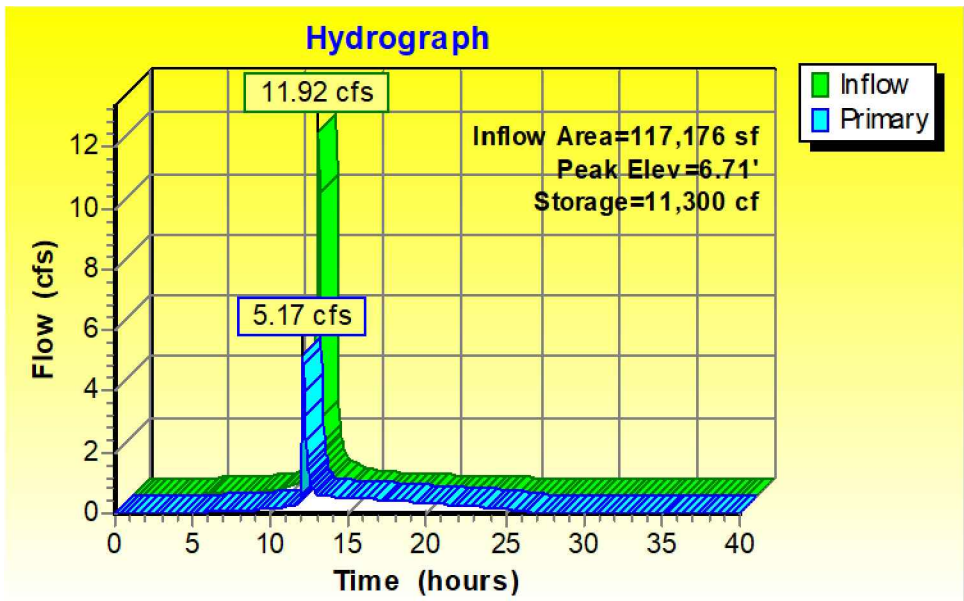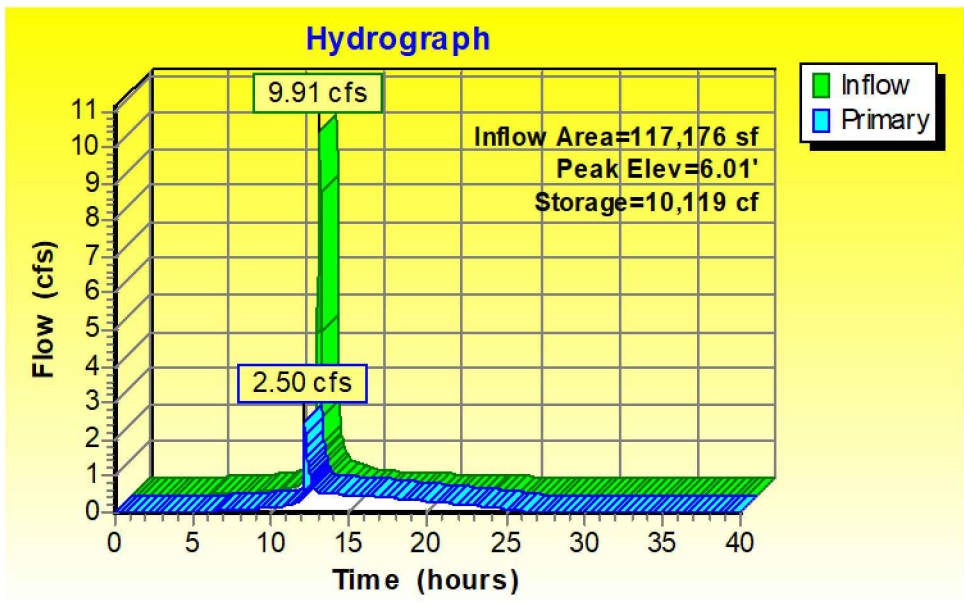

1-Year Study Point Summary

Inflow Area = 117,176 sf, 87.36%Impervious, Inflow Depth =2.26" for 1-year event
Inflow = 2.50 cfs@ 12.11 hrs Volume= 22,041 cf
Primary = 2.50 cfs@ 12.11 hrs Volume= 22,041 cf, Atten= 0%, Lag= 0.0 min


Primary outflow = Inflow, Time Span= 0.00-40.00 hrs, dt= 0.05 hrs

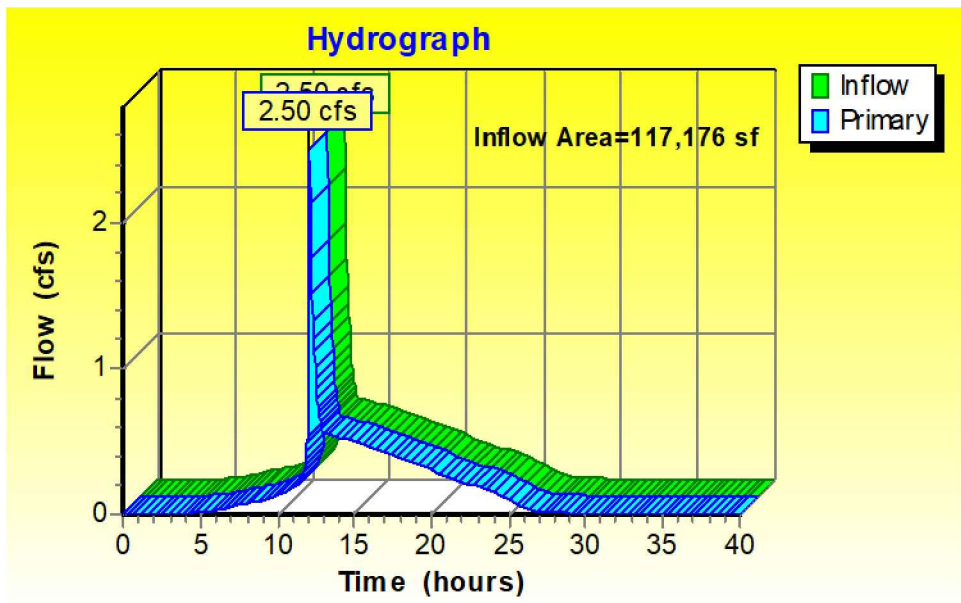

2-Year Study Point Summary

Inflow Area = 117,176 sf, 87.36%Impervious, Inflow Depth =2.45" for 2-year event
Inflow = 5.17 cfs@ 12.06 hrs, Volume= 26,844 cf
Primary = 5.17 cfs@ 12.06 hrs, Volume= 26,844 cf, Atten= 0%, Lag= 0.0 min


Primary outflow = Inflow, Time Span= 0.00-40.00 hrs, dt= 0.05 hrs

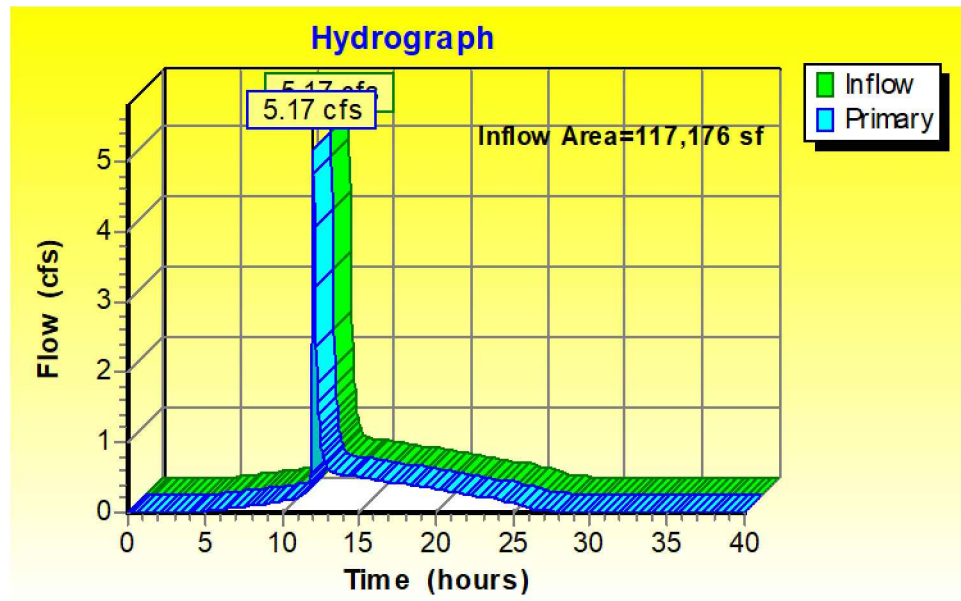

10-Year Study Point Summary

Inflow Area = 117,176 sf, 87.36%Impervious, Inflow Depth =4.39" for 10-year event
Inflow = 10.24 cfs@ 12.05 hrs , Volume= 46,199 cf
Primary = 10.24 cfs@ 12.05 hrs , Volume= 46,199 cf, Atten= 0%, Lag= 0.0 min

Primary outflow = Inflow, Time Span= 0.00-40.00 hrs, dt= 0.05 hrs

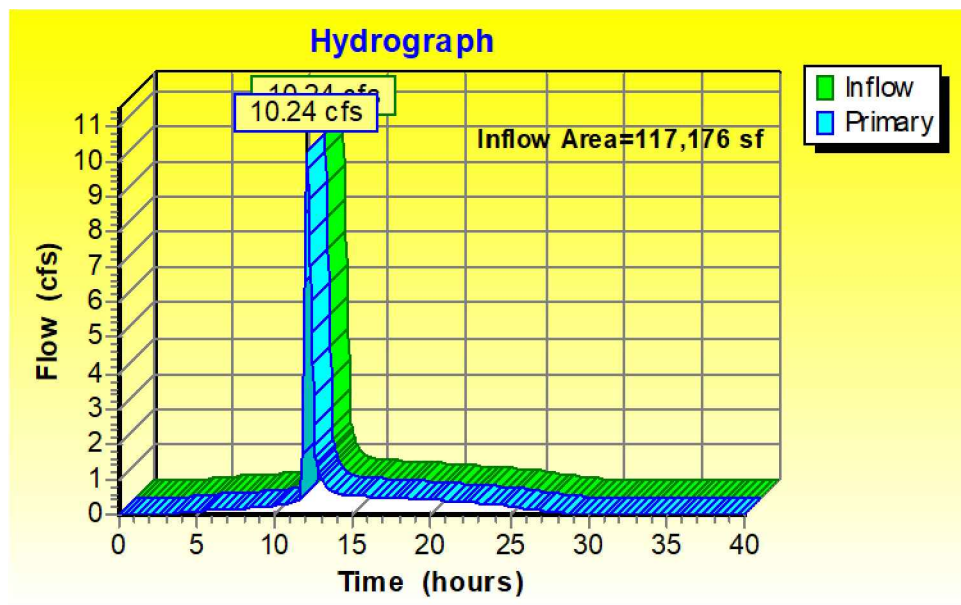

Urban, Ltd.
4300 D TECHNOLOGY CT.
CHANTILLY, VA, 20151
TEL: 703.642.2306
FAX: 703.642.2308
www.urban-llc.com

urban
Planners+Engineers+Landscape Architects+Land Services



SWM POST-DEVELOPMENT COMPS
4131 CHAIN BRIDGE ROAD
REZONING CDP-GDP
CITY OF FAIRFAX, VIRGINIA
SCALE: N/A
DATE: DEC., 2024
C.I.= N/A





SHEET
17
OF
38

FILE No.
RZ-12787

REVISIONS

No. DATE

POSSIBLE SWM VAULT STANDARD DETAILS (OR APPROVED EQUAL)

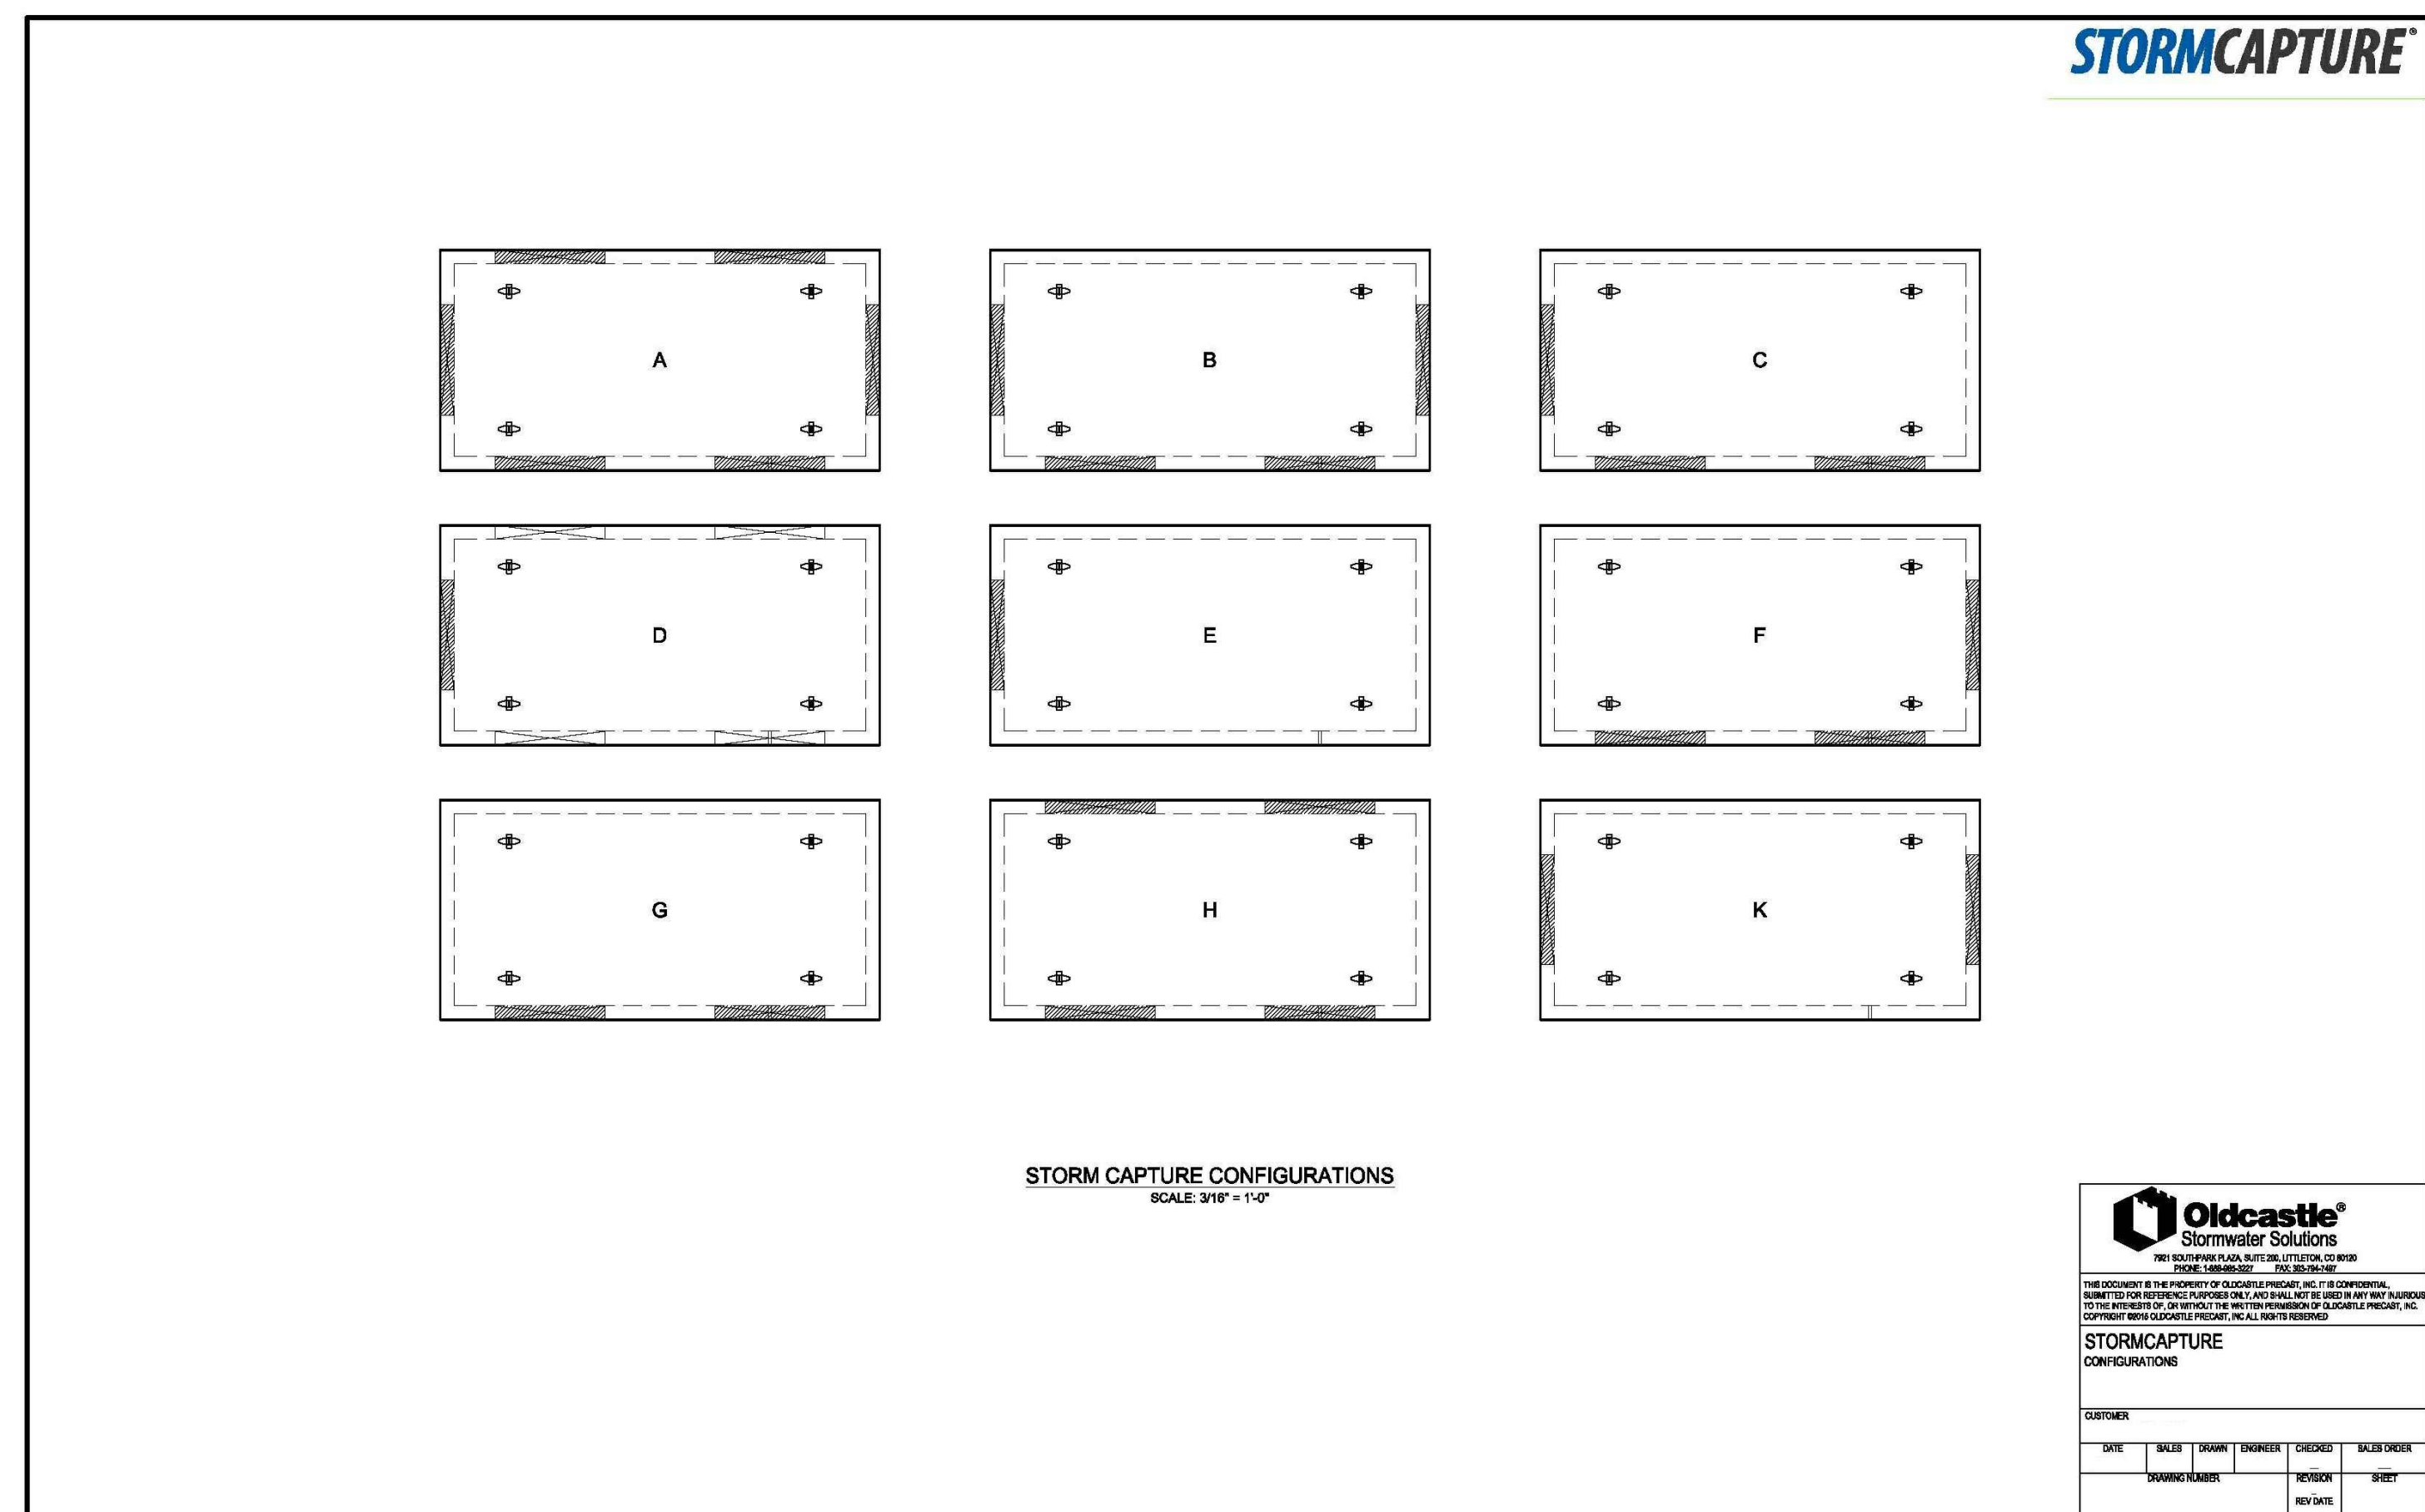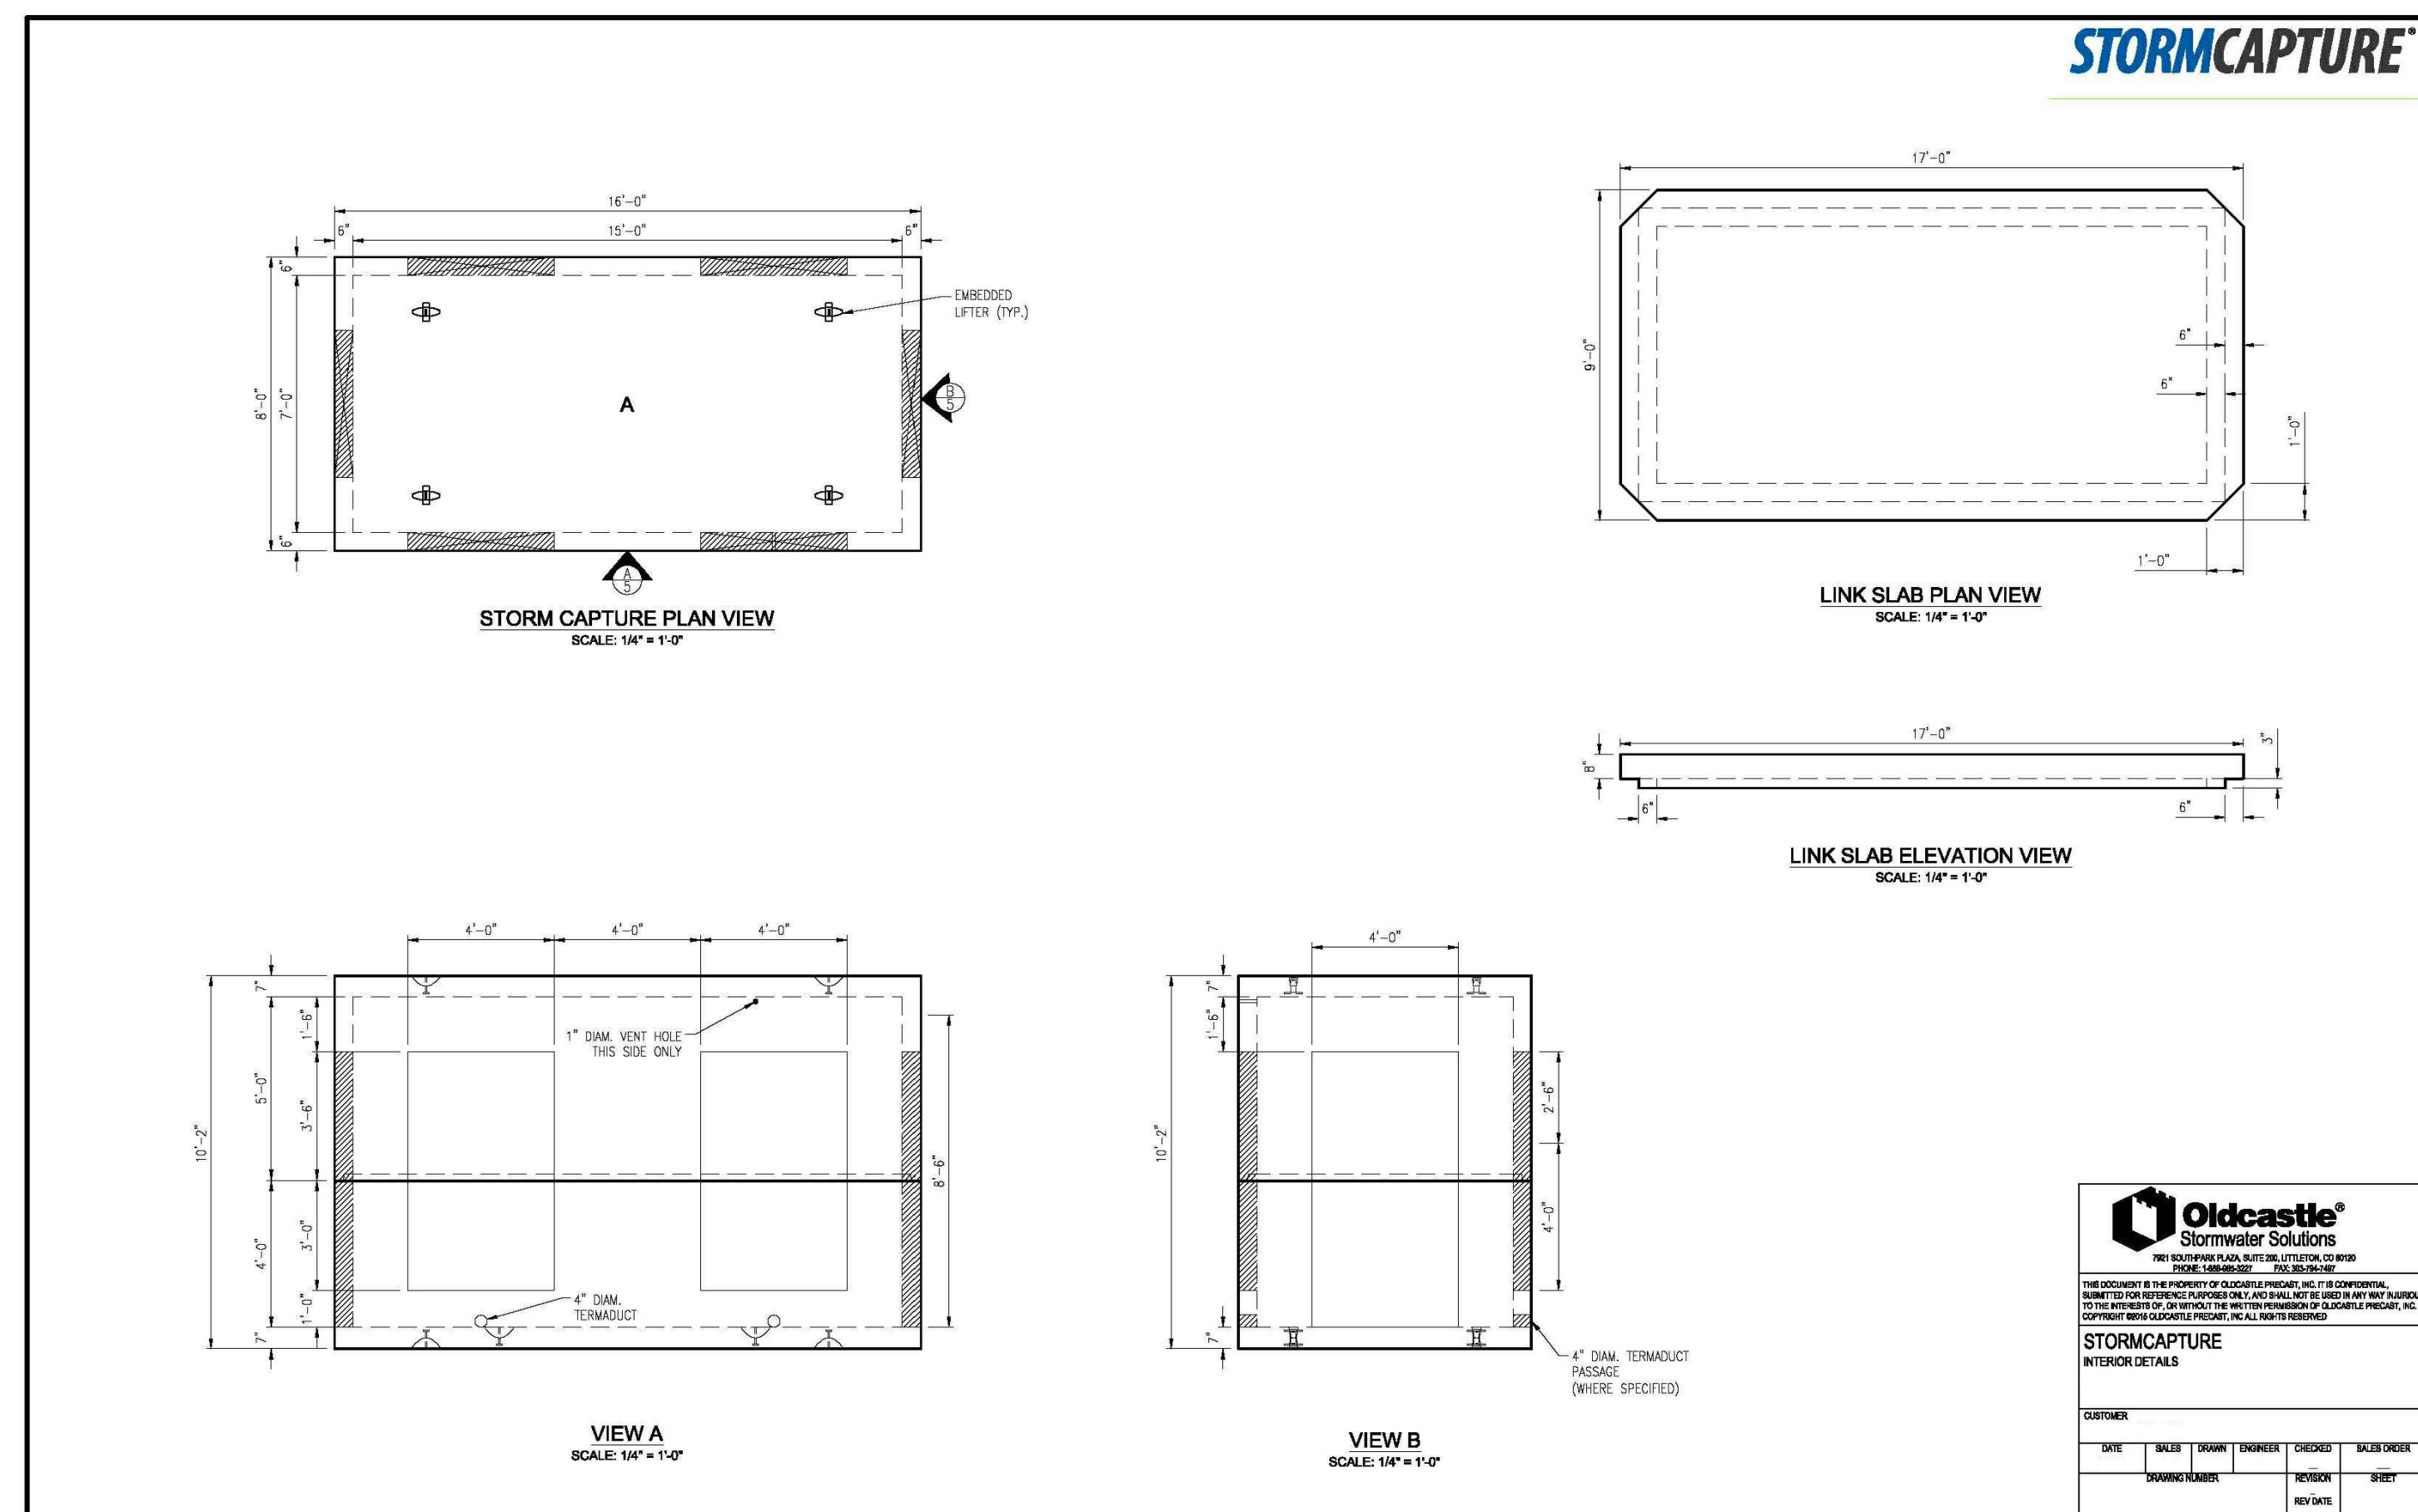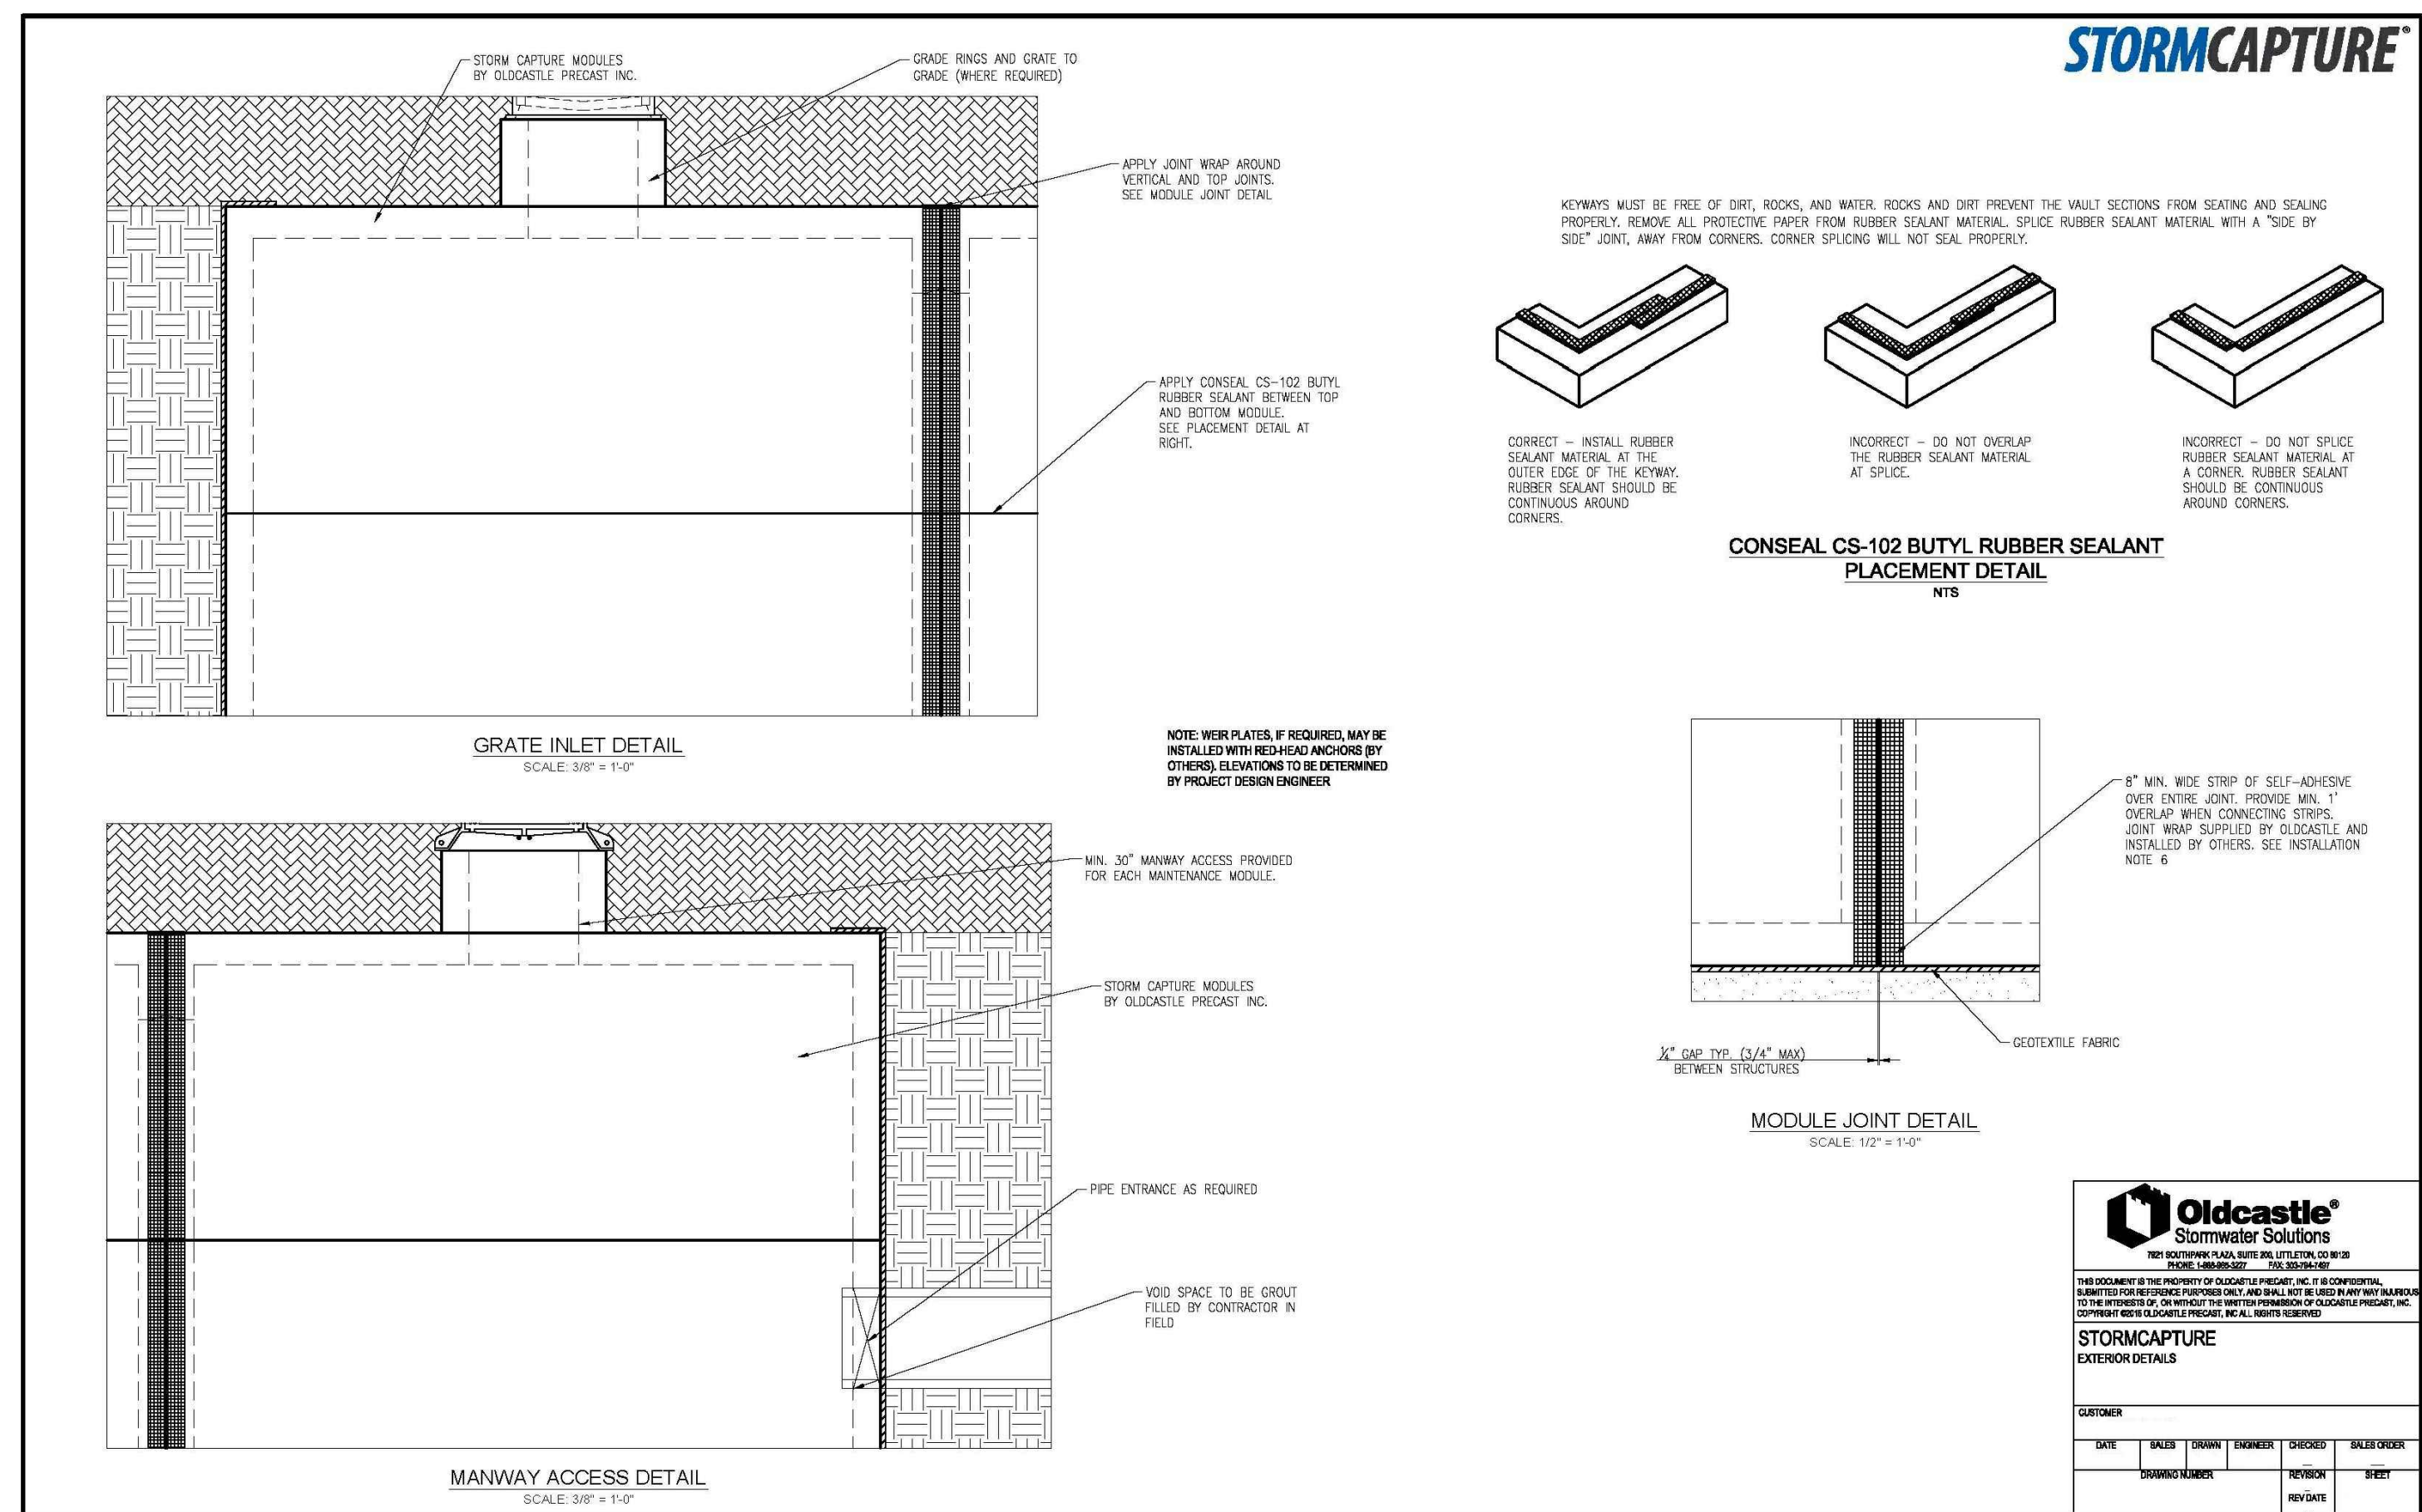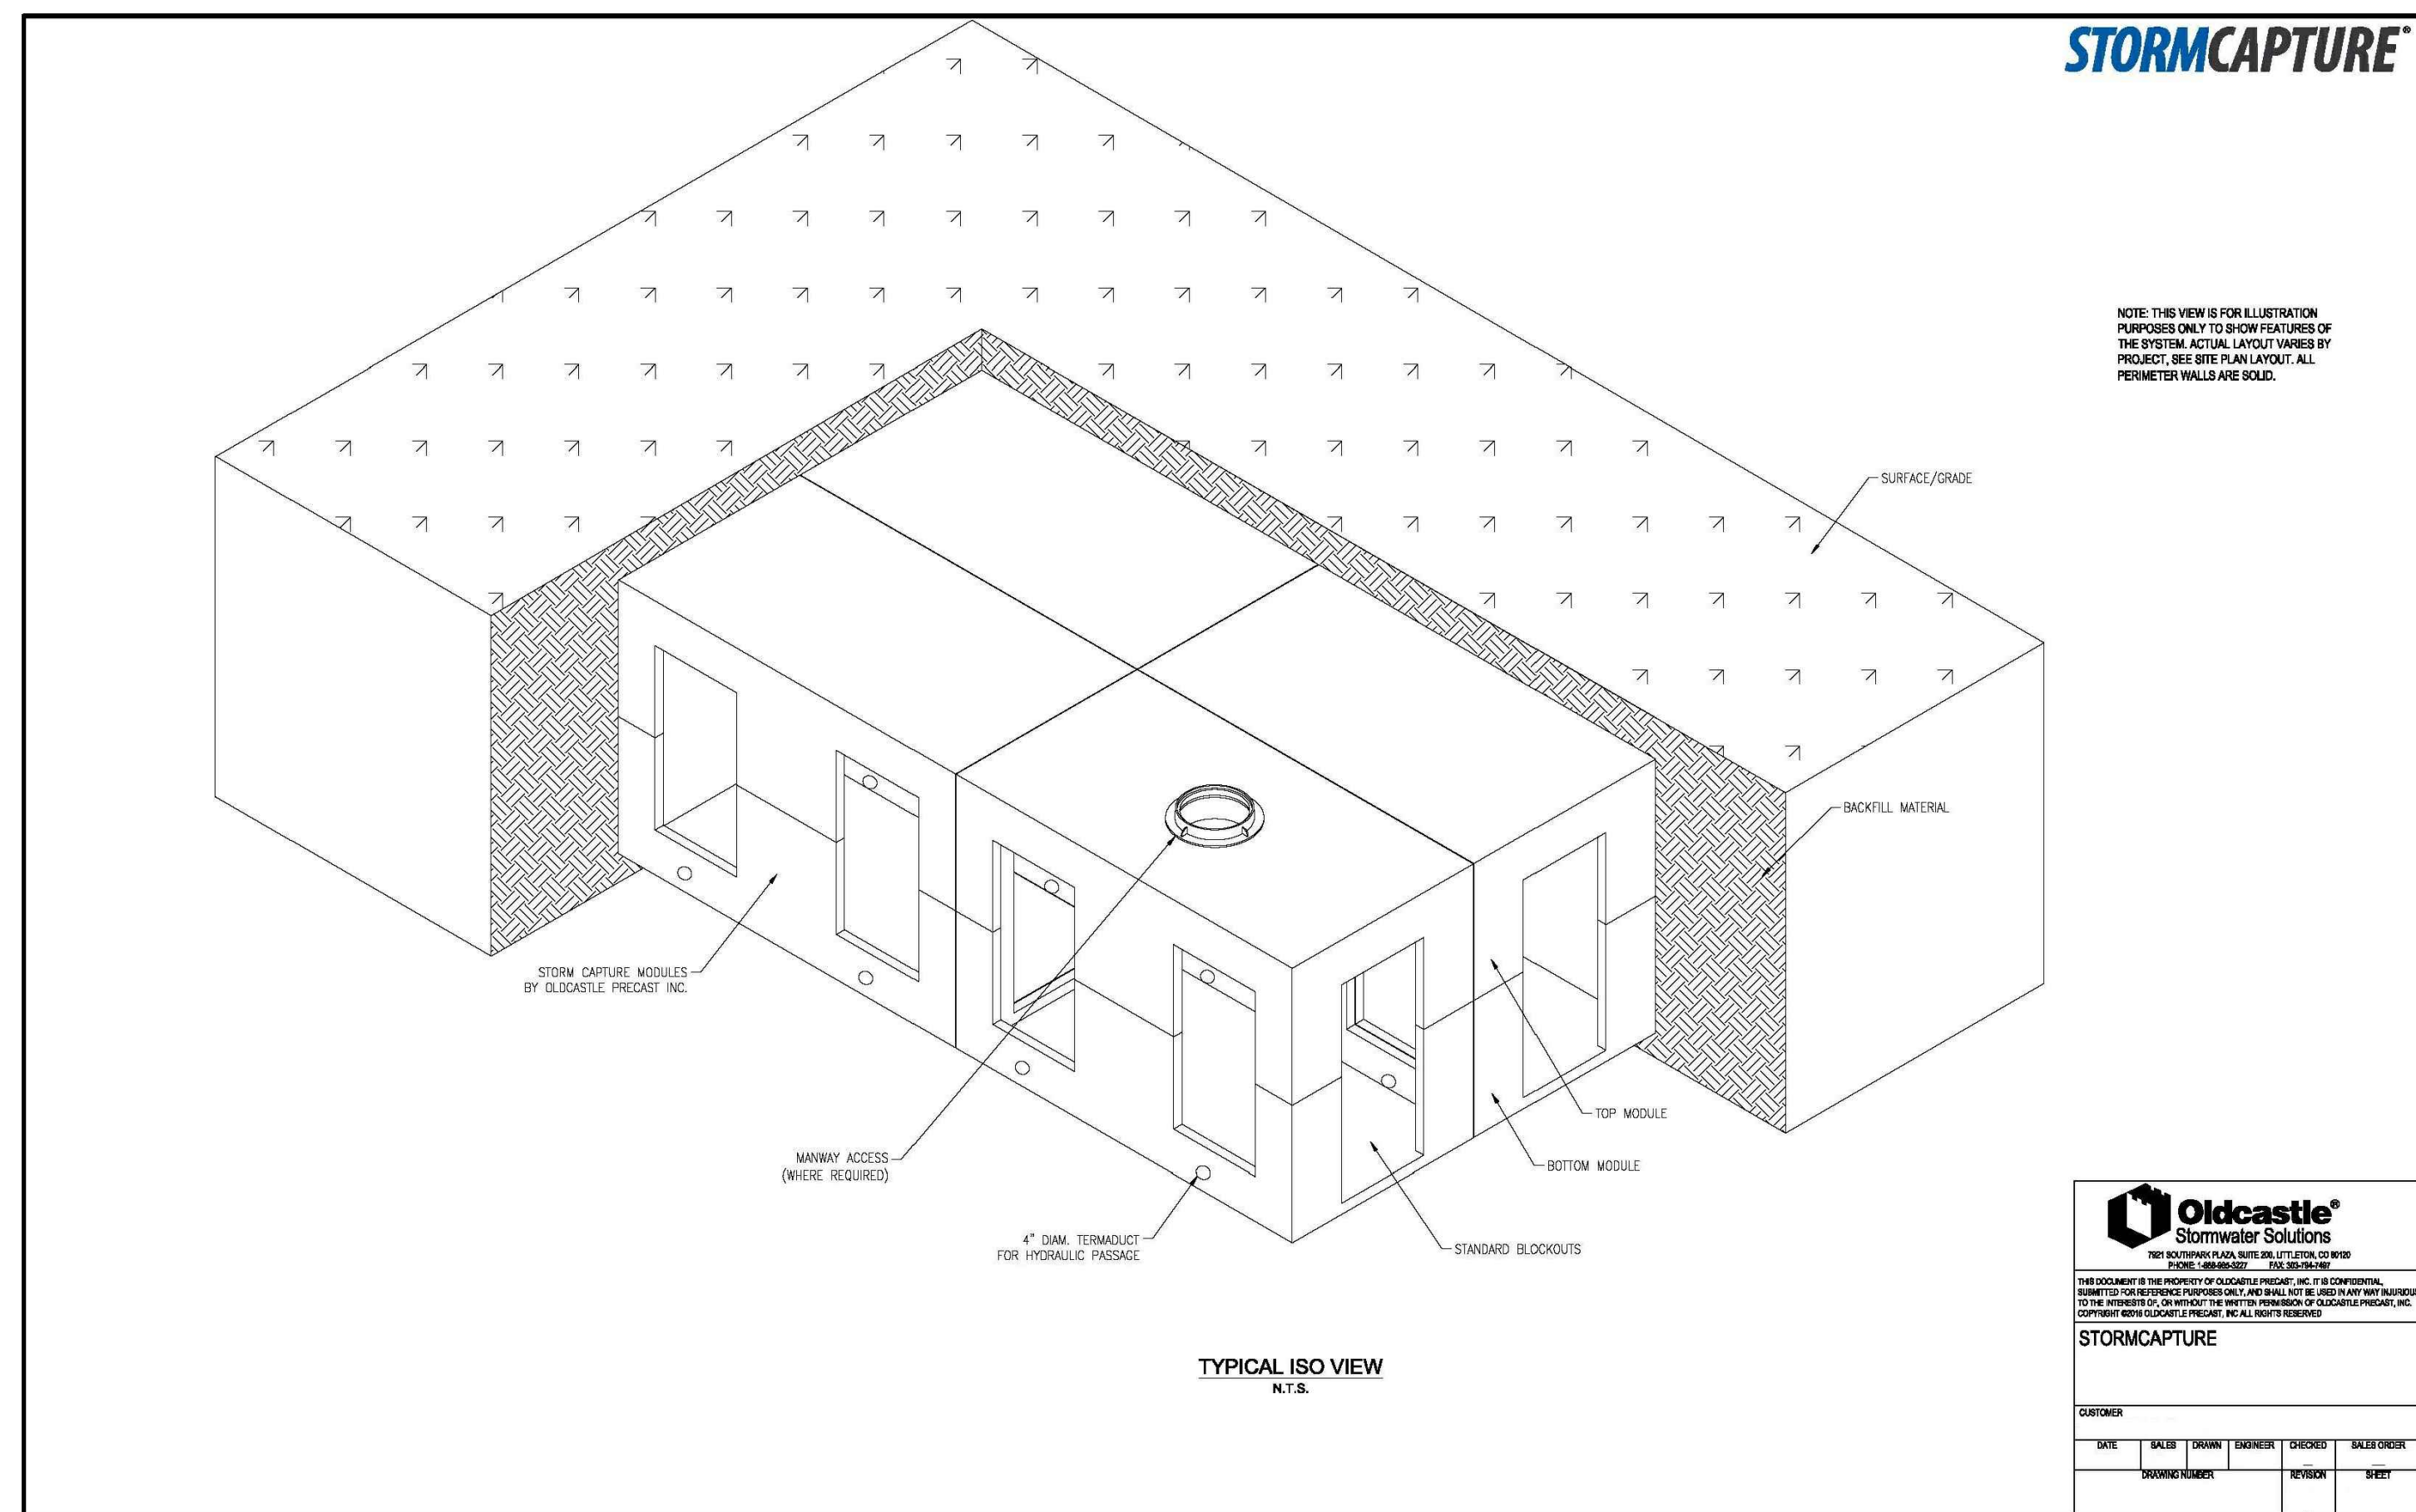

NOTE:
ALL STORMWATER MANAGEMENT FACILITIES SHALL BE SELECTED & FINAL ENGINEERED AT TIME OF FINAL SITE PLAN. APPLICANT RESERVES THE RIGHT TO SELECT ALTERNATE FACILITY TYPES EQUIVALENT TO THE DETAILS PROVIDED ON THIS SHEET.

NOTE:
FINAL DETAILS OF VAULT GEOMETRY, SIZE
AND CONTROL STRUCTURES SHALL BE
DETERMINED AT THE TIME OF SITE PLAN.

SWM POST-DEVELOPMENT DETAILS	4131 CHAIN BRIDGE ROAD REZONING CDP-GDP	CITY OF FAIRFAX, VIRGINIA	SCALE: AS NOTED	CI= N/A	DATE: DEC., 2024
SHEET		FILE No.			
18		RZ-12787			
OF					
38					

Urban, Ltd. - J:\085\4131 Chain Bridge Rd\Rezoning\12787-21-swm bmp POST.dwg [Post bmp comps and details] December 03, 2024 - 8:41am aorensberg

Project Name: 4131 Chain Bridge Road

Date: Nov-24

Linear Development Project? No

CLEAR ALL

(Ctrl+Shift+R)

data input cells

constant values

calculation cells

final results

Site Information

Post-Development Project (Treatment Volume and Loads)

Enter Total Disturbed Area (acres) → 2.69

Maximum reduction required:	20%
The site's net increase in impervious cover (acres) is:	1.85
Post-Development TP Load Reduction for Site (lb/yr):	3.50

Check:
BMP Design Specifications List: 2011 Stds & Specs
Linear project? No
Land cover areas entered correctly? ✓
Total disturbed area entered? ✓

Pre-ReDevelopment Land Cover (acres)					
	A Soils	B Soils	C Soils	D Soils	Totals
Forest/Open Space (acres) -- undisturbed, protected forest/open space or reforested	0.00	0.00	0.00	0.00	0.00
Managed Turf (acres) -- disturbed, graded for yards or other turf to be	0.00	0.00	2.11	0.08	2.19
Impervious Cover (acres)	0.00	0.00	0.46	0.04	0.50
					2.69

Post-Development Land Cover (acres)					
	A Soils	B Soils	C Soils	D Soils	Totals
Forest/Open Space (acres) -- undisturbed, protected forest/open space or reforested	0.00	0.00	0.00	0.00	0.00
Managed Turf (acres) -- disturbed, graded for yards or other turf to be	0.00	0.00	0.33	0.01	0.34
Impervious Cover (acres)	0.00	0.00	2.24	0.11	2.35
Area Check	OK.	OK.	OK.	OK.	2.69

Constants	
Annual Rainfall (inches)	43
Target Rainfall Event (inches)	1.00
Total Phosphorus (TP) EMC (mg/L)	0.26
Total Nitrogen (TN) EMC (mg/L)	1.86
Target TP Load (lb/acre/yr)	0.41
Pj (unitless correction factor)	0.90

Runoff Coefficients (Rv)				
	A Soils	B Soils	C Soils	D Soils
Forest/Open Space	0.02	0.03	0.04	0.05
Managed Turf	0.15	0.20	0.22	0.25
Impervious Cover	0.95	0.95	0.95	0.95

LAND COVER SUMMARY -- PRE-REDEVELOPMENT		
Land Cover Summary-Pre		
Pre-ReDevelopment	Listed	Adjusted ¹
Forest/Open Space Cover (acres)	0.00	0.00
Weighted Rv(forest)	0.00	0.00
% Forest	0%	0%
Managed Turf Cover (acres)	2.19	0.34
Weighted Rv(turf)	0.22	0.22
% Managed Turf	81%	40%
Impervious Cover (acres)	0.50	0.50
Rv(impervious)	0.95	0.95
% Impervious	19%	60%
Total Site Area (acres)	2.69	0.84
Site Rv	0.36	0.65

Treatment Volume and Nutrient Load		
Pre-ReDevelopment Treatment Volume (acre-ft)	0.0799	0.0458
Pre-ReDevelopment Treatment Volume (cubic feet)	3,482	1,997
Pre-ReDevelopment TP Load (lb/yr)	2.19	1.25
Pre-ReDevelopment TP Load per acre (lb/acre/yr)	0.81	1.49
Baseline TP Load (lb/yr) (0.41 lbs/acre/yr applied to pre-redevelopment area excluding pervious land proposed for new impervious cover)		0.34

¹ Adjusted Land Cover Summary:
Pre ReDevelopment land cover minus pervious land cover (forest/open space or managed turf) acreage proposed for new impervious cover.

Adjusted total acreage is consistent with Post-ReDevelopment acreage (minus acreage of new impervious cover).

Column 1 shows load reduction requirement for new impervious cover (based on new development load limit, 0.41 lbs/acre/year).

Post-Development Requirement for Site Area	
TP Load Reduction Required (lb/yr)	3.50

Nitrogen Loads (Informational Purposes Only)

Pre-ReDevelopment TN Load (lb/yr)	15.65	Final Post-Development TN Load (Post-ReDevelopment & New Impervious) (lb/yr)	37.65
-----------------------------------	-------	--	-------

LAND COVER SUMMARY -- POST DEVELOPMENT			
Land Cover Summary-Post (Final)		Land Cover Summary-Post	
Post Re.Dev. & New Impervious		Post-ReDevelopment	
Forest/Open Space Cover (acres)	0.00	Forest/Open Space Cover (acres)	0.00
Weighted Rv(forest)	0.00	Weighted Rv(forest)	0.00
% Forest	0%	% Forest	0%
Managed Turf Cover (acres)	0.34	Managed Turf Cover (acres)	0.34
Weighted Rv (turf)	0.22	Weighted Rv (turf)	0.22
% Managed Turf	13%	% Managed Turf	40%
Impervious Cover (acres)	2.35	ReDev. Impervious Cover (acres)	0.50
Rv(impervious)	0.95	Rv(impervious)	0.95
% Impervious	87%	% Impervious	60%
Final Site Area (acres)	2.69	Total ReDev. Site Area (acres)	0.84
Final Post Dev Site Rv	0.86	ReDev Site Rv	0.65

Treatment Volume and Nutrient Load			
Final Post-Development Treatment Volume (acre-ft)	0.1923	Post-ReDevelopment Treatment Volume (acre-ft)	0.0458
Final Post-Development Treatment Volume (cubic feet)	8,377	Post-ReDevelopment Treatment Volume (cubic feet)	1,997
Final Post-Development TP Load (lb/yr)	5.26	Post-ReDevelopment Load (TP) (lb/yr)*	1.25
Final Post-Development TP Load per acre (lb/acre/yr)	1.96	Post-ReDevelopment TP Load per acre (lb/acre/yr)	1.49
		Max. Reduction Required (Below Pre-ReDevelopment Load)	20%
		TP Load Reduction Required for Redeveloped Area (lb/yr)	0.25
		TP Load Reduction Required for New Impervious Area (lb/yr)	3.25

Drainage Area A

Drainage Area A Land Cover (acres)						
	A Soils	B Soils	C Soils	D Soils	Totals	Land Cover Rv
Fores/Open Space (acres)	0.00	0.00	0.00	0.00	0.00	0.00
Managed Turf (acres)	0.00	0.00	0.33	0.01	0.34	0.22
Impervious Cover (acres)	0.00	0.00	2.24	0.11	2.35	0.95
Total					2.69	

CLEAR BMP AREAS

Total Phosphorus Available for Removal in D.A. A (lb/yr)	5.26
Post Development Treatment Volume in D.A. A (ft ³)	8,377

Stormwater Best Management Practices (RR = Runoff Reduction)

--Select from dropdown lists--

Practice	Runoff Reduction Credit (%)	Managed Turf Credit Area (acres)	Impervious Cover Credit Area (acres)	Volume from Upstream Practice (ft ³)	Runoff Reduction (ft ³)	Remaining Runoff Volume (ft ³)	Total BMP Treatment Volume (ft ³)	Phosphorus Removal Efficiency (%)	Phosphorus Load from Upstream Practices (lb)	Untreated Phosphorus Load to Practice (lb)	Phosphorus Removed by Practice (lb)	Remaining Phosphorus Load (lb)	Downstream Practice to be Employed
14. Manufactured Treatment Devices (no RR)													
14a. Manufactured Treatment Device- Hydrodynamic	0	0.34	2.35	0	0	8,377	8,377	50	0.00	5.26	2.63	2.63	14.b. MTD - Filtering

TOTAL IMPERVIOUS COVER TREATED (ac) 2.35 AREA CHECK: OK.
TOTAL MANAGED TURF AREA TREATED (ac) 0.34 AREA CHECK: OK.

TOTAL PHOSPHORUS REMOVAL REQUIRED ON SITE (lb/yr) 3.50

TOTAL PHOSPHORUS AVAILABLE FOR REMOVAL IN D.A. A (lb/yr) 5.26
TOTAL PHOSPHORUS REMOVED WITHOUT RUNOFF REDUCTION PRACTICES IN D.A. A (lb/yr) 3.68
TOTAL PHOSPHORUS REMOVED WITH RUNOFF REDUCTION PRACTICES IN D.A. A (lb/yr) 0.00
TOTAL PHOSPHORUS LOAD REDUCTION ACHIEVED IN D.A. A (lb/yr) 3.68
TOTAL PHOSPHORUS REMAINING AFTER APPLYING BMP LOAD REDUCTIONS IN D.A. A (lb/yr) 1.58

SEE WATER QUALITY COMPLIANCE TAB FOR SITE COMPLIANCE CALCULATIONS

NITROGEN REMOVED WITH RUNOFF REDUCTION PRACTICES IN D.A. A (lb/yr) 0.00
NITROGEN REMOVED WITHOUT RUNOFF REDUCTION PRACTICES IN D.A. A (lb/yr) 0.00
TOTAL NITROGEN REMOVED IN D.A. A (lb/yr) 0.00

Site Results (Water Quality Compliance)

Area Checks	D.A. A	D.A. B	D.A. C	D.A. D	D.A. E	AREA CHECK
FOREST/OPEN SPACE (ac)	0.00	0.00	0.00	0.00	0.00	OK.
IMPERVIOUS COVER (ac)	2.35	0.00	0.00	0.00	0.00	OK.
IMPERVIOUS COVER TREATED (ac)	2.35	0.00	0.00	0.00	0.00	OK.
MANAGED TURF AREA (ac)	0.34	0.00	0.00	0.00	0.00	OK.
MANAGED TURF AREA TREATED (ac)	0.34	0.00	0.00	0.00	0.00	OK.
AREA CHECK	OK.	OK.	OK.	OK.	OK.	

Site Treatment Volume (ft³) 8,377

Runoff Reduction Volume and TP By Drainage Area

	D.A. A	D.A. B	D.A. C	D.A. D	D.A. E	TOTAL
RUNOFF REDUCTION VOLUME ACHIEVED (ft ³)	0	0	0	0	0	0
TP LOAD AVAILABLE FOR REMOVAL (lb/yr)	5.26	0.00	0.00	0.00	0.00	5.26
TP LOAD REDUCTION ACHIEVED (lb/yr)	3.68	0.00	0.00	0.00	0.00	3.68
TP LOAD REMAINING (lb/yr)	1.58	0.00	0.00	0.00	0.00	1.58
NITROGEN LOAD REDUCTION ACHIEVED (lb/yr)	0.00	0.00	0.00	0.00	0.00	0.00

Total Phosphorus
FINAL POST-DEVELOPMENT TP LOAD (lb/yr) 5.26
TP LOAD REDUCTION REQUIRED (lb/yr) 3.50
TP LOAD REDUCTION ACHIEVED (lb/yr) 3.68
TP LOAD REMAINING (lb/yr) 1.58
REMAINING TP LOAD REDUCTION REQUIRED (lb/yr): 0.00 **
** TARGET TP REDUCTION EXCEEDED BY 0.18 LB/YEAR **

Total Nitrogen (For Informational Purposes)
POST-DEVELOPMENT LOAD (lb/yr) 37.65
NITROGEN LOAD REDUCTION ACHIEVED (lb/yr) 0.00
REMAINING POST-DEVELOPMENT NITROGEN LOAD (lb/yr) 37.65

NOTE:
ALL STORMWATER MANAGEMENT FACILITIES SHALL BE SELECTED & FINAL ENGINEERED AT TIME OF FINAL SITE PLAN. APPLICANT RESERVES THE RIGHT TO SELECT ALTERNATE FACILITY TYPES EQUIVALENT TO THE DETAILS PROVIDED ON THIS SHEET.

NOTE:
FINAL DETAILS OF VAULT GEOMETRY, SIZE AND CONTROL STRUCTURES SHALL BE DETERMINED AT THE TIME OF SITE PLAN.

BMP NARRATIVE:

THIS PLAN PROPOSES A MULTIFAMILY DWELLING WITH AN ASSOCIATED GARAGE PARKING. THE RESULT OF THE IMPROVEMENTS IS AN INCREASE OF APPROXIMATELY 1.85 AC OF IMPERVIOUS AREA WITHIN THE SUBJECT PROPERTY. PER THE VIRGINIA RUNOFF REDUCTION METHOD (VRRM) REDEVELOPMENT REQUIREMENTS, A COMBINATION OF PROPOSED BMP FACILITIES SHALL PROVIDE A MINIMUM OF 20% REDUCTION IN TOTAL PHOSPHOROUS RUNOFF.

BMP REQUIREMENTS FOR THIS SITE MAY INCLUDE BUT ARE NOT LIMITED TO: BELOW GRADE STORM FILTERS AND JELLYFISH FILTERS. PLEASE SEE THIS SHEET FOR THE PRELIMINARY COMPUTATIONS WHICH SHOW THAT, BY TREATING ± 2.05 ACRES OF IMPERVIOUS AREA WITH VARIOUS TREATMENT METHODS, THE REQUIRED PHOSPHORUS REMOVAL CAN BE ACHIEVED.

THE PROPOSED BMP FACILITIES SHALL BE PRIVATELY MAINTAINED BY THE PROPERTY OWNER. VIRGINIA'S STORMWATER MANAGEMENT REGULATIONS REQUIRE INSPECTIONS TWICE A YEAR, AND AFTER ANY STORM EVENT THAT EXCEEDS THE CAPACITY OF THE FACILITY TO ENSURE THAT THE FACILITIES REMAIN OPERATIONAL. A DETAILED INSPECTION SHALL BE PERFORMED ANNUALLY BY A QUALIFIED PROFESSIONAL IN ORDER TO ENSURE THAT THE FACILITIES ARE OPERATIONAL AS DESIGNED, AND TO PROVIDE AN OPPORTUNITY TO SCHEDULE ANY MAINTENANCE THAT THE FACILITIES MAY REQUIRE.

PLAN DATE
05-04-2016
06-02-2019
06-11-2024
09-03-2024
12-02-2024

Urban, Ltd.
4200 D TECHNOLOGY CT.
CHANTILLY, VA, 20151
TEL: 703.642.2306
FAX: 703.642.1888
www.urban-llc.com

Planners+Engineers+Landscape Architects+Land Services

BMP POST-DEVELOPMENT COMPS
4131 CHAIN BRIDGE ROAD
REZONING CDP-GDP
CITY OF FAIRFAX, VIRGINIA
SCALE: N/A


DATE: DEC., 2024
C.I.= N/A

SHEET
19
OF
38
FILE No.
RZ-12787


REVISIONS
No. DATE DESCRIPTION

Urban, Ltd. - J:\085\4131 Chain Bridge Rd\Rezoning\12787-21-swm bmp POST.dwg [post bmp comps and details 2] December 03, 2024 - 8:41am arensberg

POSSIBLE JELLYFISH FILTER STANDARD DETAIL (OR APPROVED EQUAL)

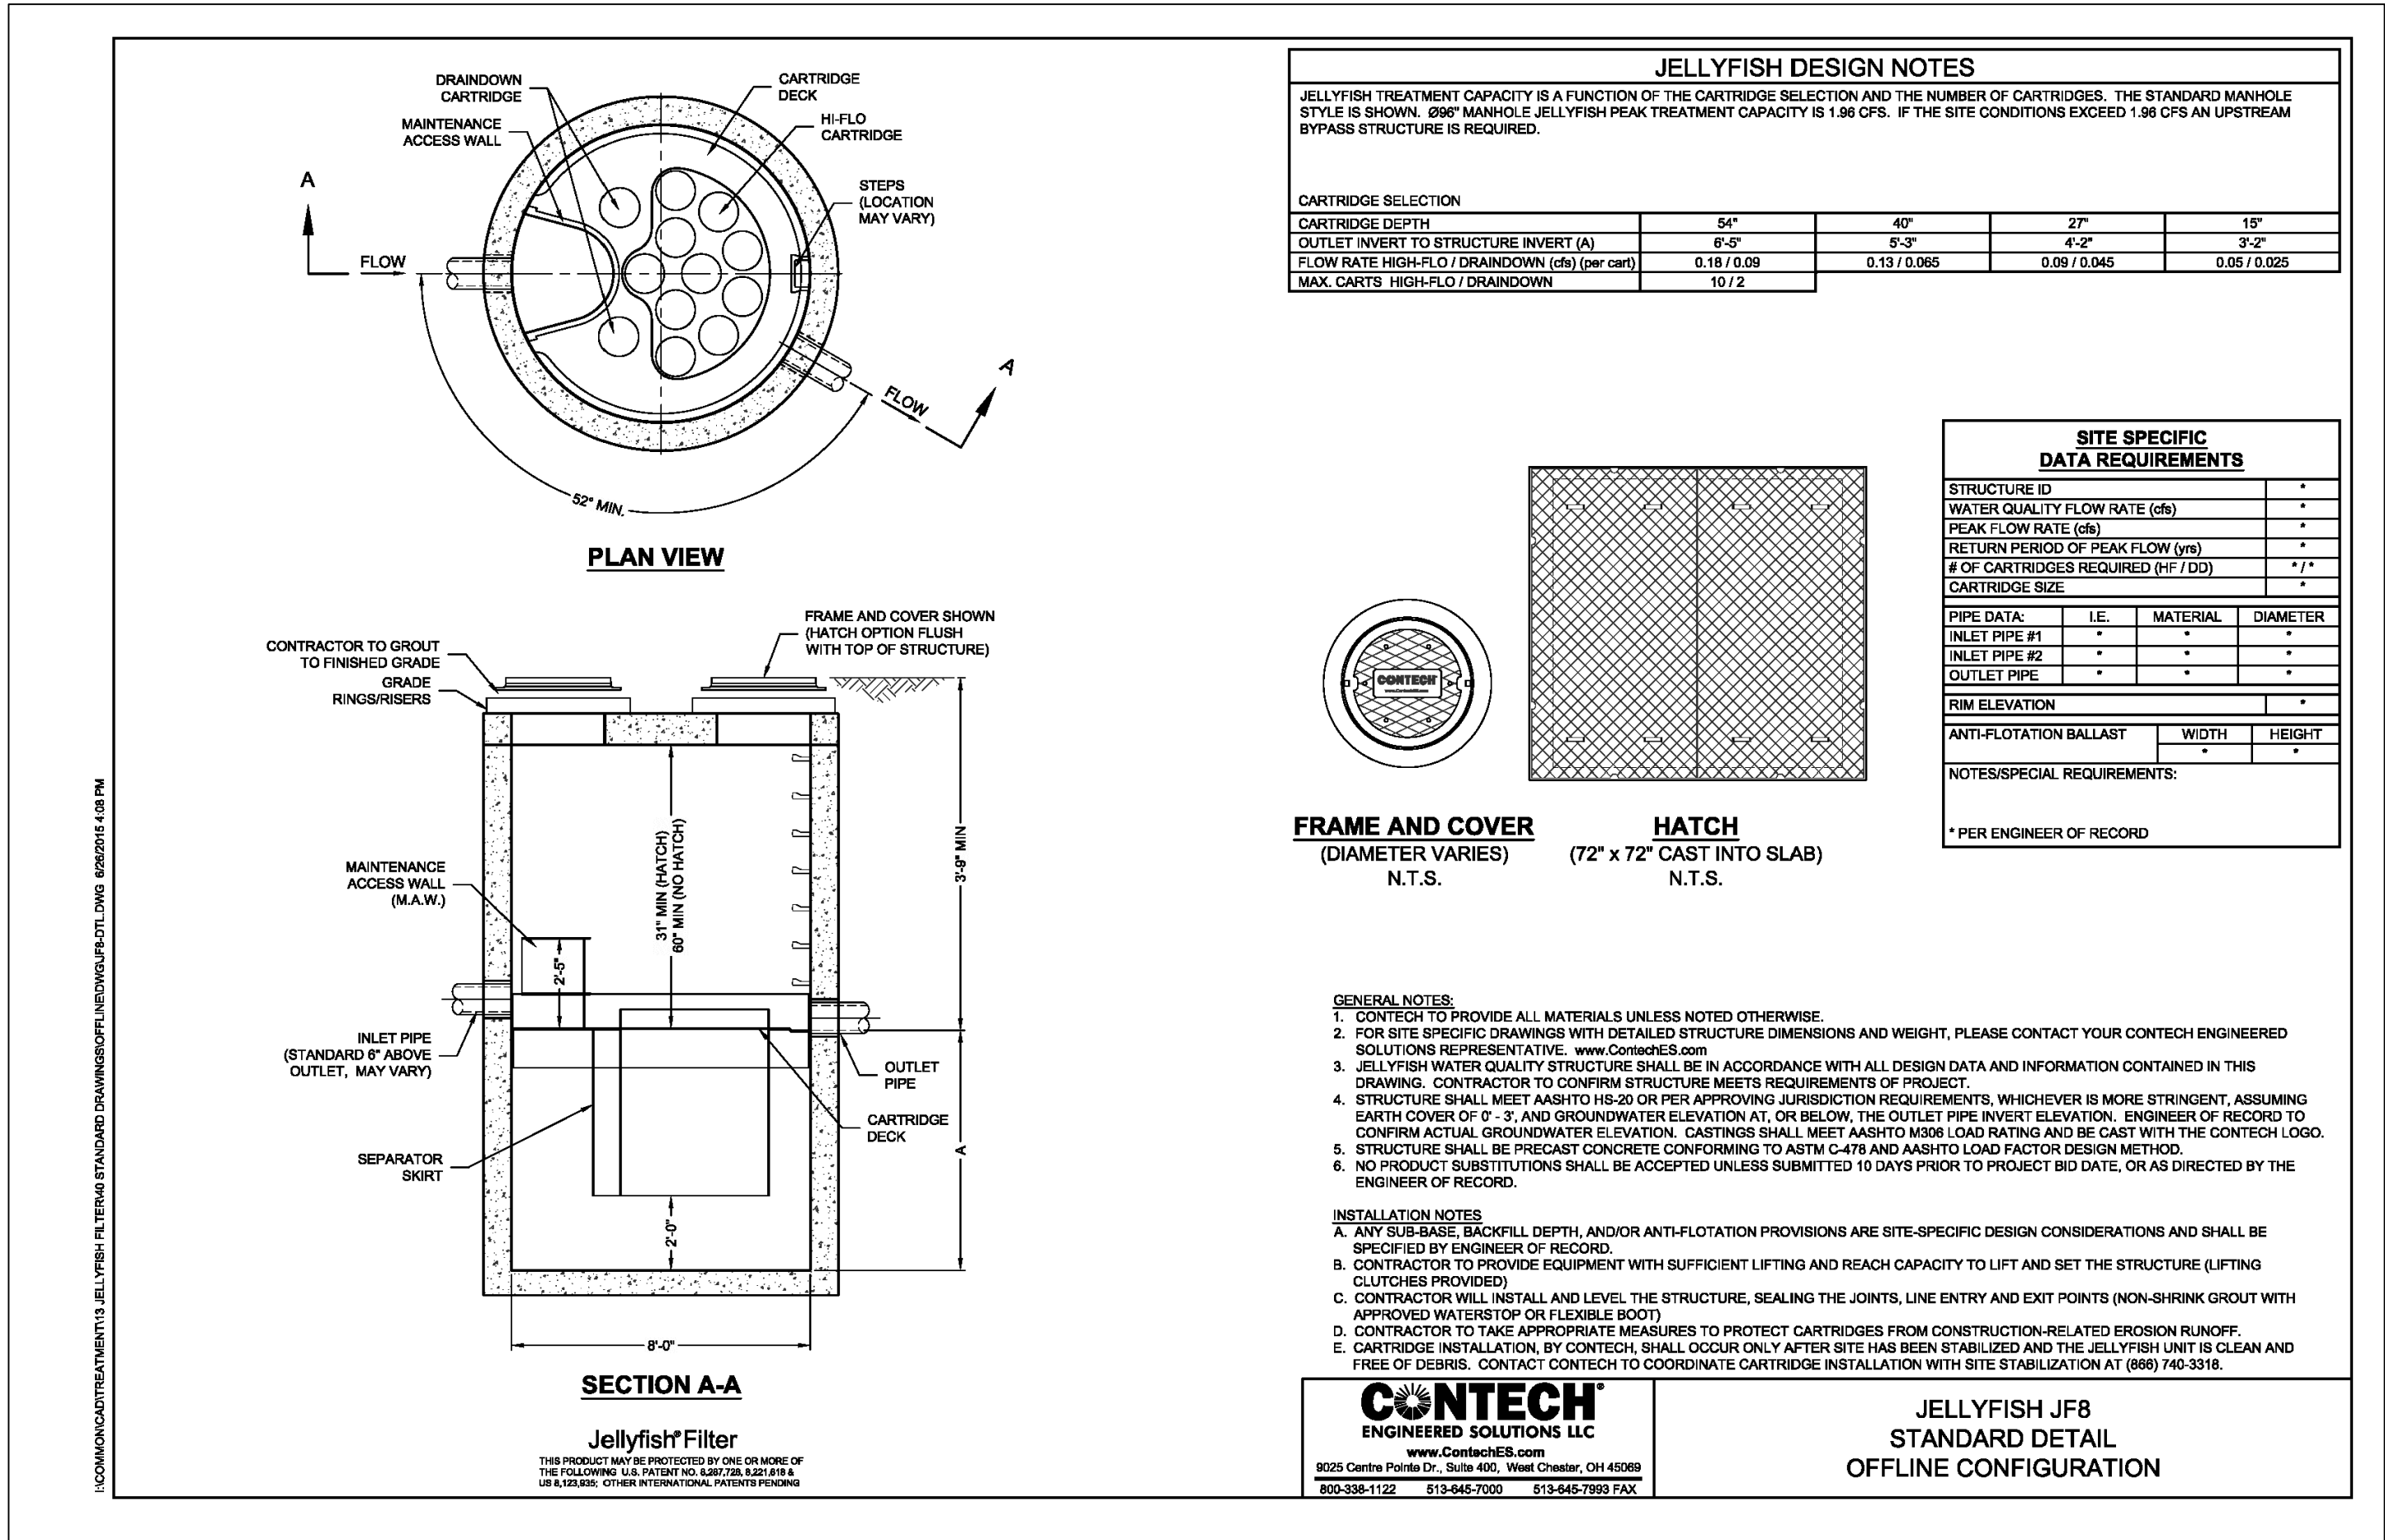

POSSIBLE STORM FILTER STANDARD DETAIL (OR APPROVED EQUAL)

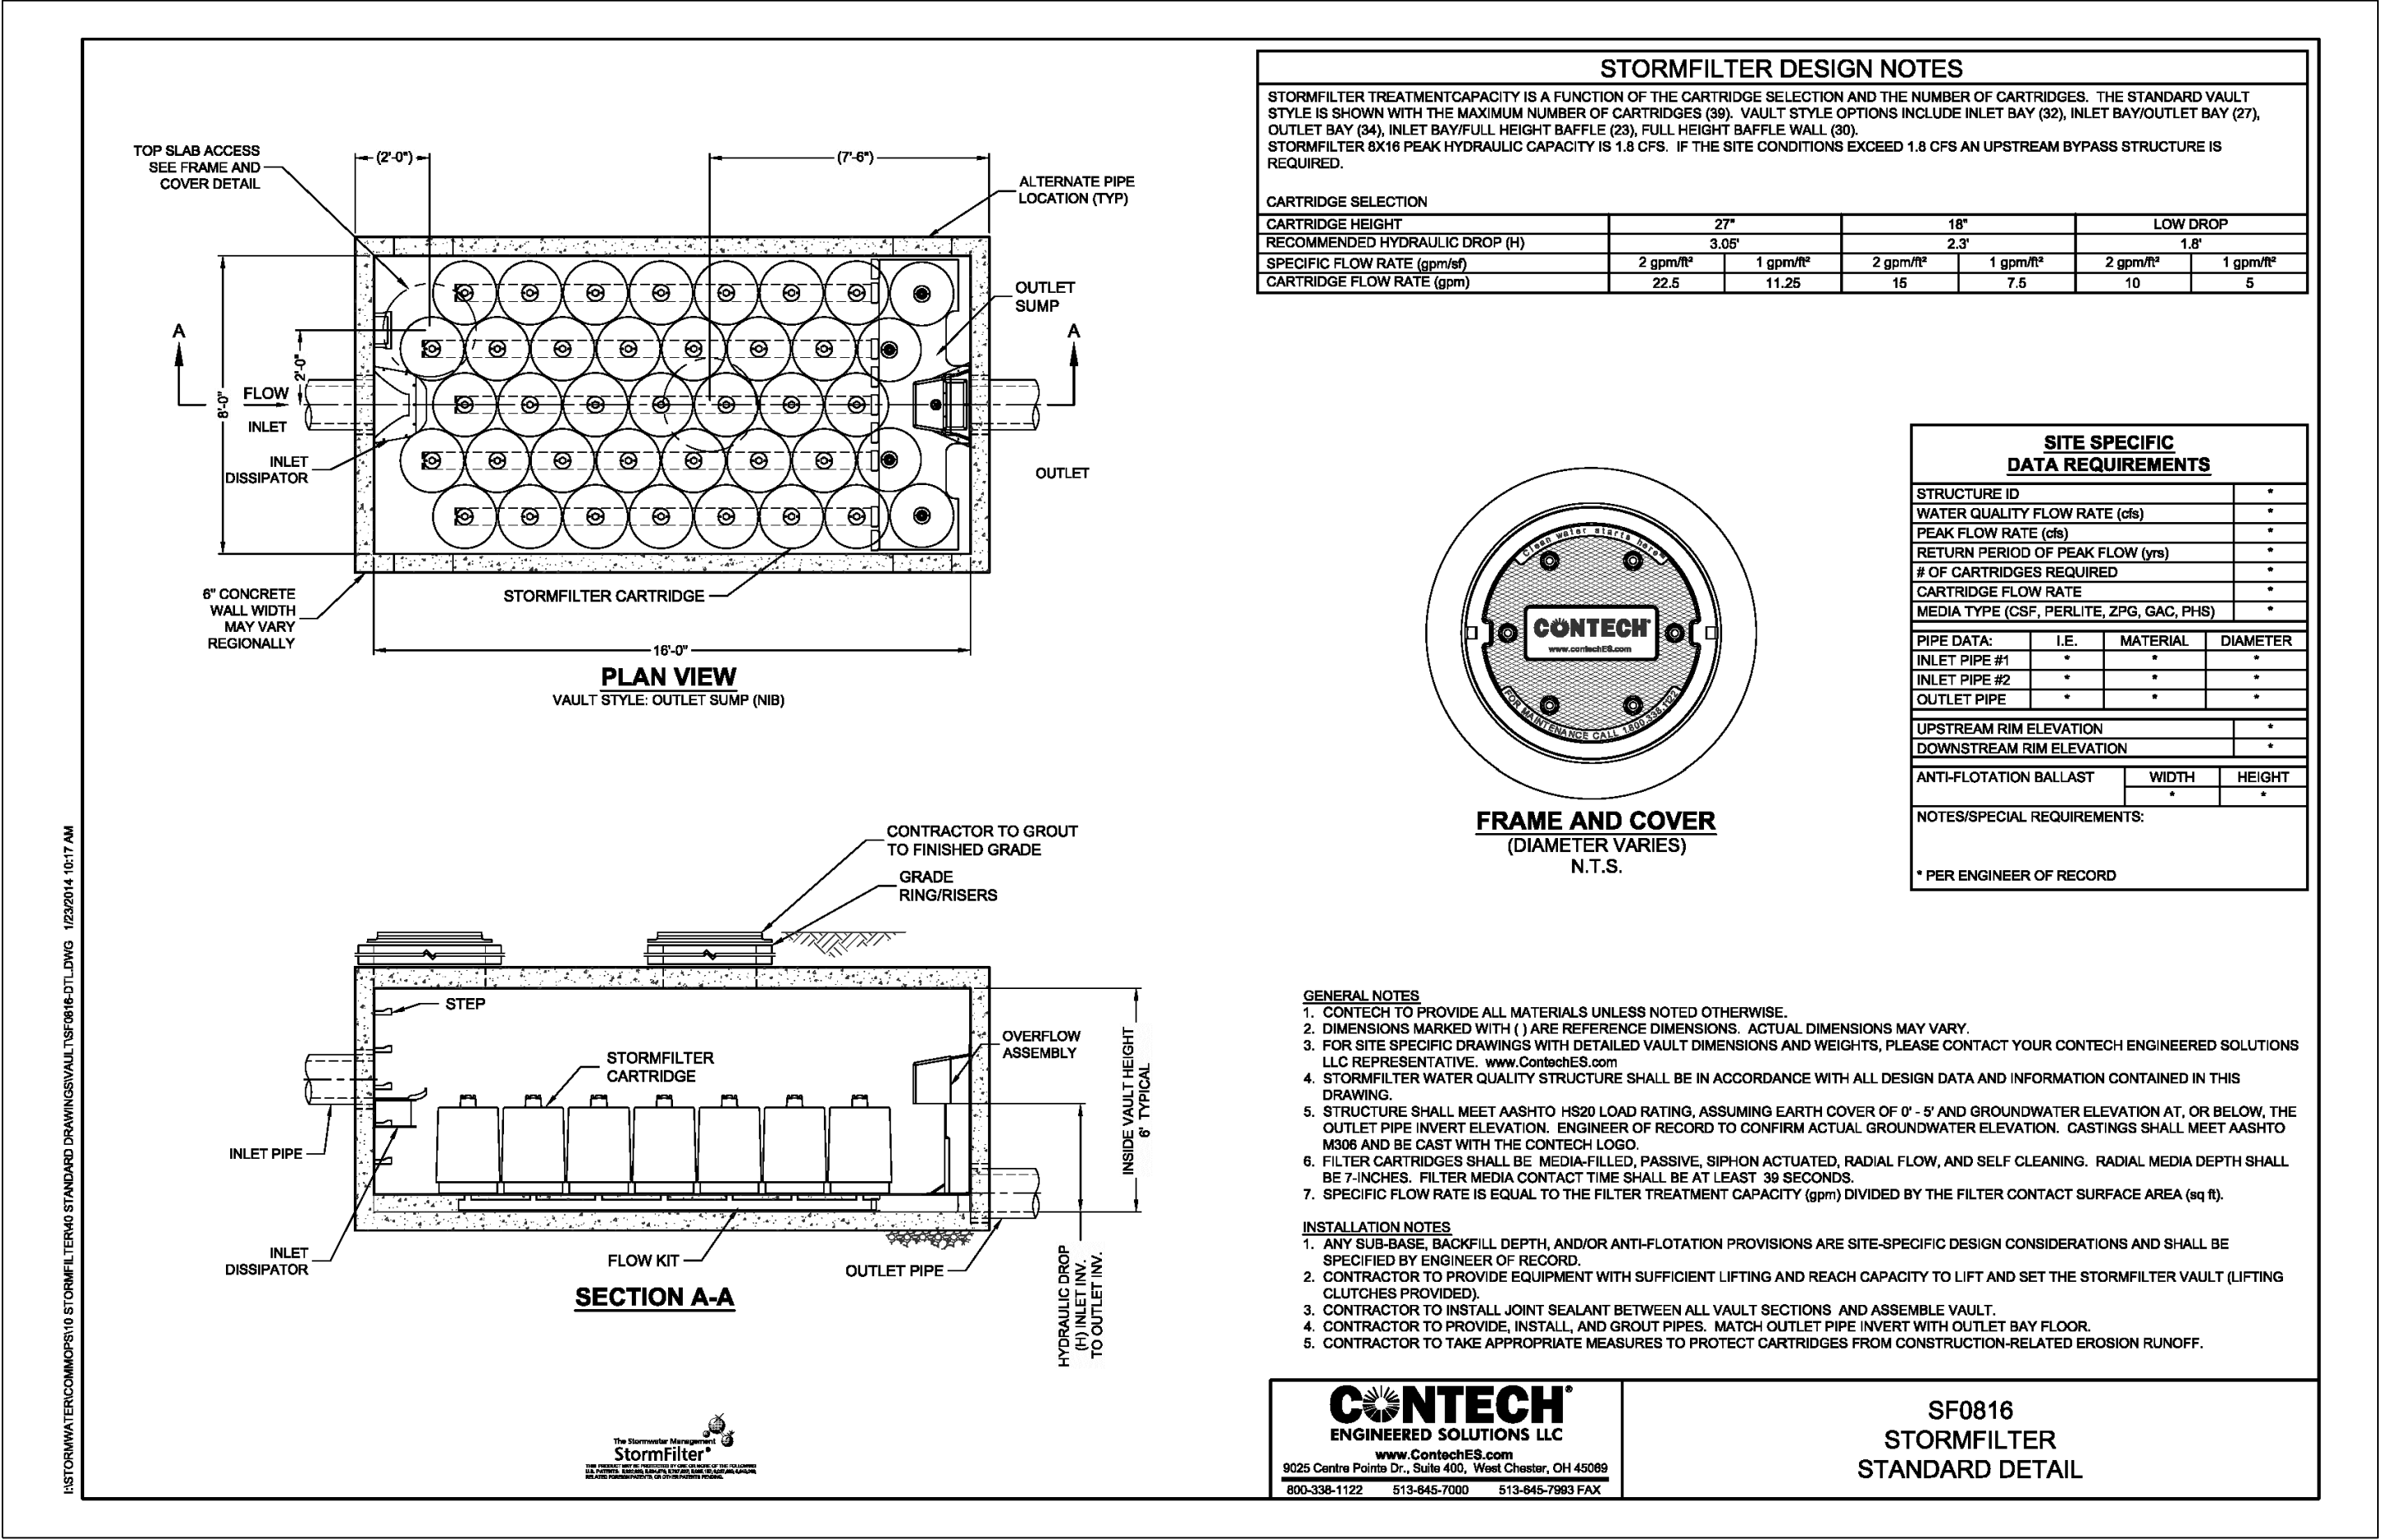

NOTE:
ALL STORMWATER MANAGEMENT FACILITIES SHALL BE SELECTED & FINAL ENGINEERED AT TIME OF FINAL SITE PLAN. APPLICANT RESERVES THE RIGHT TO SELECT ALTERNATE FACILITY TYPES EQUIVALENT TO THE DETAILS PROVIDED ON THIS SHEET.

NOTE:
FINAL DETAILS OF VAULT GEOMETRY, SIZE AND CONTROL STRUCTURES SHALL BE DETERMINED AT THE TIME OF SITE PLAN.

NOTE:
FINAL SIZING OF BMP STRUCTURES SHALL BE DETERMINED AT THE TIME OF SITE PLAN.

BMP POST-DEVELOPMENT DETAILS
4131 CHAIN BRIDGE ROAD
REZONING CDP-GDP

SCALE: AS NOTED
CITY OF FAIRFAX, VIRGINIA
DATE: DEC., 2024


SHEET
20
OF
38

FILE No.
RZ-12787

Urban, Ltd.
4300 D TECHNOLOGY CT.
CHANTILLY, VA, 20151
TEL: 703.642.2306
FAX: 703.642.2308
www.urban-llc.com

Planners • Engineers • Landscape Architects • Land Services



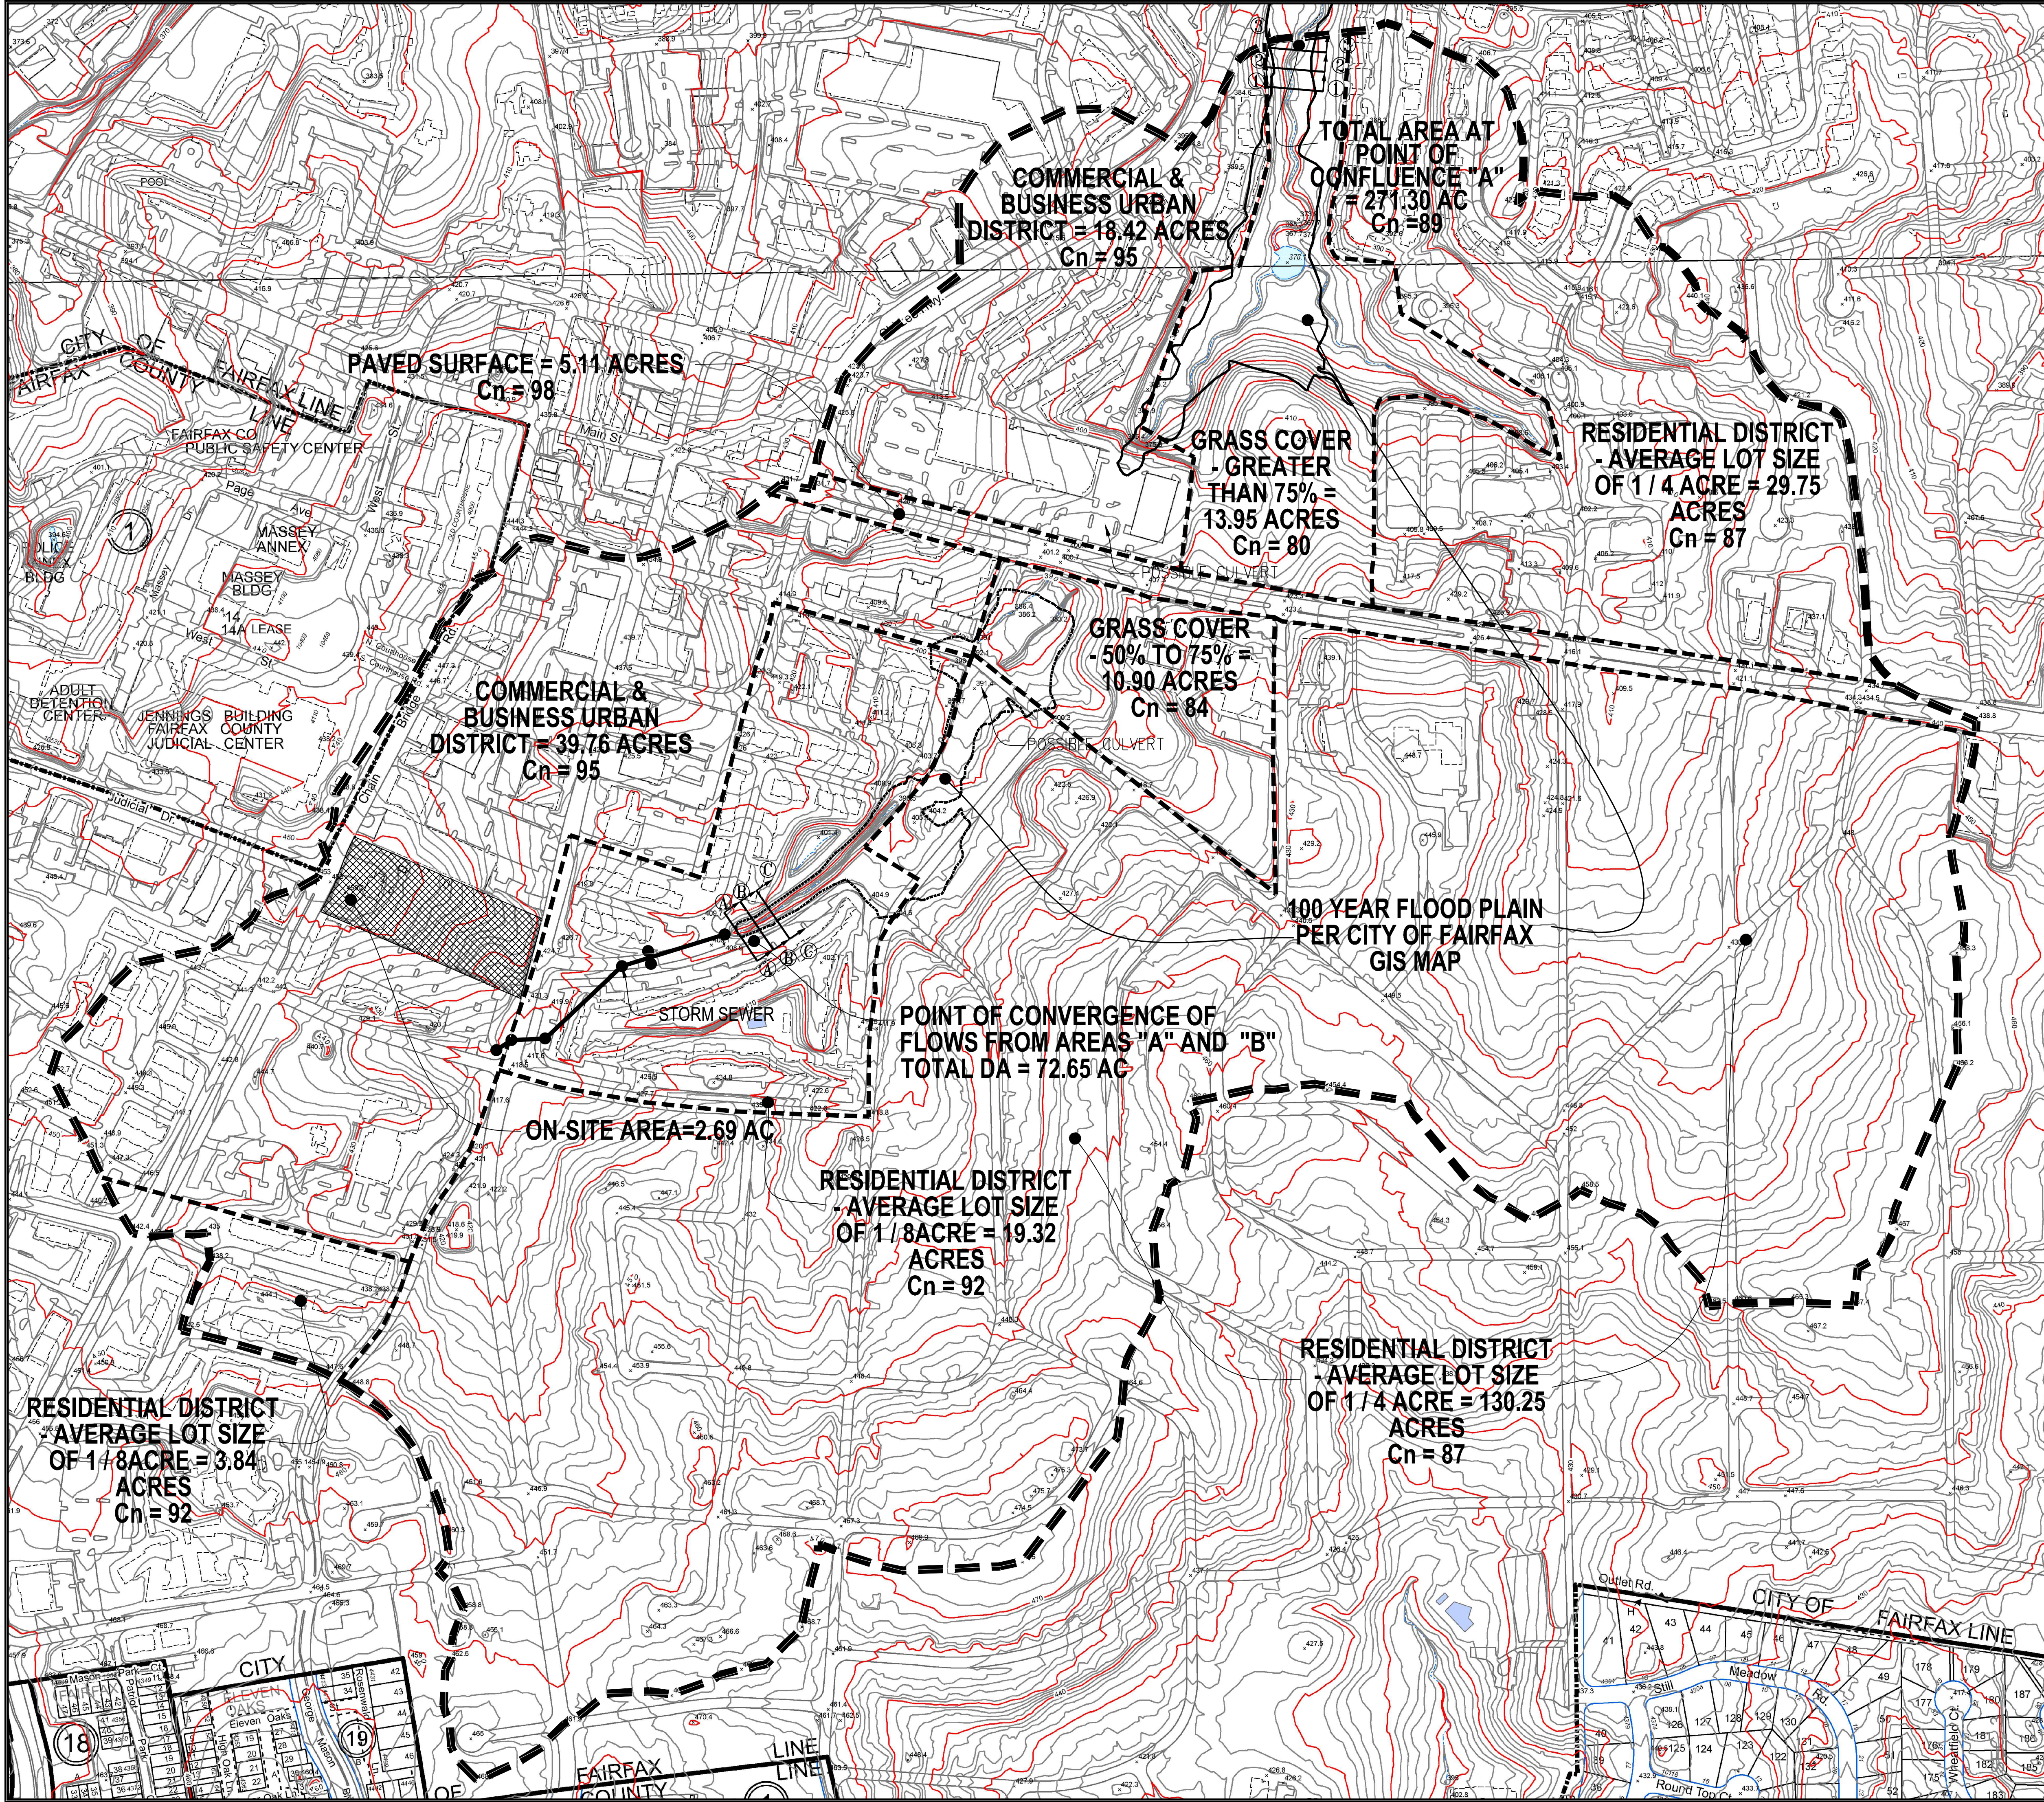

ADEQUATE OUTFALL ANALYSIS NARRATIVE:
THE SUBJECT SITE IS LOCATED BETWEEN CHAIN BRIDGE ROAD AND UNIVERSITY BOULEVARD. THE TOPOGRAPHY OF THE SITE CONSISTS OF ONE DRAINAGE AREA, WHICH DRAINS TO THE EAST TOWARDS UNIVERSITY BOULEVARD. STORMWATER RUNOFF IS COLLECTED BY STORM SEWER INLETS AND CONVEYED VIA AN UNDERGROUND STORM SEWER SYSTEM TO THE POINT OF CONVERGENCE, WHICH IS LOCATED INSIDE A 100 YEAR FLOOD PLAIN PER THE CITY OF FAIRFAX GIS MAP(SEE THIS SHEET FOR LOCATION).

AS SHOWN ON THE SWM ANALYSIS SHEETS, THE SITE HAS BEEN ENGINEERED TO REDUCE THE POST-DEVELOPMENT PEAK FLOWS FOR THE 1 YR , 2YR AND 10 YR 24-HR STORM FOR BOTH DRAINAGE AREAS. IN ACCORDANCE WITH SECTION 9VAC25-870-66.B.4 OF THE STORMWATER REGULATIONS "STORM CONVEYANCE SYSTEM SHALL BE ANALYZED FOR COMPLIANCE WITH CHANNEL PROTECTION CRITERIA TO A POINT WHERE BASED ON LAND AREA, THE SITE'S CONTRIBUTING DRAINAGE AREA IS LESS THAN OR EQUAL TO 1.0% OF THE TOTAL WATERSHED AREA". POINT OF CONFLUENCE "A" HAS BEEN DETERMINED TO SHOW COMPLIANCE WITH THIS SECTION SINCE THIS POINT RECEIVES A TOTAL OF 271.01 AC OF STORMWATER RUNOFF. THREE CROSS SECTIONS HAVE BEEN PROVIDED AT EVERY 50 FEET ON THIS SHEET AND VERIFIED THAT EXISTING CHANNEL WILL ADEQUATELY CONVEYED THE 2-YEAR VELOCITY AT THE POINT OF CONFLUENCE.

FURTHERMORE COMPLIANCE WITH FLOOD PROTECTION IS BASED ON SECTION 9VAC25-870-66.C WHERE "THE DOWNSTREAM LIMITS OF ANALYSIS SHALL BE ANALYZED TO A POINT WHERE STORMWATER CONVEYANCE SYSTEM ENTERS A MAPPED FLOODPLAIN OR OTHER FLOOD PRONE AREA, ADOPTED BY ORDINANCE, OF ANY LOCALITY". POINT OF CONFLUENCE "A" IS LOCATED INSIDE A MAPPED FLOOD PLAIN PER THE CITY OF FAIRFAX GIS MAP. THE THREE CROSS SECTIONS PROVIDED AT THIS POINT VERIFY THAT THE 10 YEAR WATER SURFACE ELEVATION WILL OVERTOP THE EMBANKMENT.

AS A PROFESSIONAL ENGINEER, IT IS THE OPINION OF URBAN ENGINEERING & ASSOCIATES, INC THAT AN ADEQUATE OUTFALL EXISTS FOR THIS SITE:

Clayton C. Tock
URBAN ENGINEERING & ASSOCIATES, INC. DATE: 12/02/2024
CLAYTON C. TOCK, P.E., SR. ASSOCIATE

PLAN DATE		DESCRIPTION
05-04-2016	05-04-2016	05-04-2016
06-11-2024	06-11-2024	06-11-2024
09-03-2024	09-03-2024	09-03-2024
12-02-2024	12-02-2024	12-02-2024

Urban Ltd.
4200 D TECHNOLOGY CT.
CHANTILLY, VA. 20151
TEL: 703.642.2306
FAX: 703.642.2308
www.urban-llc.com


urban
Planners-Engineers-Landscape Architects-Land Services

COMMONWEALTH OF VIRGINIA
CLAYTON C. TOCK
Lic. No. 036790
12/02/2024
PROFESSIONAL ENGINEER

OUTFALL ANALYSIS
4131 CHAIN BRIDGE ROAD
REZONING CDP-GDP
CITY OF FAIRFAX, VIRGINIA
SCALE: 1"=200'
DATE: DEC. 2024
C.I.= 2'

SHEET
21
OF
38
FILE No.
RZ-12787


Urban, Ltd. - J:\085\4131 Chain Bridge Rd\Rezoning\12787-23- Outfall.dwg [OUTFALL ANALYSIS (3)] December 03, 2024 - 8:41am corensberg

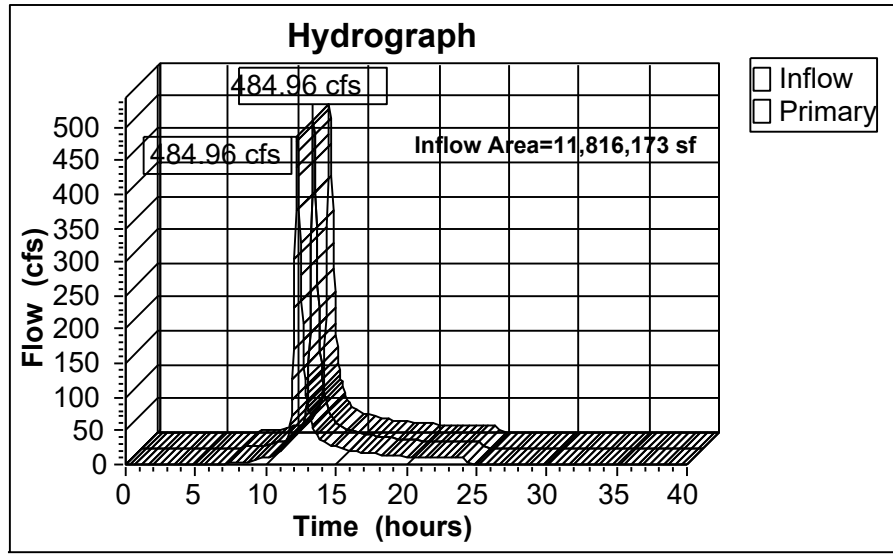

Summary for Link 25L: Point of confluence

Inflow Area = 11,816,173 sf 48.03%Impervious Inflow Depth =2.09" for 2-year event
Inflow = 484.96 cfs@ 12.24 hrs, Volume= 2,055,025 cf
Primary = 484.96 cfs@ 12.24 hrs, Volume= 2,055,025 cf, Atten= 0%, Lag= 0.0 min


Primary outflow = Inflow, Time Span= 0.00-40.00 hrs, dt= 0.05 hrs

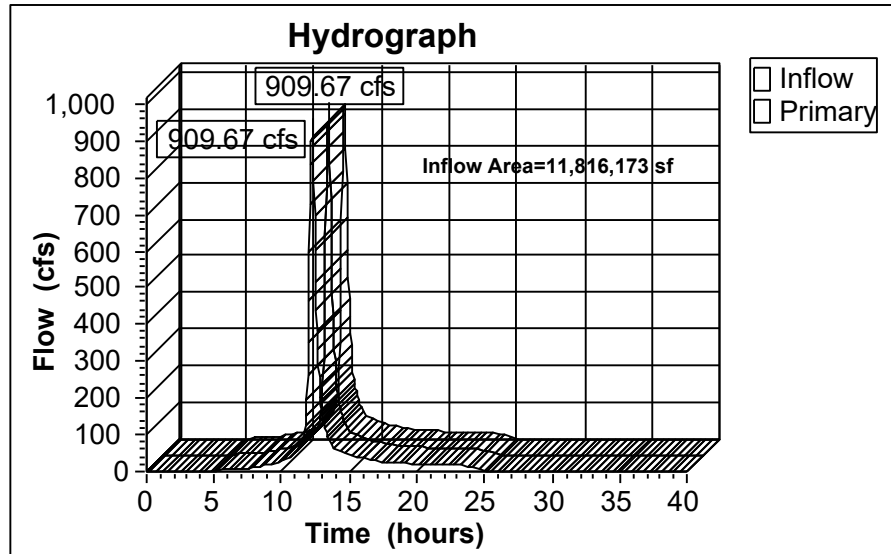

Summary for Link 25L: Point of confluence

Inflow Area = 11,816,173 sf 48.03%Impervious Inflow Depth =3.97" for 10-year event
Inflow = 909.67 cfs@ 12.23 hrs, Volume= 3,908,967 cf
Primary = 909.67 cfs@ 12.23 hrs, Volume= 3,908,967 cf, Atten= 0%, Lag= 0.0 min


Primary outflow = Inflow, Time Span= 0.00-40.00 hrs, dt= 0.05 hrs

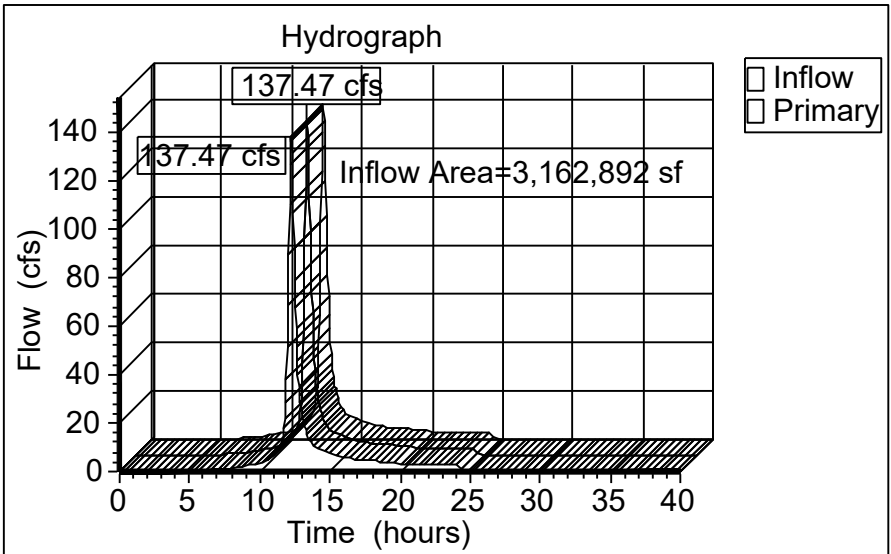

Summary for Link 31L: Point of confluence

Inflow Area = 3,162,892 sf 63.88%Impervious Inflow Depth =2.27" for 2-year event
Inflow = 137.47 cfs@ 12.24 hrs, Volume= 598,891 cf
Primary = 137.47 cfs@ 12.24 hrs, Volume= 598,891 cf, Atten= 0%, Lag= 0.0 min

Primary outflow = Inflow, Time Span= 0.00-40.00 hrs, dt= 0.05 hrs

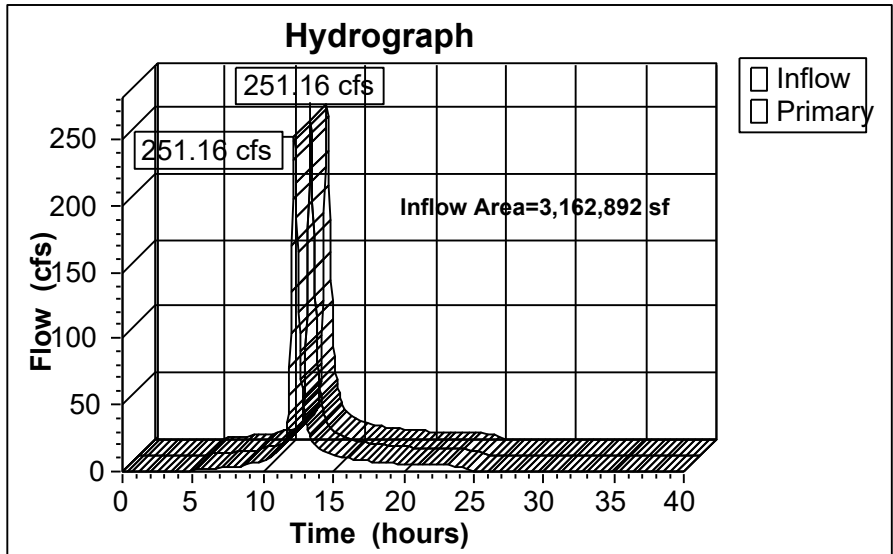


Summary for Link 31L: Point of confluence

Inflow Area = 3,162,892 sf 63.88%Impervious Inflow Depth =4.19" for 10-year event
Inflow = 251.16 cfs@ 12.23 hrs, Volume= 1,104,758 cf
Primary = 251.16 cfs@ 12.23 hrs, Volume= 1,104,758 cf, Atten= 0%, Lag= 0.0 min

Primary outflow = Inflow, Time Span= 0.00-40.00 hrs, dt= 0.05 hrs

OUTFALL ANALYSIS CROSS SECTIONS AT POINT OF CONVERGENCE

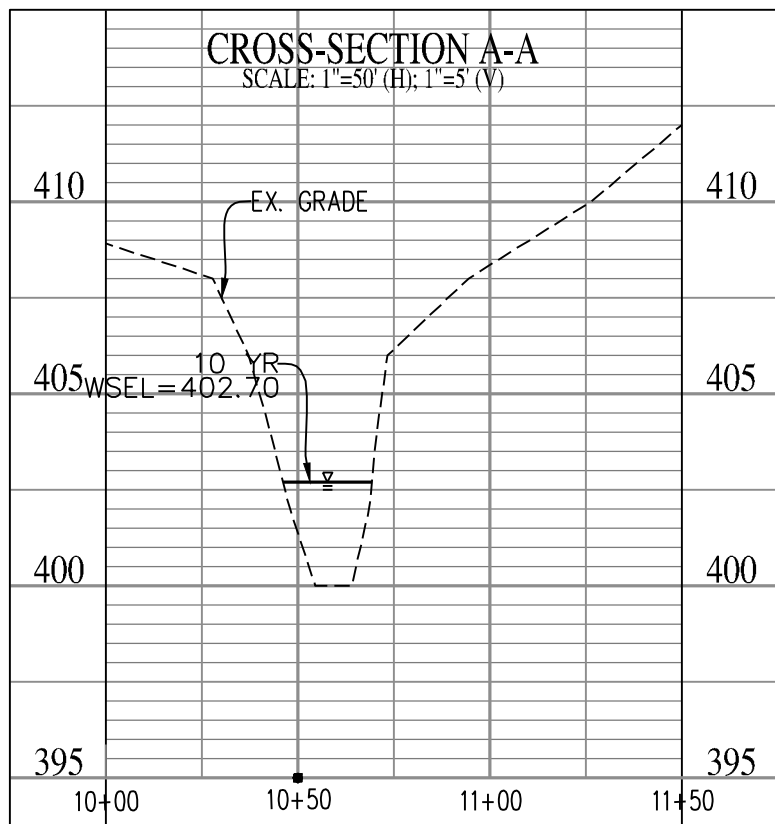


POST-DEVELOPMENT CONDITIONS - POINT OF CONFLUENCE:
CROSS SECTION A-A

DA = 72.65 AC.
'Cn' = 92
I2 = 5.45 IN/HR
I10 = 7.27 IN/HR
Q2 = 137.47 CFS
Q10 = 251.16 CFS
CHANNEL SLOPE = 1.5 %
'n' FACTOR = 0.05 (NATURAL STONY STREAM)

V2 = 4.57 FPS
D10 = 2.70 FT.

*PERMISSIBLE VELOCITY 5 FT/SEC
(EROSION POTENTIAL LOW)
PER TABLE 3.18A FROM THE VIRGINIA E&S
HANDBOOK.

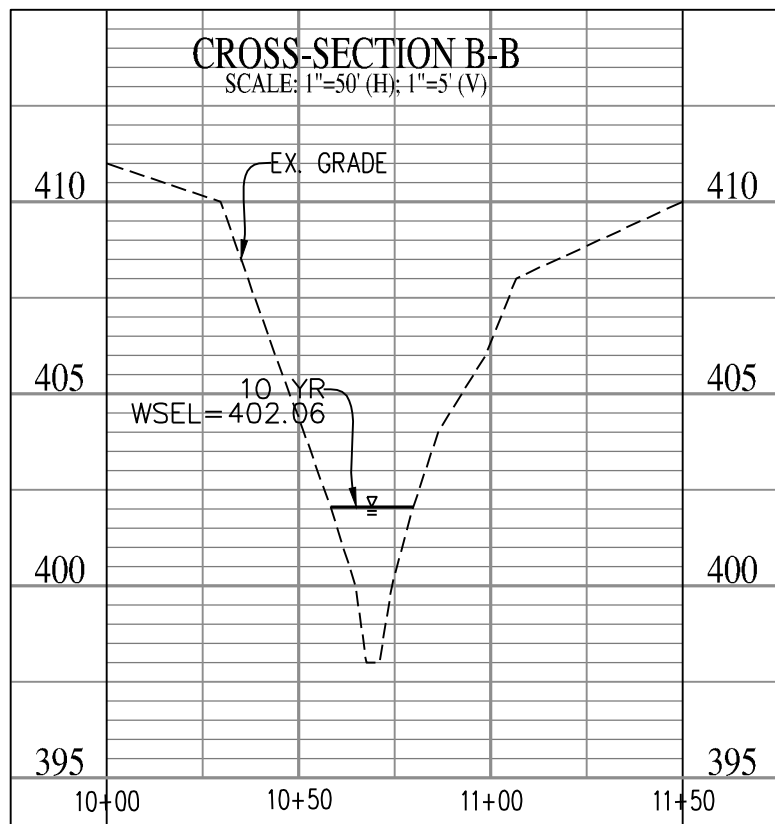


POST-DEVELOPMENT CONDITIONS - POINT OF CONFLUENCE:
CROSS SECTION B-B

DA = 72.65 AC.
'Cn' = 92
I2 = 5.45 IN/HR
I10 = 7.27 IN/HR
Q2 = 137.47 CFS
Q10 = 251.16 CFS
CHANNEL SLOPE = 1.5 %
'n' FACTOR = 0.05 (NATURAL STONY STREAM)

V2 = 4.90 FPS
D10 = 4.06 FT.

*PERMISSIBLE VELOCITY 5 FT/SEC
(EROSION POTENTIAL LOW)
PER TABLE 3.18A FROM THE VIRGINIA E&S
HANDBOOK.

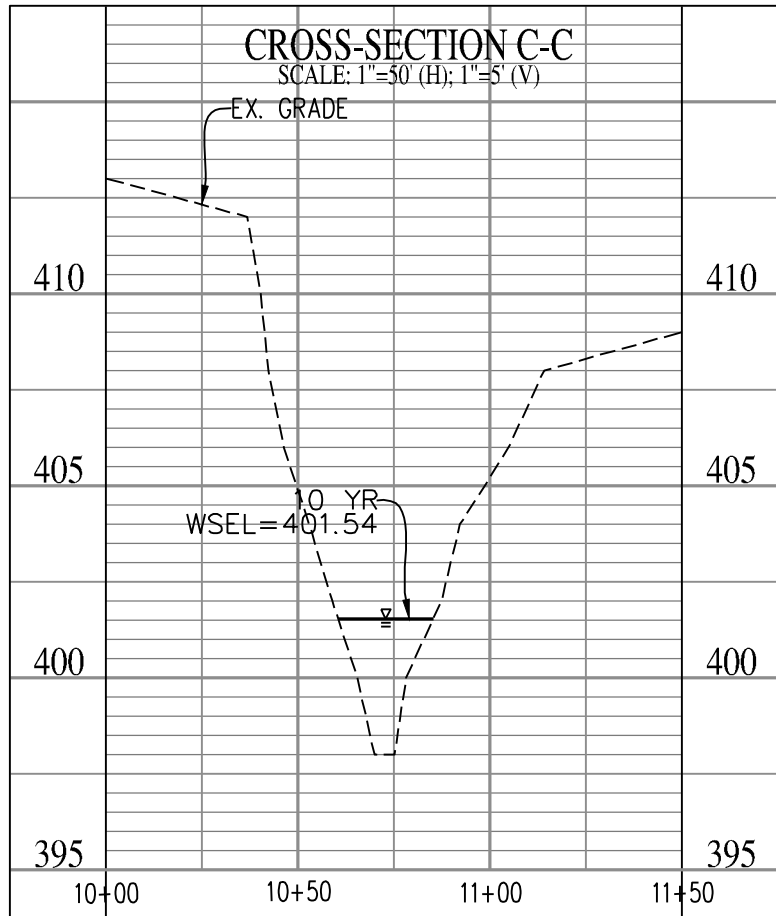


POST-DEVELOPMENT CONDITIONS - POINT OF CONFLUENCE:
CROSS SECTION C-C

DA = 72.65 AC.
'Cn' = 92
I2 = 5.45 IN/HR
I10 = 7.27 IN/HR
Q2 = 137.47 CFS
Q10 = 251.16 CFS
CHANNEL SLOPE = 1.5 %
'n' FACTOR = 0.05 (NATURAL STONY STREAM)

V2 = 4.74 FPS
D10 = 3.54 FT.

*PERMISSIBLE VELOCITY 5 FT/SEC
(EROSION POTENTIAL LOW)
PER TABLE 3.18A FROM THE VIRGINIA E&S
HANDBOOK.

OUTFALL ANALYSIS CROSS SECTIONS AT POINT OF CONFLUENCE "A"

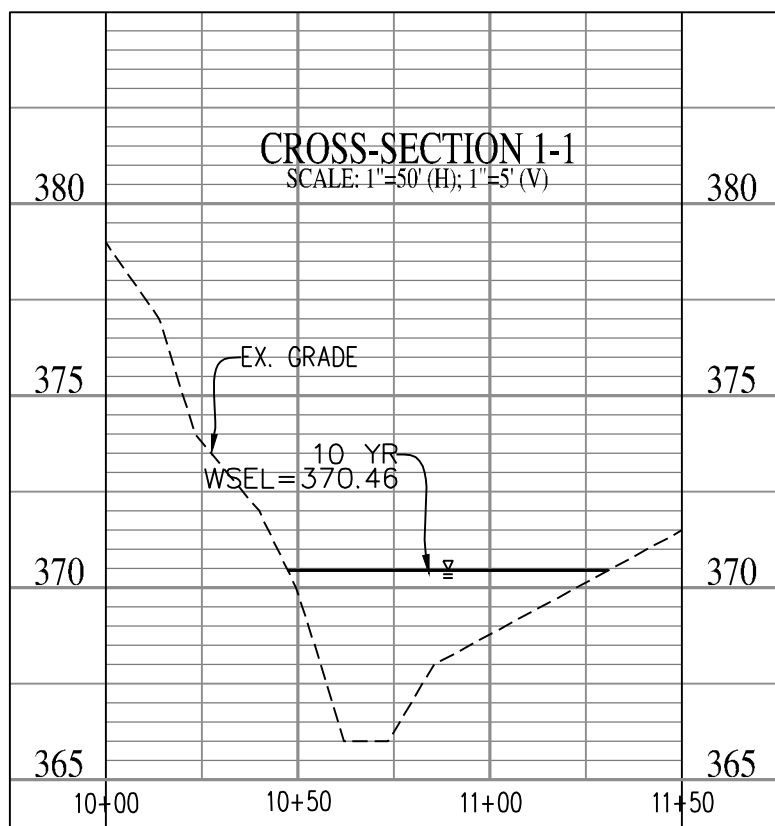


POST-DEVELOPMENT CONDITIONS - POINT OF CONFLUENCE:
CROSS SECTION 1-1

DA = 271.30 AC.
'Cn' = 89
I2 = 5.45 IN/HR
I10 = 7.27 IN/HR
Q2 = 484.96 CFS
Q10 = 909.67 CFS
CHANNEL SLOPE = 1.20 %
'n' FACTOR = 0.05 (NATURAL STONY STREAM)

V2 = 4.60 FPS
D10 = 4.46 FT.

*PERMISSIBLE VELOCITY 5 FT/SEC
(EROSION POTENTIAL LOW)
PER TABLE 3.18A FROM THE VIRGINIA E&S
HANDBOOK.

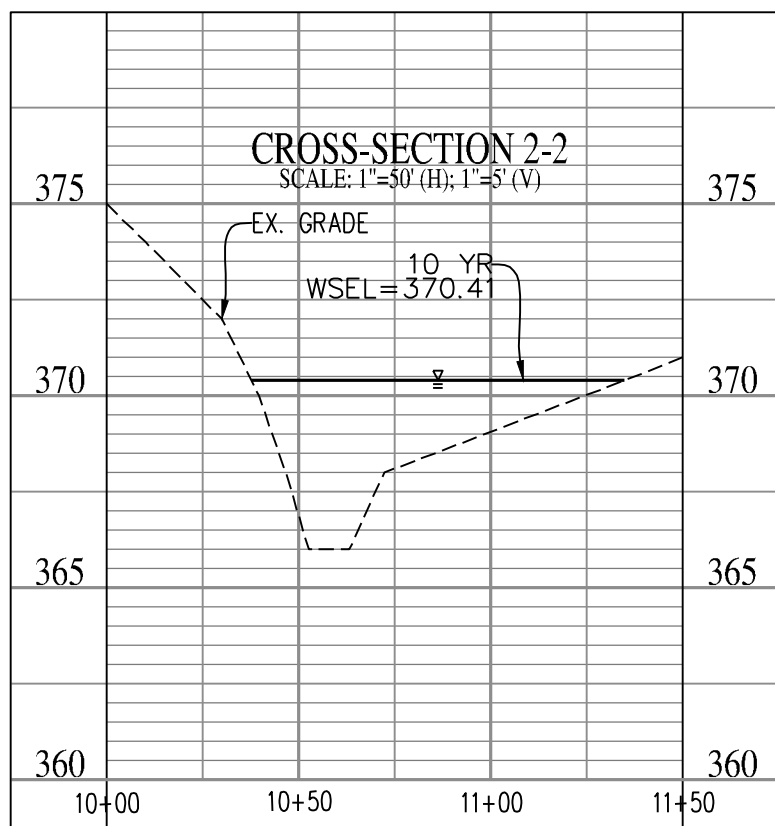


POST-DEVELOPMENT CONDITIONS - POINT OF CONFLUENCE:
CROSS SECTION 2-2

DA = 271.30 AC.
'Cn' = 89
I2 = 5.45 IN/HR
I10 = 7.27 IN/HR
Q2 = 484.96 CFS
Q10 = 909.67 CFS
CHANNEL SLOPE = 1.20 %
'n' FACTOR = 0.05 (NATURAL STONY STREAM)

V2 = 4.35 FPS
D10 = 4.41 FT.

*PERMISSIBLE VELOCITY 5 FT/SEC
(EROSION POTENTIAL LOW)
PER TABLE 3.18A FROM THE VIRGINIA E&S
HANDBOOK.

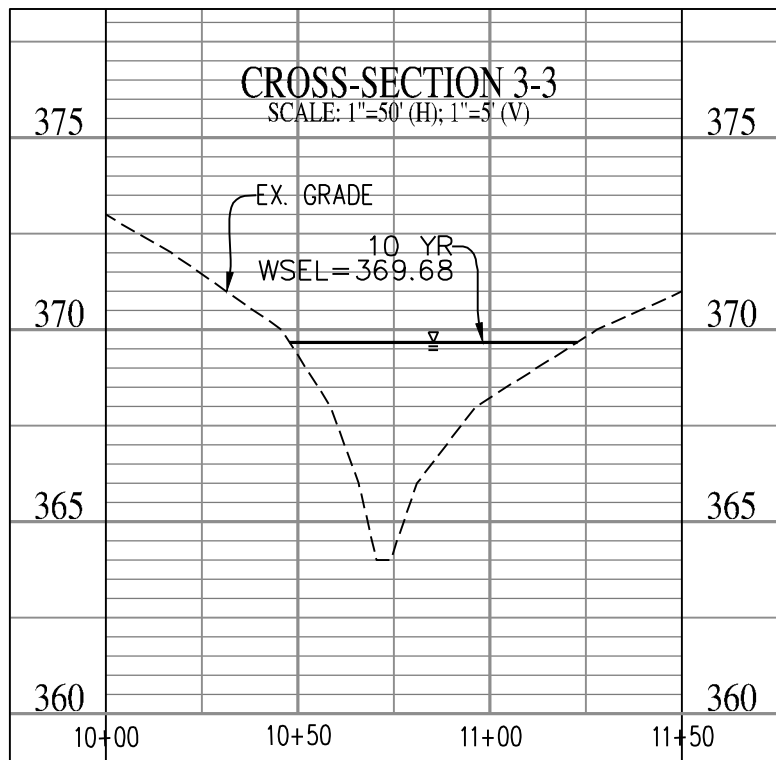

POST-DEVELOPMENT CONDITIONS - POINT OF CONFLUENCE:
CROSS SECTION 3-3

DA = 271.30 AC.
'Cn' = 89
I2 = 5.45 IN/HR
I10 = 7.27 IN/HR
Q2 = 484.96 CFS
Q10 = 909.67 CFS
CHANNEL SLOPE = 1.20 %
'n' FACTOR = 0.05 (NATURAL STONY STREAM)

V2 = 4.96 FPS
D10 = 5.68 FT.

*PERMISSIBLE VELOCITY 5 FT/SEC
(EROSION POTENTIAL LOW)
PER TABLE 3.18A FROM THE VIRGINIA E&S
HANDBOOK.

OUTFALL ANALYSIS

4131 CHAIN BRIDGE ROAD
REZONING CDP-GDP



CITY OF FAIRFAX, VIRGINIA

SHEET
22
OF
38

FILE No.
RZ-12787

SCALE: 1"=30'

DATE: DEC., 2024

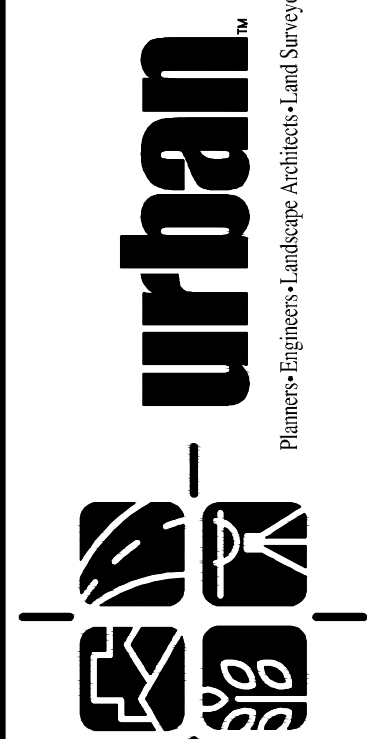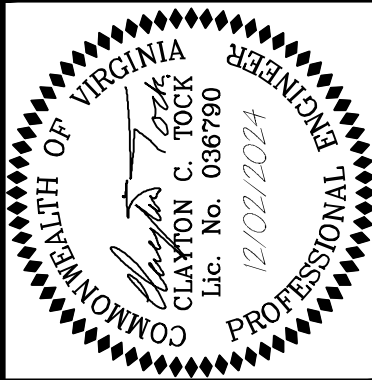


PLAN DATE	DESCRIPTION
05-04-2016	1
01-22-2019	2
06-11-2024	3
09-03-2024	4
12-02-2024	5

REVISIONS

4131 Chain Bridge Road Sanitary Analysis

Pipe Characteristics				Flow Characteristics										Total Flow				Capacity Information				NOTES																								
Upstream MH	Downstream MH	Diameter (inches)	Slope %	Length (ft)	Number of Residential Units	Average flow for units (130 gpd / unit)	Nonresidential space	Average flow for Nonresidential (0.046 gpd/SF)	SF of Office Space	Average Flow for retail (0.20 gpd/SF)	SF of Retail Space	Average Flow for Retail (0.046 gpd/SF)	Additional Known Peak Flow (MGD)	KnownCumulative Peak Flow (MGD)	Total Incremental flow (gpd)	Total Cumulative Flow (gpd)	Peak Flow Factor	Peak Hour Flow (MGD)	Full Capacity of Pipe (MGD)	% full	Velocity in pipe (fps)		velocity OK?																							
																						TRIBUTARY 1:																								
																						1		2	8	0.1	398.3		0			0	28126	5625.2		0	0	5625.2	5625.2	10.03804586	0.056466016	0.305707182	18%	1.04	no	
																						2		3	8	0.2	402.8		0			0		0		0	0	0	5625.2	10.03804586	0.056466016	0.362625637	16%	1.17	no	
																						3		4	8	0.1	152.6		0			0		0		0	0	0	5625.2	10.03804586	0.056466016	0.265288275	21%	0.94	no	
																						4		5	8	0.7	151.5		0		9699	902.01		0		0	0	902.007	6527.207	9.762722716	0.063723312	0.690768945	9%	1.92	yes	
																						5		6	8	0.5	301.8		0		0		0		0	0	0	0	6527.207	9.762722716	0.063723312	0.617939685	10%	1.77	yes	
																						6		7	10	1.3	270	276	96600		0	4188	389.48	6319	290.674	0	97280.158	103807.37	5.819562121	0.604113409	1.768824766	34%	4.56	yes		
																						7		8	8	0.6	197.7		0		0		0		0	0	0	0	103807.37	5.819562121	0.604113409	0.628238648	96%	3.18	yes	
																						8		9	8	0.3	286		0		0		0		0	0	0	0	103807.37	5.819562121	0.604113409	0.455797118	133%	2.03	no	
																						9		10	8	0.8	199.7		0		0		0		0	0	0	0	103807.37	5.819562121	0.604113409	0.750215761	81%	3.71	yes	
																						10		11	8	4.6	89.32		0		0	8756	814.31		0	0	0	814.308	104621.67	5.811064891	0.607963331	1.817050584	33%	7.27	yes	
																						11		12	8	0.3	253.1		0		0	10842	1008.3		0	0	0	1008.306	105629.98	5.800651452	0.612722691	0.490332272	125%	2.18	no	
12	13	8	0.9	227.2		0		0		0		0	0	0	0	105629.98	5.800651452	0.612722691	0.787775739	78%	3.87	yes																								
n = 0.012	

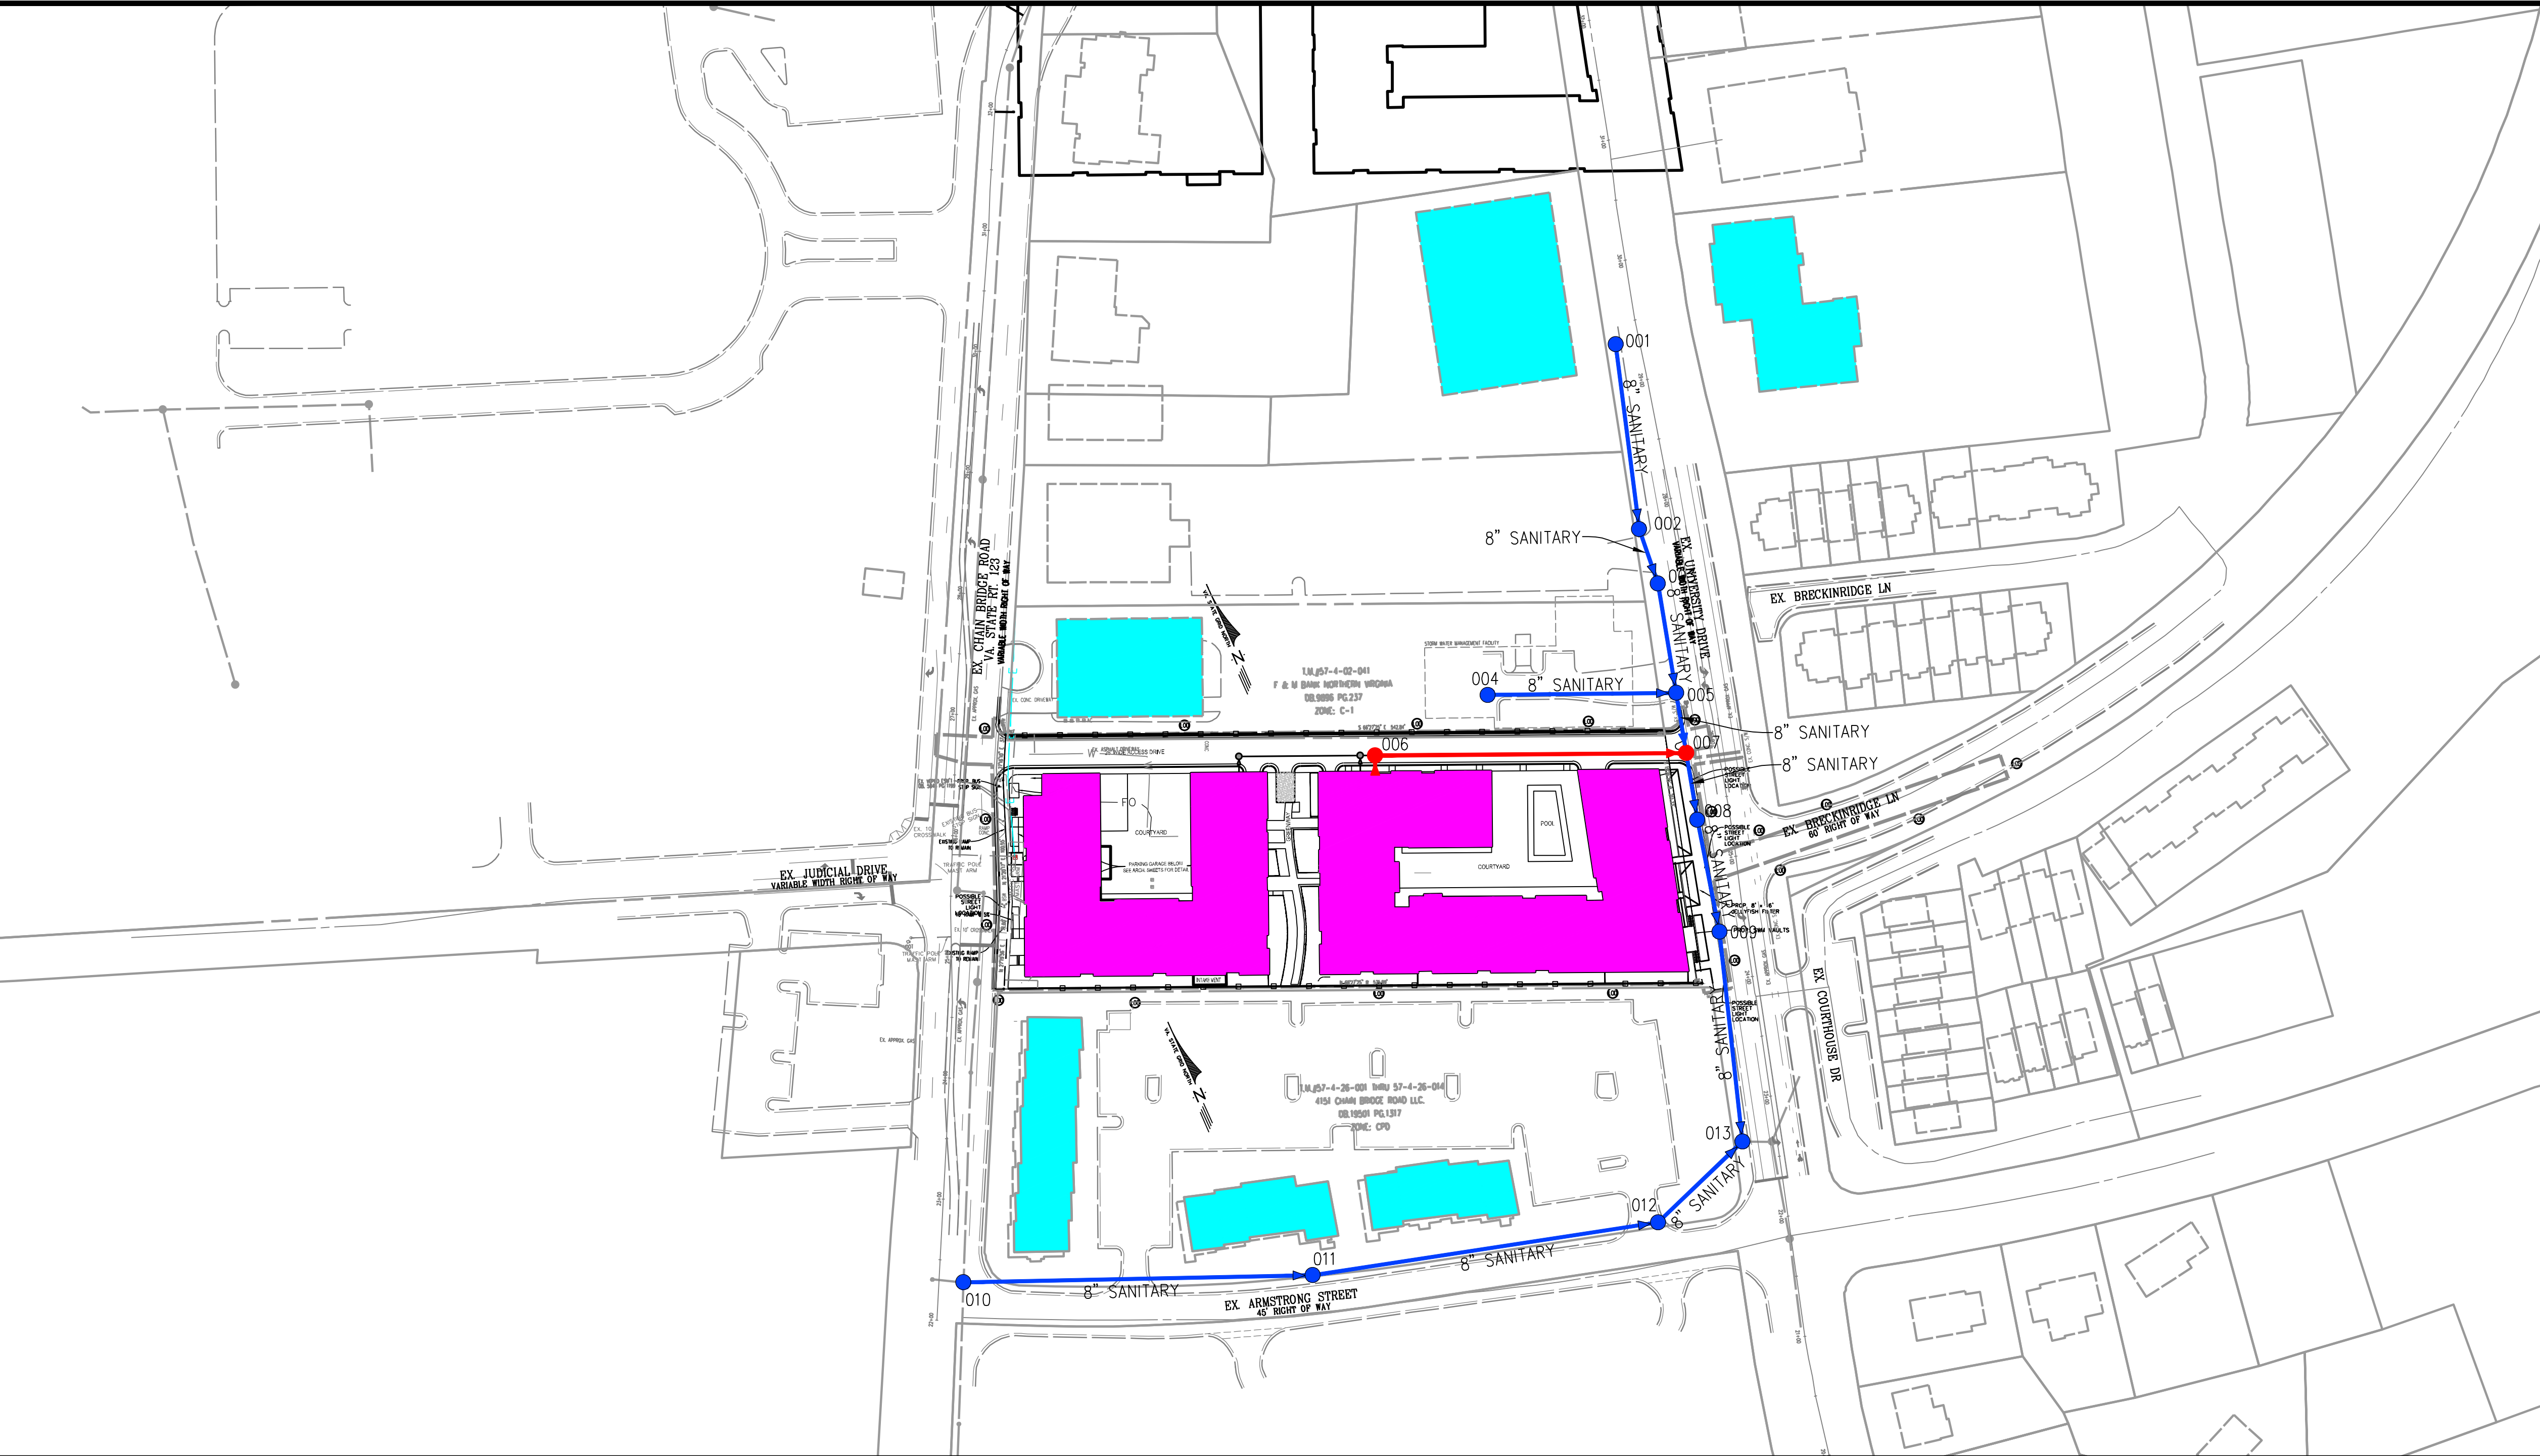

SANITARY CAPACITY STUDY NARRATIVE:

THE PROPOSED DEVELOPMENT OF 276 RESIDENTIAL UNITS AND A MIX OF OFFICE AND RETAIL/RESTAURANT USES GENERATES AN AVERAGE FLOW OF 97,280 GPD. THE PROPOSED 10" SEWER LINE WILL CONNECT TO THE EXISTING SANITARY SEWER NETWORK UPSTREAM OF EXISTING MANHOLE 005 AND CONTINUE DOWNSTREAM TO MANHOLE 013 WHICH IS THE FINAL ANALYSIS POINT OF THIS CAPACITY STUDY. THE PROPOSED FLOW INCREASES THE CAPACITY OF THE EXISTING SEWER AT MANHOLE 013 TO 78% AS SHOWN IN THE COMPUTATIONS ABOVE.

THE SANITARY CAPACITY FLOW CALCULATIONS ARE PRELIMINARY AND SUBJECT TO CHANGE UPON RECEIVING ADDITIONAL INFORMATION AND FINAL ENGINEERING.



LEGEND

- PROPOSED MIXED USE BUILDING
- EX. COMMERCIAL BUILDING
- EXISTING SANITARY SEWER NETWORK
- PROPOSED SANITARY SEWER NETWORK

REVISIONS		DESCRIPTION
No.	DATE	

PLAN DATE	
05-04-2016	
05-05-2016	
06-11-2024	
12-02-2024	

Urban, Ltd.
4300 D TECHNOLOGY CT.
CHANTILLY, VA. 20151
TEL: 703.642.2306
FAX: 703.375.7888
www.urban-llc.com

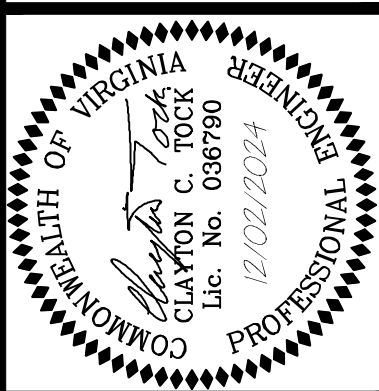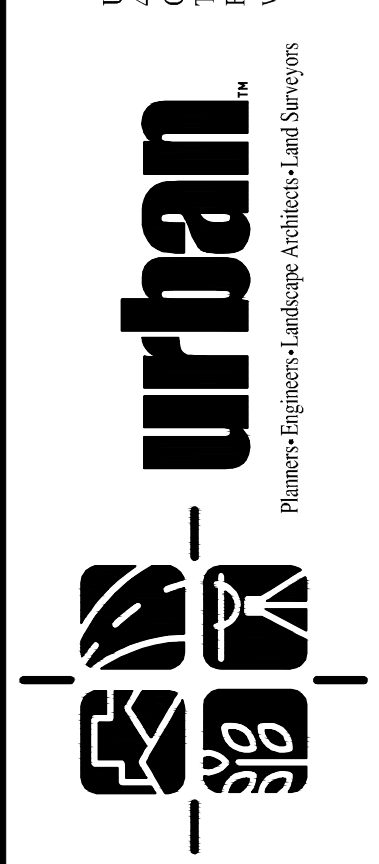

SANITARY ANALYSIS

4131 CHAIN BRIDGE ROAD
REZONING CDP-GDP


CITY OF FAIRFAX, VIRGINIA

DATE: DEC., 2024

CL-2


SHEET	23
OF	38
FILE No.	RZ-12787

J:\085\4131 Chain Bridge Rd\Rezoning\12787-31-SIGHT D.dwg [SIGHT D-B &C] December 03, 2024 - 8:42am arensberg

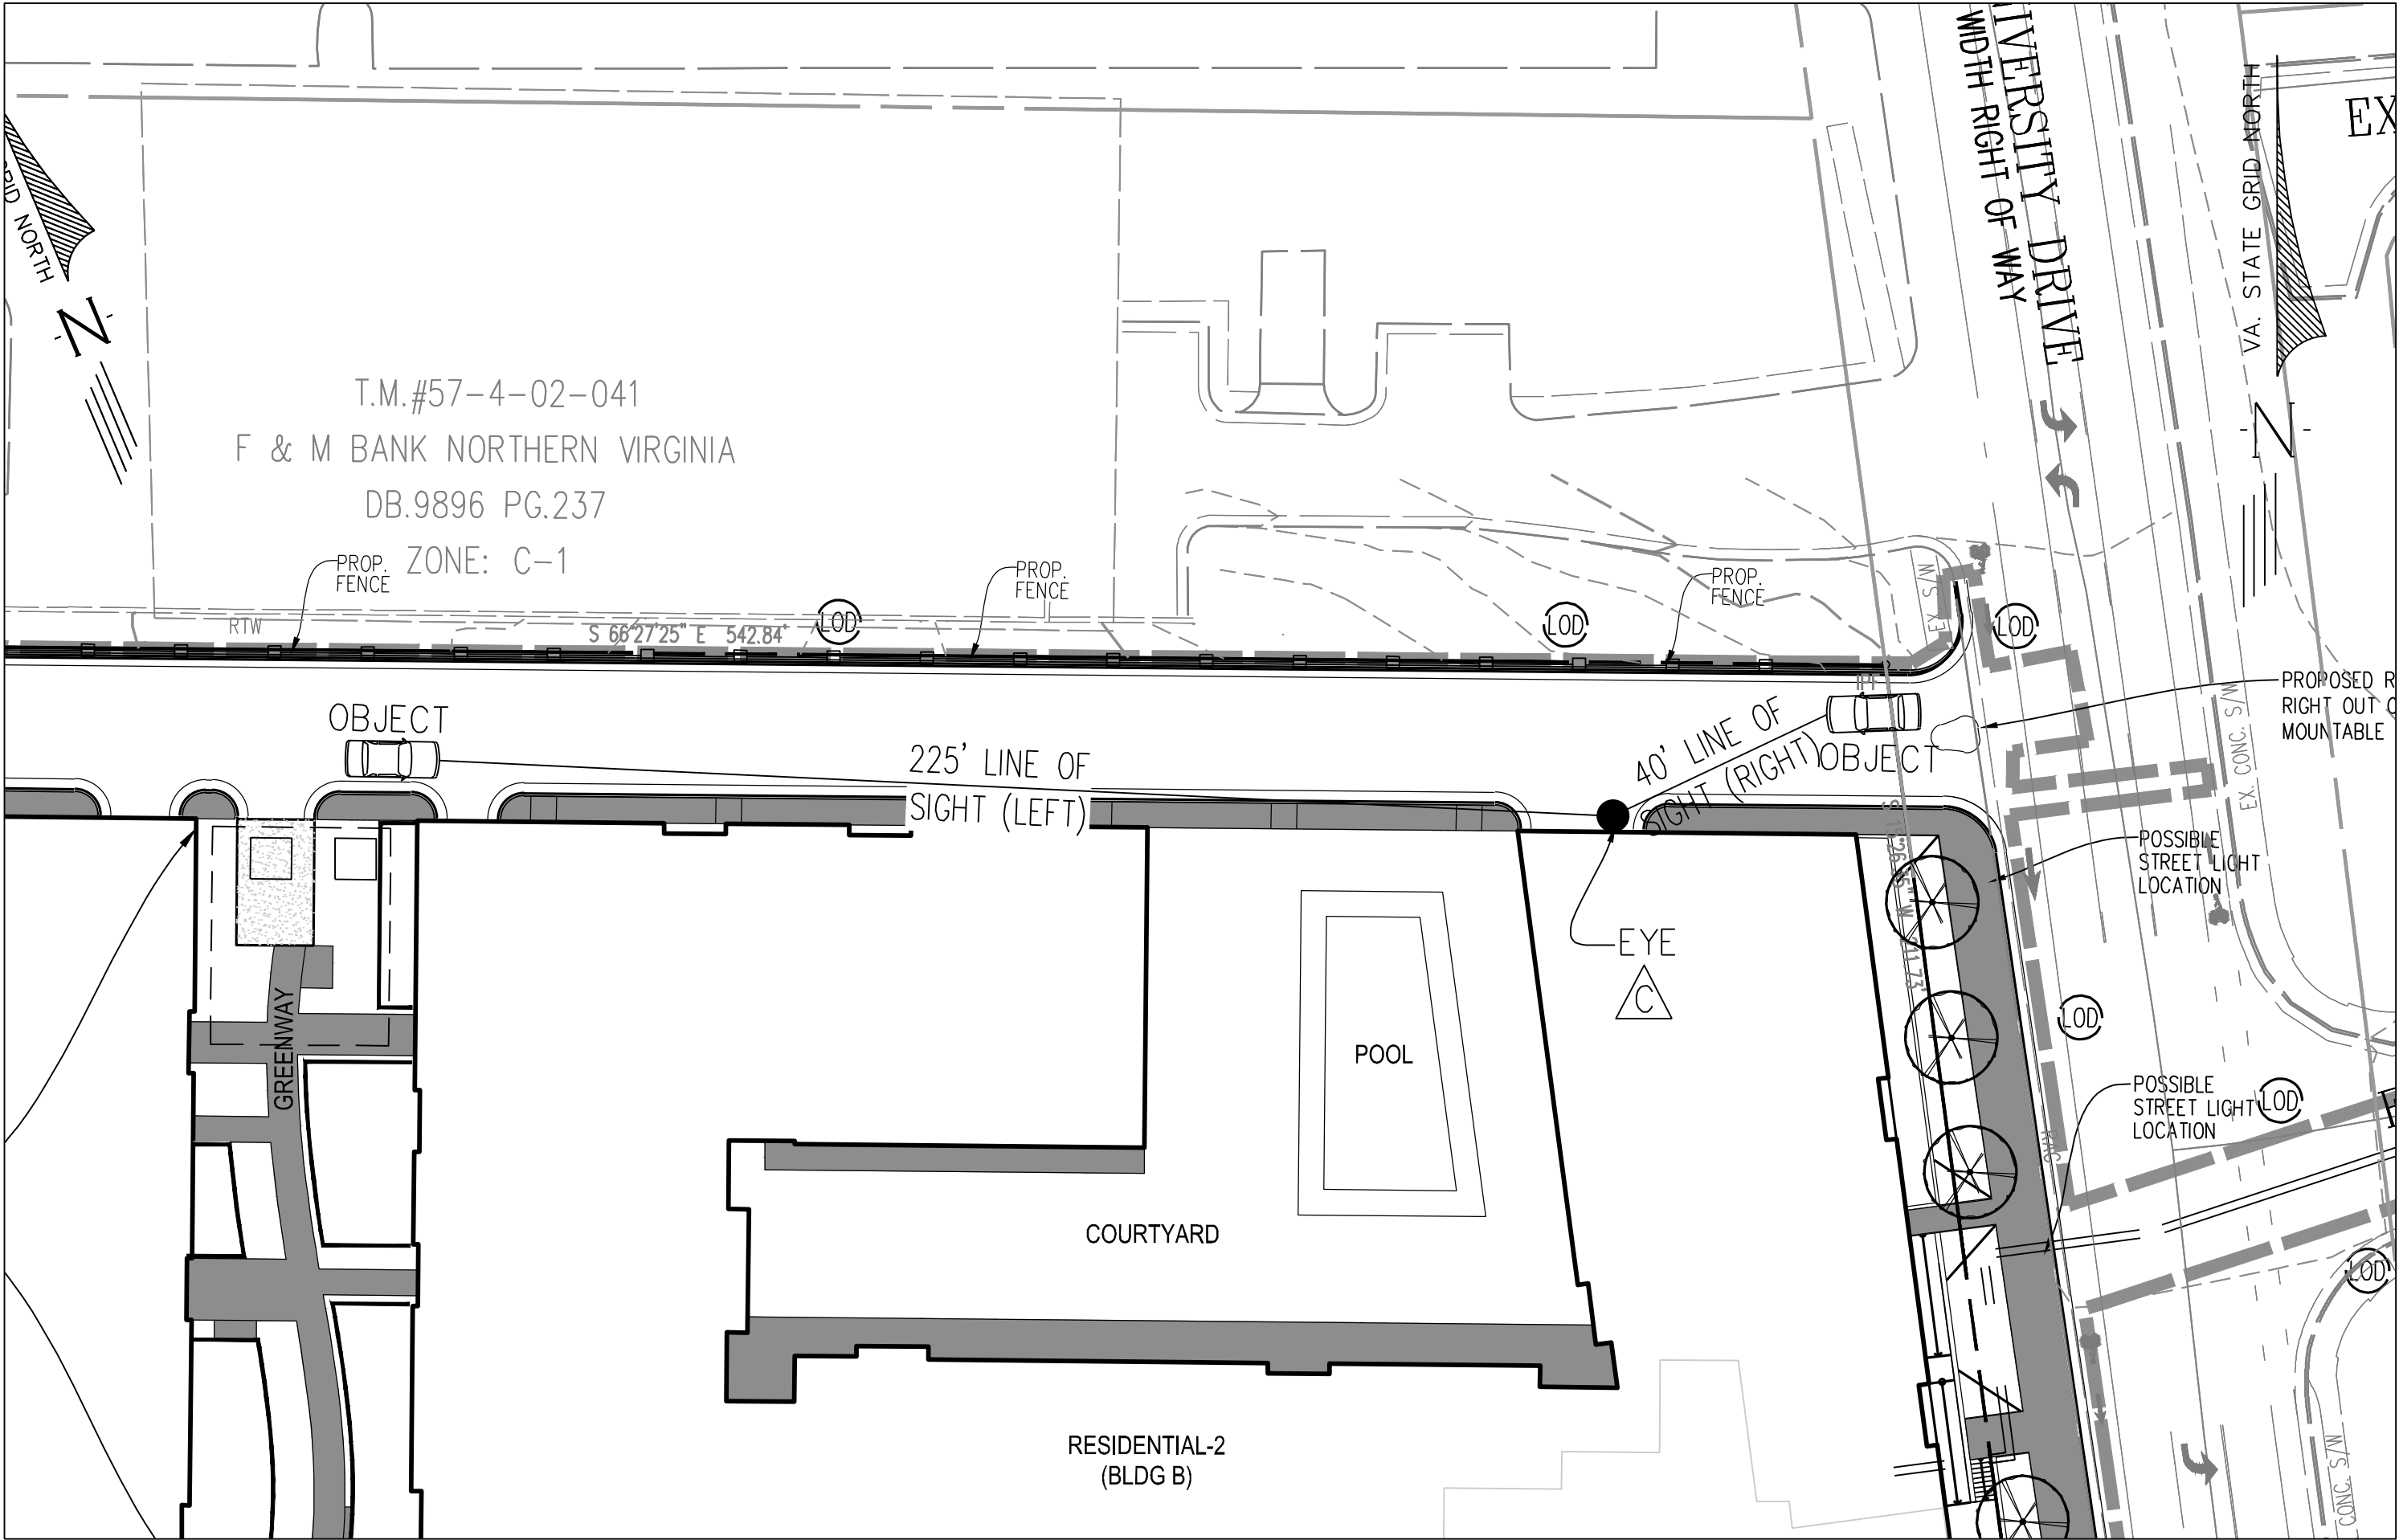


PLAN VIEW
SCALE: 1"=30'

GARAGE ENTRANCE ON ACCESS DRIVE
EYE "C"
DESIGN SPEED = 25 MPH

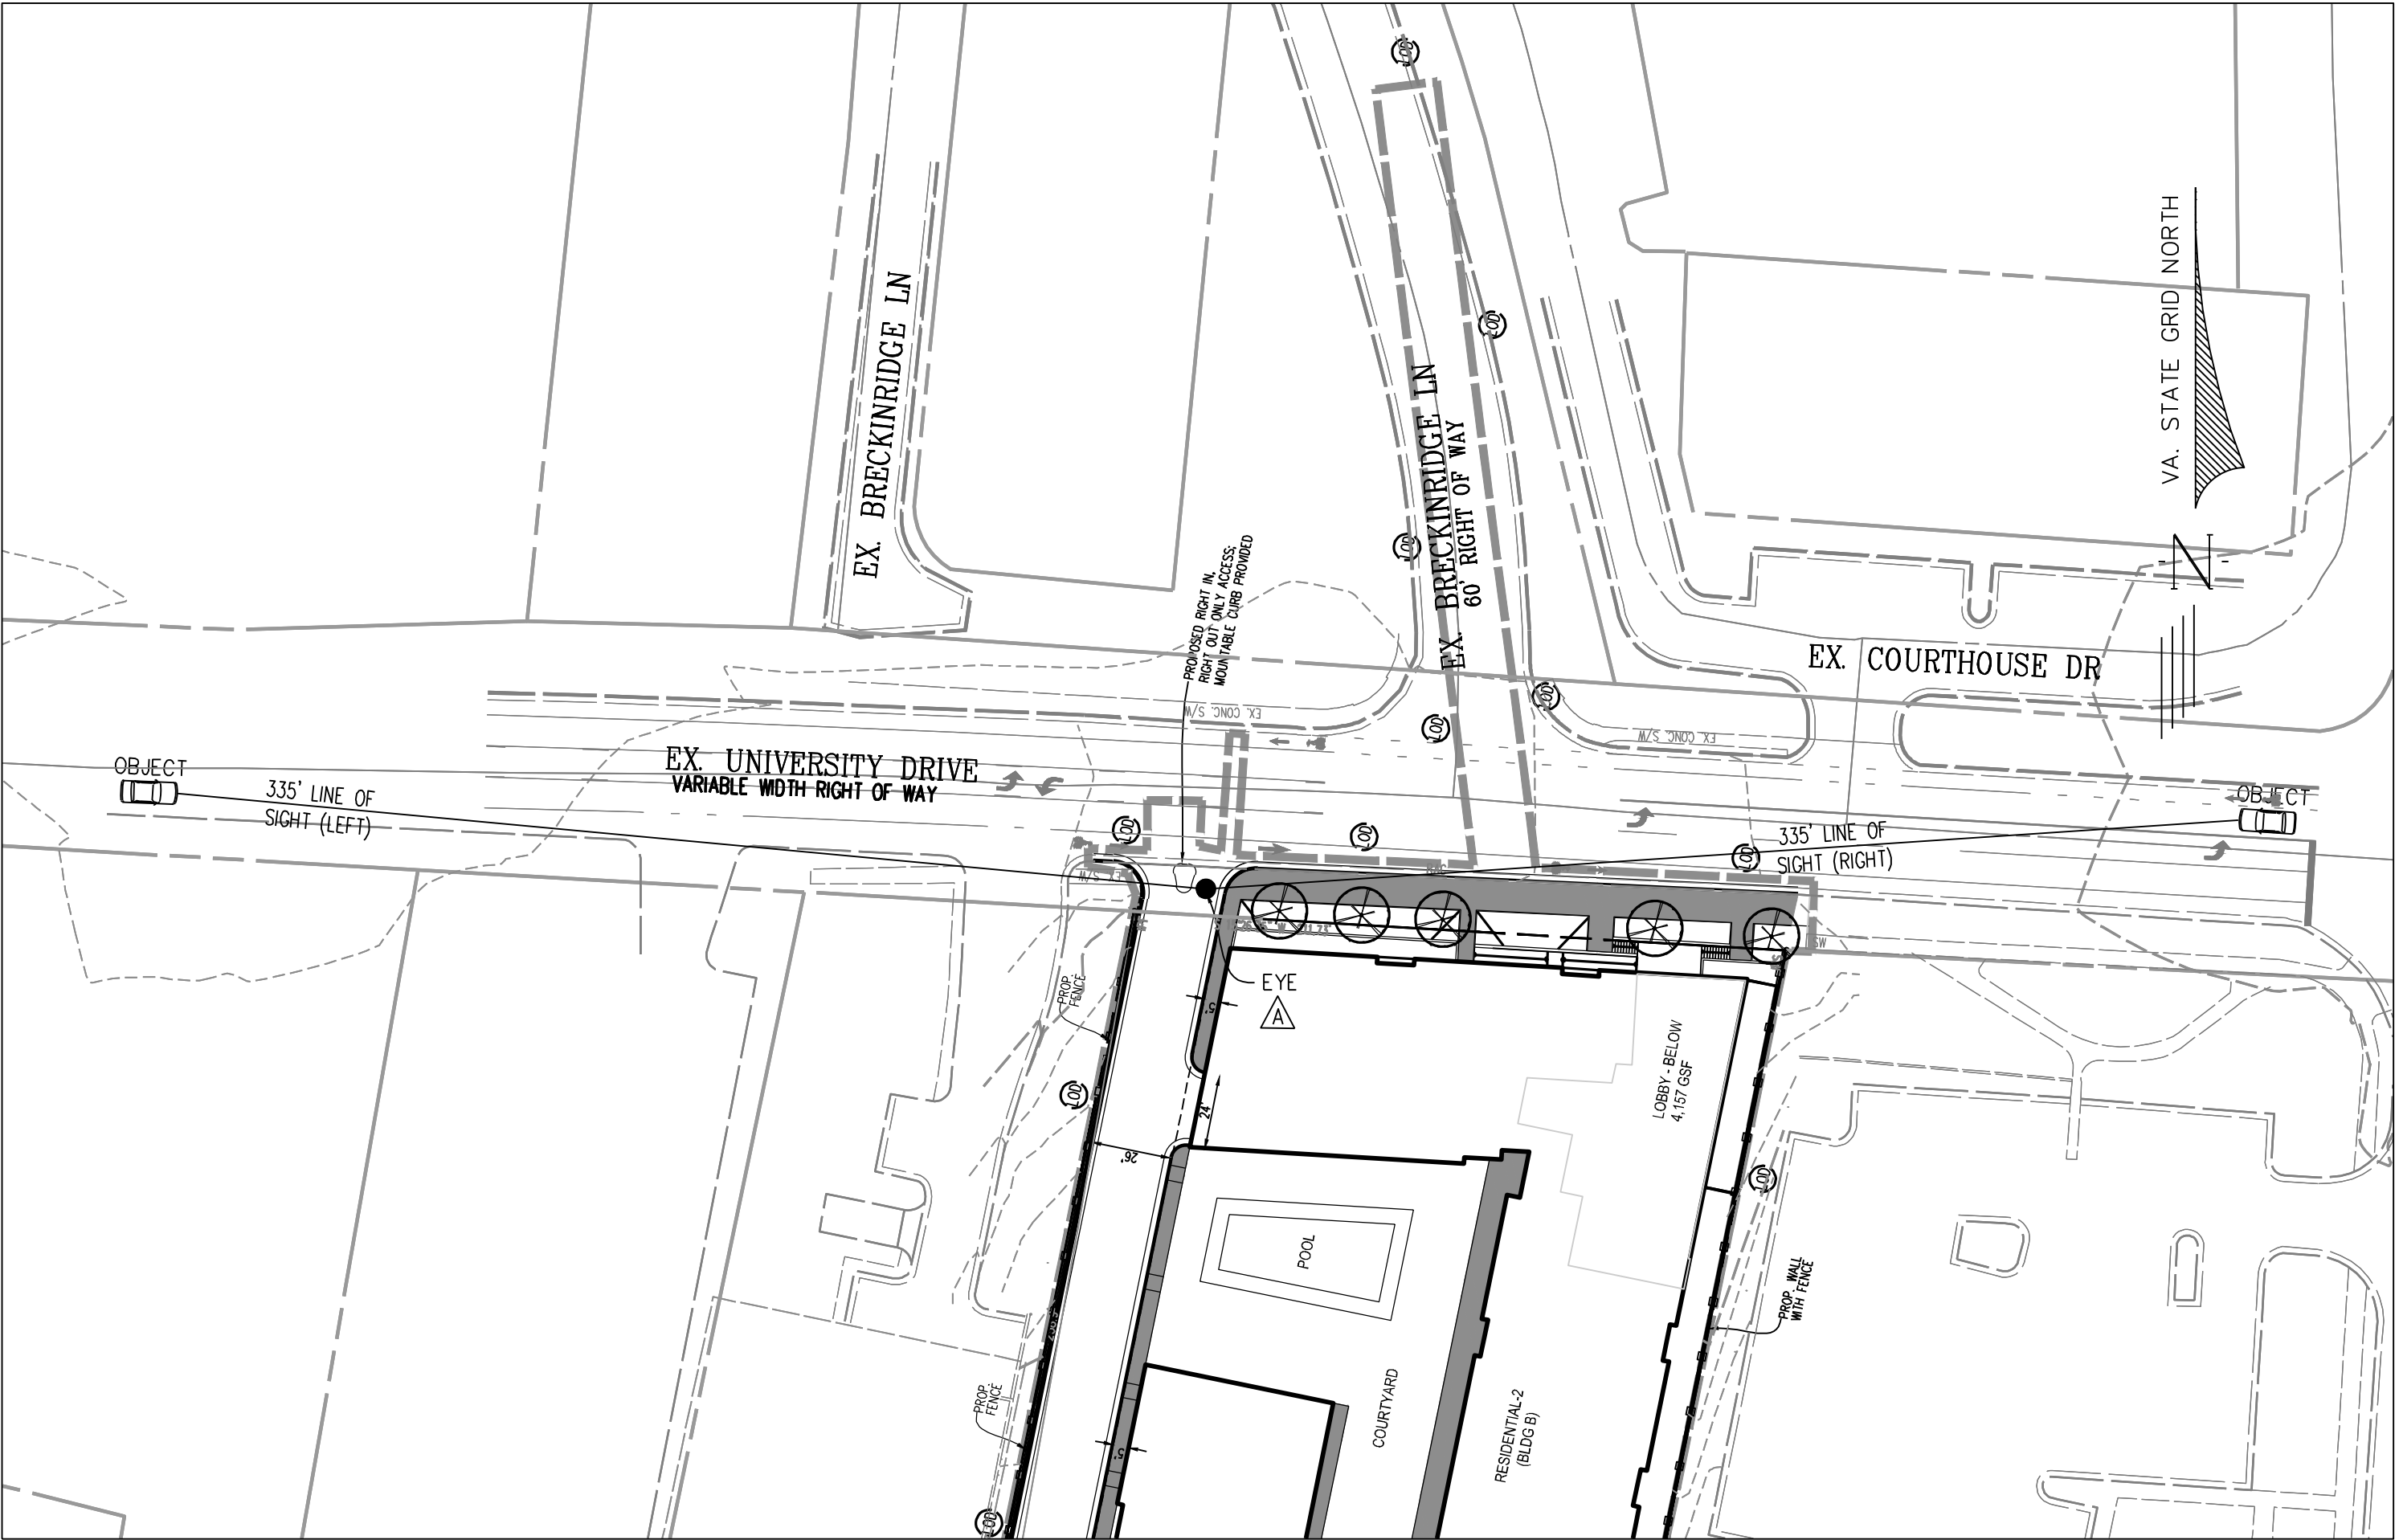



PLAN VIEW
SCALE: 1"=50'

SIGHT DISTANCE PROFILE
MAIN ENTRANCE ON UNIVERSITY DRIVE
EYE "A"
POSTED SPEED = 25 MPH
DESIGN SPEED = 30 MPH

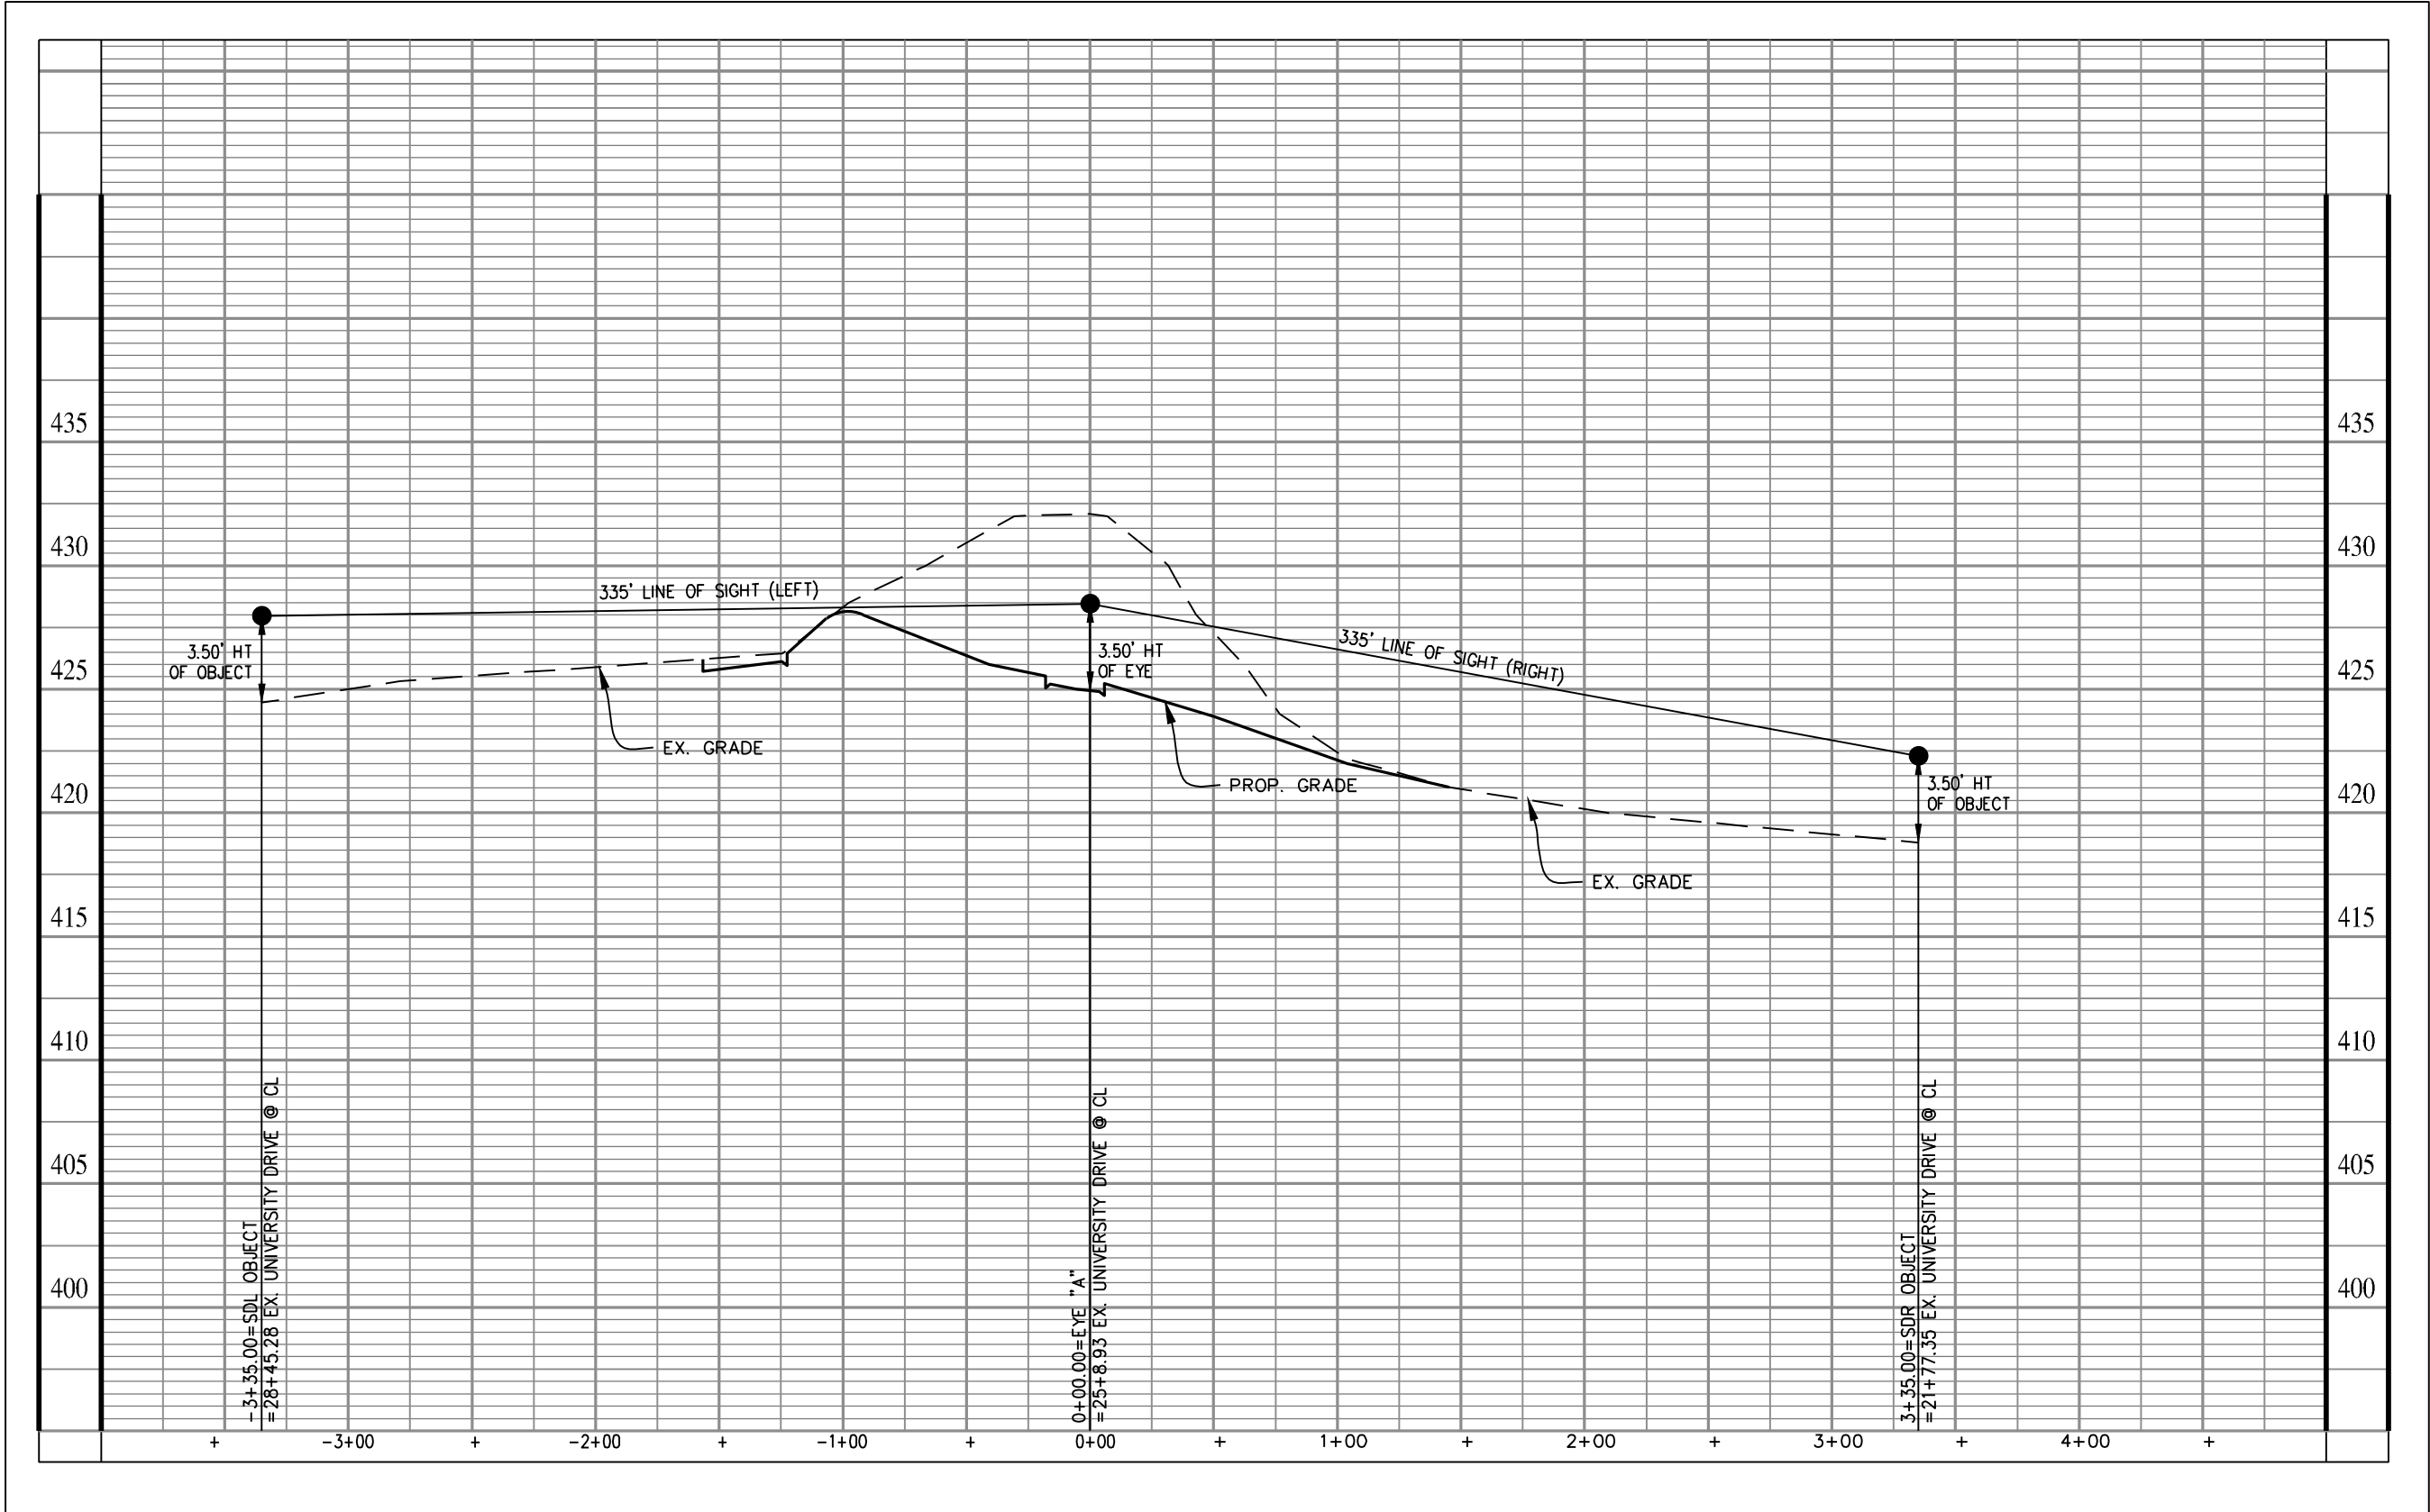

SIGHT DISTANCE PROFILES	
4131 CHAIN BRIDGE ROAD REZONING CDP-GDP	
CITY OF FAIRFAX, VIRGINIA	
SCALE: 1"=50' (H); 1"=50' (V)	C.I.= 2'
DATE: DEC., 2024	
SHEET 24 OF 38	
FILE No. RZ-12787	
PLAN DATE 05-04-2016 04-22-2019 04-22-2020 06-11-2024 09-03-2024 12-02-2024	
Urban Ltd. 4200 D TECHNOLOGY CT. CHANTILLY, VA. 20151 TEL. 703.642.2306 FAX. 703.642.2308 www.urban-llc.com	
urban Planners+Engineers+Landscape Architects+Land Services	
COMMONWEALTH OF VIRGINIA CLAYTON C. TOCK Lic. No. 036790 12/02/2024 PROFESSIONAL ENGINEER	
No. DATE DESCRIPTION REVISIONS	

Urban, Ltd. - J:\085\4131 Chain Bridge Rd\Rezoning\12787-31-SIGHT D.dwg [SIGHT D CHAIN BRIDGE RD] December 03, 2024 - 8:42pm corenberg

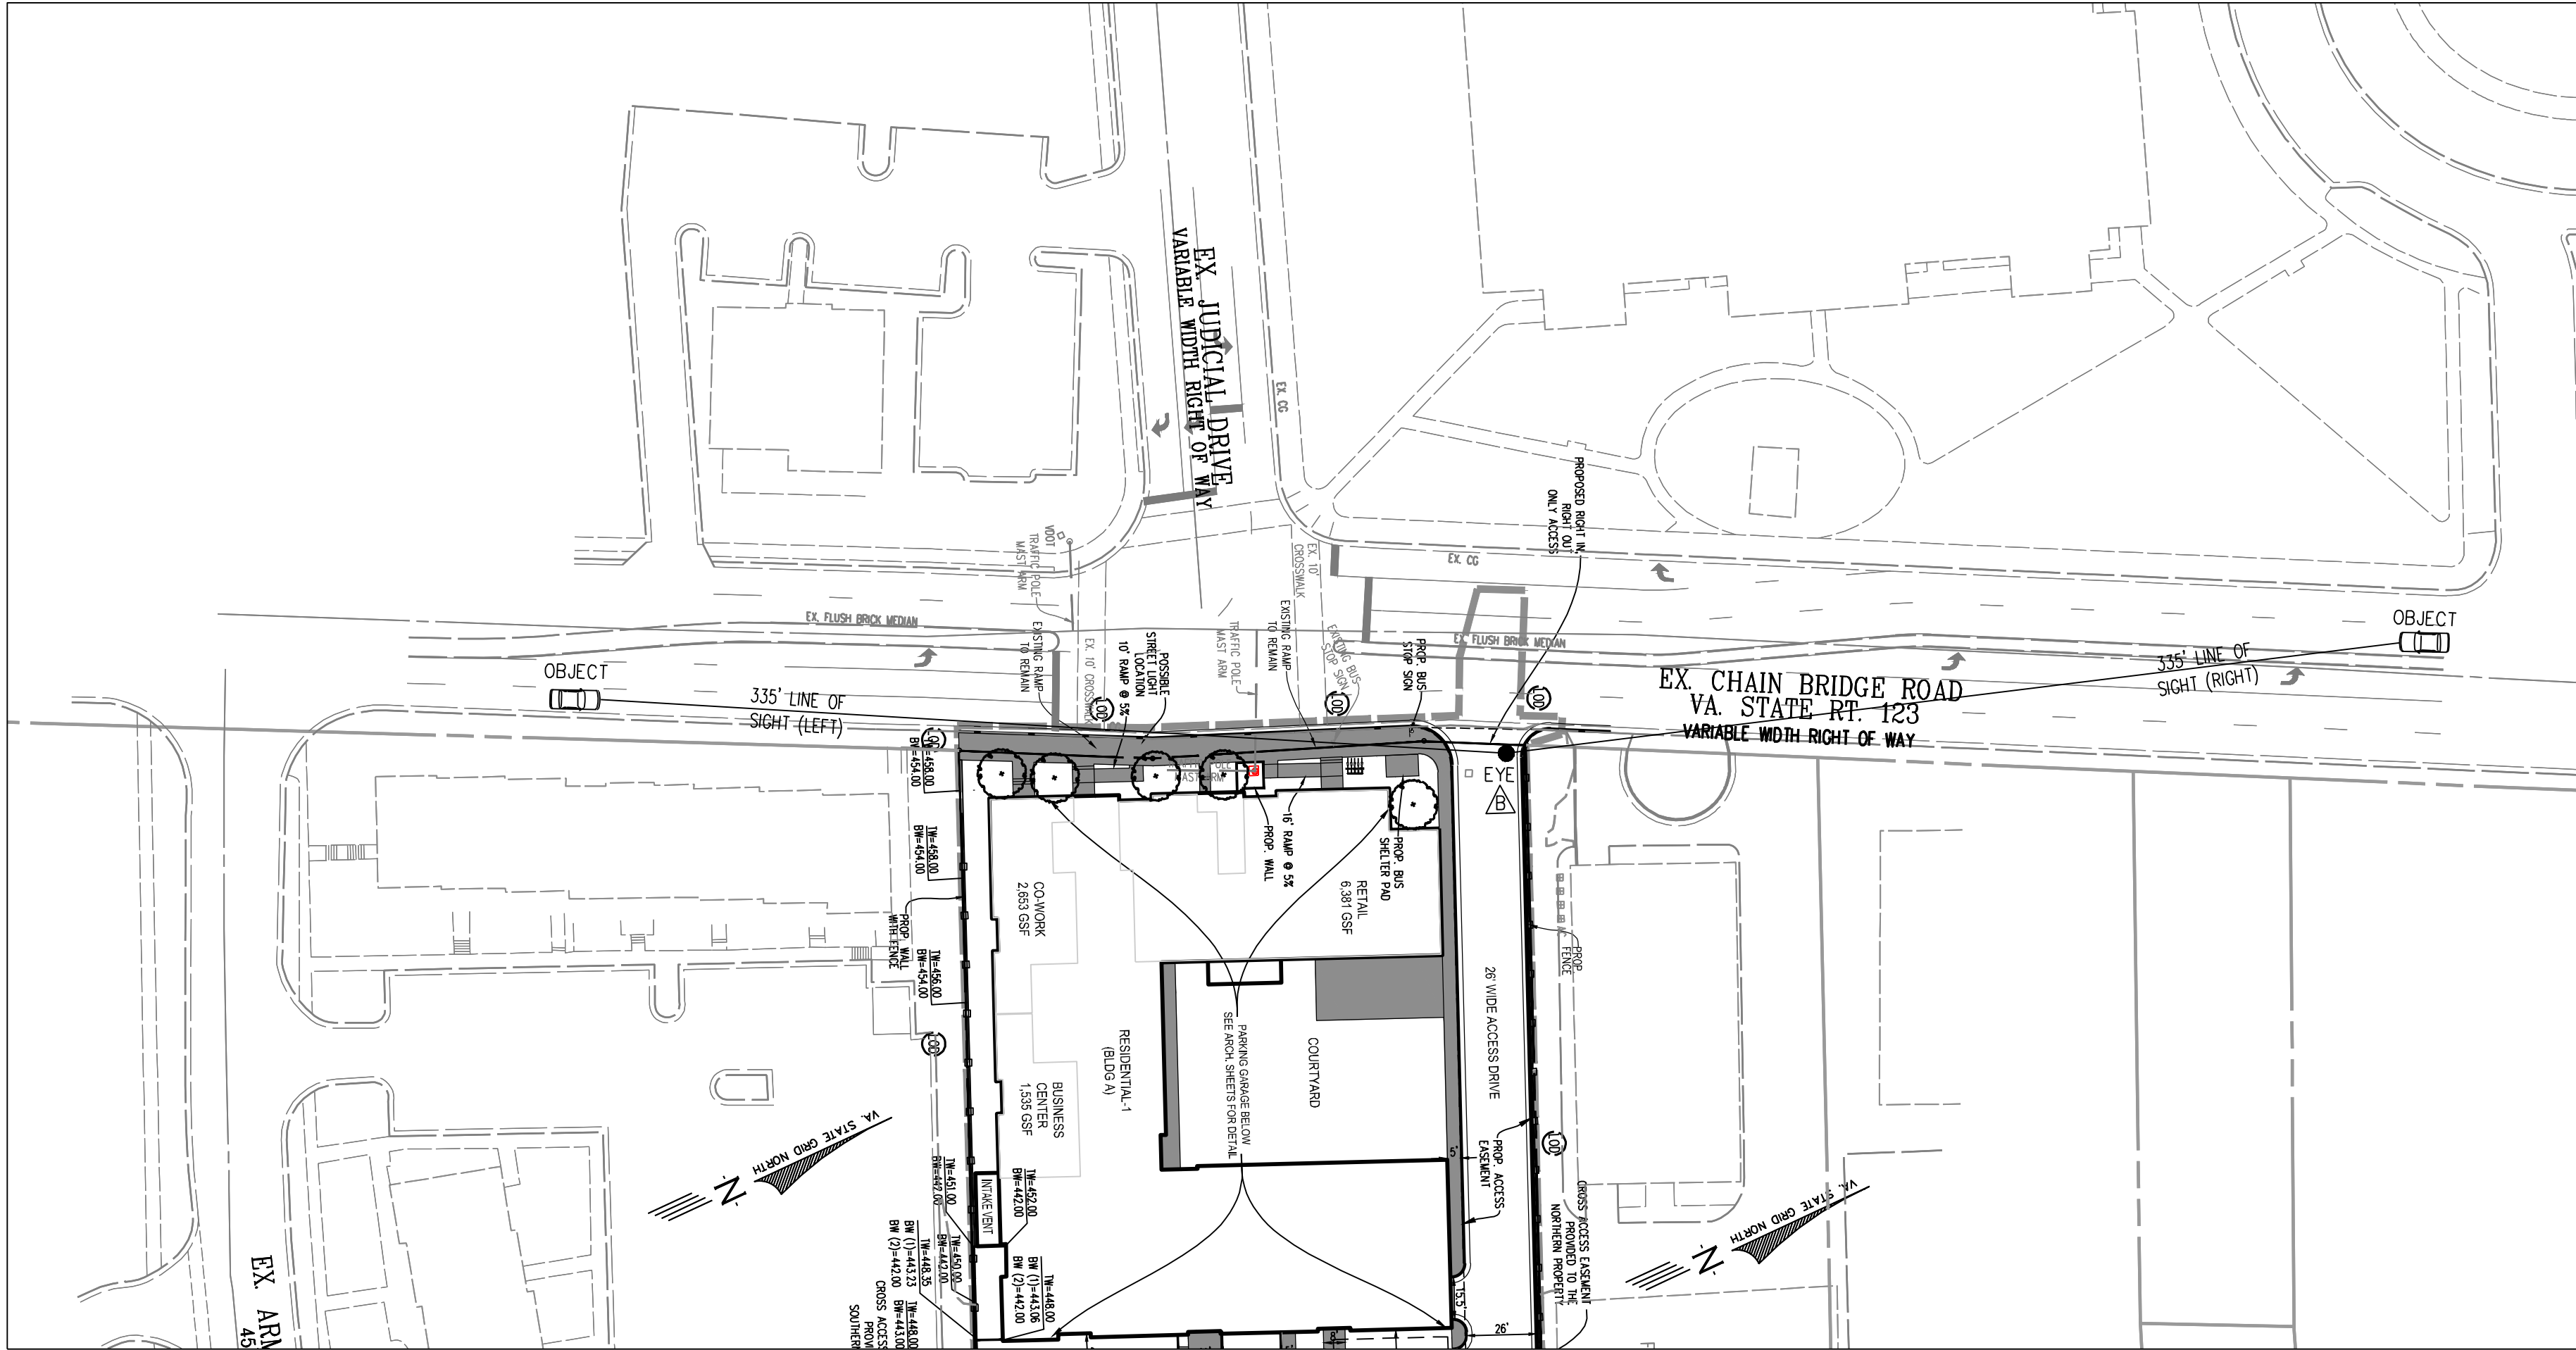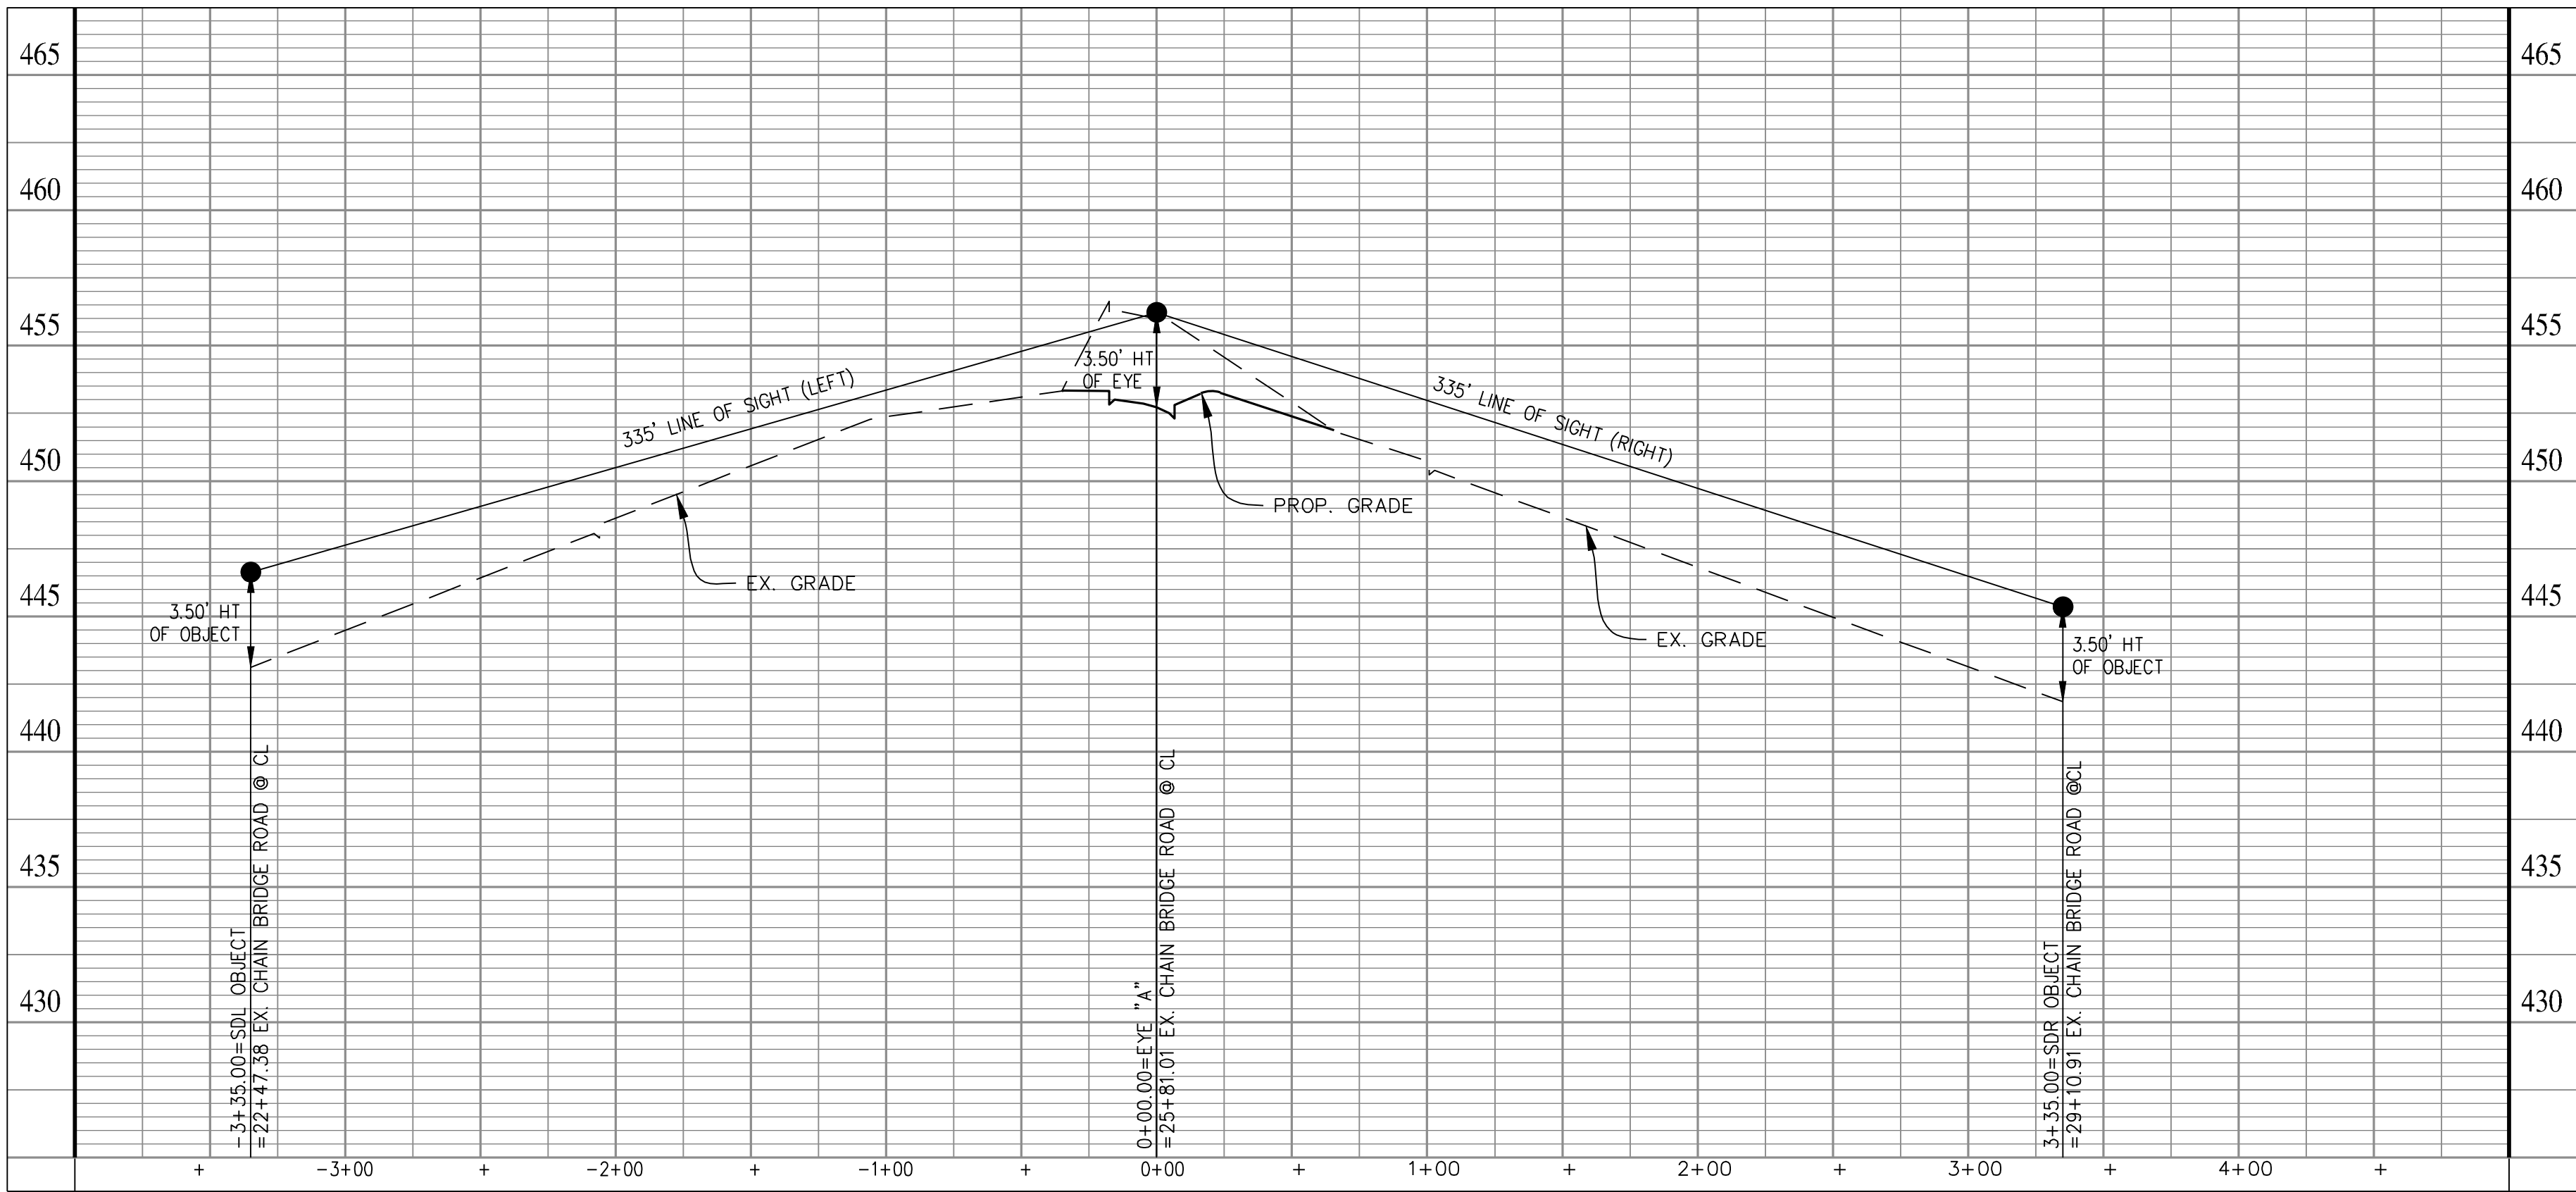

PLAN VIEW
SCALE: 1"=50'


SIGHT DISTANCE PROFILE
MAIN ENTRANCE ON CHAIN BRIDGE ROAD
EYE "B"
POSTED SPEED = 25 MPH
DESIGN SPEED = 30 MPH

SHEET
25
OF
38

FILE No.
RZ-12787

SIGHT DISTANCE PROFILES
4131 CHAIN BRIDGE ROAD
REZONING CDP-GDP
CITY OF FAIRFAX, VIRGINIA

SCALE: 1"=50' (H); 1"=50' (V) C.I.= 2" DATE: DEC., 2024

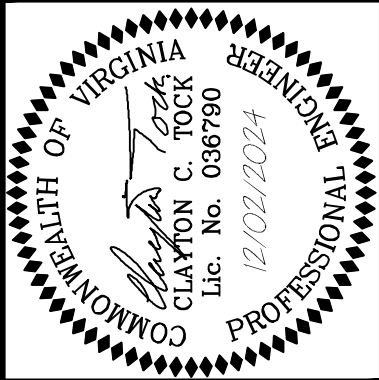


Urban, Ltd.
4200 D TECHNOLOGY CT.
CHANTILLY, VA, 20151
TEL. 703.642.2306
FAX. 703.638.7888
www.urban-llc.com

Planners+Engineers+Landscape Architects+Land Services

PLAN DATE	No.	DATE	DESCRIPTION
05-04-2016			
06-02-2016			
06-02-2016			
06-11-2024			
09-03-2024			
12-02-2024			

Urban, Ltd. - J:\085\4131 Chain Bridge Rd\Rezoning\12787-34-Tree Inventory.dwg [TREE INVENTORY PLAN] December 03, 2024 - 8:42am aorensberg

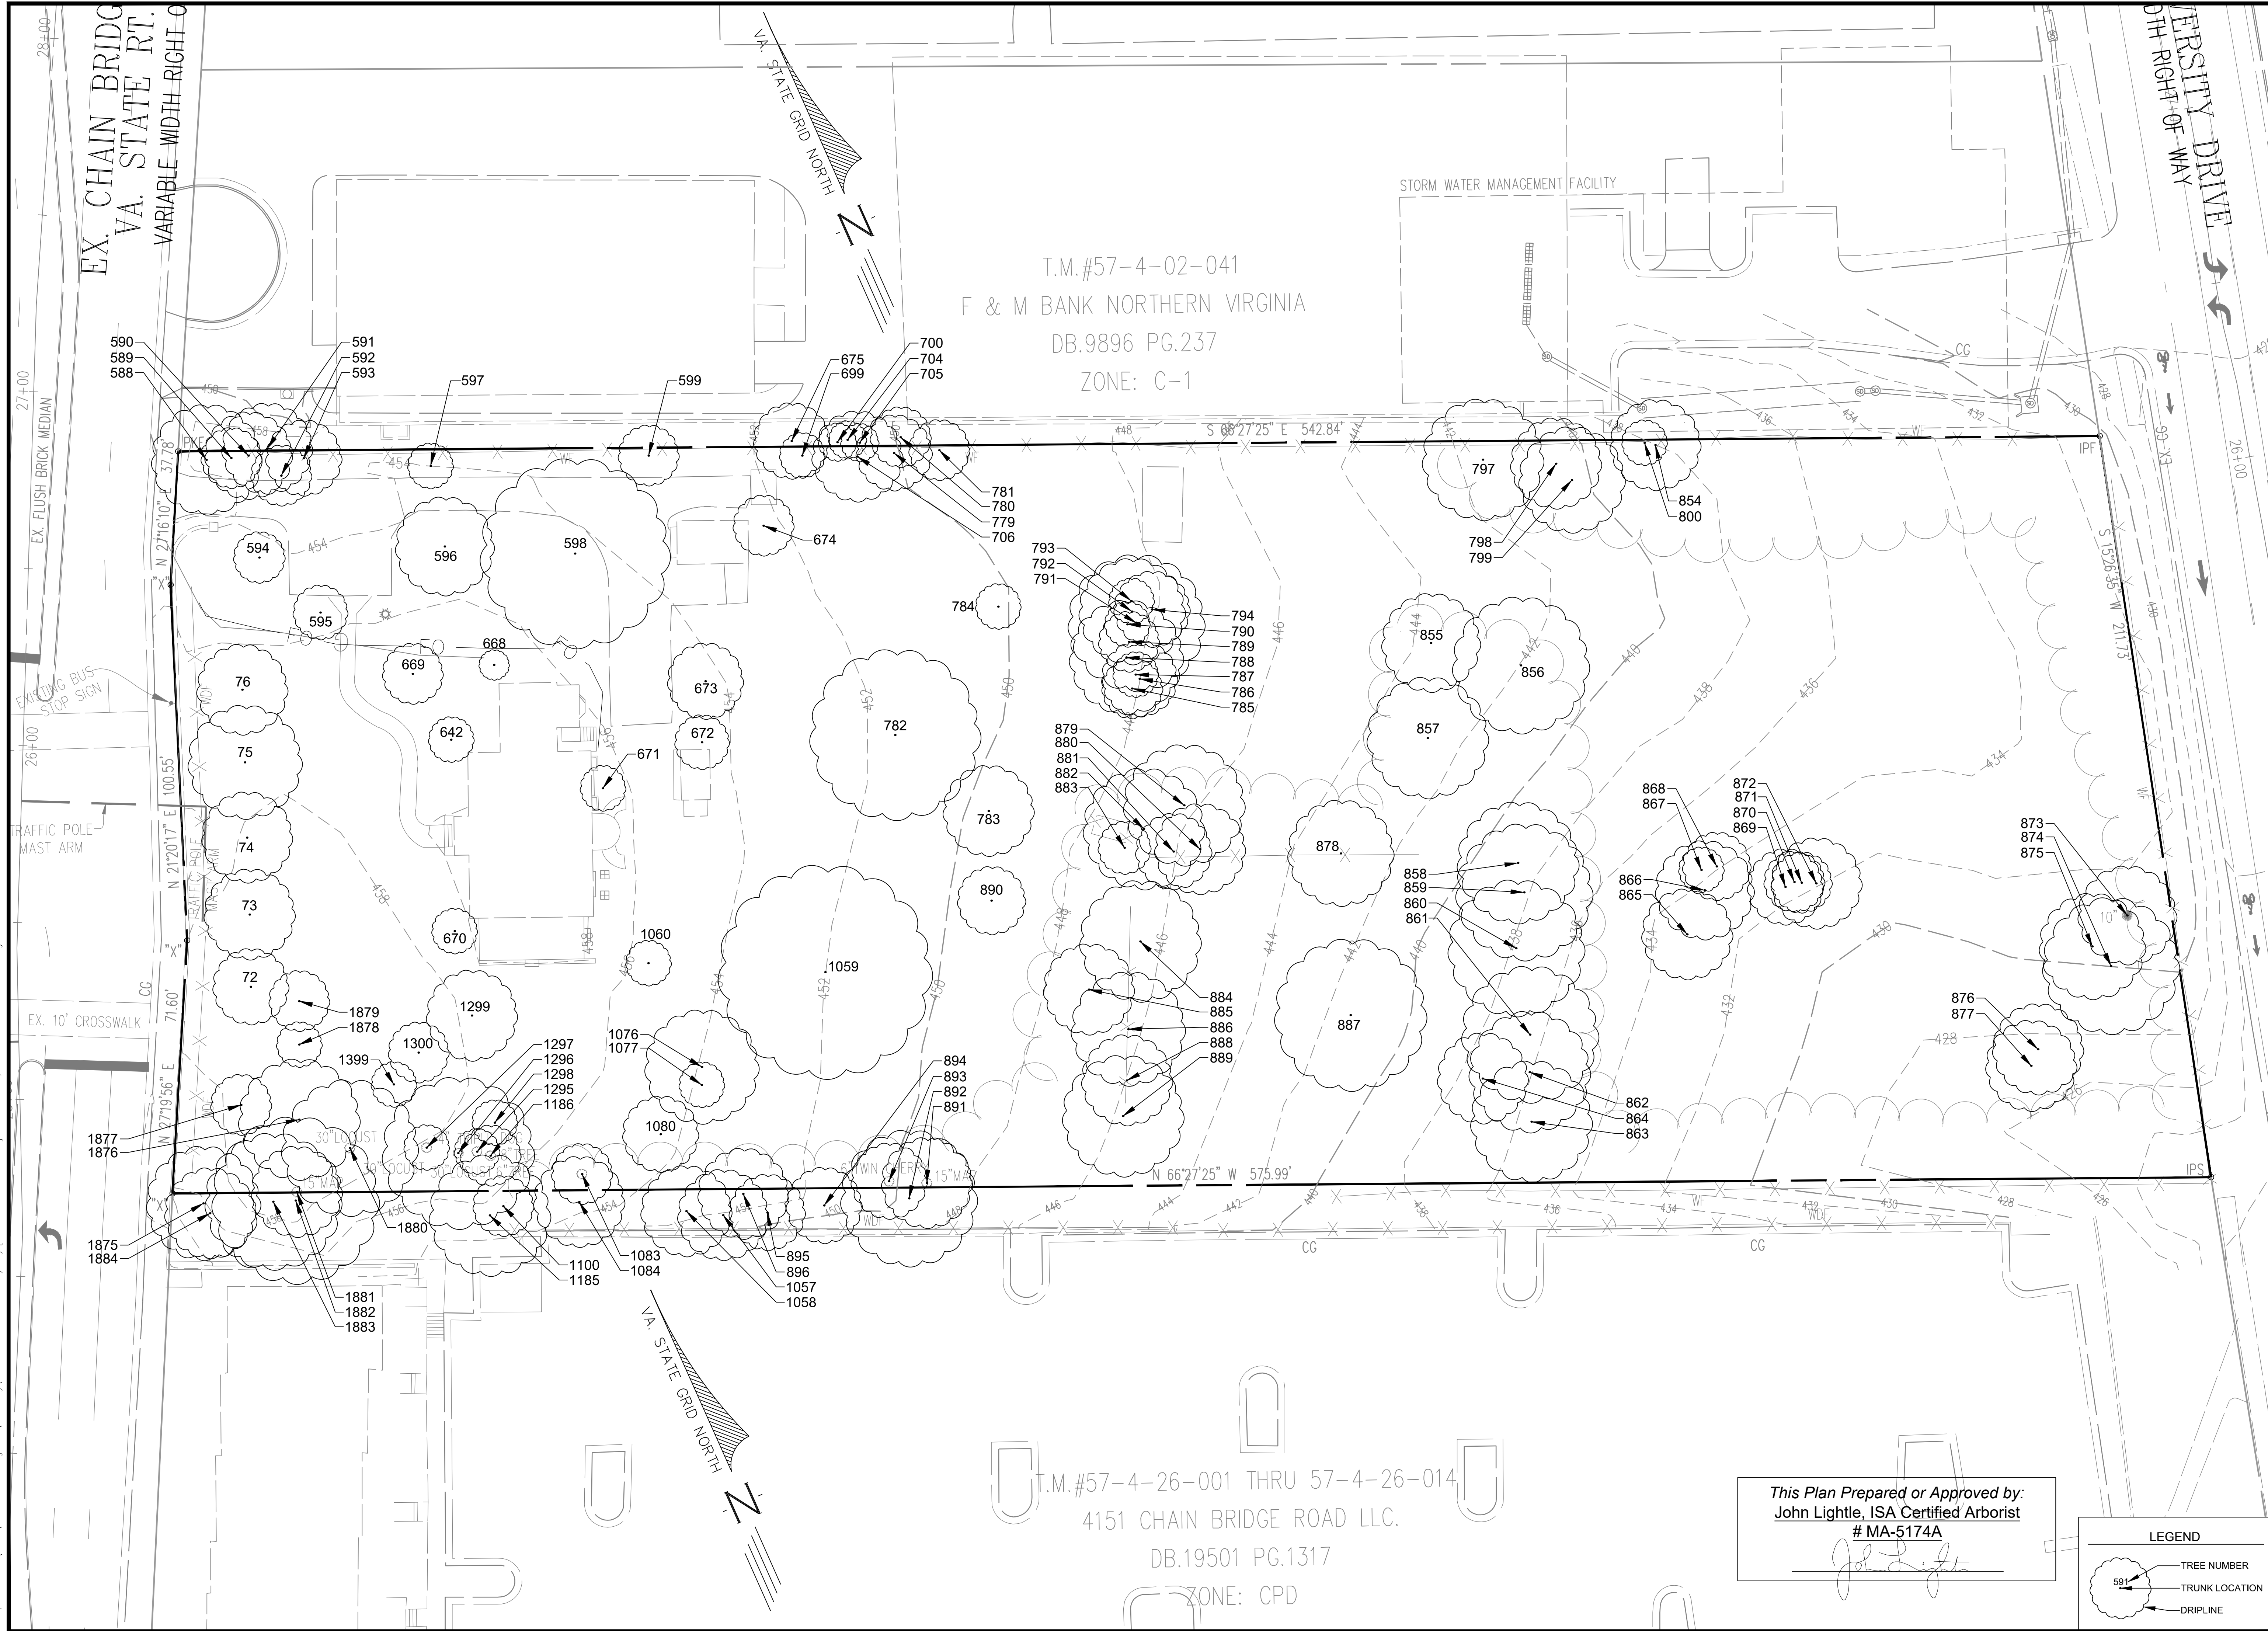

REVISIONS	
No.	DATE

PLAN DATE	DESCRIPTION
10-16-2019	
04-22-2020	
06-11-2024	
09-03-2024	
12-02-2024	

Urban, Ltd.
4200 D TECHNOLOGY CT.
CHANTILLY, VA. 20151
TEL: 703.642.2306
FAX: 703.878.1888
www.urban-llc.com

urban
Planners-Engineers-Landscapers+Land Services

COMMONWEALTH OF VIRGINIA
John Lightle
Lic. No. 1957
12/02/2024
LANDSCAPE ARCHITECT

TREE INVENTORY	
4131 CHAIN BRIDGE ROAD REZONING CDP-GDP	
CITY OF FAIRFAX, VIRGINIA	
SCALE: N/A	DATE: DEC., 2024

SHEET	FILE No.
26	RZ-12787
OF	
38	

This Plan Prepared or Approved by:
John Lightle, ISA Certified Arborist
MA-5174A

John Lightle

LEGEND	
	TREE NUMBER
	TRUNK LOCATION
	DRIPLINE


Urban, Ltd. - J:\085\4131 Chain Bridge Rd\Rezoning\12787-34-Tree Inventory.dwg [TREE INVENTORY PLAN 2] December 03, 2024 - 8:42am corensberg

TREE NO.	BOTANICAL NAME	COMMON NAME	SIZE	CANOPY	CRZ	CONDITION RATING	POOR CONDITION?	CO-OWNED/ OFFSITE	STATUS	COMMENTS
			(in)	R (ft.)	R (ft.)	%			(Remove or Preserve)	
72	Zelkova serrata	Japanese Zelkova	10"	10'	10'	87.50			Remove	
73	Zelkova serrata	Japanese Zelkova	12"	12'	12'	87.50			Remove	
74	Zelkova serrata	Japanese Zelkova	12"	12'	12'	87.50			Remove	
75	Zelkova serrata	Japanese Zelkova	15"	15'	15'	87.50			Remove	
76	Zelkova serrata	Japanese Zelkova	12"	12'	12'	87.50			Remove	
588	Quercus falcata	Southern Red Oak	12"	15'	12'	18.75	Yes		Remove	Leader removed
589	Juniperus virginiana	Eastern Redcedar	8"	8'	8'	37.50	Yes		Remove	
590	Juniperus virginiana	Eastern Redcedar	23"	12'	23'	37.50		Co-Owned	Remove	Multi-stem
591	Acer rubrum	Red Maple	24"	12'	24'	50.00		Co-Owned	Remove	Ivy
592	Quercus phellos	Willow Oak	15"	8'	15'	65.63			Remove	
593	Juniperus virginiana	Eastern Redcedar	10"	10'	10'	37.50	Yes		Remove	Ivy
594	Ilex opaca	American Holly	9"	7'	9'	18.75	Yes		Remove	Ivy; dying
595	Ilex opaca	American Holly	9"	7'	9'	78.13			Remove	
596	Quercus falcata	Southern Red Oak	10"	13'	10'	59.38			Remove	Ivy
597	Lagerstroemia indica	Crape Myrtle	8"	6'	8'	81.25			Remove	
598	Ulmus americana	American Elm	25"	25'	25'	56.25			Remove	Ivy
599	Juglans nigra	Black Walnut	9"	8'	9'	15.63	Yes		Remove	Ivy; dying
642	Ilex opaca	American Holly	8"	6'	8'	53.13			Remove	
668	Thuja occidentalis	Arborvitae	6"	4'	6'	68.75			Remove	Multi-stem
669	Prunus subhirtella	Weeping Cherry	8"	8'	8'	68.75			Remove	
670	Ilex opaca	American Holly	9"	6'	9'	75.00			Remove	
671	Ilex opaca	American Holly	7"	6'	7'	65.63			Remove	
672	Ulmus americana	American Elm	7"	7'	7'	56.25			Remove	Co-dominant
673	Juglans nigra	Black Walnut	11"	10'	11'	68.75			Remove	
674	Juglans nigra	Black Walnut	15"	8'	15'	71.88			Remove	
675	Unknown	Unknown	11"	10'	11'	0.00	Yes	Co-Owned	Remove	Dead
699	Unknown	Unknown	6"	6'	6'	18.75	Yes		Remove	Dying
700	Unknown	Unknown	7"	5'	7'	0.00	Yes	Co-Owned	Remove	Dead
704	Unknown	Unknown	7"	5'	7'	0.00	Yes	Offsite	Remove	Dead
705	Acer rubrum	Red Maple	9"	5'	9'	0.00	Yes	Co-Owned	Remove	Dead
706	Ulmus americana	American Elm	17"	12'	17'	71.88			Remove	
779	Robinia pseudoacacia	Black Locust	11"	10'	11'	0.00	Yes		Remove	Dead
780	Juglans nigra	Black Walnut	9"	8'	9'	25.00	Yes	Co-Owned	Remove	Dying
781	Juniperus virginiana	Eastern Redcedar	8"	8'	8'	75.00		Co-Owned	Remove	
782	Juglans nigra	Black Walnut	17"	23'	17'	62.50			Remove	Co-dominant
783	Acer platanoides	Norway Maple	20"	12'	20'	68.75			Remove	Multi-stem
784	Carya glabra	Pignut Hickory	6"	6'	6'	59.38			Remove	
785	Juniperus virginiana	Easter Redcedar	9"	8'	9'	43.75			Remove	Ivy
786	Juglans nigra	Black Walnut	12"	10'	12'	53.13			Remove	
787	Ulmus americana	American Elm	6"	6'	6'	34.38	Yes		Remove	
788	Morus rubra	Mulberry	17"	15'	17'	37.50	Yes		Remove	Trunk decay
789	Celtis Occidentalis	Hackberry	9"	8'	9'	46.88			Remove	Ivy
790	Celtis Occidentalis	Hackberry	6"	6'	6'	62.50			Remove	
791	Juniperus virginiana	Eastern Redcedar	22"	18'	22'	43.75			Remove	Co-dominant; ivy
792	Juniperus virginiana	Eastern Redcedar	14"	14'	14'	46.88			Remove	Ivy
793	Morus rubra	Mulberry	7"	6'	7'	18.75	Yes		Remove	Diseased
794	Morus rubra	Mulberry	12"	10'	12'	12.50	Yes		Remove	Dying
797	Juglans nigra	Black Walnut	16"	16'	16'	62.50			Remove	
798	Morus rubra	Mulberry	10"	12'	10'	37.50	Yes		Remove	Co-dominant; trunk wound
799	Morus rubra	Mulberry	16"	14'	16'	40.63			Remove	Co-dominant; leaning
800	Unknown	Unknown	7"	6'	7'	0.00	Yes	Co-Owned	Remove	Dead
854	Prunus serotina	Black Cherry	13"	12'	13'	53.13		Co-Owned	Remove	
855	Ulmus americana	American Elm	14"	13'	14'	62.50			Remove	Co-dominant
856	Juniperus virginiana	Eastern Redcedar	28"	18'	28'	68.75			Remove	Co-dominant
857	Juglans nigra	Black Walnut	18"	16'	18'	53.13			Remove	Co-dominant
858	Juniperus virginiana	Eastern Redcedar	18"	16'	18'	46.88			Remove	Co-dominant; ivy
859	Juniperus virginiana	Eastern Redcedar	18"	18'	18'	43.75			Remove	Ivy
860	Juglans nigra	Black Walnut	18"	18'	18'	0.00	Yes		Remove	Dead
861	Juniperus virginiana	Eastern Redcedar	18"	18'	18'	40.63			Remove	Co-dominant
862	Juniperus virginiana	Eastern Redcedar	18"	16'	18'	43.75			Remove	Ivy
863	Juniperus virginiana	Eastern Redcedar	18"	16'	18'	34.38	Yes		Remove	Co-dominant; 1 broken
864	Prunus serotina	Black Cherry	15"	12'	15'	56.25			Remove	Multi-leader
865	Juniperus virginiana	Eastern Redcedar	15"	12'	15'	37.50	Yes		Remove	Ivy; broken branches
866	Juniperus virginiana	Eastern Redcedar	15"	13'	15'	37.50	Yes		Remove	Ivy; broken branches
867	Prunus serotina	Black Cherry	4"	6'	4'	46.88			Remove	Multi-leader
868	Prunus serotina	Black Cherry	9"	9'	9'	53.13			Remove	Multi-leader; ivy
869	Juniperus virginiana	Eastern Redcedar	10"	10'	10'	56.25			Remove	
870	Juniperus virginiana	Eastern Redcedar	10"	8'	10'	53.13			Remove	
871	Juniperus virginiana	Eastern Redcedar	10"	8'	10'	46.88			Remove	
872	Juniperus virginiana	Eastern Redcedar	12"	12'	12'	53.13			Remove	Co-dominant
873	Juniperus virginiana	Eastern Redcedar	10"	13'	10'	71.88			Remove	
874	Juniperus virginiana	Eastern Redcedar	12"	18'	12'	68.75			Remove	Co-dominant
875	Juniperus virginiana	Eastern Redcedar	18"	14'	18'	65.63			Remove	
876	Juniperus virginiana	Eastern Redcedar	12"	12'	12'	68.75			Remove	
877	Juniperus virginiana	Eastern Redcedar	13"	12'	13'	68.75			Remove	
878	Morus rubra	Mulberry	15"	14'	15'	46.88			Remove	
879	Gleditsia triacanthos var. inermis	Thornless Honeylocust	18"	16'	18'	53.13			Remove	Tristed Leader
880	Juglans nigra	Black Walnut	12"	12'	12'	46.88			Remove	Curved
881	Juglans nigra	Black Walnut	15"	10'	15'	56.25			Remove	Multi-leader
882	Juglans nigra	Black Walnut	18"	16'	18'	75.00			Remove	
883	Celtis Occidentalis	Hackberry	8"	7'	8'	65.63			Remove	
884	Juglans nigra	Black Walnut	15"	16'	15'	53.13			Remove	
885	Juniperus virginiana	Eastern Redcedar	15"	12'	15'	65.63			Remove	
886	Ulmus americana	American Elm	18"	15'	18'	78.13			Remove	
887	Juniperus virginiana	Eastern Redcedar	36"	20'	36'	53.13			Remove	
888	Juniperus virginiana	Eastern Redcedar	15"	12'	15'	46.88			Remove	Ivy
889	Juglans nigra	Black Walnut	18"	16'	18'	59.38			Remove	
890	Quercus palustris	Pin Oak	8"	9'	8'	81.25			Remove	
891	Acer platanoides	Norway Maple	15"	12'	15'	68.75		Co-Owned	Remove	
892	Juglans nigra	Black Walnut	36"	18'	36'	37.50	Yes	Offsite	Remove	Ivy
893	Juglans nigra	Black Walnut	6"	10'	6'	34.38	Yes		Remove	Ivy; co-dominant
894	Juglans nigra	Black Walnut	12"	10'	12'	37.50	Yes	Offsite	Remove	Ivy
895	Morus rubra	Mulberry	12"	10'	12'	28.13	Yes	Offsite	Remove	Leaning; trunk wound
896	Prunus serotina	Black Cherry	15"	12'	15'	53.13		Co-Owned	Remove	Co-dominant
1057	Robinia pseudoacacia	Black Locust	12"	12'	12'	37.50	Yes	Offsite	Remove	Co-dominant; ivy
1058	Robinia pseudoacacia	Black Locust	12"	12'	12'	37.50	Yes	Offsite	Remove	Ivy
1059	Tilia americana	American Linden	42"	28'	42'	68.75			Remove	
1060	Ulmus americana	American Elm	10"	6'	10'	0.00	Yes		Remove	Dead
1076	Acer rubrum	Red Maple	36"	15'	36'	43.75			Remove	Leader broken off
1077	Ilex opaca	American Holly	12"	6'	12'	62.50			Remove	
1080	Quercus palustris	Pin Oak	15"	10'	15'	84.38			Remove	
1083	Robinia pseudoacacia	Black Locust	10"	6'	10'	56.25			Remove	
1084	Prunus serotina	Black Cherry	12"	12'	12'	56.25		Offsite	Preserve	Curved trunk

TREE NO.	BOTANICAL NAME	COMMON NAME	SIZE	CANOPY	CRZ	CONDITION RATING	POOR CONDITION?	CO-OWNED/ OFFSITE	STATUS	COMMENTS
			(in)	R (ft.)	R (ft.)	%			(Remove or Preserve)	
1100	Robinia pseudoacacia	Black Locust	15"	6'	15'	53.13			Presene	Multi-leader
1185	Robinia pseudoacacia	Black Locust	24"	16'	24'	37.50	Yes		Remove	Ivy
1186	Cornus florida	Flowering Dogwood	8"	8'	8'	65.63			Remove	
1295	Cornus florida	Flowering Dogwood	6"	6'	6'	68.75			Remove	
1296	Robinia pseudoacacia	Black Locust	30"	20'	30'	59.38			Remove	Ivy; large trunk wound
1296	Cornus florida	Flowering Dogwood	4"	6'	4'	75.00			Remove	Multi-stem
1298	Ligustrum ovalifolium	Privet	9"	6'	9'	46.88			Remove	Co-dominant; 1 dying
1299	Prunus serotina	Black Cherry	15"	12'	15'	59.38			Remove	Trunk decay
1300	Betula papyrifera	Paper Birch	10"	8'	10'	43.75			Remove	Co-dominant
1399	Cornus florida	Flowering Dogwood	12"	6'	12'	68.75			Remove	
1875	Robinia pseudoacacia	Black Locust	12"	15'	12'	43.75		Offsite	Remove	Co-dominant; ivy
1876	Robinia pseudoacacia	Black Locust	30"	16'	30'	46.88			Remove	Ivy
1877	Robinia pseudoacacia	Black Locust	10"	8'	10'	62.50			Remove	
1878	Robinia pseudoacacia	Black Locust	30"	6'	30'	12.50	Yes		Remove	Broken in half
1879	Tsuga canadensis	Canadian Hemlock	7"	8'	7'	71.88			Remove	
1880	Robinia pseudoacacia	Black Locust	30"	18'	30'	46.88			Remove	Ivy
1881	Acer platanoides	Norway Maple	15"	12'	15'	68.75		Co-Owned	Remove	Multi-stem
1882	Robinia pseudoacacia	Black Locust	30"	22'	30'	46.88		Co-Owned	Remove	Ivy
1883	Robinia pseudoacacia	Black Locust	24"	18'	24'	31.25	Yes	Offsite	Remove	Open trunk wound
1884	Morus rubra	Mulberry	12"	12'	12'	53.13		Offsite	Remove	


NOTES:


- TREE INVENTORY DATA COLLECTED ON DECEMBER 08, 2017, BY JOHN LIGHTLE, ISA-CA #MA-5174A.
- ALL OFFSITE AND CO-OWNED TREES PROPOSED TO BE REMOVED AT TIME OF SITE PLAN SHALL HAVE APPROVAL LETTERS FOR REMOVAL, SIGNED BY THE OFFSITE OWNERS, AND RECEIVED BY THE CITY'S URBAN FORESTER PRIOR TO APPROVAL OF THE SITE PLAN.

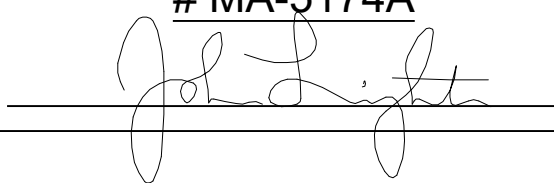This Plan Prepared or Approved by:
John Lightle, ISA Certified Arborist
MA-5174A


PLAN DATE
10-22-2019
04-22-2021
06-11-2024
09-03-2024
12-02-2024

Urban, Ltd.
4200 D TECHNOLOGY CT.
CHANTILLY, VA. 20151
TEL. 703.642.2306
FAX. 703.642.2888
www.urban-lltd.com

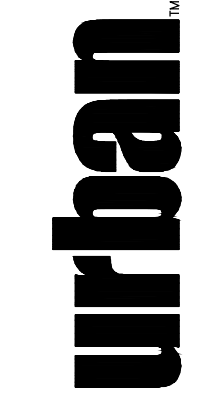
Planners-Engineers-Landscape Architects-Land Servicers

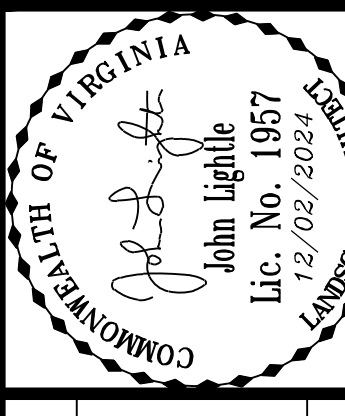





TREE INVENTORY
4131 CHAIN BRIDGE ROAD
REZONING CDP-GDP
CITY OF FAIRFAX, VIRGINIA
SCALE: N/A

DATE: DEC., 2024



SHEET
27
OF
38

FILE No.
RZ-12787

DESCRIPTION
REVISIONS
No. DATE

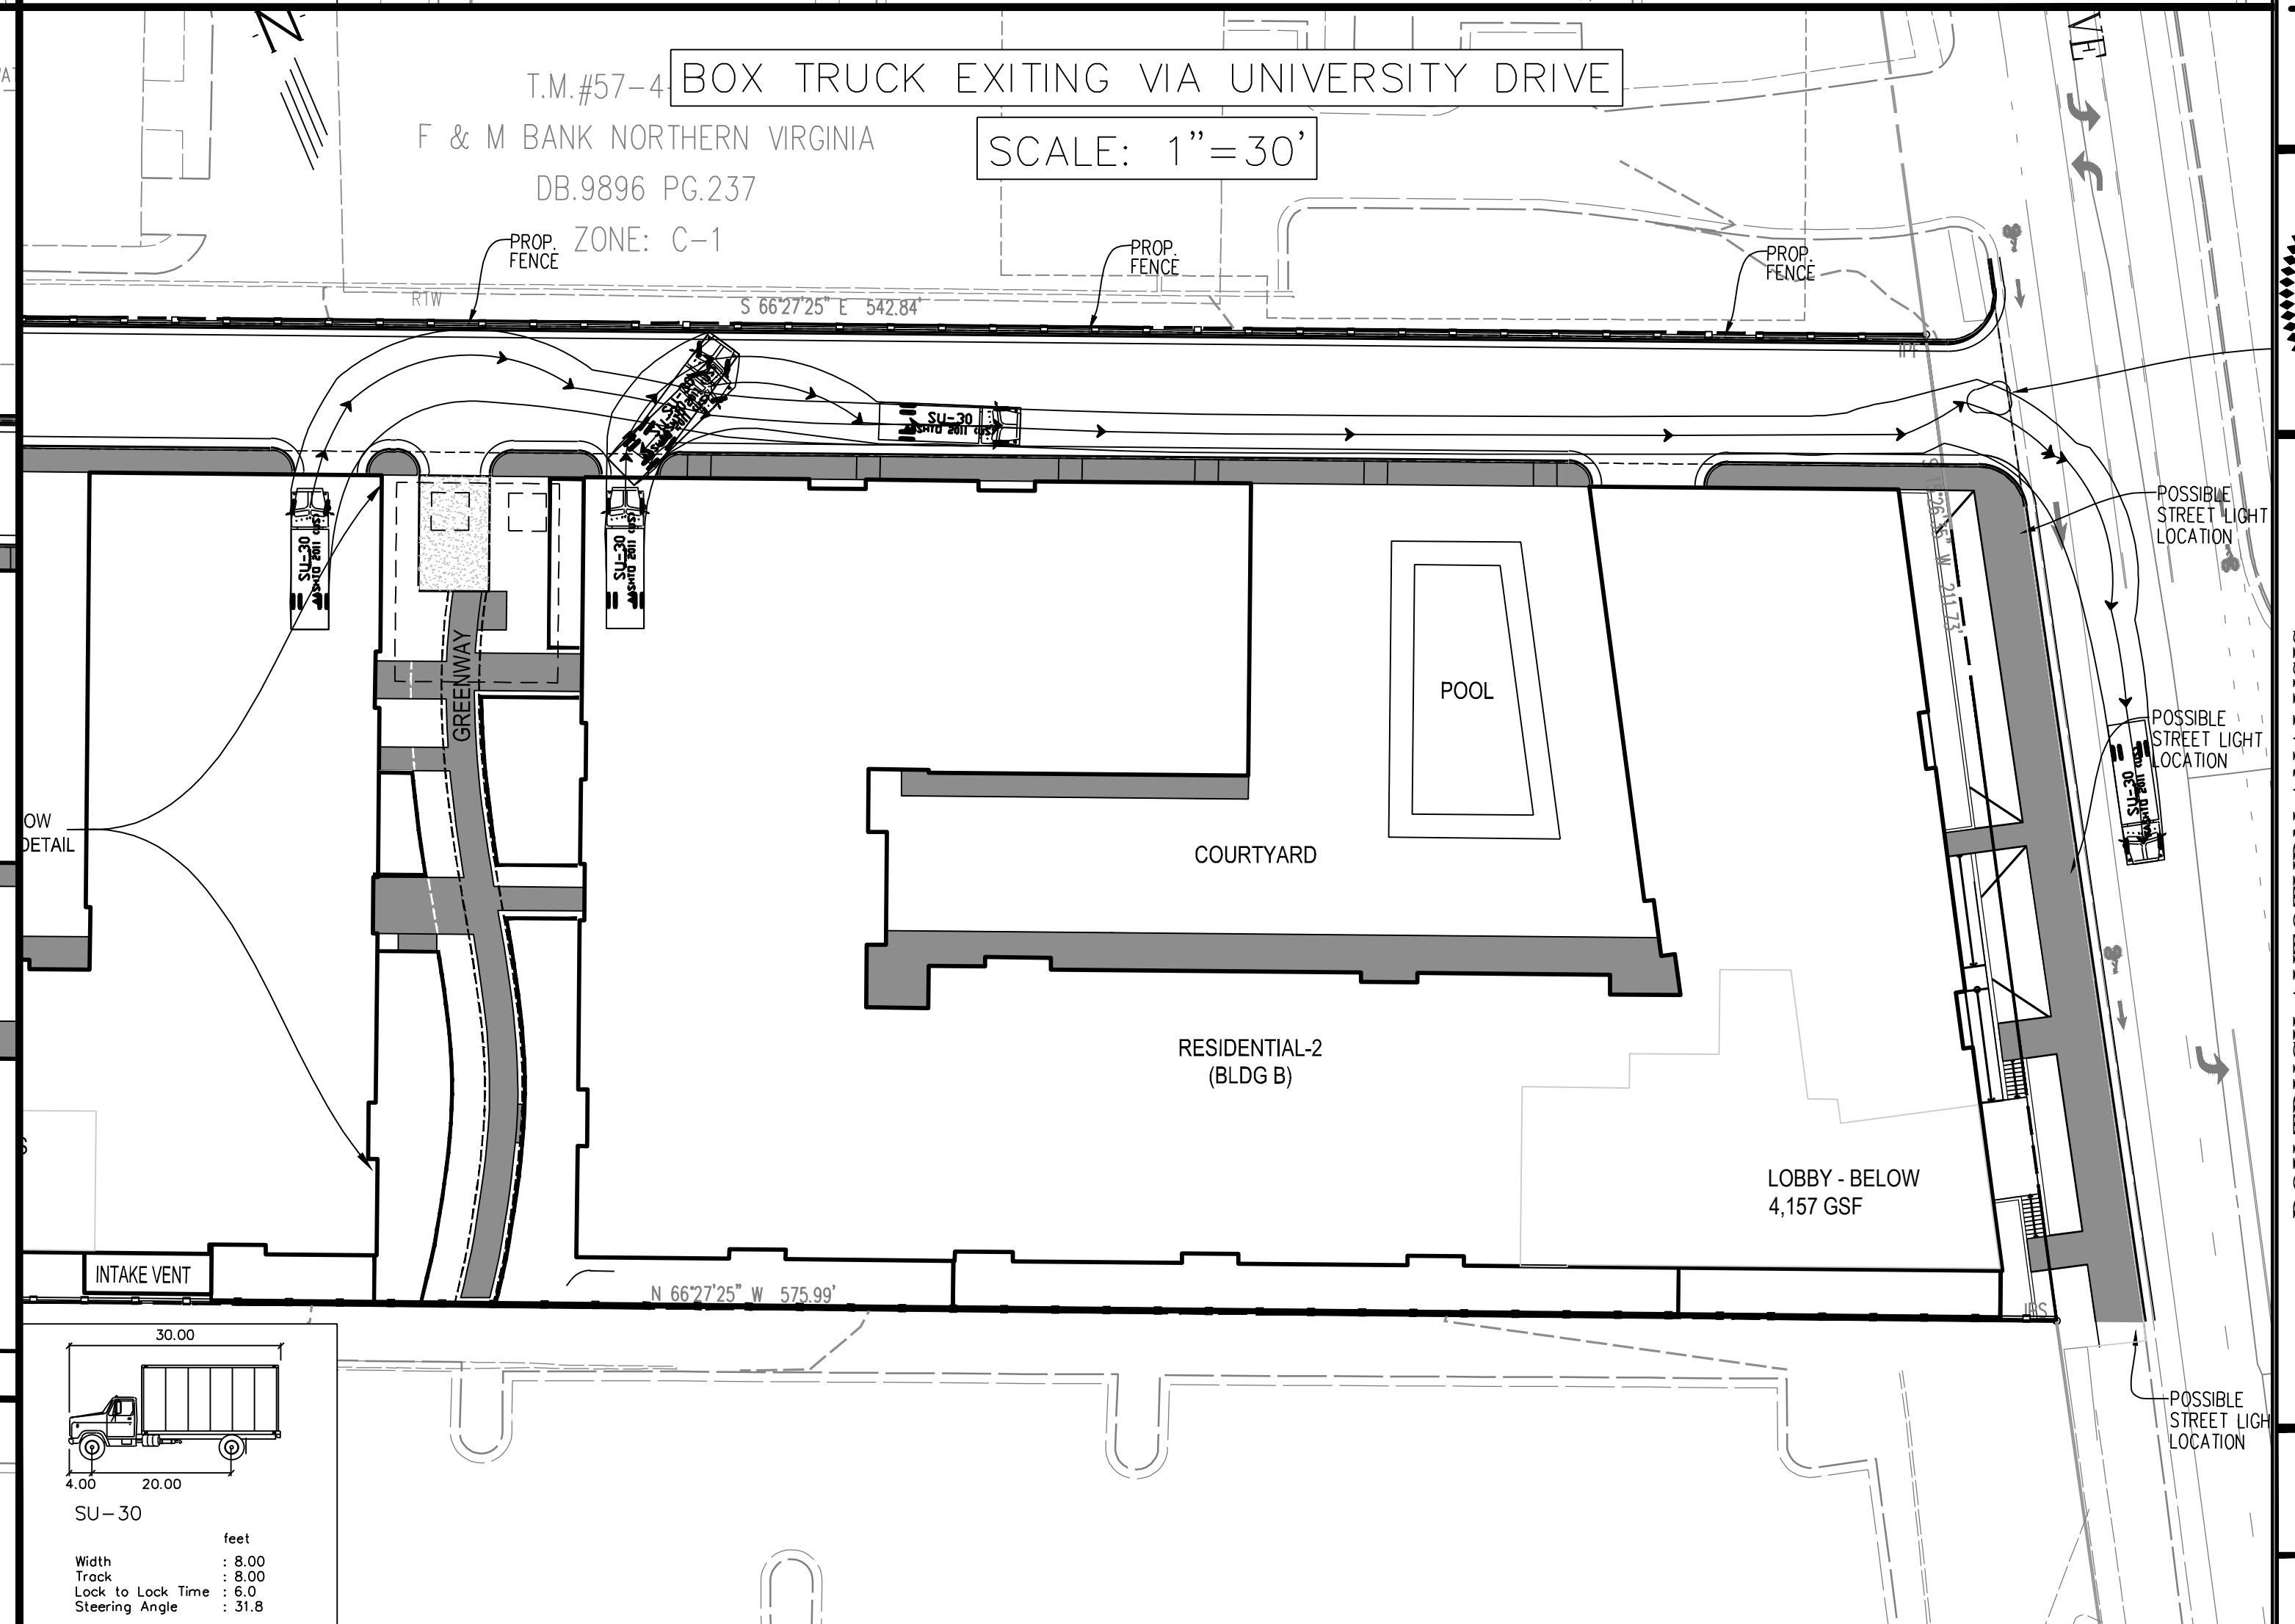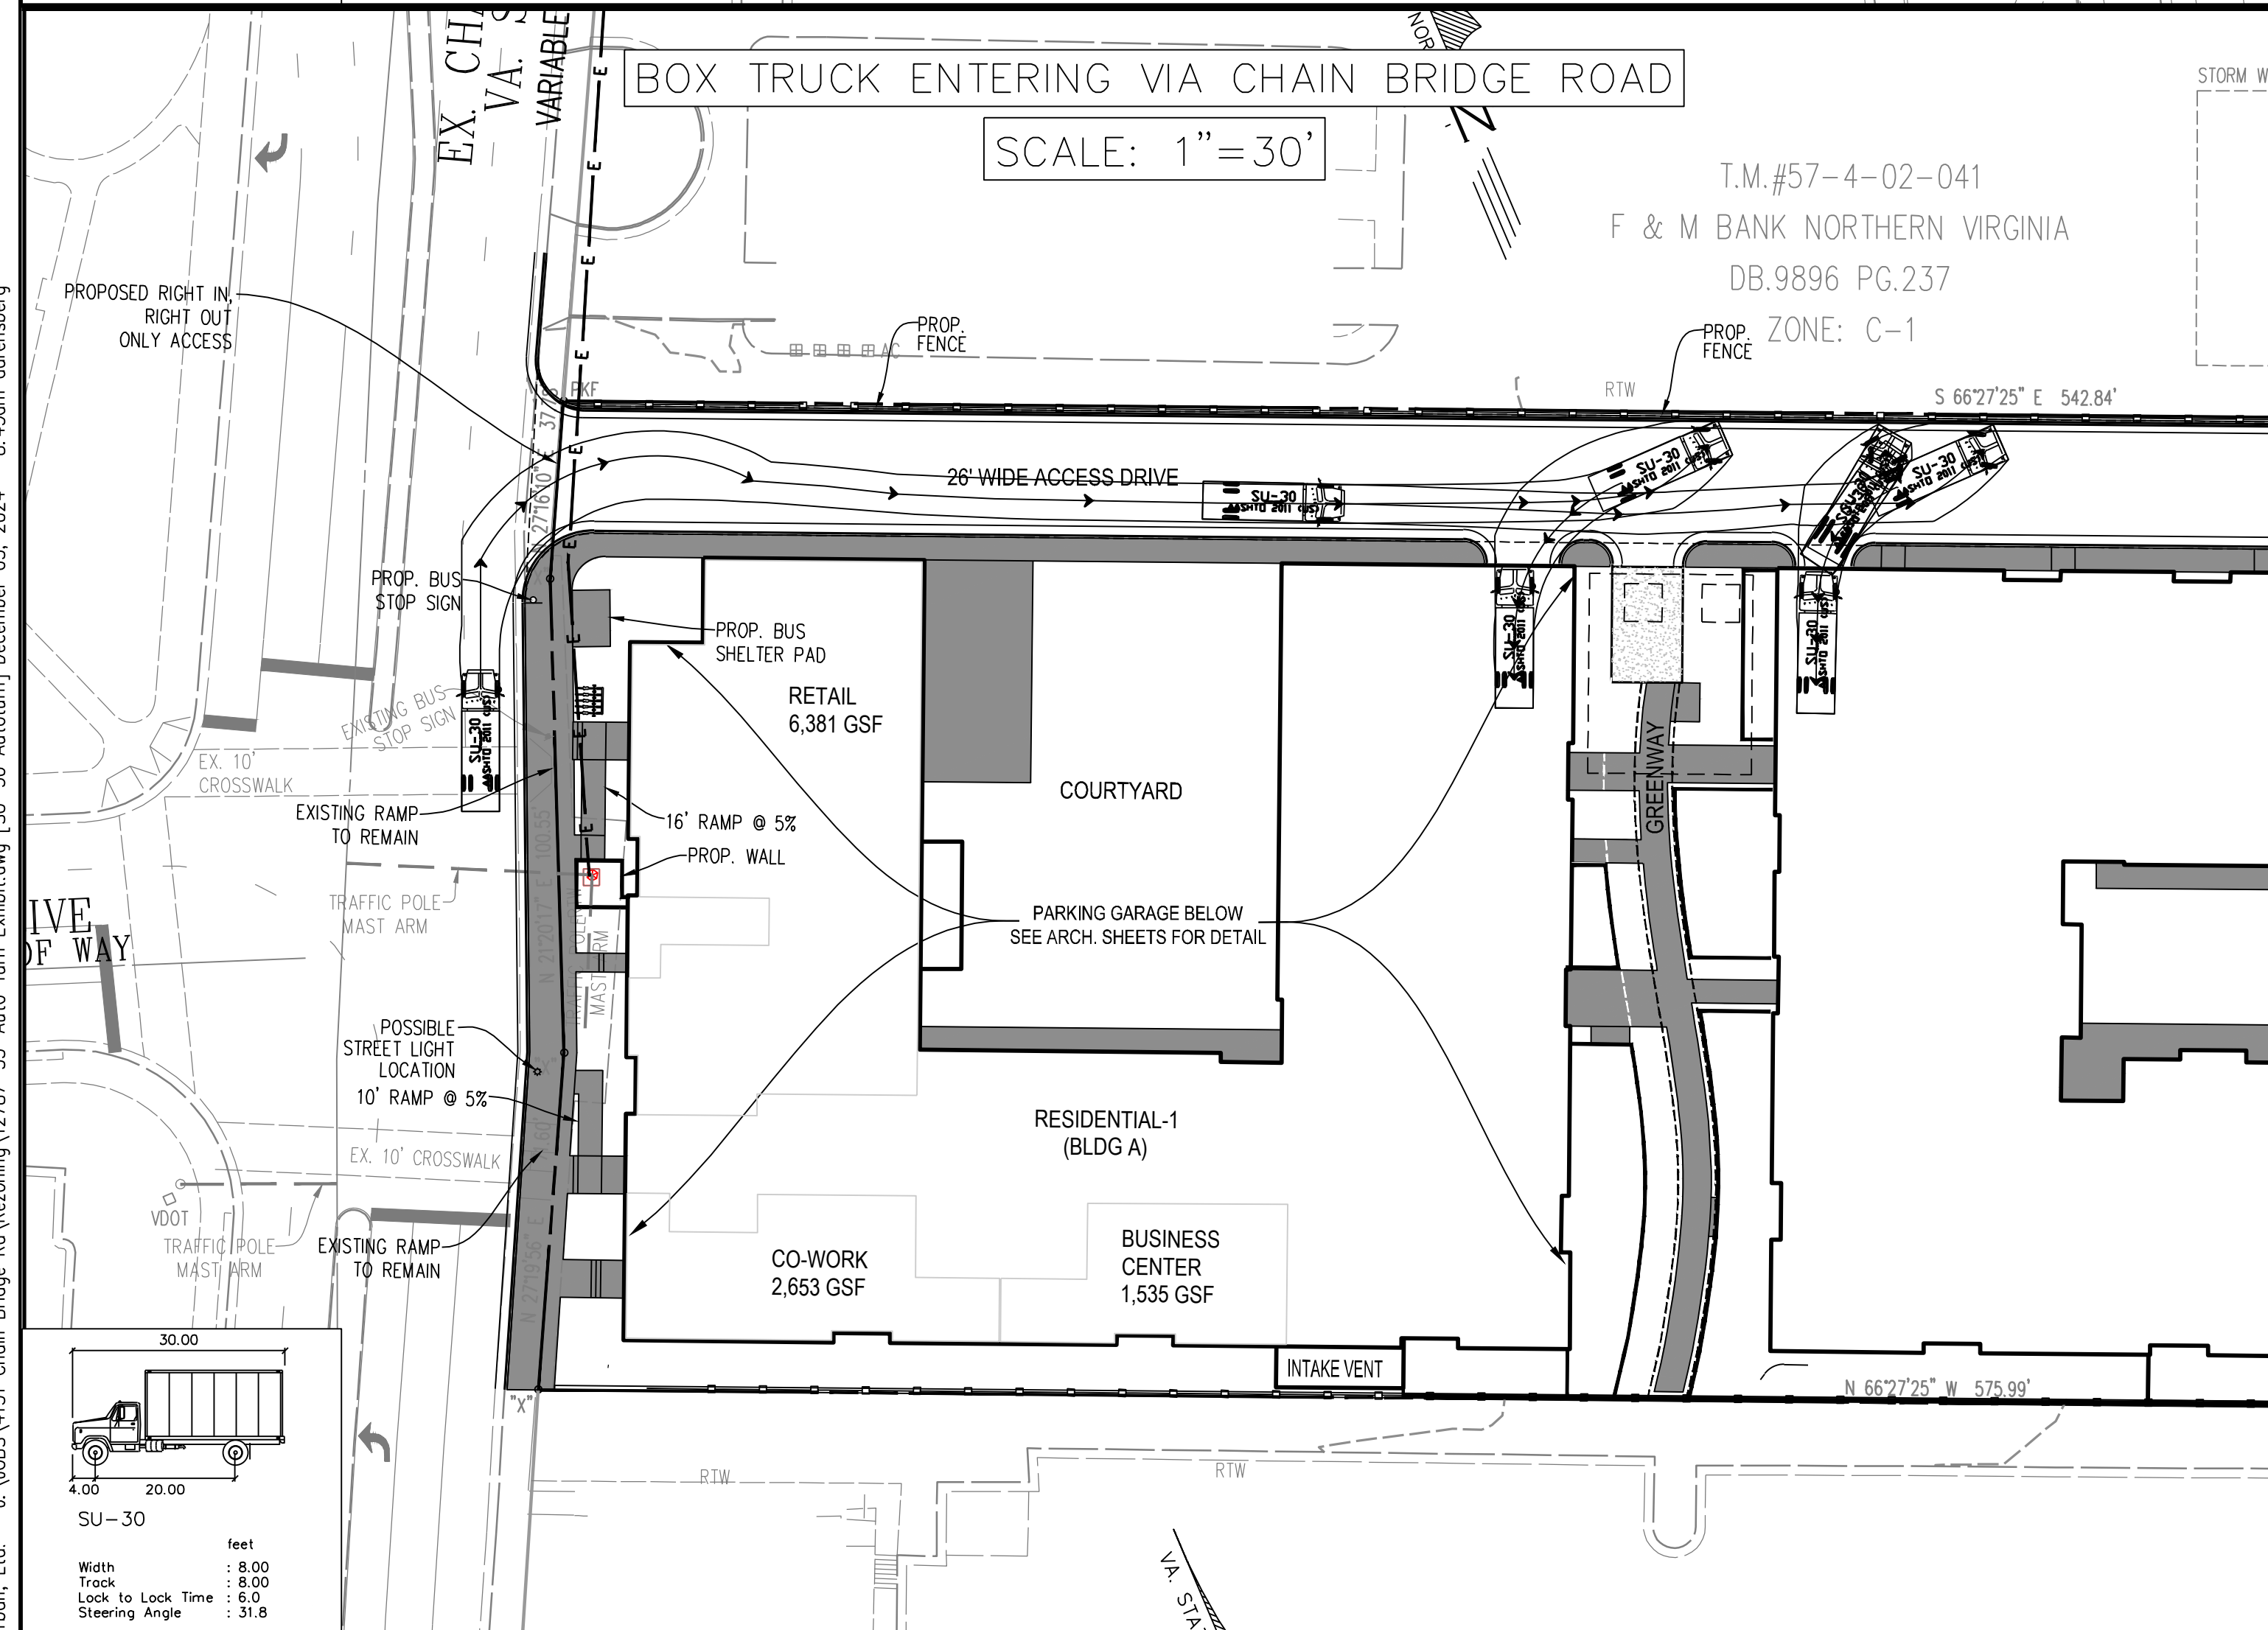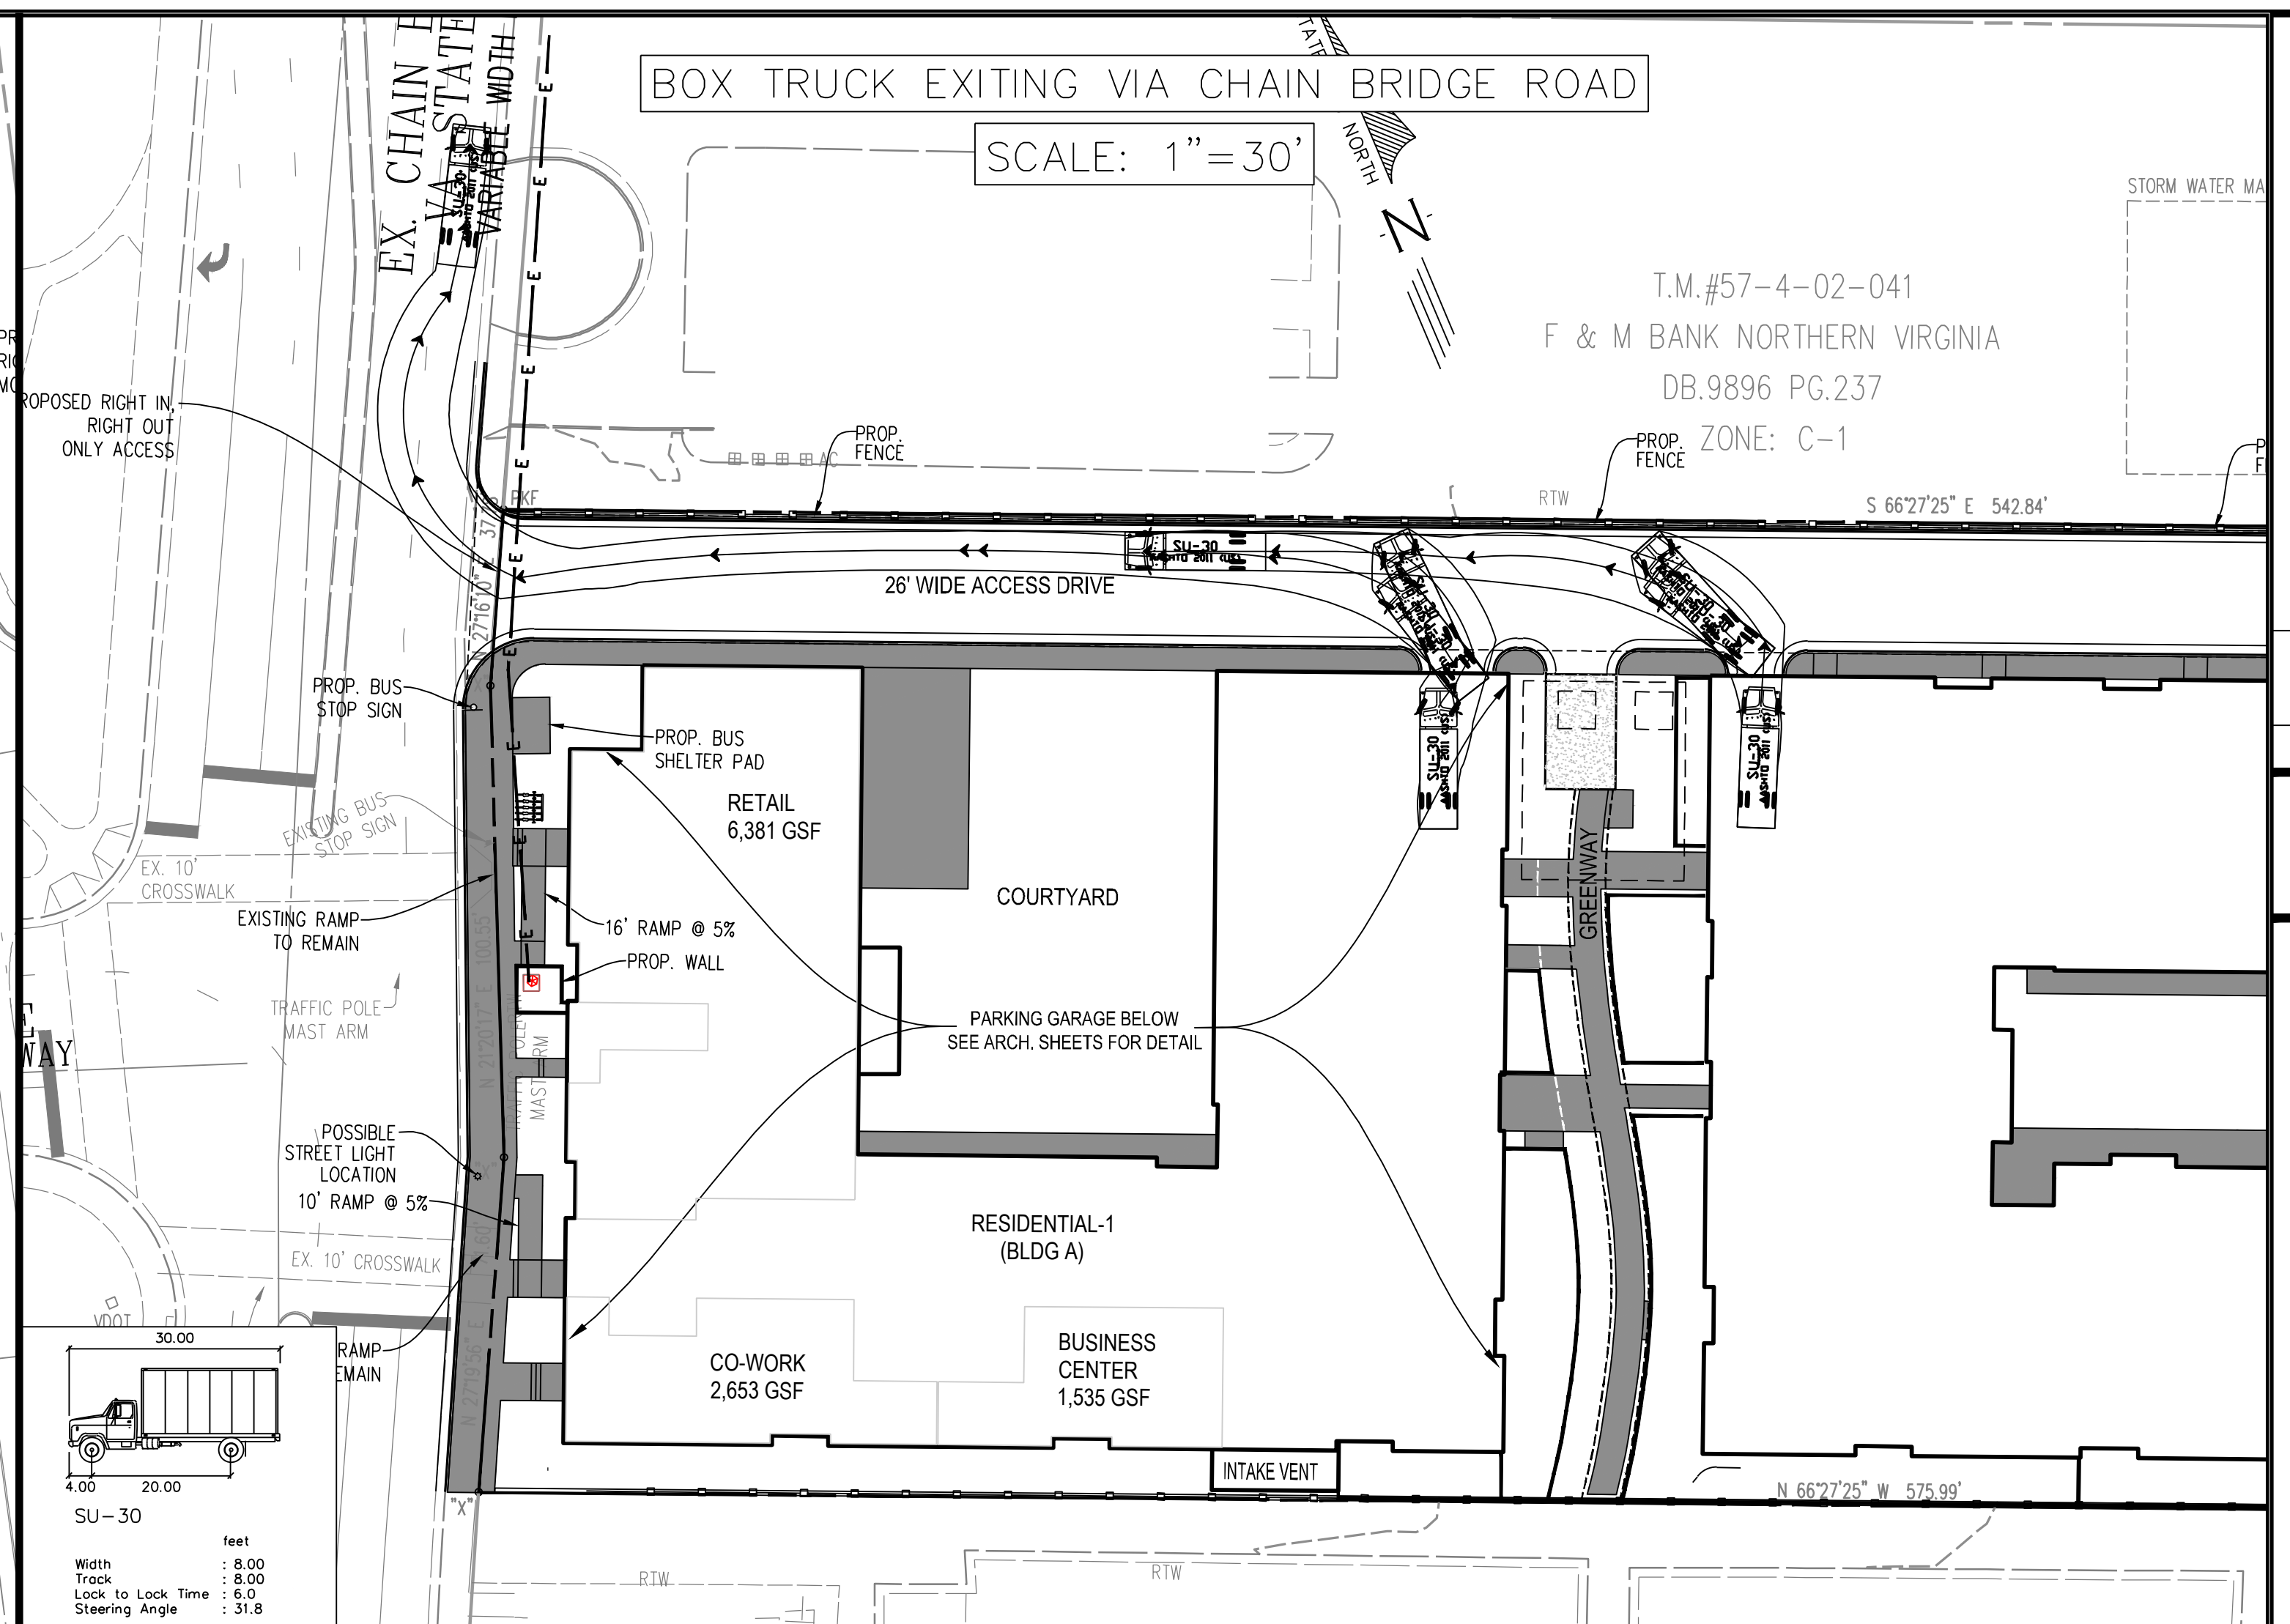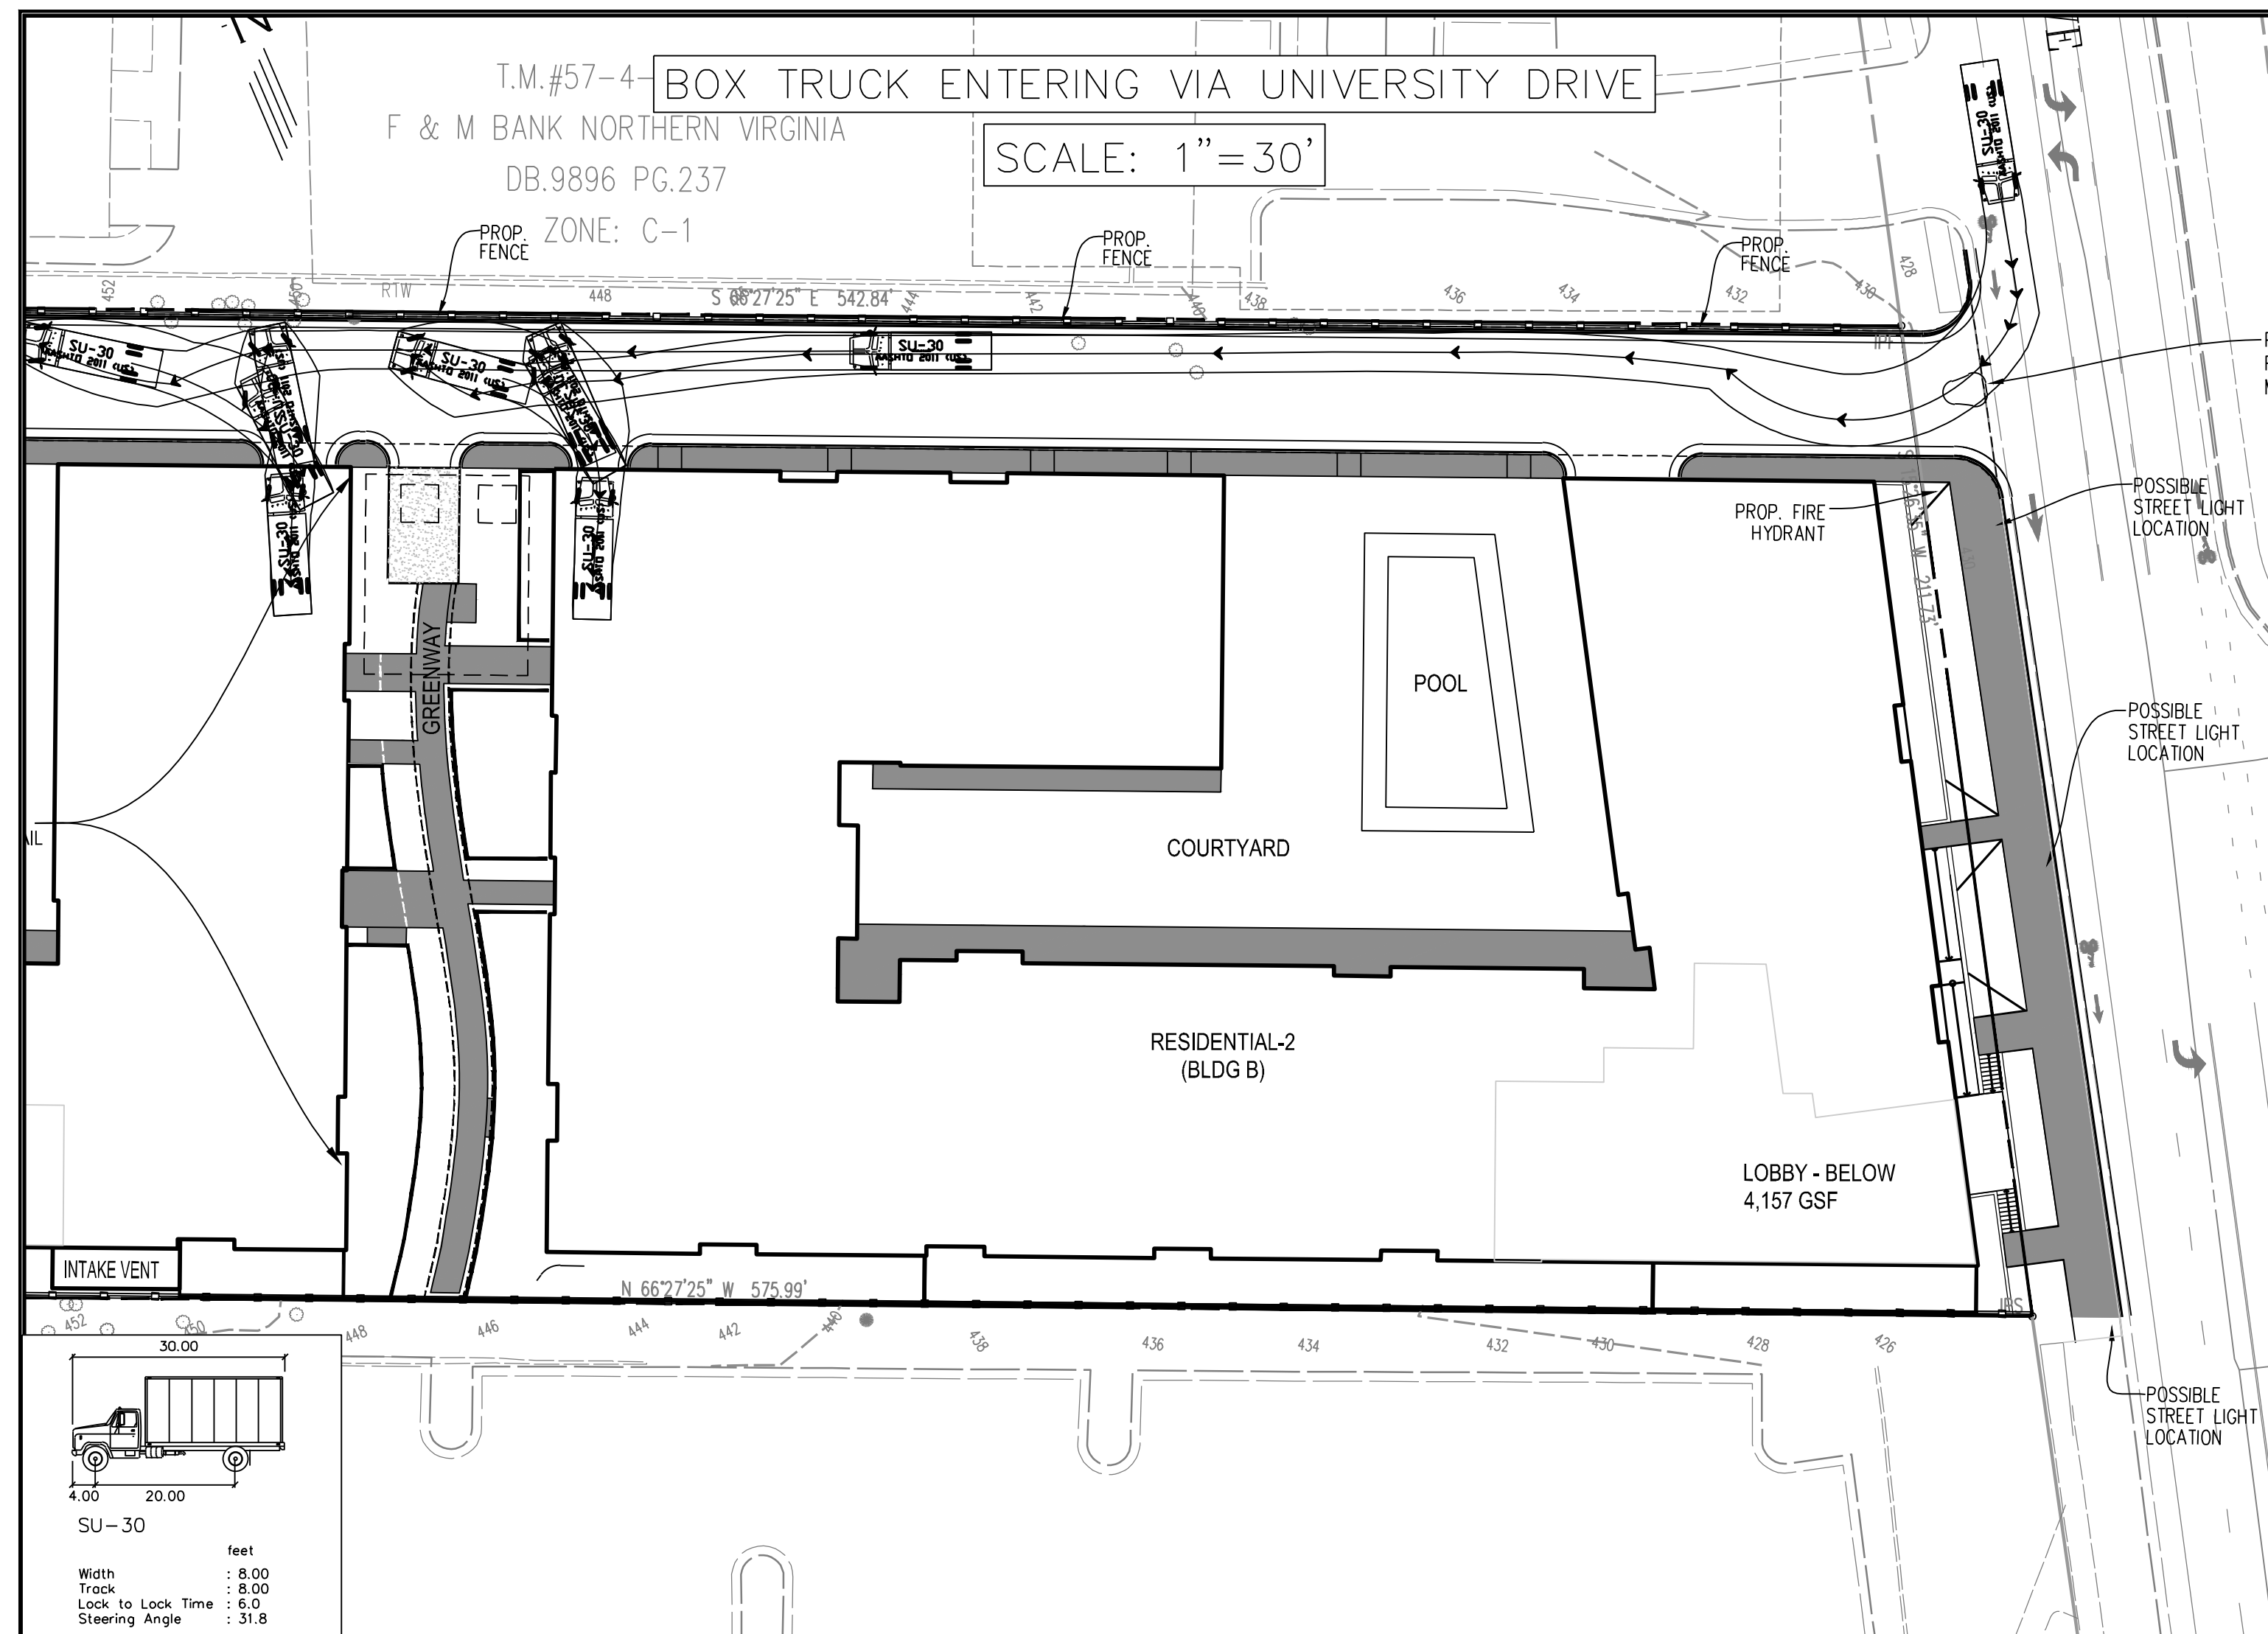[illegible]

Urban, Ltd. - J:\085\4131 Chain Bridge Rd Rezoning\12787-33-Landscape.dwg [LANDSCAPE PLAN] December 03, 2024 - 8.43m arensberg

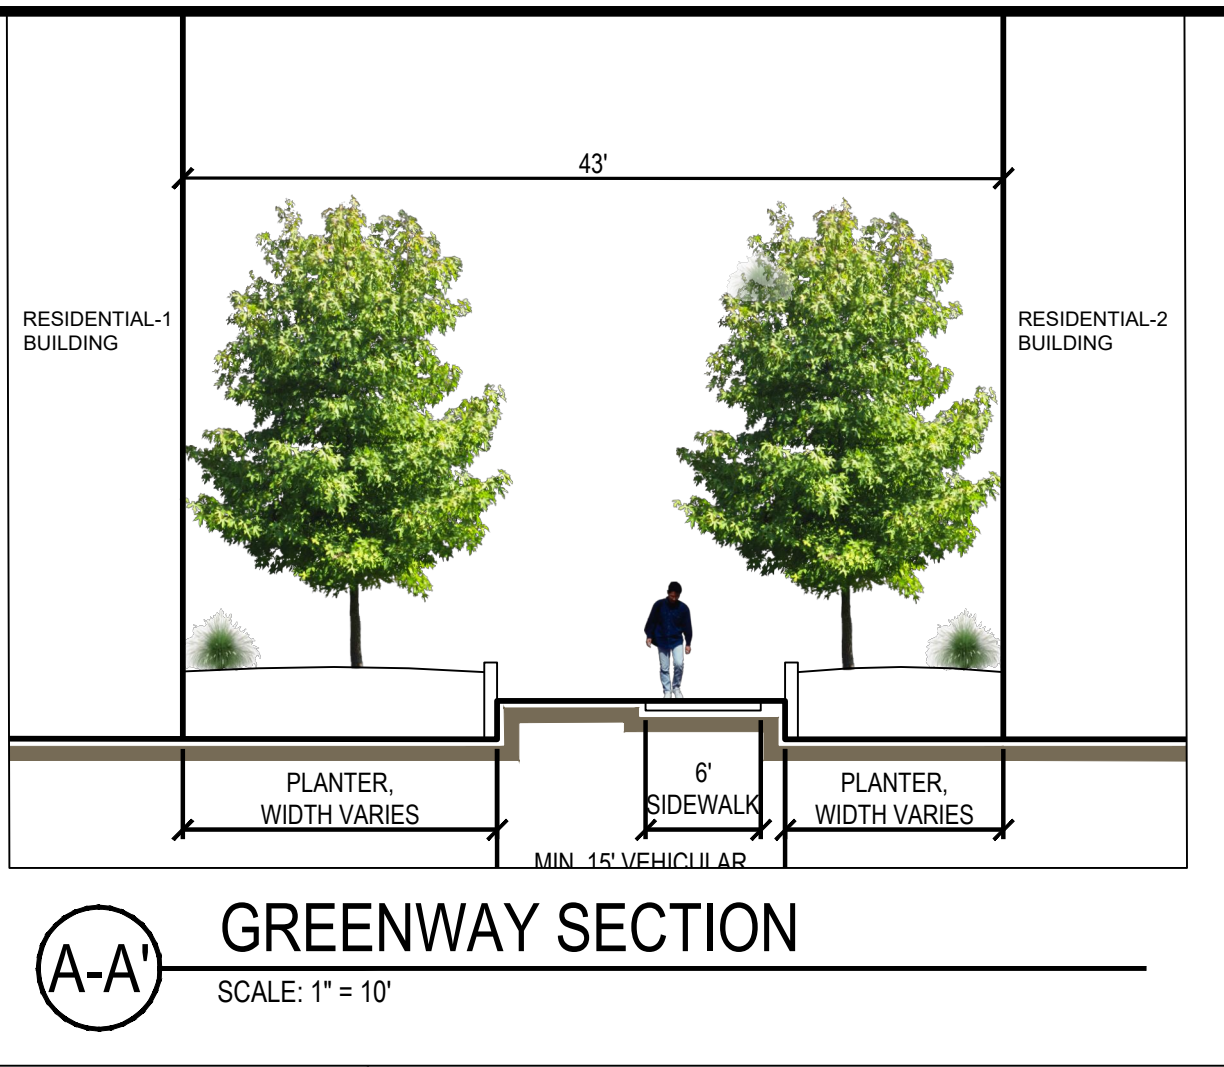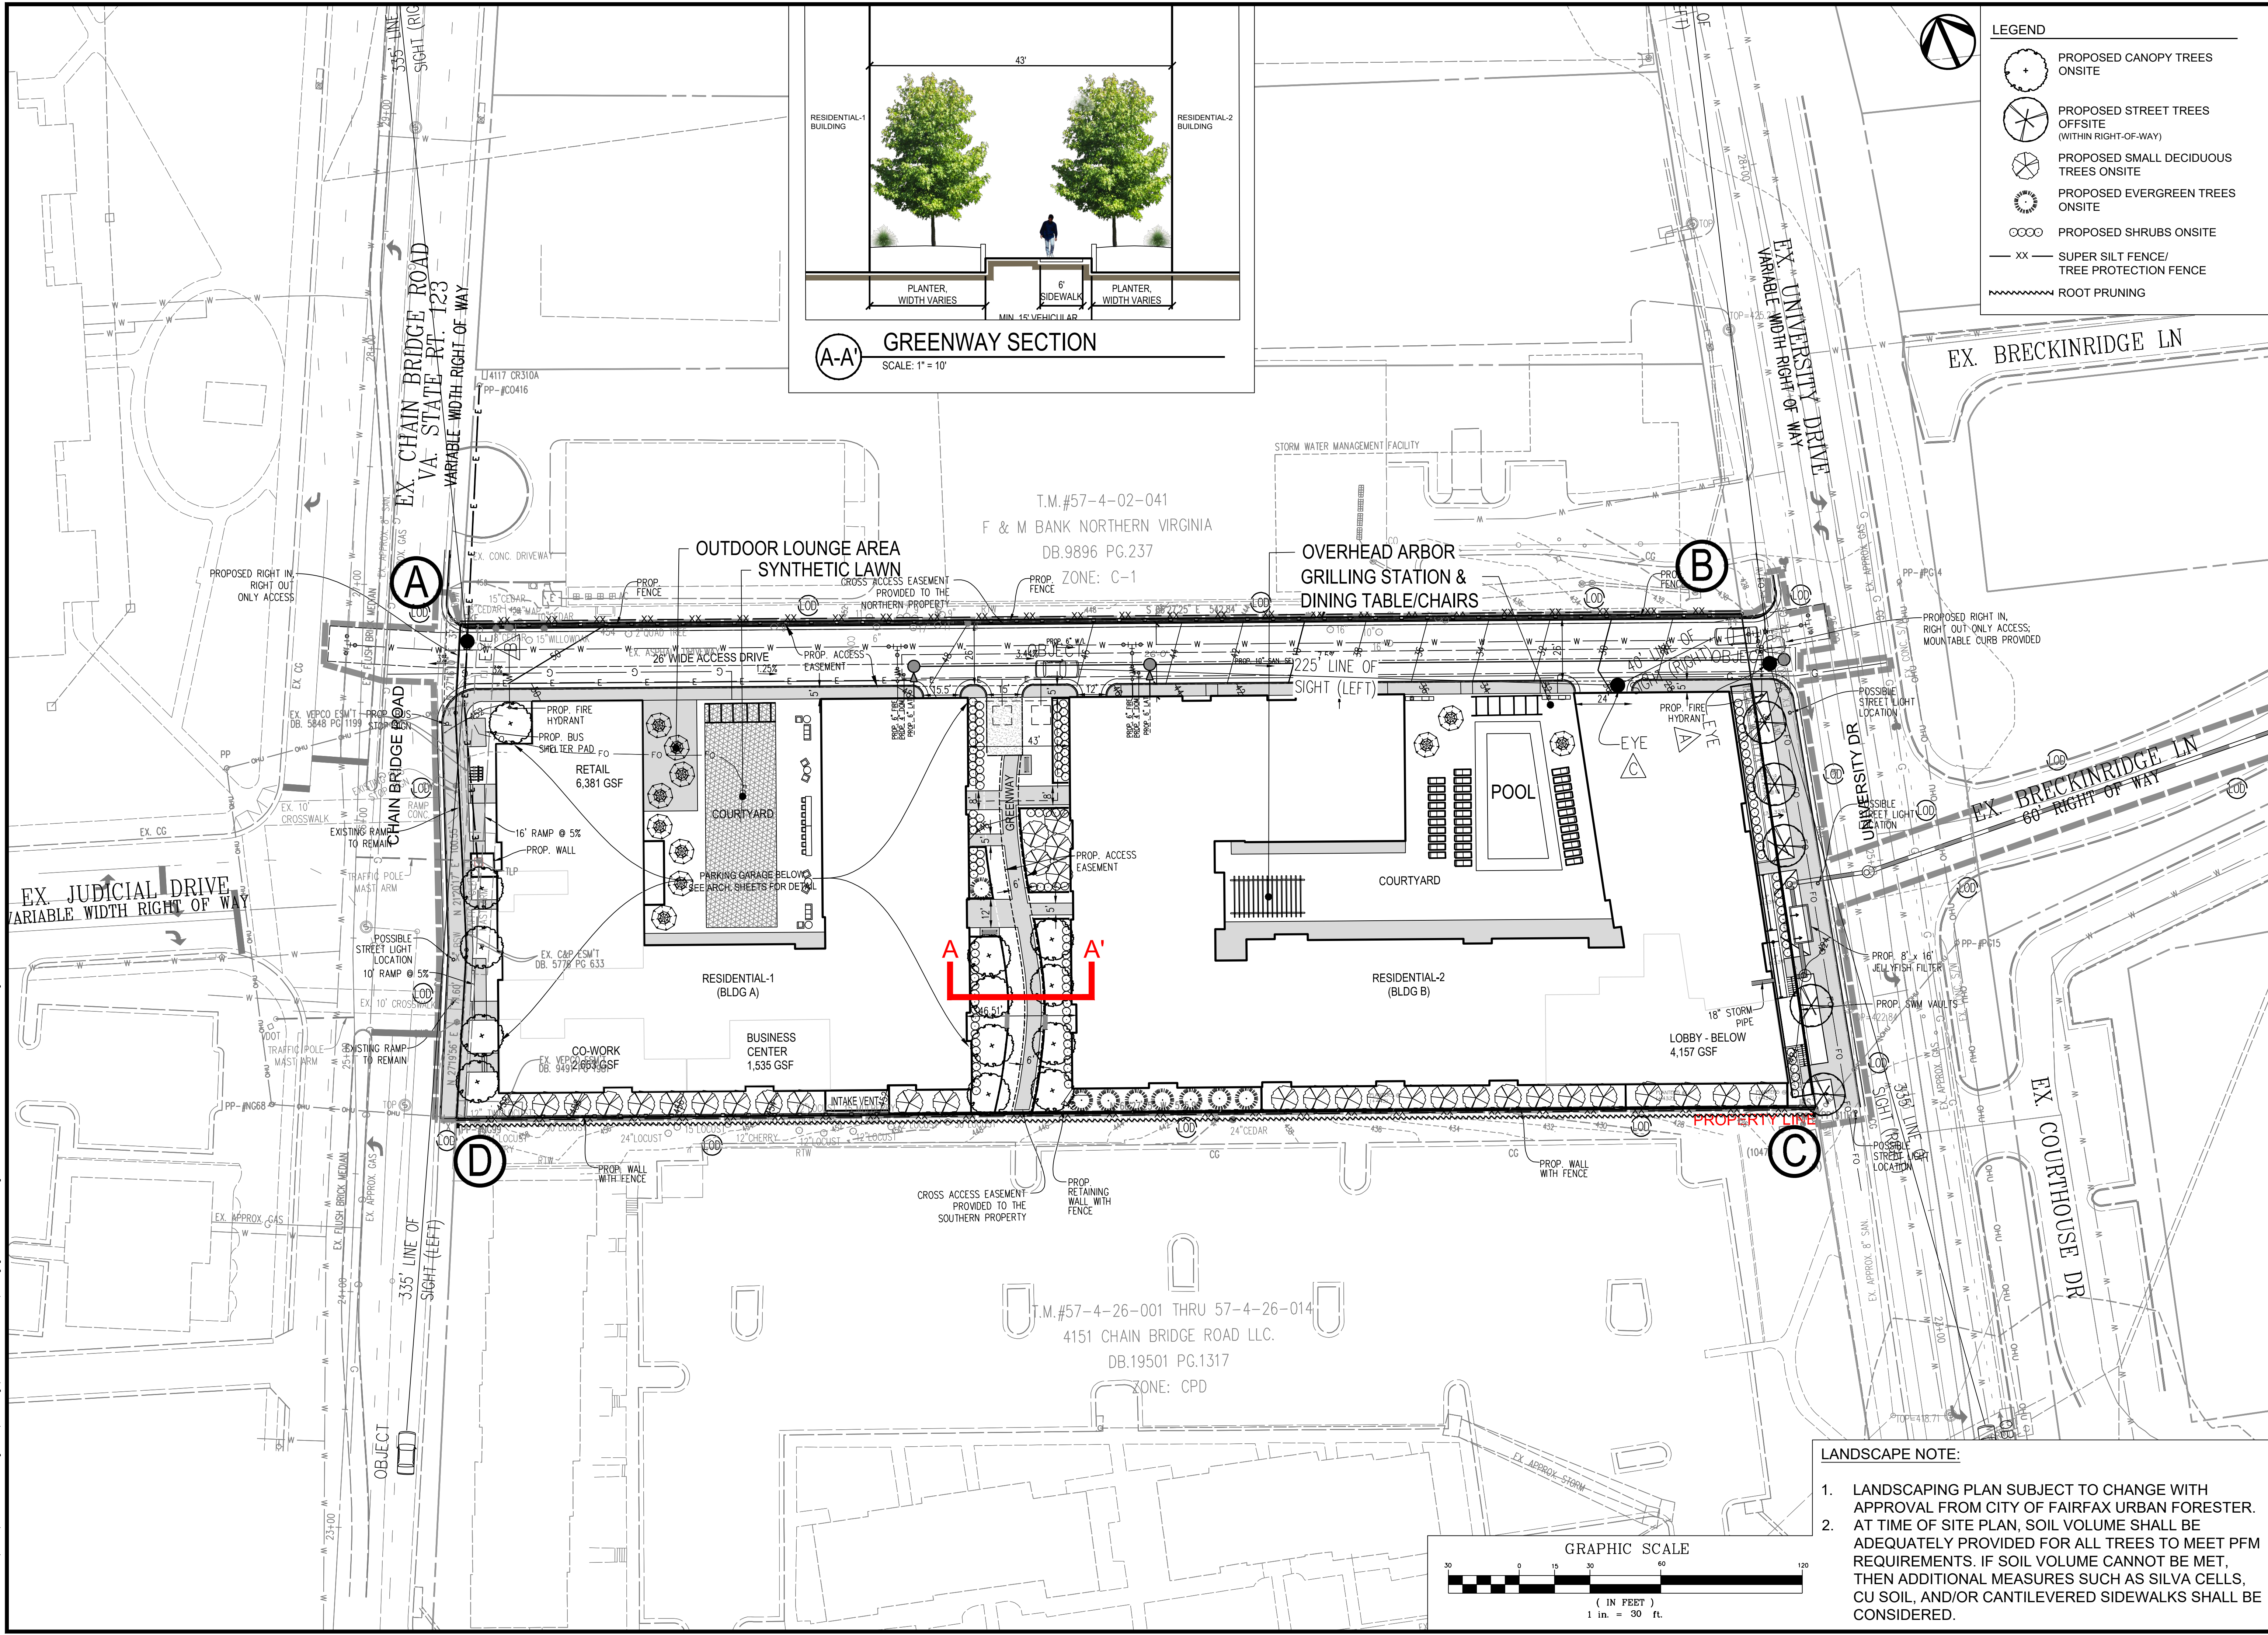


- LEGEND**
- PROPOSED CANOPY TREES ONSITE
 - PROPOSED STREET TREES OFFSITE (WITHIN RIGHT-OF-WAY)
 - PROPOSED SMALL DECIDUOUS TREES ONSITE
 - PROPOSED EVERGREEN TREES ONSITE
 - PROPOSED SHRUBS ONSITE
 - SUPER SILT FENCE/ TREE PROTECTION FENCE
 - ROOT PRUNING

- LANDSCAPE NOTE:**
- LANDSCAPING PLAN SUBJECT TO CHANGE WITH APPROVAL FROM CITY OF FAIRFAX URBAN FORESTER. AT TIME OF SITE PLAN, SOIL VOLUME SHALL BE ADEQUATELY PROVIDED FOR ALL TREES TO MEET PFM REQUIREMENTS. IF SOIL VOLUME CANNOT BE MET, THEN ADDITIONAL MEASURES SUCH AS SILVA CELLS, CU SOIL, AND/OR CANTILEVERED SIDEWALKS SHALL BE CONSIDERED.

LANDSCAPE PLAN		4131 CHAIN BRIDGE ROAD REZONING CDP-GDP CITY OF FAIRFAX, VIRGINIA		SCALE: 1"=30'	DATE: DEC., 2024	CL: 2
SHEET 32 OF 38		FILE No. RZ-12787		urban PLANNING • ENGINEERING • LANDSCAPE ARCHITECTURE • LAND SURVEYING Urban, Ltd. 4300 D TECHNOLOGY CT. CHANTILLY, VA 20151 TEL 703.642.2306 FAX 703.787.7888 www.urban-llc.com		
PLAN DATE		05-04-2016 09-09-2016 03-19-2024 08-11-2024 09-03-2024 12-02-2024		DESCRIPTION REVISIONS		

FOR ILLUSTRATIVE PURPOSES ONLY

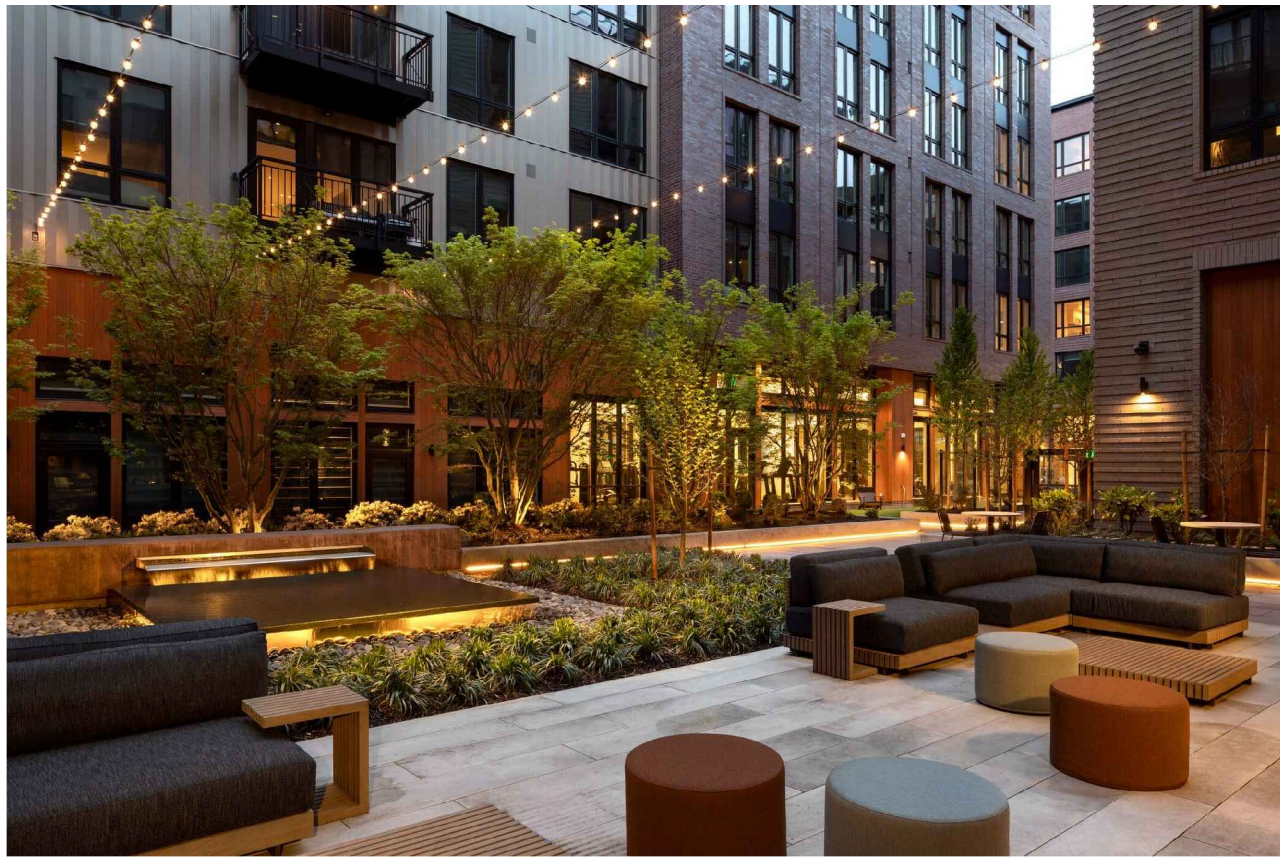


OUTDOOR LOUNGE AREA



POOL



OVERHEAD ARBOR

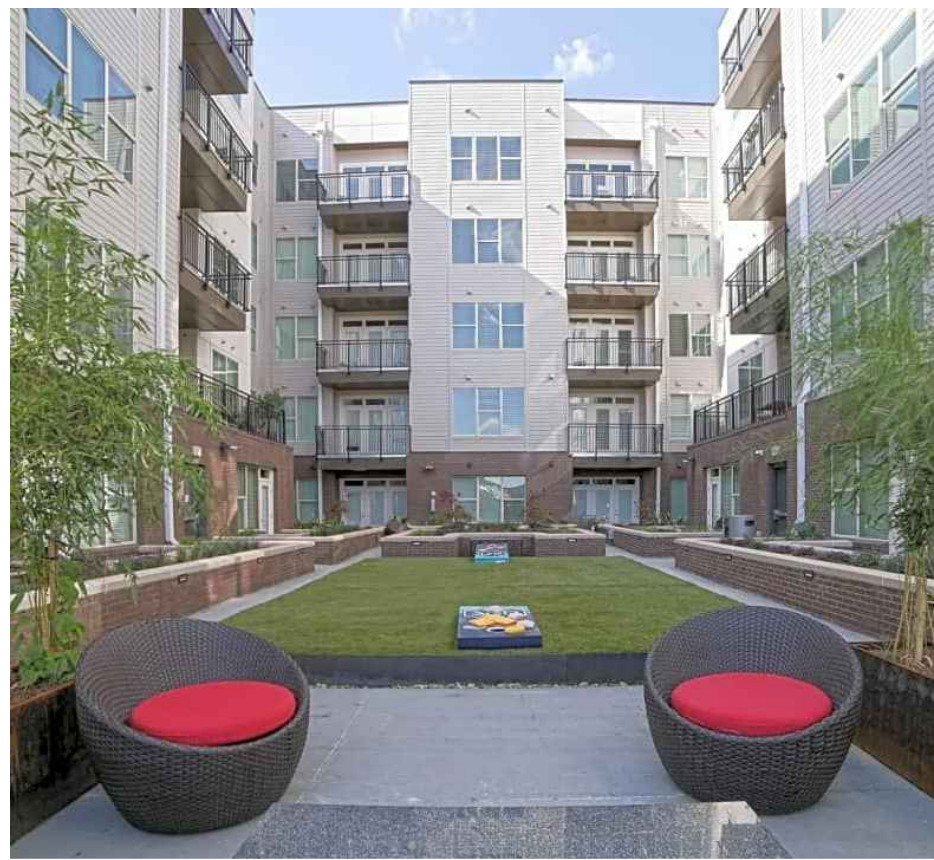

SYNTHETIC LAWN



GRILLING STATIONS & DINING TABLES / CHAIRS

NOTE: THIS PLAN REFLECTS THE GENERAL CHARACTER AND INTENT OF THE PROPOSED DEVELOPMENT BASED ON PRELIMINARY ENGINEERING, ARCHITECTURAL, AND LANDSCAPE ARCHITECTURAL DESIGN. MINOR VARIATIONS IN PLANT SELECTIONS, TREE QUANTITIES, USE OF BONUS MULTIPLIERS AS ALLOWED BY THE PUBLIC FACILITIES MANUAL FOR CANOPY COVERAGE CREDIT SUCH AS FOR WILDLIFE BENEFITS, NATIVE TREES, AND IMPROVED CULTIVARS MULTIPLIERS, AND VARIATION IN INSTALLED SIZES OF TREES TO INCLUDE MINIMUM 2" CALIPER DECIDUOUS TREES AND MINIMUM 8' HEIGHT EVERGREEN TREES. PLANTS TO IMPROVE SURVIVABILITY, MAY OCCUR WITH THE FINAL BUILDING DESIGN AND SUBDIVISION PLAN. THE GENERAL DENSITY OF TREES SHOWN AND MINIMUM CANOPY COVERAGE REQUIREMENTS SPECIFIED IN THE PUBLIC FACILITIES MANUAL WILL BE PROVIDED.

10-YEAR TREE CANOPY REQUIREMENT CALCULATIONS			
Net Site Area (s.f.)			117,082
Zone: [CU]		Use: [Multifamily]	
Tree Canopy Required (s.f.)	10%		11,708
10-YEAR TREE CANOPY PROVIDED			
Total Canopy Area Provided Through Tree Preservation (s.f.)			0
Total Proposed Canopy Area Provided (s.f.)			7,600
DEDUCTION: Canopy Area Provided in Right-Of-Way			-1,000
Total Tree Canopy Provided (s.f.)	5.64%		6,600

TRANSITIONAL YARD CALCULATIONS													
Onsite Zoning District: CU (Multifamily)	REQUIRED								PROVIDED				
	Adjacent Zoning District	Transitional Yard	Width (l.f.)	Total Length (l.f.)	Net Length (l.f.)	CANOPY	UNDERSTORY	SHRUBS	Minimum Fence or Wall	Width (l.f.)	TREES		Shrubs
		Minimum Fence or Wall									QTY	TYPE	
Buffer A-B: CO. COMMERCIAL OFFICE		TY1	7.5	543	543	0	22	0	6' Fence	0	0	Large Deciduous Trees	0
		6' Fence or Wall									0	Small Deciduous Trees	
Buffer B-C: UNIVERSITY DRIVE		None per Z.O. 3.7.3.E	N/A	N/A	N/A	N/A	N/A	N/A	N/A	N/A	N/A	Large Deciduous Trees	N/A
											N/A	Small Deciduous Trees	
Buffer C-D: PD-C: PLANNED DEVELOPMENT COMMERCIAL		TY3	15	576	576	23	23	23	6' Fence	11	0	Large Deciduous Trees	0
		6' Fence or Wall									27	Small Deciduous Trees	
											7	Evergreen Trees	
Buffer D-A: CHAIN BRIDGE ROAD		None per Z.O. 3.7.3.E	N/A	N/A	N/A	N/A	N/A	N/A	N/A	N/A	N/A	Large Deciduous Trees	N/A
											N/A	Small Deciduous Trees	

SAMPLE PLANT SCHEDULE							
QTY	Symbol	Botanical Name	Common Name	Size	Type	Remarks	Total Canopy Coverage (SF)
13		Canopy Trees					2,600
		Celtis occidentalis	Common Hackberry	2" Cal.	B & B	Uniform branching pattern	
		Tilia americana	American Linden	2" Cal.	B & B	Uniform branching pattern	
		Quercus shumardii	Shumard Oak	2" Cal.	B & B	Uniform branching pattern	
		Zelkova serrata	Japanese Zelkova	2" Cal.	B & B	Uniform branching pattern	
5		Canopy Trees (Offsite: in R.O.W.). See Note 1					1,000
		Platanus acerifolia	London Planetree	2" Cal.	B & B	Uniform branching pattern	
		Ulmus americana 'Valley Forge'	Valley Forge Elm	2" Cal.	B & B	Uniform branching pattern	
		Quercus phellos	Willow Oak	2" Cal.	B & B	Uniform branching pattern	
32		Small Deciduous Trees					3,200
		Cercis canadensis	Eastern Redbud	2" Cal.	B & B	Uniform branching pattern	
		Cornus florida	Flowering Dogwood	2" Cal.	B & B	Uniform branching pattern	
		Magnolia virginiana	Sweetbay Magnolia	2" Cal.	B & B	Uniform branching pattern	
8		Evergreen Trees					800
		Chamaecyparis thyoides	Atlantic Whitecedar	6' Ht.	B & B	Uniform branching pattern	
		Ilex opaca	American Holly	6' Ht.	B & B	Uniform branching pattern	
		Juniperus virginiana	Eastern Redcedar	6' Ht.	B & B	Uniform branching pattern	
138		Shrubs					0
		Clethra alnifolia	Summersweet	24" Ht.	As Shown	Cont.	
		Ilex verticillata	Winterberry	24" Ht.	As Shown	Cont.	
		Itea virginica	Virginia Sweetspire	24" Ht.	As Shown	Cont.	
		Fothergilla gardenii	Dwarf Fothergilla	24" Ht.	As Shown	Cont.	
TOTAL:							7,600
Note: 1. Tree Canopy Provided in R.O.W. is NOT counted towards 10-Year Tree Canopy Requirement.							

MODIFICATIONS/WAIVERS REQUESTED

- A MODIFICATION TO OVERALL CANOPY COVERAGE REQUIRED (Z.O. SECTION 4.5.6) IS HEREBY REQUESTED TO BE REVISED FROM 10% TO 5.64%.
- A MODIFICATION TO TRANSITIONAL YARD REQUIRED (Z.O. SECTION 4.5.5) FOR BUFFER A-B AND C-D IS HEREBY REQUESTED TO BE REVISED AS INDICATED IN THE "TRANSITIONAL YARD CALCULATIONS" TABLE ABOVE.
- A MODIFICATION TO STREETScape STANDARD ALONG CHAIN BRIDGE ROAD AND UNIVERSITY DRIVE REQUIRED (SMALL AREA PLAN) IS HEREBY REQUESTED TO BE REVISED AS SHOWN ON SHEET 32.

LANDSCAPE NOTES:


- THIS PLAN IS SCHEMATIC AND REFLECTS THE GENERAL CHARACTER AND INTENT OF THE PROPOSED DEVELOPMENT BASED ON PRELIMINARY ENGINEERING, ARCHITECTURE, AND LANDSCAPE ARCHITECTURE DESIGN. MODIFICATIONS AND VARIATIONS MAY OCCUR WITH FINAL BUILDING DESIGN AND SITE PLAN.
- TREE LOCATION, TREE QUANTITY, AND TREE SPECIES ARE SUBJECT TO CHANGE BASED ON CHANGES THAT MAY OCCUR WITH FINAL BUILDING DESIGN AND SITE PLAN. SPECIES DIVERSITY SHALL BE MET AND DEMONSTRATED AS SUCH AT TIME OF SITE PLAN. MODIFICATIONS TO THE LANDSCAPE PLAN ARE SUBJECT TO APPROVAL OF THE CITY'S URBAN FORESTER.
- LANDSCAPING PLAN SUBJECT TO CHANGE WITH APPROVAL FROM CITY OF FAIRFAX URBAN FORESTER.

NOTES

1. THE PROPERTY SHOWN HEREON IS LOCATED IN THE CITY OF FAIRFAX, VIRGINIA AND HAS MAP NUMBER 57-0-02-0401
2. NO SUBSURFACE INVESTIGATION HAS BEEN PERFORMED.
3. NO OBSERVABLE EVIDENCE OF CEMETERIES WAS NOTED ON THE SUBJECT PROPERTY.
4. THE SUBJECT PROPERTY HAS DIRECT ACCESS TO CHAIN BRIDGE ROAD VA. RTE 123 A PUBLICLY DEDICATED RIGHT-OF-WAY.
5. NO ATTEMPT HAS BEEN MADE AS A PART OF THIS SURVEY TO OBTAIN OR SHOW DATA CONCERNING EXISTENCE, SIZE DEPTH, CONDITION, CAPACITY OR LOCATION OF ANY UTILITIES OR MUNICIPAL/PUBLIC SERVICE FACILITY. FOR INFORMATION REGARDING THESE UTILITIES OR FACILITIES CONTACT "MISS UTILITY" 1 (800) 257 -7777.
6. SUBJECT PROPERTY LIES IN ZONE "X" PER FIRM MAP COMMUNITY PANEL NUMBER 515524005D, DATED JUNE 06, 2006.
7. THE SUBJECT PROPERTY IS ZONED R-2
8. THE PROPERTY IS IN THE NAME OF THE HILL, A DAVES FAMILY LLC.

LEGEND

PKF PK NAIL FOUND
IPF IRON PIPE FOUND
IPS IRON PIPE SET
"X" X MARK SET

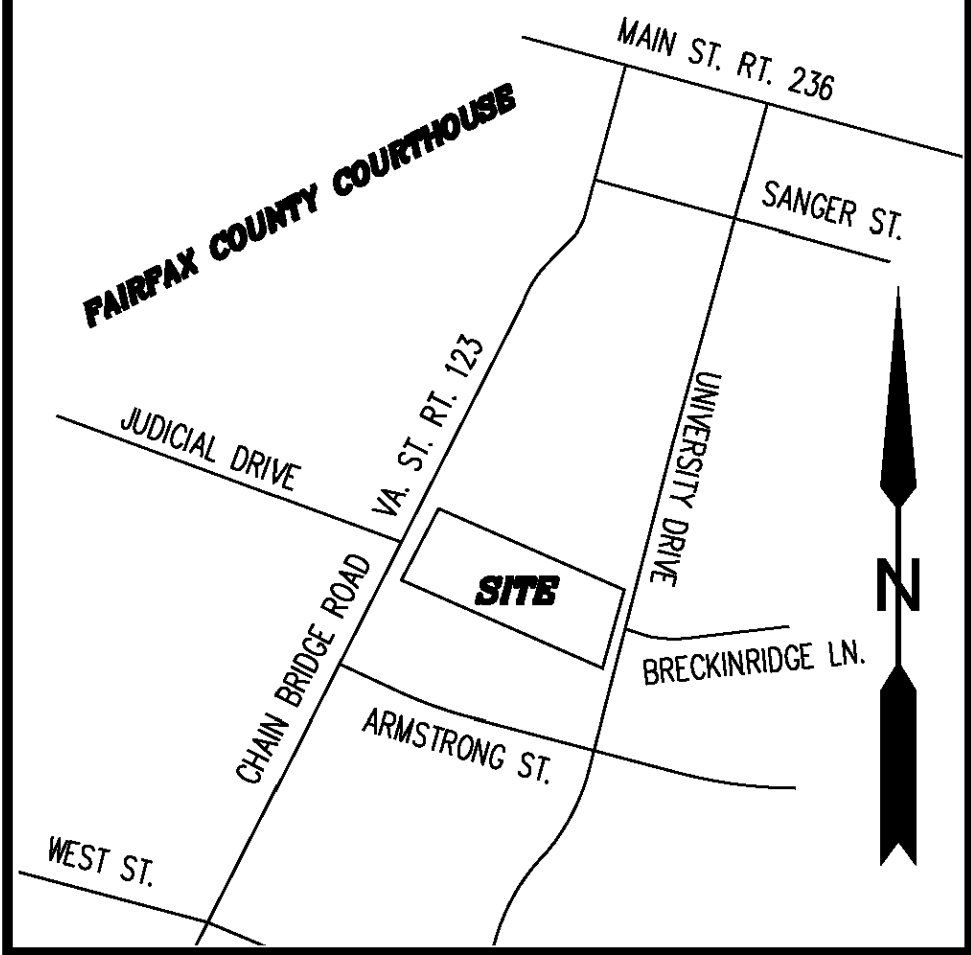


VICINITY MAP

SCALE 1"=500'


METES AND BOUNDS DESCRIPTION

BEGINNING AT A BEGINNING AT A POINT ON THE EASTERLY RIGHT OF WAY LINE OF CHAIN BRIDGE ROAD, VIRGINIA ROUTE 123; SAID POINT ALSO BEING THE SOUTH WEST CORNER OF THE LAND OF F&M BANK NORTHERN VIRGINIA AS RECORDED IN DEED 9896 AT PAGE 237 AMONG THE LAND RECORDS OF FAIRFAX COUNTY, VIRGINIA; THENCE DEPARTING THE EASTERLY RIGHT OF WAY LINE OF SAID CHAIN BRIDGE ROAD RUNNING WITH THE SOUTHERLY LINE OF SAID F&M BANK NORTHERN VIRGINIA S 66°27'25" E A DISTANCE OF 542.84 FEET TO A POINT; SAID POINT BEING ON THE WESTERLY RIGHT OF WAY LINE OF UNIVERSITY DRIVE, THENCE RUNNING WITH THE WESTERLY RIGHT OF WAY LINE OF SAID UNIVERSITY DRIVE S 15°26'35" W A DISTANCE OF 211.73 FEET TO POINT; SAID POINT ALSO BEING THE NORTH EAST CORNER TO THE LAND OF 4151 CHAIN BRIDGE ROAD, LLC AS RECORDED IN DEED BOOK 19501 AT PAGE 1317 AMONG THE LAND RECORDS OF FAIRFAX COUNTY, VIRGINIA; THENCE RUNNING WITH THE NORTHERLY LINE OF SAID 4151 CHAIN BRIDGE ROAD, LLC N 66°27'25" W A DISTANCE OF 575.99 FEET TO A POINT; SAID POINT BEING ON THE AFOREMENTIONED EASTERLY RIGHT OF WAY LINE OF CHAIN BRIDGE ROAD; THENCE RUNNING WITH EASTERLY RIGHT OF WAY LINE OF SAID CHAIN BRIDGE ROAD THE FOLLOWING COURSES AND DISTANCES:
N 27°19'56" E A DISTANCE OF 71.60 FEET TO POINT;
N 27°20'17" E A DISTANCE OF 100.55 FEET TO A POINT;
N 27°16'10" E A DISTANCE OF 37.78 TO THE POINT OF BEGINNING, HAVING AN AREA OF 117,082 SQUARE FEET, OR 2.6878 ACRES MORE OR LESS.


BEING THE SAME PROPERTY DESCRIBED IN THAT CERTAIN DEED DATED AUGUST 9, 2015, MADE BY HOPE DAVES HUNTINGTON, VERA DAVES LICHTENSTEIN AND BANKHEAD THORTON DAVES, GRANTORS, TO THE HILL, A DAVES FAMILY LLC, GRANTEE, AS RECORDED IN THE LAND RECORDS OF FAIRFAX COUNTY, VIRGINIA ON SEPTEMBER 3, 2015, IN DEED BOOK 24278 PAGE 1095.

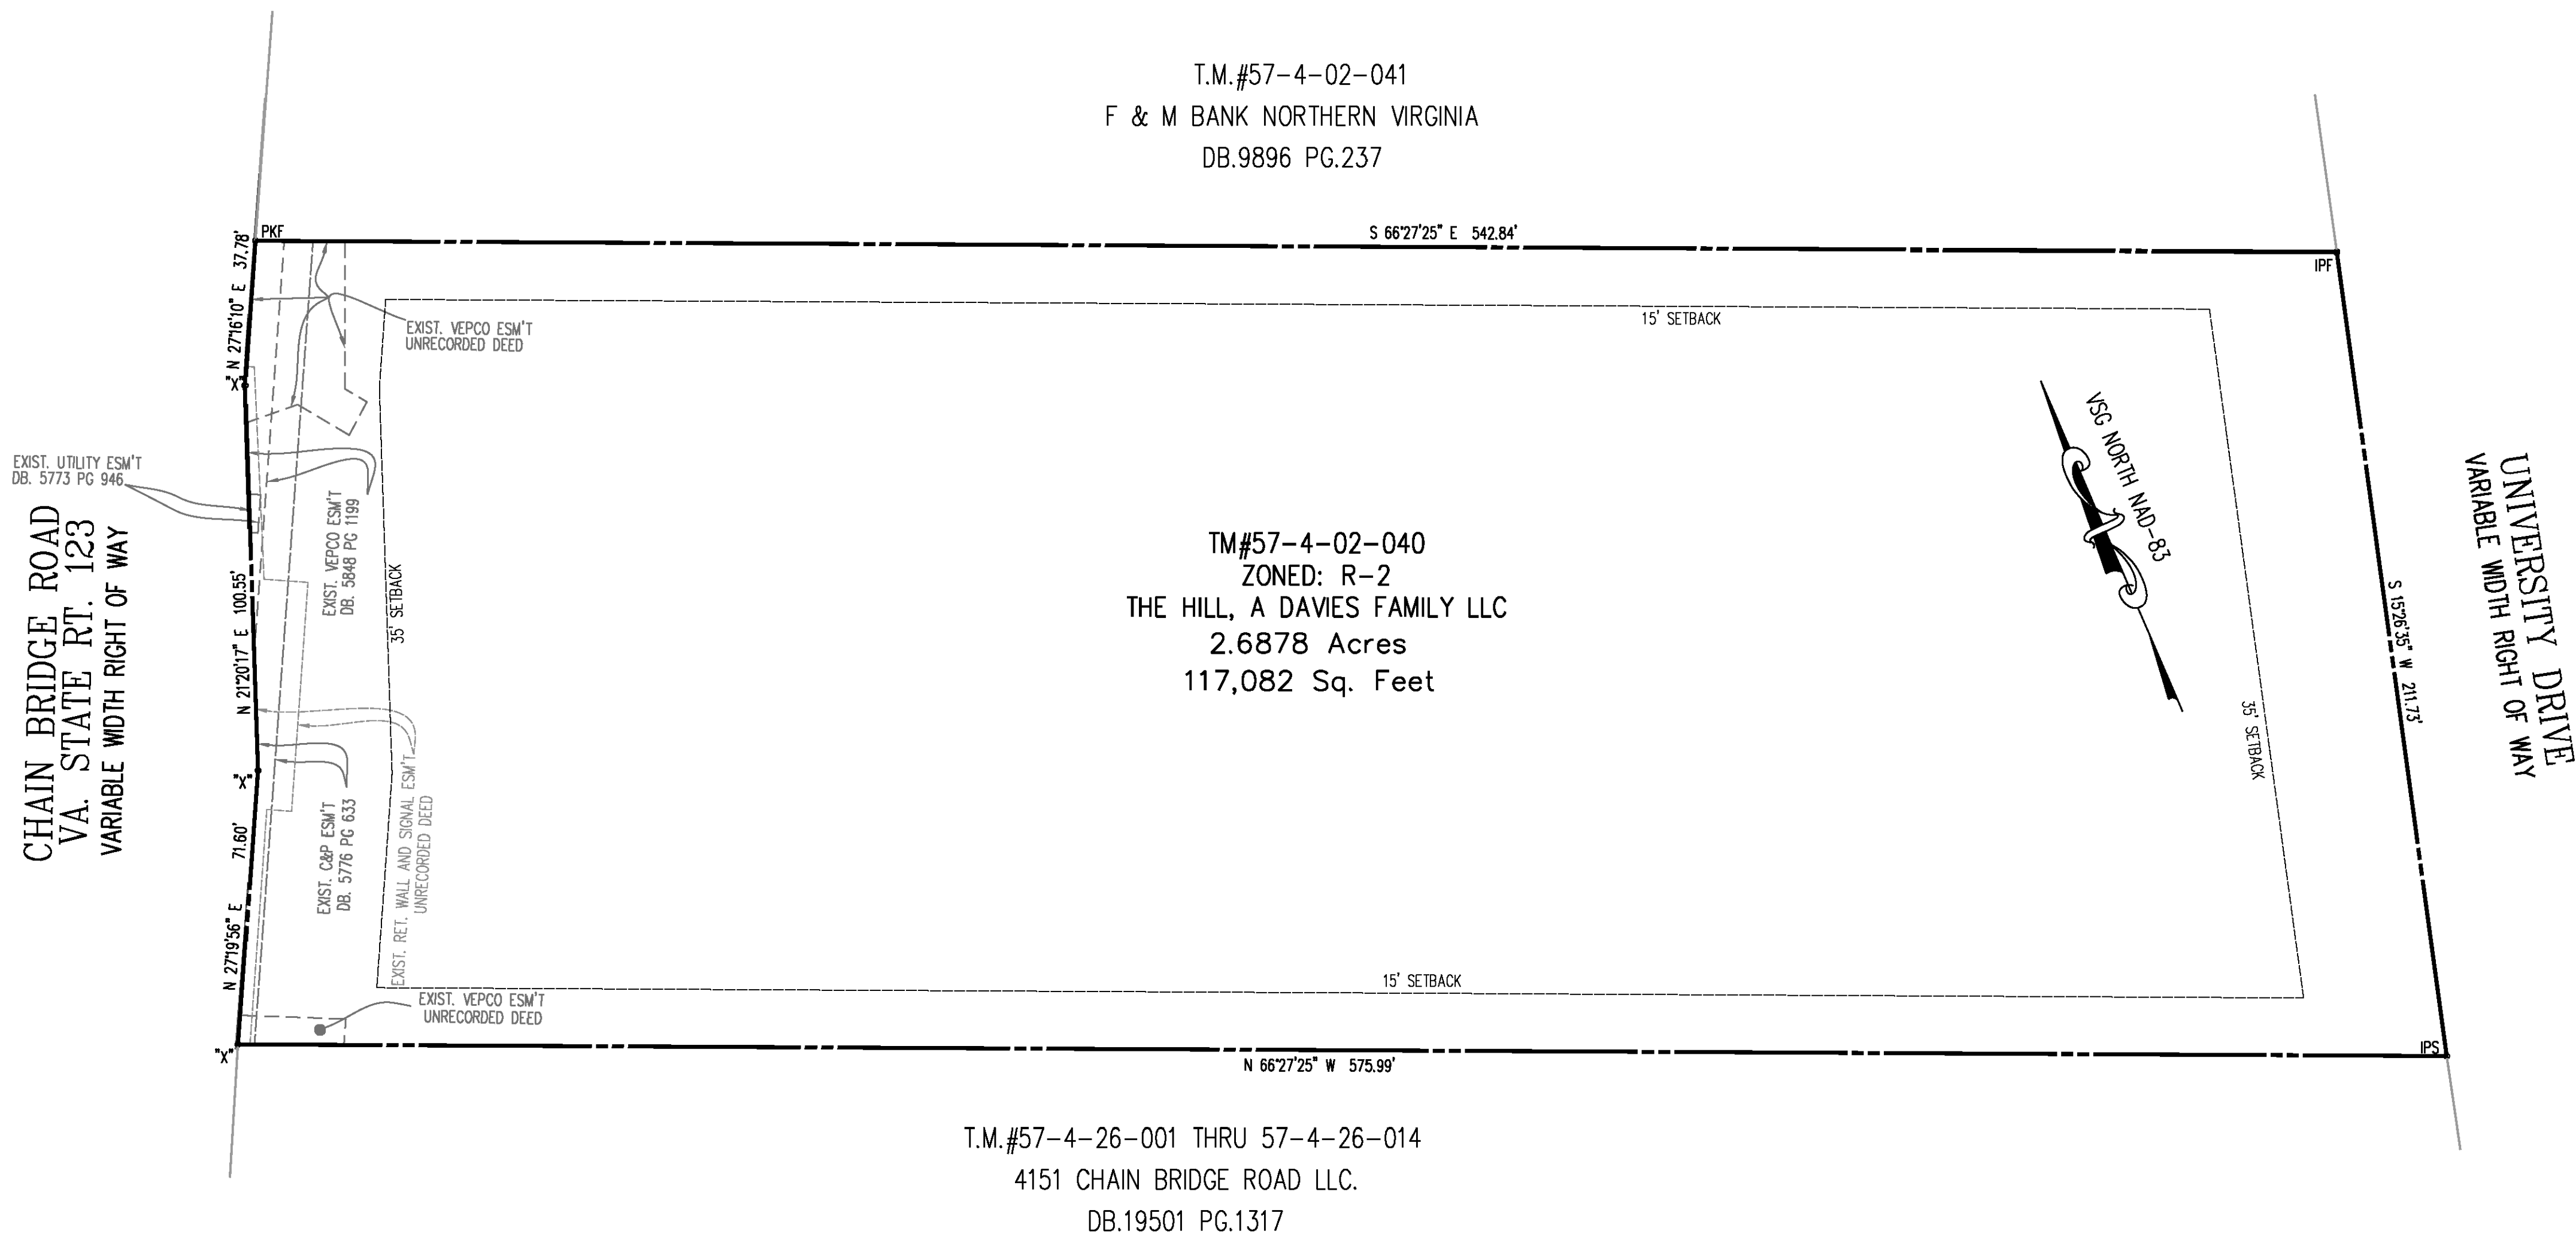

CERTIFIED PLAT
OF THE PROPERTY OF
THE HILL, A DAVES FAMILY LLC
DB. 24278 PG. 1095
CITY OF FAIRFAX
FAIRFAX COUNTY, VIRGINIA
SCALE: 1" = 30' DATE: MARCH 25, 2016

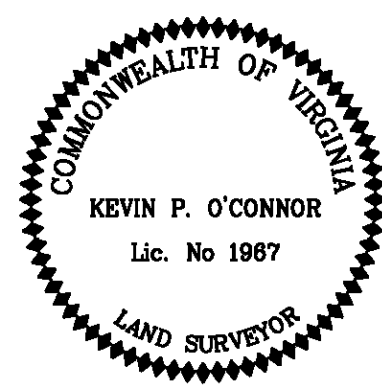

J:\085\4131 Chain Bridge Rd\Rezoning\12787-38-PRELIMINARY SIGNAL CONCEPT.dwg [PRELIMINARY SIGNAL CONCEPT] December 03, 2024 -- 8:46am sorenberg

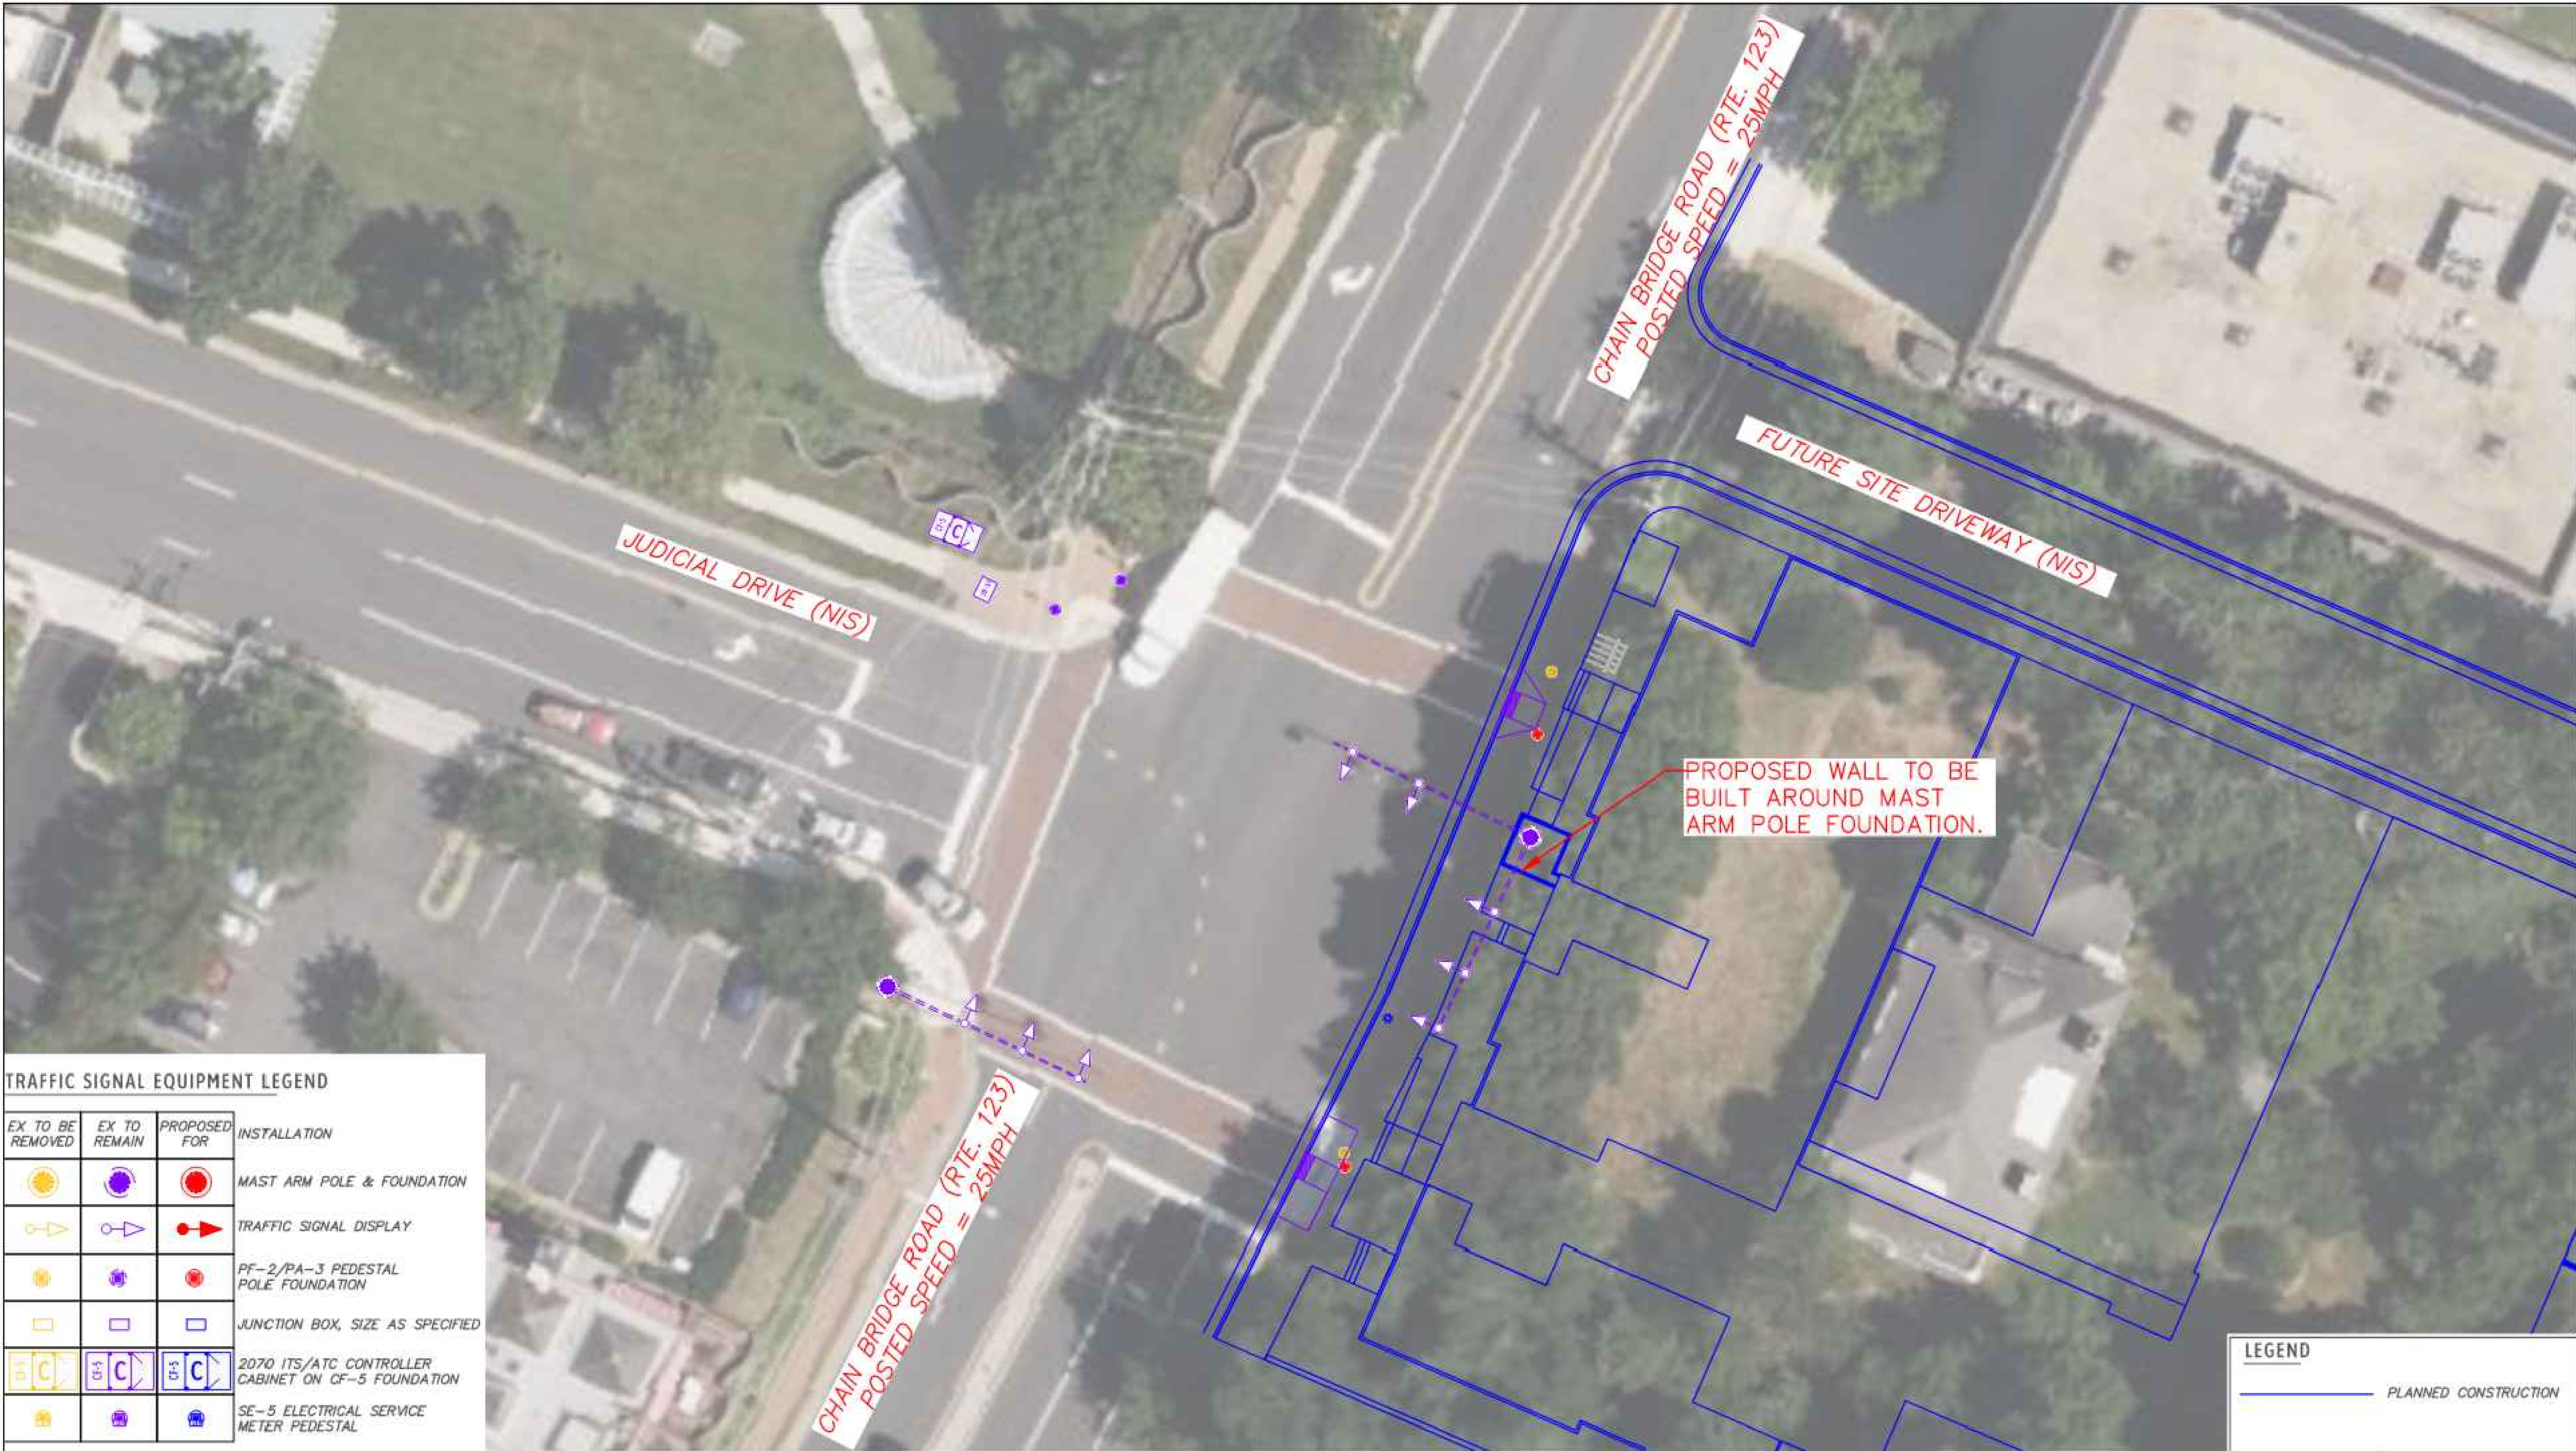

TRAFFIC SIGNAL EQUIPMENT LEGEND			
EX TO BE REMOVED	EX TO REMAIN	PROPOSED FOR	INSTALLATION
			MAST ARM POLE & FOUNDATION
			TRAFFIC SIGNAL DISPLAY
			PF-2/PA-3 PEDESTAL POLE FOUNDATION
			JUNCTION BOX, SIZE AS SPECIFIED
			2070 ITS/ATC CONTROLLER CABINET ON CF-5 FOUNDATION
			SE-5 ELECTRICAL SERVICE METER PEDESTAL

GOROVE SLADE

Transportation Planners and Engineers

Preliminary Signal Design Concept: Chain Bridge Rd (Rte. 123) at Judicial Drive (NIS)

Preliminary Signal Design Concept

NOT FOR CONSTRUCTION

City of Fairfax, VA

12/02/2024

1"=30'

PLAN DATE

05-04-2016

06-09-2016

06-11-2024

09-03-2024

12-02-2024

No.

DATE

DESCRIPTION

REVISIONS

Urban Ltd

4300 D TECHNOLOGY CT.

CHANTILLY, VA 20151

TEL: 703.642.2306

FAX: 703.375.1888

www.urban-ltd.com

Planners-Engineers-Landscape Architects and Surveyors

PRELIMINARY SIGNAL CONCEPT

4131 CHAIN BRIDGE ROAD

REZONING CDP-GDP

CITY OF FAIRFAX, VIRGINIA

SCALE: 1"=

CL=2'

DATE: DEC., 2024

SHEET

38

OF

38

FILE No.

RZ-12787