

4131 CHAIN BRIDGE ROAD
DAVIES PROPERTY
REZONING
GENERAL DEVELOPMENT PLAN
CITY OF FAIRFAX, VIRGINIA

MAY 22nd - 2025 - REVISED

PROPERTY OWNER / APPLICANT

THE HILL, A DAVIES FAMILY LLC
C/O DAVIES & DAVIES
5531 LEE HWY
SUITE 206
ARLINGTON, VA 22207

DEVELOPER

PARADIGM DEVELOPMENT COMPANY
1415 NORTH COURTHOUSE ROAD SUITE 600
ARLINGTON, VA 22201-2909
PH. 703-527-7500
CONTACT: MICHELINE CASTAN-SMITH

LEGAL COUNSEL

BEAN KINNEY & KORMAN
2311 WILSON BLVD SUITE 500
ARLINGTON, VA 22201
PH. 703-525-4000
CONTACT: DAVID HOUSTON

ARCHITECT/PLANNER

LESSARD DESIGN
8521 LEESBURG PIKE, SUITE 700
VIENNA, VA 22182
PH. 571-830-1869
CONTACT: ULISES MONTES DE OCA

ENGINEER


URBAN, LTD.
4200 D TECHNOLOGY COURT
CHANTILLY, VA 20151
PH. 703-642-2306
CONTACT: CLAYTON TOCK

LANDSCAPE ARCHITECT

URBAN, LTD.
7712 LITTLE RIVER TURNPIKE
ANNANDALE, VA 22003
PH. 703-642-8080
CONTACT: JOHN LIGHTLE

TRAFFIC ENGINEER

GOROVE SLADE ASSOCIATES
15125 WASHINGTON STREET SUITE 316
HAYMARKET, VA 20169
PH. 571-248-0992
CONTACT: SASHA REDMON

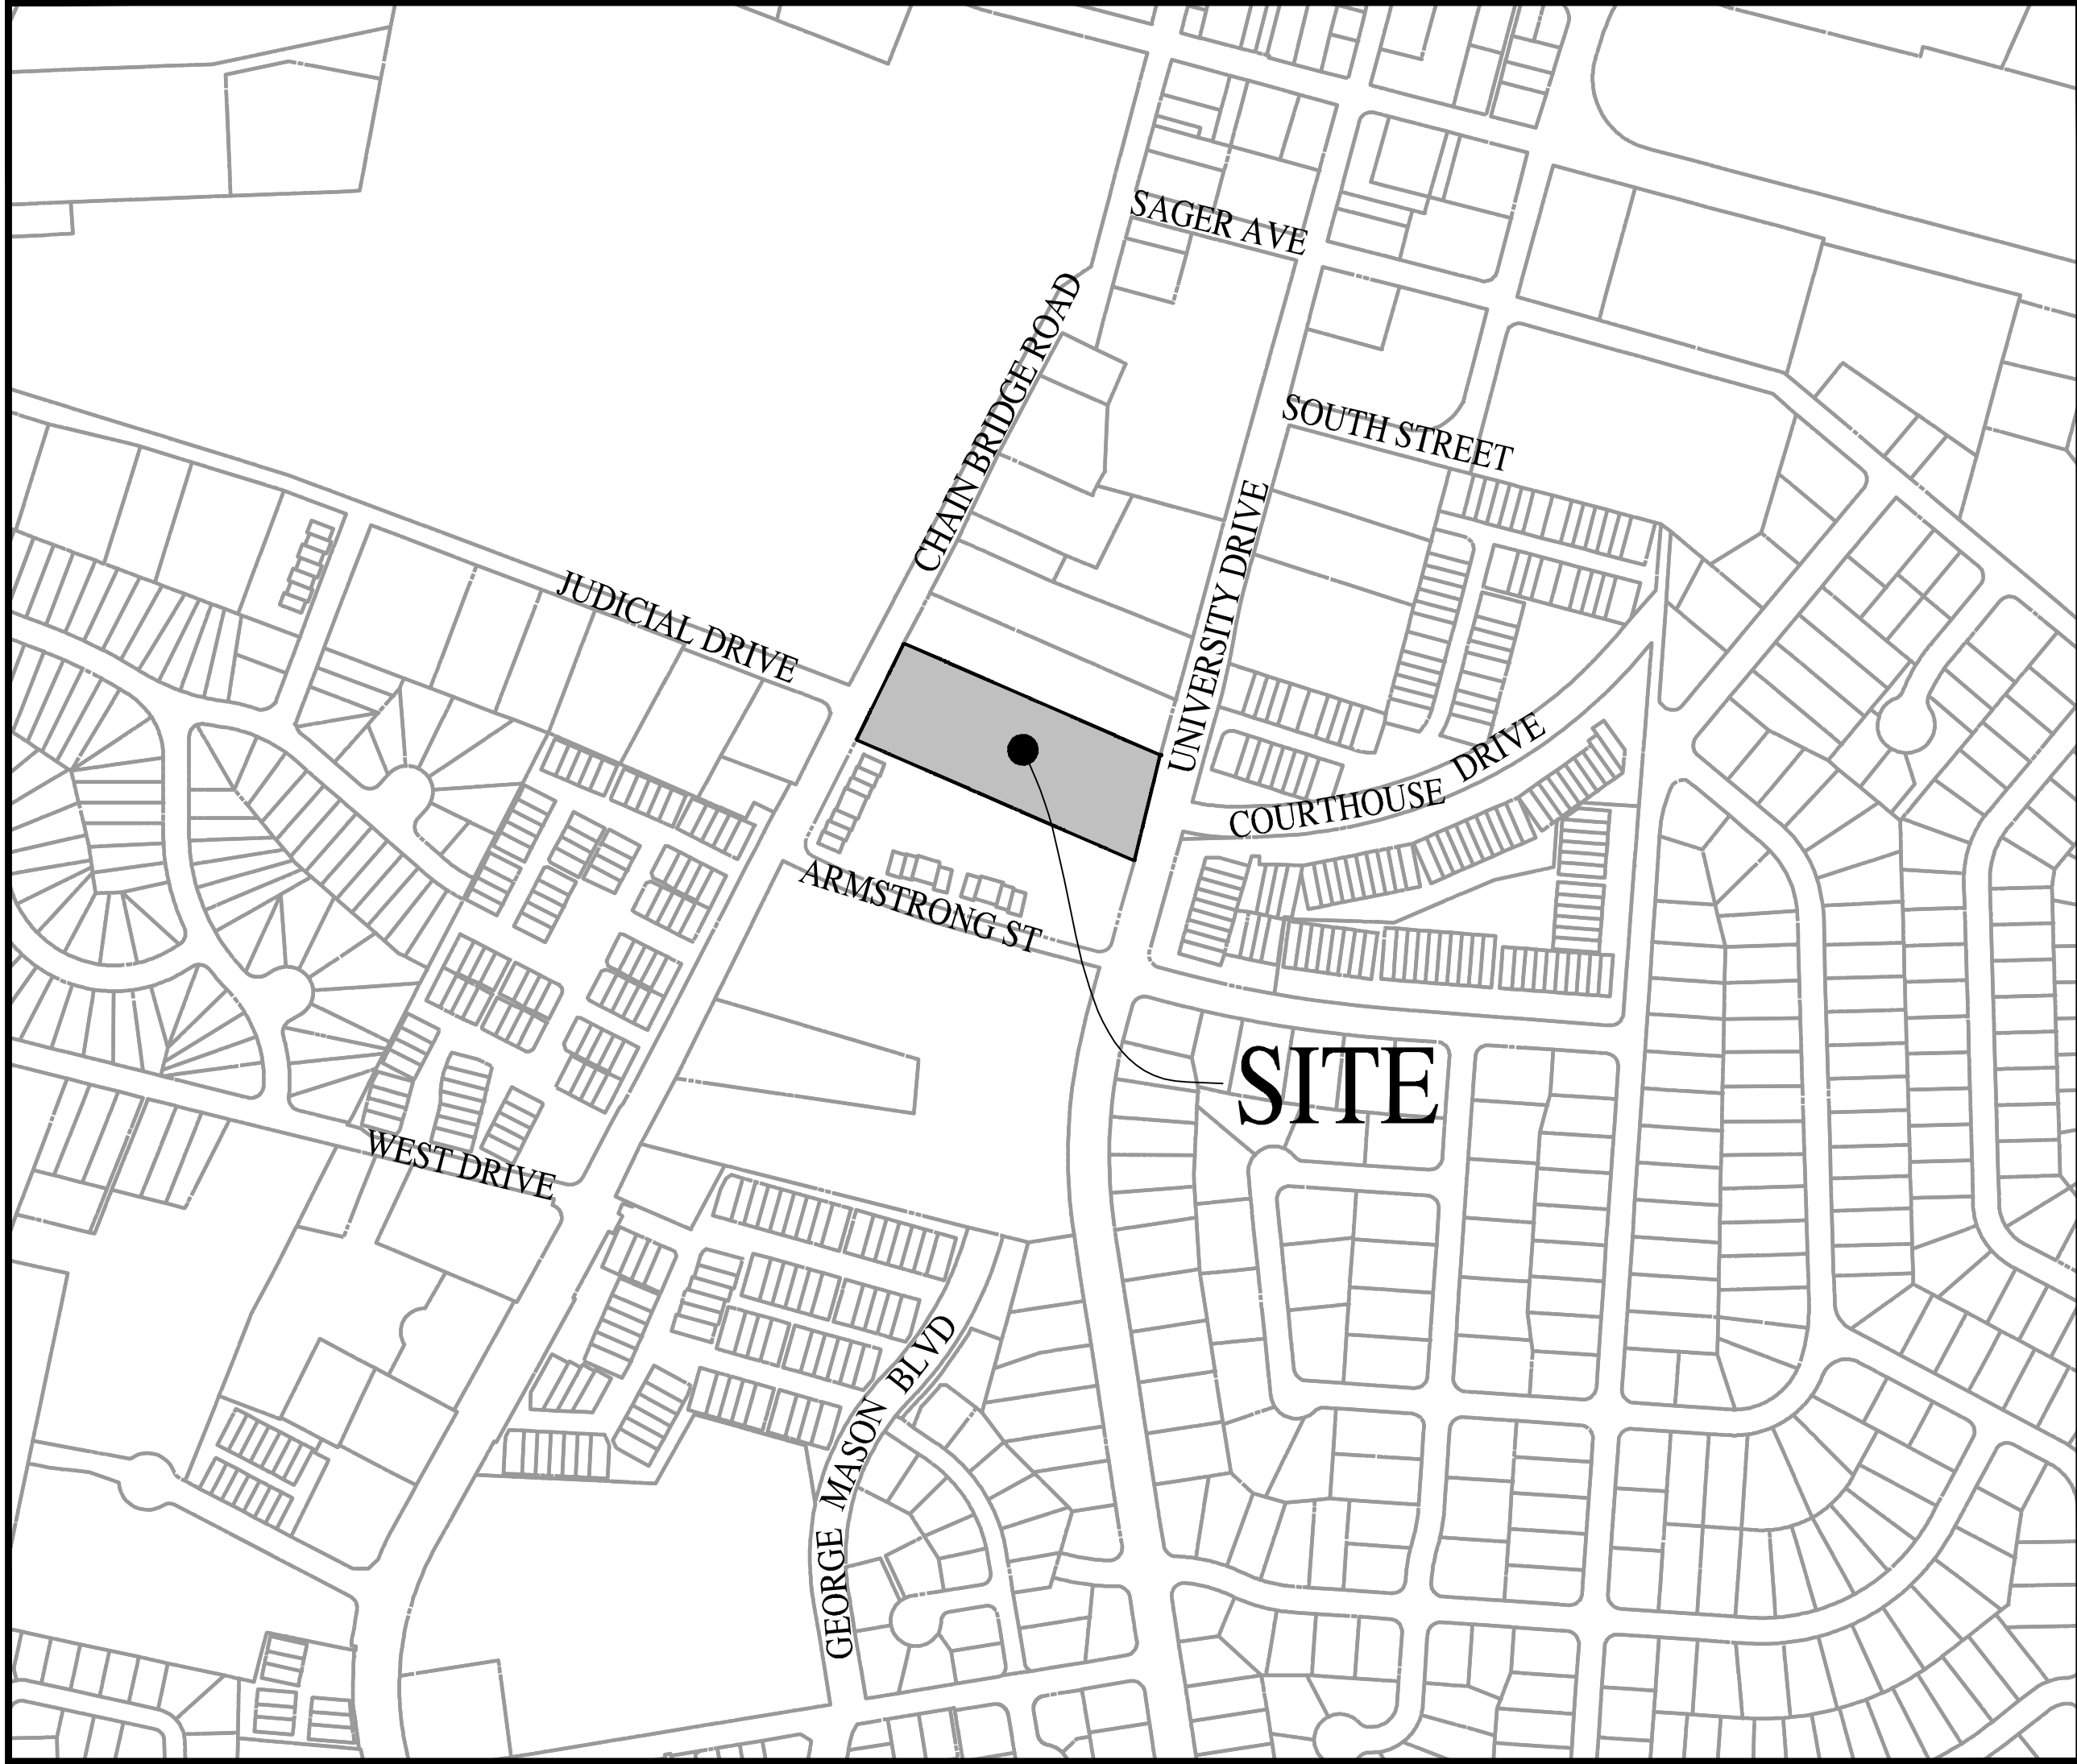

VICINITY MAP
SCALE: 1"=300'

CIVIL SHEET INDEX

SHEET #	SHEET TITLE
01	COVER SHEET
02	GENERAL NOTES & DETAILS
03	EXISTING CONDITIONS PLAN
04	EASEMENT EXHIBIT
05	DEMOLITION PLAN
06	GENERAL DEVELOPMENT PLAN
06A	GDP – ALTERNATE TRAFFIC POLE LOCATION
07	GRADING PLAN
08	SIDEWALK SLOPE EXHIBIT
09	AVERAGE GRADE EXHIBIT
10	CONCEPTUAL UTILITY PLAN
11	PEDESTRIAN CIRCULATION PLAN
12	BUILDING AND LOT COVERAGE
13	STORMWATER MANAGEMENT PRE-DEVELOPMENT
14	PRE-DEVELOPMENT COMPUTATIONS
15	SWM POST-DEVELOPMENT PLAN
16	SWM POST-DEVELOPMENT COMPS
17	SWM POST-DEVELOPMENT DETAILS
18	BMP POST-DEVELOPMENT COMPS
19	BMP POST-DEVELOPMENT DETAILS
20–21	OUTFALL ANALYSIS
22	SANITARY ANALYSIS
23–24	SIGHT DISTANCE PROFILES
25	FIRETRUCK AUTOTURN ANALYSIS
26	BOX TRUCK AUTOTURN ANALYSIS
27	FRONT LOAD GARBAGE TRUCK AUTOTURN ANALYSIS
28	REAR LOAD GARBAGE TRUCK AUTOTURN ANALYSIS
29	PASSENGER VEHICLE AUTOTURN ANALYSIS
30–31	TREE INVENTORY
32	LANDSCAPE PLAN
33	LANDSCAPE COMPUTATIONS
33A	ILLUSTRATIVE PLAN
33B	LANDSCAPE PLAN – ALTERNATE TRAFFIC POLE
34	PHOTOMETRIC PLAN & DETAILS
35	BUILDING SECTION
36	CERTIFIED PLAT
37	PRELIMINARY SIGNAL CONCEPT
38	ALTERNATE SIGNAL LOCATION
39	FIRE LANE MARKINGS EXHIBIT

39 TOTAL SHEETS

ARCHITECTURE SHEET INDEX

SHEET #	SHEET TITLE
A.01	EXISTING CONDITIONS
A.02	ILLUSTRATIVE SITE PLAN
A.03-A.06	PHOTOS OF EXISTING - 1-4
A.07-A.10	3D VIEW - 1-4
A.11	PHOTOS OF ADJOINING SITES
A.12	B3 - GARAGE PLAN
A.13	B2 - GARAGE PLAN
A.14	B1-R1 FLOOR PLAN
A.15	R1-R2 FLOOR PLAN
A.16	R2-R3 FLOOR PLAN
A.17	TYPICAL 1-TYPICAL 2 FLOOR PLAN
A.18	R5 FLOOR PLAN
A.19	ROOF PLAN
A.20	GROUND FLOOR MIXED USE
A.21	SETBACK FROM PROPERTY LINE DIAGRAM
A.22	SIGHT DISTANCE DIAGRAM
A.23	BUILDING SECTION
A.24	CEILING HEIGHT COMPLIANCE
A.25	SITE LINE SECTIONS
A.26	PARAPET AND ROOF PROJECTION DIAGRAMS
A.27	COMPOSITION EXHIBIT - BUILDING A
A.28	COMPOSITION EXHIBIT - BUILDING B
A.29	COMPOSITION EXHIBIT - SITE ELEVATIONS
A.30	BUILDING A - ELEVATIONS
A.31	BUILDING B - ELEVATIONS
A.32	SITE ELEVATIONS
A.33	ENLARGED ELEVATIONS
A.34-A.35	SIGNAGE EXHIBIT - 1-2
A.36	RETAIL PARKING WAYFINDING CONCEPT
A.37	ARCHITECTURAL PALETTES
A.38-A.39	MATERIAL BOARD - 1-2

COVER SHEET

4131 CHAIN BRIDGE ROAD
REZONING CDP-GDPCITY OF FAIRFAX, VIRGINIA
 CI-N/A

SCALE: AS NOTED	C.I.= N/A	DATE: DEC., 2024
-----------------	-----------	------------------

HEET
01
OF
39

FILE No.
RZ-12787

	No.	Date	Description
PLAN DATE			
05-04-2016			
10-18-2016			
04-22-2024			
06-11-2024			
09-03-2024			
12-02-2024			
04-15-2025			
05-22-2025			
REVISIONS			

BUILDING DATA

BUILDING DATA			
RESIDENTIAL-1		RESIDENTIAL-2	
Chain Bridge Rd.		University Dr.	
Gross Area	117,569 SF	Gross Area	164,571 SF
GARAGE			
Gross Area			166,511 SF

EX CHAIN BRIDGE ROAD
UNIVERSITY DRIVE
UNIVERSITY DRIVE
UNIVERSITY DRIVE

PARKING GARAGE
BELOW

BUILDING A

BUILDING B

EX UNIVERSITY DRIVE
UNIVERSITY DRIVE
UNIVERSITY DRIVE

ZONING STANDARDS

SEC. 3.6.2: PROPOSED REQUIREMENTS PER CU DISTRICT		
MIN. LOT AREA (AC)		30,000 SF
BLDG. HEIGHT (FT)	REQUIRED PROVIDED	60' OR 5 STORIES 61'-1" OR 5 STORIES
PARKING HEIGHT (FT)	PROVIDED	24'-0"
REQUIRED YARDS	FRONT/SIDE STREET SIDE (ADJ. TO RES.) SIDE (NOT ADJ. TO RES.) REAR (ADJ. TO RES.) REAR (NOT ADJ. TO RES.)	15' MAX / 0' MIN 25' 0' 25' 0'
BUILDING COVERAGE:	MAXIMUM PROVIDED	80% ± 53.65%
LOT COVERAGE:	MAXIMUM PROVIDED	100% ± 90.00%
DENSITY:	MAXIMUM PROVIDED	20 (GENERAL) / 24 (AFFORDABLE DWELLING UNIT) 103.76 UNITS/GROSS ACRE (276 UNITS TOTAL)
FLOOR AREA RATIO:	REQUIRED PROVIDED	N/A 0.536
FLOODPLAIN AREA:		0.00 SF

SITE DATA		
ZONING:	EXISTING.....	RESIDENTIAL MEDIUM (RM)
	PROPOSED.....	COMMERCIAL URBAN (CU)
USE:	EXISTING.....	RESIDENTIAL
	PROPOSED.....	MULTIFAMILY DWELLING
LOT AREA (SQUARE-Feet):	117,082	(2.69 ACRES)
ROW DEDICATION:	1,269	(0.03 ACRES)
NEW LOT AREA (SQUARE-Feet):	115,813	(2.66 ACRES)

SEC. 4.5: LANDSCAPING & SCREENING			
MIN. TREE COVER :	EXISTING PROPOSED	RESIDENTIAL MEDIUM (RM) COMMERCIAL URBAN (CU)	
TOTAL CANOPY REQUIRED (INCLUDING PLANTING)			10%
TRANSITIONAL YARDS REQUIRED:	CO UNIVERSITY DRIVE PD-C CHAIN BRIDGE ROAD PERIMETER PARKING LOT LANDSCAPING	7.5' TY 1 STREET TREES PER Z.O. 3.7,3.E 15' TY 3 STREET TREES PER Z.O. 3.7,3.E	
		N/A	
*SEE ZONING MODIFICATION REQUEST TO BE APPROVED BY CITY COUNCIL			

FLOODPLAIN AREA:		0.00 SF
SEC. 3.7: REQUIREMENTS PER OLD TOWN TRANSITION OVERLAY DISTRICT		
MIN. LOT AREA (AC)		NONE
MIN. LOT WIDTH (FT)		NONE
BLDG. HEIGHT (FT)	REQUIRED PROVIDED	48' 61'-1"
MIN. YARD REQUIREMENTS:	FRONT SIDE REAR	10' NONE NONE
LOT COVERAGE:	MAXIMUM PROVIDED	90% ± 90.00%
BUILDING COVERAGE:	MAXIMUM PROVIDED	80% ± 53.65%

SEC. 4.2: OFF-STREET PARKING AND LOADING (ENTIRE SITE)

PARKING							
279 UNITS							
RESIDENTIAL PARKING REQUIRED							
UNIT TYPE	MIX%	#UNITS	PS RATIO	PS	CU REDUCTION (10%)	TOT REDUCTION (50% EXCEPT FOR 1.5 MINIMUM PER DU)	PS AFTER REDUCTION
STUDIO	10	28	1.25	35	32	N/A	32
1 BR	58	160	1.5	240	216	N/A	216
2 BR	32	88	2	176	158	79	79
		276					327
COMMERCIAL PARKING REQUIRED							
RETAIL 1 PS/ 200 SF	6,608		33	30	15		15
OFFICE 1 PS/ 300 SF	4,188		14	13	6		7
							22
TOTAL PARKING REQUIRED							
349							
RESIDENTIAL PARKING PROVIDED							
389							
COMMERCIAL PARKING PROVIDED							
25							
ON-STREET PARKING PROVIDED							
9							
TOTAL PARKING PROVIDED							
423*							
TOTAL BICYCLE PARKING REQUIRED							
20							
TOTAL BICYCLE PARKING PROVIDED							
46							
TOTAL LOADING REQUIRED							
2							
TOTAL LOADING PROVIDED							
2							

*20 BV PARKING SPACES ARE INCLUDED IN THE TOTAL PARKING PROVIDED. SEE ARCHITECTURAL SHEETS FOR LOCATIONS

GENERAL NOTES

1. THE PROPERTY DELINEATED HEREON IS LOCATED IN THE CITY OF FAIRFAX TAX MAP #57-4-02-040, WITHIN THE OLD TOWN FAIRFAX TRANSITION OVERLAY DISTRICT.
2. THE PROPERTY IS CURRENTLY ZONED RM (RESIDENTIAL MEDIUM). IT IS ALSO SUBJECT TO THE OLD TOWN TRANSITION DISTRICT REGULATION.
3. BOUNDARY AND TOPOGRAPHIC INFORMATION PROVIDED BY URBAN, LTD.
4. THE SITE IS PRESENTLY SERVED BY FAIRFAX WATER.
5. THE PROPOSED IMPROVEMENTS RESULT IN AN INCREASE OF IMPERVIOUS AREA IN THE SUBJECT PROPERTY – PER THE VIRGINIA RUNOFF REDUCTION METHOD (VRRM) REDEVELOPMENT REQUIREMENTS A COMBINATION OF PROPOSED BMP REQUIREMENTS SHALL PROVIDE A MINIMUM OF 20% REDUCTION IN TOTAL PHOSPHOROUS RUNOFF.
6. UNDERGROUND PRIVATE UTILITY LOCATIONS ARE APPROXIMATE AND THOSE SHOWN HAVE NOT BEEN SURVEYED. EASEMENTS CONTAINED WITHIN OWNERS TITLE REPORT HAVE BEEN PLOTTED ON THE SURVEY BASE.
7. UTILITY PLANS SHOWN IN THIS GDP ARE CONCEPTUAL IN NATURE. FINAL UTILITY PLANS AND PROFILES WILL BE SUBMITTED WITH THE FINAL SITE PLAN.
8. THERE ARE NO KNOWN HAZARDOUS OR TOXIC SUBSTANCES ON THIS SITE. IF ANY SUBSTANCES ARE FOUND, THE METHODS FOR DISPOSAL SHALL ADHERE TO CITY, COUNTY, STATE, AND FEDERAL LAW.
9. THERE ARE NO KNOWN BURIAL SITES OR ARCHEOLOGICAL FEATURES ON THIS SITE.
10. EXISTING STRUCTURES TO REMAIN ARE SHOWN SHADED ON THE REZONING & CONCEPTUAL DEVELOPMENT PLAN.
11. THERE IS NO CITY, COUNTY, OR FEMA FLOODPLAIN ON THE PROPERTY.
12. THE SUBJECT PROPERTY LIES IN ZONE "X" PER FIRM MAP COMMUNITY PANEL NUMBER 515524005D.
13. DIMENSIONS AND SIZES AS SCALED ARE APPROXIMATE AND MAY VARY DEPENDING ON THE FINAL USE AND ARCHITECTURAL/ENGINEERING DESIGN. THE FINAL DESIGN SHALL BE IN SUBSTANTIAL CONFORMANCE WITH THE GENERAL DEVELOPMENT PLAN.
14. THIS APPLICATION PROPOSES REZONING FROM RM RESIDENTIAL MEDIUM TO CU COMMERCIAL URBAN IN THE OLD TOWN FAIRFAX TRANSITION OVERLAY DISTRICT. THE SITE IS ALSO LOCATED IN THE ACTIVITY CENTER PLACE TYPE AND OLD TOWN SMALL AREA PLAN.

THIS APPLICATION REQUIRES THE FOLLOWING ZONING MODIFICATIONS FROM THE CITY COUNCIL:

110-225,258,259 SEE LANDSCAPE SHEET FOR MODIFICATION REQUESTS FOR LANDSCAPE AND SCREENING.

FIRE MARSHALL NARRATIVE

THE PROPOSED BUILDING SHALL BE 5 STORIES. CONSTRUCTION TYPE FOR THE RESIDENTIAL PORTION FROM 2ND TO 5TH FLOOR SHALL BE 3A AND

- THE RESIDENTIAL 1ST FLOOR SHALL BE 1A. CONSTRUCTION TYPE FOR THE GARAGE SHALL BE 1A. THE EXTERIOR FINISH OF THE BUILDING SHALL BE CONSTRUCTED OF NON-COMBUSTIBLE MATERIALS. THE SPRINKLER SYSTEM FOR THE PROPOSED BUILDING SHALL BE NFPA-13.
- LIST OF SPECIAL EXCEPTIONS – ZONING ORDINANCE
1. A MODIFICATION OF SECTION 3.5.1.D TO PERMIT LESS THAN 75% GROUND FLOOR NONRESIDENTIAL USE IN A MIXED USE BUILDING.
 2. A MODIFICATION OF SECTION 3.6.2 TO PERMIT MORE THAN 24 DWELLING UNITS PER ACRE.
 3. A MODIFICATION OF SECTION 3.7.3.C.2 TO PERMIT HEIGHT GREATER THAN FORTY-EIGHT (48) FEET.
 4. A MODIFICATION OF SECTION 3.7.3.E TO ELIMINATE THE REQUIREMENT FOR A LANDSCAPE STRIP AND STREET TREES ALONG THE ACCESS DRIVE.
 5. A WAIVER OF SECTION 4.3.3.B TO ELIMINATE THE REQUIREMENT TO PROVIDE VEHICULAR ACCESS TO ABUTTING NON-RESIDENTIAL PROPERTIES.
 6. A MODIFICATION OF SECTION 4.4.4 TO ELIMINATE THE REQUIREMENT FOR A SIDEWALK ON THE NORTHERN SIDE OF THE PROPOSED ACCESS DRIVE WHILE PROVIDING IT ON THE SOUTHERN SIDE.
 7. A MODIFICATION TO TRANSITIONAL YARD REQUIRED (Z.O. SECTION 4.5.5) FOR BUFFER A-B AND C-D IS HEREBY REQUESTED TO BE REVISED AS INDICATED IN THE "TRANSITIONAL YARD CALCULATIONS" TABLE ON SHEET 33.

- LIST OF SPECIAL EXCEPTIONS – PUBLIC FACILITY MANUAL

1. A MODIFICATION TO PFM DETAIL 401.01 TO DECREASE THE WIDTH OF THE ACCESS DRIVE TO 26' (FACE OF CURB-TO-FACE OF CURB), WHICH IS THE MINIMUM REQUIREMENT FOR FIRE ACCESS.
2. A MODIFICATION TO PFM DETAIL 404.06 TO DECREASE THE MINIMUM CORNER CLEARANCE FROM THE DRIVEWAY ON THE PARCEL TO THE NORTH FROM 50' TO 23' DUE TO SITE CONSTRAINTS AND BUILDING LOCATION.
3. A MODIFICATION TO PFM DETAIL 404.06 TO DECREASE THE MINIMUM SEPARATION BETWEEN THE ACCESS DRIVE AND THE NORTHERN PROPERTY LINE FROM 12 FEET TO 1 FOOT DUE TO SITE CONSTRAINTS AND BUILDING LOCATION.

UNIT MIX CALCULATIONS

TOTAL UNIT MIX			
UNIT TYPE	MIX %	#	UNITS
STUDIO	10		28
1 BR	58		160
2 BR	32		88
TOTAL	100		276

TOTAL ADU MIX*			
UNIT TYPE	MIX %	#	UNITS
STUDIO	6		2
1 BR	6		10
2 BR	6		5
TOTAL	6		17

*6% OF TOTAL UNITS ARE REQUIRED TO BE ADU'S. THE 6% IS TAKEN FROM EACH UNIT TYPE TO REACH THE 17 UNITS REQUIRED

VICINITY MAP

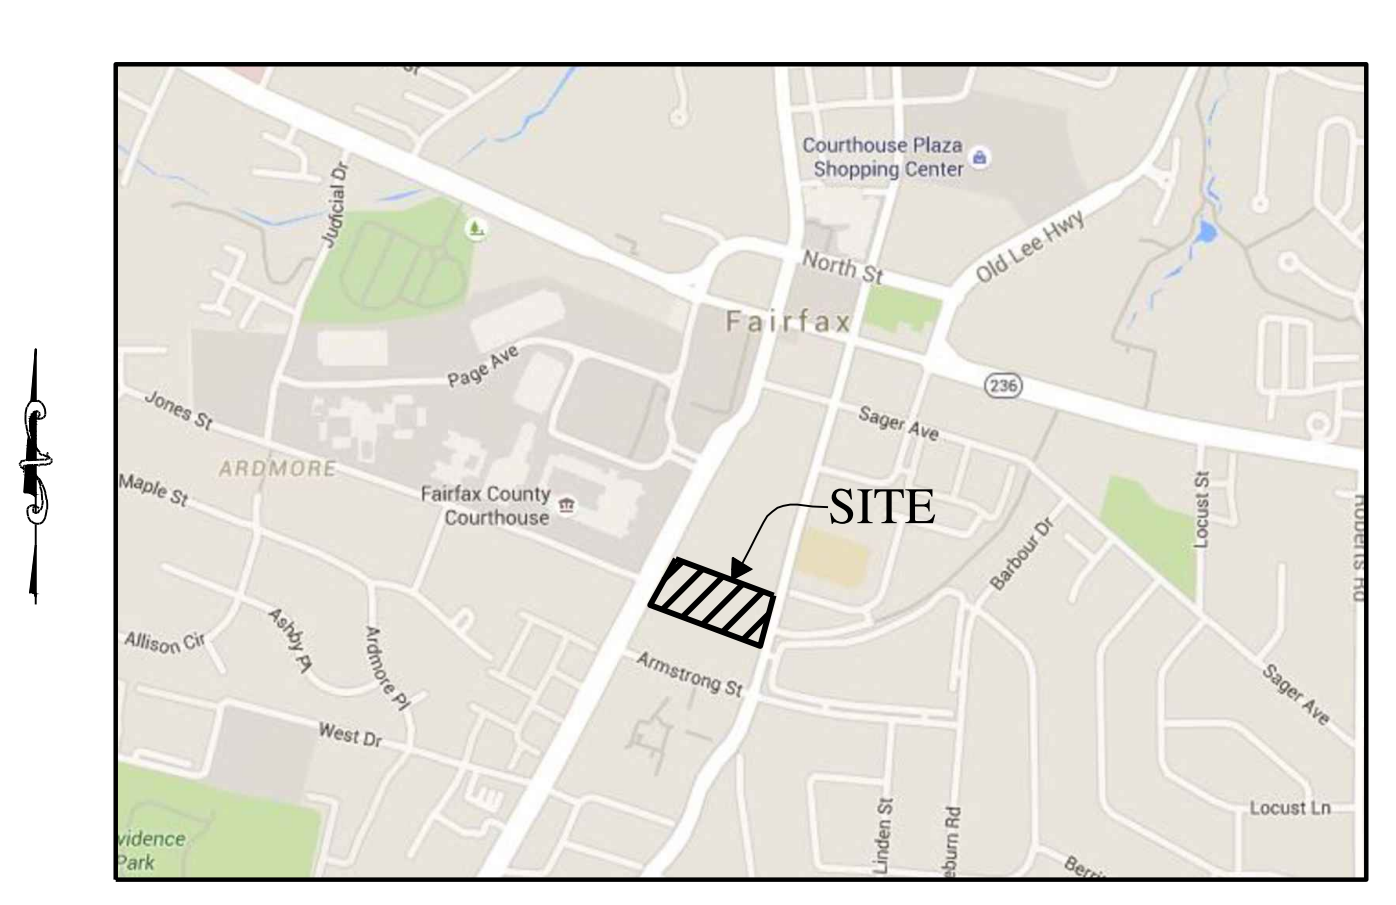

SCALE: 1" = 1000'


SOILS MAP

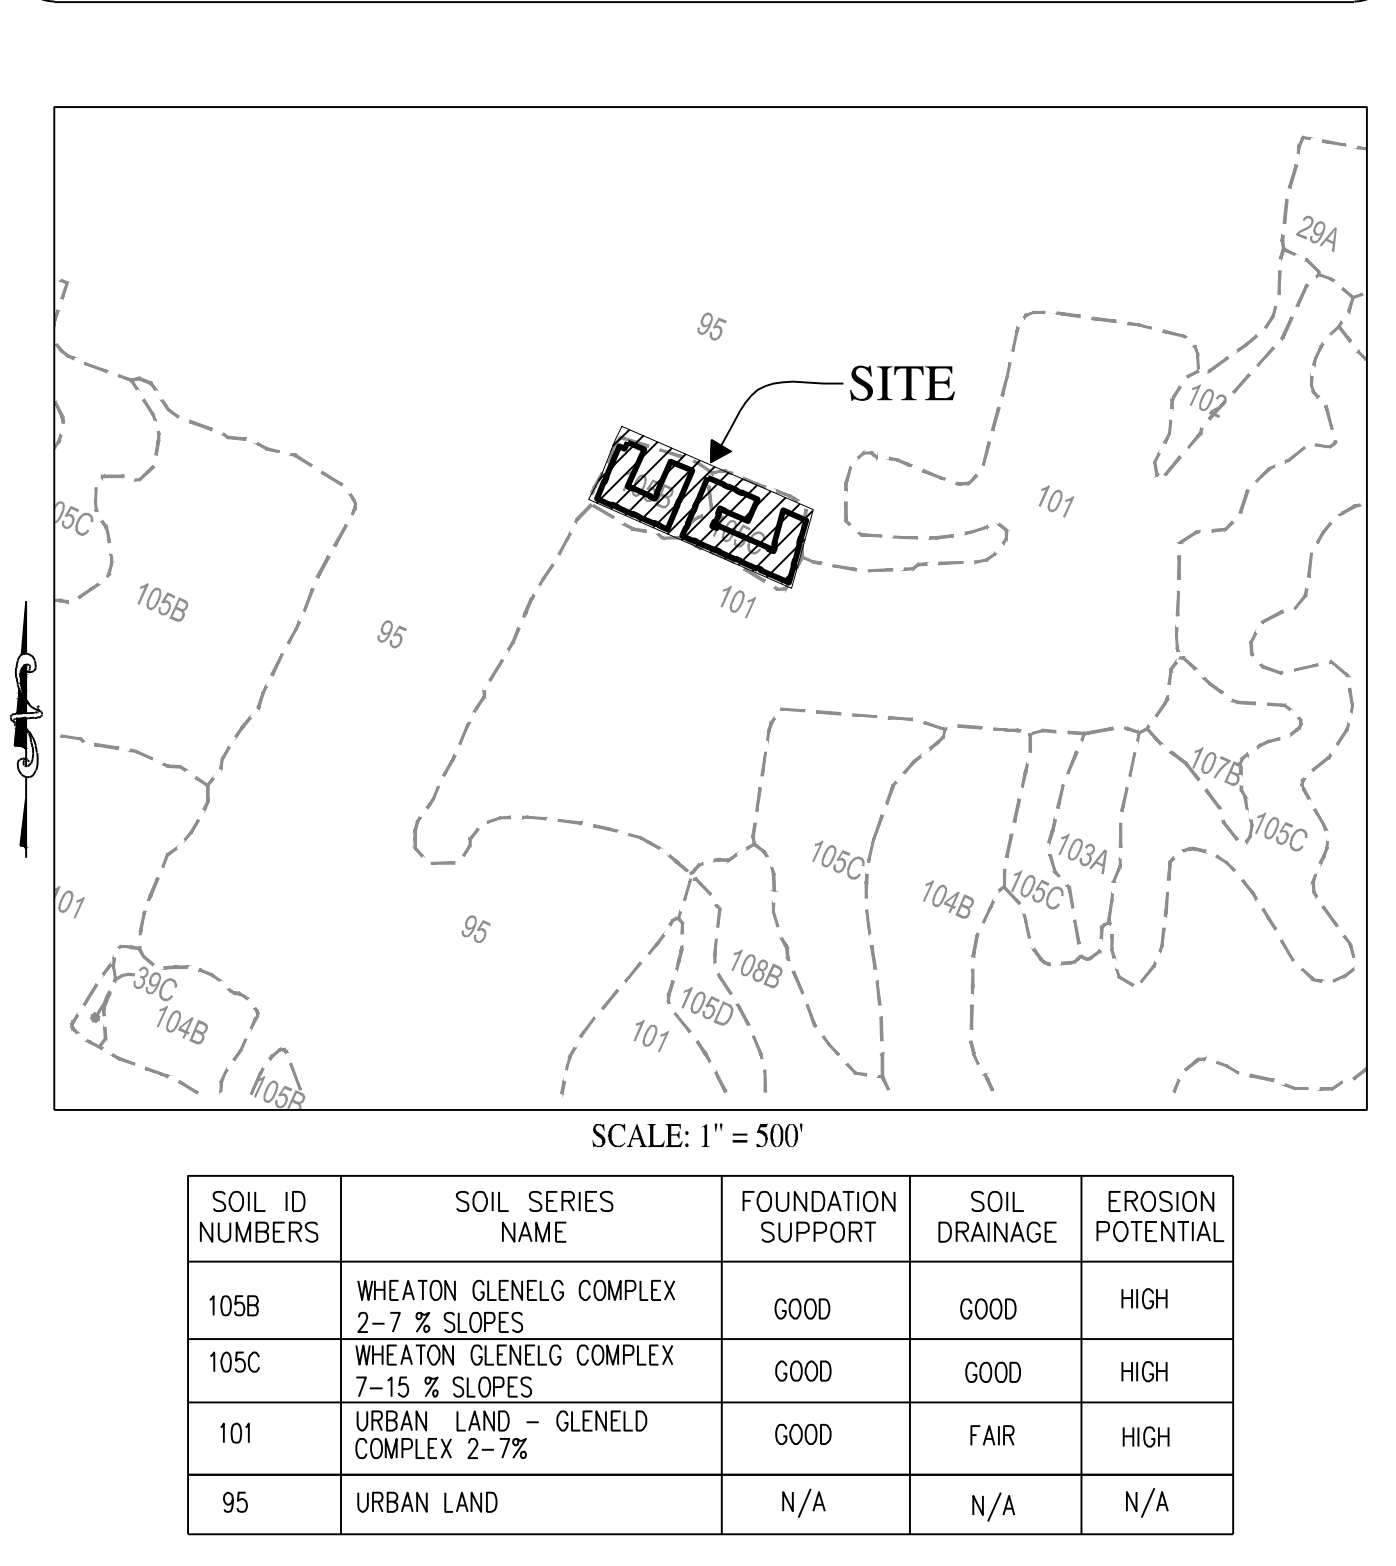

SCALE: 1" = 500'

SOIL ID NUMBERS	SOIL SERIES NAME	FOUNDATION SUPPORT	SOIL DRAINAGE	EROSION POTENTIAL
105B	WHEATON GLENELG COMPLEX 2-7 % SLOPES	GOOD	GOOD	HIGH
105C	WHEATON GLENELG COMPLEX 7-15 % SLOPES	GOOD	GOOD	HIGH
101	URBAN LAND - GLENELG COMPLEX 2-7%	GOOD	FAIR	HIGH
95	URBAN LAND	N/A	N/A	N/A

LEGEND:

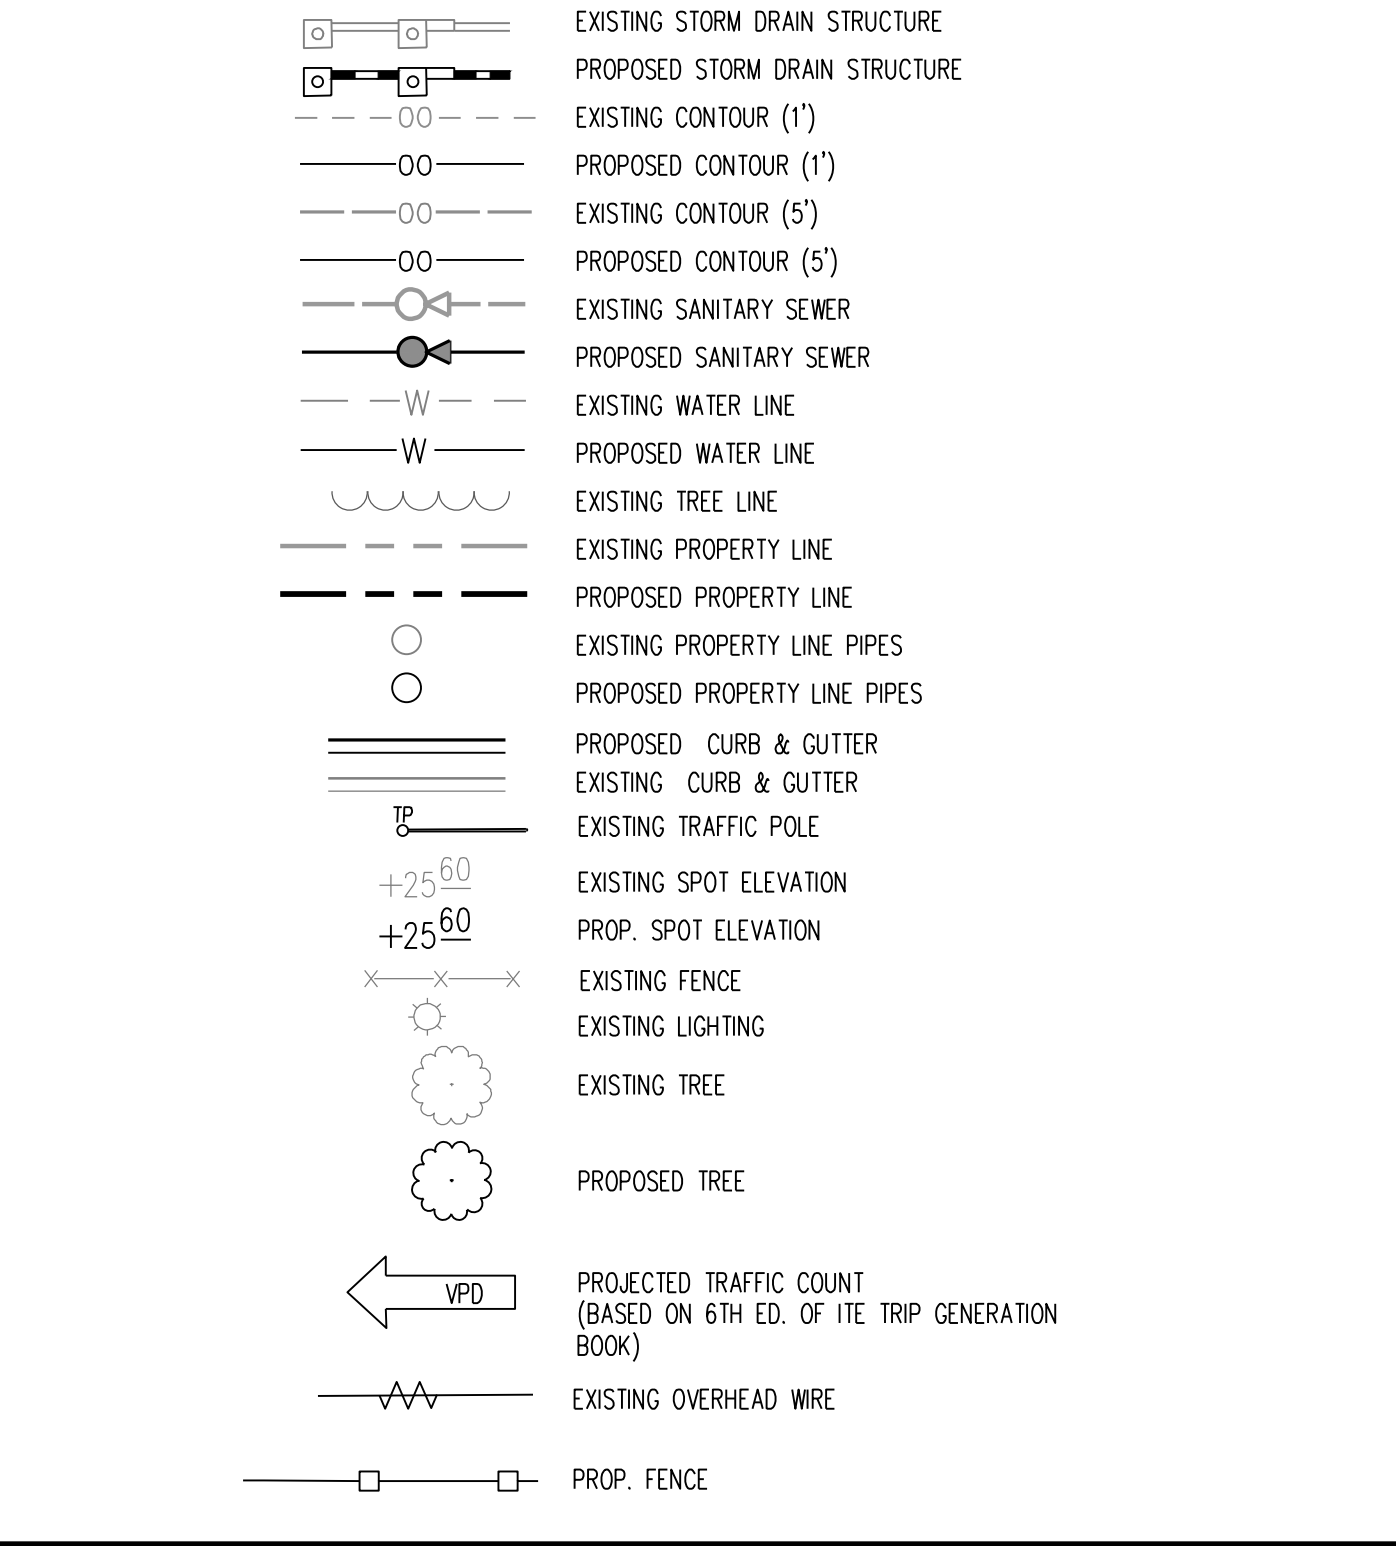
[illegible]

PLAN DATE
05-04-2016
10-18-2016
04-22-2024
06-11-2024
09-03-2024
12-02-2024
04-15-2025
05-22-2025
-
-

Urban, Ltd.
4200 D TECHNOLOGY CT.
CHANTILLY, VA. 20151
TEL. 703.642.2306
FAX. 703.378.7888
www.urban-ld.com



urbanTM
Planner • Engineer • Landscape Architect • Land Surveyor

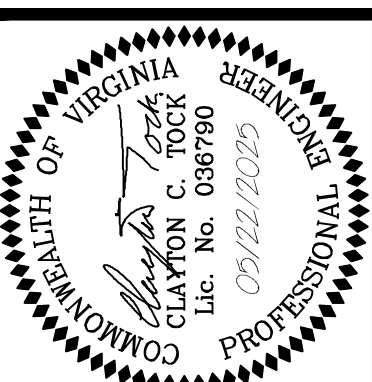

SHEET 02 OF 39 FILE No. RZ-12787	GENERAL NOTES & DETAILS	4131 CHAIN BRIDGE ROAD REZONING CDP-GDP	CITY OF FAIRFAX, VIRGINIA	DATE: DEC., 2024
	SCALE: AS NOTED	C.I.= N/A		

SHEET
02
OF
39

FILE No.
RZ-12787

FILE No.
RZ-12787


[illegible]

Urban, Ltd. - J:\085\4131 Chain Bridge Rd\Rezoning\12787-06-EX. CONDITIONS.dwg [EASEMENT EXHIBIT] May 22, 2025 - 4:18pm aorensberg

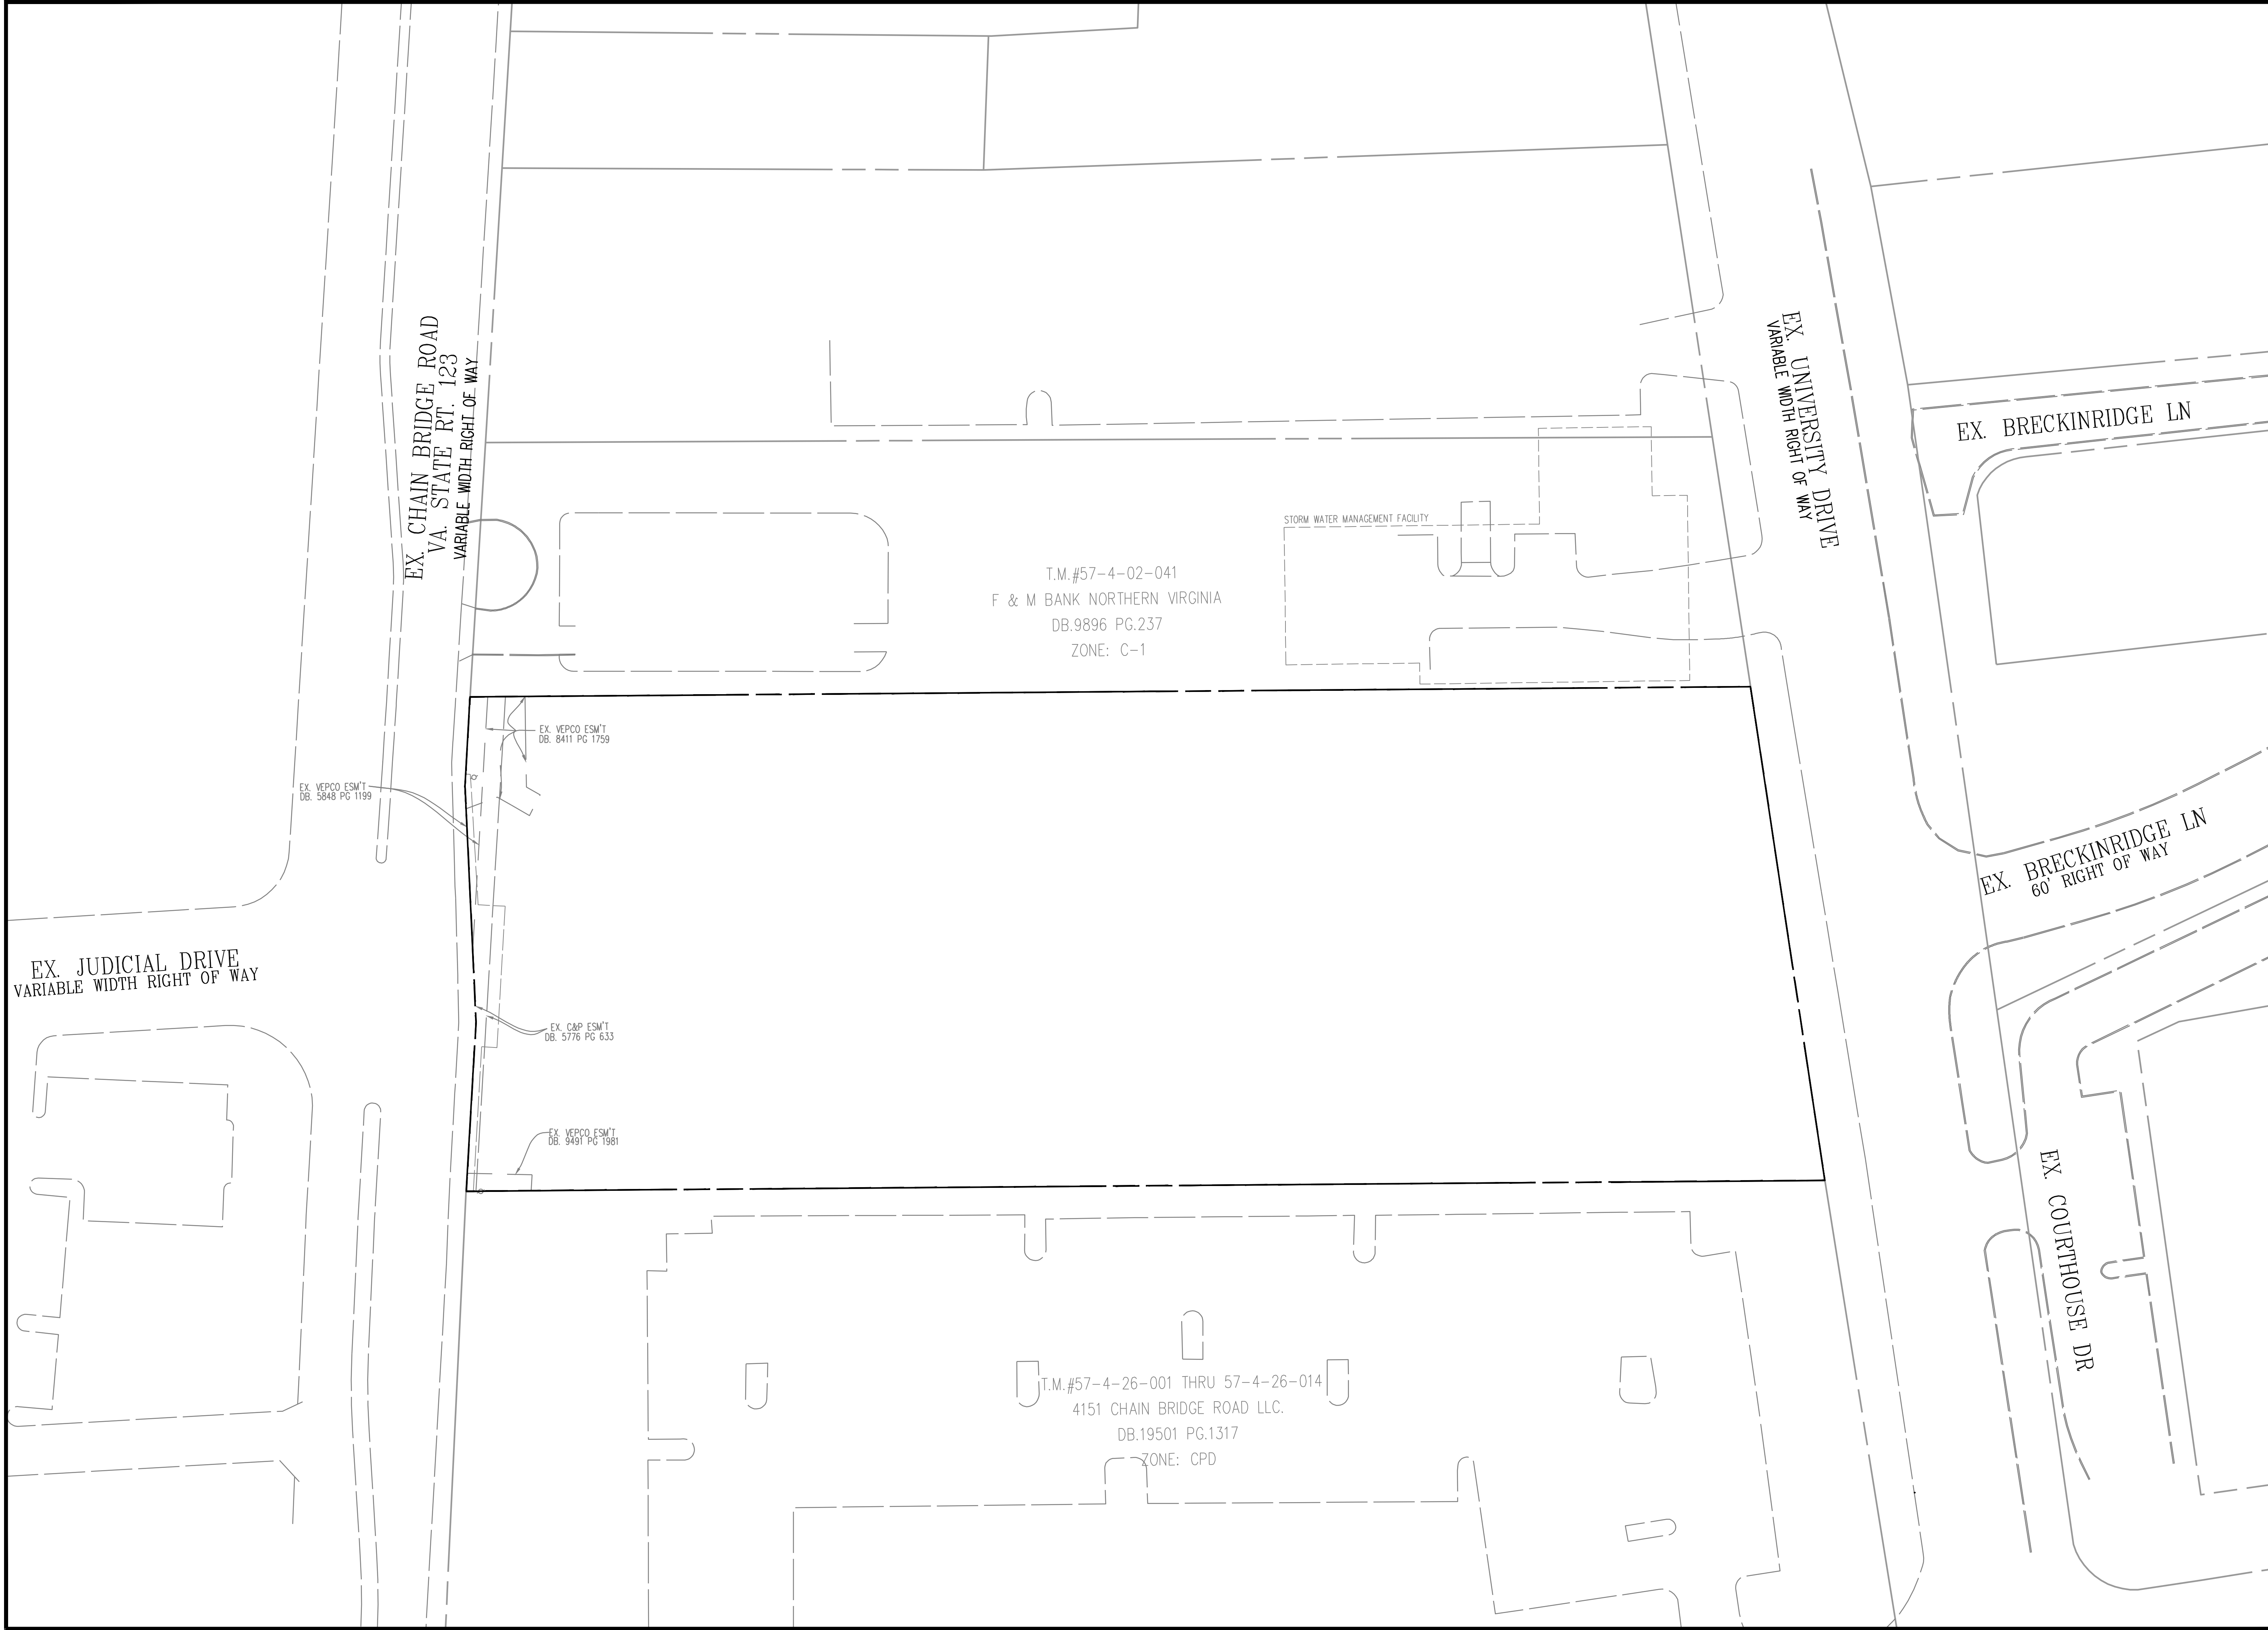


EASEMENT EXHIBIT		4131 CHAIN BRIDGE ROAD REZONING CDP-GDP		CITY OF FAIRFAX, VIRGINIA		SCALE: 1"=30'	C.I.= 2'	DATE: DEC., 2024	
SHEET 04 OF 39		FILE No. RZ-12787		CLAYTON C. TOOK Lic. No. 036790 09/22/2025 PROFESSIONAL ENGINEER		urban [™] Planners+Engineers+Landscape Architects+Land Services Urban, Ltd. 4200 D TECHNOLOGY CT. CHANTILLY, VA. 20151 TEL. 703.642.2306 FAX. 703.642.2308 www.urban-llc.com		PLAN DATE 05-04-2016 06-02-2019 06-11-2024 09-03-2024 12-02-2024 04-22-2025	REVISIONS No. DATE DESCRIPTION

Urban, Ltd. - J:\085\4131 Chain Bridge Rd\Rezoning\12787-07-CDP.dwg [CDP] May 22, 2025 - 4:19pm arensberg

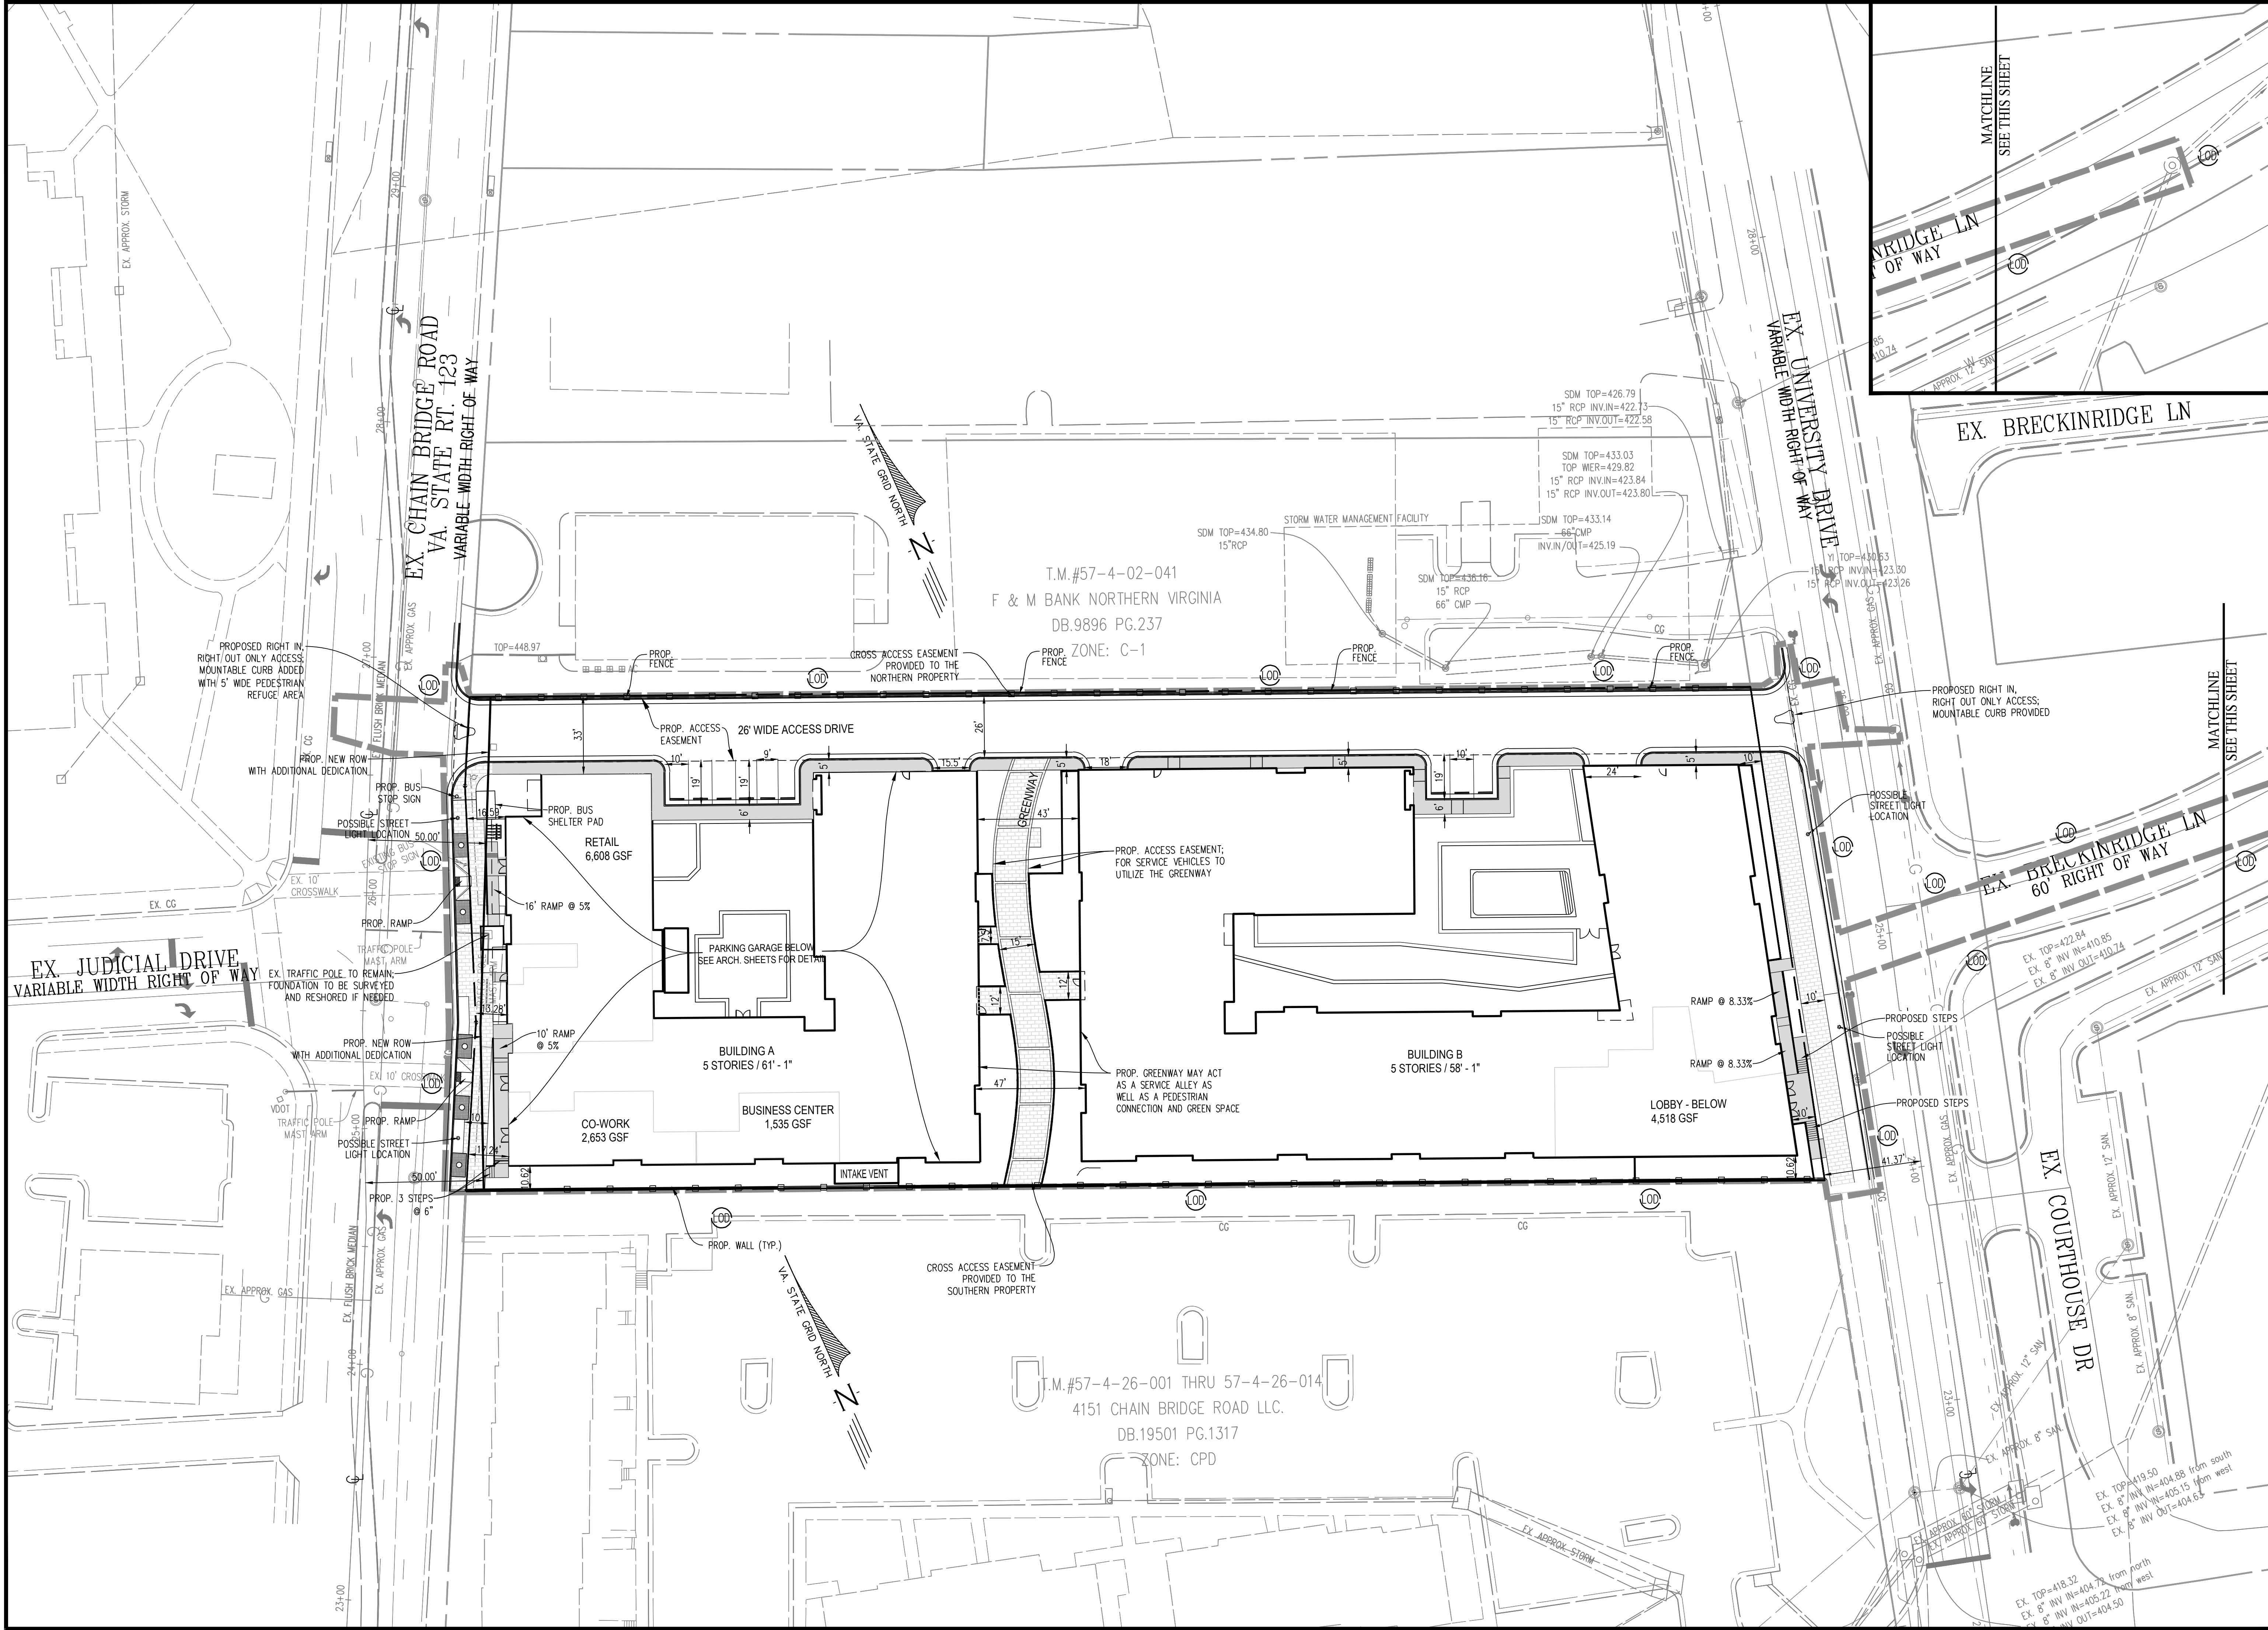

GENERAL DEVELOPMENT PLAN	
4131 CHAIN BRIDGE ROAD	
REZONING CDP-GDP	
CITY OF FAIRFAX, VIRGINIA	
SCALE: 1"=30'	DATE: DEC., 2024
SHEET 06 OF 39	
FILE No. RZ-12787	
PLAN DATE: 05-04-2016, 06-11-2024, 09-03-2024, 12-02-2024, 05-22-2025	
Urban, Ltd. 4200 D TECHNOLOGY CT. CHANTILLY, VA. 20151 TEL: 703.642.2306 FAX: 703.642.2308 www.urban-llc.com	
urban	
Planners+Engineers+Landscape Architects+Land Services	
COMMONWEALTH OF VIRGINIA	
CLAYTON C. ROCK	
Lic. No. 036790	
09/22/2025	
PROFESSIONAL ENGINEER	
REVISIONS	
No.	DATE
DESCRIPTION	

Urban, Ltd. - J:\085\4131 Chain Bridge Rd\Re zoning\12787-07-CDP.dwg [Grading Plan] May 23, 2025 - 8:15am arensberg

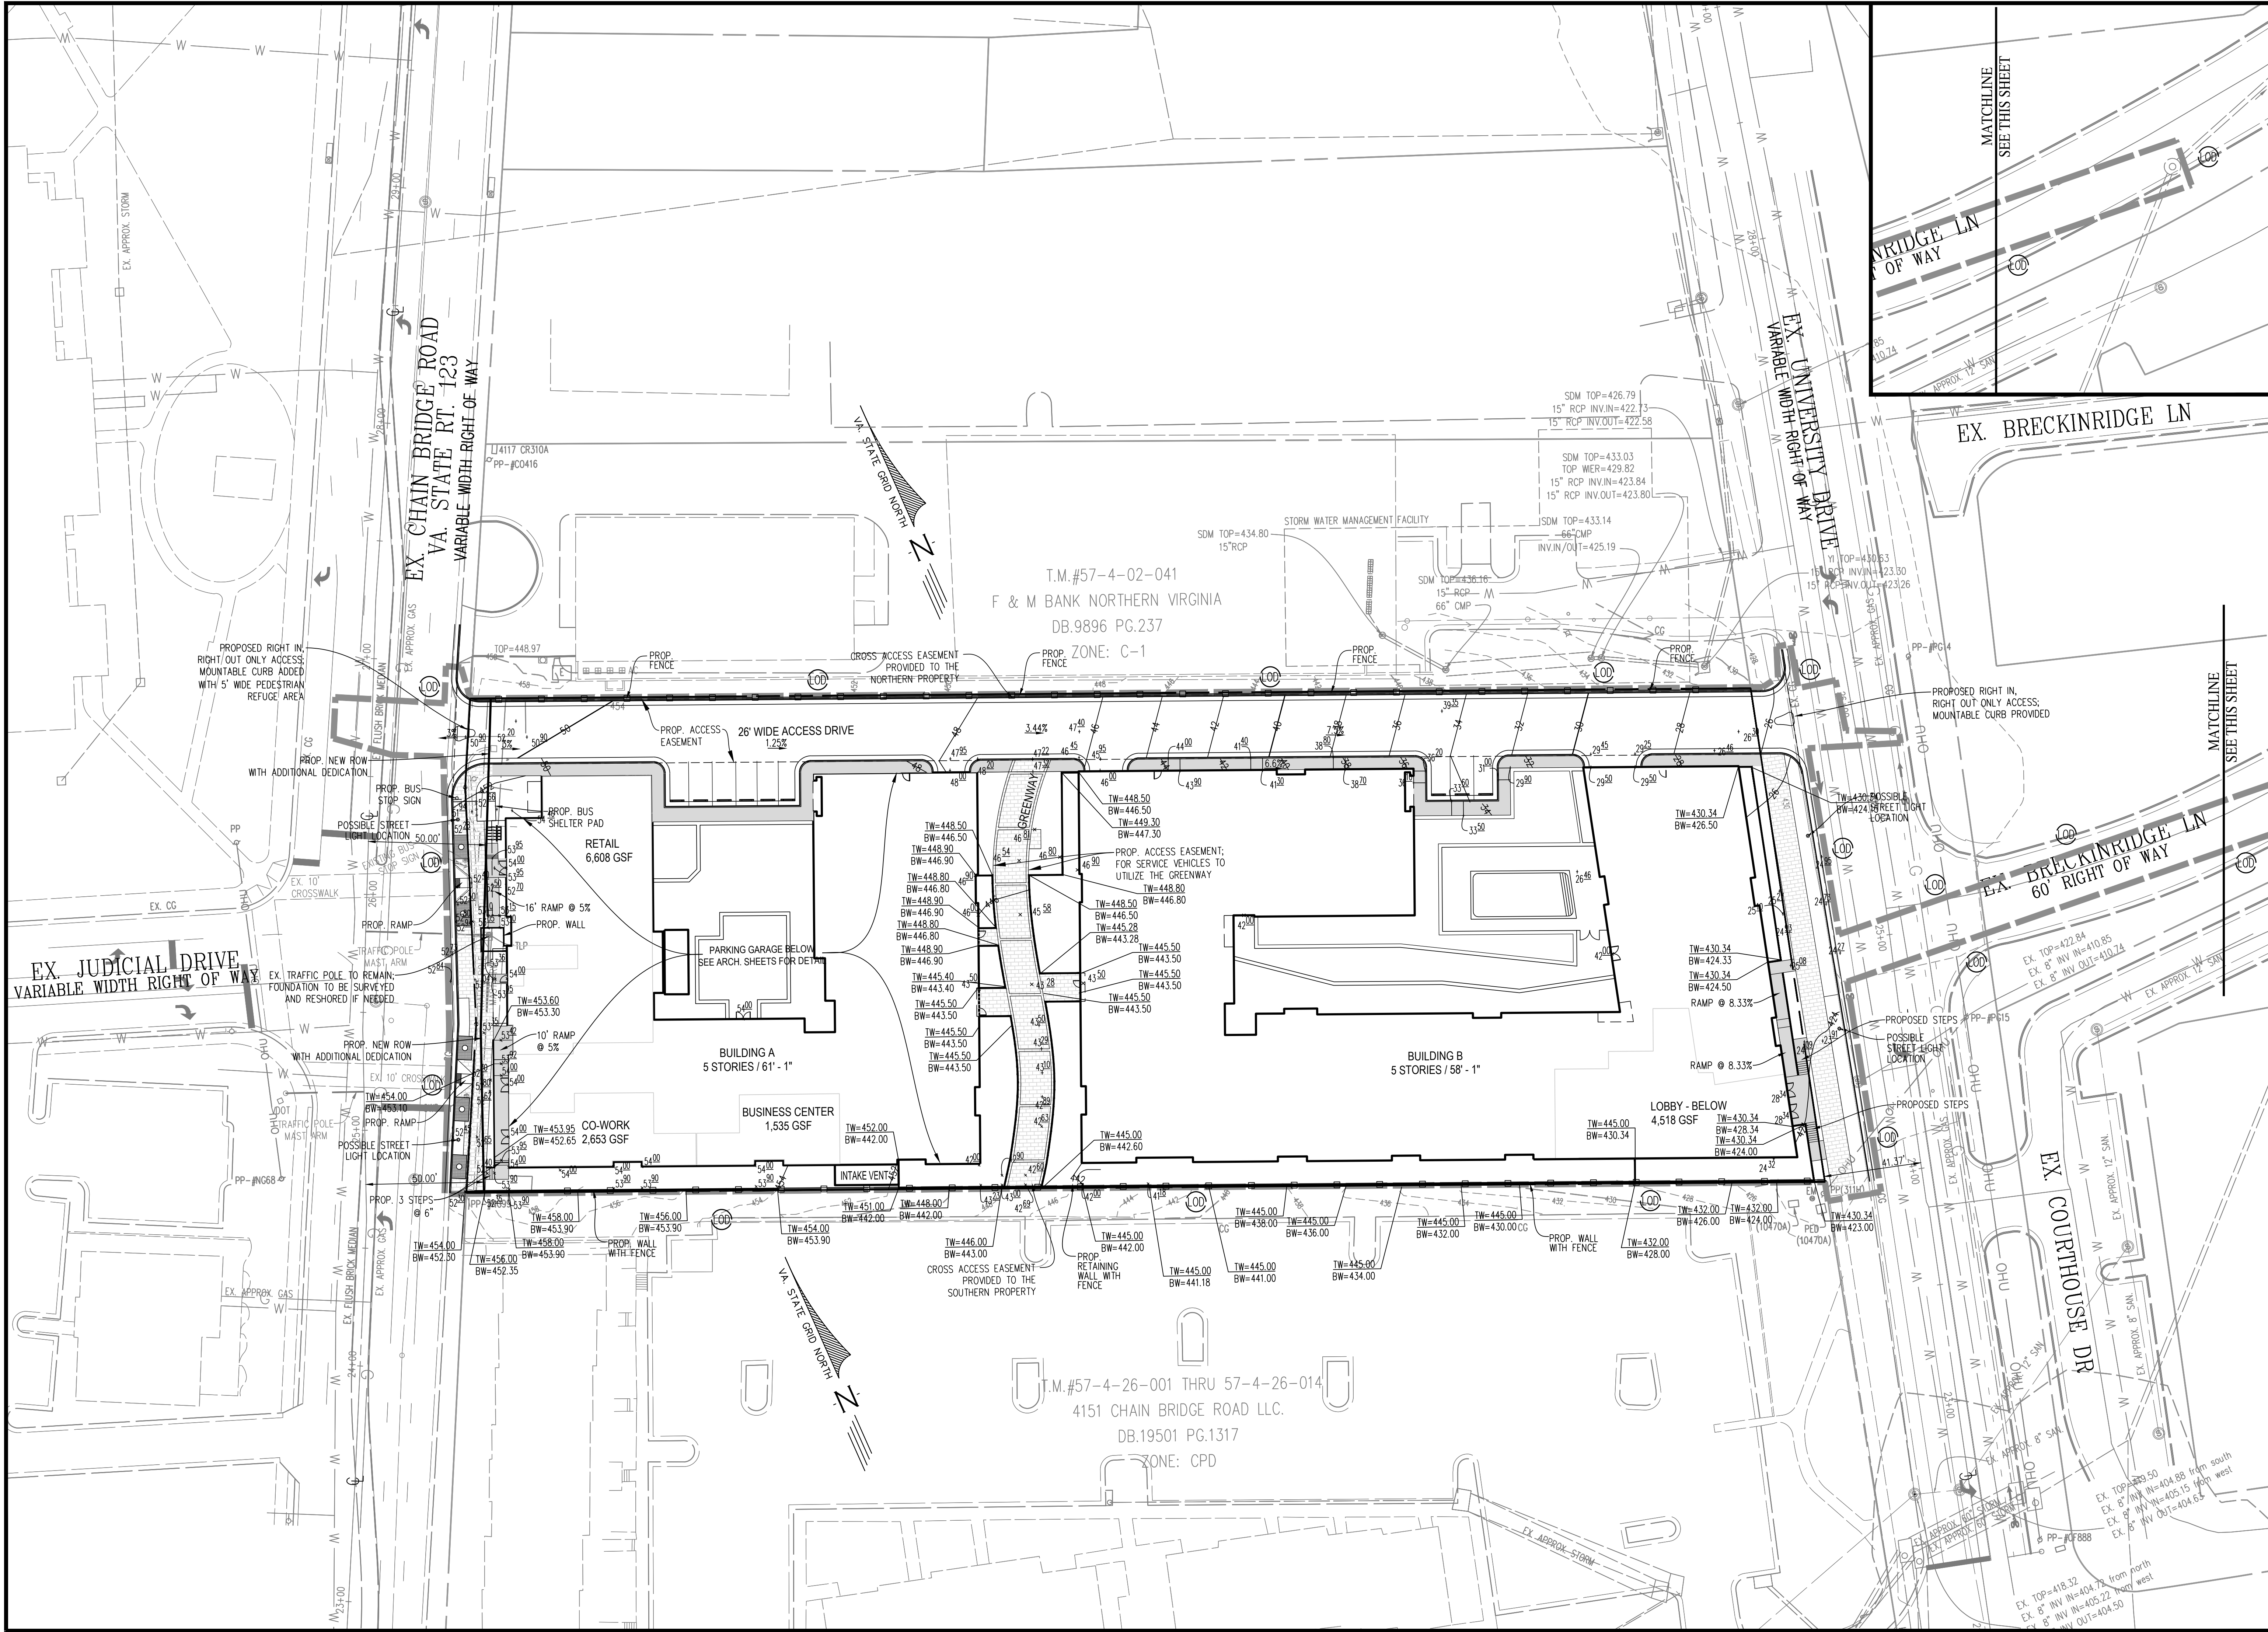

PLAN DATE		DESCRIPTION	
No.	DATE	No.	REVISIONS
05-04-2016			
06-11-2016			
06-11-2024			
09-03-2024			
12-02-2024			
05-22-2025			

Urban, Ltd.
4200 D TECHNOLOGY CT.
CHANTILLY, VA. 20151
TEL. 703.642.2306
FAX. 703.781.8888
www.urban-llc.com

urban
Planners-Engineers-Landscape Architects-Land Surveyors

COMMONWEALTH OF VIRGINIA
CLAYTON C. ROCK
Lic. No. 038790
09/22/2025
PROFESSIONAL ENGINEER


GRADING PLAN
4131 CHAIN BRIDGE ROAD
REZONING CDP-GDP
CITY OF FAIRFAX, VIRGINIA

SCALE: 1"=30'
DATE: DEC., 2024
C.I.= 2'

SHEET
07
OF
39

FILE No.
RZ-12787

Urban, Ltd. - J:\085\4131 Chain Bridge Rd\Rezoning\12787-08-UTILITY.dwg [UTILITY] May 22, 2025 - 4:20pm arensberg

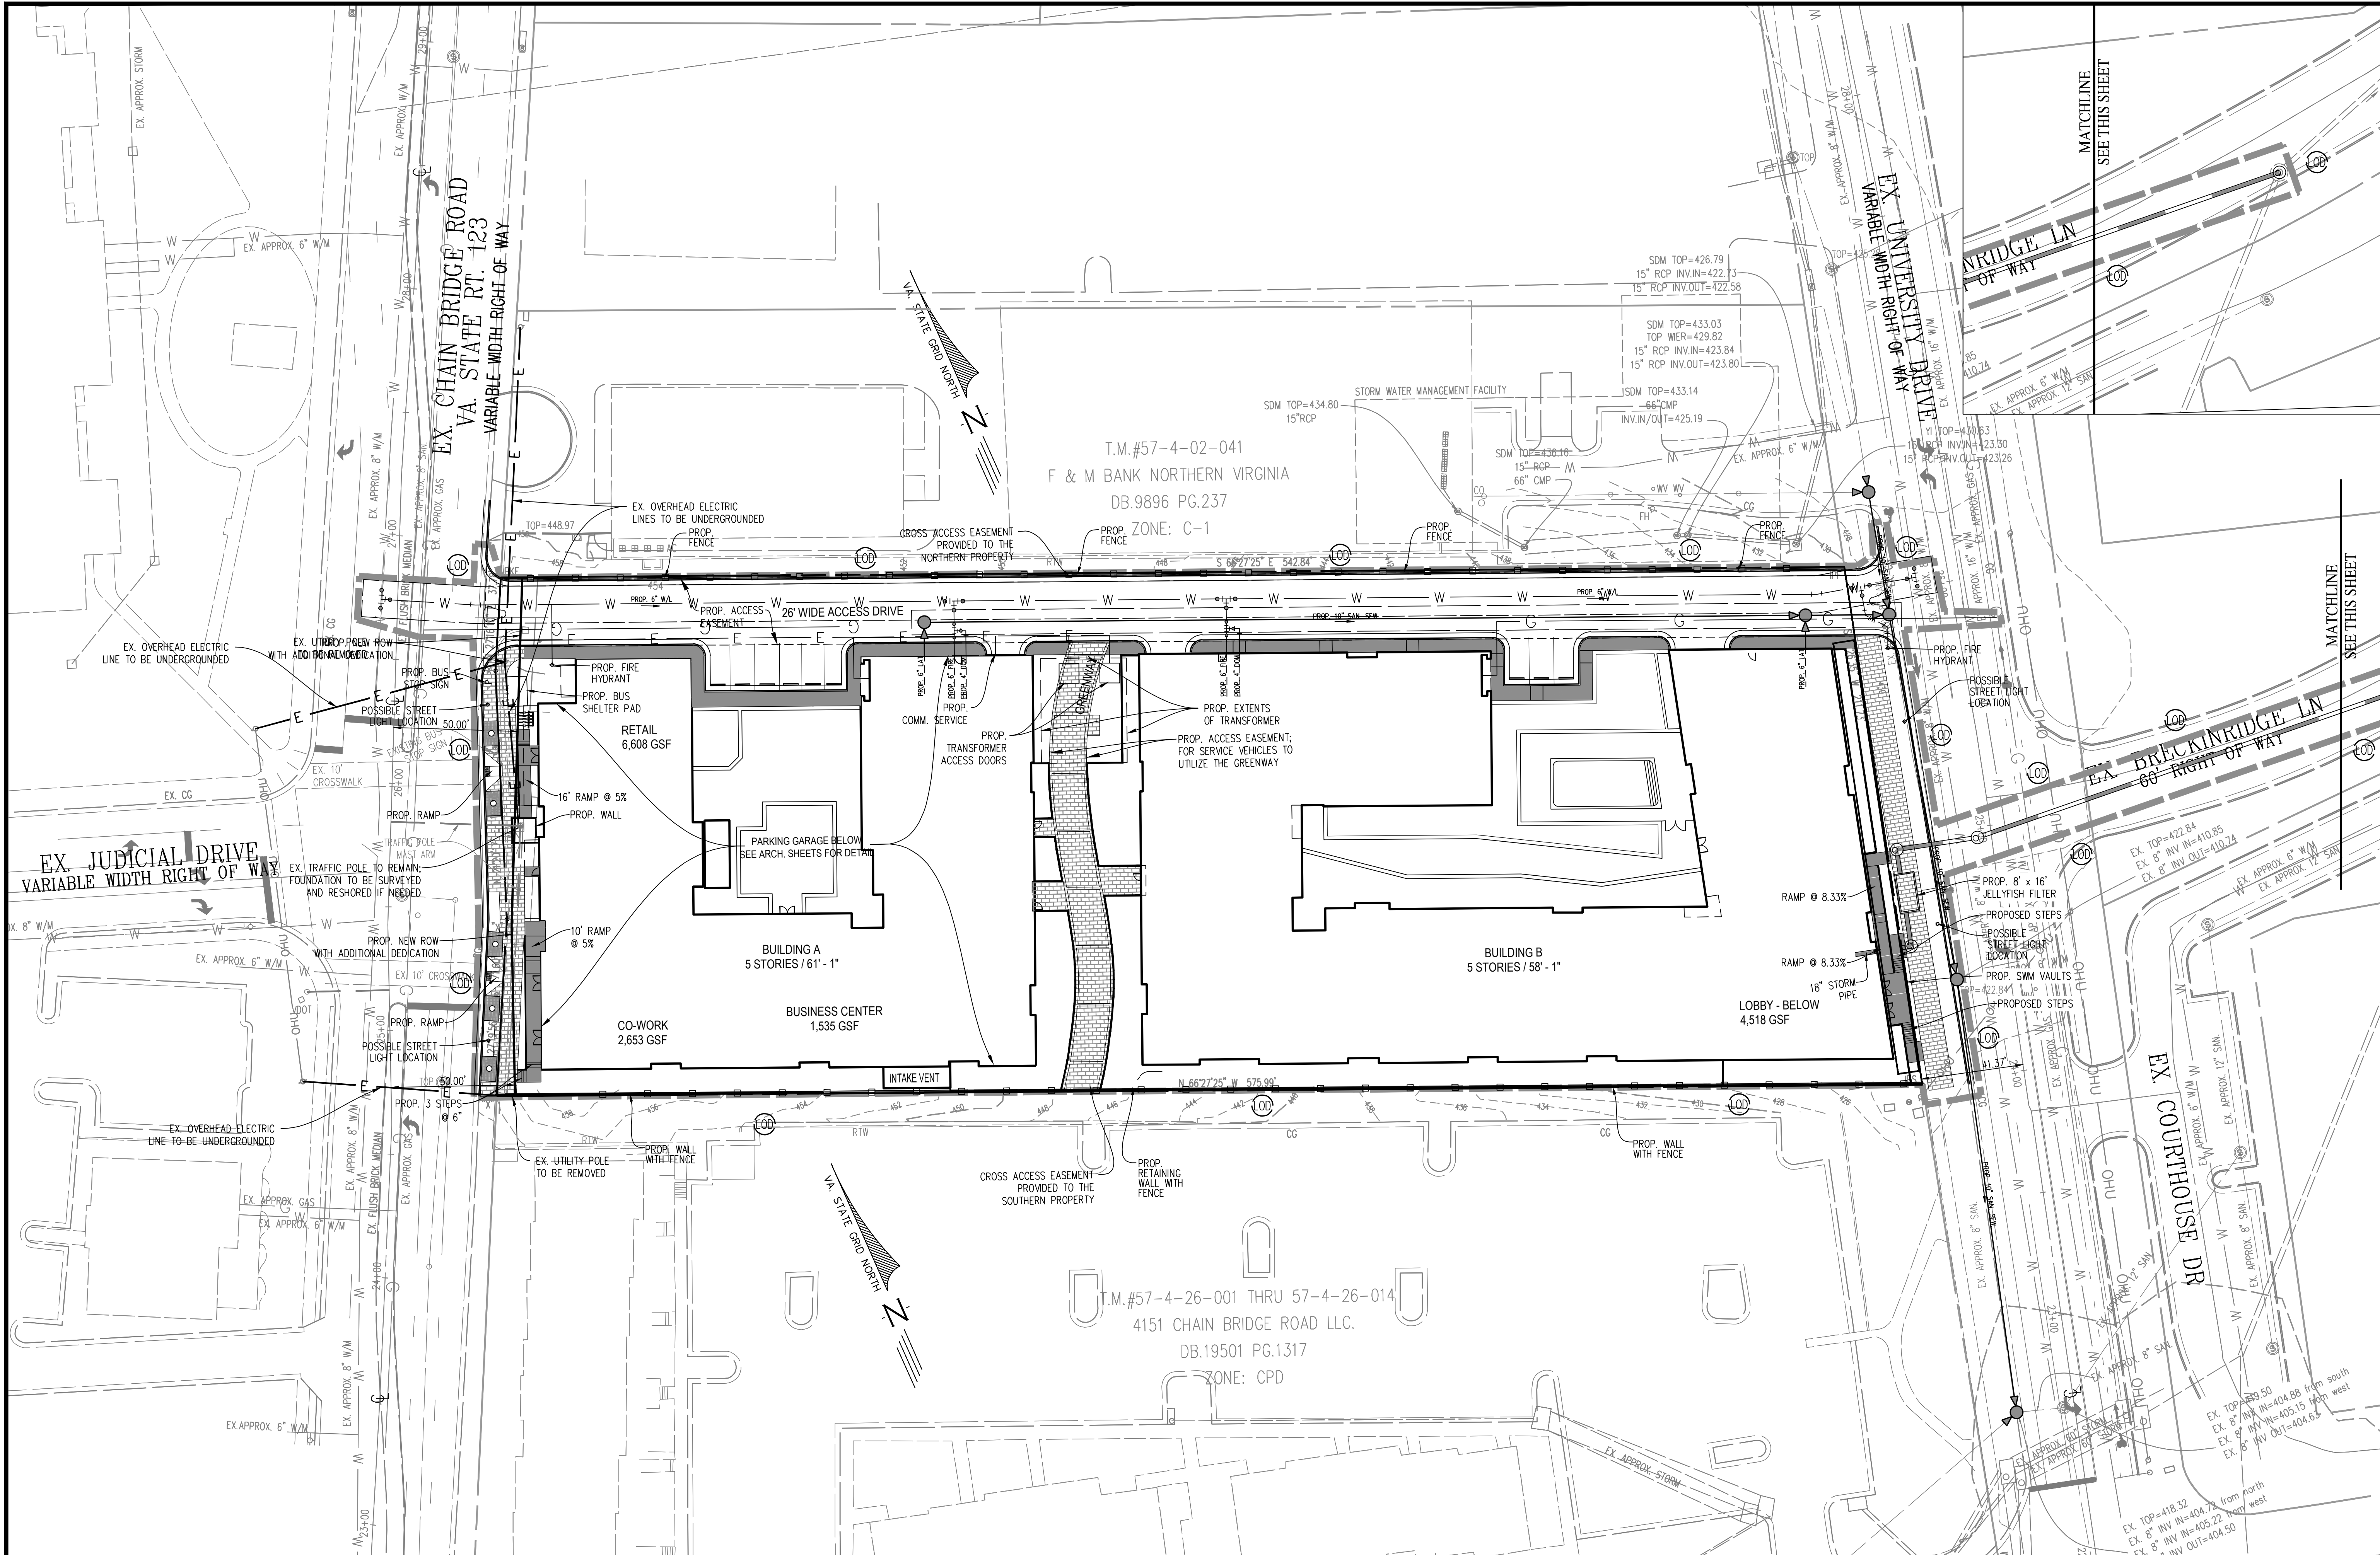

DRY UTILITY NOTES:

1. DRY UTILITY ALIGNMENT SHOWN IS CONCEPTUAL IN NATURE AND IS SUBJECT TO CHANGE WITH FINAL ENGINEERING. FINAL DESIGN WILL BE DETERMINED AT TIME OF FINAL SITE PLAN.
2. UNDERGROUNDING OF EXISTING OVERHEAD CABLES SHOWN ON PLAN IS CONCEPTUAL IN NATURE AND FINAL DESIGN SHALL BE DETERMINED AT TIME OF FINAL SITE PLAN.

FIRE NOTES:

3. HYDRANT LOCATION IS CONCEPTUAL. FINAL LOCATION TO BE DETERMINED AT TIME OF FINAL SITE PLAN.
4. TWO FDC'S SHALL BE PROVIDED, ONE ON THE EAST SIDE AND ONE ON THE WEST. FINAL LOCATION TO BE DETERMINED AT TIME OF FINAL SITE PLAN.

STORM SEWER NOTES:

1. PROPOSED STORM SEWER TO CONNECT TO EXISTING STORM SEWER MANHOLE LOCATED ON EX. BRECKINRIDGE LN.


SANITARY SEWER NOTES:

1. SANITARY LATERAL TO CONNECT INTO EXISTING SANITARY SEWER MAIN THAT RUNS ALONG UNIVERSITY DRIVE. FINAL LOCATION AND ALIGNMENT WILL BE PROVIDED AT THE TIME OF SITE PLAN.
2. SANITARY FLOWS AND DEMAND WILL BE PROVIDED AT THE TIME OF SITE PLAN. A CAPACITY ANALYSIS SHALL BE PERFORMED AT THE TIME OF FINAL SITE PLAN TO VERIFY THE ADEQUACY OF THE EXISTING DOWNSTREAM SANITARY SYSTEM.

WATER MAIN NOTES:

1. WATER MAIN TO CONNECT INTO EXISTING WATER LINE THAT RUNS ALONG UNIVERSITY DRIVE. FINAL LOCATION AND ALIGNMENT WILL BE PROVIDED AT THE TIME OF SITE PLAN.
2. A HYDRAULIC ANALYSIS WILL BE DONE AT THE TIME OF SITE PLAN WHICH WILL VERIFY THE ADEQUACY OF THE EXISTING WATER MAIN AND PROPOSED WATER METER SIZE.

CONCEPTUAL UTILITY PLAN		DATE: DEC. 2024	
4131 CHAIN BRIDGE ROAD		CITY OF FAIRFAX, VIRGINIA	
REZONING CDP-GDP		CL= N/A	
SHEET 10 OF 39		SCALE: 1"=30'	
FILE No. RZ-12787		No. DATE DESCRIPTION REVISIONS	
Urban, Ltd. 4200 D TECHNOLOGY CT. CHANTILLY, VA. 20151 TEL. 703.642.2306 FAX. 703.642.2305 www.urban-llc.com		PLAN DATE 05-04-2016 06-11-2024 09-03-2024 12-02-2024 05-22-2025	
		Planners+Engineers+Landscapers+Land Services	
			

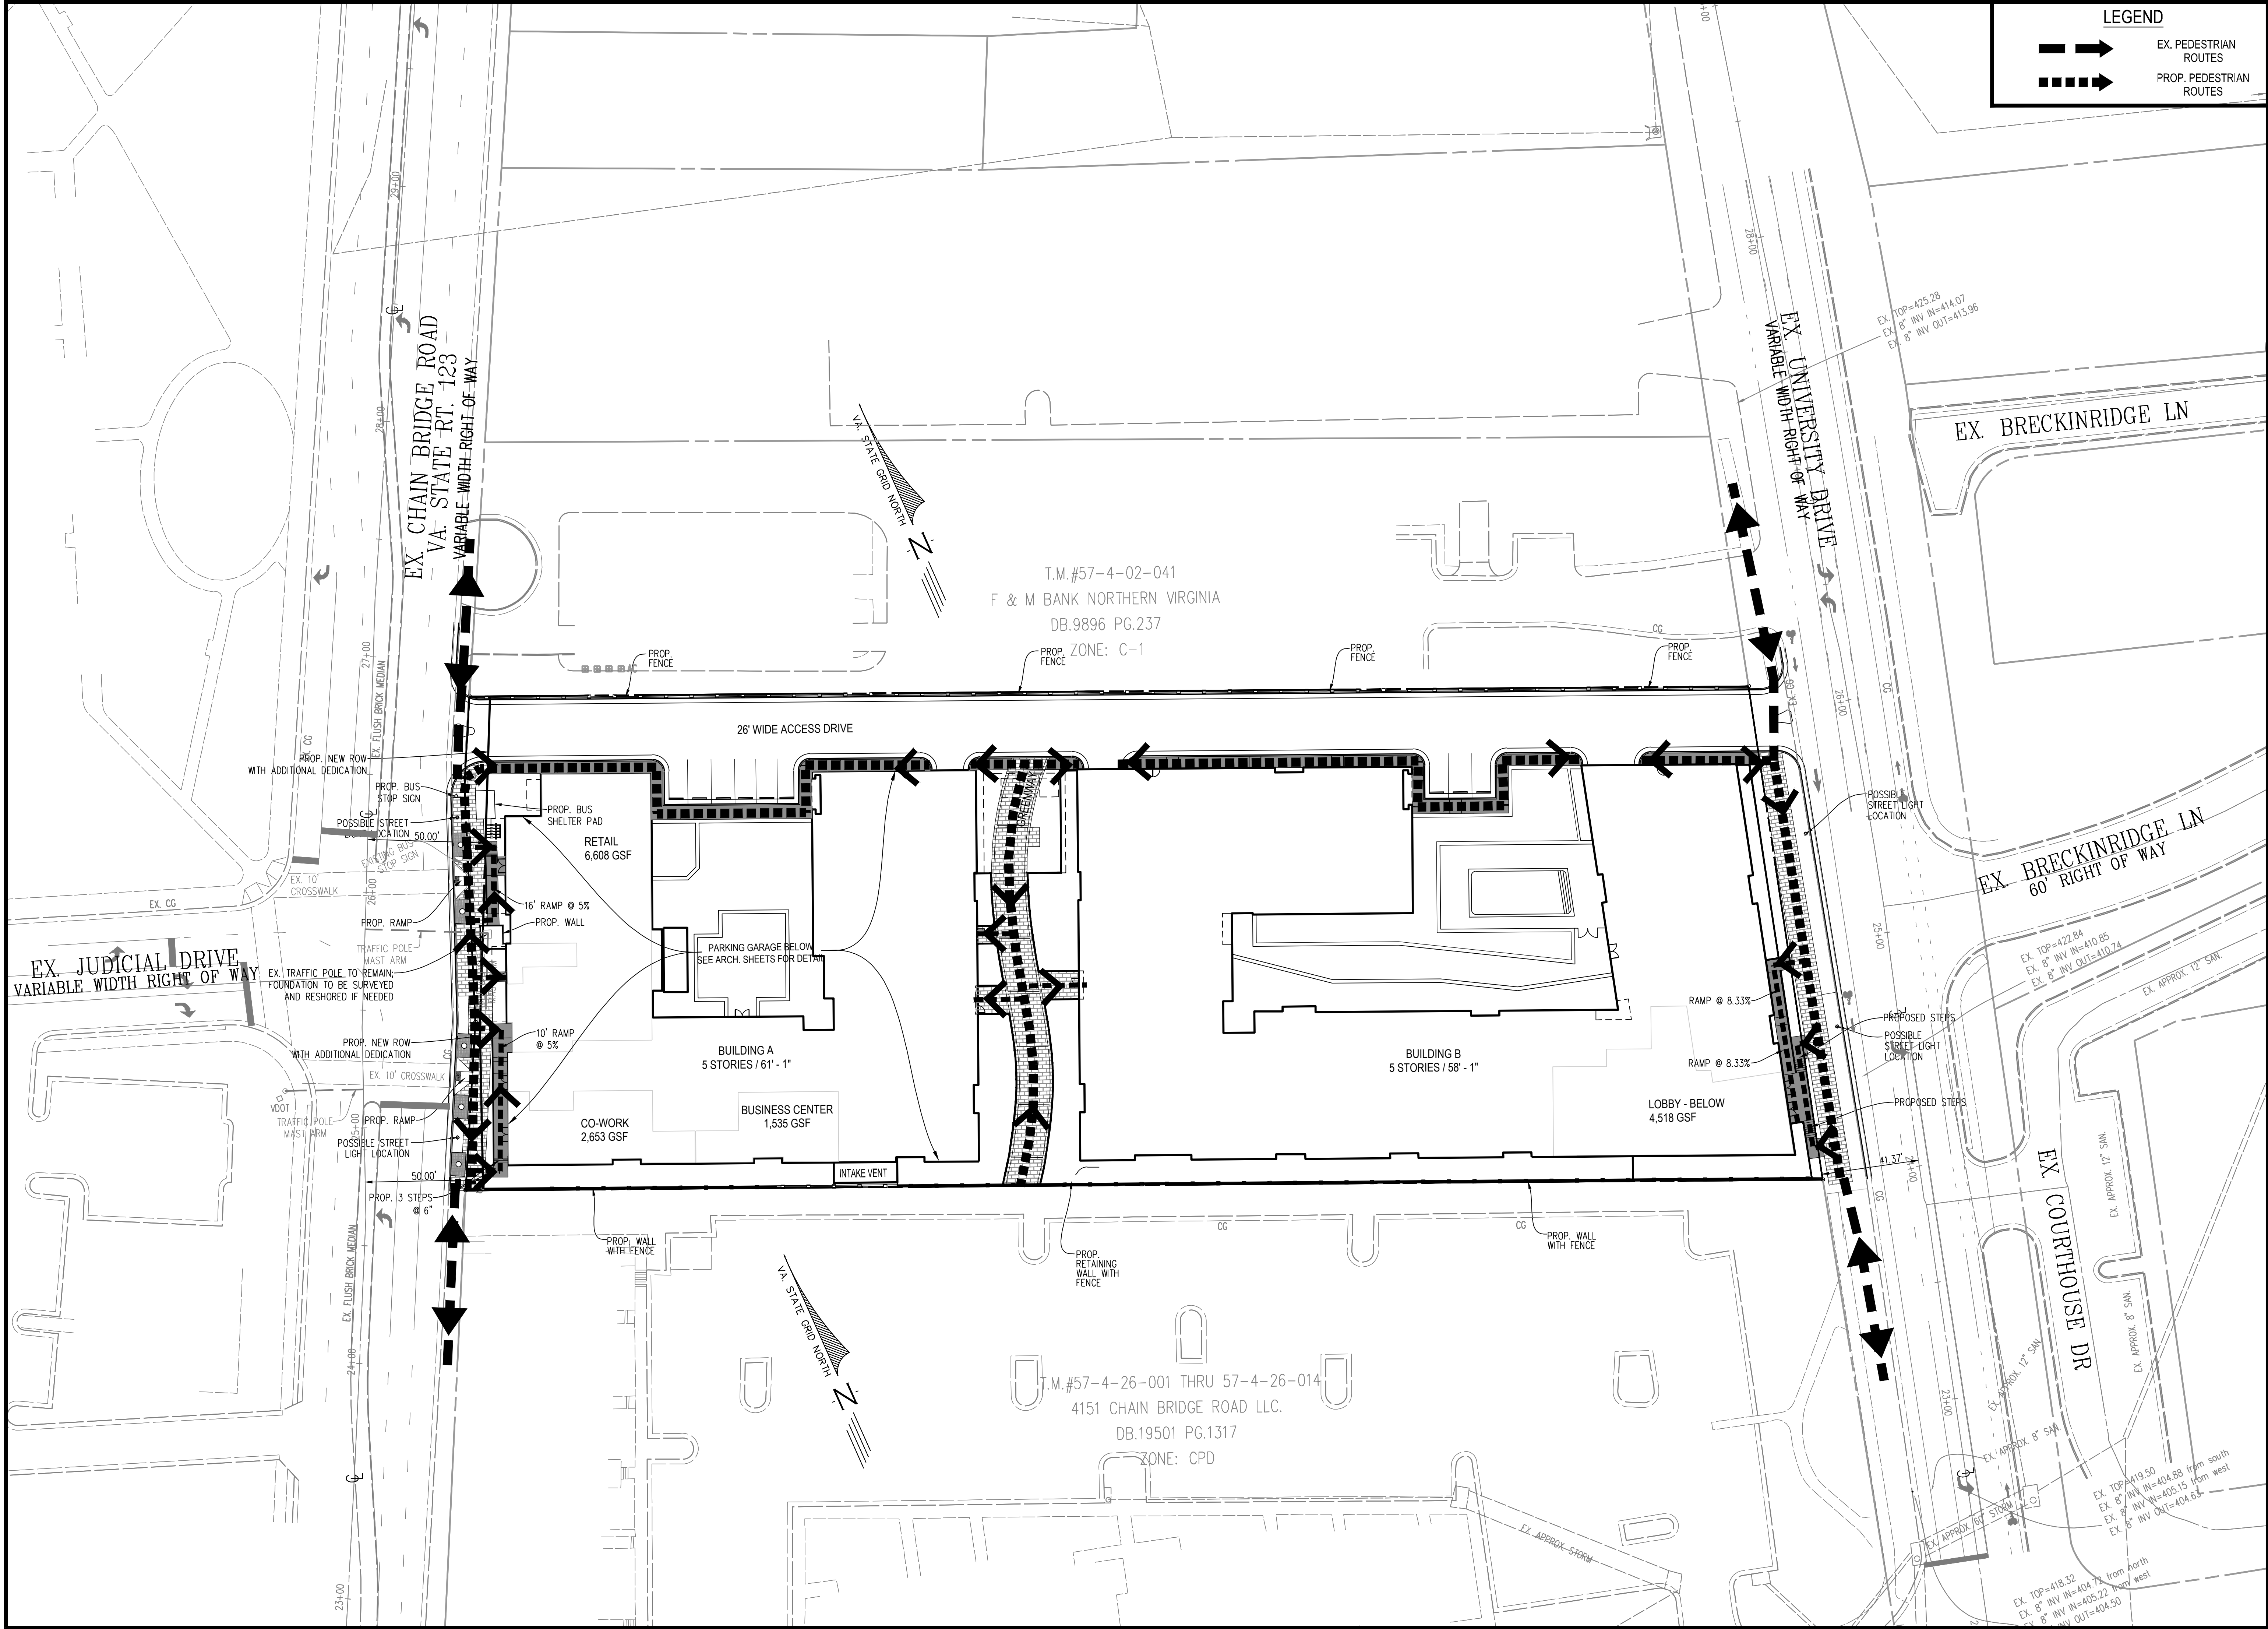

LEGEND

EX. PEDESTRIAN ROUTES

PROP. PEDESTRIAN ROUTES

PLAN DATE		REVISIONS	
No.	DATE	No.	DATE
05-04-2016			
06-03-2016			
06-11-2024			
09-03-2024			
12-02-2024			
04-22-2025			

Urban Ltd.
4200 D TECHNOLOGY CT.
CHANTILLY, VA. 20151
TEL. 703.642.2306
FAX. 703.642.2308
www.urban-llc.com

urban
Planners+Engineers+Landscape Architects+Land Services


CLAYTON C. TOOK
Lic. No. 036790
09/22/2025
PROFESSIONAL ENGINEER
COMMONWEALTH OF VIRGINIA

PEDESTRIAN CIRCULATION PLAN
4131 CHAIN BRIDGE ROAD
REZONING CDP-GDP
CITY OF FAIRFAX, VIRGINIA


DATE: DEC., 2024
SCALE: 1"=30'
C.I.= N/A

SHEET
11
OF
39

FILE No.
RZ-12787

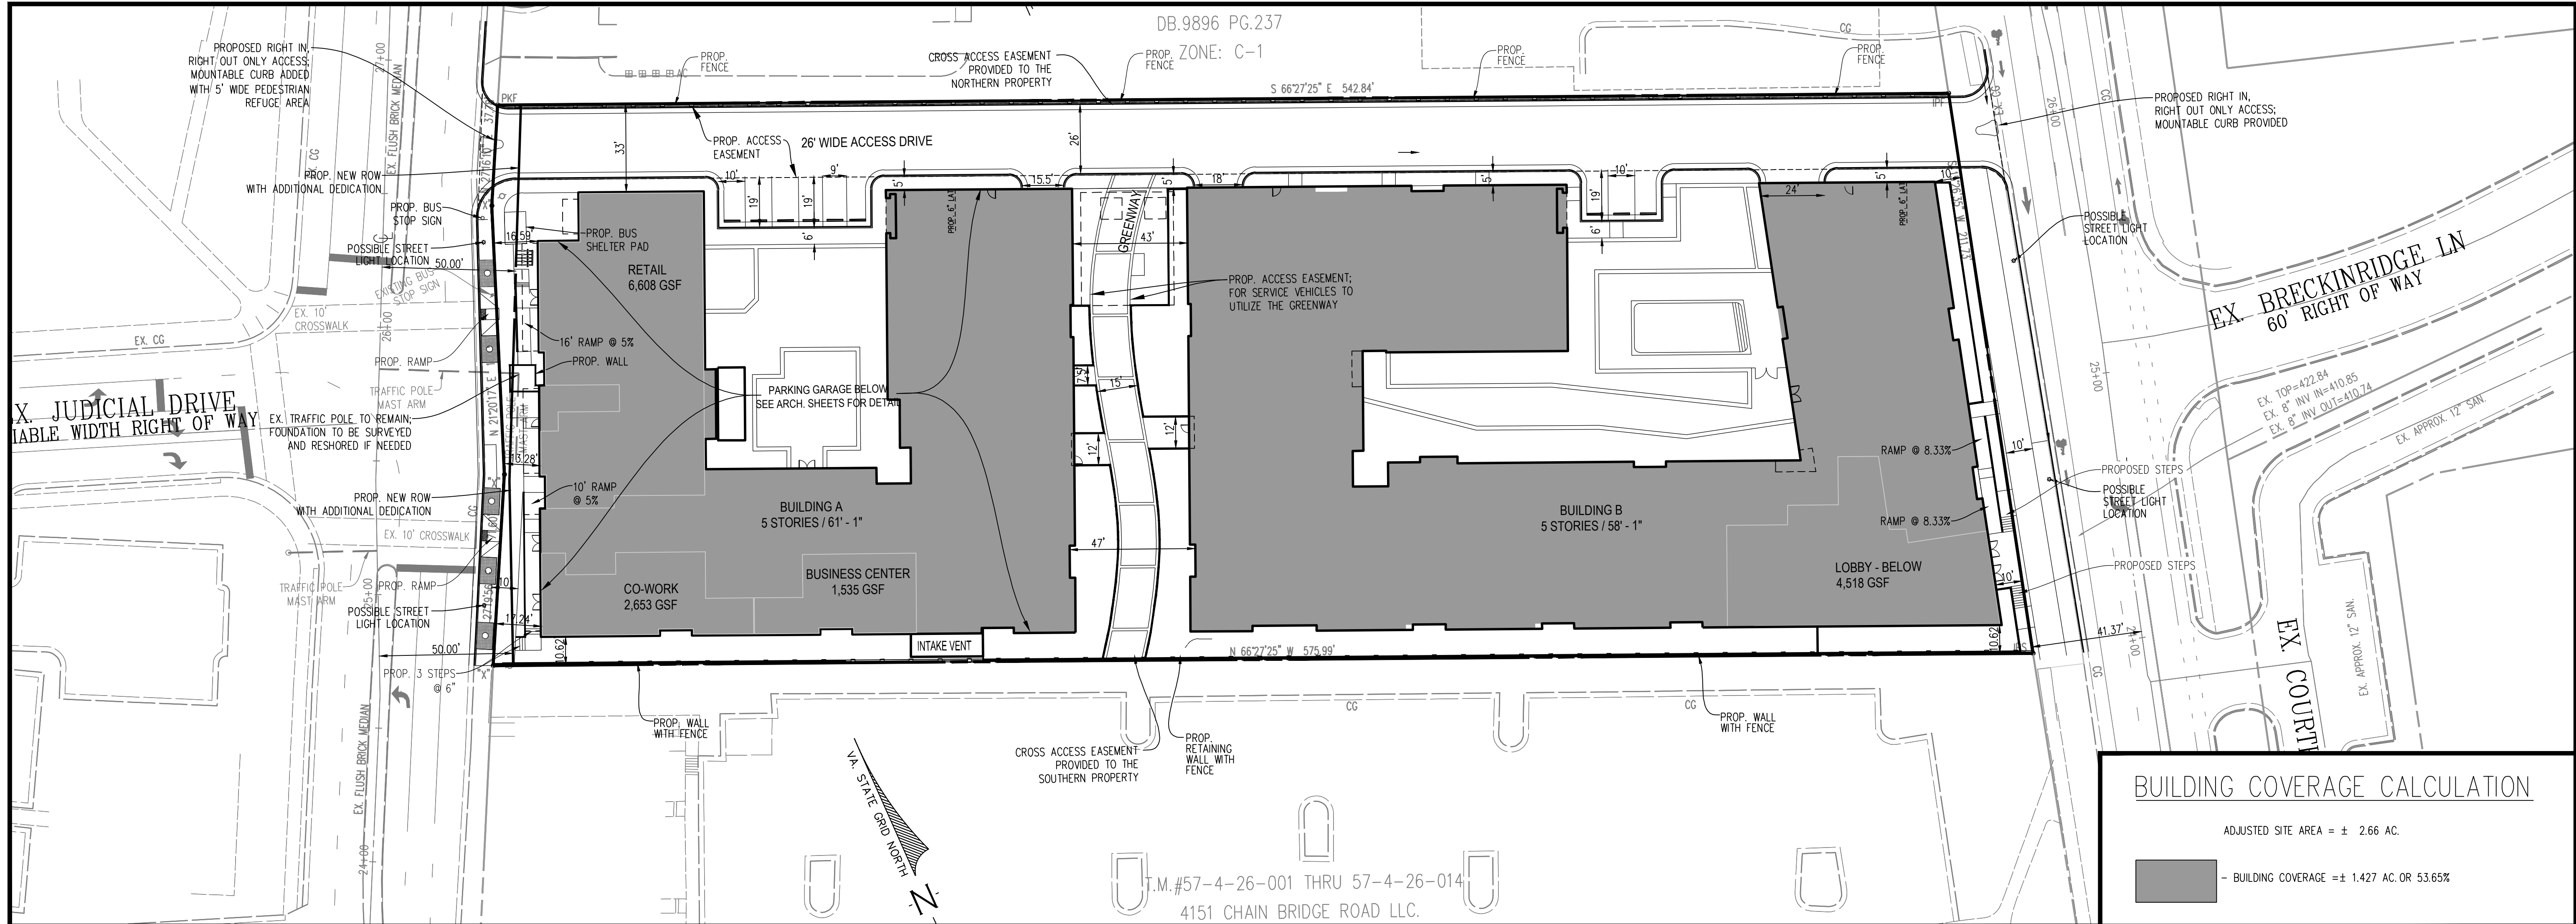

BUILDING COVERAGE CALCULATION	
ADJUSTED SITE AREA = ± 2.66 AC.	
 - BUILDING COVERAGE = ± 1.427 AC. OR 53.65%	

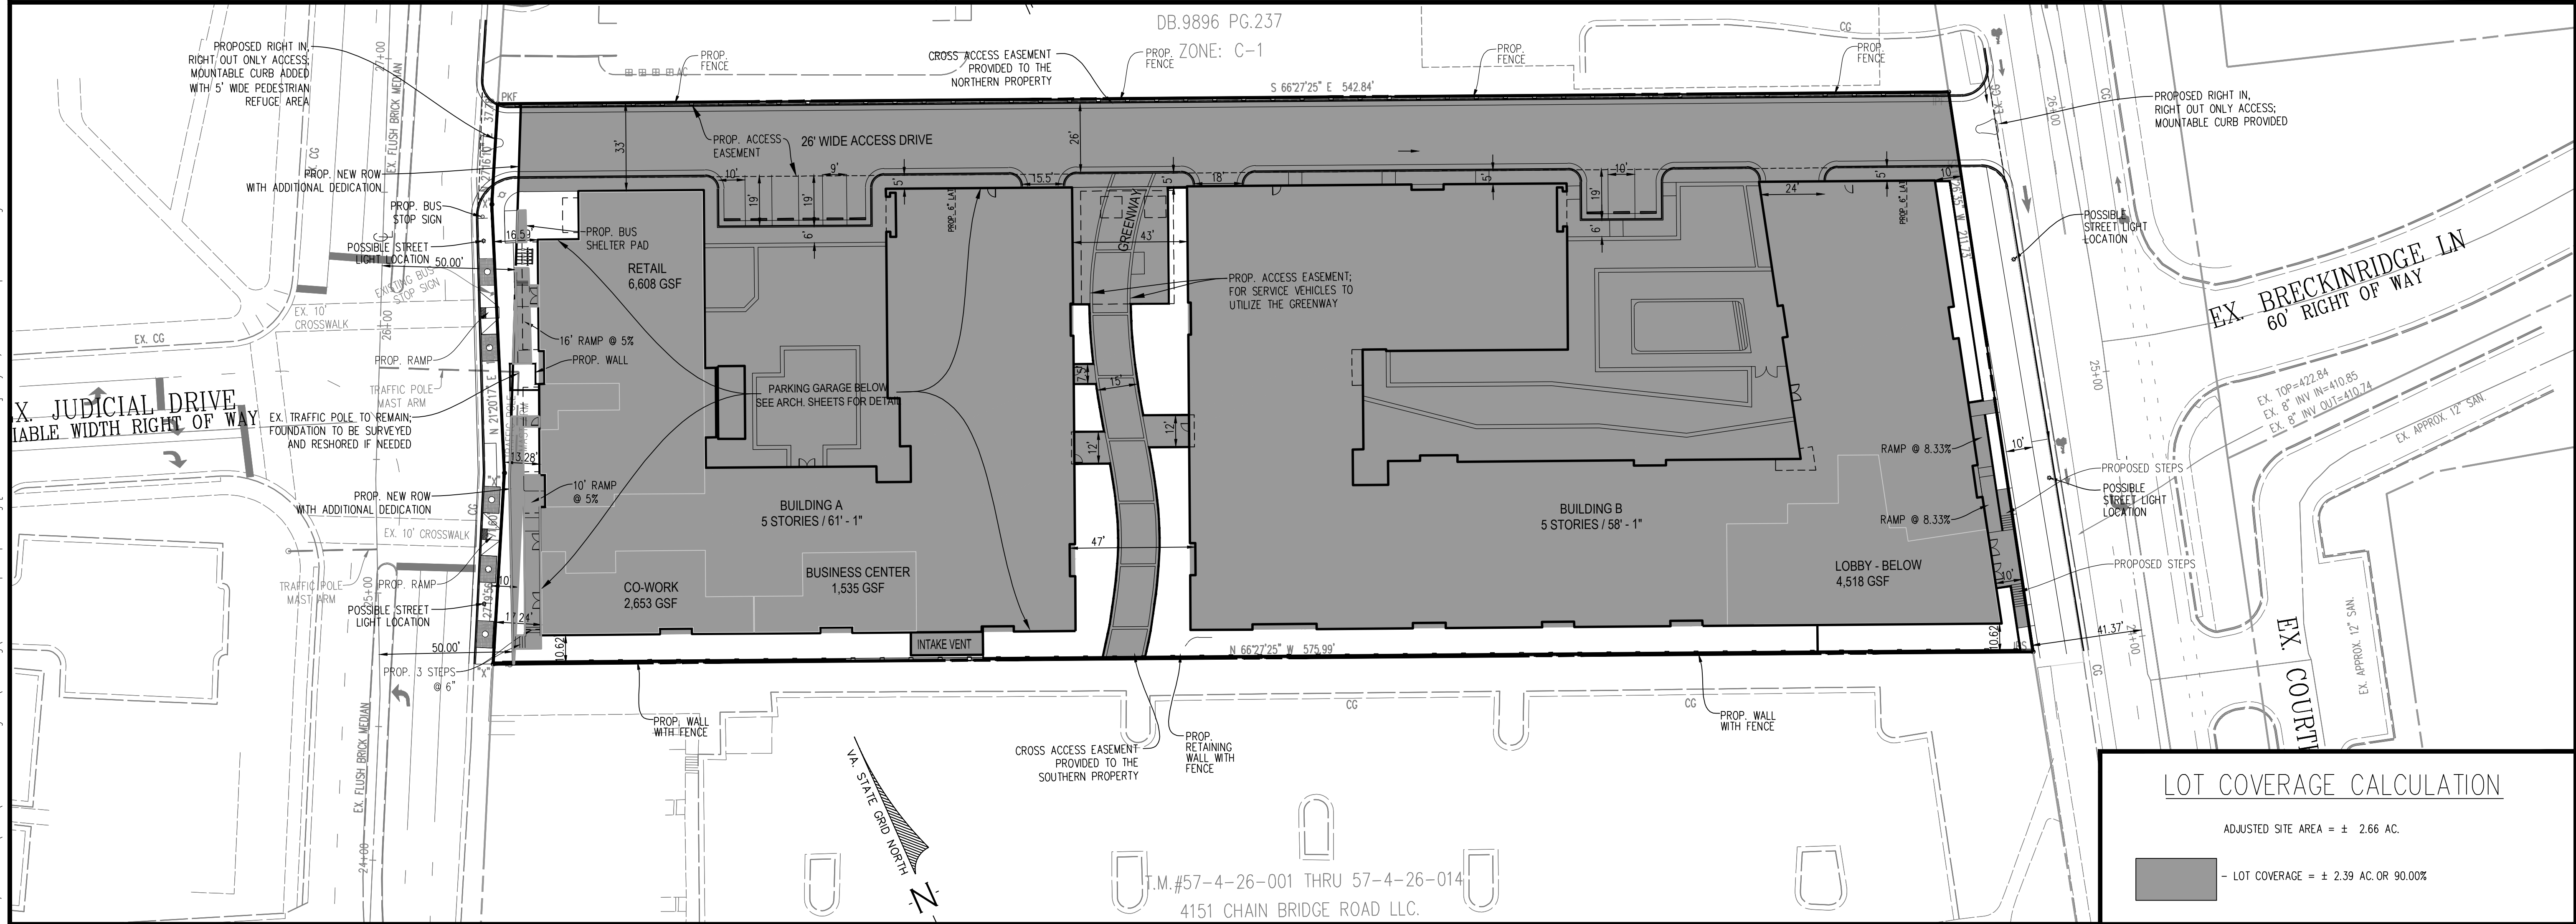

LOT COVERAGE CALCULATION	
ADJUSTED SITE AREA = ± 2.66 AC.	
 - LOT COVERAGE = ± 2.39 AC. OR 90.00%	

PLAN DATE
05-04-2016
04-29-2019
06-11-2024
09-03-2024
12-02-2024
05-22-2025

DESCRIPTION
REVISIONS

Urban Ltd.
4200 D TECHNOLOGY CT.
CHANTILLY, VA 20151
TEL: 703.642.2306
FAX: 703.638.1888
www.urban-llc.com


Planners-Engineers-Landscape Architects-Land Services

COMMONWEALTH OF VIRGINIA
CLAYTON C. TOCK
Lic. No. 036790
09/22/2025
PROFESSIONAL ENGINEER

BUILDING AND LOT COVERAGE
4151 CHAIN BRIDGE ROAD
REZONING CDP-GDP
CITY OF FAIRFAX, VIRGINIA


DATE: DEC, 2024
C.I.= N/A

SHEET
12
OF
39

FILE No.
RZ-12787

Urban, Ltd. - J:\085\4151 Chain Bridge Rd\Rezoning\12787-10-Open Space.dwg [OPEN SPACE PLAN] May 22, 2025 - 4:21pm arensberg

Urban, Ltd. - J:\085\131 Chain Bridge Rd\Rezoning\12787-21-swmm-brp-PRE.dwg [1] May 22, 2025 - 4:21pm orensberg

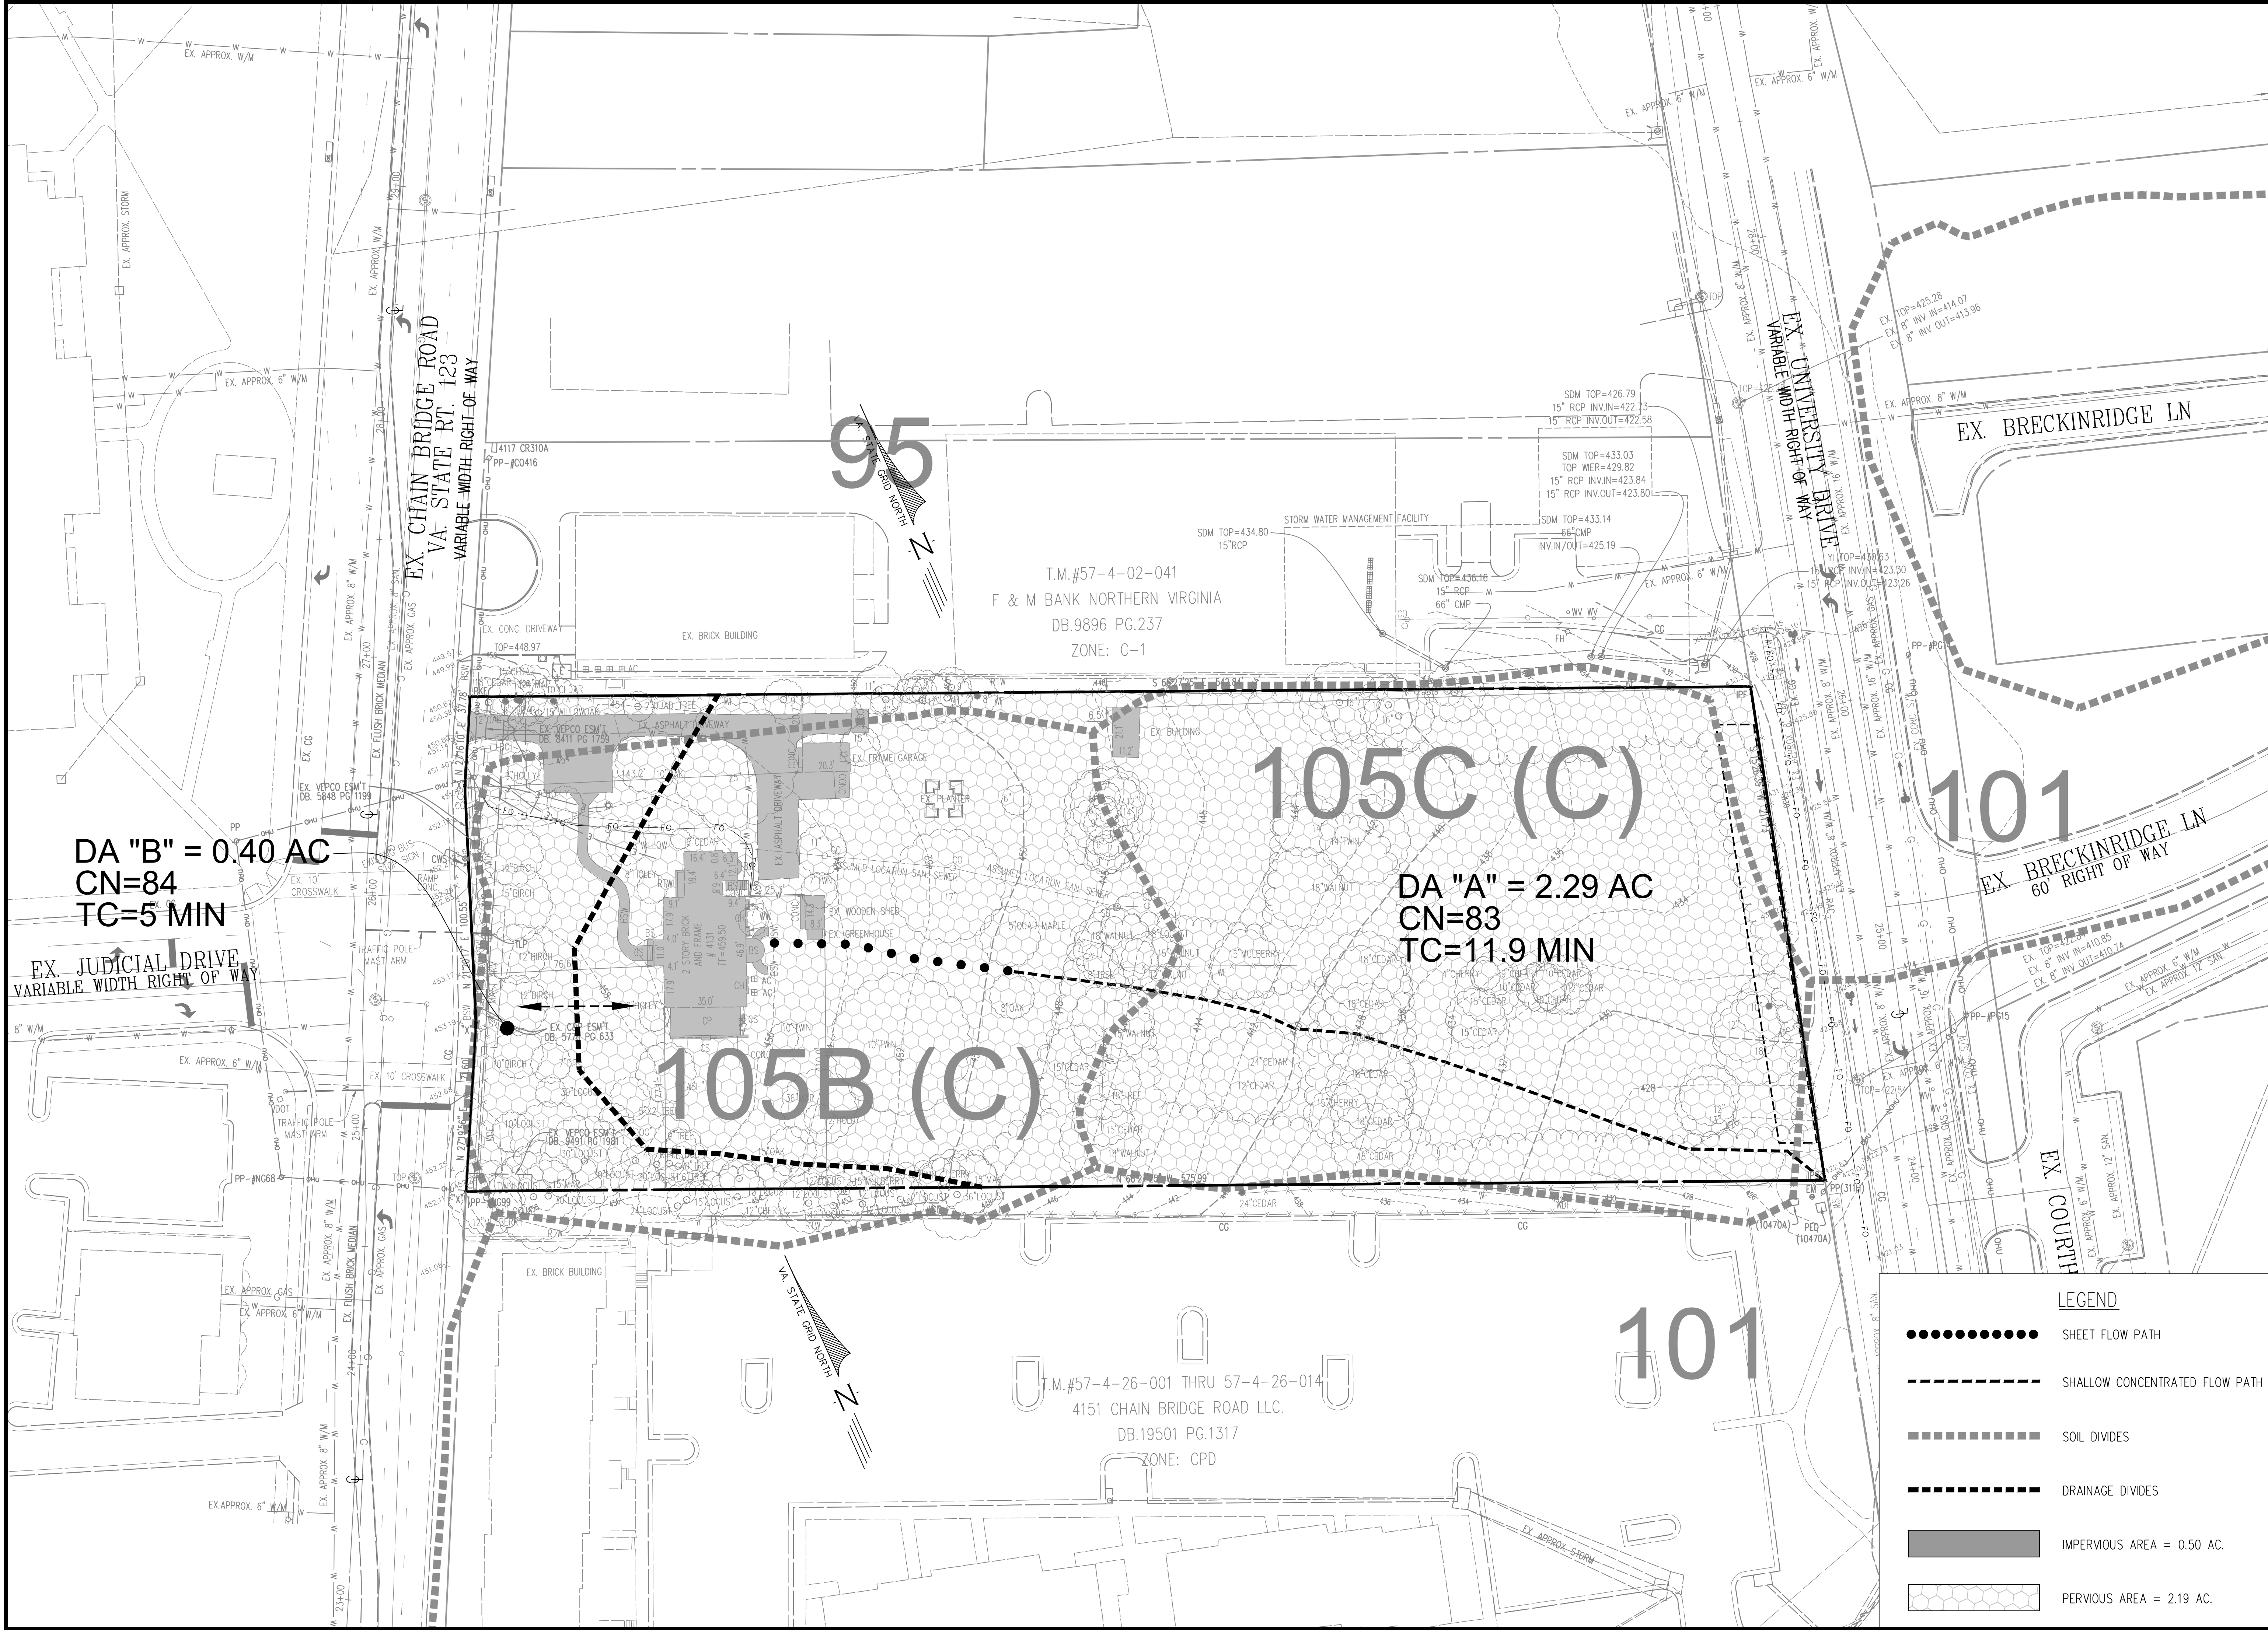

STORMWATER MANAGEMENT PRE-DEVELOPMENT		4131 CHAIN BRIDGE ROAD REZONING CDP-GDP		CITY OF FAIRFAX, VIRGINIA	
SHEET 13 OF 39		FILE No. RZ-12787		DATE: DEC. 2024	
Urban, Ltd. 4200 D TECHNOLOGY CT. CHANTILLY, VA. 20151 TEL. 703.642.2306 FAX. 703.642.2308 www.urban-llc.com		CLAYTON C. YORK Lic. No. 036790 09/22/2025 PROFESSIONAL ENGINEER		SCALE: 1"=30'	
PLAN DATE		05-04-2016 04-29-2019 06-11-2024 09-03-2024 12-02-2024 05-22-2025		No. DATE	
DESCRIPTION		REVISIONS			

J:\085\4131 Chain Bridge Rd\Rezoning\12187-21-sw-imp-bmp-PRE.dwg [2] May 22, 2025 - 4:21pm aorensberg

DRAINAGE AREA A

Curve Number Calculations

Area (ac)	CN	Description
1.824	79	50-75% Grass cover, Fair, HSG C
0.370	98	Paved HSG C
0.043	84	50-75% Grass cover, Fair, HSG D
0.053	98	Paved HSG D
2.290	83	Weighted Average
1.867		81.53% Pervious Area
0.423		18.47% Impervious Area


Time of Concentration Calculations

Tc (min)	Length (feet)	Slope (ft/ft)	Velocity (ft/sec)	Capacity (cfs)	Description
9.0	100	0.0667	0.18		Sheet Flow, Grass: Dense n= 0.240 P2= 3.05"
2.9	362	0.0888	2.09		Shallow Concentrated Flow, Short Grass Pasture Kv= 7.0 fps
11.9	462				Total

1 Year Flow Calculations

Runoff = 3.94 cfs @ 12.04 hrs , Volume= 10,051 cf , Depth= 1.21"


Runoff by SCS TR-20 method, UH=SCS, Weighted-CN, Time Span= 0.00-40.00 hrs, dt= 0.05 hrs
Type II 24-hr 1-year Rainfall=2.70"

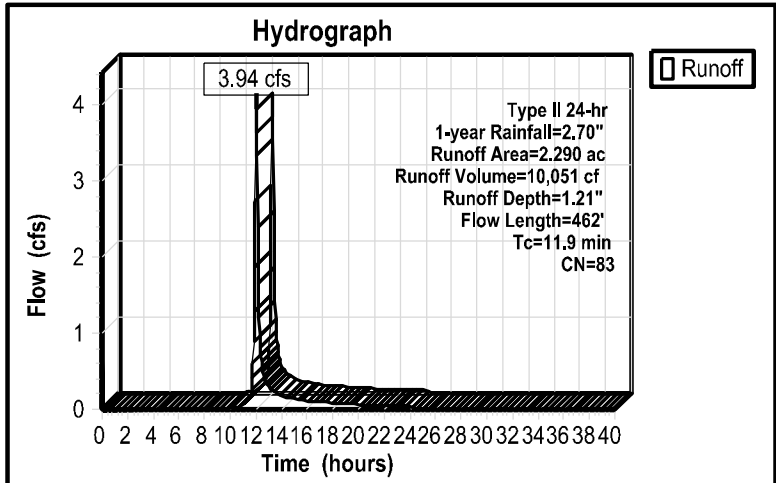

2 Year Flow Calculations

Runoff = 5.25 cfs @ 12.04 hrs , Volume= 13,377 cf , Depth= 1.61"


Runoff by SCS TR-20 method, UH=SCS, Weighted-CN, Time Span= 0.00-40.00 hrs, dt= 0.05 hrs
Type II 24-hr 2-year Rainfall=3.20"

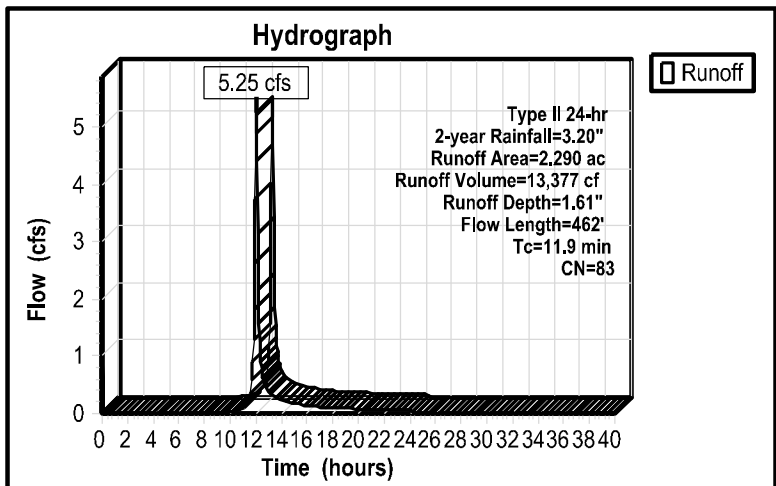

10 Year Flow Calculations

Runoff = 10.79 cfs @ 12.04 hrs , Volume= 27,894 cf , Depth= 3.36"

Runoff by SCS TR-20 method, UH=SCS, Weighted-CN, Time Span= 0.00-40.00 hrs, dt= 0.05 hrs
Type II 24-hr 10-year Rainfall=5.20"

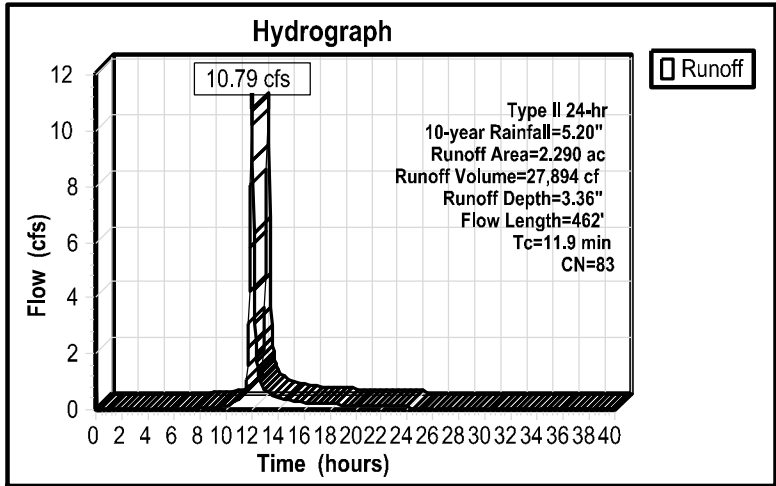

DRAINAGE AREA B

Curve Number Calculations

Area (ac)	CN	Description
0.256	79	50-75% Grass cover, Fair, HSG C
0.070	98	Paved HSG C
0.041	84	50-75% Grass cover, Fair, HSG D
0.033	98	Paved HSG D
0.400	84	Weighted Average
0.297		74.25% Pervious Area
0.103		25.75% Impervious Area


Time of Concentration Calculations

Tc (min)	Length (feet)	Slope (ft/ft)	Velocity (ft/sec)	Capacity (cfs)	Description
5.0					Direct Entry,

1 Year Flow Calculations

Runoff = 0.92 cfs @ 11.96 hrs , Volume= 1,849 cf , Depth= 1.27"


Runoff by SCS TR-20 method, UH=SCS, Weighted-CN, Time Span= 0.00-40.00 hrs, dt= 0.05 hrs
Type II 24-hr 1-year Rainfall=2.70"

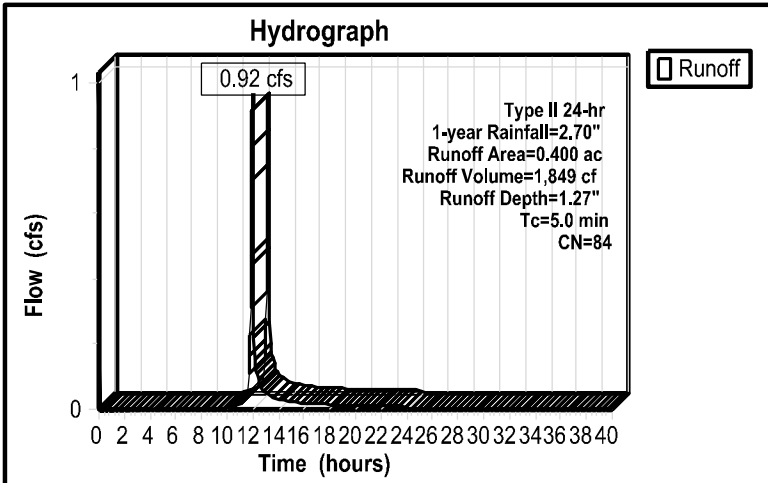

2 Year Flow Calculations

Runoff = 1.21 cfs @ 11.96 hrs , Volume= 2,443 cf , Depth= 1.68"


Runoff by SCS TR-20 method, UH=SCS, Weighted-CN, Time Span= 0.00-40.00 hrs, dt= 0.05 hrs
Type II 24-hr 2-year Rainfall=3.20"

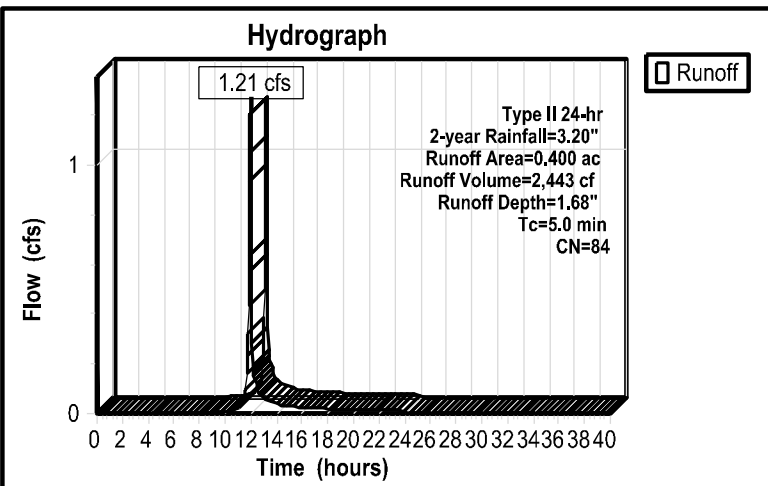

10 Year Flow Calculations

Runoff = 2.41 cfs @ 11.95 hrs , Volume= 5,015 cf , Depth= 3.45"

Runoff by SCS TR-20 method, UH=SCS, Weighted-CN, Time Span= 0.00-40.00 hrs, dt= 0.05 hrs
Type II 24-hr 10-year Rainfall=5.20"

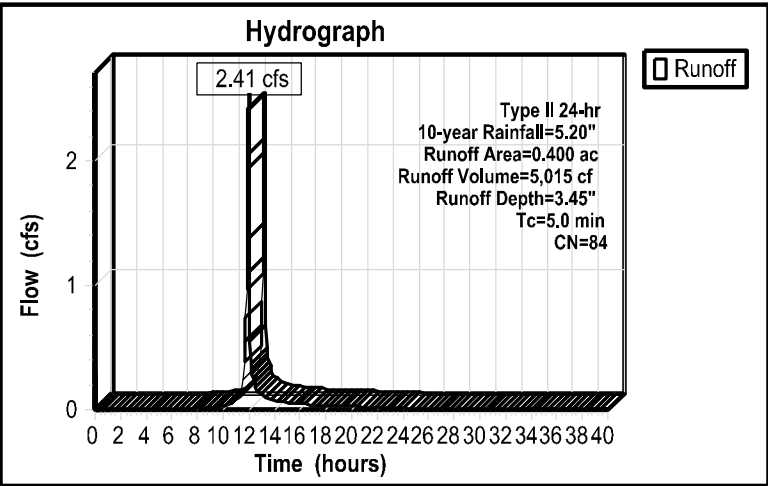

PRE-DEVELOPMENT COMPUTATIONS



4131 CHAIN BRIDGE ROAD
REZONING CDP-GDP

CITY OF FAIRFAX, VIRGINIA

SCALE: N/A C.I.= N/A DATE: DEC., 2024

SHEET
14
OF
39

FILE No.
RZ-12787

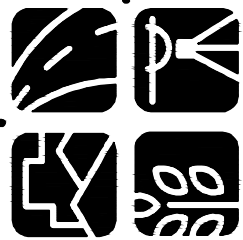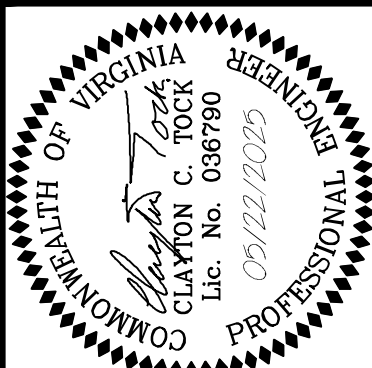

urban[™]

Planners+Engineers+Landscape Architects+Land Services

Urban, Ltd.
4300 D TECHNOLOGY CT.
CHANTILLY, VA. 20151
TEL. 703.642.2306
FAX. 703.638.1888
www.urban-llc.com

PLAN DATE

05-04-2016
06-11-2016
07-22-2016
08-11-2016
09-03-2024
12-02-2024
05-22-2025

DESCRIPTION
REVISIONS

No. DATE

STORMWATER MANAGEMENT NARRATIVE:

THIS APPLICATION PROPOSES A MULTIFAMILY DWELLING WITH ASSOCIATED GARAGE PARKING THUS INCREASING THE IMPERVIOUS AREA IN THE SUBJECT SITE. THE TOPOGRAPHY OF THE SITE CONSISTS OF ONE DRAINAGE AREA, WHICH DRAINS TO THE EAST TOWARDS UNIVERSITY BOULEVARD.

SEE SHEET 14 FOR PRE-DEVELOPMENT COMPUTATIONS.

A STORMWATER MANAGEMENT VAULT WILL SERVE AS THE STORMWATER MANAGEMENT FACILITY FOR THIS SITE, WHICH WILL CONTROL THE 1, 2 & 10 YEAR 24HR STORM AND RELEASE STORMWATER RUNOFF INTO A PROPOSED CLOSED CONDUIT STORM SEWER SYSTEM LOCATED PARALLEL TO UNIVERSITY DRIVE. THIS CLOSED CONDUIT SYSTEM WILL ALSO COLLECT STORMWATER RUNOFF FROM THE PROPOSED IMPROVEMENT LOCATED INSIDE THE RIGHT OF WAY ALONG UNIVERSITY BOULEVARD. AT THIS POINT, STORMWATER RUNOFF FROM THE RIGHT OF WAY AND THE SITE (DRAINAGE AREA 'A') WILL CONVERGE AND BE RELEASED AT AN OUTFALL POINT LOCATED INSIDE A MAPPED FLOOD PLAIN PER THE CITY OF FAIRFAX GIS MAP (SEE SHEET #20 FOR LOCATION).

PER THE CHANNEL PROTECTION SECTION 9VAC25-870-66.B.1 OF THE VIRGINIA STORMWATER REGULATION, "WHEN STORMWATER FROM A DEVELOPMENT IS DISCHARGED TO A MANMADE STORMWATER CONVEYANCE SYSTEM, THE MANMADE CONVEYANCE SYSTEM SHALL CONVEY THE POST DEVELOPMENT PEAK FLOW RATE FROM THE TWO YEAR 24-HOUR STORM EVENT WITHOUT CAUSING EROSION OF THE SYSTEM." THEREFORE, THE PROPOSED STORM LOCATED ALONG UNIVERSITY BOULEVARD WILL BE FINAL ENGINEERED DURING THE SITE PLAN PHASE TO ADEQUATELY CONVEY THE TWO YEAR 24-HOUR STORM AND PREVENT EROSION AT THE OUTFALL POINT.

SEE THIS SHEET FOR POST DEVELOPMENT DIVIDES AND SHEET 16 FOR POST-DEVELOPMENT COMPUTATIONS.



LEGEND

- SOIL DIVIDES
- DRAINAGE DIVIDES
- IMPERVIOUS AREA = 2.35 AC.
- PERVIOUS AREA = 0.34 AC.
- PROPOSED STORMWATER VAULTS

PLAN DATE
05-04-2016
06-11-2024
09-03-2024
12-02-2024
05-22-2025

DESCRIPTION
REVISIONS

Urban Ltd.
4200 D TECHNOLOGY CT.
CHANTILLY, VA. 20151
TEL: 703.642.2366
FAX: 703.642.2366
www.urban-llc.com

urban
Planners-Engineers-Landscape Architects-Land Services

SEAL
CLAYTON C. ROCK
Lic. No. 036790
09/22/2025
PROFESSIONAL ENGINEER
STATE OF VIRGINIA

SWM POST-DEVELOPMENT PLAN
4131 CHAIN BRIDGE ROAD
REZONING CDP-GDP
CITY OF FAIRFAX, VIRGINIA

DATE: DEC., 2024
SCALE: 1"=30'
C.I.: 2'

SHEET
15
OF
39

FILE No.
RZ-12787

Urban, Ltd. - J:\085\4131 Chain Bridge Rd\Rezoning\12787-21-swmm-bmp-POST-Hwy [post dev swm bmp] May 22, 2025 - 4:21pm corensberg

Summary for 1-Year Post-Development Area

[49] Hint: Tc<2dt may require smaller dt

Runoff = 9.91 cfs@ 11.95 hrs Volume= 22,041 cf Depth=2.26"
Routed to Pond 28P : Vault A

Runoff by SCS TR-20 method, UH=SCS, Weighted-CN, Time Span= 0.00-40.00 hrs, dt= 0.05 hrs
Type II 24-hr 1-year Rainfall=2.70"

Area (ac)	CN	Description
0.240	79	50-75% Grass cover, Fair, HSG C
0.040	84	50-75% Grass cover, Fair, HSG D
2.280	98	Paved parking, HSG C
0.130	98	Paved parking, HSG D
2.690	96	Weighted Average
0.280		10.41% Pervious Area
2.410		89.59% Impervious Area

Tc (min)	Length (feet)	Slope (ft/ft)	Velocity (ft/sec)	Capacity (cfs)	Description
5.0					Direct Entry,

Summary for 2-Year Post-Development Area

[49] Hint: Tc<2dt may require smaller dt

Runoff = 11.92 cfs@ 11.95 hrs Volume= 26,844 cf Depth=2.75"
Routed to Pond 28P : Vault A

Runoff by SCS TR-20 method, UH=SCS, Weighted-CN, Time Span= 0.00-40.00 hrs, dt= 0.05 hrs
Type II 24-hr 2-year Rainfall=3.20"

Area (ac)	CN	Description
0.240	79	50-75% Grass cover, Fair, HSG C
0.040	84	50-75% Grass cover, Fair, HSG D
2.280	98	Paved parking, HSG C
0.130	98	Paved parking, HSG D
2.690	96	Weighted Average
0.280		10.41% Pervious Area
2.410		89.59% Impervious Area

Tc (min)	Length (feet)	Slope (ft/ft)	Velocity (ft/sec)	Capacity (cfs)	Description
5.0					Direct Entry,

Summary for 10-Year Post-Development Area

[49] Hint: Tc<2dt may require smaller dt

Runoff = 19.86 cfs@ 11.95 hrs Volume= 46,200 cf Depth=4.73"
Routed to Pond 28P : Vault A

Runoff by SCS TR-20 method, UH=SCS, Weighted-CN, Time Span= 0.00-40.00 hrs, dt= 0.05 hrs
Type II 24-hr 10-year Rainfall=5.20"

Area (ac)	CN	Description
0.240	79	50-75% Grass cover, Fair, HSG C
0.040	84	50-75% Grass cover, Fair, HSG D
2.280	98	Paved parking, HSG C
0.130	98	Paved parking, HSG D
2.690	96	Weighted Average
0.280		10.41% Pervious Area
2.410		89.59% Impervious Area

Tc (min)	Length (feet)	Slope (ft/ft)	Velocity (ft/sec)	Capacity (cfs)	Description
5.0					Direct Entry,

Summary for Pond 28P: Vault A

Inflow Area = 117,176 sf 89.59%Impervious Inflow Depth =2.26" for 1-year event
Inflow = 9.91 cfs@ 11.95 hrs Volume= 22,041 cf
Outflow = 2.50 cfs@ 12.11 hrs Volume= 22,041 cf Atten= 75%Lag= 9.5 min
Primary = 2.50 cfs@ 12.11 hrs Volume= 22,041 cf
Routed to Link 5L : Outfall A

Routing by Stor-Ind method, Time Span= 0.00-40.00 hrs, dt= 0.05 hrs
Peak Elev= 6.0' @ 12.11 hrs Surf.Area= 1,684 sStorage= 10,119 cf

Plug-Flow detention time=84.3 min calculated for 22,041 cf (100% of inflow)
Center-of-Mass det. time=84.1 min (958.8 - 774.7)

Volume	Invert	Avail.Storage	Storage Description
#1	0.00'	16,840 cf	Custom Stage Data (Prismatic) Listed below(Recalc)
Elevation (feet)	Surf.Area (sq-ft)	Inc.Store (cubic-feet)	Cum.Store (cubic-feet)
0.00	1,684	0	0
10.00	1,684	16,840	16,840

Device	Routing	Invert	Outlet Devices
#1	Primary	0.00'	3.0" Vert. Orifice/GrateC= 0.600 Limited to weir flow at low heads
#2	Primary	5.56'	24.0" W x 6.0" H Vert. Orifice/GrateC= 0.600 Limited to weir flow at low heads

Primary OutFlowMax=2.42 cf@ 12.11 hrsHW=6.00' (Free Discharge)
1=Orifice/GrateOrifice Controls 0.57 cfs @ 11.67 fps
2=Orifice/GrateOrifice Controls 1.84 cfs @ 2.12 fps

Summary for Pond 28P: Vault A

Inflow Area = 117,176 sf 89.59%Impervious Inflow Depth =2.75" for 2-year event
Inflow = 11.92 cfs@ 11.95 hrs Volume= 26,844 cf
Outflow = 5.17 cfs@ 12.06 hrs Volume= 26,844 cf Atten= 57%Lag= 6.7 min
Primary = 5.17 cfs@ 12.06 hrs Volume= 26,844 cf
Routed to Link 5L : Outfall A

Routing by Stor-Ind method, Time Span= 0.00-40.00 hrs, dt= 0.05 hrs
Peak Elev= 6.7' @ 12.06 hrs Surf.Area= 1,684 sStorage= 11,300 cf

Plug-Flow detention time=67.8 min calculated for 26,844 cf (100% of inflow)
Center-of-Mass det. time=67.6 min (937.2 - 769.6)

Volume	Invert	Avail.Storage	Storage Description
#1	0.00'	16,840 cf	Custom Stage Data (Prismatic) Listed below(Recalc)
Elevation (feet)	Surf.Area (sq-ft)	Inc.Store (cubic-feet)	Cum.Store (cubic-feet)
0.00	1,684	0	0
10.00	1,684	16,840	16,840

Device	Routing	Invert	Outlet Devices
#1	Primary	0.00'	3.0" Vert. Orifice/GrateC= 0.600 Limited to weir flow at low heads
#2	Primary	5.56'	24.0" W x 6.0" H Vert. Orifice/GrateC= 0.600 Limited to weir flow at low heads

Primary OutFlowMax=5.05 cf@ 12.06 hrsHW=6.67' (Free Discharge)
1=Orifice/GrateOrifice Controls 0.60 cfs @ 12.32 fps
2=Orifice/GrateOrifice Controls 4.45 cfs @ 4.45 fps

Summary for Pond 28P: Vault A

Inflow Area = 117,176 sf 89.59%Impervious Inflow Depth =4.73" for 10-year event
Inflow = 19.86 cfs@ 11.95 hrs Volume= 46,200 cf
Outflow = 10.24 cfs@ 12.05 hrs Volume= 46,199 cf Atten= 48%Lag= 5.8 min
Primary = 10.24 cfs@ 12.05 hrs Volume= 46,199 cf
Routed to Link 5L : Outfall A




Routing by Stor-Ind method, Time Span= 0.00-40.00 hrs, dt= 0.05 hrs
Peak Elev= 9.7' @ 12.05 hrs Surf.Area= 1,684 sStorage= 16,356 cf

Plug-Flow detention time=35.4 min calculated for 46,199 cf (100% of inflow)
Center-of-Mass det. time=35.2 min (892.0 - 756.8)

Volume	Invert	Avail.Storage	Storage Description
#1	0.00'	16,840 cf	Custom Stage Data (Prismatic) Listed below(Recalc)
Elevation (feet)	Surf.Area (sq-ft)	Inc.Store (cubic-feet)	Cum.Store (cubic-feet)
0.00	1,684	0	0
10.00	1,684	16,840	16,840

Device	Routing	Invert	Outlet Devices
#1	Primary	0.00'	3.0" Vert. Orifice/GrateC= 0.600 Limited to weir flow at low heads
#2	Primary	5.56'	24.0" W x 6.0" H Vert. Orifice/GrateC= 0.600 Limited to weir flow at low heads


Primary OutFlowMax=10.22 cf@ 12.05 hrsHW=9.69' (Free Discharge)
1=Orifice/GrateOrifice Controls 0.73 cfs @ 14.89 fps
2=Orifice/GrateOrifice Controls 9.48 cfs @ 9.48 fps

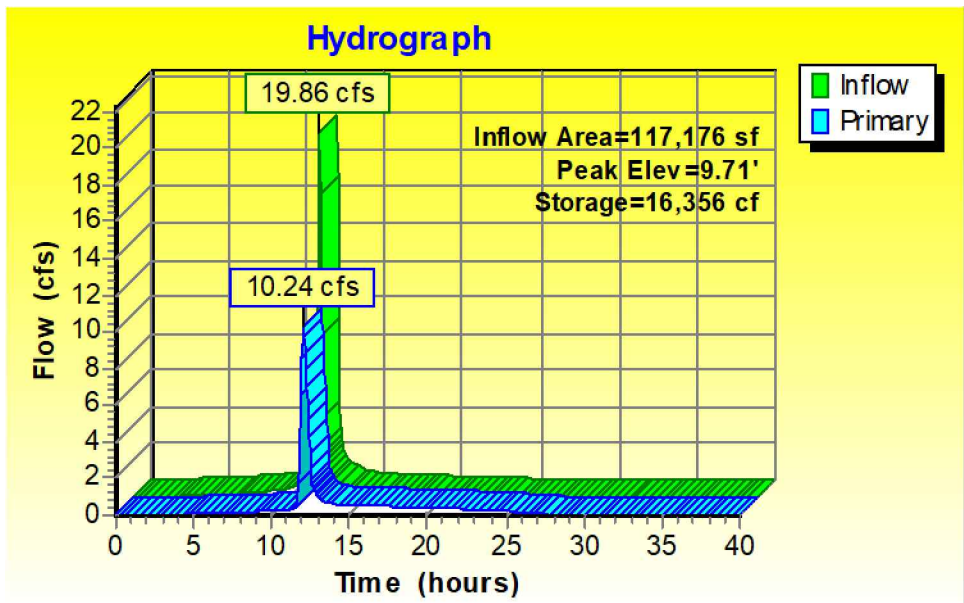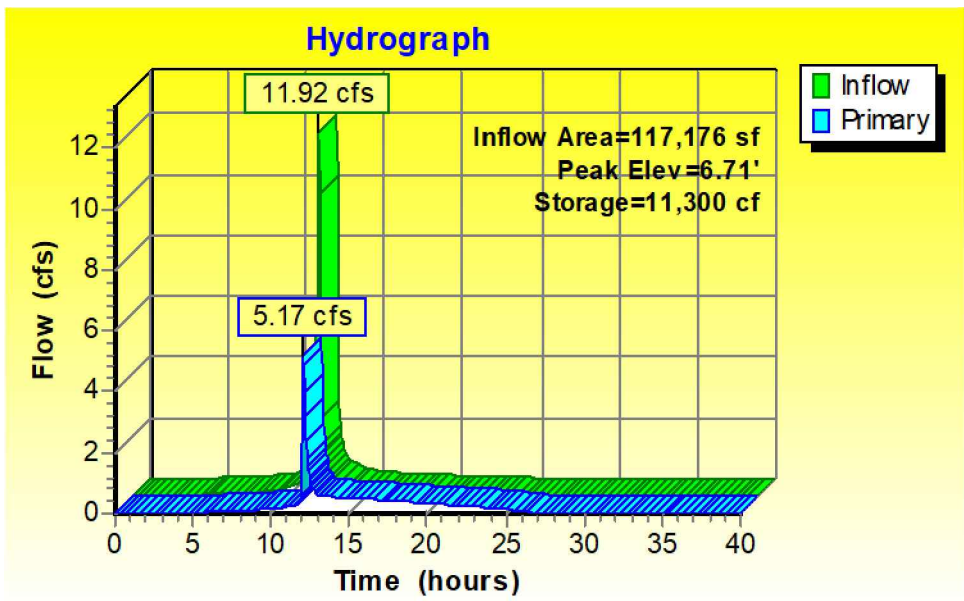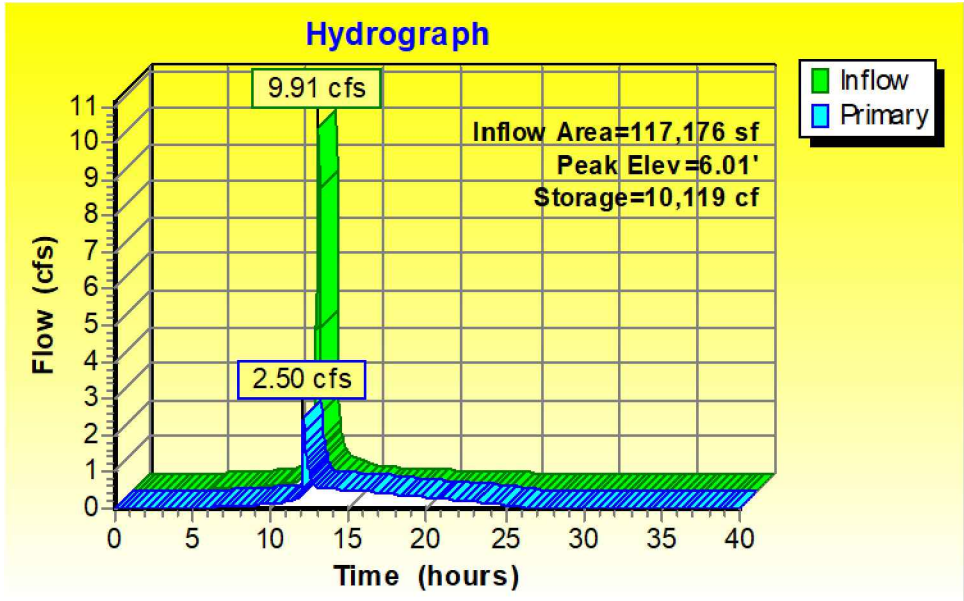

1-Year Study Point Summary

Inflow Area = 117,176 sf 89.59%Impervious Inflow Depth =2.26" for 1-year event
Inflow = 2.50 cfs@ 12.11 hrs Volume= 22,041 cf
Primary = 2.50 cfs@ 12.11 hrs Volume= 22,041 cf Atten= 0%Lag= 0.0 min


Primary outflow = Inflow, Time Span= 0.00-40.00 hrs, dt= 0.05 hrs

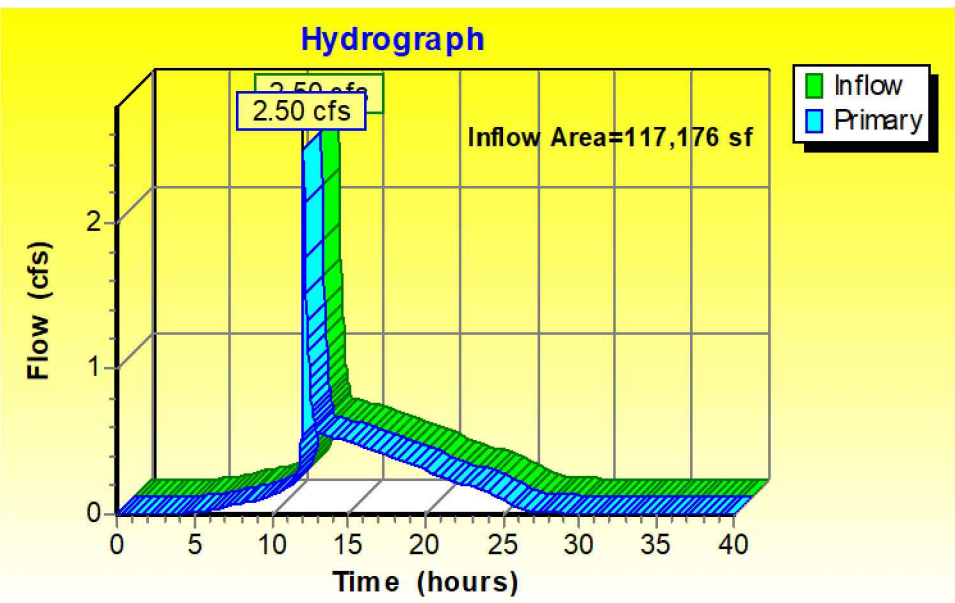

2-Year Study Point Summary

Inflow Area = 117,176 sf 89.59%Impervious Inflow Depth =2.75" for 2-year event
Inflow = 5.17 cfs@ 12.06 hrs Volume= 26,844 cf
Primary = 5.17 cfs@ 12.06 hrs Volume= 26,844 cf Atten= 0%Lag= 0.0 min


Primary outflow = Inflow, Time Span= 0.00-40.00 hrs, dt= 0.05 hrs

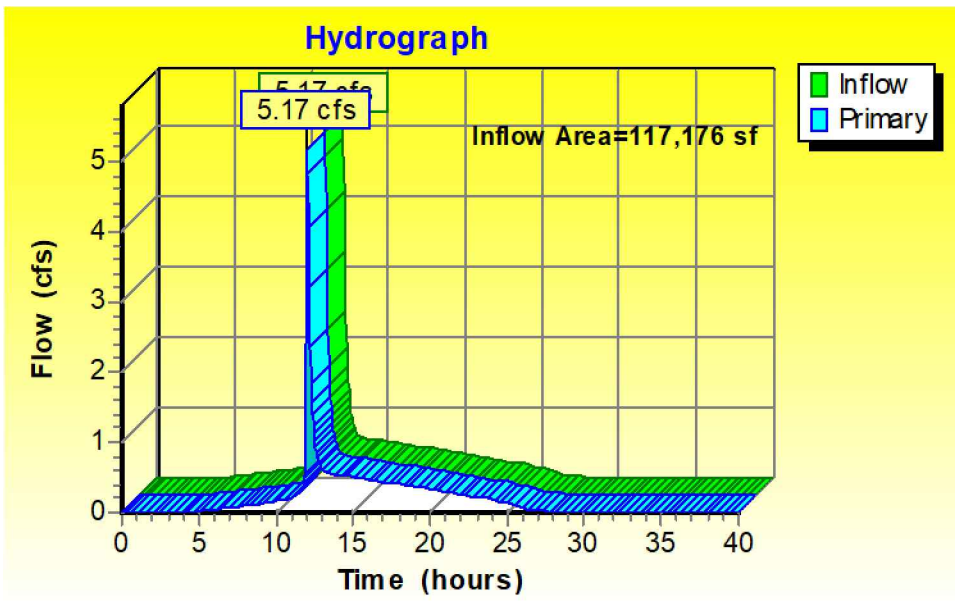

10-Year Study Point Summary

Inflow Area = 117,176 sf 89.59%Impervious Inflow Depth =4.73" for 10-year event
Inflow = 10.24 cfs@ 12.05 hrs Volume= 46,199 cf
Primary = 10.24 cfs@ 12.05 hrs Volume= 46,199 cf Atten= 0%Lag= 0.0 min

Primary outflow = Inflow, Time Span= 0.00-40.00 hrs, dt= 0.05 hrs

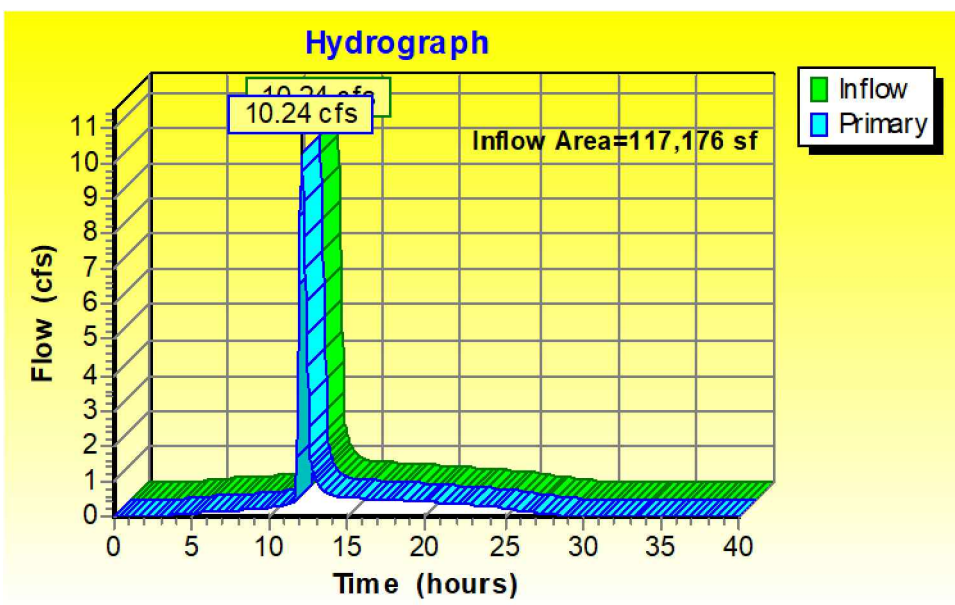

PLAN DATE	05-04-2016	DESCRIPTION	REVISIONS
	06-11-2016		
	09-03-2016		
	06-11-2024		
	09-03-2024		
	12-02-2024		
	05-22-2025		
No.	DATE		

Urban, Ltd.
4300 D TECHNOLOGY CT.
CHANTILLY, VA, 20151
TEL: 703.642.2306
FAX: 703.642.2308
www.urban-llc.com

urban^{llc}





SWM POST-DEVELOPMENT COMPS
4131 CHAIN BRIDGE ROAD
REZONING CDP-GDP
CITY OF FAIRFAX, VIRGINIA
SCALE: N/A

DATE: DEC., 2024
C.I.= N/A

SHEET
16
OF
39

FILE No.
RZ-12787

POSSIBLE SWM VAULT STANDARD DETAILS (OR APPROVED EQUAL)

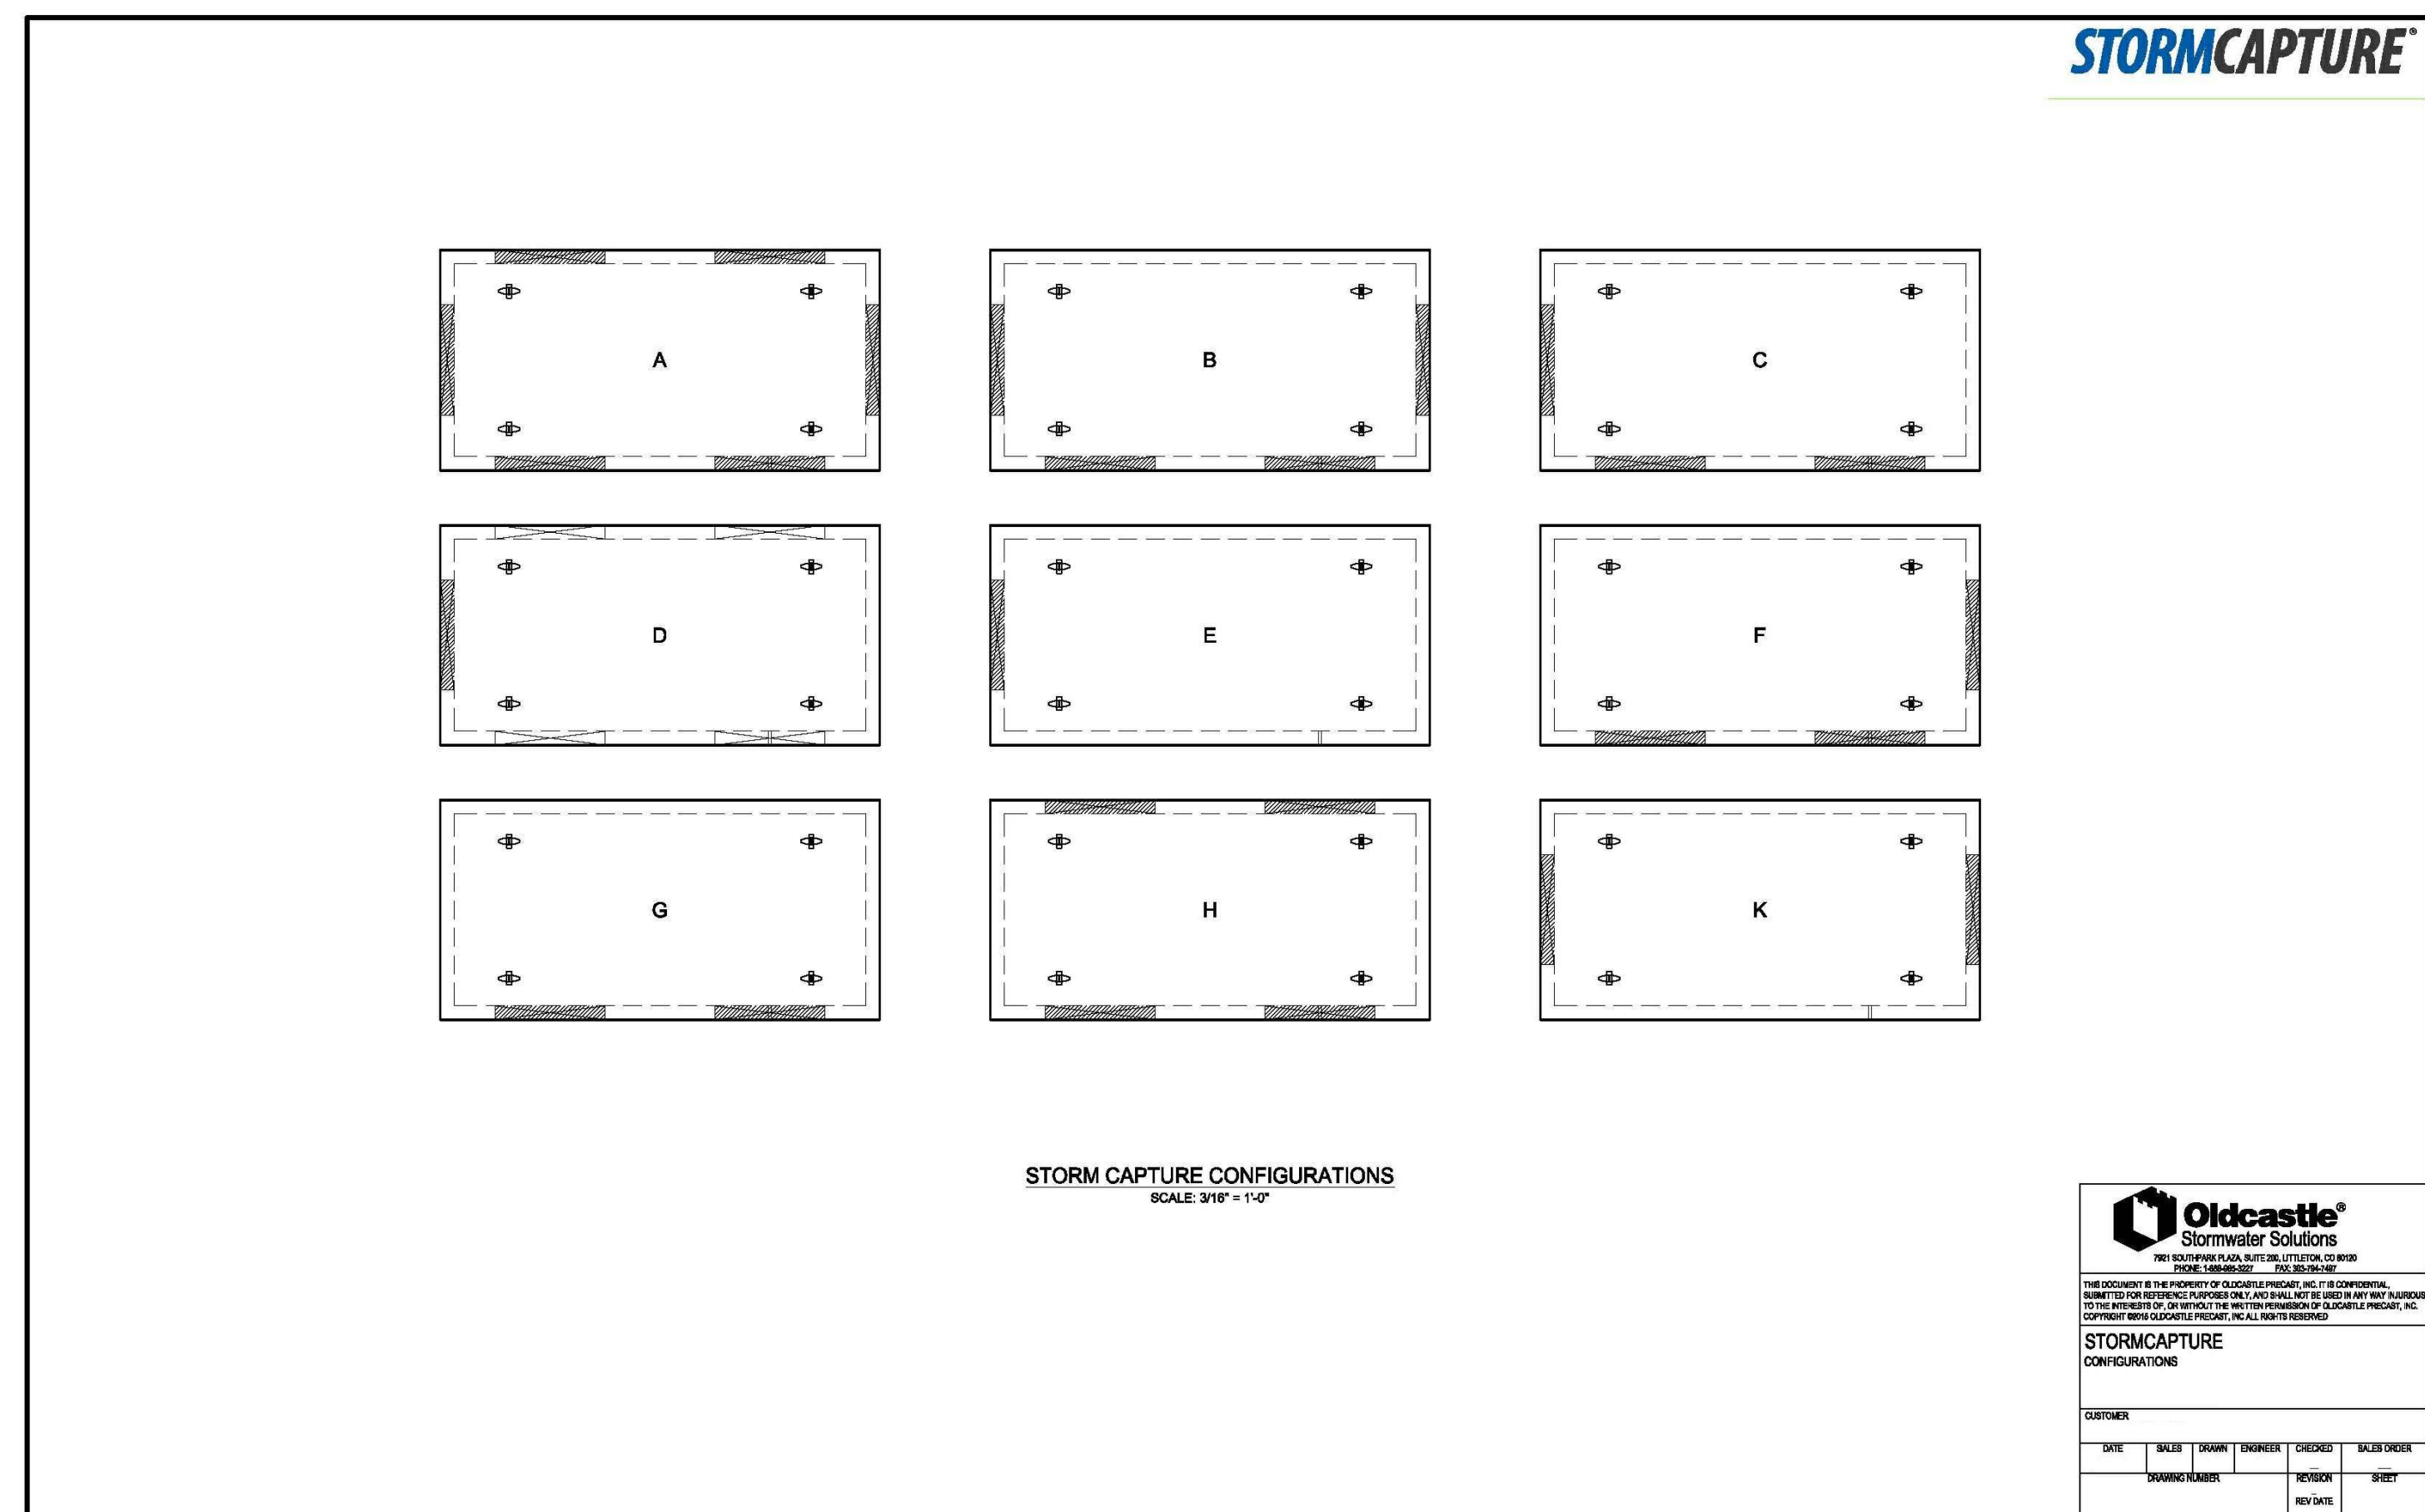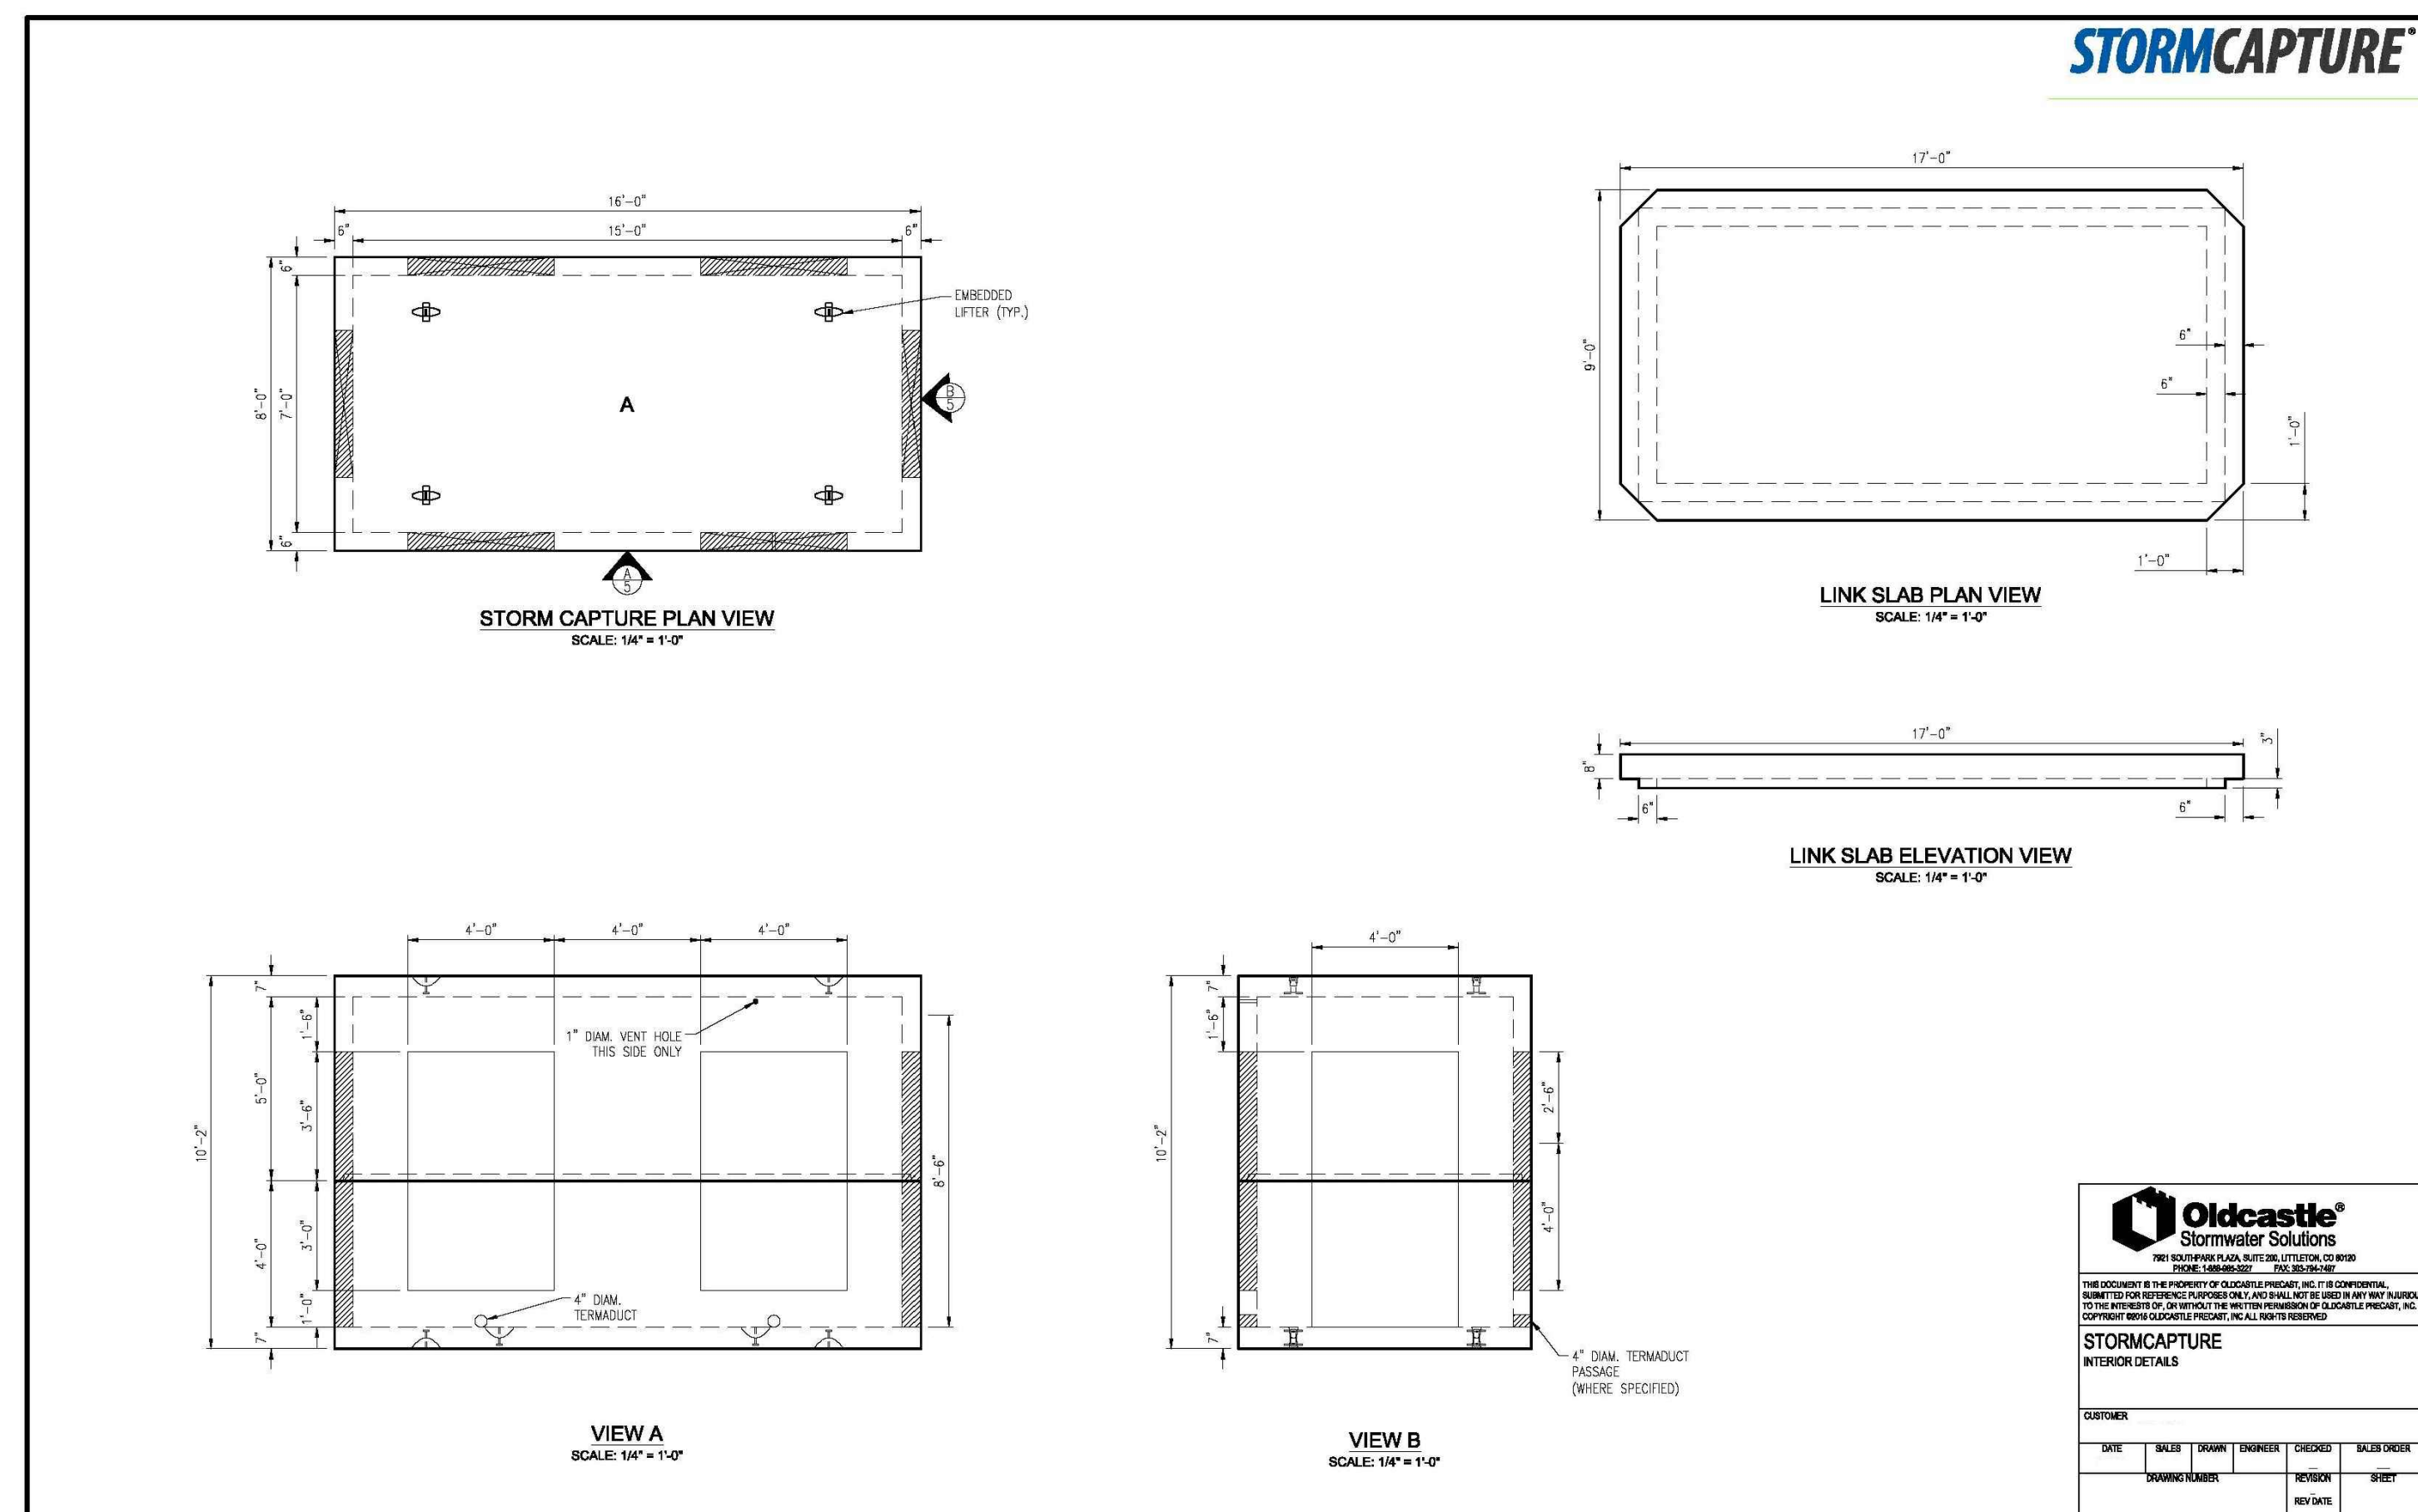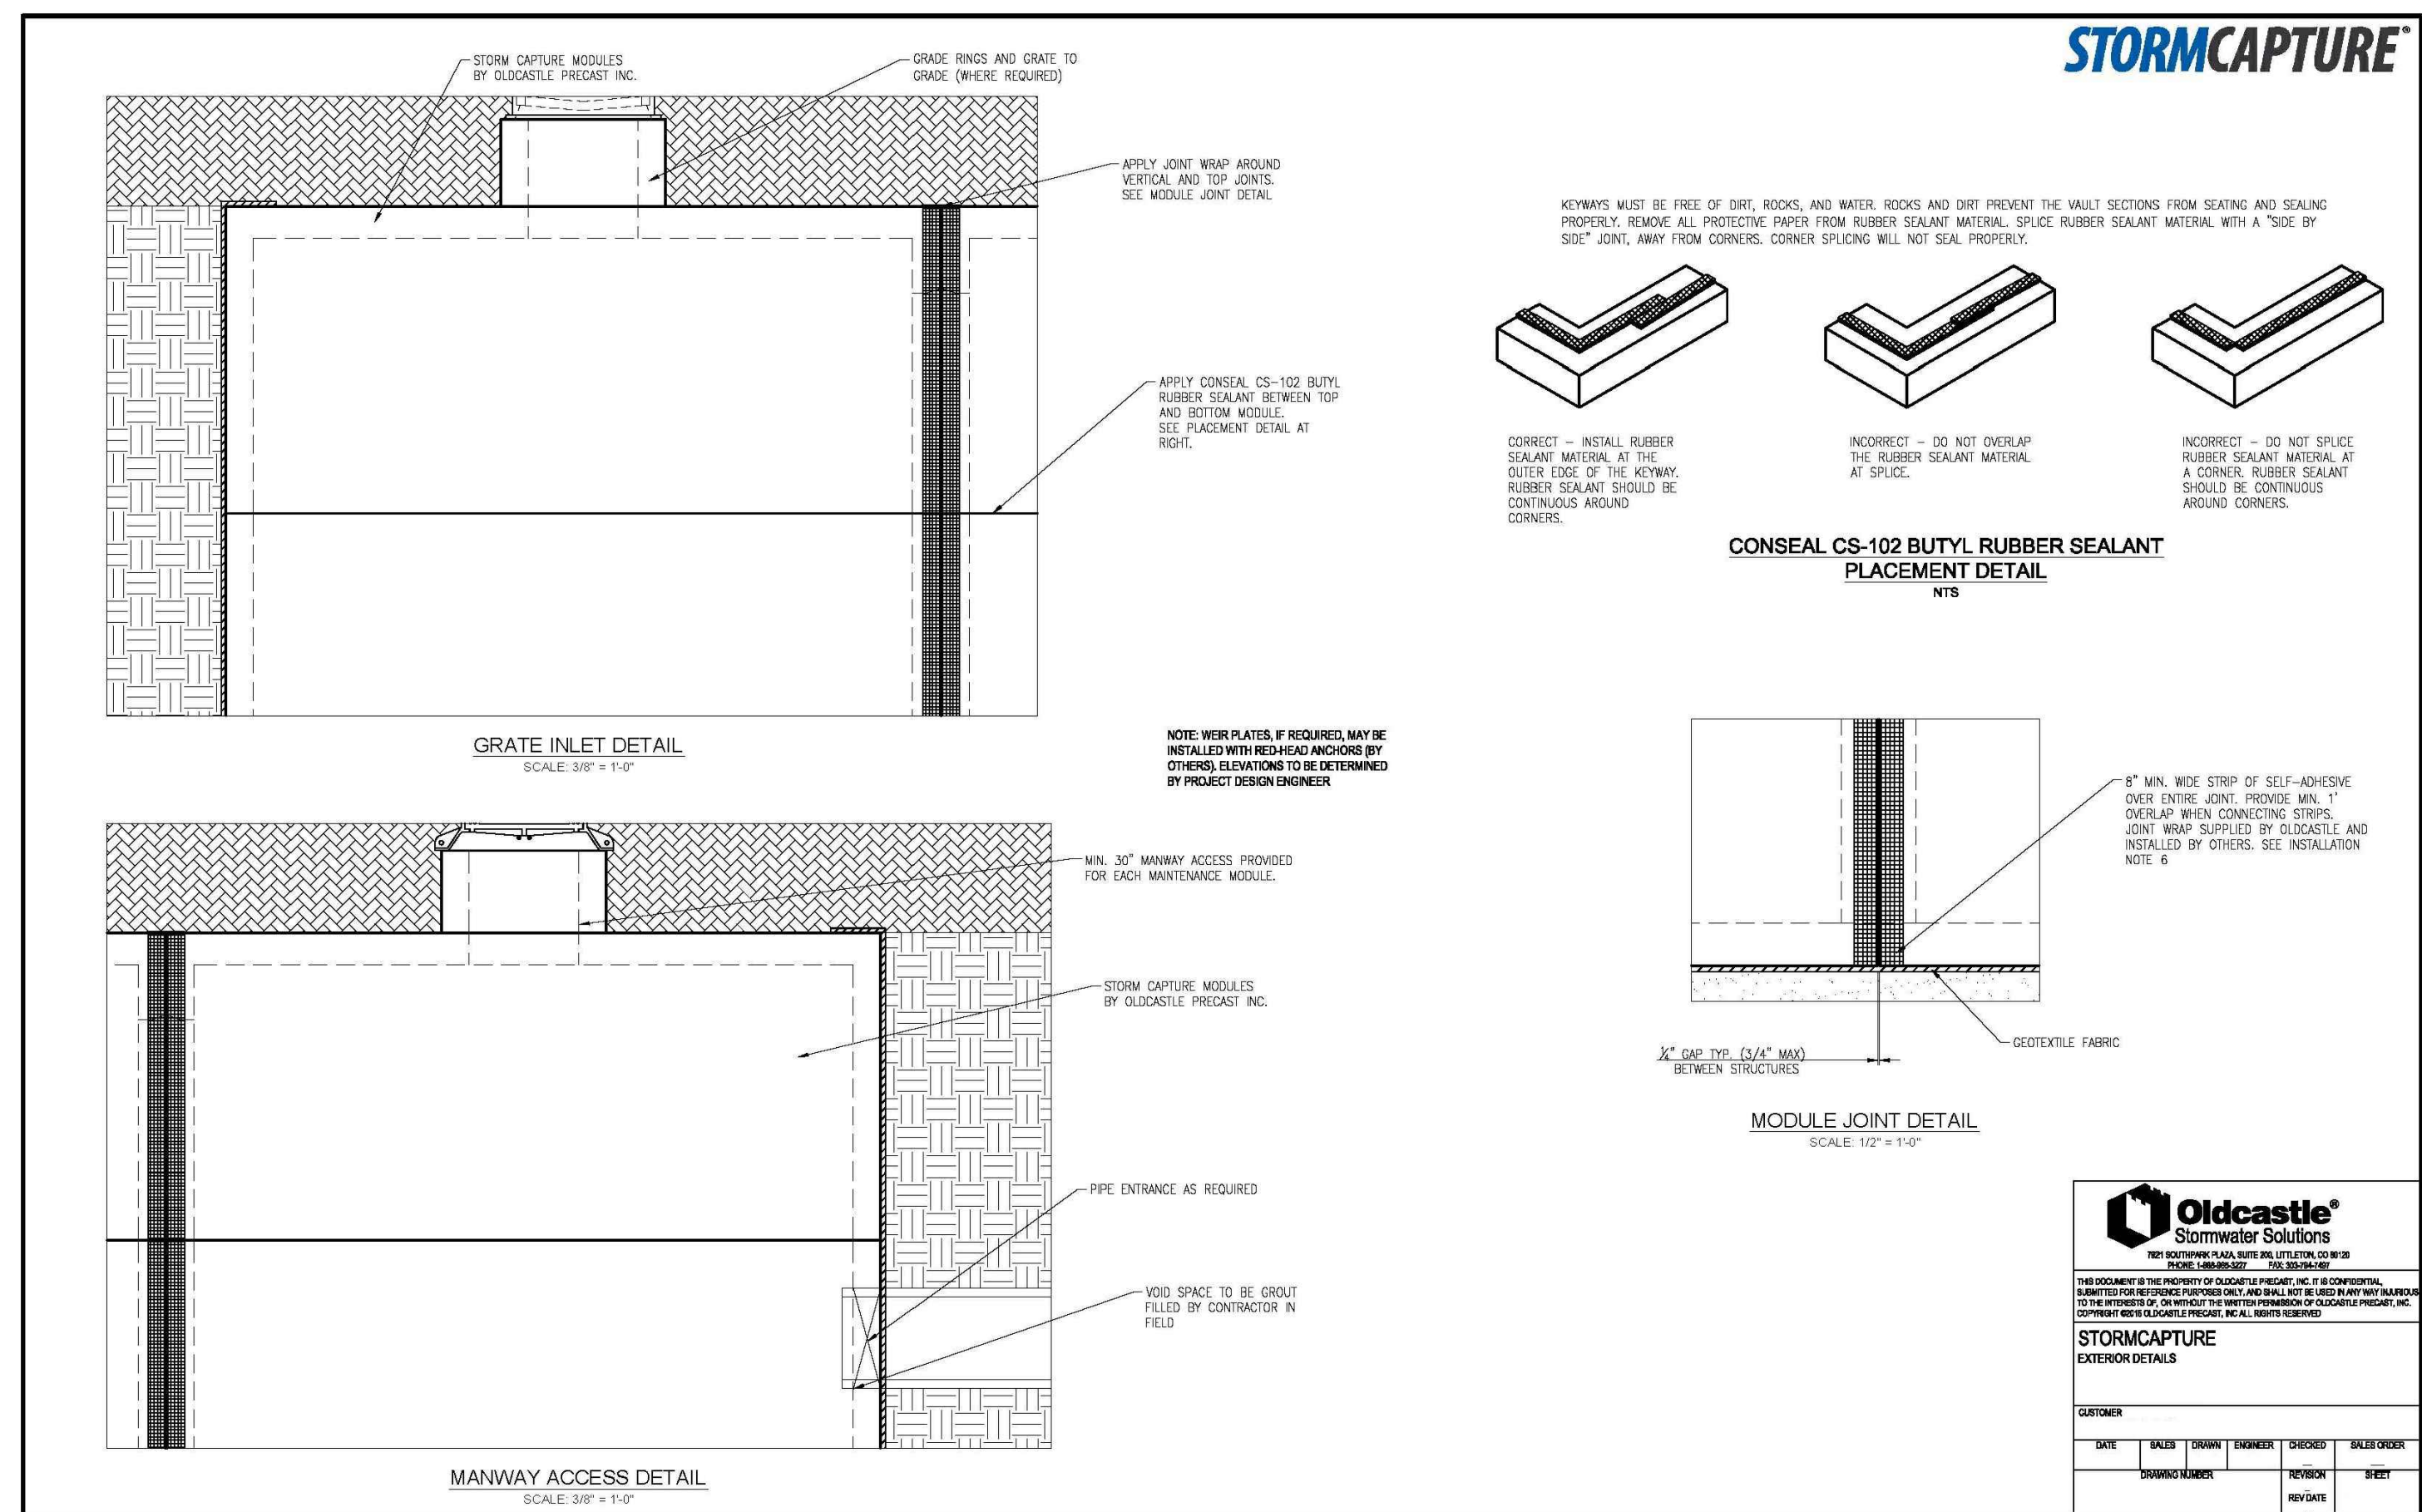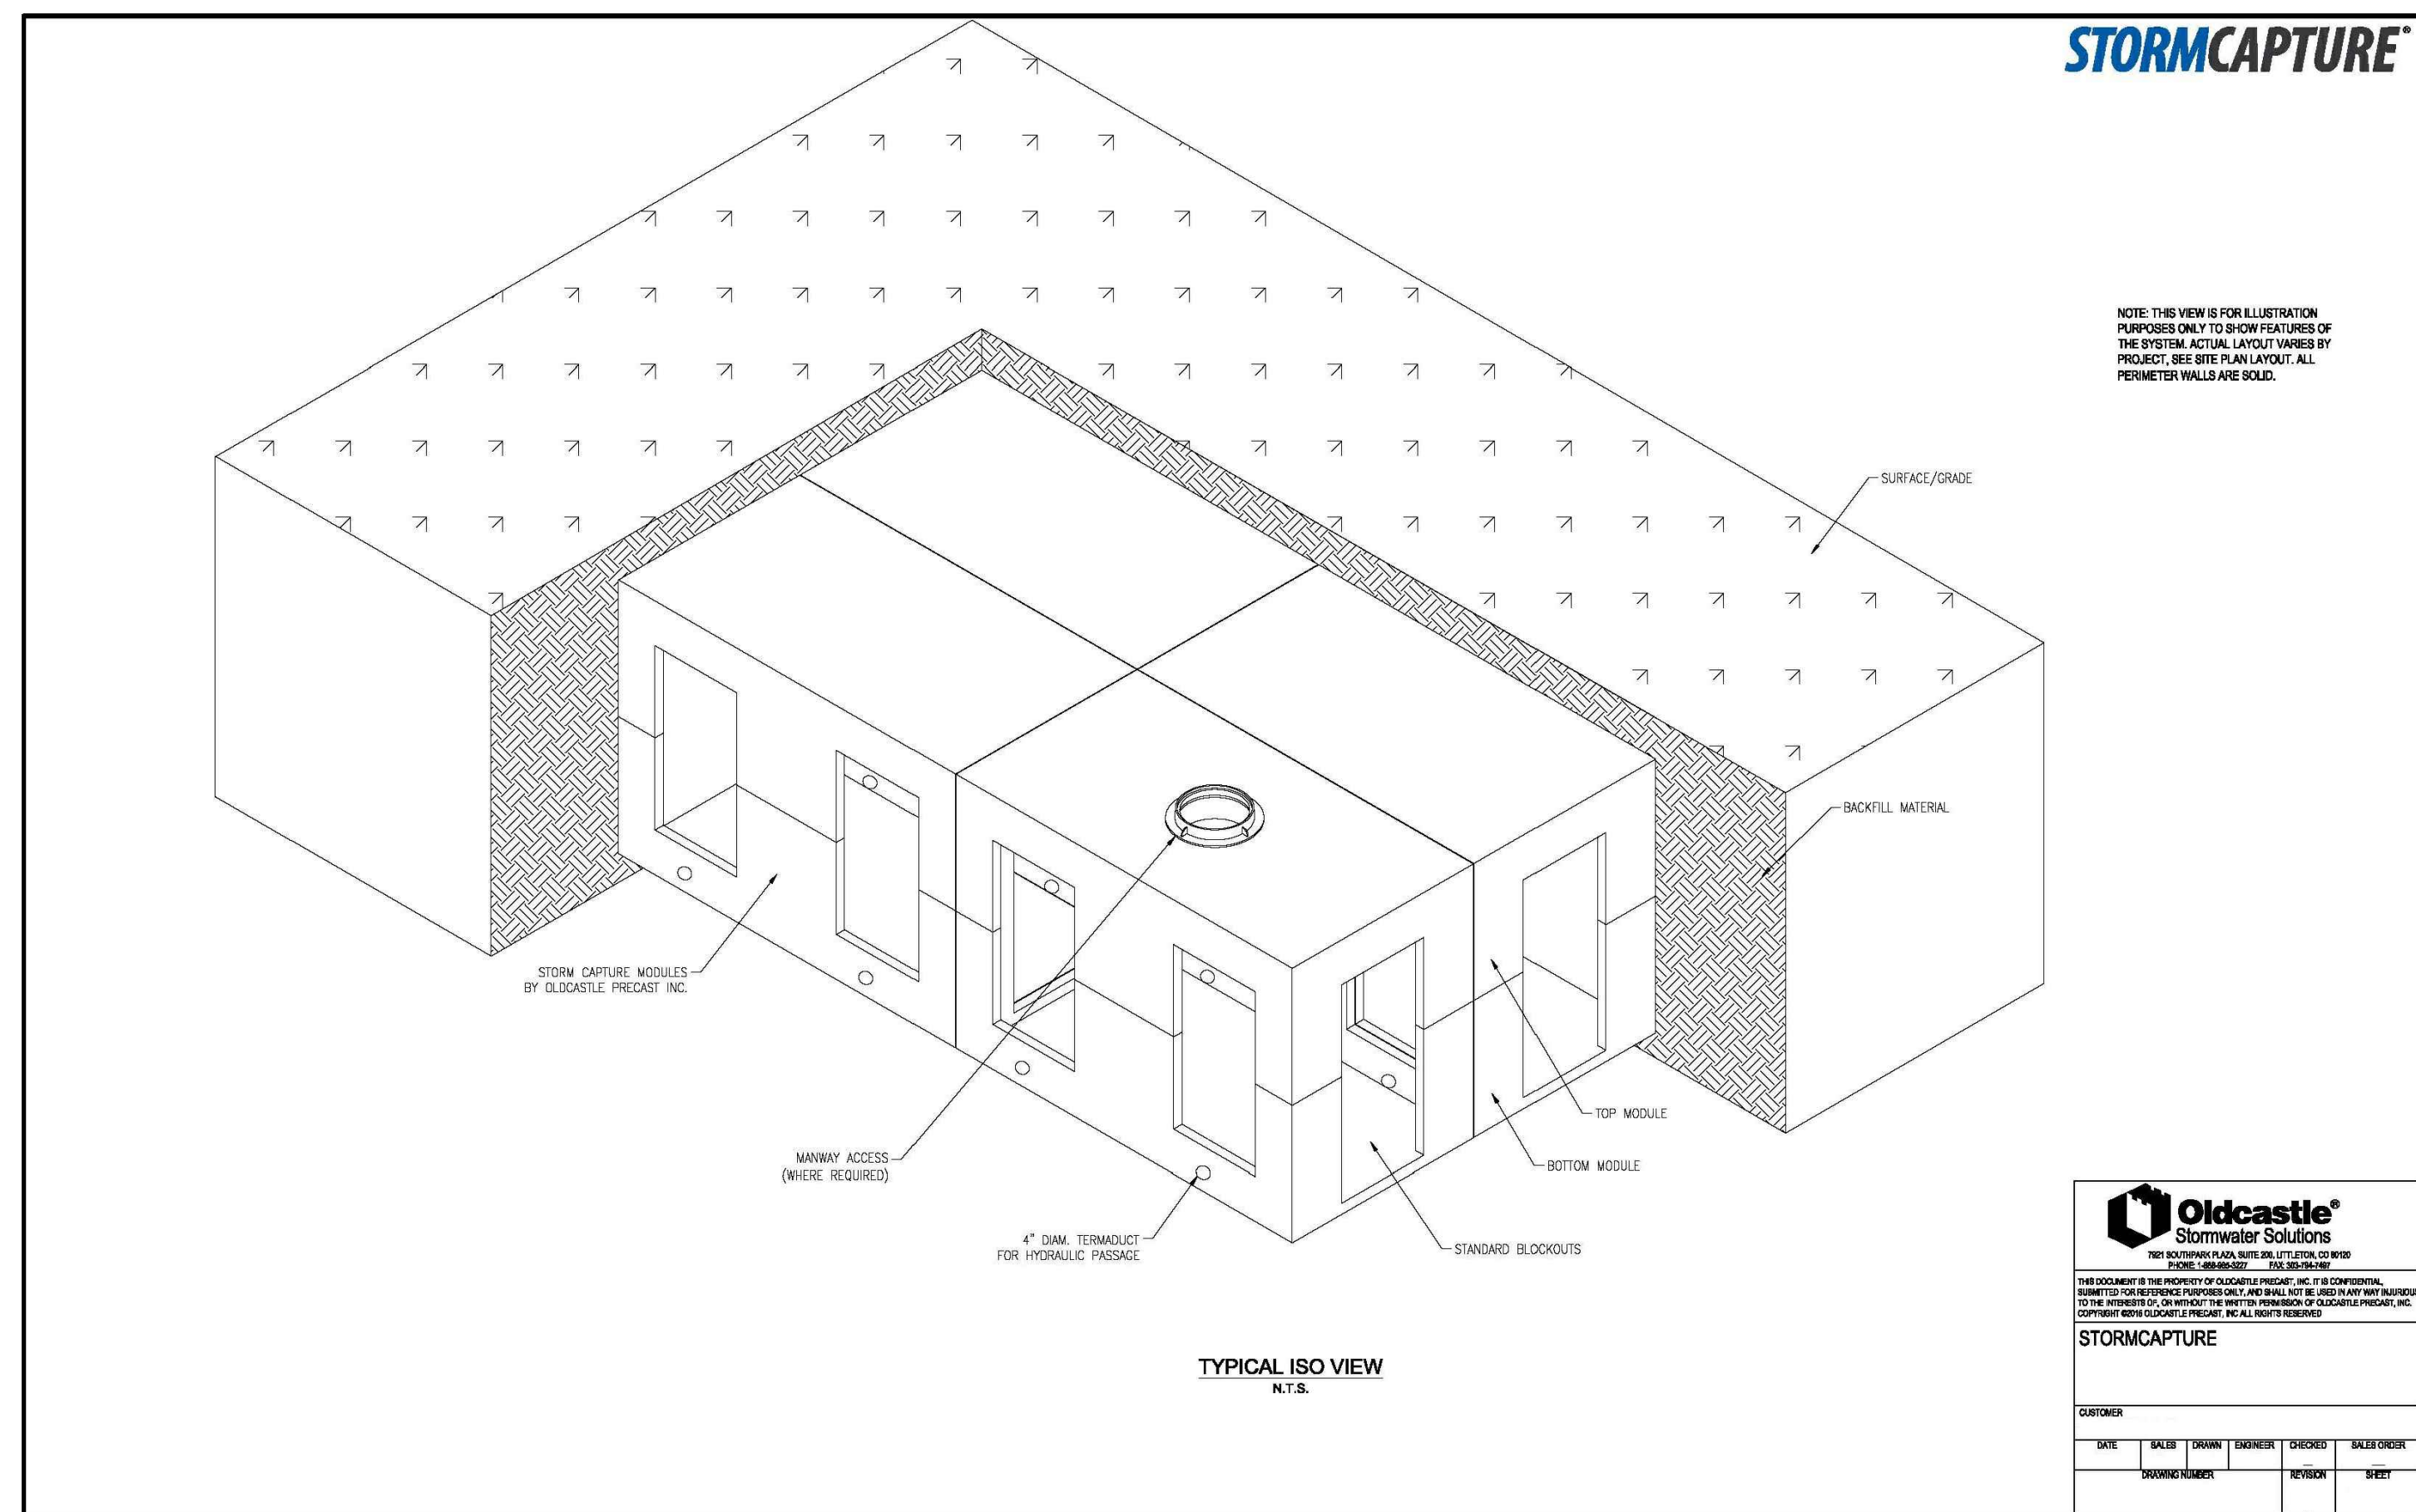

NOTE:
ALL STORMWATER MANAGEMENT FACILITIES SHALL BE SELECTED & FINAL ENGINEERED AT TIME OF FINAL SITE PLAN. APPLICANT RESERVES THE RIGHT TO SELECT ALTERNATE FACILITY TYPES EQUIVALENT TO THE DETAILS PROVIDED ON THIS SHEET.

NOTE:
FINAL DETAILS OF VAULT GEOMETRY, SIZE
AND CONTROL STRUCTURES SHALL BE
DETERMINED AT THE TIME OF SITE PLAN.

SHEET 17 OF 39	FILE NO. RZ-12787	SWM POST-DEVELOPMENT DETAILS				CITY OF FAIRFAX, VIRGINIA				SCALE: AS NOTED		CI= N/A		DATE: DEC., 2024			
		4131 CHAIN BRIDGE ROAD															
		REZONING CDP-GDP															
												Urban, Ltd. 4200 D TECHNOLOGY CT. CHANTILLY, VA, 20151 TEL: 703.642.2306 FAX: 703.778.7888 www.urban-llc.com					
												PLANDATE		No. DATE		DESCRIPTION	
												05-04-2016		—		REVISIONS	
												10-18-2016		—			
												03-11-2024		—			
												06-11-2024		—			
												09-03-2024		—			
												12-02-2024		—			
												01-15-2025		—			
												05-22-2025		—			

Urban, Ltd. - J:\085\131 Chain Bridge Rd\Rezoning\12787-21-sum bmp POST.dwg [last bmp comps and details] May 22, 2025 - 4:21pm arensberg

Project Name:

4131 Chain Bridge Road

Date:

Mar-25

Linear Development Project?

No

CLEAR ALL
(Ctrl+Shift+R)

data input cells

constant values

calculation cells

final results

Site Information

Post-Development Project (Treatment Volume and Loads)

Enter Total Disturbed Area (acres) →

2.69

Check:
BMP Design Specifications List: 2011 Stds & Specs

Linear project? No

Land cover areas entered correctly? ✓

Total disturbed area entered? ✓

Maximum reduction required:

20%

The site's net increase in impervious cover (acres) is:

1.88

Post-Development TP Load Reduction for Site (lb/yr):

3.56

Pre-ReDevelopment Land Cover (acres)

	A Soils	B Soils	C Soils	D Soils	Totals
Forest/Open Space (acres) -- undisturbed, protected forest/open space or reforested	0.00	0.00	0.00	0.00	0.00
Managed Turf (acres) -- disturbed, graded for yards or other turf to be	0.00	0.00	2.08	0.08	2.16
Impervious Cover (acres)	0.00	0.00	0.44	0.09	0.53
					2.69

Post-Development Land Cover (acres)

	A Soils	B Soils	C Soils	D Soils	Totals
Forest/Open Space (acres) -- undisturbed, protected forest/open space or reforested	0.00	0.00	0.00	0.00	0.00
Managed Turf (acres) -- disturbed, graded for yards or other turf to be	0.00	0.00	0.24	0.04	0.28
Impervious Cover (acres)	0.00	0.00	2.28	0.13	2.41
Area Check	OK.	OK.	OK.	OK.	2.69

Constants

Annual Rainfall (inches)	43
Target Rainfall Event (inches)	1.00
Total Phosphorus (TP) EMC (mg/L)	0.26
Total Nitrogen (TN) EMC (mg/L)	1.86
Target TP Load (lb/acre/yr)	0.41
Pj (unitless correction factor)	0.90

Runoff Coefficients (Rv)

	A Soils	B Soils	C Soils	D Soils
Forest/Open Space	0.02	0.03	0.04	0.05
Managed Turf	0.15	0.20	0.22	0.25
Impervious Cover	0.95	0.95	0.95	0.95

LAND COVER SUMMARY -- PRE-REDEVELOPMENT

Land Cover Summary-Pre		
Pre-ReDevelopment	Listed	Adjusted ¹
Forest/Open Space Cover (acres)	0.00	0.00
Weighted Rv(forest)	0.00	0.00
% Forest	0%	0%
Managed Turf Cover (acres)	2.16	0.28
Weighted Rv(turf)	0.22	0.22
% Managed Turf	80%	35%
Impervious Cover (acres)	0.53	0.53
Rv(impervious)	0.95	0.95
% Impervious	20%	65%
Total Site Area (acres)	2.69	0.81
Site Rv	0.36	0.70

Treatment Volume and Nutrient Load

Pre-ReDevelopment Treatment Volume (acre-ft)	0.0818	0.0472
Pre-ReDevelopment Treatment Volume (cubic feet)	3,561	2,056
Pre-ReDevelopment TP Load (lb/yr)	2.24	1.29
Pre-ReDevelopment TP Load per acre (lb/acre/yr)	0.83	1.59
Baseline TP Load (lb/yr) (0.41 lbs/acre/yr applied to pre-redevelopment area excluding pervious land proposed for new impervious cover)		0.33

LAND COVER SUMMARY -- POST DEVELOPMENT

Land Cover Summary-Post (Final)		
Post ReDev. & New Impervious		
Forest/Open Space Cover (acres)	0.00	
Weighted Rv(forest)	0.00	
% Forest	0%	
Managed Turf Cover (acres)	0.28	
Weighted Rv (turf)	0.22	
% Managed Turf	10%	
Impervious Cover (acres)	2.41	
Rv(impervious)	0.95	
% Impervious	90%	
Final Site Area (acres)	2.69	
Final Post Dev Site Rv	0.87	

Treatment Volume and Nutrient Load

Final Post-Development Treatment Volume (acre-ft)	0.1960	
Final Post-Development Treatment Volume (cubic feet)	8,539	
Final Post-Development TP Load (lb/yr)	5.36	
Final Post-Development TP Load per acre (lb/acre/yr)	1.99	
Post-ReDevelopment Treatment Volume (acre-ft)	0.0472	
Post-ReDevelopment Treatment Volume (cubic feet)	2,056	
Post-ReDevelopment Load (TP) (lb/yr)*	1.29	
Post-ReDevelopment TP Load per acre (lb/acre/yr)	1.59	
Max. Reduction Required (Below Pre-ReDevelopment Load)	20%	
TP Load Reduction Required for Redeveloped Area (lb/yr)	0.26	
TP Load Reduction Required for New Impervious Area (lb/yr)	3.30	

Adjusted Land Cover Summary:
Pre ReDevelopment land cover minus pervious land cover (forest/open space or managed turf) acreage proposed for new impervious cover.

Adjusted total acreage is consistent with Post-ReDevelopment acreage (minus acreage of new impervious cover).

Column I shows load reduction requirement for new impervious cover (based on new development load limit, 0.41 lbs/acre/year).

Post-Development Requirement for Site Area

TP Load Reduction Required (lb/yr)	3.56
------------------------------------	------

Nitrogen Loads (Informational Purposes Only)

Pre-ReDevelopment TN Load (lb/yr)	16.01	Final Post-Development TN Load (Post-ReDevelopment & New Impervious) (lb/yr)	38.38
-----------------------------------	-------	--	-------

Drainage Area A

Drainage Area A Land Cover (acres)						
	A Soils	B Soils	C Soils	D Soils	Totals	Land Cover Rv
Forest/Open Space (acres)	0.00	0.00	0.00	0.00	0.00	0.00
Managed Turf (acres)	0.00	0.00	0.24	0.04	0.28	0.22
Impervious Cover (acres)	0.00	0.00	2.28	0.13	2.41	0.95
Total					2.69	

CLEAR BMP AREAS

Total Phosphorus Available for Removal in D.A. A (lb/yr)	5.36
Post Development Treatment Volume in D.A. A (ft³)	8,539

Stormwater Best Management Practices (RR = Runoff Reduction)

--Select from dropdown lists--

Practice	Runoff Reduction Credit (%)	Managed Turf Credit Area (acres)	Impervious Cover Credit Area (acres)	Volume from Upstream Practice (ft³)	Runoff Reduction (ft³)	Remaining Runoff Volume (ft³)	Total BMP Treatment Volume (ft³)	Phosphorus Removal Efficiency (%)	Phosphorus Load from Upstream Practices (lb)	Untreated Phosphorus Load to Practice (lb)	Phosphorus Removed by Practice (lb)	Remaining Phosphorus Load (lb)	Downstream Practice to be Employed
14. Manufactured Treatment Devices (no RR)													
14.a. Manufactured Treatment Device- Hydrodynamic	0	0.28	2.41	0	0	8,539	8,539	50	0.00	5.36	2.68	2.68	14.b. MTD - Filtering

TOTAL IMPERVIOUS COVER TREATED (ac)2.41AREA CHECK: OK.
TOTAL MANAGED TURF AREA TREATED (ac)0.28AREA CHECK: OK.

TOTAL PHOSPHORUS REMOVAL REQUIRED ON SITE (lb/yr)3.56

TOTAL PHOSPHORUS AVAILABLE FOR REMOVAL IN D.A. A (lb/yr)5.36
TOTAL PHOSPHORUS REMOVED WITHOUT RUNOFF REDUCTION PRACTICES IN D.A. A (lb/yr)3.75
TOTAL PHOSPHORUS REMOVED WITH RUNOFF REDUCTION PRACTICES IN D.A. A (lb/yr)0.00
TOTAL PHOSPHORUS LOAD REDUCTION ACHIEVED IN D.A. A (lb/yr)3.75
TOTAL PHOSPHORUS REMAINING AFTER APPLYING BMP LOAD REDUCTIONS IN D.A. A (lb/yr)1.61

SEE WATER QUALITY COMPLIANCE TAB FOR SITE COMPLIANCE CALCULATIONS

NITROGEN REMOVED WITH RUNOFF REDUCTION PRACTICES IN D.A. A (lb/yr)0.00
NITROGEN REMOVED WITHOUT RUNOFF REDUCTION PRACTICES IN D.A. A (lb/yr)0.00
TOTAL NITROGEN REMOVED IN D.A. A (lb/yr)0.00

Site Results (Water Quality Compliance)

Area Checks	D.A. A	D.A. B	D.A. C	D.A. D	D.A. E	AREA CHECK
FOREST/OPEN SPACE (ac)	0.00	0.00	0.00	0.00	0.00	OK.
IMPERVIOUS COVER (ac)	2.41	0.00	0.00	0.00	0.00	OK.
IMPERVIOUS COVER TREATED (ac)	2.41	0.00	0.00	0.00	0.00	OK.
MANAGED TURF AREA (ac)	0.28	0.00	0.00	0.00	0.00	OK.
MANAGED TURF AREA TREATED (ac)	0.28	0.00	0.00	0.00	0.00	OK.
AREA CHECK	OK.	OK.	OK.	OK.	OK.	

Site Treatment Volume (ft³)8,539

Runoff Reduction Volume and TP By Drainage Area

	D.A. A	D.A. B	D.A. C	D.A. D	D.A. E	TOTAL
RUNOFF REDUCTION VOLUME ACHIEVED (ft³)	0	0	0	0	0	0
TP LOAD AVAILABLE FOR REMOVAL (lb/yr)	5.36	0.00	0.00	0.00	0.00	5.36
TP LOAD REDUCTION ACHIEVED (lb/yr)	3.75	0.00	0.00	0.00	0.00	3.75
TP LOAD REMAINING (lb/yr)	1.61	0.00	0.00	0.00	0.00	1.61
NITROGEN LOAD REDUCTION ACHIEVED (lb/yr)	0.00	0.00	0.00	0.00	0.00	0.00

Total Phosphorus
FINAL POST-DEVELOPMENT TP LOAD (lb/yr)5.36
TP LOAD REDUCTION REQUIRED (lb/yr)3.56
TP LOAD REDUCTION ACHIEVED (lb/yr)3.75
TP LOAD REMAINING (lb/yr):1.61
REMAINING TP LOAD REDUCTION REQUIRED (lb/yr):0.00**
** TARGET TP REDUCTION EXCEEDED BY 0.19 LB/YEAR **

Total Nitrogen (For Information Purposes)
POST-DEVELOPMENT LOAD (lb/yr)38.38
NITROGEN LOAD REDUCTION ACHIEVED (lb/yr)0.00
REMAINING POST-DEVELOPMENT NITROGEN LOAD (lb/yr)38.38

NOTE:
ALL STORMWATER MANAGEMENT FACILITIES SHALL BE SELECTED & FINAL ENGINEERED AT TIME OF FINAL SITE PLAN. APPLICANT RESERVES THE RIGHT TO SELECT ALTERNATE FACILITY TYPES EQUIVALENT TO THE DETAILS PROVIDED ON THIS SHEET.

NOTE:
FINAL DETAILS OF VAULT GEOMETRY, SIZE AND CONTROL STRUCTURES SHALL BE DETERMINED AT THE TIME OF SITE PLAN.

BMP NARRATIVE:
THIS PLAN PROPOSES A MULTIFAMILY DWELLING WITH AN ASSOCIATED GARAGE PARKING. THE RESULT OF THE IMPROVEMENTS IS AN INCREASE OF APPROXIMATELY 1.85 AC OF IMPERVIOUS AREA WITHIN THE SUBJECT PROPERTY. PER THE VIRGINIA RUNOFF REDUCTION METHOD (VRRM) REDEVELOPMENT REQUIREMENTS, A COMBINATION OF PROPOSED BMP FACILITIES SHALL PROVIDE A MINIMUM OF 20% REDUCTION IN TOTAL PHOSPHOROUS RUNOFF.

BMP REQUIREMENTS FOR THIS SITE MAY INCLUDE BUT ARE NOT LIMITED TO: BELOW GRADE STORM FILTERS AND JELLYFISH FILTERS. PLEASE SEE THIS SHEET FOR THE PRELIMINARY COMPUTATIONS WHICH SHOW THAT, BY TREATING ± 2.05 ACRES OF IMPERVIOUS AREA WITH VARIOUS TREATMENT METHODS, THE REQUIRED PHOSPHORUS REMOVAL CAN BE ACHIEVED.

THE PROPOSED BMP FACILITIES SHALL BE PRIVATELY MAINTAINED BY THE PROPERTY OWNER. VIRGINIA'S STORMWATER MANAGEMENT REGULATIONS REQUIRE INSPECTIONS TWICE A YEAR, AND AFTER ANY STORM EVENT THAT EXCEEDS THE CAPACITY OF THE FACILITY TO ENSURE THAT THE FACILITIES REMAIN OPERATIONAL. A DETAILED INSPECTION SHALL BE PERFORMED ANNUALLY BY A QUALIFIED PROFESSIONAL IN ORDER TO ENSURE THAT THE FACILITIES ARE OPERATIONAL AS DESIGNED, AND TO PROVIDE AN OPPORTUNITY TO SCHEDULE ANY MAINTENANCE THAT THE FACILITIES MAY REQUIRE.

PLAN DATE

05-04-2016
06-09-2016
06-29-2016
06-11-2024
09-03-2024
12-02-2024
04-22-2025

DESCRIPTION

REVISIONS

No.

DATE

1

Urban, Ltd.
4200 D TECHNOLOGY CT.
CHANTILLY, VA. 20151
TEL: 703.642.2306
FAX: 703.642.1888
www.urban-llc.com

urban

Planners+Engineers+Landscape Architects+Land Services

COMMONWEALTH OF VIRGINIA
CLAYTON C. ROCK
Lic. No. 068790
09/22/2025
PROFESSIONAL ENGINEER

BMP POST-DEVELOPMENT COMPS

4131 CHAIN BRIDGE ROAD

REZONING CDP-GDP

CITY OF FAIRFAX, VIRGINIA

SCALE: N/A

DATE: DEC., 2024

C.I.= N/A

SHEET

18

OF


39

FILE No.


RZ-12787

Urban, Ltd. - J:\085\131 Chain Bridge Rd\Rezoning\12787-21-swmm bmp POST.dwg [post bmp comps and details 2] May 22, 2025 - 4:22pm aernsberg

POSSIBLE JELLYFISH FILTER STANDARD DETAIL (OR APPROVED EQUAL)

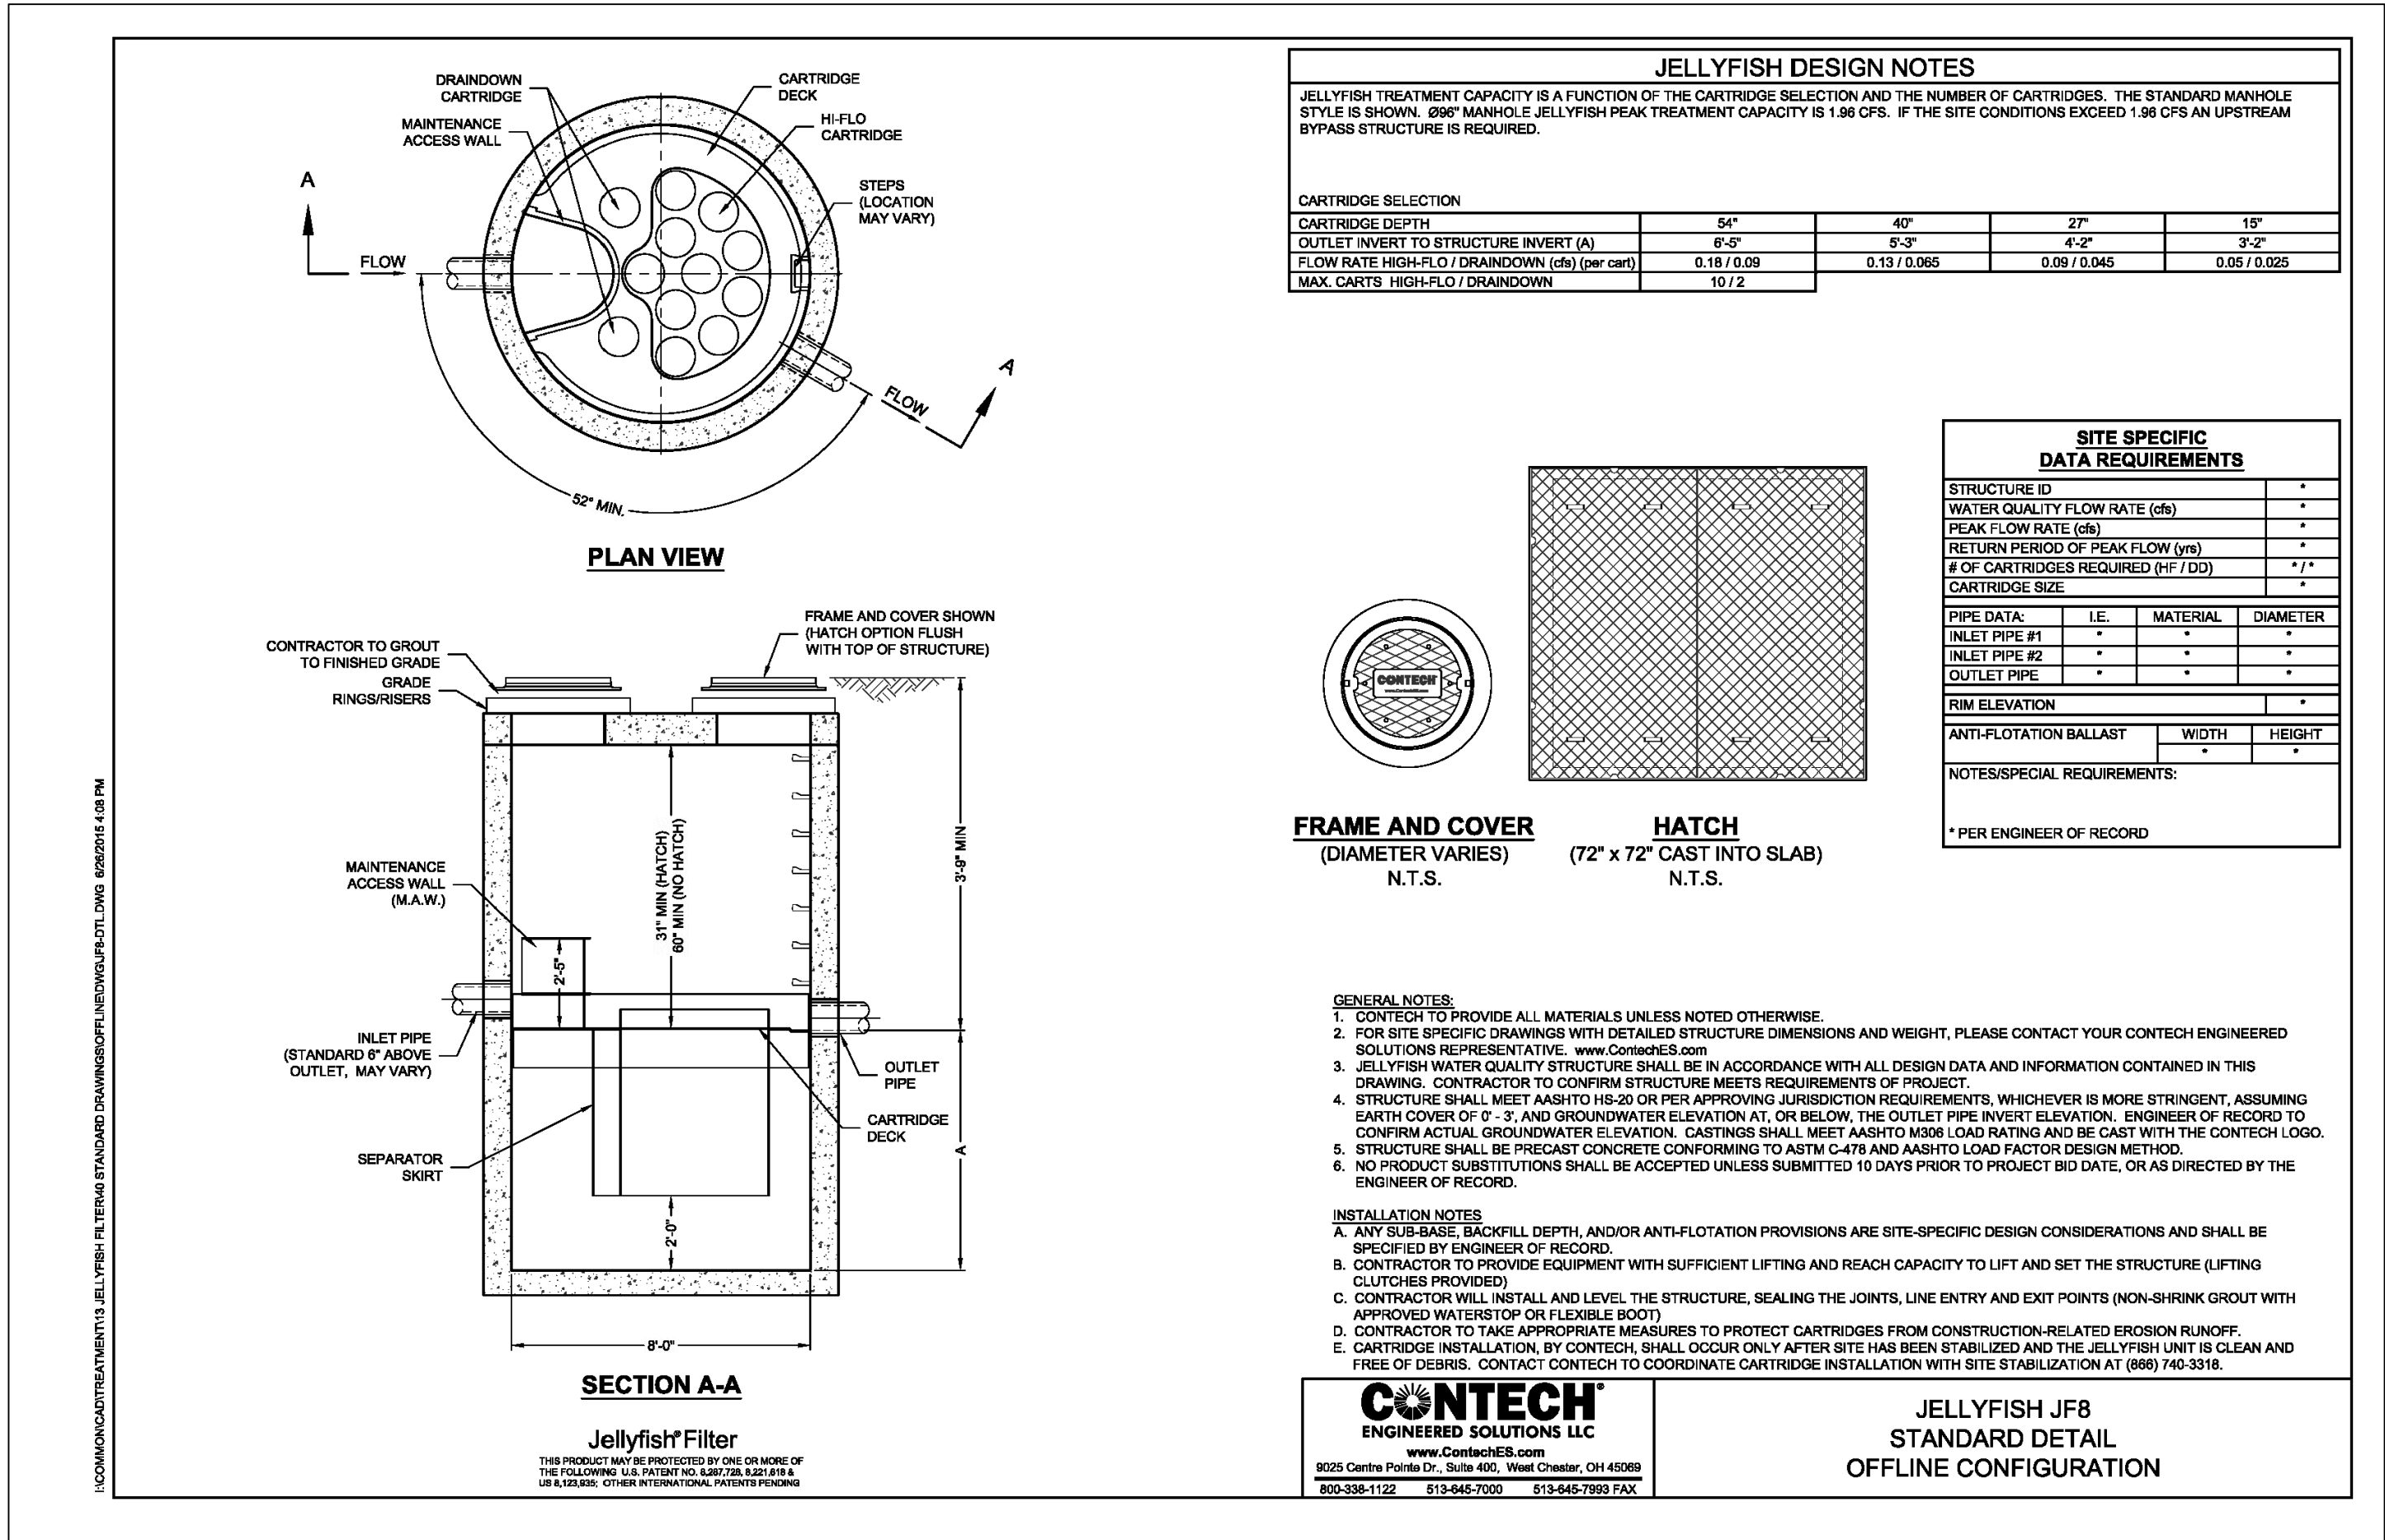

POSSIBLE STORM FILTER STANDARD DETAIL (OR APPROVED EQUAL)

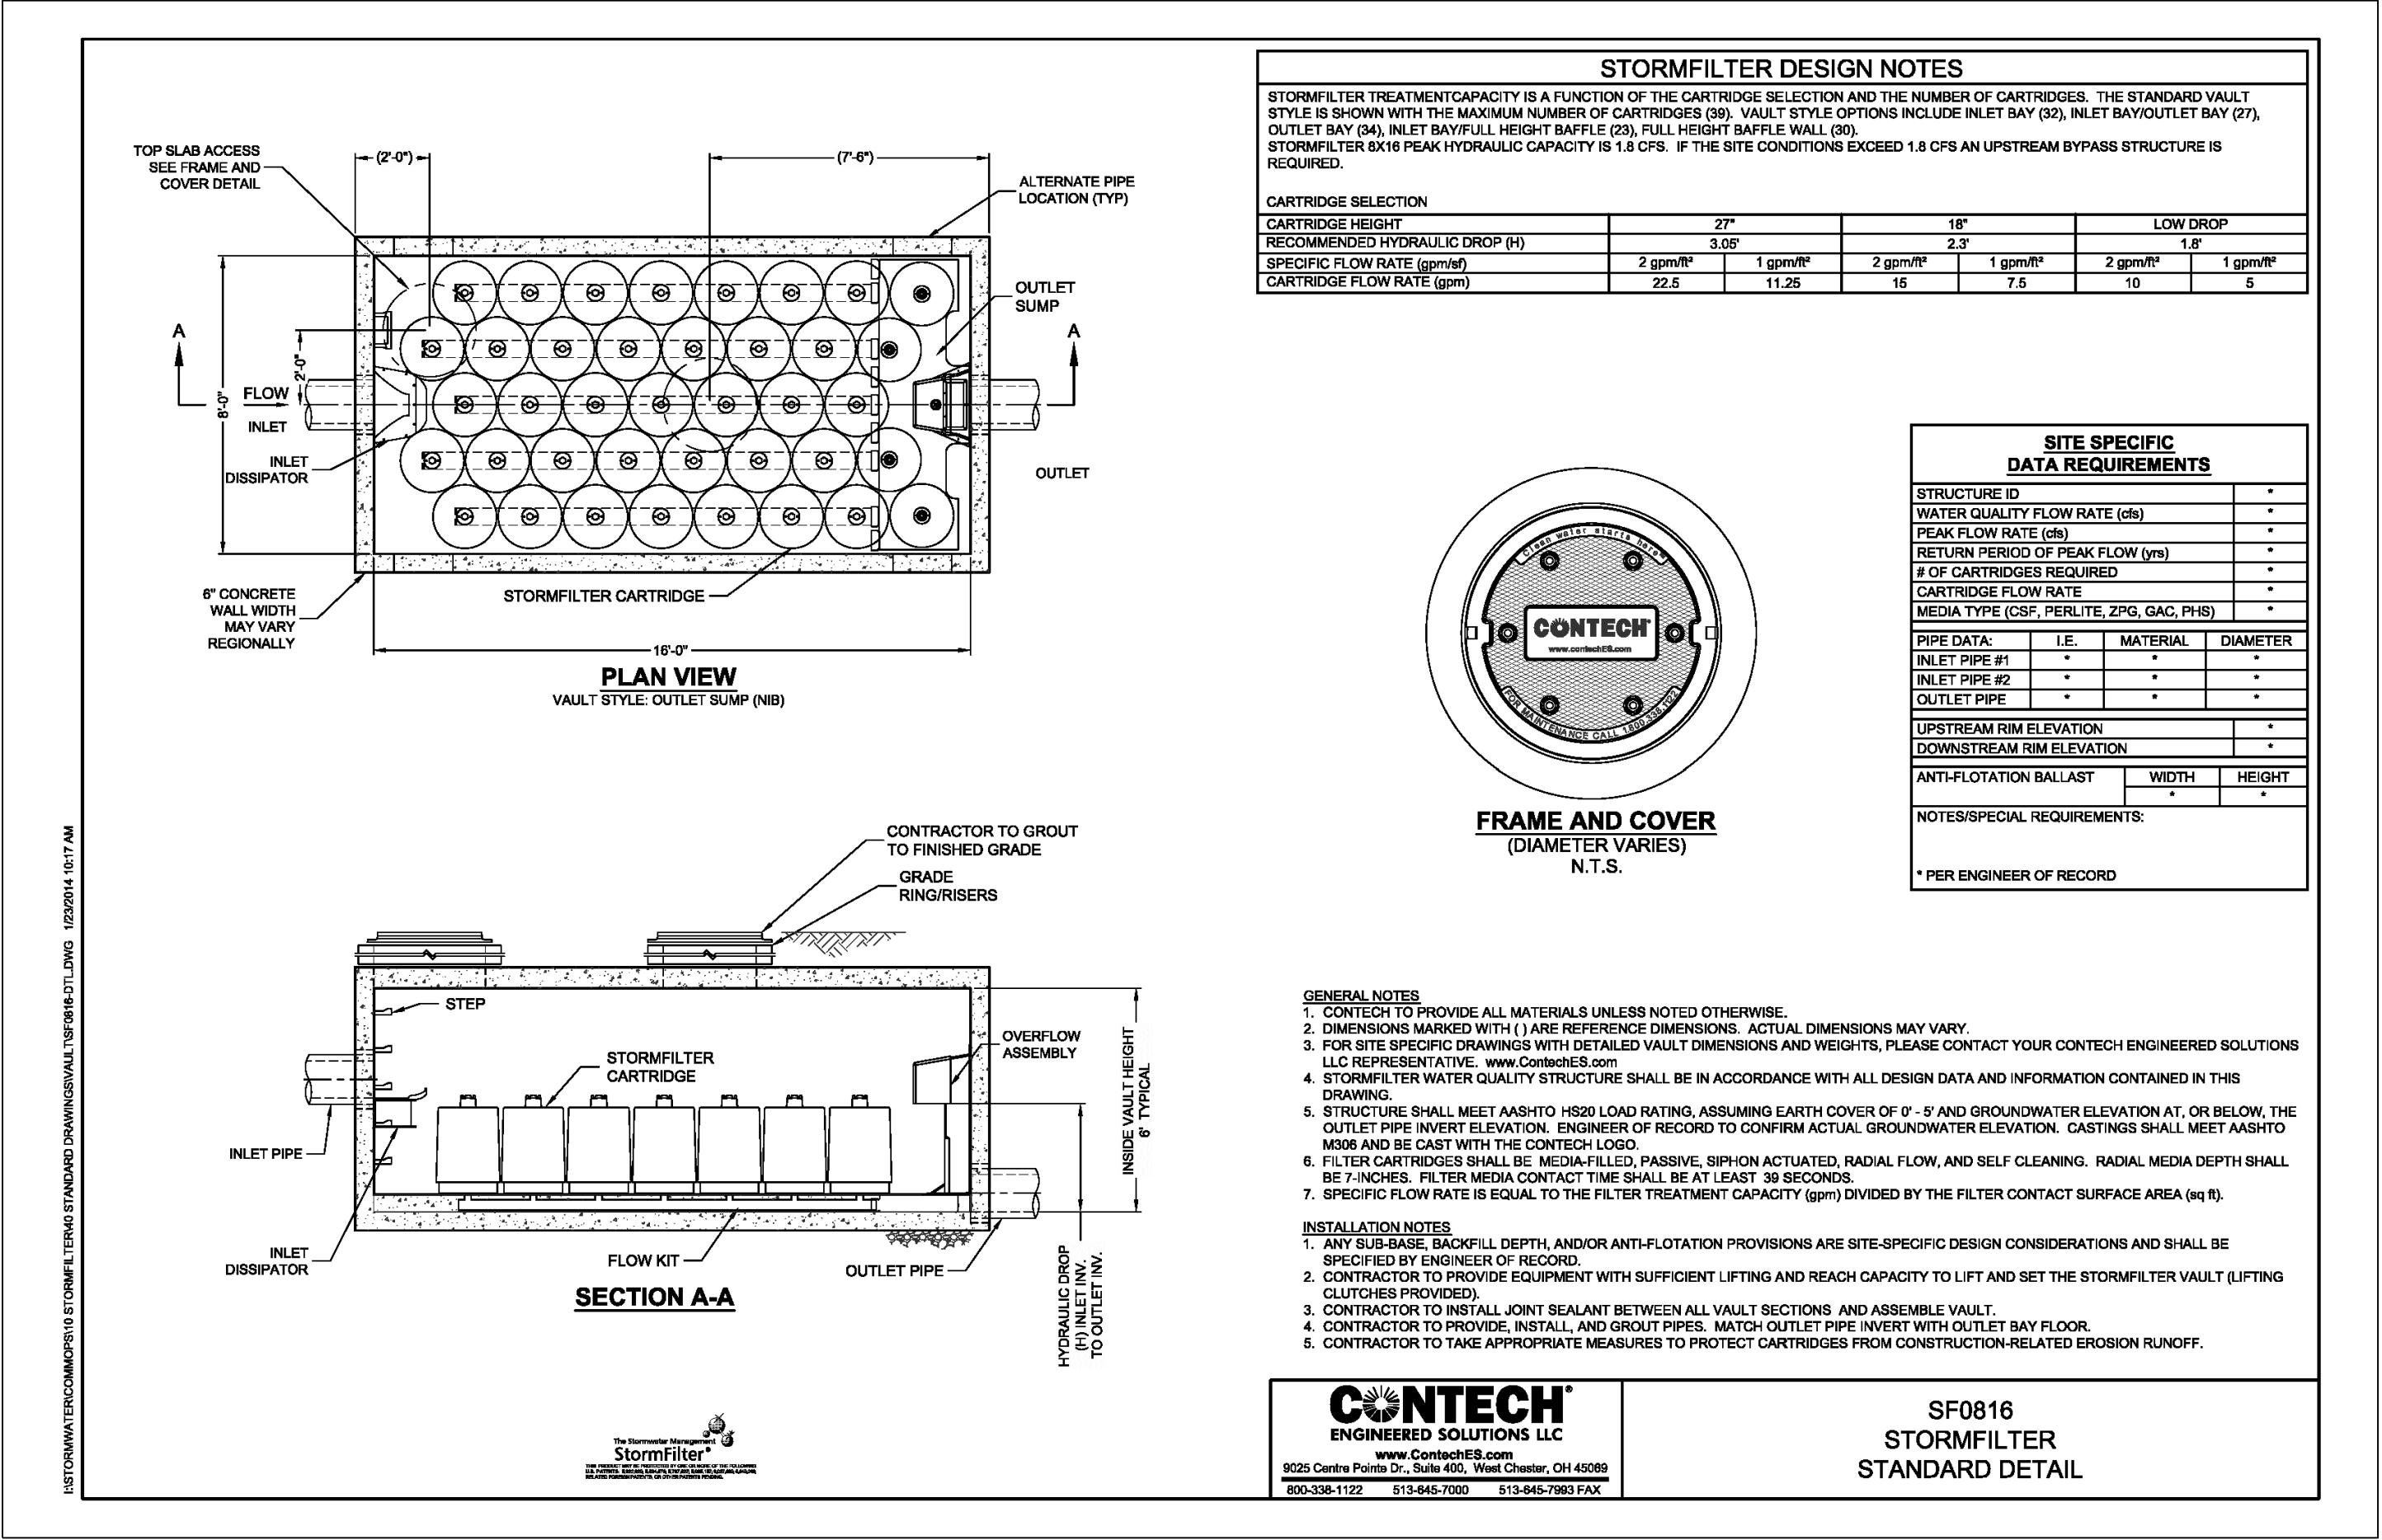

NOTE:
ALL STORMWATER MANAGEMENT FACILITIES SHALL BE SELECTED & FINAL ENGINEERED AT TIME OF FINAL SITE PLAN. APPLICANT RESERVES THE RIGHT TO SELECT ALTERNATE FACILITY TYPES EQUIVALENT TO THE DETAILS PROVIDED ON THIS SHEET.

NOTE:
FINAL DETAILS OF VAULT GEOMETRY, SIZE AND CONTROL STRUCTURES SHALL BE DETERMINED AT THE TIME OF SITE PLAN.

NOTE:
FINAL SIZING OF BMP STRUCTURES SHALL BE DETERMINED AT THE TIME OF SITE PLAN.

BMP POST-DEVELOPMENT DETAILS

4131 CHAIN BRIDGE ROAD
REZONING CDP-GDP

CITY OF FAIRFAX, VIRGINIA

SCALE: AS NOTED C.I.= N/A DATE: DEC., 2024

SHEET
19
OF
39

FILE No.
RZ-12787




Urban, Ltd.
4300 D TECHNOLOGY CT.
CHANTILLY, VA. 20151
TEL. 703.642.2306
FAX. 703.638.3888
www.urban-llc.com

PLAN DATE

05-04-2016
0-11-2020
0-11-2020
06-11-2024
09-03-2024
12-02-2024
05-22-2025

DESCRIPTION
REVISIONS

No. DATE

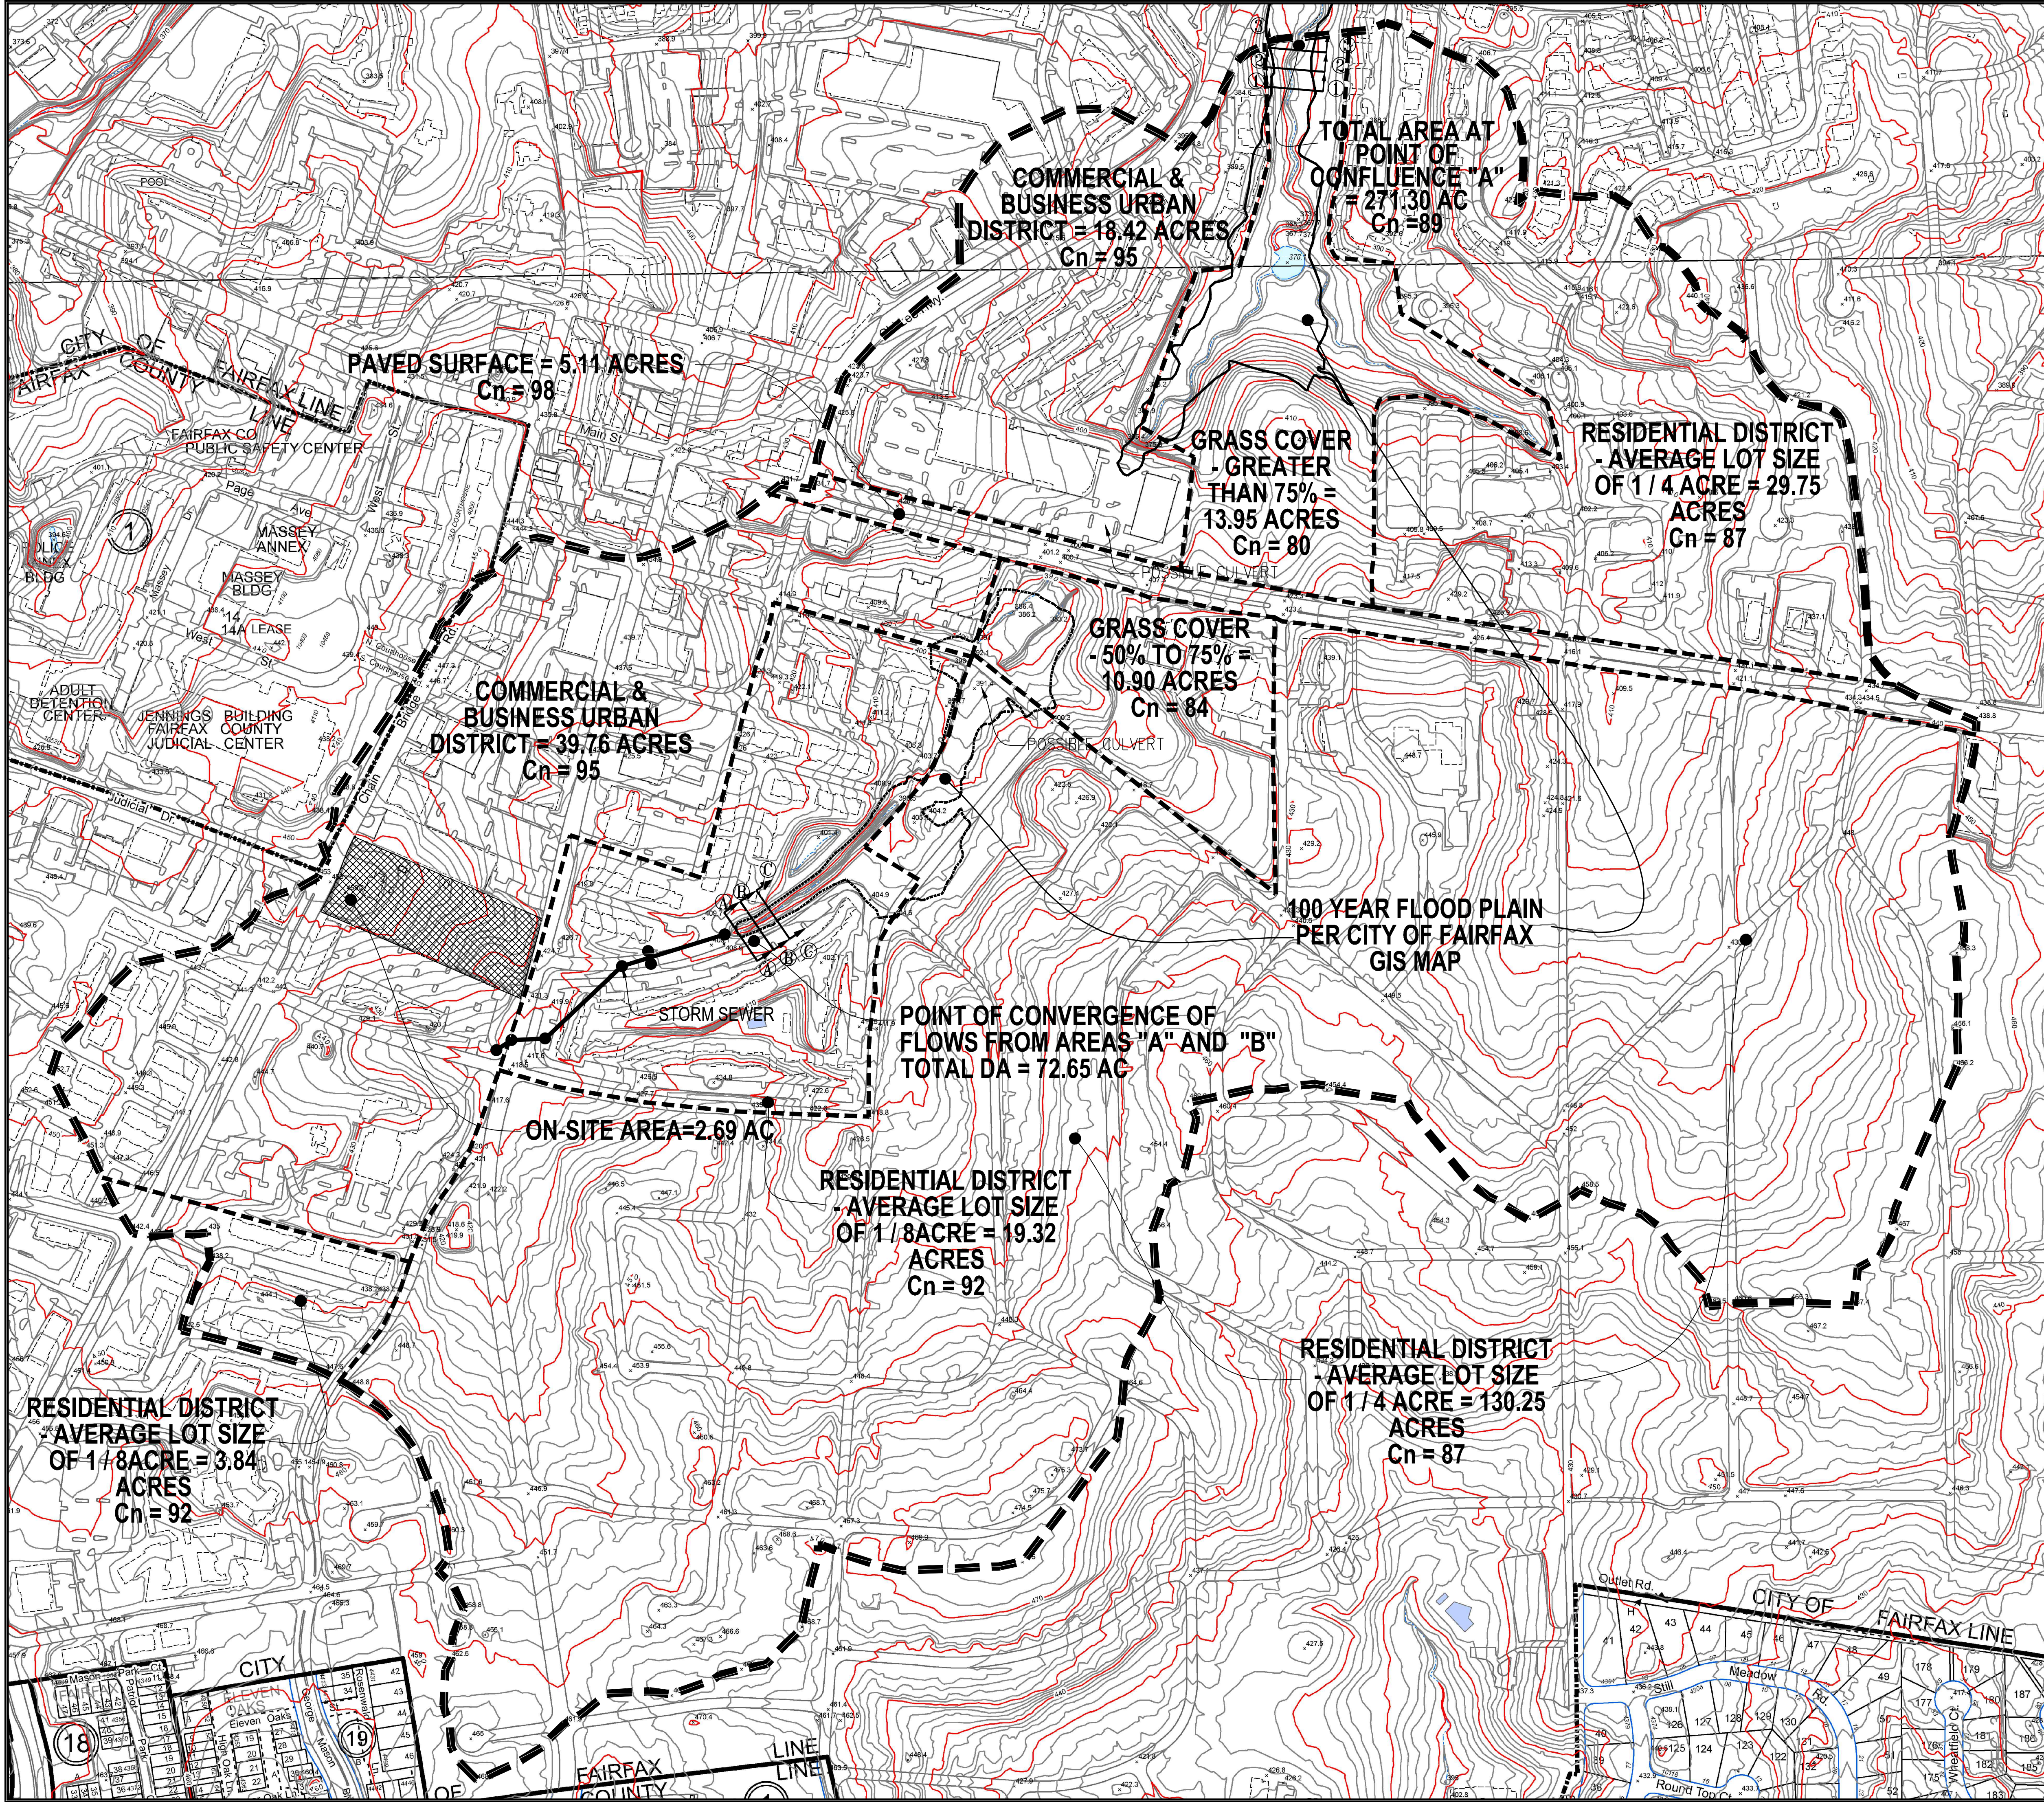

ADEQUATE OUTFALL ANALYSIS NARRATIVE:
THE SUBJECT SITE IS LOCATED BETWEEN CHAIN BRIDGE ROAD AND UNIVERSITY BOULEVARD. THE TOPOGRAPHY OF THE SITE CONSISTS OF ONE DRAINAGE AREA, WHICH DRAINS TO THE EAST TOWARDS UNIVERSITY BOULEVARD. STORMWATER RUNOFF IS COLLECTED BY STORM SEWER INLETS AND CONVEYED VIA AN UNDERGROUND STORM SEWER SYSTEM TO THE POINT OF CONVERGENCE, WHICH IS LOCATED INSIDE A 100 YEAR FLOOD PLAIN PER THE CITY OF FAIRFAX GIS MAP(SEE THIS SHEET FOR LOCATION).

AS SHOWN ON THE SWM ANALYSIS SHEETS, THE SITE HAS BEEN ENGINEERED TO REDUCE THE POST-DEVELOPMENT PEAK FLOWS FOR THE 1 YR , 2YR AND 10 YR 24-HR STORM FOR BOTH DRAINAGE AREAS. IN ACCORDANCE WITH SECTION 9VAC25-870-66.B.4 OF THE STORMWATER REGULATIONS "STORM CONVEYANCE SYSTEM SHALL BE ANALYZED FOR COMPLIANCE WITH CHANNEL PROTECTION CRITERIA TO A POINT WHERE BASED ON LAND AREA, THE SITE'S CONTRIBUTING DRAINAGE AREA IS LESS THAN OR EQUAL TO 1.0% OF THE TOTAL WATERSHED AREA". POINT OF CONFLUENCE "A" HAS BEEN DETERMINED TO SHOW COMPLIANCE WITH THIS SECTION SINCE THIS POINT RECEIVES A TOTAL OF 271.01 AC OF STORMWATER RUNOFF. THREE CROSS SECTIONS HAVE BEEN PROVIDED AT EVERY 50 FEET ON THIS SHEET AND VERIFIED THAT EXISTING CHANNEL WILL ADEQUATELY CONVEYED THE 2-YEAR VELOCITY AT THE POINT OF CONFLUENCE.

FURTHERMORE COMPLIANCE WITH FLOOD PROTECTION IS BASED ON SECTION 9VAC25-870-66.C WHERE "THE DOWNSTREAM LIMITS OF ANALYSIS SHALL BE ANALYZED TO A POINT WHERE STORMWATER CONVEYANCE SYSTEM ENTERS A MAPPED FLOODPLAIN OR OTHER FLOOD PRONE AREA, ADOPTED BY ORDINANCE, OF ANY LOCALITY". POINT OF CONFLUENCE "A" IS LOCATED INSIDE A MAPPED FLOOD PLAIN PER THE CITY OF FAIRFAX GIS MAP. THE THREE CROSS SECTIONS PROVIDED AT THIS POINT VERIFY THAT THE 10 YEAR WATER SURFACE ELEVATION WILL OVERTOP THE EMBANKMENT.

AS A PROFESSIONAL ENGINEER, IT IS THE OPINION OF URBAN ENGINEERING & ASSOCIATES, INC THAT AN ADEQUATE OUTFALL EXISTS FOR THIS SITE:

Clayton C. Tock
URBAN ENGINEERING & ASSOCIATES, INC. 05/22/2025
CLAYTON C. TOCK, P.E., SR. ASSOCIATE DATE



LEGEND	
	100 YEAR FLOOD PLAIN
	DIVIDE BETWEEN DISTRICTS
	DRAINAGE DIVIDE TO POINT OF CONFLUENCE
	SITE = 2.69AC

NOTES:
PROPOSED DEVELOPMENT SHALL BE DESIGNED TO ENSURE THAT NO SURROUNDING STRUCTURES WILL BE NEGATIVELY IMPACTED BY 100-YEAR FLOW.

OUTFALL ANALYSIS

4131 CHAIN BRIDGE ROAD
REZONING CDP-GDP

CITY OF FAIRFAX, VIRGINIA

SCALE: 1"=200'

DATE: DEC. 2024

C.I.= 2'

SHEET
20
OF
39

FILE No.
RZ-12787


PLAN DATE
05-04-2016
04-29-2019
06-11-2024
09-03-2024
12-02-2024
04-22-2025

DESCRIPTION
REVISIONS

Urban Ltd.
4200 D TECHNOLOGY CT.
CHANTILLY, VA. 20151
TEL 703.642.2306
FAX 703.678.1888
www.urban-llc.com

Planners-Engineers-Landscape Architects-Land Services


Urban, Ltd. - J:\085\4131 Chain Bridge Rd\Rezoning\12787-23- Outfall.dwg [OUTFALL ANALYSIS (3)] May 22, 2025 - 4:22pm aarenberg

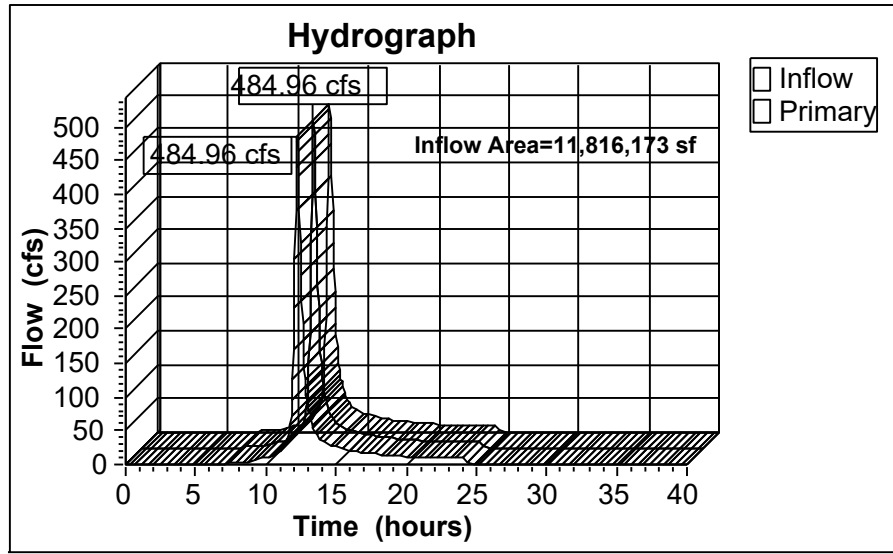

Summary for Link 25L: Point of confluence

Inflow Area = 11,816,173 sf 48.03%Impervious Inflow Depth =2.09" for 2-year event
Inflow = 484.96 cfs@ 12.24 hrs, Volume= 2,055,025 cf
Primary = 484.96 cfs@ 12.24 hrs, Volume= 2,055,025 cf, Atten= 0%, Lag= 0.0 min


Primary outflow = Inflow, Time Span= 0.00-40.00 hrs, dt= 0.05 hrs

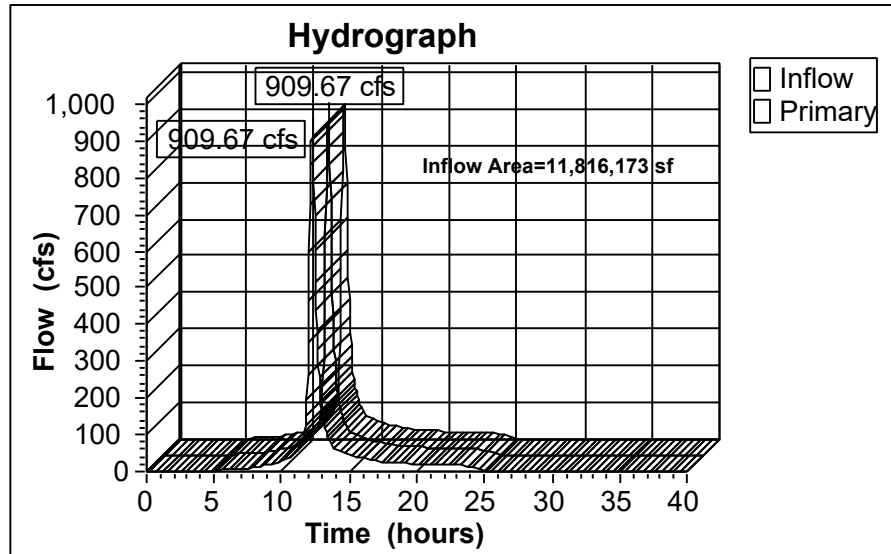

Summary for Link 25L: Point of confluence

Inflow Area = 11,816,173 sf 48.03%Impervious Inflow Depth =3.97" for 10-year event
Inflow = 909.67 cfs@ 12.23 hrs, Volume= 3,908,967 cf
Primary = 909.67 cfs@ 12.23 hrs, Volume= 3,908,967 cf, Atten= 0%, Lag= 0.0 min


Primary outflow = Inflow, Time Span= 0.00-40.00 hrs, dt= 0.05 hrs

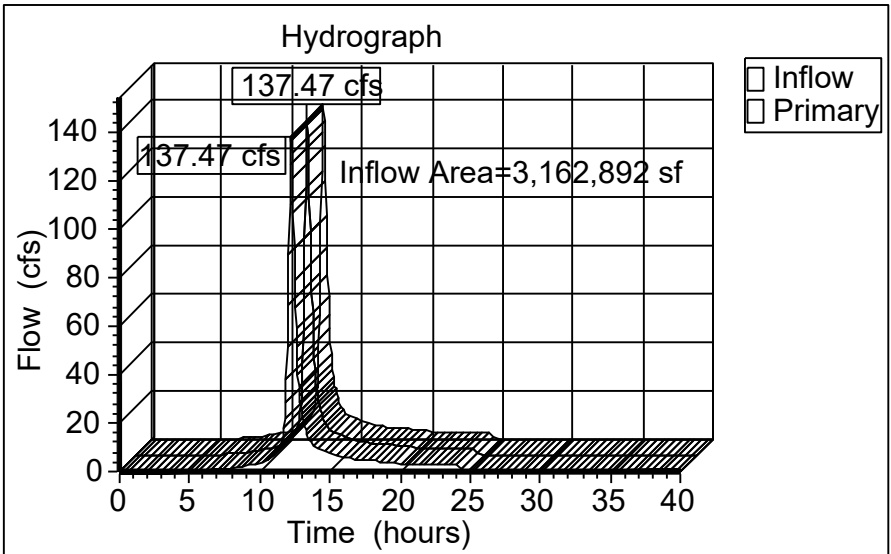

Summary for Link 31L: Point of confluence

Inflow Area = 3,162,892 sf 63.88%Impervious Inflow Depth =2.27" for 2-year event
Inflow = 137.47 cfs@ 12.24 hrs, Volume= 598,891 cf
Primary = 137.47 cfs@ 12.24 hrs, Volume= 598,891 cf, Atten= 0%, Lag= 0.0 min

Primary outflow = Inflow, Time Span= 0.00-40.00 hrs, dt= 0.05 hrs

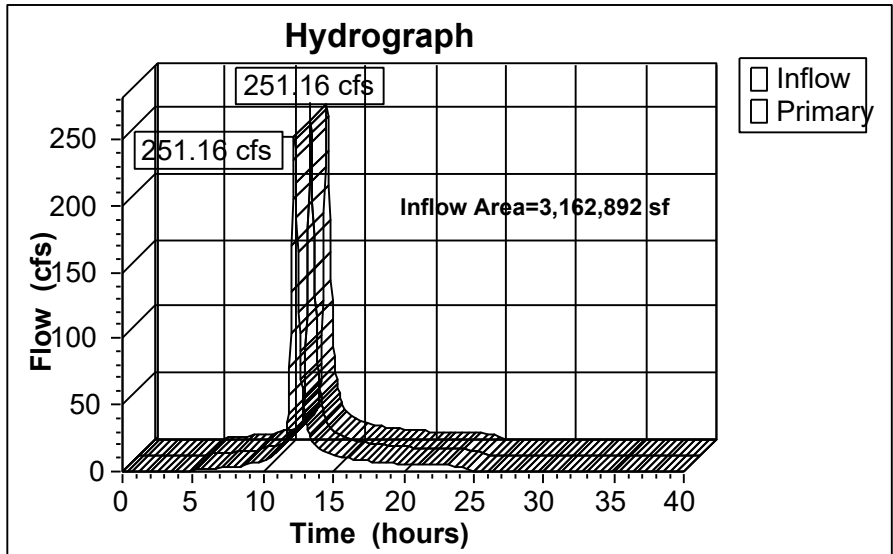


Summary for Link 31L: Point of confluence

Inflow Area = 3,162,892 sf 63.88%Impervious Inflow Depth =4.19" for 10-year event
Inflow = 251.16 cfs@ 12.23 hrs, Volume= 1,104,758 cf
Primary = 251.16 cfs@ 12.23 hrs, Volume= 1,104,758 cf, Atten= 0%, Lag= 0.0 min


Primary outflow = Inflow, Time Span= 0.00-40.00 hrs, dt= 0.05 hrs

OUTFALL ANALYSIS CROSS SECTIONS AT POINT OF CONVERGENCE

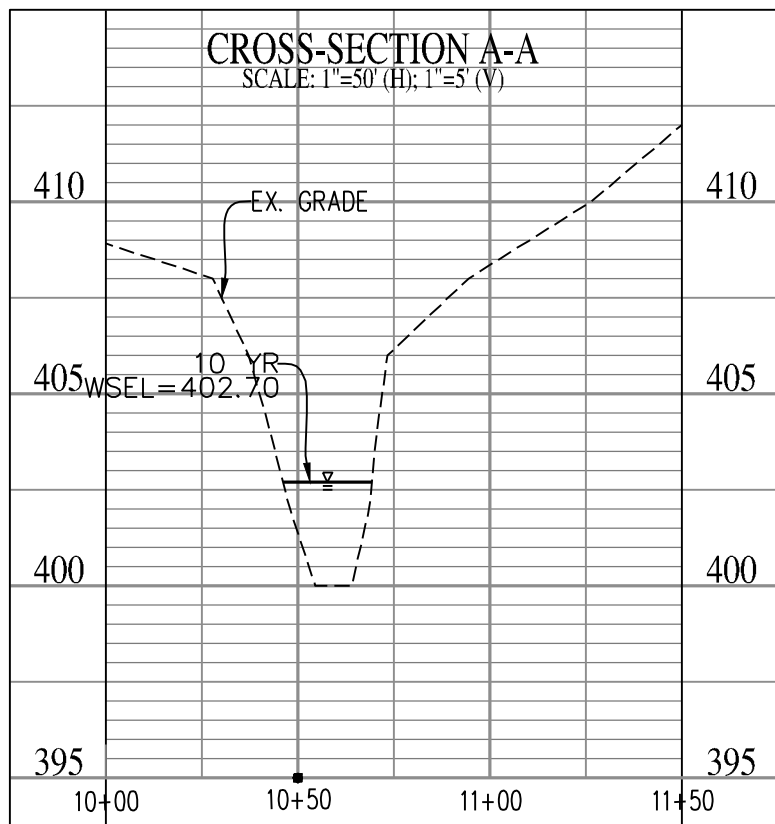


POST-DEVELOPMENT CONDITIONS - POINT OF CONFLUENCE:
CROSS SECTION A-A

DA	=	72.65 AC.
'Cn'	=	92
I2	=	5.45 IN/HR
I10	=	7.27 IN/HR
Q2	=	137.47 CFS
Q10	=	251.16 CFS
CHANNEL SLOPE	=	1.5 %
'n' FACTOR	=	0.05 (NATURAL STONY STREAM)

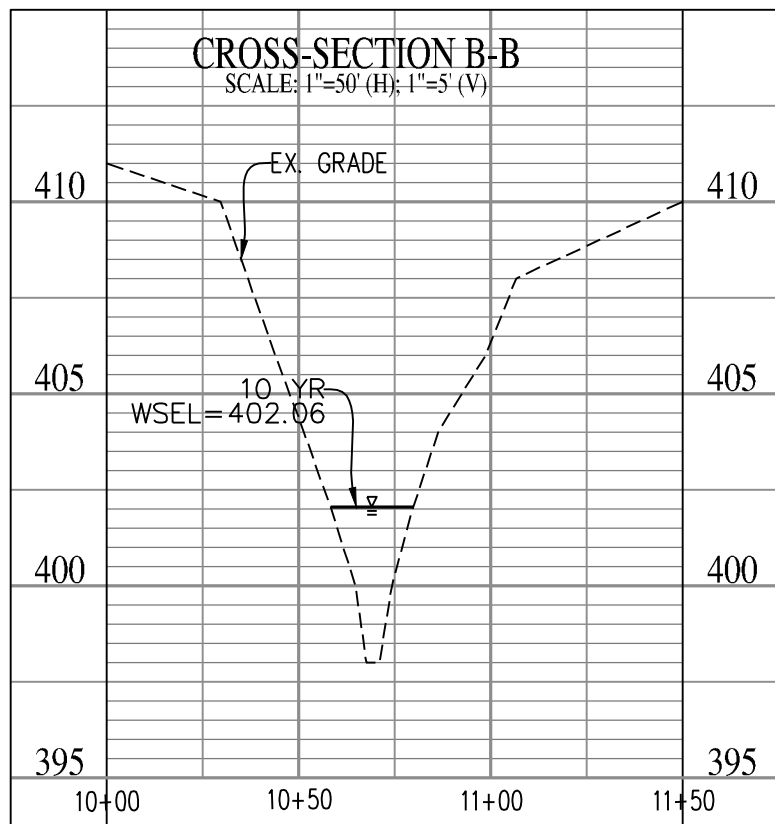

POST-DEVELOPMENT CONDITIONS - POINT OF CONFLUENCE:
CROSS SECTION B-B


DA	=	72.65 AC.
'Cn'	=	92
I2	=	5.45 IN/HR
I10	=	7.27 IN/HR
Q2	=	137.47 CFS
Q10	=	251.16 CFS
CHANNEL SLOPE	=	1.5 %
'n' FACTOR	=	0.05 (NATURAL STONY STREAM)

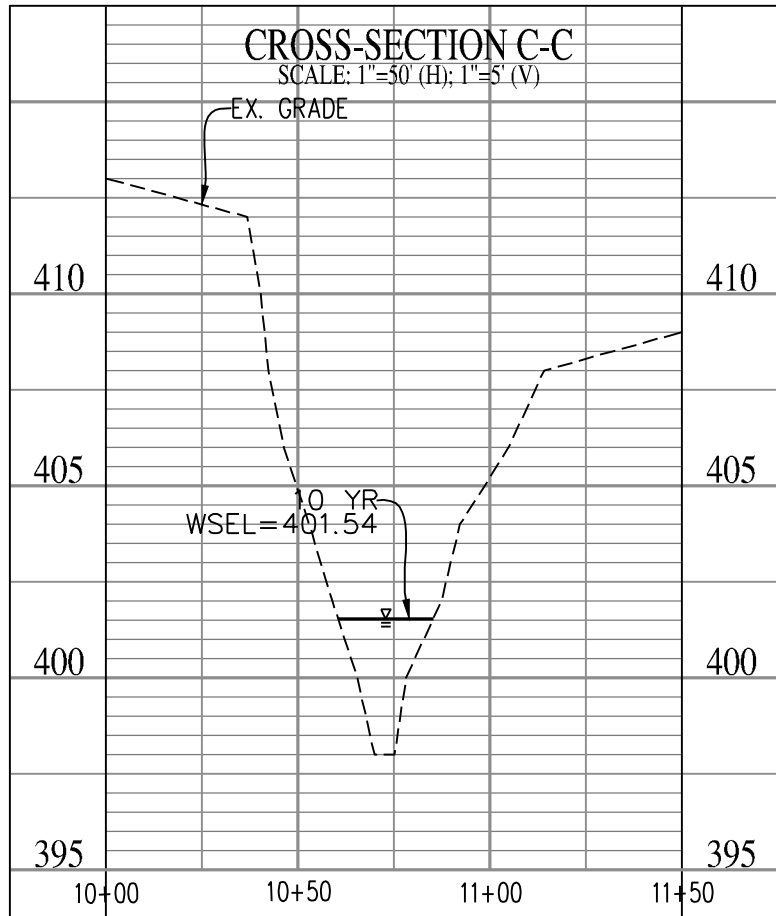

POST-DEVELOPMENT CONDITIONS - POINT OF CONFLUENCE:
CROSS SECTION C-C


DA	=	72.65 AC.
'Cn'	=	92
I2	=	5.45 IN/HR
I10	=	7.27 IN/HR
Q2	=	137.47 CFS
Q10	=	251.16 CFS
CHANNEL SLOPE	=	1.5 %
'n' FACTOR	=	0.05 (NATURAL STONY STREAM)

OUTFALL ANALYSIS CROSS SECTIONS AT POINT OF CONFLUENCE "A"

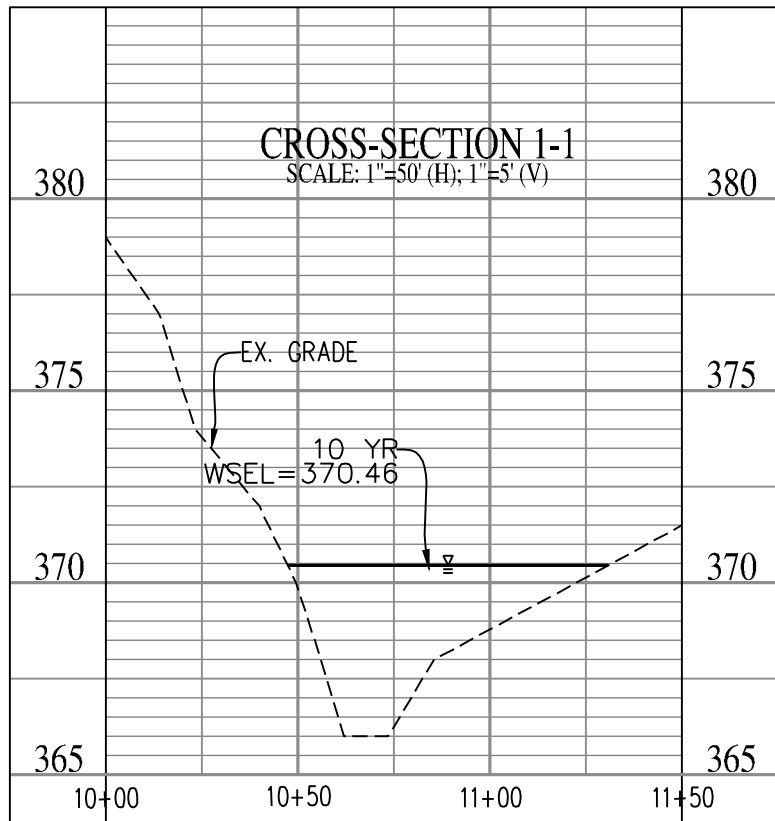


POST-DEVELOPMENT CONDITIONS - POINT OF CONFLUENCE:
CROSS SECTION 1 - 1

DA	=	271.30 AC.
'Cn'	=	89
I2	=	5.45 IN/HR
I10	=	7.27 IN/HR
Q2	=	484.96 CFS
Q10	=	909.67 CFS
CHANNEL SLOPE	=	1.20 %
'n' FACTOR	=	0.05 (NATURAL STONY STREAM)

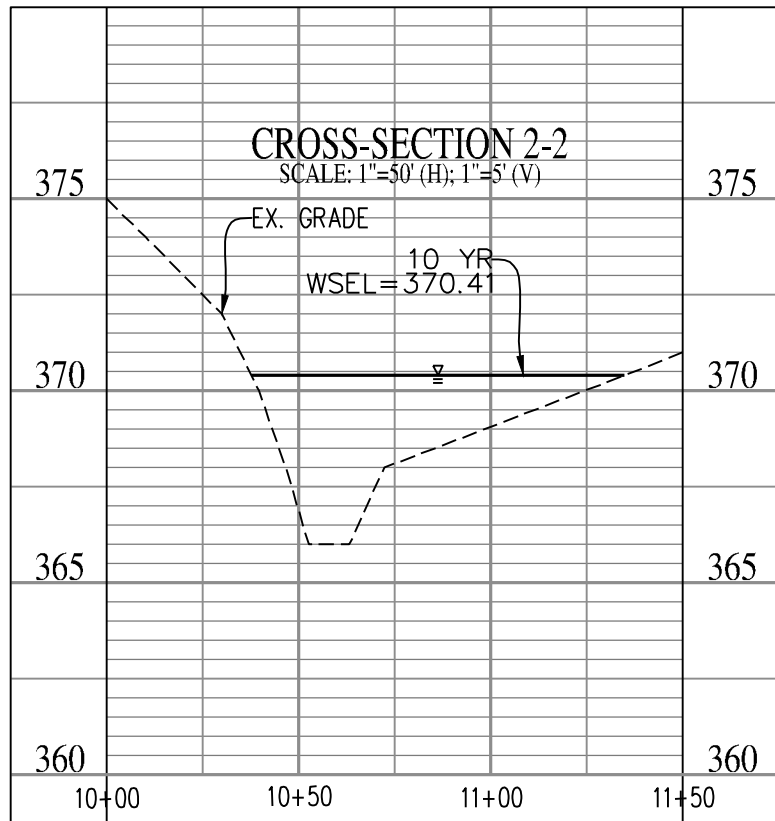

POST-DEVELOPMENT CONDITIONS - POINT OF CONFLUENCE:
CROSS SECTION 2 - 2

DA	=	271.30 AC.
'Cn'	=	89
I2	=	5.45 IN/HR
I10	=	7.27 IN/HR
Q2	=	484.96 CFS
Q10	=	909.67 CFS
CHANNEL SLOPE	=	1.20 %
'n' FACTOR	=	0.05 (NATURAL STONY STREAM)

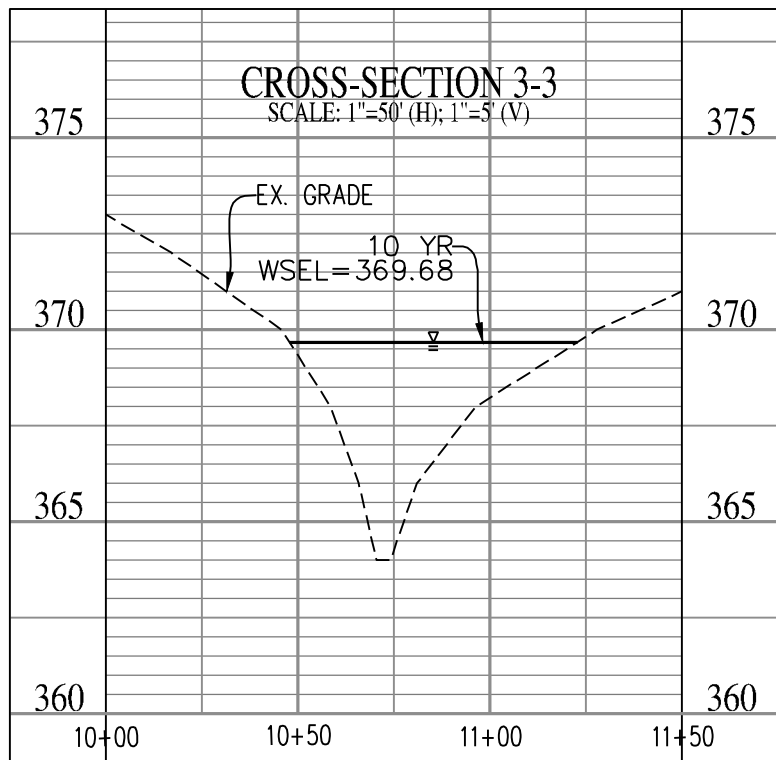

POST-DEVELOPMENT CONDITIONS - POINT OF CONFLUENCE:
CROSS SECTION 2 - 2

DA	=	271.30 AC.
'Cn'	=	89
I2	=	5.45 IN/HR
I10	=	7.27 IN/HR
Q2	=	484.96 CFS
Q10	=	909.67 CFS
CHANNEL SLOPE	=	1.20 %
'n' FACTOR	=	0.05 (NATURAL STONY STREAM)

OUTFALL ANALYSIS

4131 CHAIN BRIDGE ROAD
REZONING CDP-GDP



CITY OF FAIRFAX, VIRGINIA

SHEET
21
OF
39

FILE No.
RZ-12787

SCALE: 1"=30'

DATE: DEC., 2024

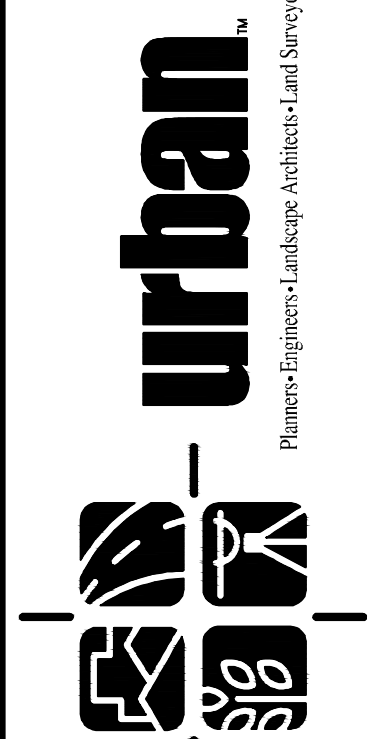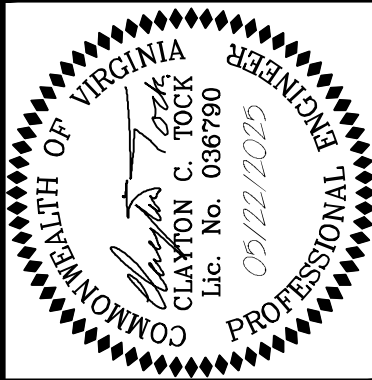


PLAN DATE	DESCRIPTION
05-04-2016	
01-29-2019	
06-11-2024	
09-03-2024	
12-02-2024	
05-22-2025	

REVISIONS

No. DATE

4131 Chain Bridge Road Sanitary Analysis																							
Pipe Characteristics					Flow Characteristics									Total Flow				Capacity Information			NOTES		
Upstream MH					Number of Residential Units	Average flow for units (280 gpd / unit)	Nonresidential space	Average flow for Nonresidential (0.046 gpd/SF)	SF of Office Space	Average Flow for office (0.20 gpd/SF)	SF of Retail Space	Average Flow for Retail (0.046 gpd/SF)	Additional Known Peak Flow (MGD)	Known Cumulative Peak Flow (MGD)	Total Incremental flow (gpd)	Total Cumulative Flow (gpd)	Peak Flow Factor	Peak Hour Flow (MGD)	Full Capacity of Pipe (MGD)	% full		velocity in pipe (fps)	velocity OK?
TRIBUTARY 1:																							
1	3	8	1.05	91.33		0		0	36677	7335.4		0	0	0	7335.4	7335.4	9.551921065	0.070067162	0.866936756	8%	2.31	yes	
2	3	8	11.8	155.33		0		0	9698	1939.6		0	0	0	1939.6	9275	9.141916978	0.08479128	2.900091497	3%	5.72	yes	
3	6	10	0.88	50.25		0		0		0		0	0	0	9275	9.141916978	0.08479128	1.439000034	6%	2.24	yes		
4	5	10	5.64	355.97	113	31640	10736	493.856		0	6608	303.968	0	0	32437.824	41712.824	6.901358084	0.287875135	3.642998732	8%	6.18	yes	
5	6	10	5.64	33.18	163	45640	7085	325.91		0		0	0	0	45965.91	87678.734	6.006254731	0.526620811	3.642998732	14%	7.37	yes	
6	7	10	1.01	149.98		0		0		0		0	0	0	0	87678.734	6.006254731	0.526620811	1.541630007	34%	3.97	yes	
7	11	10	3.41	176.56		0		0		0		0	0	0	0	87678.734	6.006254731	0.526620811	2.832674399	19%	6.16	yes	
8	9	8	2.07	287.95		0		0	8756	1751.2		0	0	0	1751.2	89429.934	5.984083866	0.535156225	1.217244832	44%	5.24	yes	
9	10	8	4.2	287.96		0		0	10842	2168.4		0	0	0	2168.4	91598.334	5.95733468	0.545681932	1.733873512	31%	6.83	yes	
10	11	8	7.04	98.85		0		0		0		0	0	0	0	91598.334	5.95733468	0.545681932	2.244807457	24%	8.23	yes	
11	12	12	3.39	19.17		0		0		0		0	0	0	0	91598.334	5.95733468	0.545681932	4.592712995	12%	6.10	yes	
n = 0.012																							

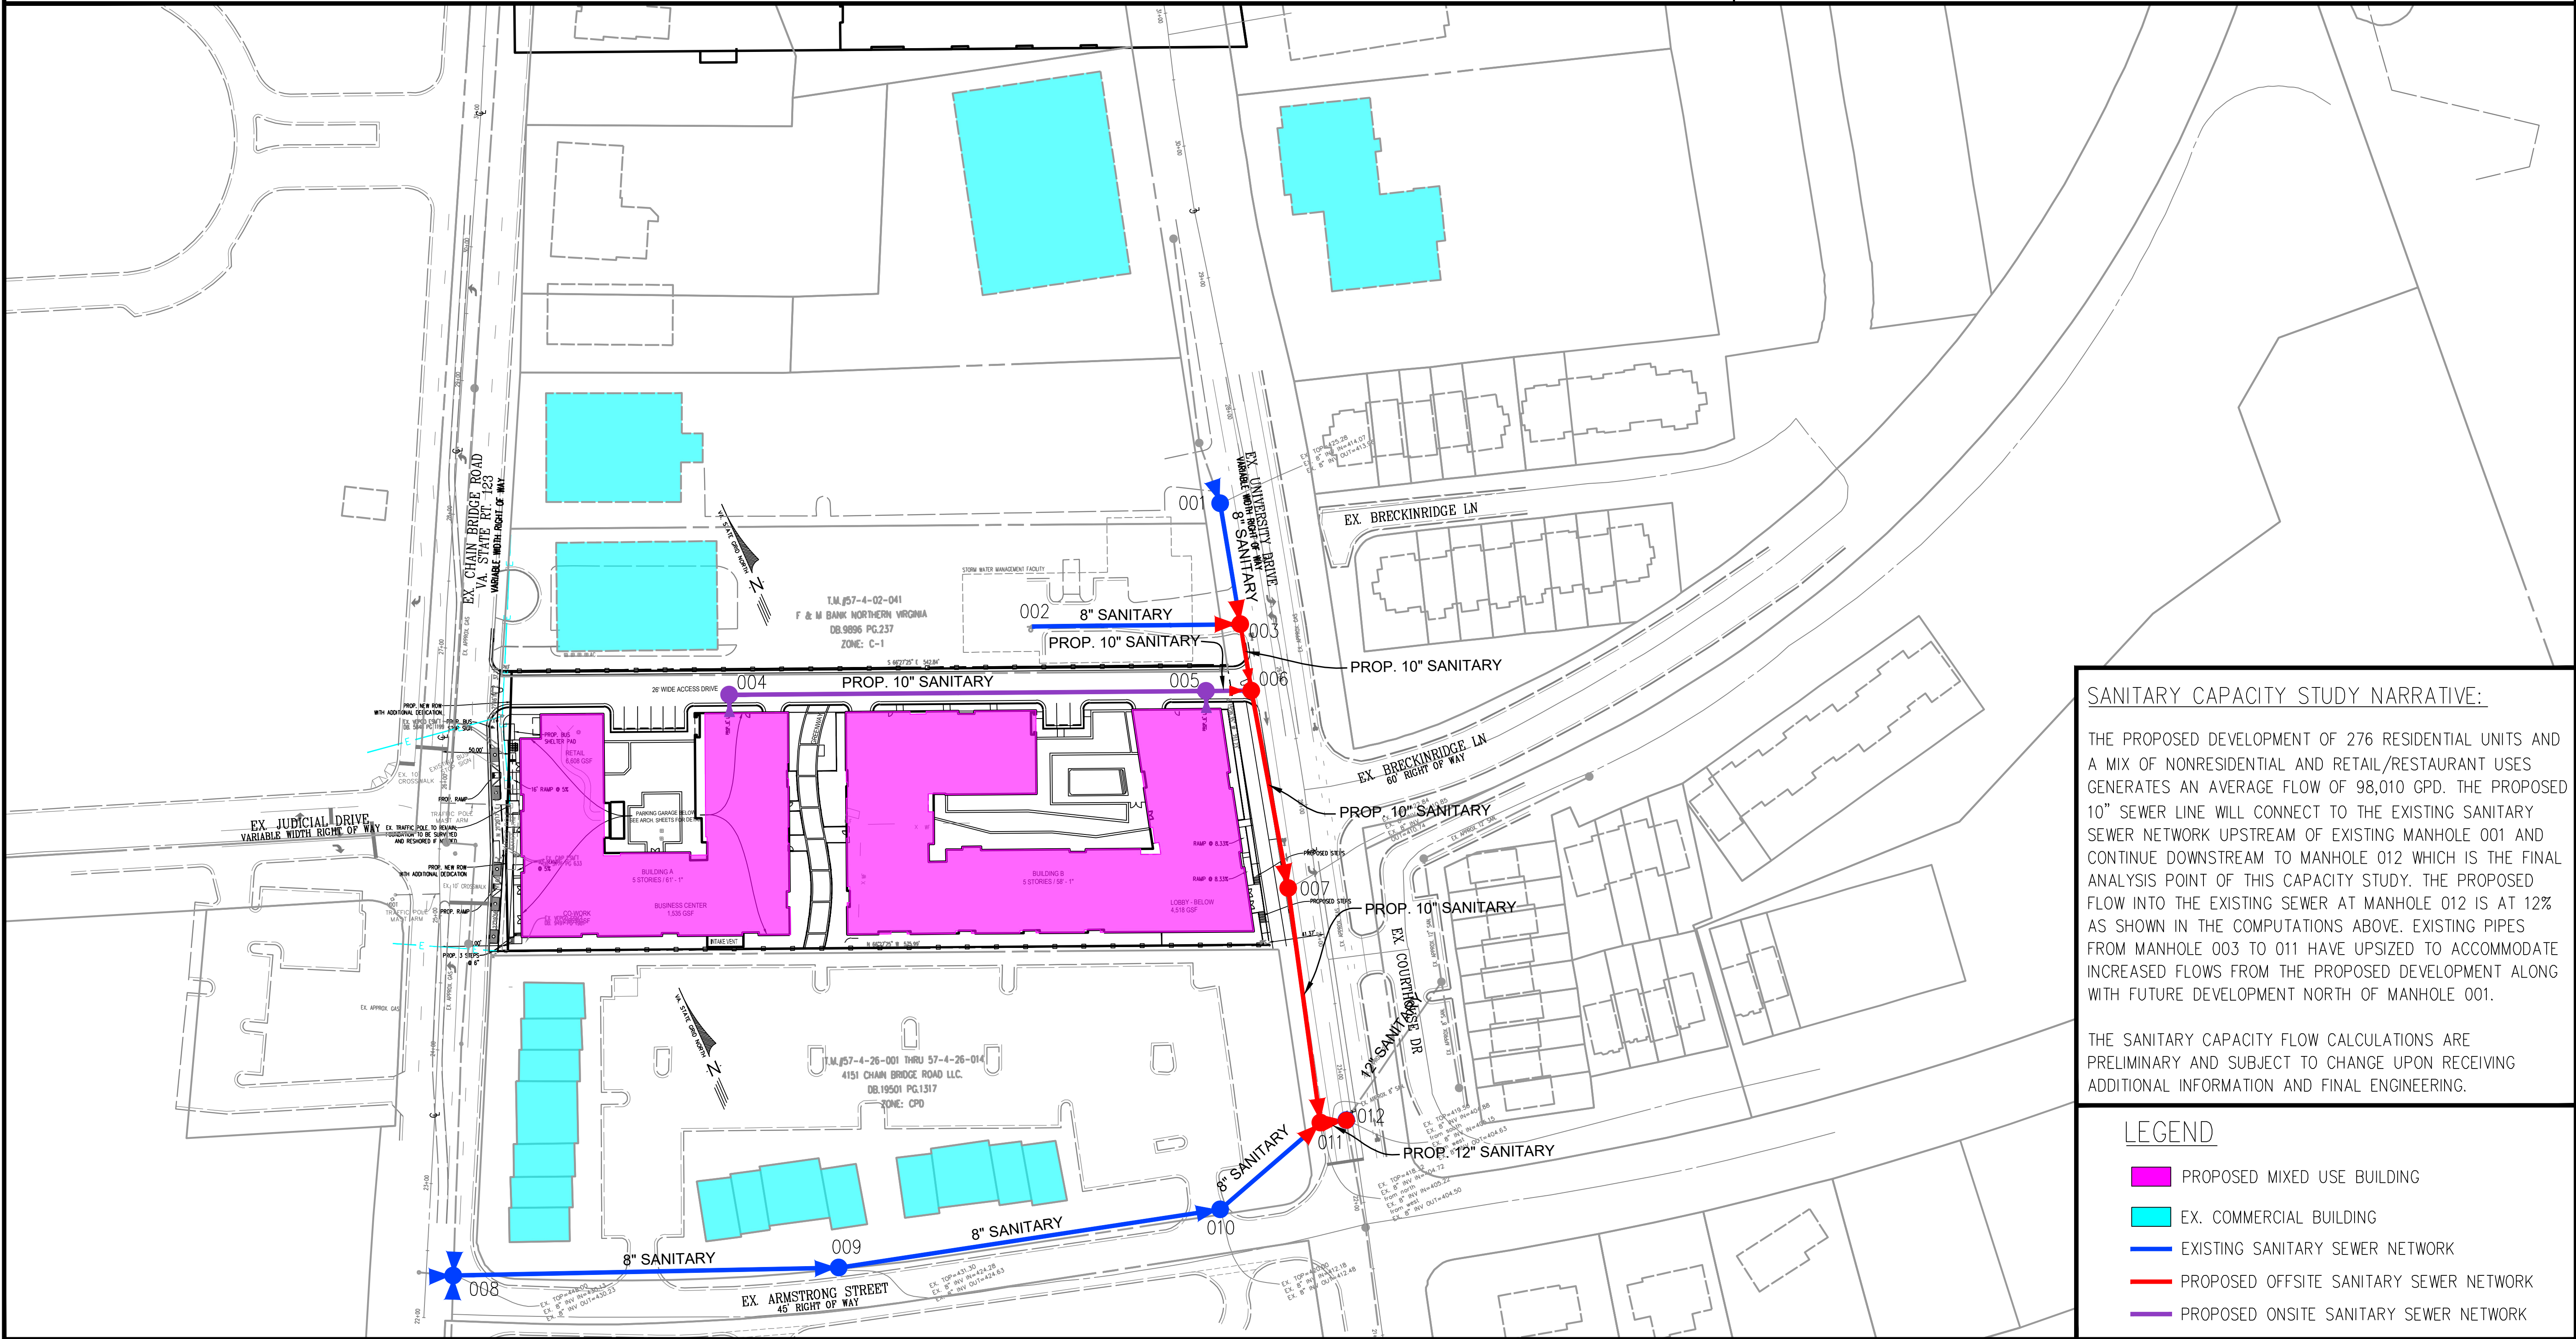

SANITARY CAPACITY STUDY NARRATIVE:

THE PROPOSED DEVELOPMENT OF 276 RESIDENTIAL UNITS AND A MIX OF NONRESIDENTIAL AND RETAIL/RESTAURANT USES GENERATES AN AVERAGE FLOW OF 98,010 GPD. THE PROPOSED 10" SEWER LINE WILL CONNECT TO THE EXISTING SANITARY SEWER NETWORK UPSTREAM OF EXISTING MANHOLE 001 AND CONTINUE DOWNSTREAM TO MANHOLE 012 WHICH IS THE FINAL ANALYSIS POINT OF THIS CAPACITY STUDY. THE PROPOSED FLOW INTO THE EXISTING SEWER AT MANHOLE 012 IS AT 12% AS SHOWN IN THE COMPUTATIONS ABOVE. EXISTING PIPES FROM MANHOLE 003 TO 011 HAVE UPSIZED TO ACCOMMODATE INCREASED FLOWS FROM THE PROPOSED DEVELOPMENT ALONG WITH FUTURE DEVELOPMENT NORTH OF MANHOLE 001.

THE SANITARY CAPACITY FLOW CALCULATIONS ARE PRELIMINARY AND SUBJECT TO CHANGE UPON RECEIVING ADDITIONAL INFORMATION AND FINAL ENGINEERING.

- LEGEND
- PROPOSED MIXED USE BUILDING
 - EX. COMMERCIAL BUILDING
 - EXISTING SANITARY SEWER NETWORK
 - PROPOSED OFFSITE SANITARY SEWER NETWORK
 - PROPOSED ONSITE SANITARY SEWER NETWORK

PLAN DATE

05-04-2016
06-11-2024
06-11-2024
09-03-2024
12-02-2024
05-02-2025

DESCRIPTION

REVISIONS

DATE

No.

Urban, Ltd.

4200 D TECHNOLOGY CT.
CHANTILLY, VA. 20151
TEL. 703.642.2306
FAX. 703.642.2308
www.urban-llc.com

urban
Planners+Engineers+Landscape Architects+Land Services

SANITARY ANALYSIS

4131 CHAIN BRIDGE ROAD
REZONING CDP-GDP

CITY OF FAIRFAX, VIRGINIA

DATE: DEC., 2024

SCALE: 1"=60'

C.I.= 2'

SHEET

22


OF

39

FILE No.


RZ-12787

J:\085\131 Chain Bridge Rd\Re zoning\12787-31-SIGHT D.dwg [SIGHT D-B &C] May 22, 2025 - 4:51pm arensberg

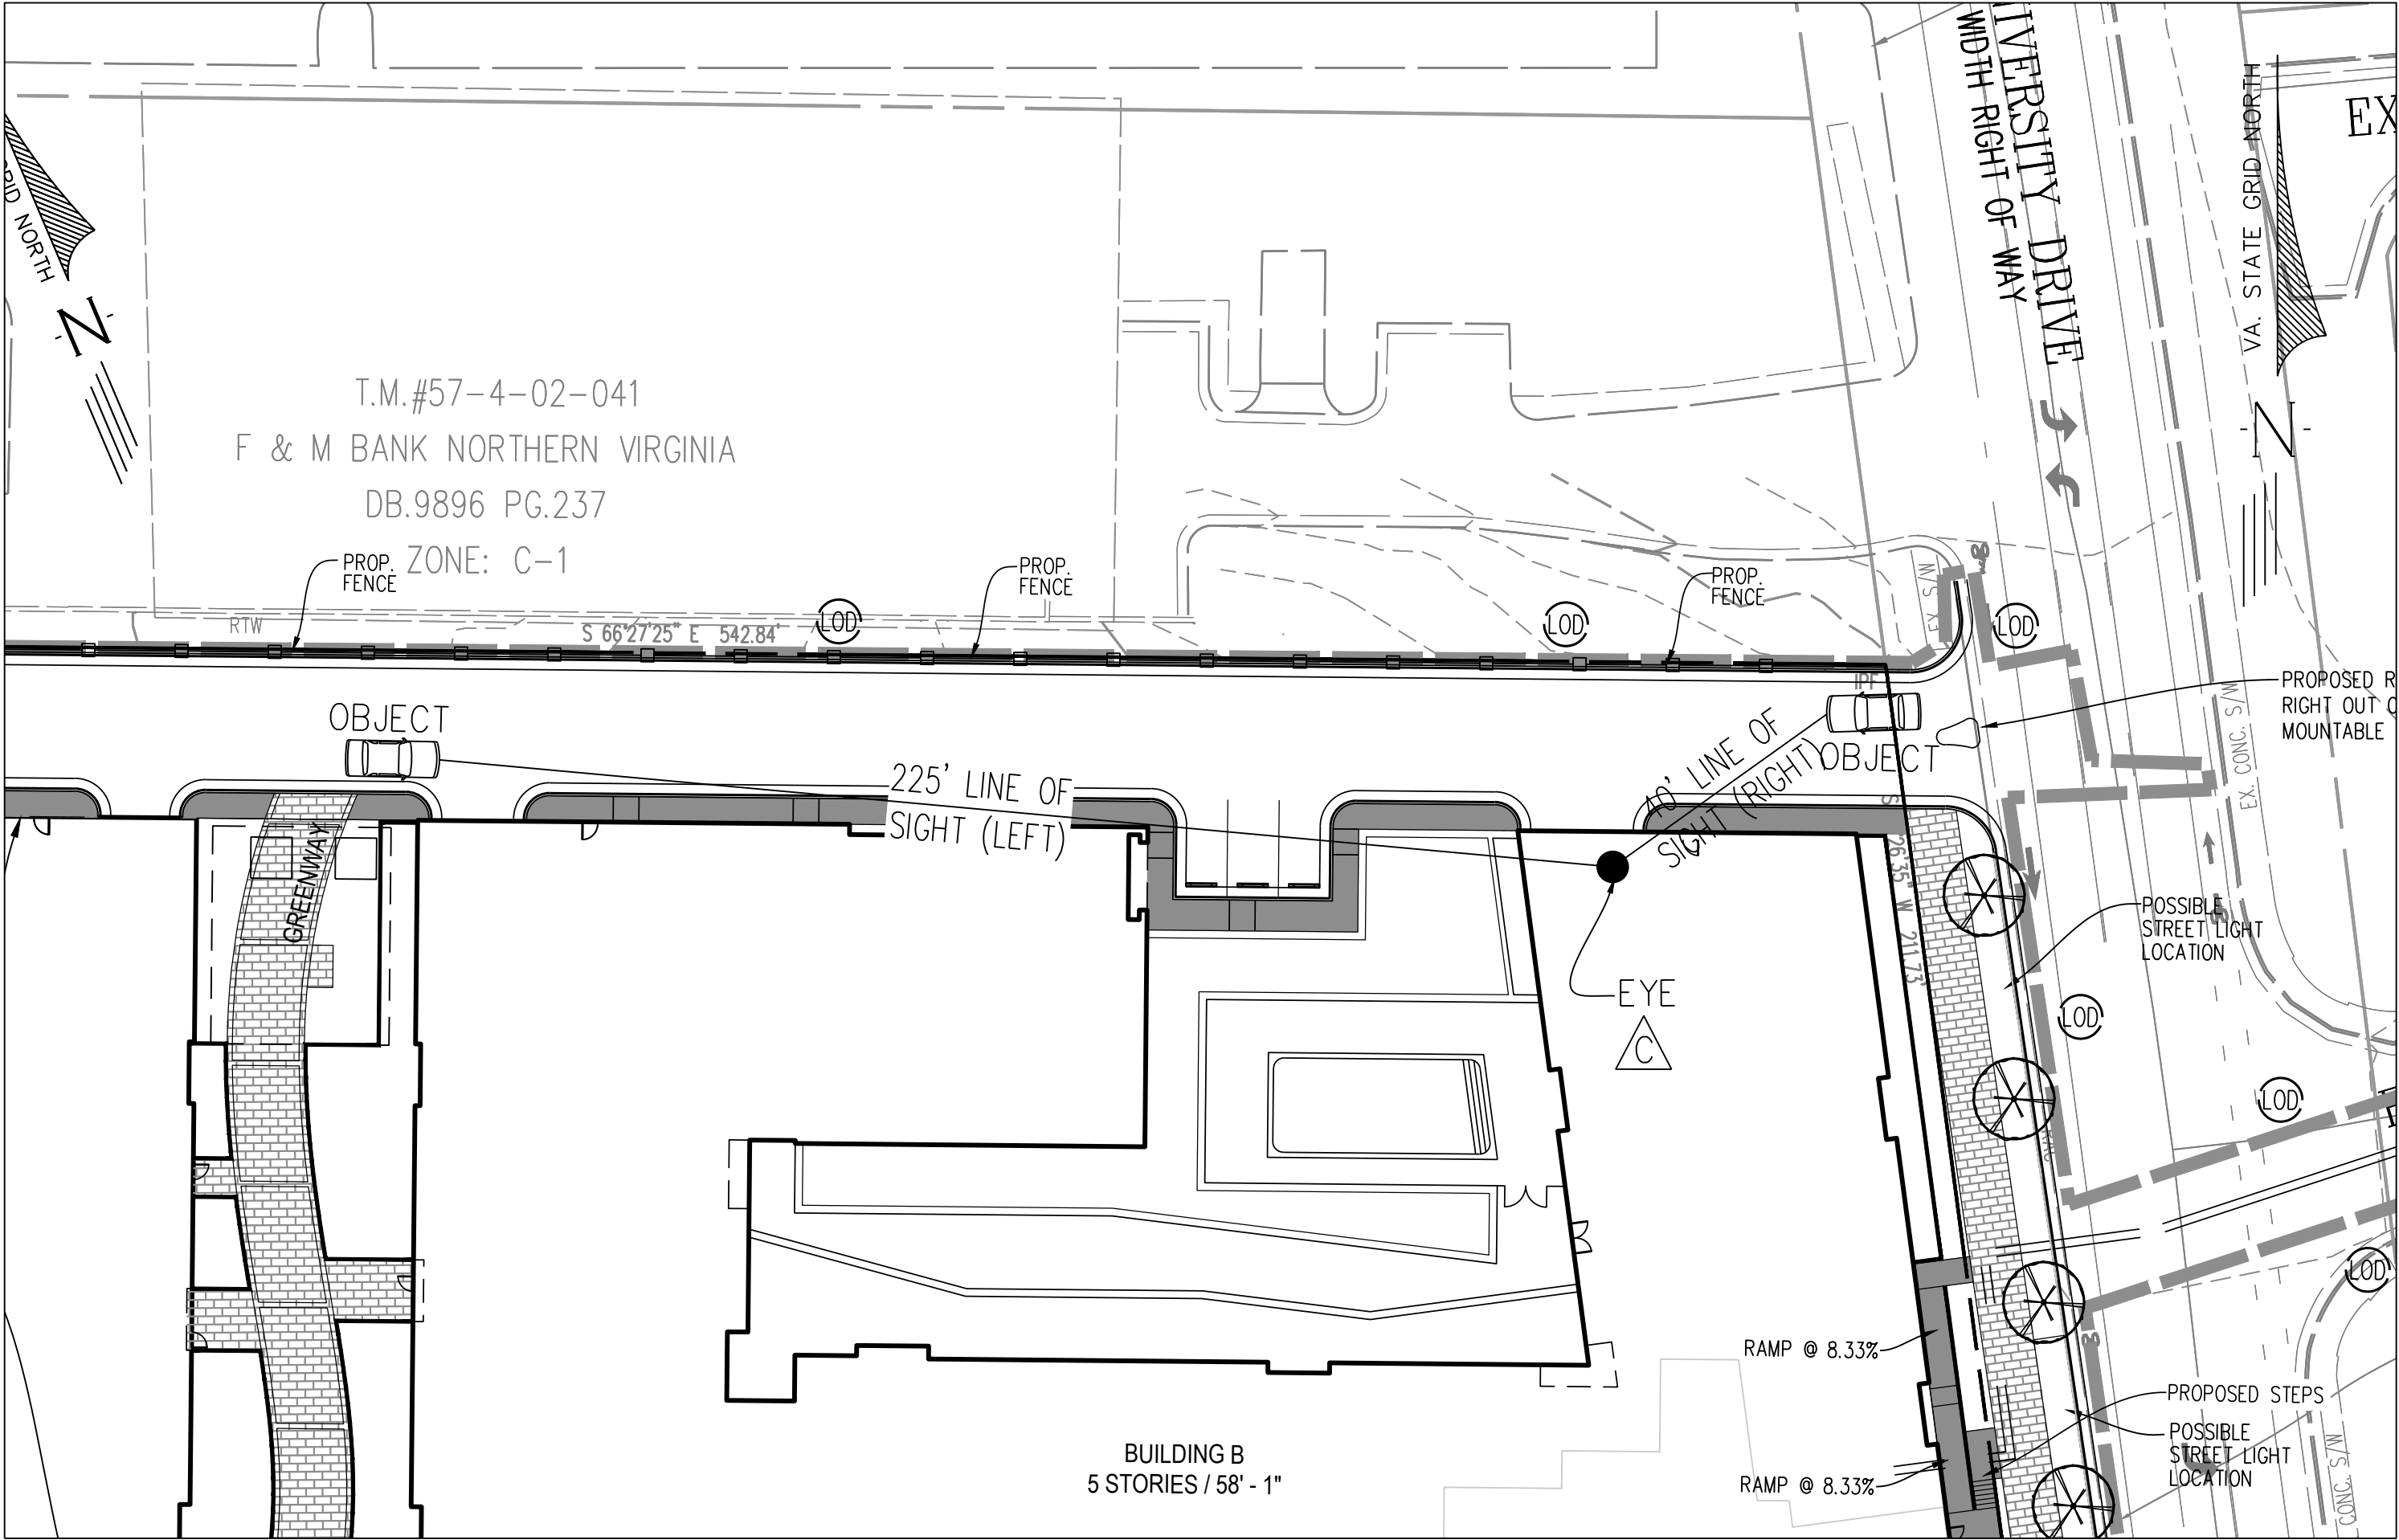


PLAN VIEW
SCALE: 1"=30'

GARAGE ENTRANCE ON ACCESS DRIVE
EYE "C"
DESIGN SPEED = 25 MPH

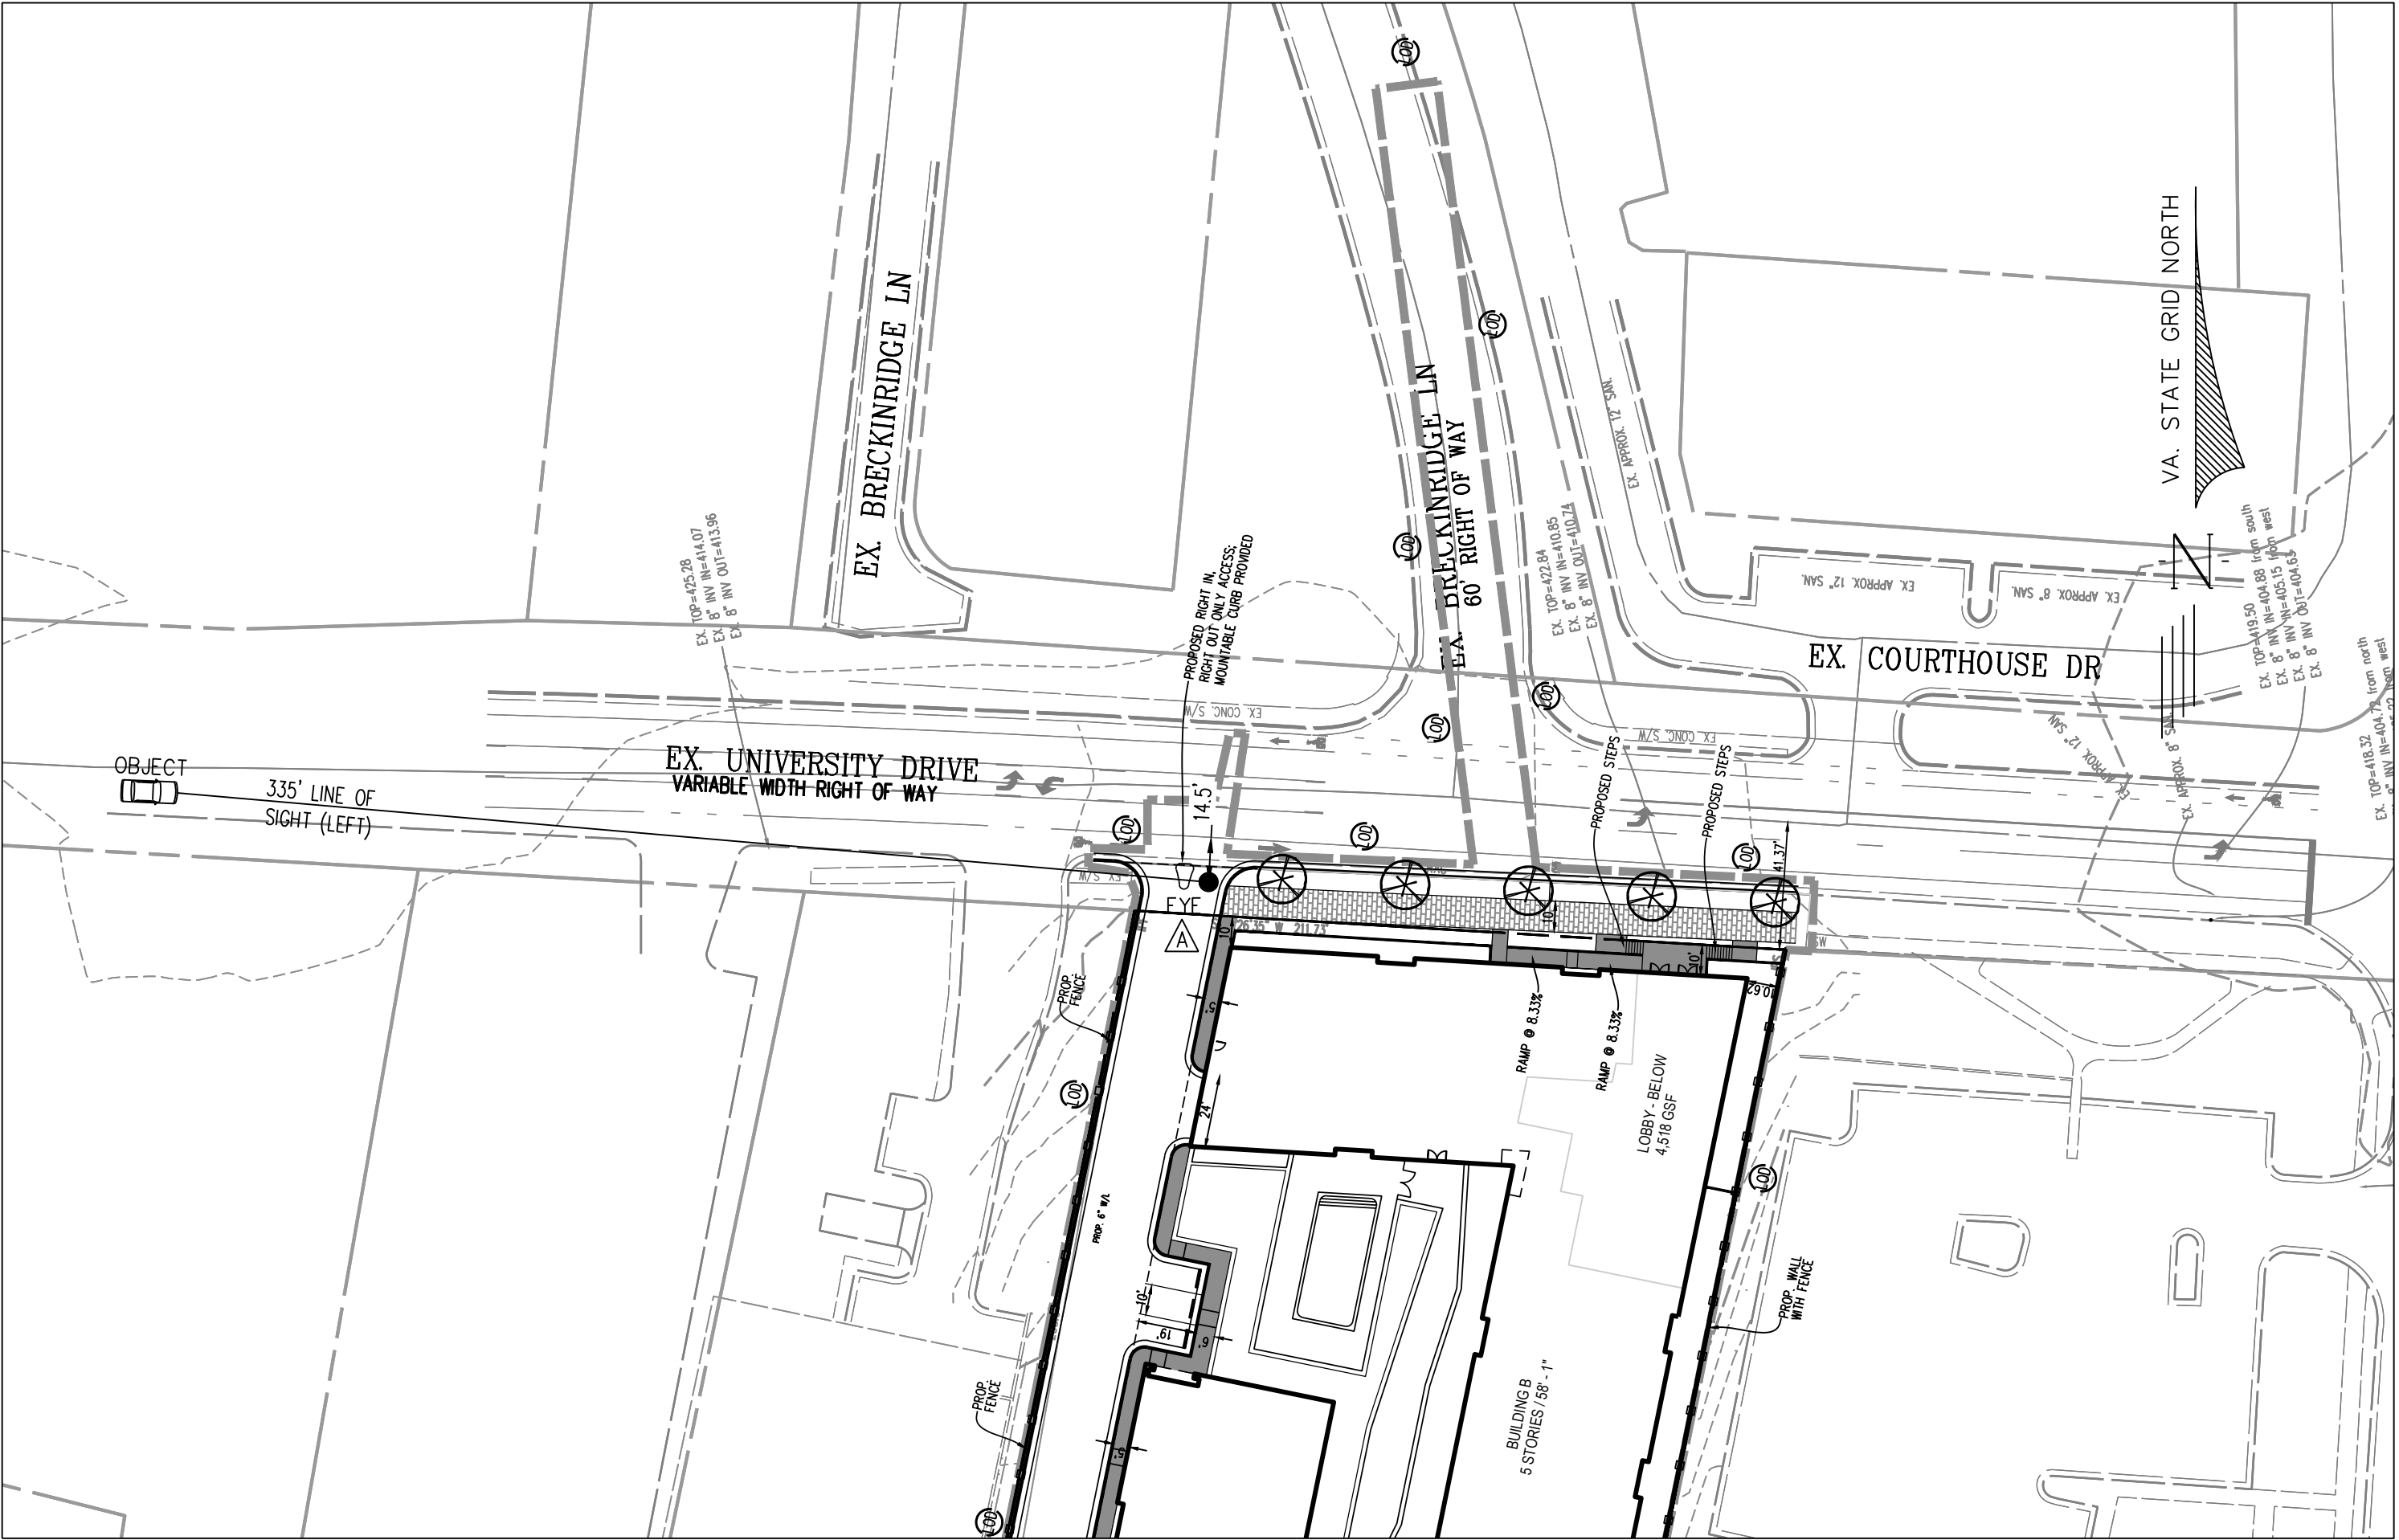



PLAN VIEW
SCALE: 1"=50'

SIGHT DISTANCE PROFILE
MAIN ENTRANCE ON UNIVERSITY DRIVE
EYE "A"
POSTED SPEED = 25 MPH
DESIGN SPEED = 30 MPH


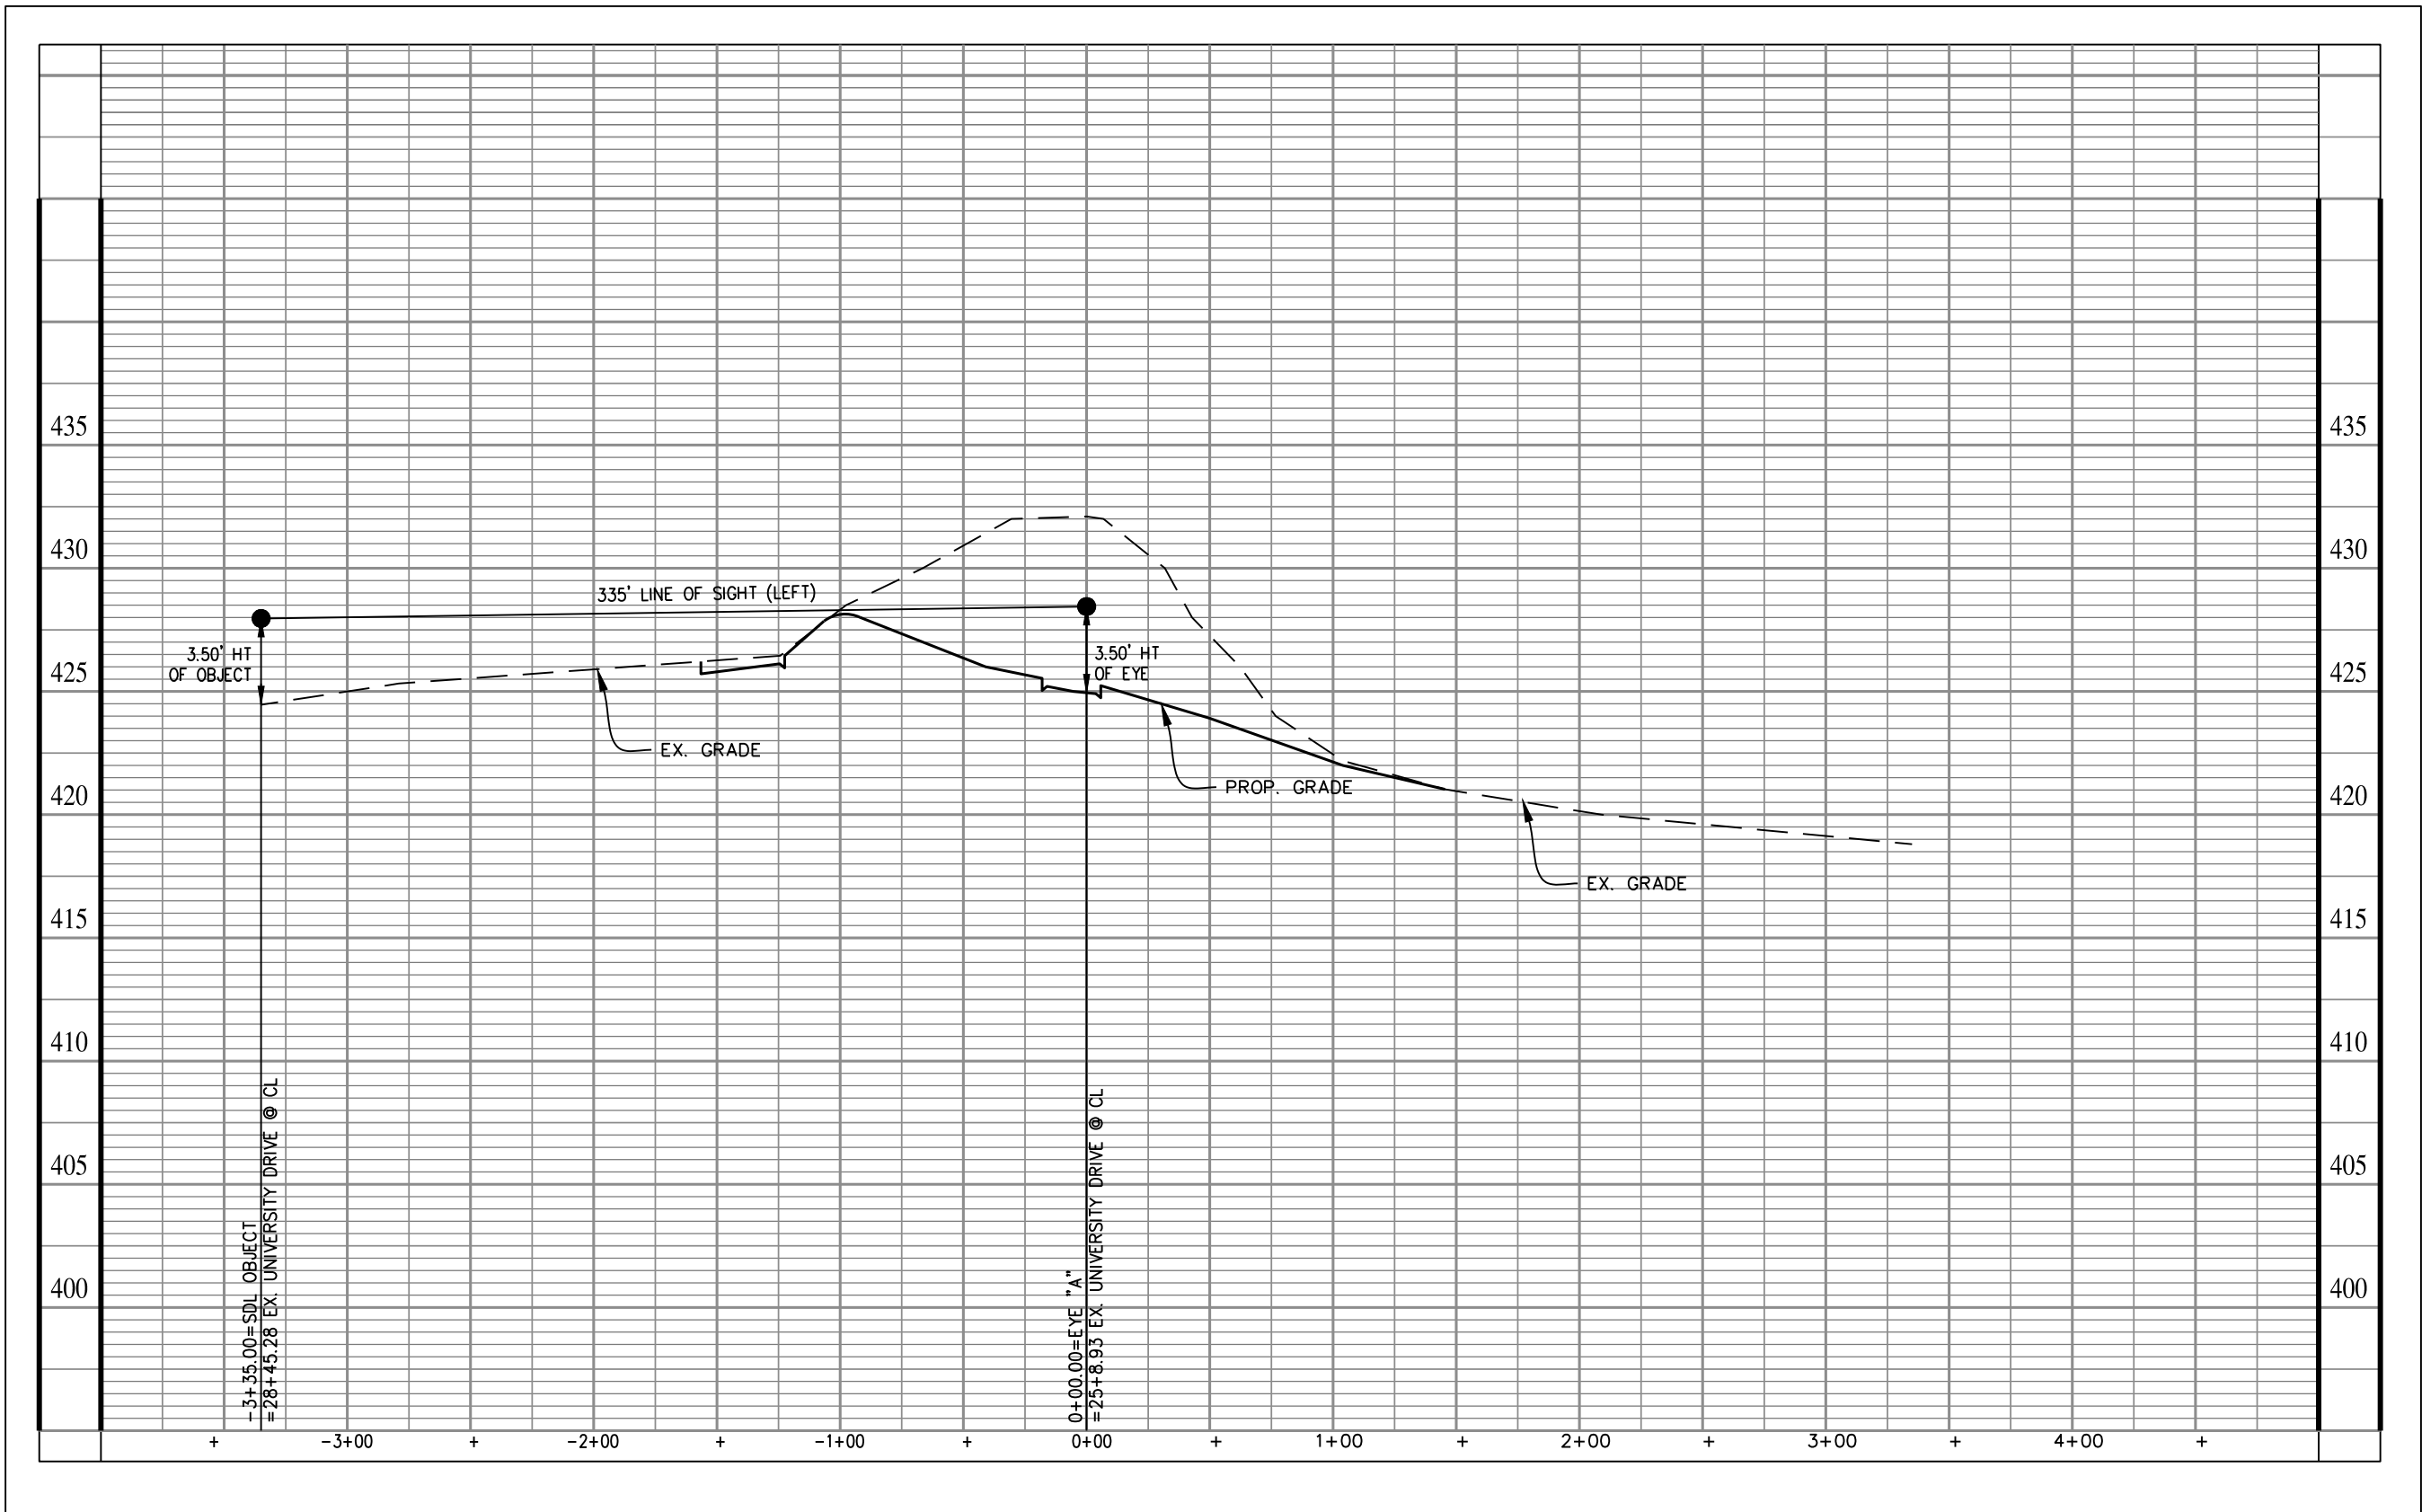


SIGHT DISTANCE PROFILES
4131 CHAIN BRIDGE ROAD
REZONING CDP-GDP
CITY OF FAIRFAX, VIRGINIA

SCALE: 1"=50' (H); 1"=50' (V) C.I.= 2' DATE: DEC., 2024

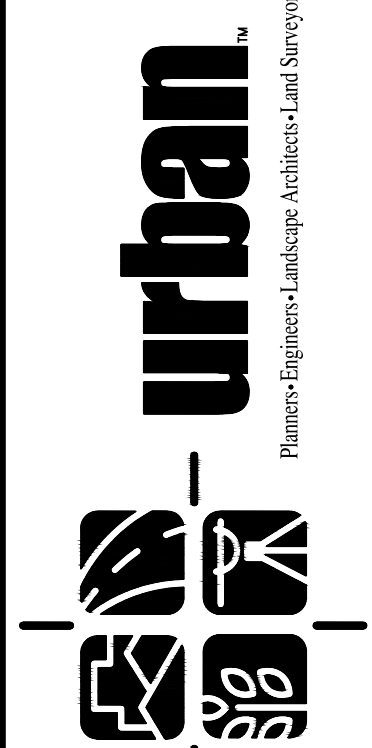
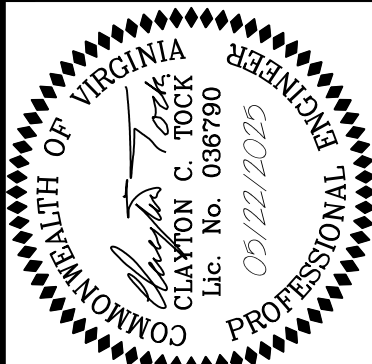


PLANNING	DATE	DESCRIPTION
05-04-2016	05-04-2016	05-04-2016
06-11-2024	06-11-2024	06-11-2024
09-03-2024	09-03-2024	09-03-2024
12-02-2024	12-02-2024	12-02-2024
05-22-2025	05-22-2025	05-22-2025

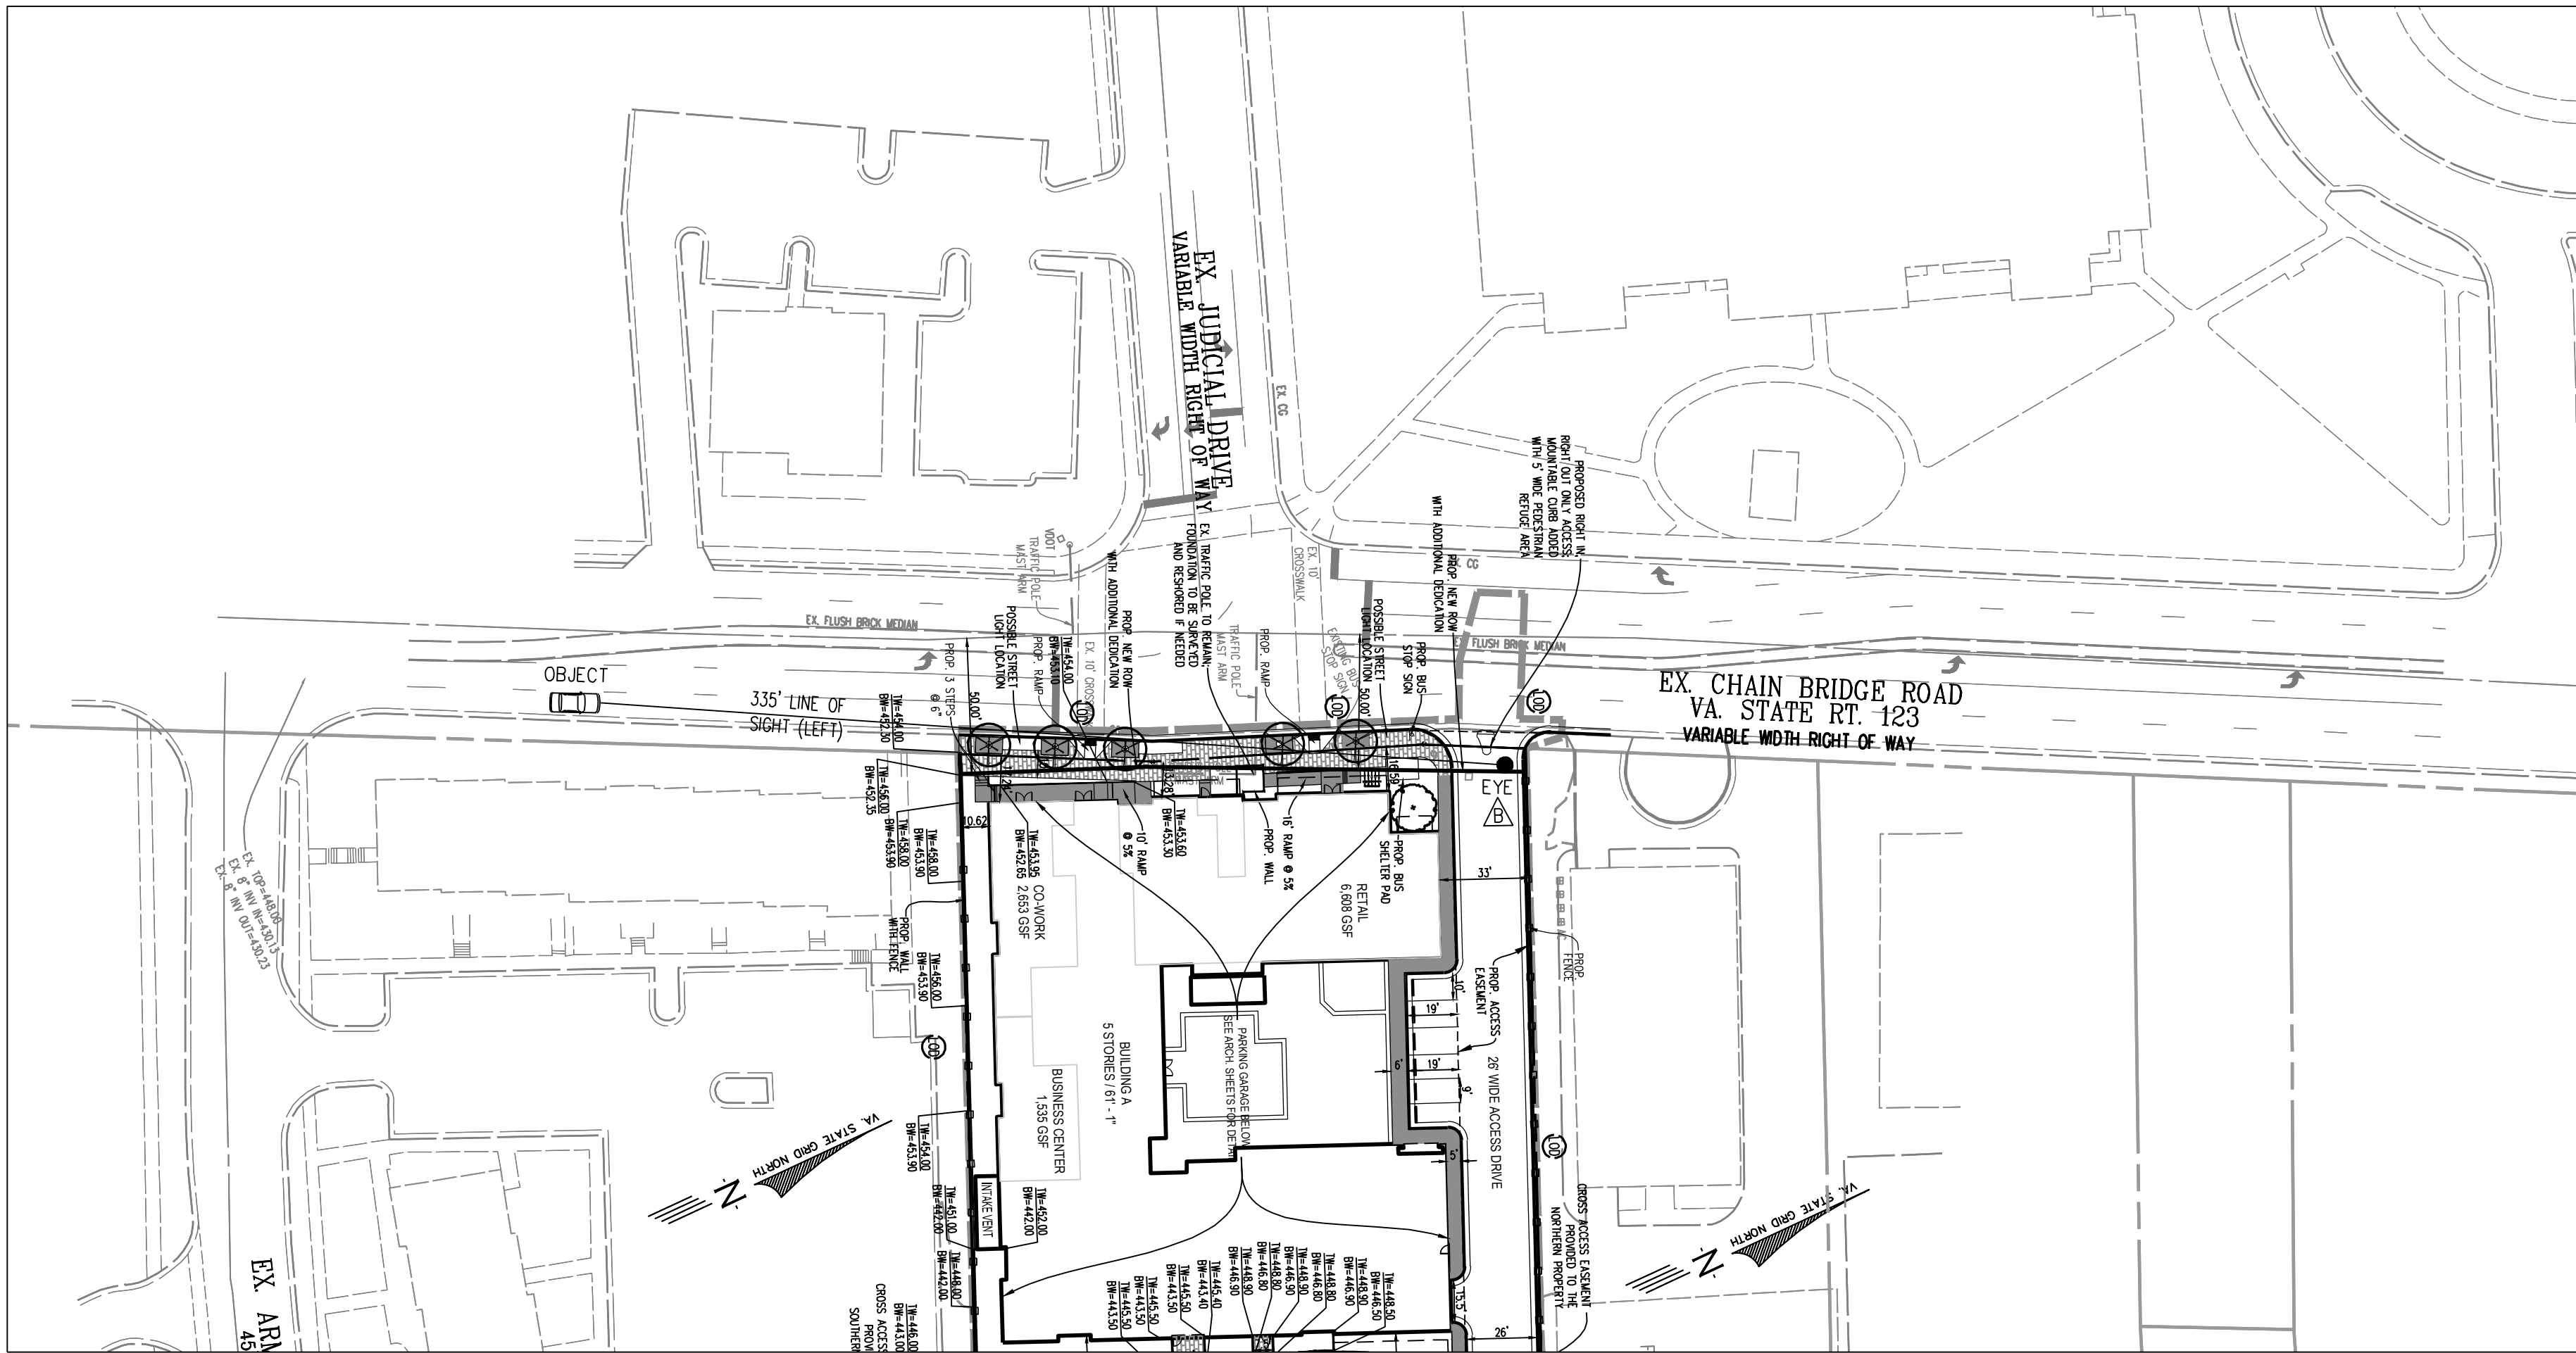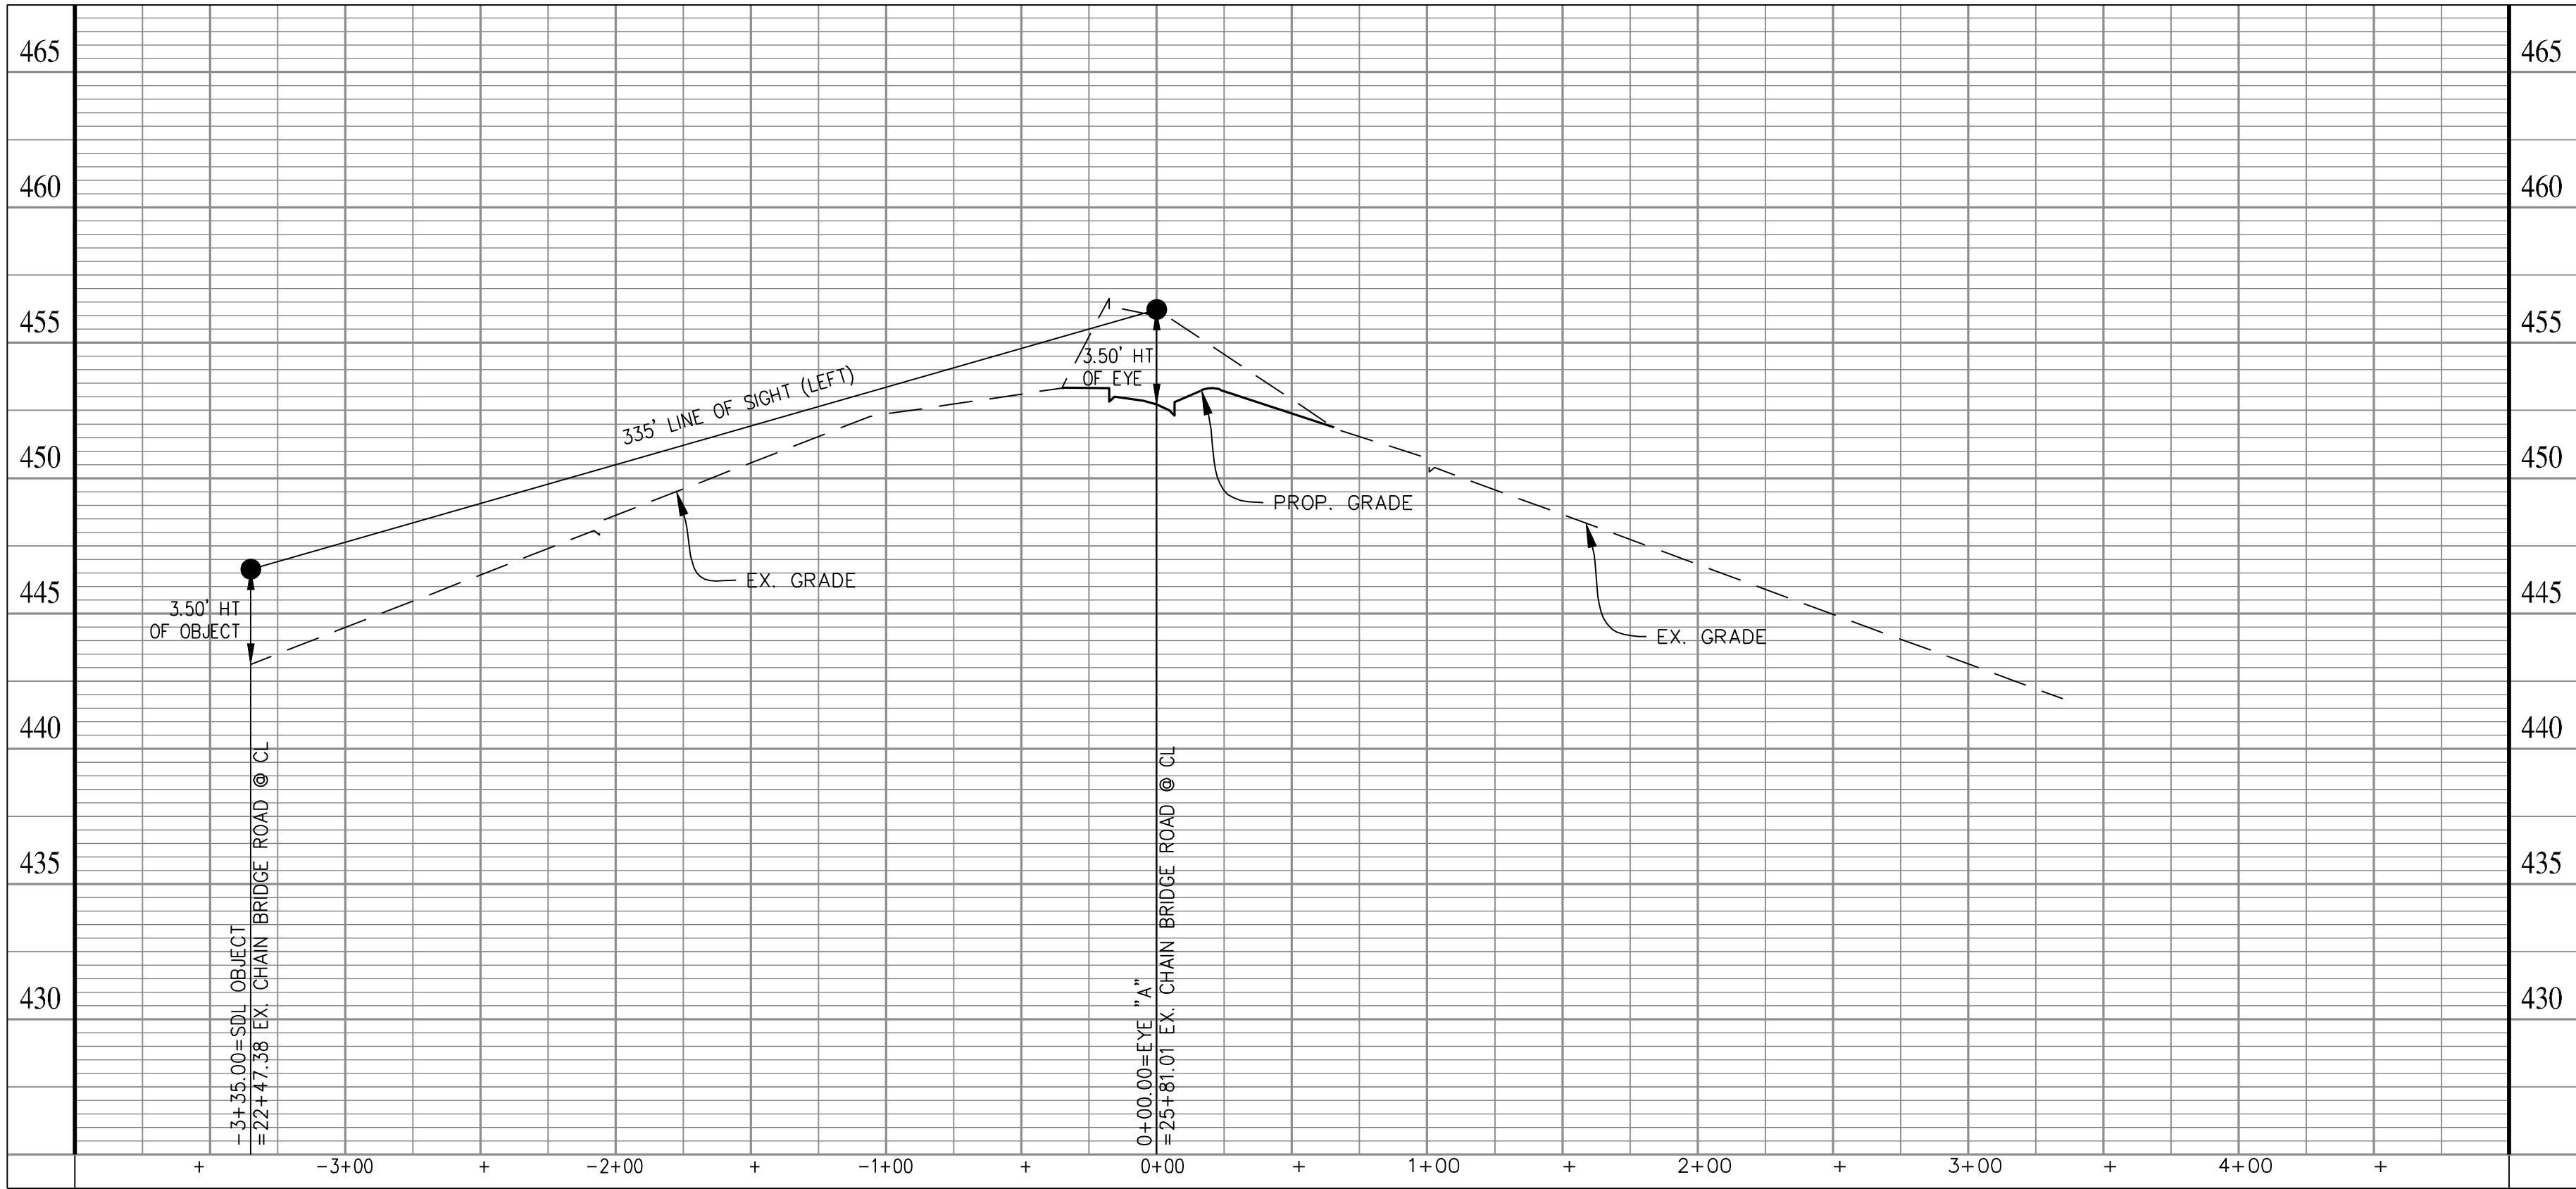

PLAN VIEW
SCALE: 1"=50'





SIGHT DISTANCE PROFILE
MAIN ENTRANCE ON CHAIN BRIDGE ROAD
EYE "B"
POSTED SPEED = 25 MPH
DESIGN SPEED = 30 MPH

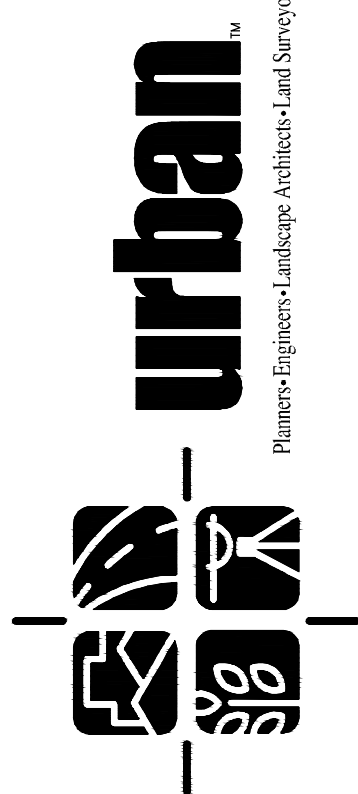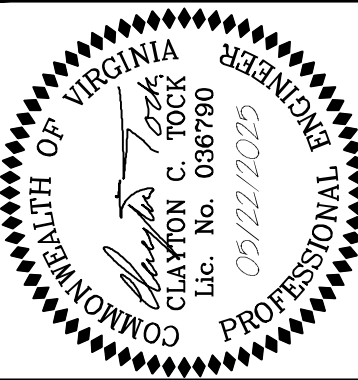

Urban, Ltd.
4200 D TECHNOLOGY CT.
CHANTILLY, VA, 20151
TEL. 703.642.2306
FAX. 703.878.7888
www.urban-lltd.com


PLAN DATE	No.	DATE	DESCRIPTION
05-04-2016			
04-22-2019			
06-11-2024			
09-03-2024			
12-02-2024			
04-22-2025			

REVISIONS

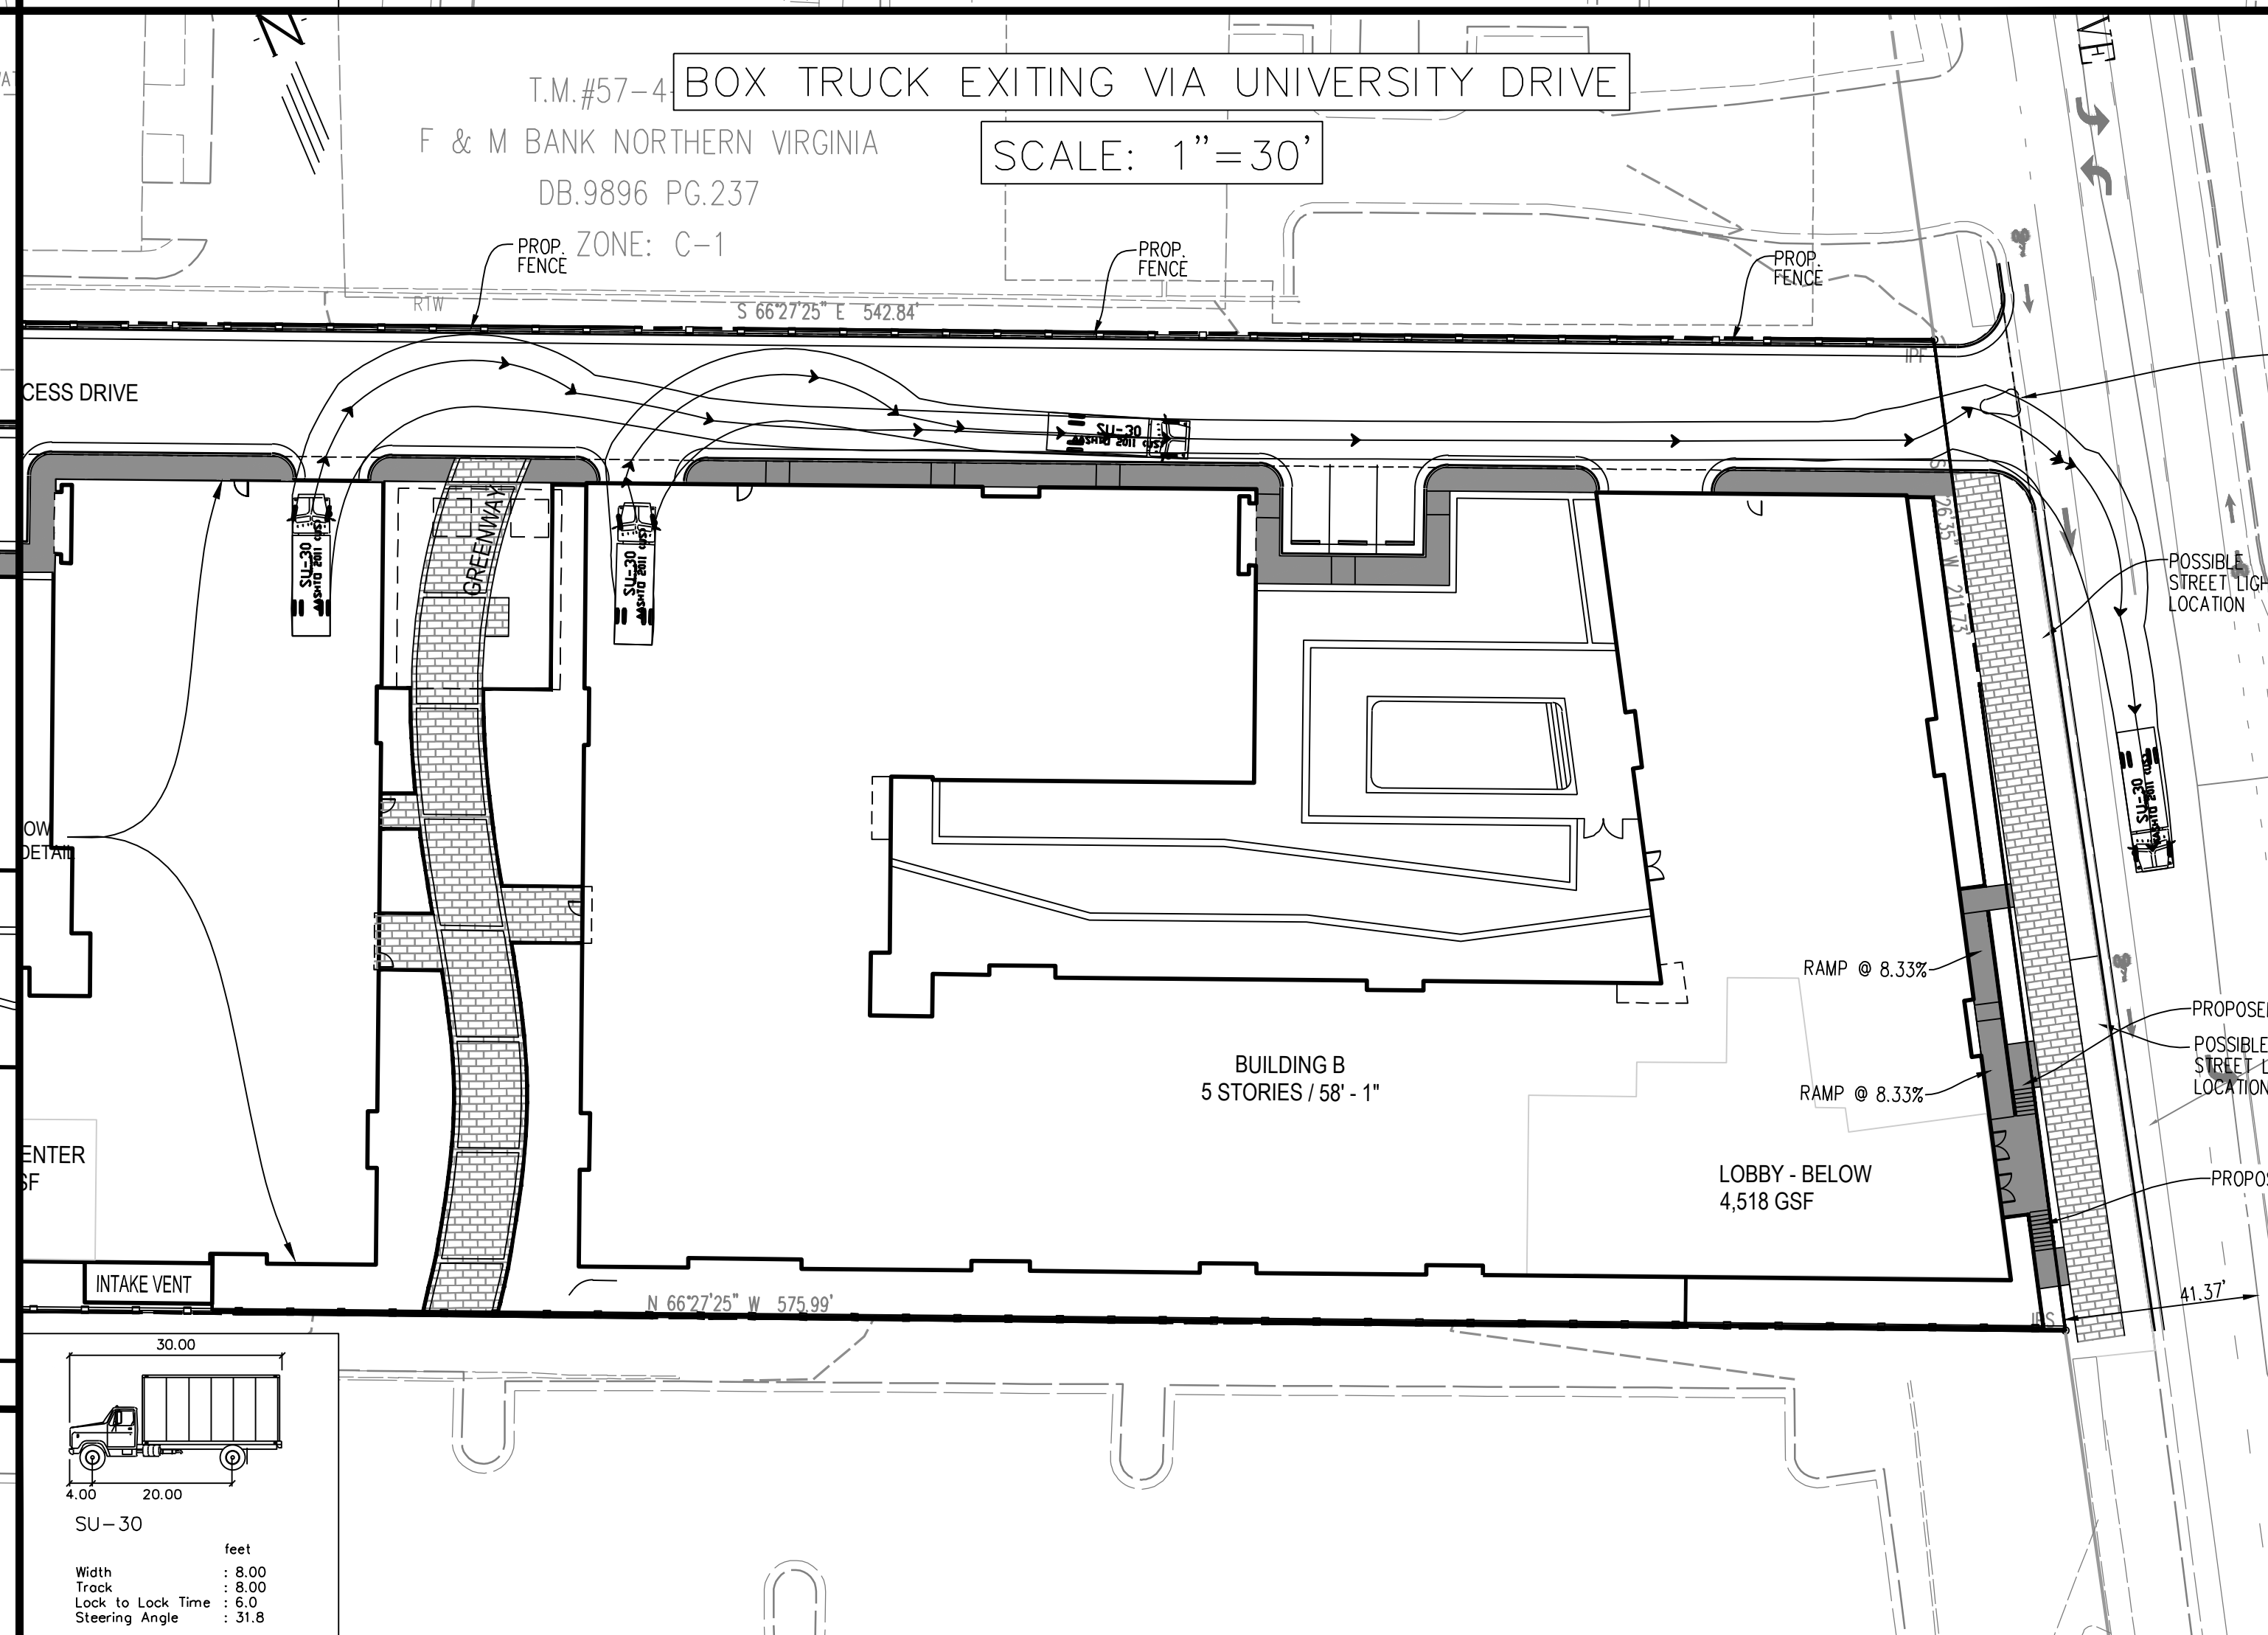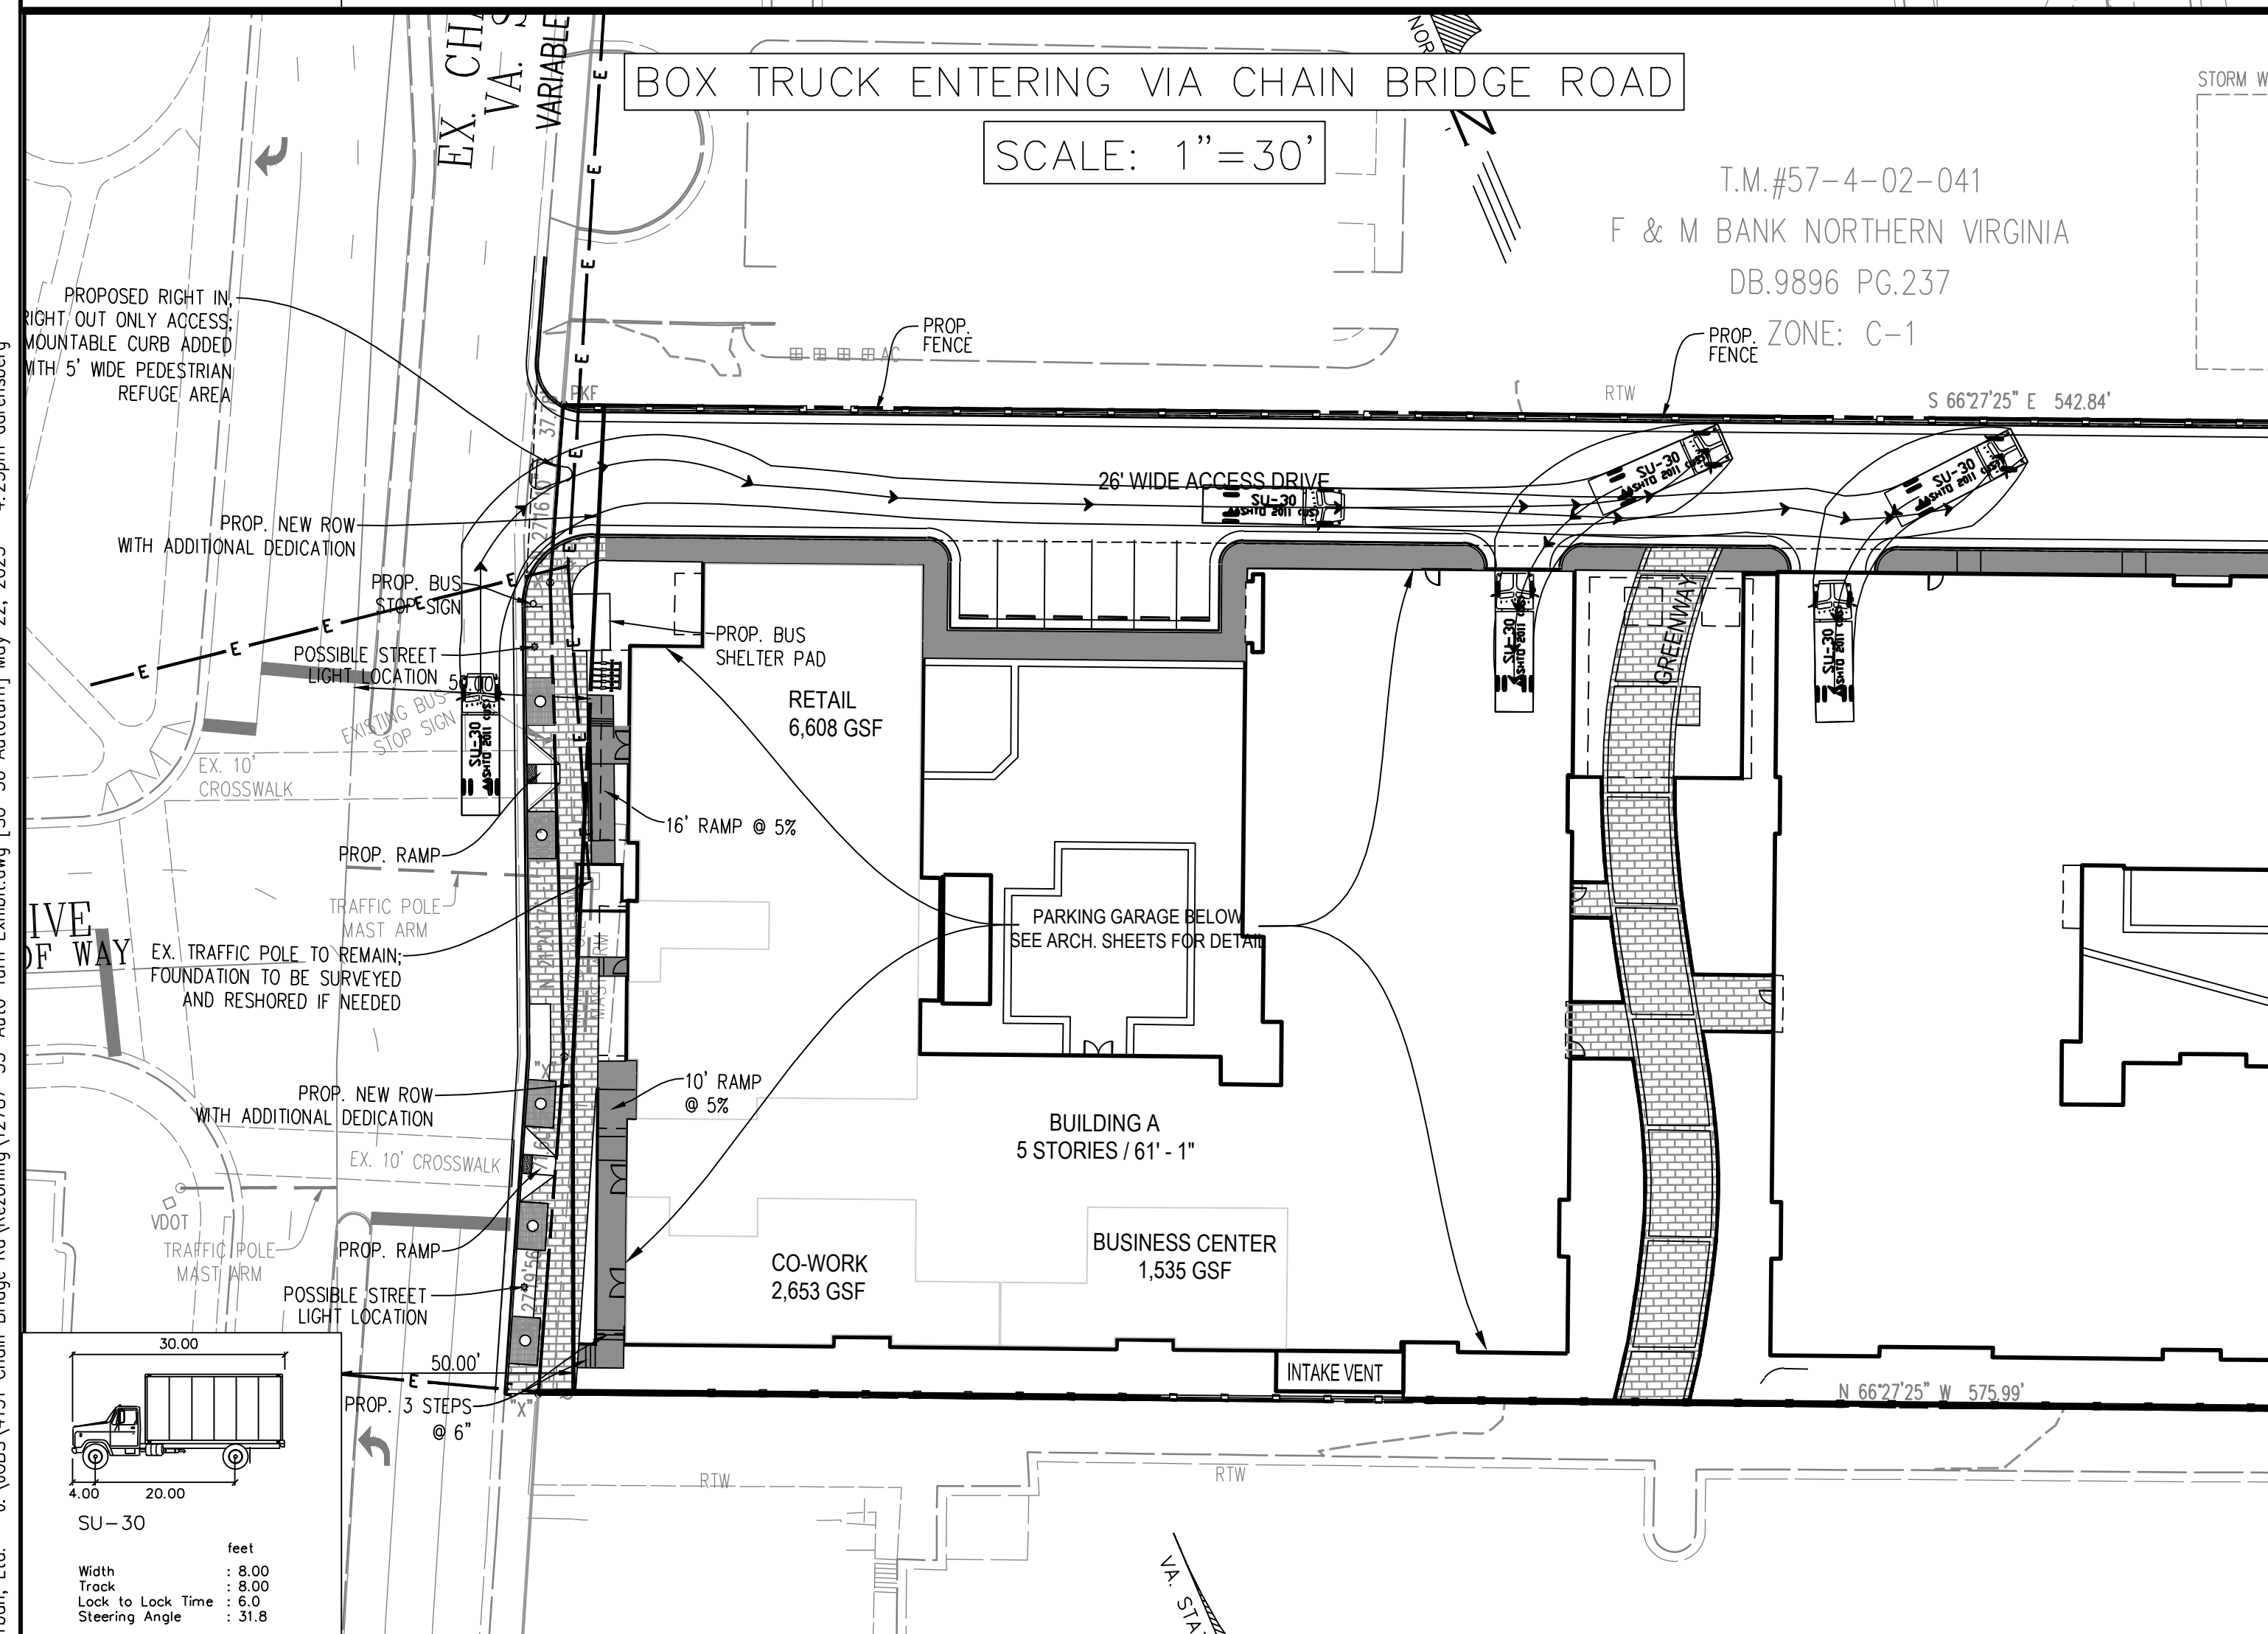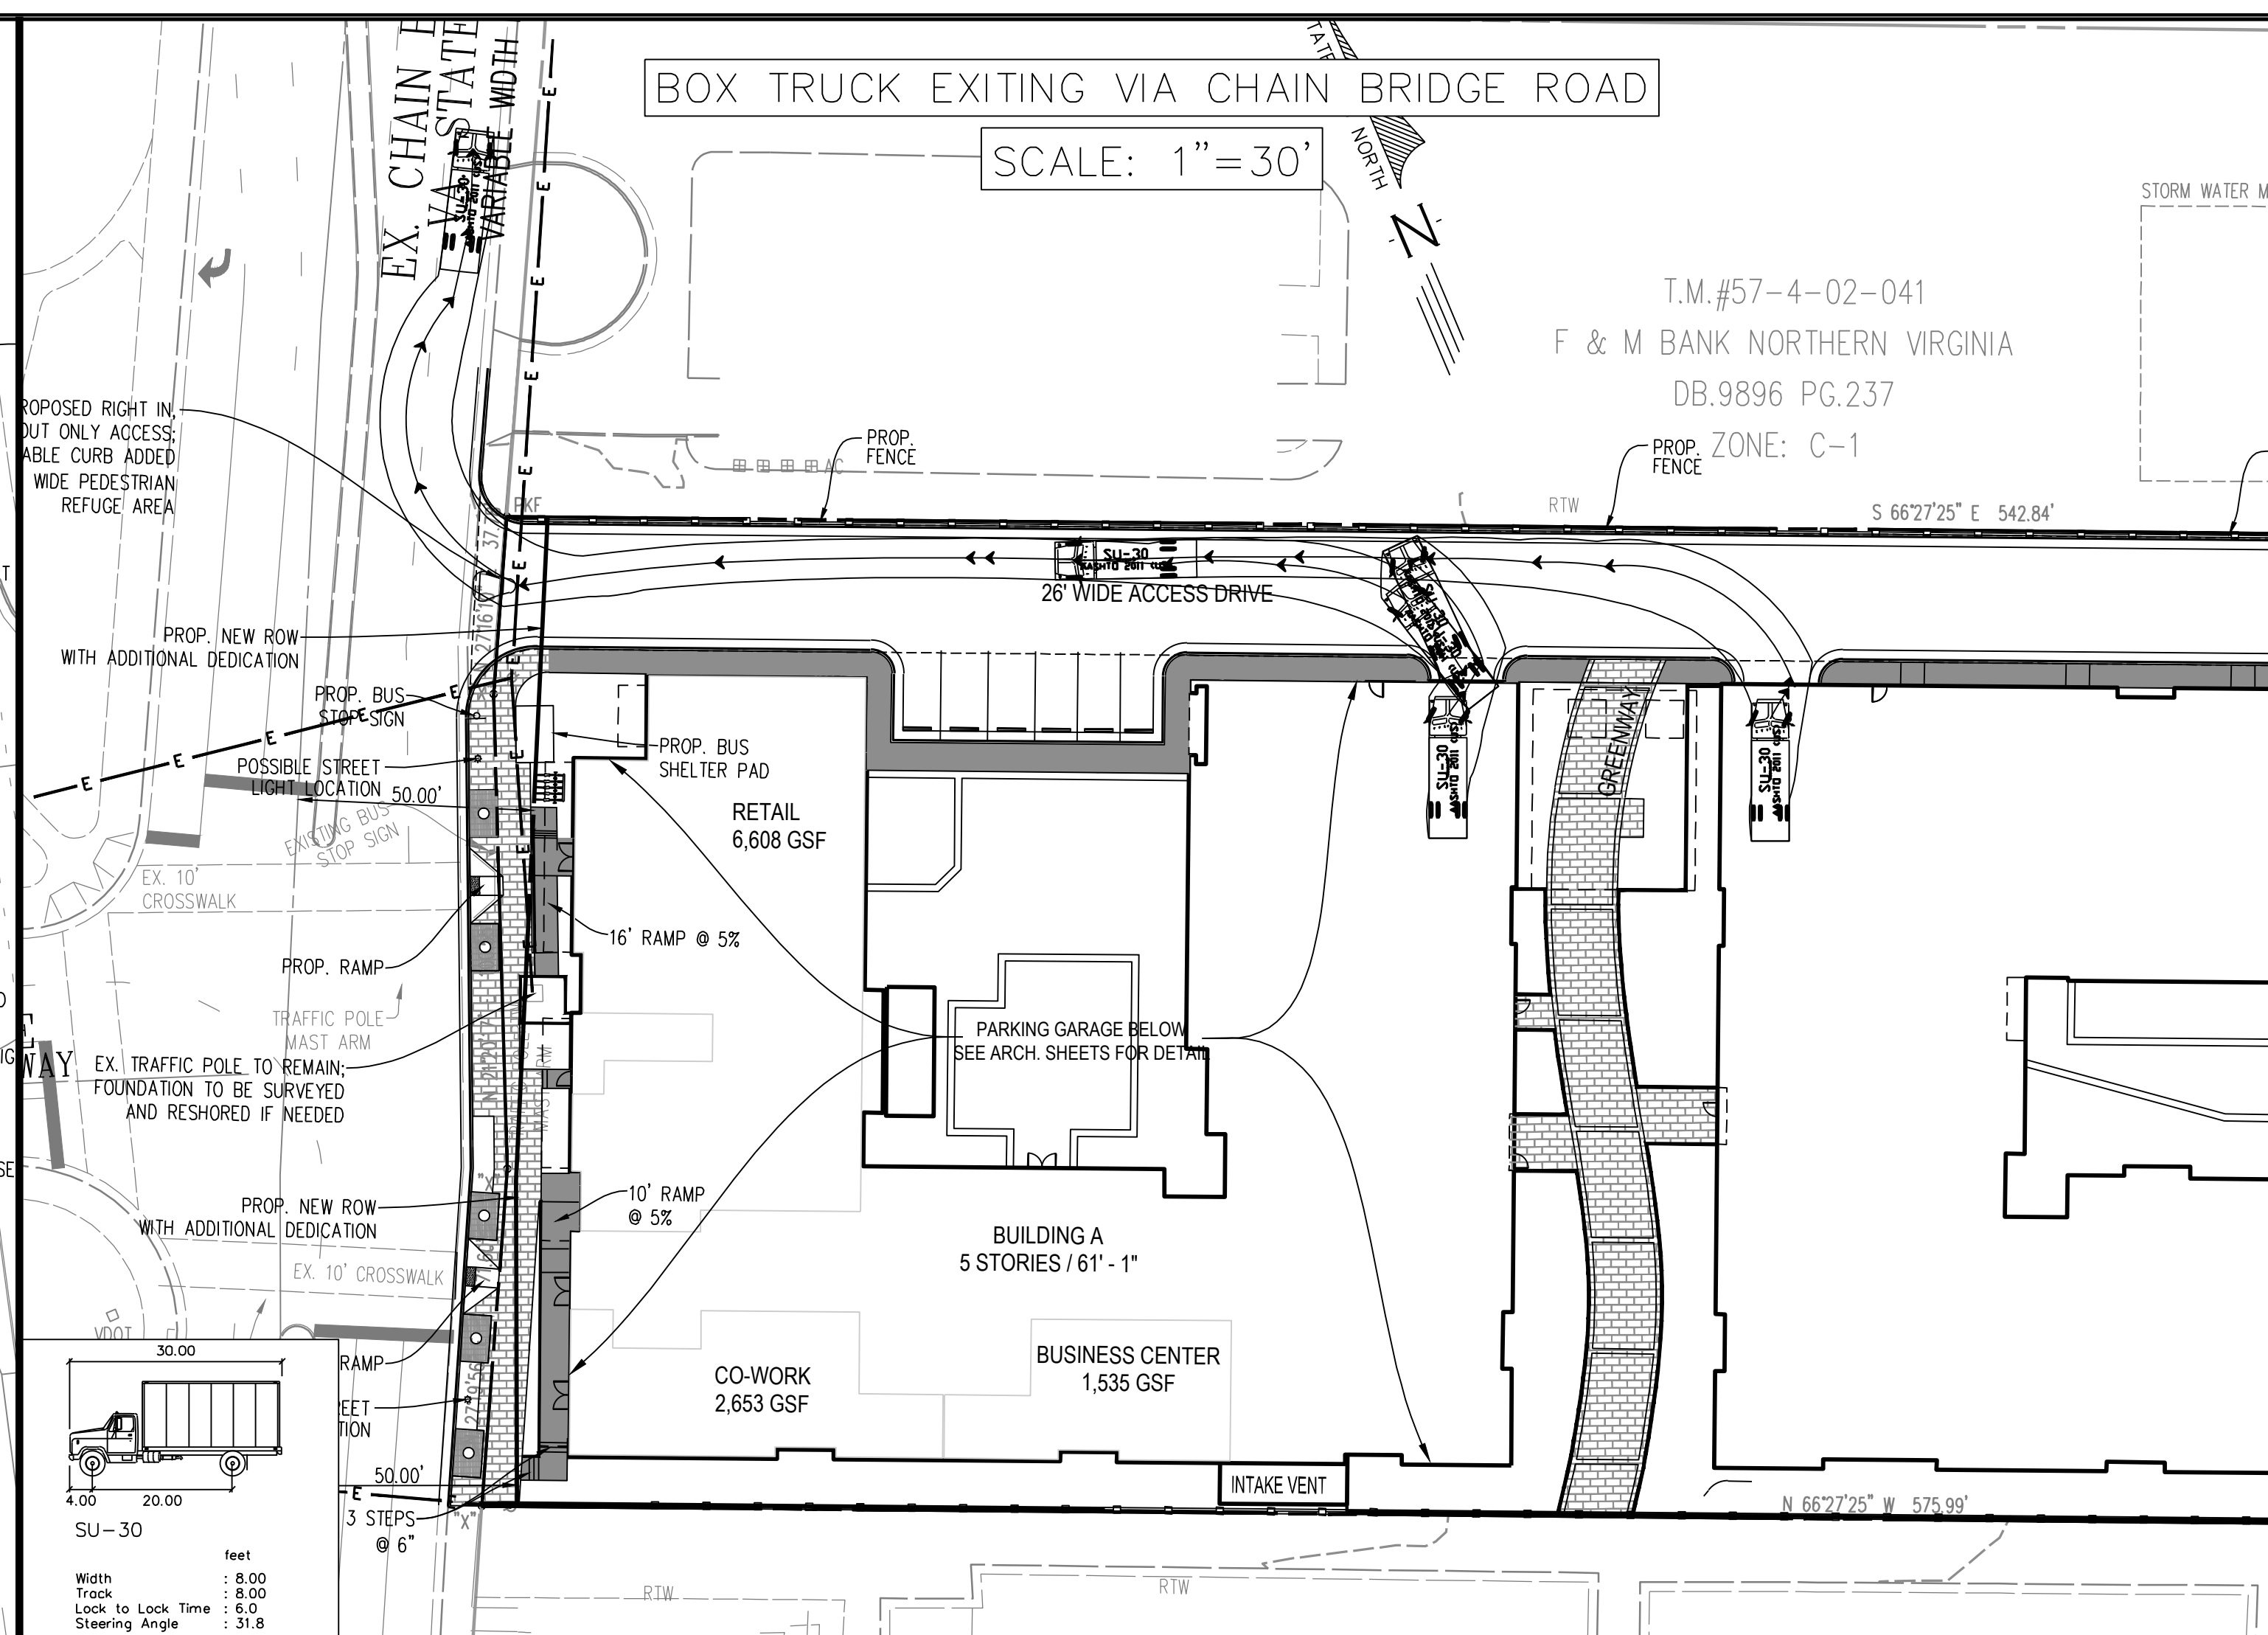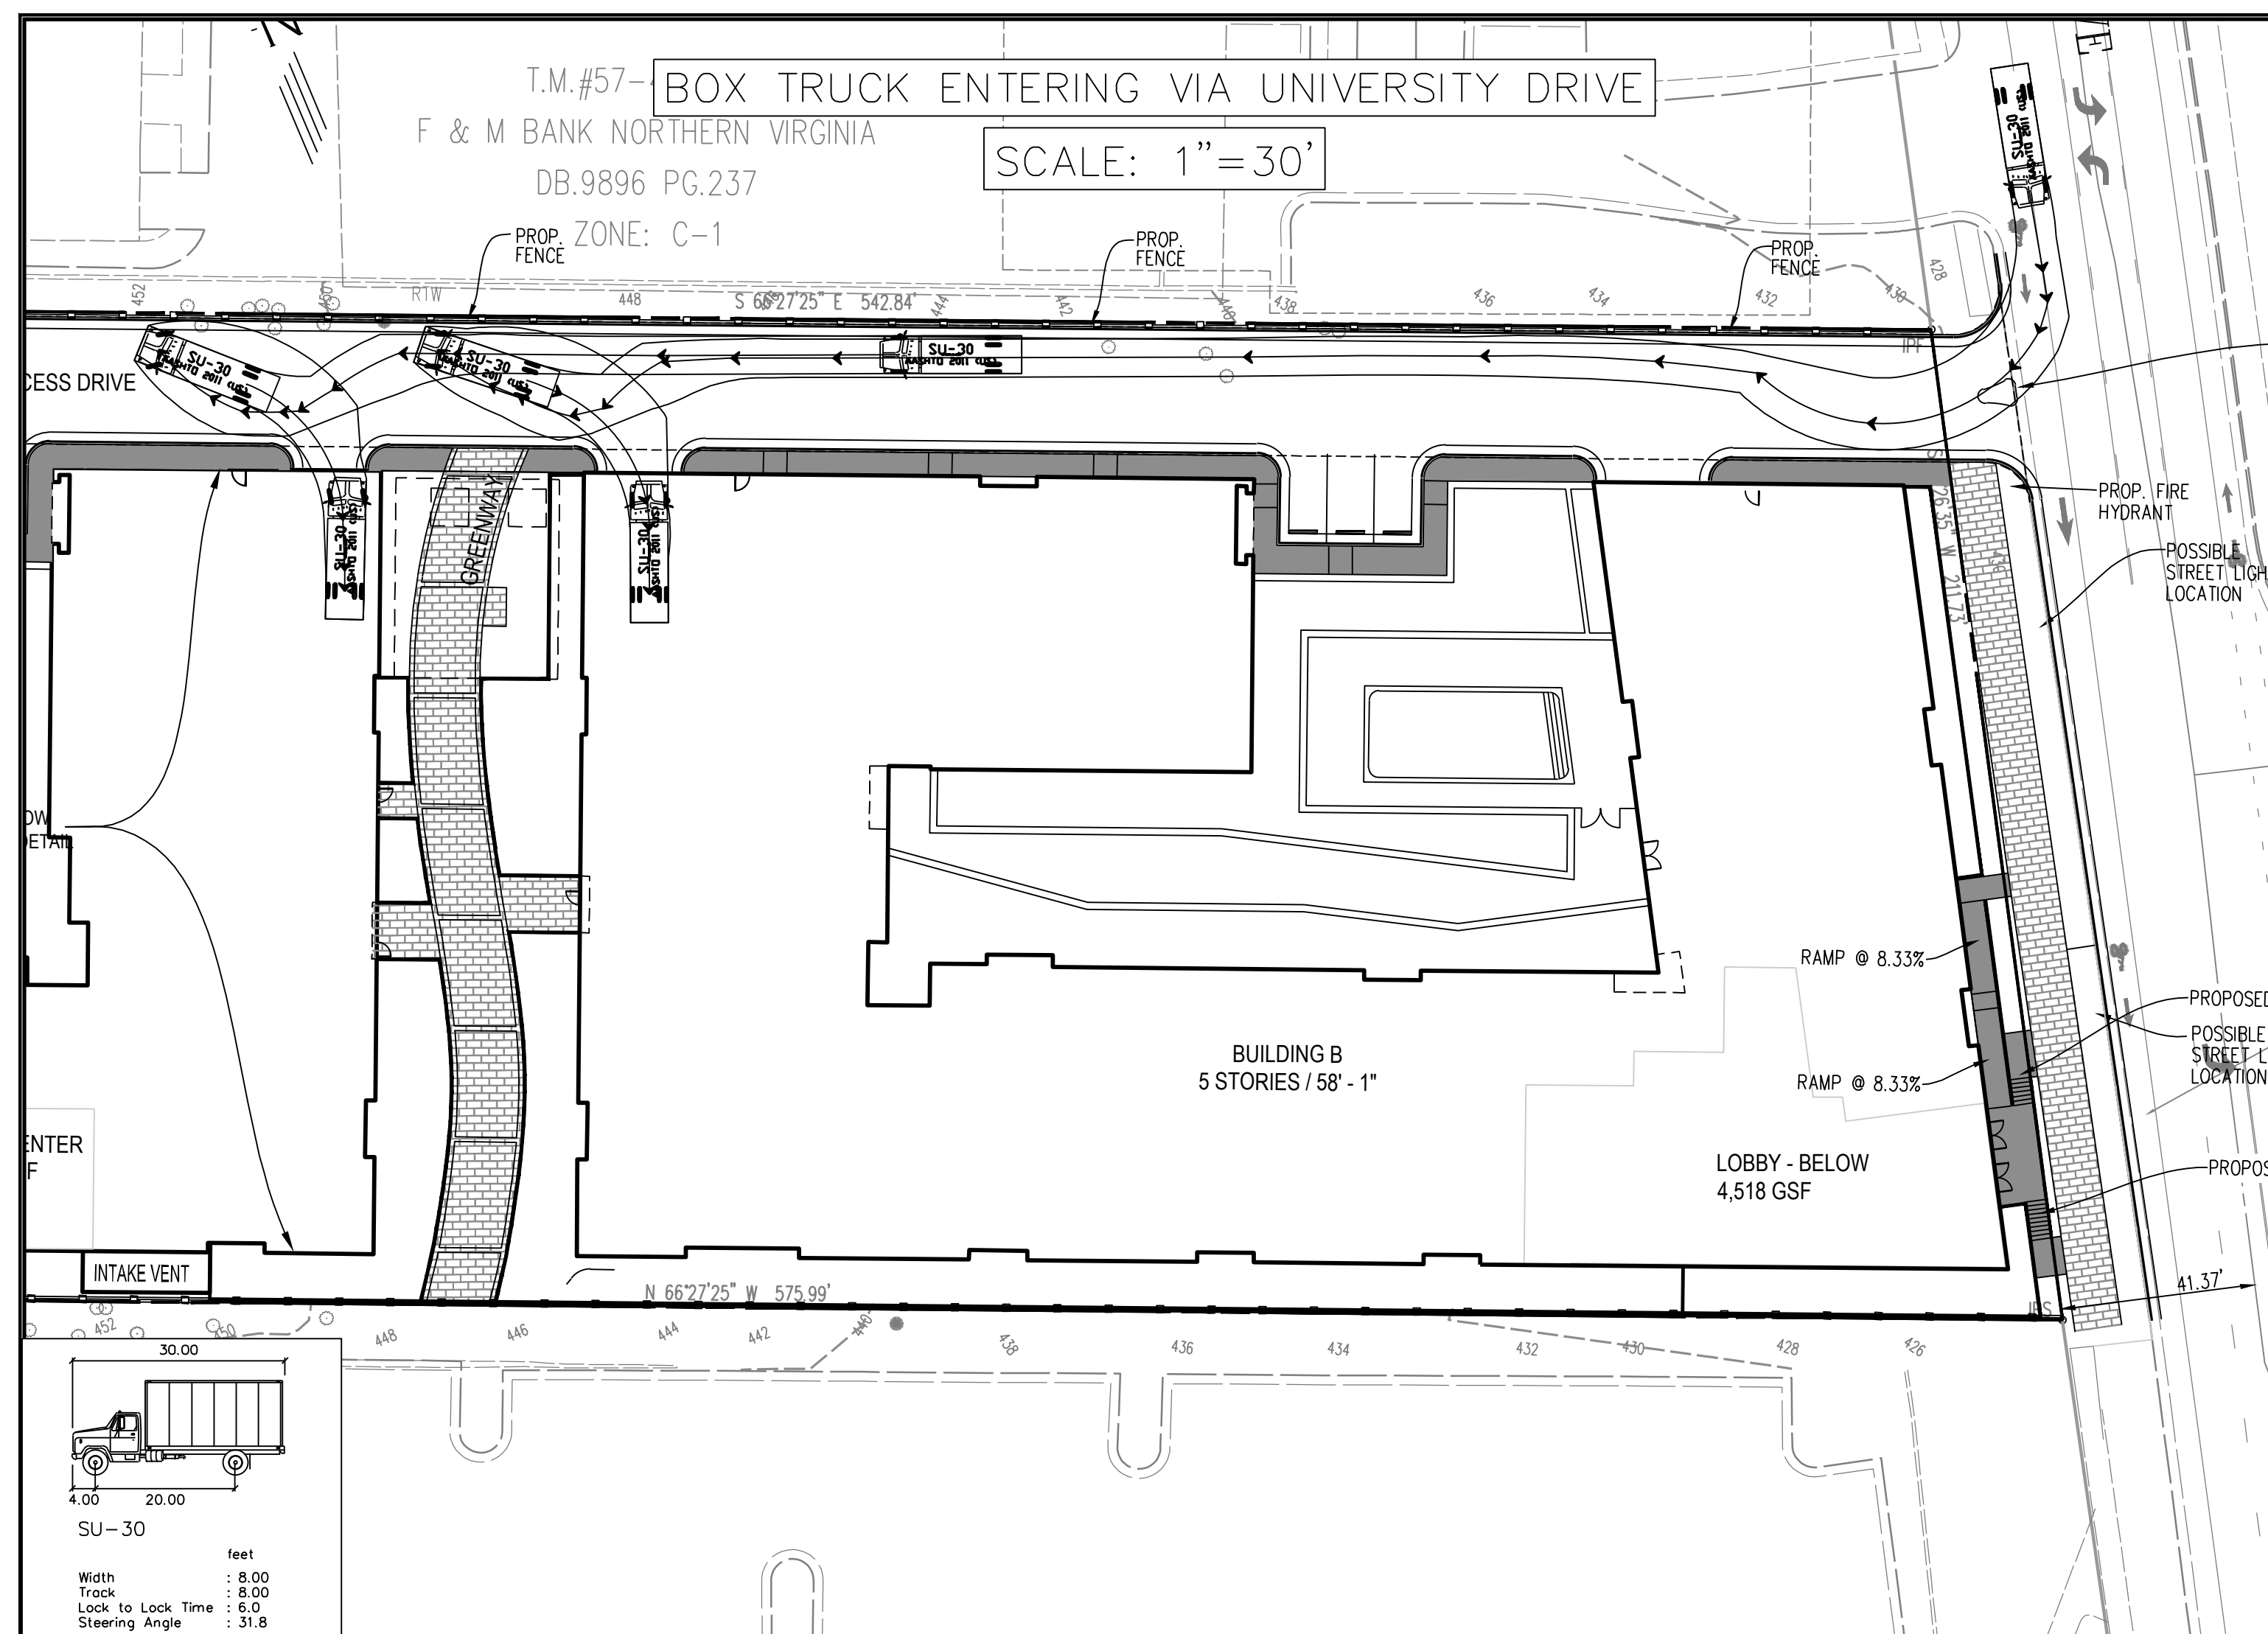

SHEET OF 39	FILE No. RZ-12787	SCALE: AS NOTED C.I.= N/A	DATE: DEC., 2024	CITY OF FAIRFAX, VIRGINIA	BOX TRUCK AUTOTURN ANALYSIS	 urban[™] Planners+Engineers+Landscapers Architects+Landscape Surveyors  Urban, Ltd. 4300 TECHNOLOGY CT. CLAYTON C. RIDDICK, P.E. TEL. 703.642.2306 FAX. 703.378.7888 www.urban-ltd.com	PLAN DATE: 05-04-2016 10-18-2016 04-22-2024 09-10-2024 09-03-2024 12-02-2024 04-15-2025 05-22-2025	REVISIONS —
-------------------	----------------------	----------------------------------	------------------	---------------------------	------------------------------------	--	--	----------------

Urban, Ltd. - J:\085\4131 Chain Bridge Rd\Rezoning\12787-34-Tree Inventory.dwg [TREE INVENTORY PLAN] May 22, 2025 - 4:24pm arensberg

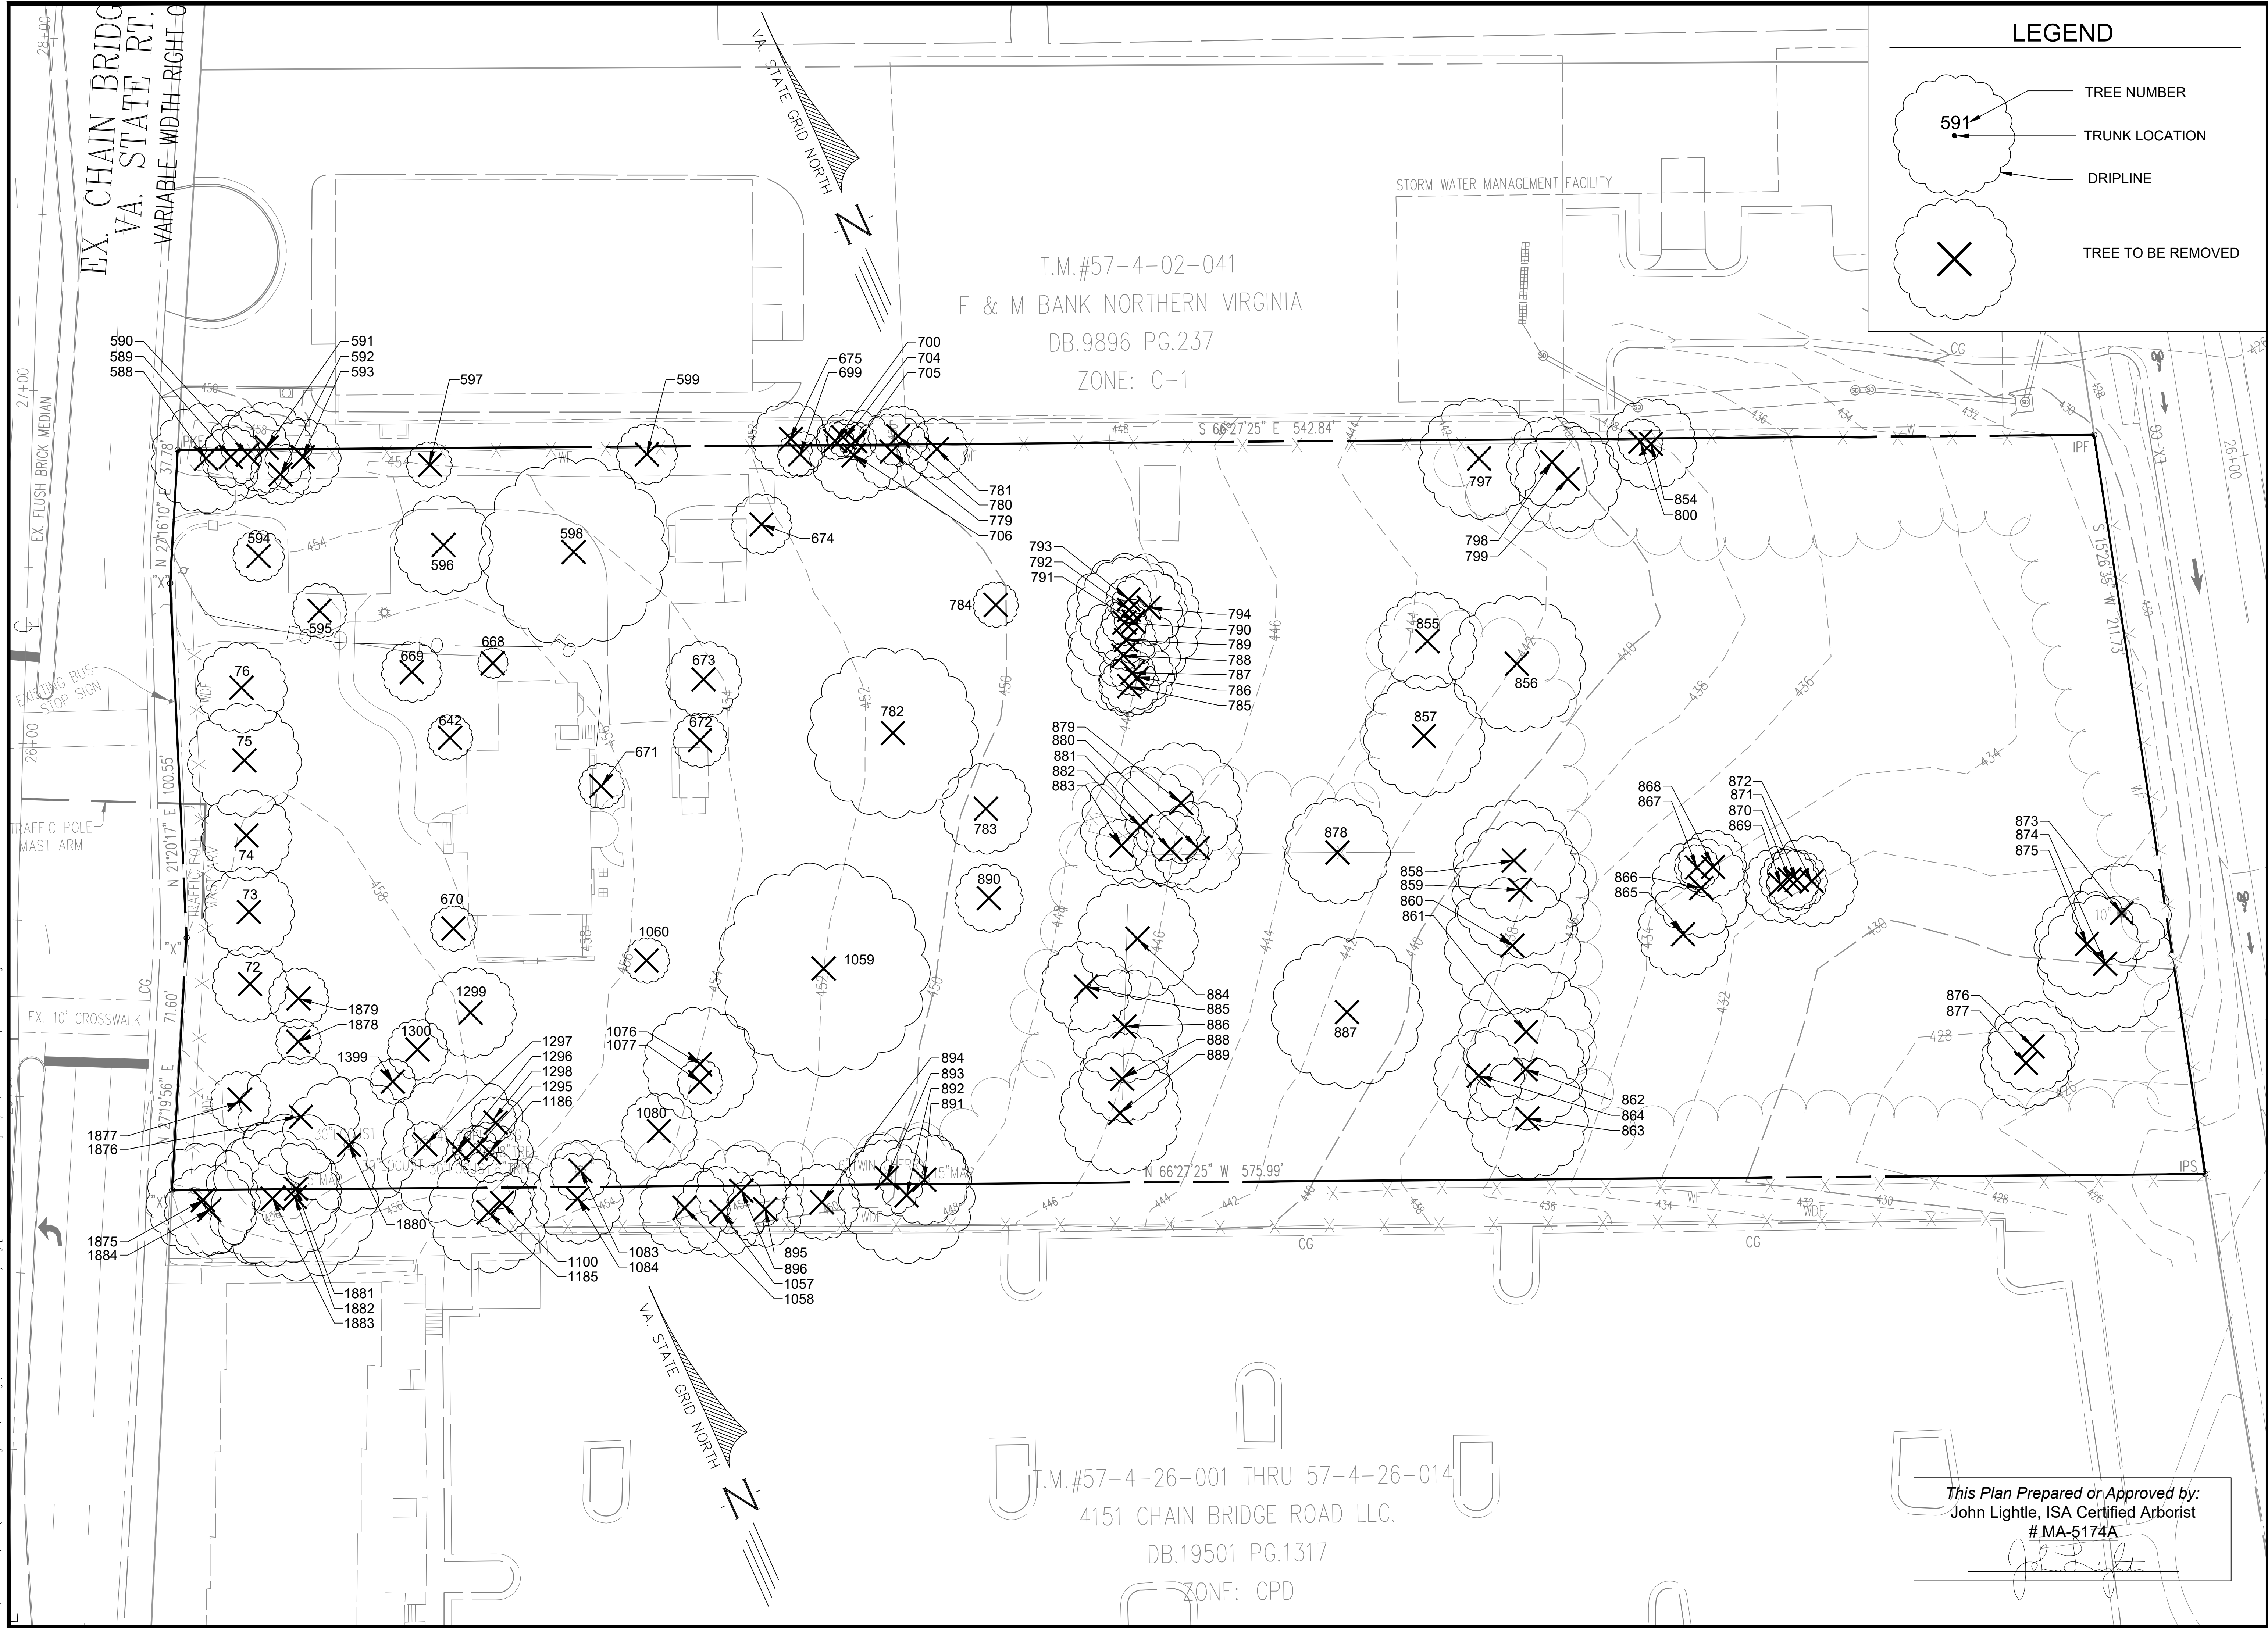

LEGEND

591

TRUNK LOCATION

DRIPLINE

X

TREE TO BE REMOVED

TREE INVENTORY

4131 CHAIN BRIDGE ROAD

REZONING CDP-GDP

CITY OF FAIRFAX, VIRGINIA

SCALE: N/A

DATE: DEC., 2024

C.I.= N/A

Urban, Ltd.

4200 D TECHNOLOGY CT.

CHANTILLY, VA, 20151

TEL: 703.642.2306

FAX: 703.642.2308

www.urban-llc.com

PLAN DATE

10-15-2019

04-22-2020

06-11-2024

09-03-2024

12-02-2024

05-22-2025

DESCRIPTION

REVISIONS

No.

DATE

REVISIONS

John Lightle

Lic. No. 1957

05/22/2025

LANDSCAPE ARCHITECT

FILE No.

RZ-12787

SHEET

30

OF

39

This Plan Prepared or Approved by:

John Lightle, ISA Certified Arborist

MA-5174A

Urban, Ltd. - J:\085\4131 Chain Bridge Rd\Rezoning\12787-34-Tree Inventory.dwg [TREE INVENTORY PLAN 2] May 22, 2025 - 4:24pm corensberg

TREE NO.	BOTANICAL NAME	COMMON NAME	SIZE	CANOPY	CRZ	CONDITION RATING	POOR CONDITION?	CO-OWNED/ OFFSITE	STATUS	COMMENTS
			(in)	R (ft.)	R (ft.)	%			(Remove or Preserve)	
72	Zelkova serrata	Japanese Zelkova	10"	10'	10'	87.50			Remove	
73	Zelkova serrata	Japanese Zelkova	12"	12'	12'	87.50			Remove	
74	Zelkova serrata	Japanese Zelkova	12"	12'	12'	87.50			Remove	
75	Zelkova serrata	Japanese Zelkova	15"	15'	15'	87.50			Remove	
76	Zelkova serrata	Japanese Zelkova	12"	12'	12'	87.50			Remove	
588	Quercus falcata	Southern Red Oak	12"	15'	12'	18.75	Yes		Remove	Leader removed
589	Juniperus virginiana	Eastern Redcedar	8"	8'	8'	37.50	Yes		Remove	
590	Juniperus virginiana	Eastern Redcedar	23"	12'	23'	37.50	Yes	Co-Owned	Remove	Multi-stem
591	Acer rubrum	Red Maple	24"	12'	24'	50.00		Co-Owned	Remove	Ivy
592	Quercus phellos	Willow Oak	15"	8'	15'	65.63			Remove	
593	Juniperus virginiana	Eastern Redcedar	10"	10'	10'	37.50	Yes		Remove	Ivy
594	Ilex opaca	American Holly	9"	7'	9'	18.75	Yes		Remove	Ivy; dying
595	Ilex opaca	American Holly	9"	7'	9'	78.13			Remove	
596	Quercus falcata	Southern Red Oak	10"	13'	10'	59.38			Remove	Ivy
597	Lagerstroemia indica	Crape Myrtle	8"	6'	8'	81.25			Remove	
598	Ulmus americana	American Elm	25"	25'	25'	56.25			Remove	Ivy
599	Juglans nigra	Black Walnut	9"	8'	9'	15.63	Yes		Remove	Ivy; dying
642	Ilex opaca	American Holly	8"	6'	8"	53.13			Remove	
668	Thuja occidentalis	Arborvitae	6"	4'	6"	68.75			Remove	Multi-stem
669	Prunus subhirtella	Weeping Cherry	8"	8'	8'	68.75			Remove	
670	Ilex opaca	American Holly	9"	6'	9'	75.00			Remove	
671	Ilex opaca	American Holly	7"	6'	7"	65.63			Remove	
672	Ulmus americana	American Elm	7"	7'	7"	56.25			Remove	Co-dominant
673	Juglans nigra	Black Walnut	11"	10'	11"	68.75			Remove	
674	Juglans nigra	Black Walnut	15"	8'	15'	71.88			Remove	
675	Unknown	Unknown	11"	10'	11"	0.00	Yes	Co-Owned	Remove	Dead
699	Unknown	Unknown	6"	6'	6"	18.75	Yes		Remove	Dying
700	Unknown	Unknown	7"	5'	7"	0.00	Yes	Co-Owned	Remove	Dead
704	Unknown	Unknown	7"	5'	7"	0.00	Yes	Offsite	Remove	Dead
705	Acer rubrum	Red Maple	9"	5'	9"	0.00	Yes	Co-Owned	Remove	Dead
706	Ulmus americana	American Elm	17"	12'	17"	71.88			Remove	
779	Robinia pseudoacacia	Black Locust	11"	10'	11"	0.00	Yes		Remove	Dead
780	Juglans nigra	Black Walnut	9"	8'	9"	25.00	Yes	Co-Owned	Remove	Dying
781	Juniperus virginiana	Eastern Redcedar	8"	8'	8"	75.00		Co-Owned	Remove	
782	Juglans nigra	Black Walnut	17"	23'	17"	62.50			Remove	Co-dominant
783	Acer platanoides	Norway Maple	20"	12'	20'	68.75			Remove	Multi-stem
784	Carya glabra	Pignut Hickory	6"	6'	6"	59.38			Remove	
785	Juniperus virginiana	Easter Redcedar	9"	8'	9"	43.75			Remove	Ivy
786	Juglans nigra	Black Walnut	12"	10'	12'	53.13			Remove	
787	Ulmus americana	American Elm	6"	6'	6"	34.38	Yes		Remove	
788	Morus rubra	Mulberry	17"	15'	17"	37.50	Yes		Remove	Trunk decay
789	Celtis Occidentalis	Hackberry	9"	8'	9"	46.88			Remove	Ivy
790	Celtis Occidentalis	Hackberry	6"	6'	6"	62.50			Remove	
791	Juniperus virginiana	Eastern Redcedar	22"	18'	22'	43.75			Remove	Co-dominant; ivy
792	Juniperus virginiana	Eastern Redcedar	14"	14'	14'	46.88			Remove	Ivy
793	Morus rubra	Mulberry	7"	6'	7"	18.75	Yes		Remove	Diseased
794	Morus rubra	Mulberry	12"	10'	12'	12.50	Yes		Remove	Dying
797	Juglans nigra	Black Walnut	16"	16'	16'	62.50			Remove	
798	Morus rubra	Mulberry	10"	12'	10'	37.50	Yes		Remove	Co-dominant; trunk wound
799	Morus rubra	Mulberry	16"	14'	16'	40.63			Remove	Co-dominant; leaning
800	Unknown	Unknown	7"	6'	7"	0.00	Yes	Co-Owned	Remove	Dead
854	Prunus serotina	Black Cherry	13"	12'	13'	53.13		Co-Owned	Remove	
855	Ulmus americana	American Elm	14"	13'	14'	62.50			Remove	Co-dominant
856	Juniperus virginiana	Eastern Redcedar	28"	18'	28'	68.75			Remove	Co-dominant
857	Juglans nigra	Black Walnut	18"	16'	18'	53.13			Remove	Co-dominant
858	Juniperus virginiana	Eastern Redcedar	18"	16'	18'	46.88			Remove	Co-dominant; ivy
859	Juniperus virginiana	Eastern Redcedar	18"	18'	18'	43.75			Remove	Ivy
860	Juglans nigra	Black Walnut	18"	18'	18'	0.00	Yes		Remove	Dead
861	Juniperus virginiana	Eastern Redcedar	18"	18'	18'	40.63			Remove	Co-dominant
862	Juniperus virginiana	Eastern Redcedar	18"	16'	18'	43.75			Remove	Ivy
863	Juniperus virginiana	Eastern Redcedar	18"	16'	18'	34.38	Yes		Remove	Co-dominant; 1 broken
864	Prunus serotina	Black Cherry	15"	12'	15'	56.25			Remove	Multi-leader
865	Juniperus virginiana	Eastern Redcedar	15"	12'	15'	37.50	Yes		Remove	Ivy; broken branches
866	Juniperus virginiana	Eastern Redcedar	15"	13'	15'	37.50	Yes		Remove	Ivy; broken branches
867	Prunus serotina	Black Cherry	4"	6'	4"	46.88			Remove	Multi-leader
868	Prunus serotina	Black Cherry	9"	9'	9"	53.13			Remove	Multi-leader; ivy
869	Juniperus virginiana	Eastern Redcedar	10"	10'	10'	56.25			Remove	
870	Juniperus virginiana	Eastern Redcedar	10"	8'	10'	53.13			Remove	
871	Juniperus virginiana	Eastern Redcedar	10"	8'	10'	46.88			Remove	
872	Juniperus virginiana	Eastern Redcedar	12"	12'	12'	53.13			Remove	Co-dominant
873	Juniperus virginiana	Eastern Redcedar	10"	13'	10'	71.88			Remove	
874	Juniperus virginiana	Eastern Redcedar	12"	18'	12'	68.75			Remove	Co-dominant
875	Juniperus virginiana	Eastern Redcedar	18"	14'	18'	65.63			Remove	
876	Juniperus virginiana	Eastern Redcedar	12"	12'	12'	68.75			Remove	
877	Juniperus virginiana	Eastern Redcedar	13"	12'	13'	68.75			Remove	
878	Morus rubra	Mulberry	15"	14'	15'	46.88			Remove	
879	Gleditsia triacanthos var. inermis	Thornless Honeylocust	18"	16'	18'	53.13			Remove	Tristed Leader
880	Juglans nigra	Black Walnut	12"	12'	12'	46.88			Remove	Curved
881	Juglans nigra	Black Walnut	15"	10'	15'	56.25			Remove	Multi-leader
882	Juglans nigra	Black Walnut	18"	16'	18'	75.00			Remove	
883	Celtis Occidentalis	Hackberry	8"	7'	8"	65.63			Remove	
884	Juglans nigra	Black Walnut	15"	16'	15'	53.13			Remove	
885	Juniperus virginiana	Eastern Redcedar	15"	12'	15'	65.63			Remove	
886	Ulmus americana	American Elm	18"	15'	18'	78.13			Remove	
887	Juniperus virginiana	Eastern Redcedar	36"	20'	36'	53.13			Remove	
888	Juniperus virginiana	Eastern Redcedar	15"	12'	15'	46.88			Remove	Ivy
889	Juglans nigra	Black Walnut	18"	16'	18'	59.38			Remove	
890	Quercus palustris	Pin Oak	8"	9'	8"	81.25			Remove	
891	Acer platanoides	Norway Maple	15"	12'	15'	0.00	Yes	Co-Owned	Remove	Dead
892	Juglans nigra	Black Walnut	36"	18'	36'	6.25	Yes	Offsite	Remove	Heavy Ivy; Decay; Near Dead
893	Juglans nigra	Black Walnut	6"	10'	6"	34.38	Yes		Remove	Ivy; Decay; Co-dominant
894	Juglans nigra	Black Walnut	12"	10'	12'	31.25	Yes	Offsite	Remove	Heavy Ivy; Decay
895	Morus rubra	Red Mulberry	12"	10'	12'	28.13	Yes	Offsite	Remove	Heavy Ivy; Decay; Leaning; Trunk wound
896	Prunus serotina	Black Cherry	15"	12'	15'	12.50	Yes	Co-Owned	Remove	Heavy Ivy; Decay; Co-dominant
1057	Robinia pseudoacacia	Black Locust	12"	12'	12'	37.50	Yes	Offsite	Remove	Decay; Co-dominant; Heavy ivy; Reduced canopy
1058	Robinia pseudoacacia	Black Locust	12"	12'	12'	34.38	Yes	Offsite	Remove	Decay; Co-dominant; Heavy ivy; Reduced canopy
1059	Tilia americana	American Linden	42"	28'	42'	68.75			Remove	
1060	Ulmus americana	American Elm	10"	6'	10'	0.00	Yes		Remove	Dead
1076	Acer rubrum	Red Maple	36"	15'	36'	43.75			Remove	Leader broken off
1077	Ilex opaca	American Holly	12"	6'	12'	62.50			Remove	
1080	Quercus palustris	Pin Oak	15"	10'	15'	84.38			Remove	
1083	Robinia pseudoacacia	Black Locust	10"	6'	10'	40.63	Yes		Remove	Decay
1084	Prunus serotina	Black Cherry	12"	12'	12'	40.63	Yes	Offsite	Remove	Decay; Heavy ivy


TREE NO.	BOTANICAL NAME	COMMON NAME	SIZE	CANOPY	CRZ	CONDITION RATING	POOR CONDITION?	CO-OWNED/ OFFSITE	STATUS	COMMENTS
			(in)	R (ft.)	R (ft.)	%			(Remove or Preserve)	
1100	Robinia pseudoacacia	Black Locust	15"	6'	15'	31.25	Yes	Offsite	Remove	Decay; Heavy ivy; Multi-leader
1185	Robinia pseudoacacia	Black Locust	24"	16'	24'	37.50	Yes	Offsite	Remove	Decay; Heavy ivy
1186	Cornus florida	Flowering Dogwood	8"	8'	8'	65.63			Remove	
1295	Cornus florida	Flowering Dogwood	6"	6'	6'	68.75			Remove	
1296	Robinia pseudoacacia	Black Locust	30"	20'	30'	59.38			Remove	Ivy; large trunk wound
1296	Cornus florida	Flowering Dogwood	4"	6'	4'	75.00			Remove	Multi-stem
1298	Ligustrum ovalifolium	Privet	9"	6'	9'	46.88			Remove	Co-dominant; 1 dying
1299	Prunus serotina	Black Cherry	15"	12'	15'	59.38			Remove	Trunk decay
1300	Betula papyrifera	Paper Birch	10"	8'	10'	43.75			Remove	Co-dominant
1399	Cornus florida	Flowering Dogwood	12"	6'	12'	68.75			Remove	
1875	Robinia pseudoacacia	Black Locust	12"	15'	12'	28.13	Yes	Offsite	Remove	Heavy ivy; Decay; Co-dominant; Leaning on guy wires
1876	Robinia pseudoacacia	Black Locust	30"	16'	30'	46.88			Remove	Ivy
1877	Robinia pseudoacacia	Black Locust	10"	8'	10'	62.50			Remove	
1878	Robinia pseudoacacia	Black Locust	30"	6'	30'	12.50	Yes		Remove	Broken in half
1879	Tsuga canadensis	Canadian Hemlock	7"	8'	7'	71.88			Remove	
1880	Robinia pseudoacacia	Black Locust	30"	18'	30'	46.88			Remove	Ivy
1881	Acer platanoides	Norway Maple	15"	12'	15'	68.75		Co-Owned	Remove	Multi-stem
1882	Robinia pseudoacacia	Black Locust	30"	22'	30'	21.88	Yes	Co-Owned	Remove	Decay; Heavy ivy; Reduced canopy
1883	Robinia pseudoacacia	Black Locust	24"	18'	24'	9.38	Yes	Offsite	Remove	Decay; Near Dead; Open trunk wound
1884	Morus rubra	Red Mulberry	12"	12'	12'	53.13		Offsite	Remove	

NOTES:

- TREE INVENTORY DATA COLLECTED ON DECEMBER 8, 2017 BY JOHN LIGHTLE, ISA-CA #MA-5174A, WITH OFFSITE TREES RE-EVALUATED AND UPDATED ON JANUARY 17, 2025 BY JOHN LIGHTLE, ISA-CA #MA-5174A.
- ALL OFFSITE AND CO-OWNED TREES PROPOSED TO BE REMOVED AT TIME OF SITE PLAN SHALL HAVE APPROVAL LETTERS FOR REMOVAL, SIGNED BY THE OFFSITE OWNERS, AND RECEIVED BY THE CITY'S URBAN FORESTER PRIOR TO APPROVAL OF THE SITE PLAN.
- ALL OFFSITE TREE REMOVAL SHALL REQUIRE REPLACEMENT IN ACCORDANCE WITH CODE SECTION 6.10 AND 4.5.9.

This Plan Prepared or Approved by:
John Lightle, ISA Certified Arborist

MA-5174A

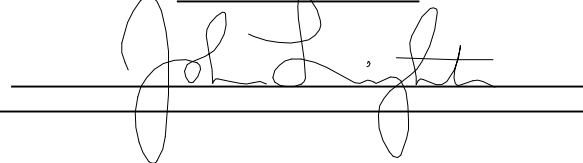

TREE INVENTORY

4131 CHAIN BRIDGE ROAD
REZONING CDP-GDP

CITY OF FAIRFAX, VIRGINIA

SCALE: N/A

DATE: DEC., 2024

C.I.= N/A

SHEET
31
OF
39

FILE No.
RZ-12787



Urban, Ltd.
4200 D TECHNOLOGY CT.
CHANTILLY, VA. 20151
TEL. 703.642.2306
FAX. 703.642.2308
www.urban-lltd.com

Planners+Engineers+Landscape Architects+Land Services



PLAN DATE

10-16-2019
04-22-2020
06-11-2024
09-03-2024
12-02-2024
05-22-2025

No. DATE

DESCRIPTION
REVISIONS

Urban, Ltd. - J:\085\4131 Chain Bridge Rd Rezoning\12787-33-Landscape.dwg [LANDSCAPE PLAN] May 22, 2025 - 4:24pm corenberg

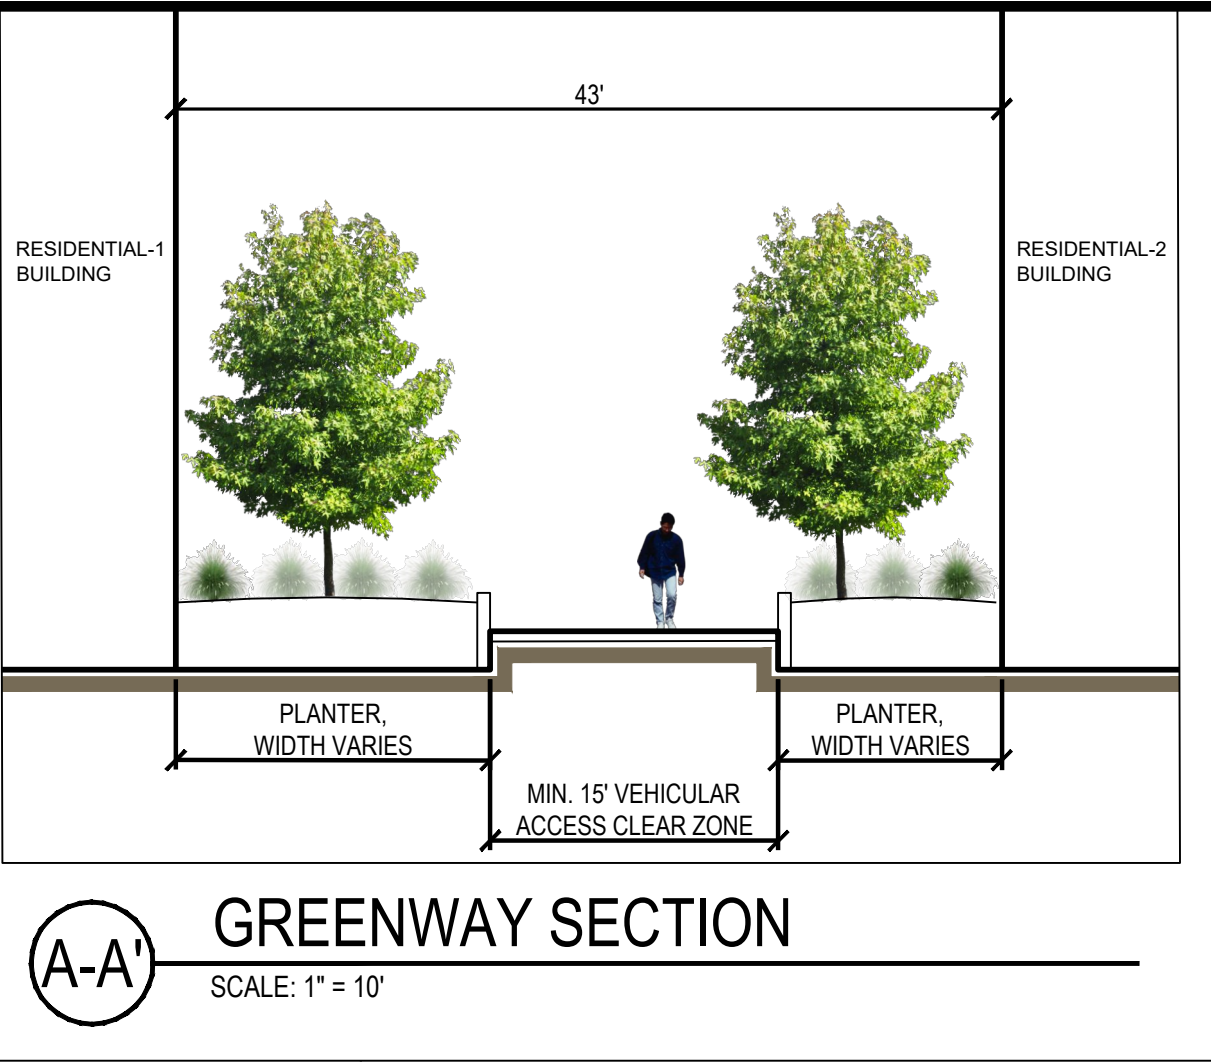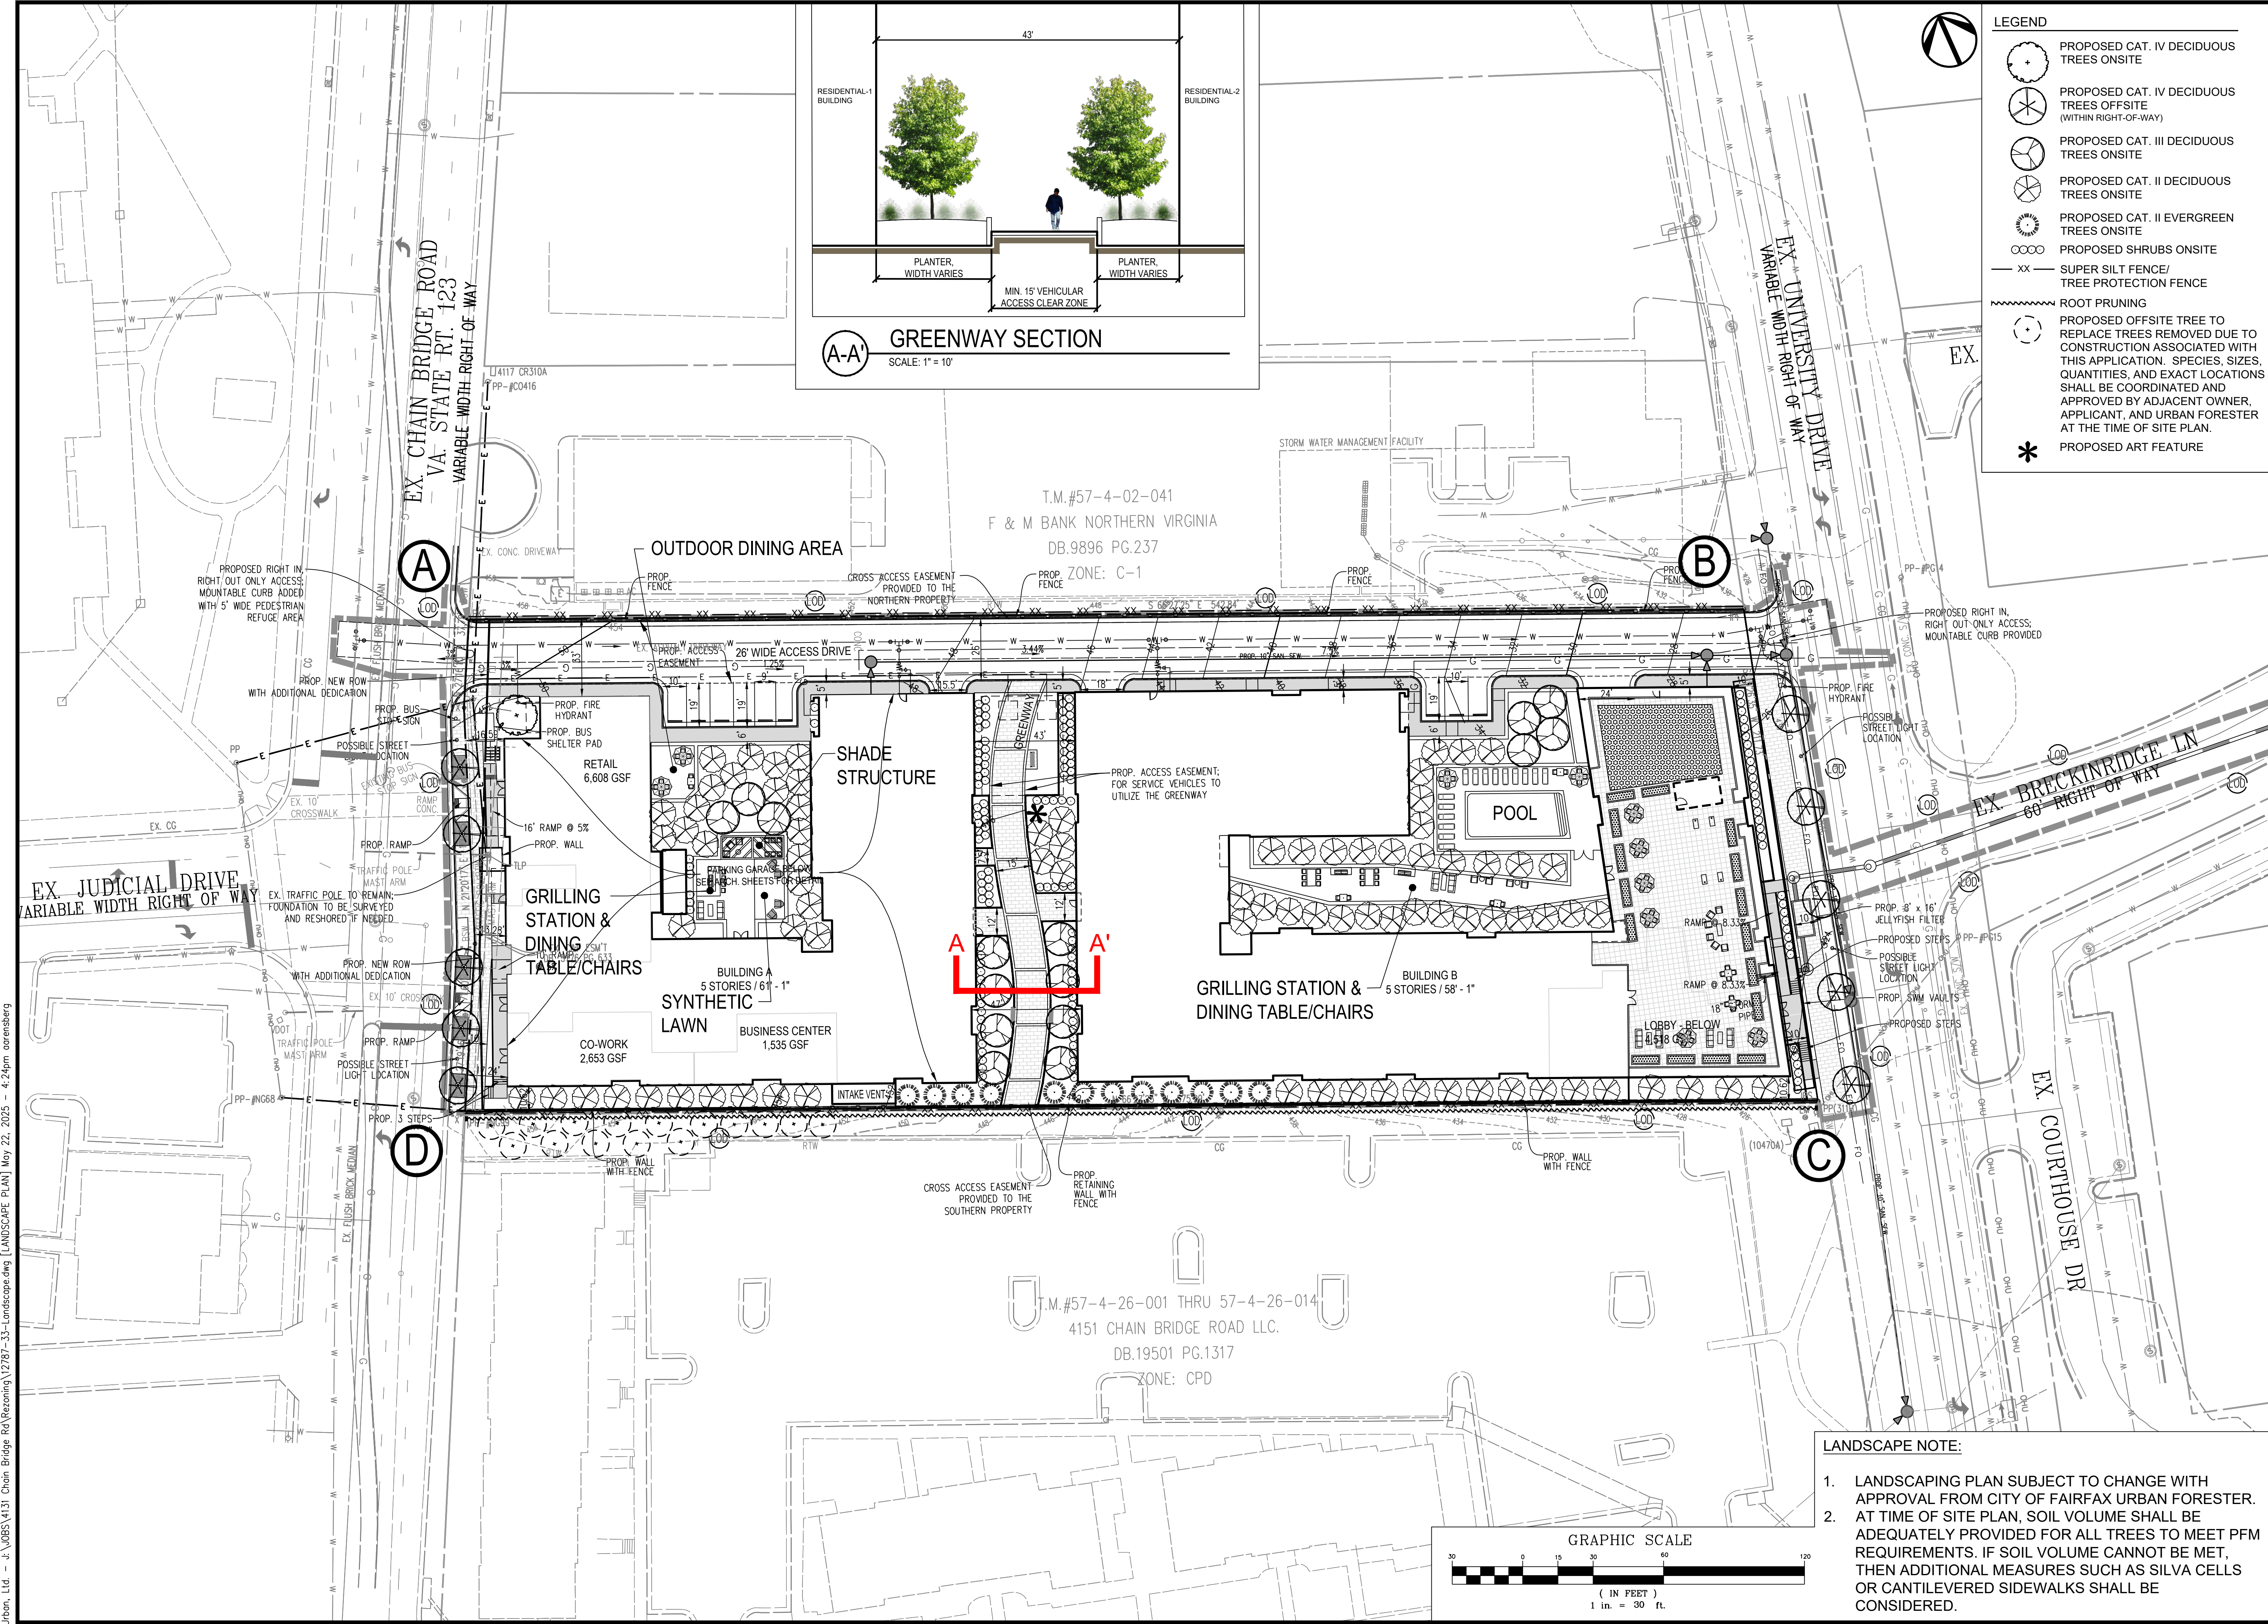

- LEGEND**
- PROPOSED CAT. IV DECIDUOUS TREES ONSITE
 - PROPOSED CAT. IV DECIDUOUS TREES OFFSITE (WITHIN RIGHT-OF-WAY)
 - PROPOSED CAT. III DECIDUOUS TREES ONSITE
 - PROPOSED CAT. II DECIDUOUS TREES ONSITE
 - PROPOSED CAT. II EVERGREEN TREES ONSITE
 - PROPOSED SHRUBS ONSITE
 - SUPER SILT FENCE/ TREE PROTECTION FENCE
 - ROOT PRUNING
 - PROPOSED OFFSITE TREE TO REPLACE TREES REMOVED DUE TO CONSTRUCTION ASSOCIATED WITH THIS APPLICATION. SPECIES, SIZES, QUANTITIES, AND EXACT LOCATIONS SHALL BE COORDINATED AND APPROVED BY ADJACENT OWNER, APPLICANT, AND URBAN FORESTER AT THE TIME OF SITE PLAN.
 - PROPOSED ART FEATURE

- LANDSCAPE NOTE:**
- LANDSCAPING PLAN SUBJECT TO CHANGE WITH APPROVAL FROM CITY OF FAIRFAX URBAN FORESTER. AT TIME OF SITE PLAN, SOIL VOLUME SHALL BE ADEQUATELY PROVIDED FOR ALL TREES TO MEET PFM REQUIREMENTS. IF SOIL VOLUME CANNOT BE MET, THEN ADDITIONAL MEASURES SUCH AS SILVA CELLS OR CANTILEVERED SIDEWALKS SHALL BE CONSIDERED.

LANDSCAPE PLAN

4131 CHAIN BRIDGE ROAD
REZONING CDP-GDP
CITY OF FAIRFAX, VIRGINIA

DATE: DEC., 2024

SCALE: 1"=30'

CL=2

SHEET
32
OF
39

FILE No.
RZ-12787

urban


Urban, Ltd.
4300 D TECHNOLOGY CT.
CHANTILLY, VA 20151
TEL: 703.642.2306
FAX: 703.787.8888
www.urban-llc.com

Professional Engineer's License: Landscape Architecture

COMMONWEALTH OF VIRGINIA
John Lightle
Lic. No. 1957
LANDSCAPE ARCHITECT

PLAN DATE	DESCRIPTION	REVISIONS
05-04-2016		
09-19-2016		
03-15-2024		
06-11-2024		
09-03-2024		
12-02-2024		
05-02-2025		

FOR ILLUSTRATIVE PURPOSES ONLY

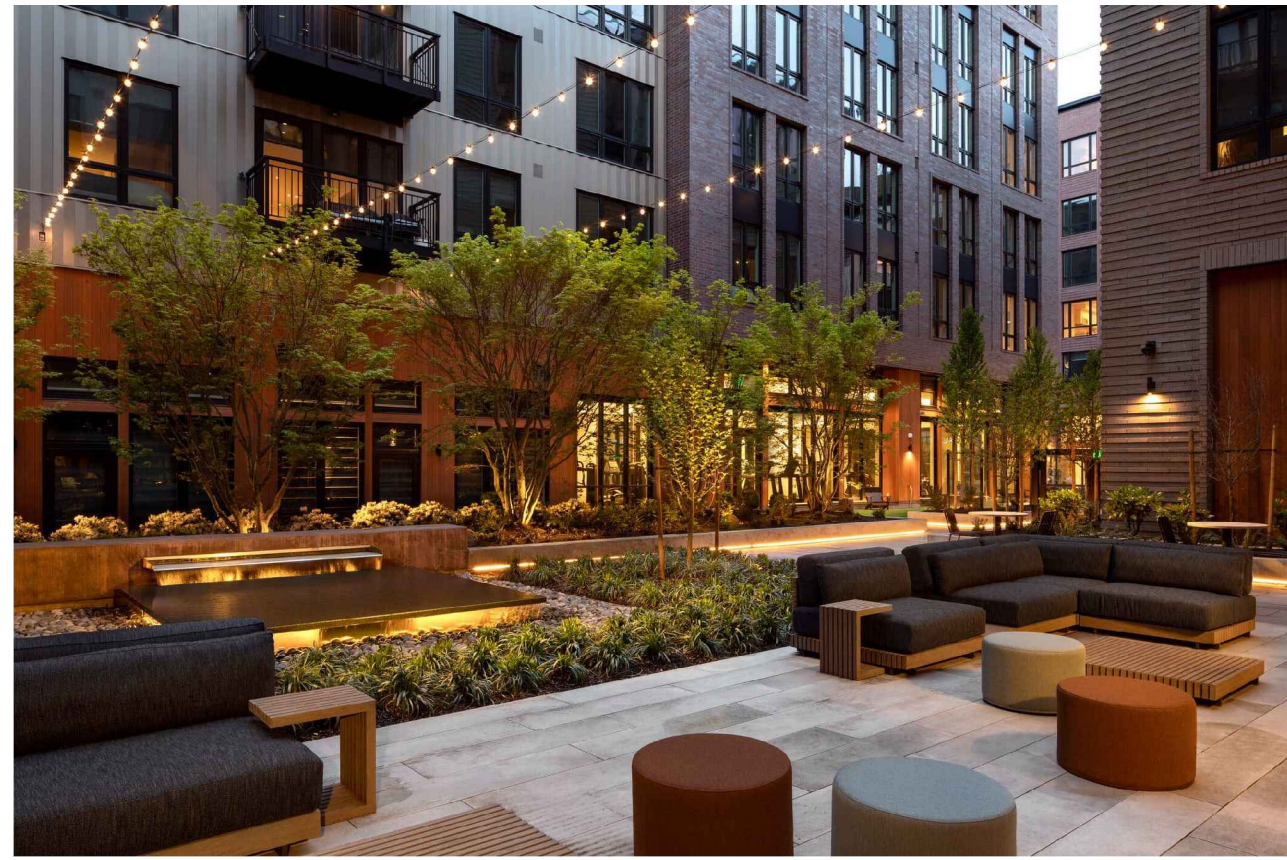

OUTDOOR LOUNGE AREA



POOL



ART FEATURE




SHADE STRUCTURE




SYNTHETIC LAWN




GRILLING STATIONS & DINING TABLES / CHAIRS

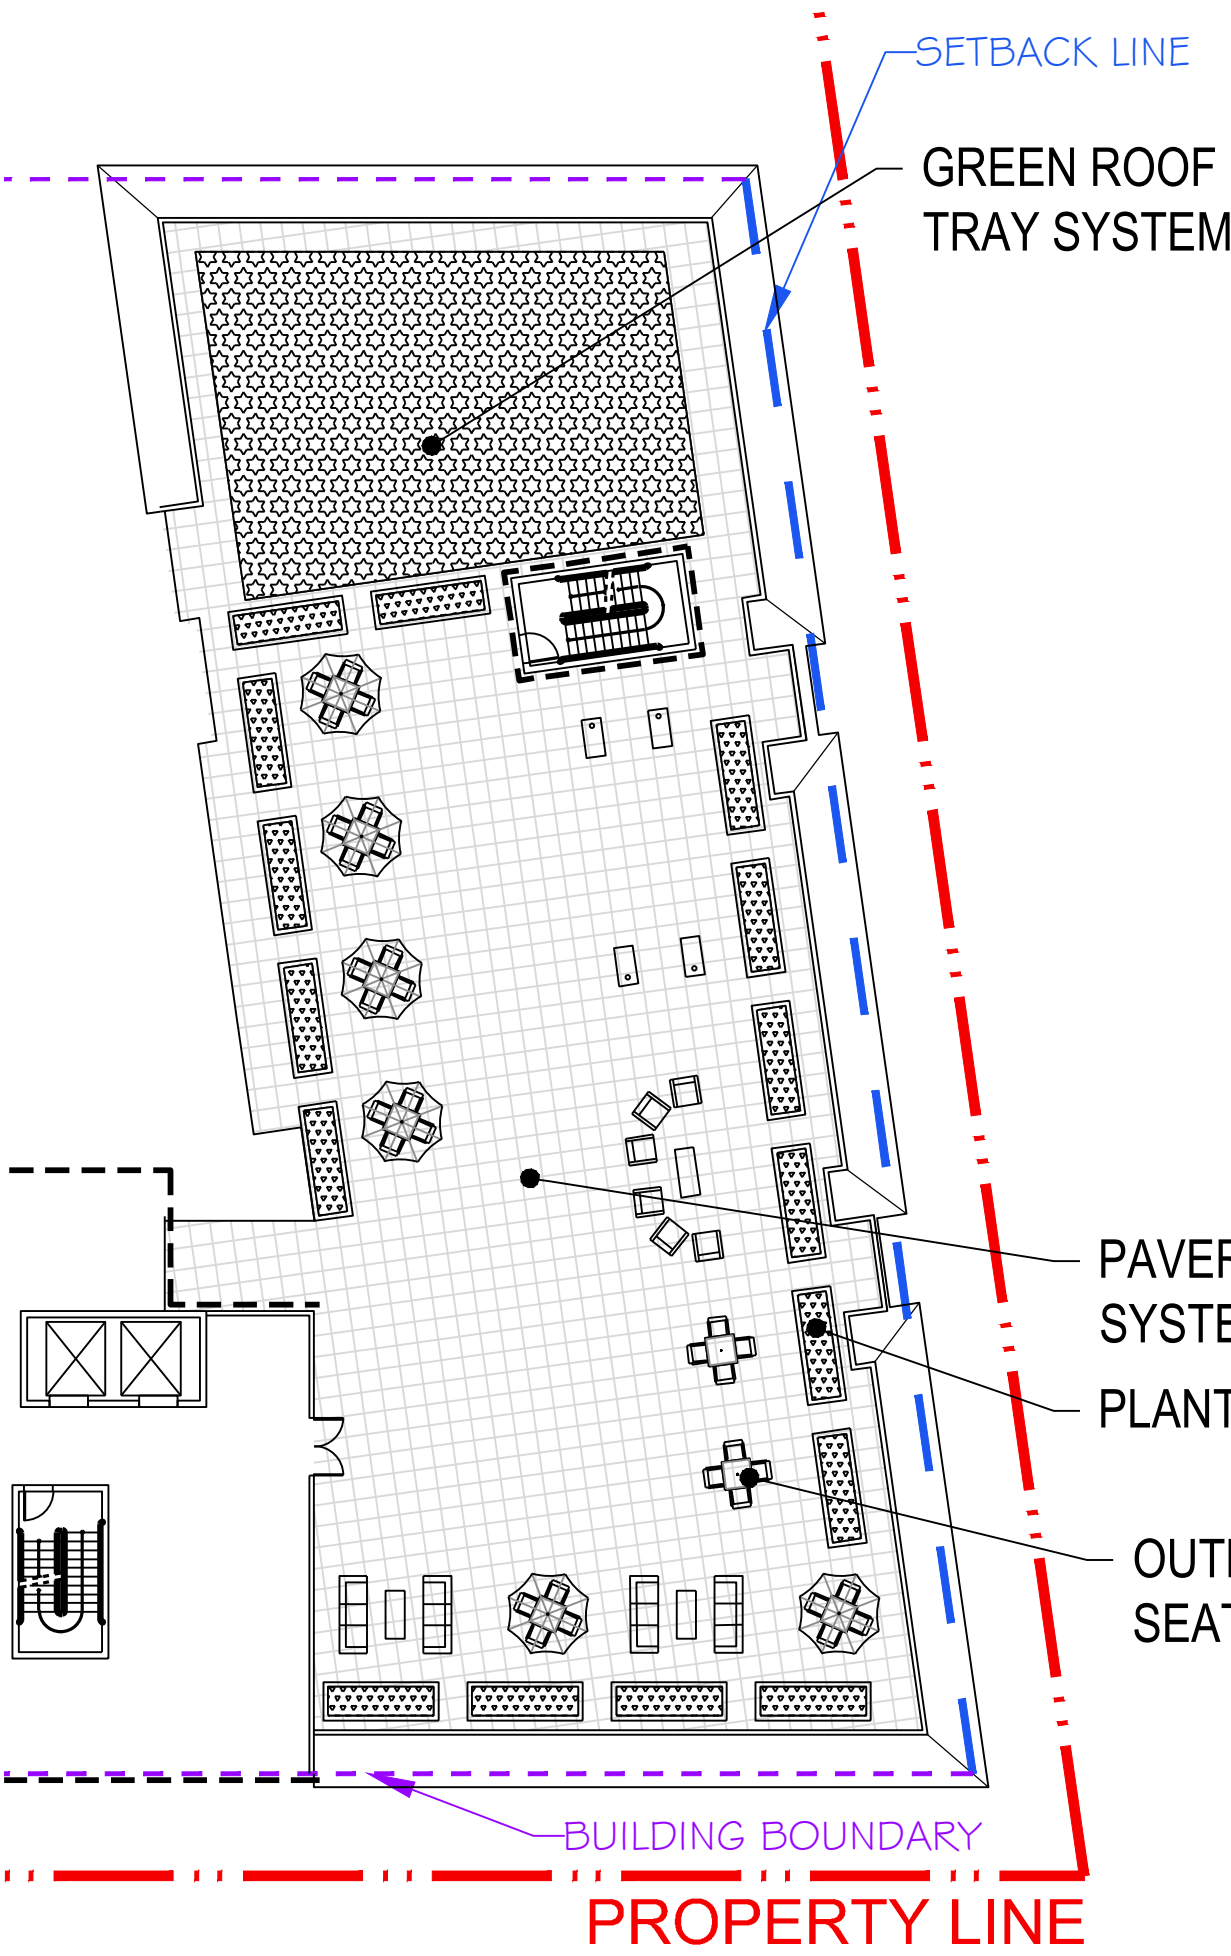

1 ROOF TERRACE LAYOUT
SCALE: 1"=20'

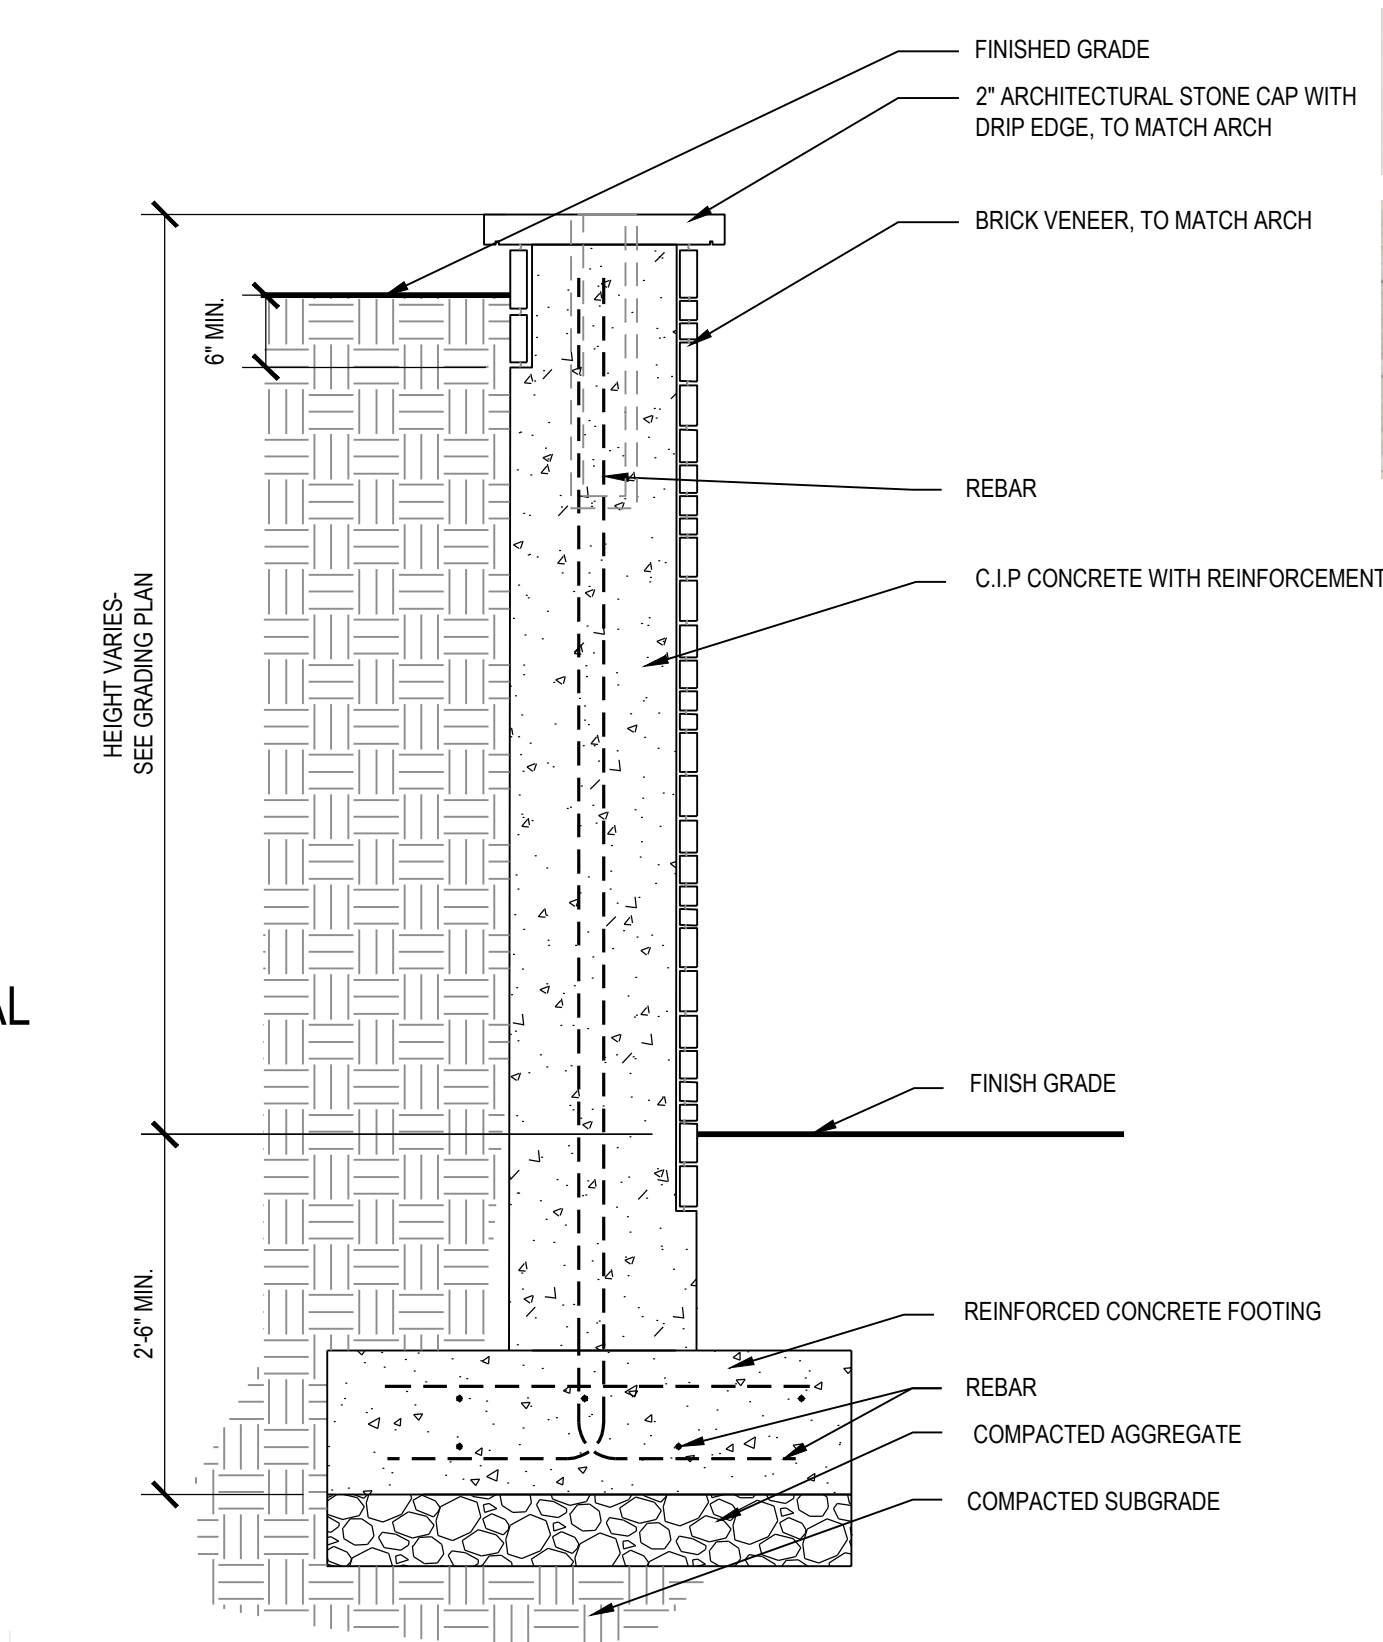

2 BRICK RETAINING WALL
Scale: 3/4"=1'-0"

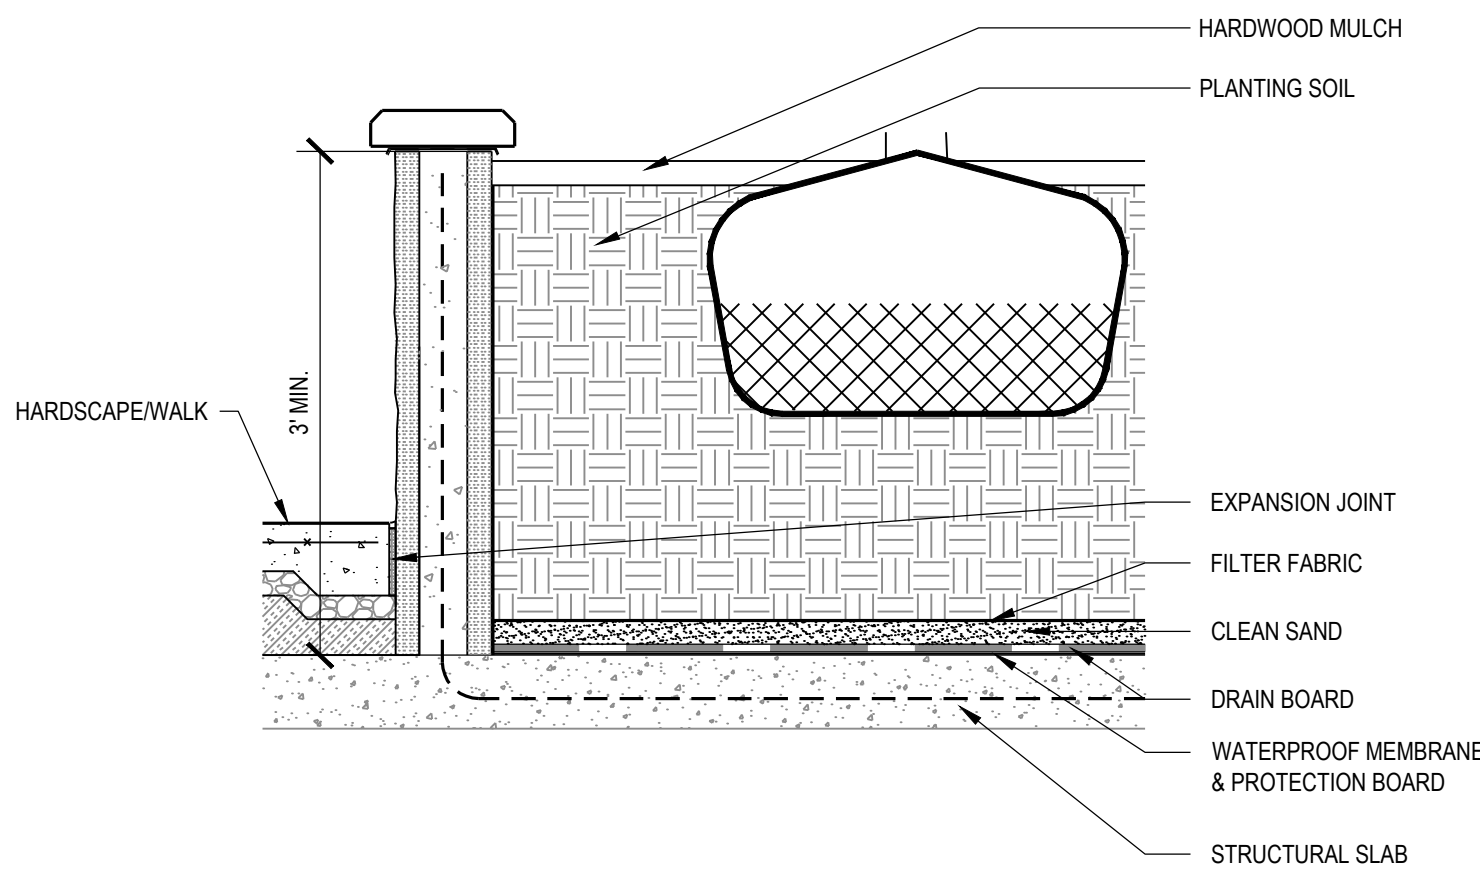

3 PLANTER WALL
Scale: 3/4"=1'-0"

10-YEAR TREE CANOPY REQUIREMENT CALCULATIONS	
Total Site Area (s.f.)	117,082
DEDUCTION: Proposed Right-Of-Way Dedication (s.f.)	-1,269
Net Site Area (s.f.)	115,813
Zone: [CU]	Use: [Multifamily]
Tree Canopy Required (s.f.)	10% 11,581
10-YEAR TREE CANOPY PROVIDED	
Total Canopy Area Provided Through Tree Preservation (s.f.)	0
Total Proposed Canopy Area Provided (s.f.)	13,950
DEDUCTION: Canopy Area Provided in Right-Of-Way	-2,000
Total Tree Canopy Provided (s.f.)	10.32% 11,950

TRANSITIONAL YARD CALCULATIONS											
Onsite Zoning District: CU (Multifamily)		REQUIRED						PROVIDED			
Adjacent Zoning District	Transitional Yard	Width (l.f.)	Total Length (l.f.)	Net Length (l.f.)	CANOPY	UNDERSTORY	SHRUBS	Minimum Fence or Wall	Width (l.f.)	TREES	
	Minimum Fence or Wall									QTY	TYPE
Buffer A-B: CO: COMMERCIAL OFFICE	TY1	7.5	543	543	0	22	0	6' Fence	0	0	Large Deciduous Trees
	6' Fence or Wall									0	Small Deciduous Trees
Buffer B-C: UNIVERSITY DRIVE	Street Trees per Z.O. 3.7.3.E	N/A	210	172	5	0	0	N/A	N/A	5	Large Deciduous Trees
											N/A
Buffer C-D: PD-C: PLANNED DEVELOPMENT COMMERCIAL	TY3	15	576	576	23	23	23	6' Fence	11	0	Large Deciduous Trees
	6' Fence or Wall									25	Small Deciduous Trees
										12	Evergreen Trees
Buffer D-A: CHAIN BRIDGE ROAD	Street Trees per Z.O. 3.7.3.E	N/A	212	178	5	0	0	N/A	N/A	5	Large Deciduous Trees
											N/A

SAMPLE PLANT SCHEDULE							
QTY	Symbol	Botanical Name	Common Name	Size	Type	Remarks	Total Canopy Coverage (SF)
1		Cat. IV Deciduous Trees					200
		Celtis occidentalis	Common Hackberry	2" Cal.	B & B	Uniform branching pattern	
		Tilia americana	American Linden	2" Cal.	B & B	Uniform branching pattern	
		Quercus shumardii	Shumard Oak	2" Cal.	B & B	Uniform branching pattern	
		Zelkova serrata	Japanese Zelkova	2" Cal.	B & B	Uniform branching pattern	
Cat. IV Deciduous Trees (Offsite: in R.O.W.). See Note 1							
10		Platanus acerifolia	London Planetree	2" Cal.	B & B	Uniform branching pattern	2,000
		Ulmus americana 'Valley Forge'	Valley Forge Elm	2" Cal.	B & B	Uniform branching pattern	
		Quercus phellos	Willow Oak	2" Cal.	B & B	Uniform branching pattern	
		Cat. III Deciduous Trees					
15		Aesculus flava	Yellow Buckeye	2" Cal.	B & B	Uniform branching pattern	2,250
		Cladrastis kentukea	Yellowwood	2" Cal.	B & B	Uniform branching pattern	
		Prunus serotina	Black Cherry	2" Cal.	B & B	Uniform branching pattern	
		Cat. II Deciduous Trees					
83		Cercis canadensis	Eastern Redbud	2" Cal.	B & B	Uniform branching pattern	8,300
		Comus florida	Flowering Dogwood	2" Cal.	B & B	Uniform branching pattern	
		Magnolia virginiana	Sweetbay Magnolia	2" Cal.	B & B	Uniform branching pattern	
		Cat. II Evergreen Trees					
12		Chamaecyparis thyoides	Atlantic Whitecedar	6' Ht.	B & B	Uniform branching pattern	1,200
		Ilex opaca	American Holly	6' Ht.	B & B	Uniform branching pattern	
		Juniperus virginiana	Eastern Redcedar	6' Ht.	B & B	Uniform branching pattern	
		Shrubs					
148		Clethra alnifolia	Summersweet	24" Ht.	As Shown	Cont.	0
		Ilex verticillata	Winterberry	24" Ht.	As Shown	Cont.	
		Itea virginica	Virginia Sweetspire	24" Ht.	As Shown	Cont.	
		Fothergilla gardenii	Dwarf Fothergilla	24" Ht.	As Shown	Cont.	
		TOTAL:					
Note:							
1. Tree Canopy Provided in R.O.W. is NOT counted towards 10-Year Tree Canopy Requirement.							

Note:
1. Tree Canopy Provided in R.O.W. is NOT counted towards 10-Year Tree Canopy Requirement.


MODIFICATIONS/WAIVERS REQUESTED

- A MODIFICATION TO TRANSITIONAL YARD REQUIRED (Z.O. SECTION 4.5.5) FOR BUFFER A-B AND C-D IS HEREBY REQUESTED TO BE REVISED AS INDICATED IN THE "TRANSITIONAL YARD CALCULATIONS" TABLE ABOVE.

LANDSCAPE NOTES:

- THIS PLAN IS SCHEMATIC AND REFLECTS THE GENERAL CHARACTER AND INTENT OF THE PROPOSED DEVELOPMENT BASED ON PRELIMINARY ENGINEERING, ARCHITECTURE, AND LANDSCAPE ARCHITECTURE DESIGN. MODIFICATIONS AND VARIATIONS MAY OCCUR WITH FINAL BUILDING DESIGN AND SITE PLAN.
- TREE LOCATION, TREE QUANTITY, AND TREE SPECIES ARE SUBJECT TO CHANGE BASED ON CHANGES THAT MAY OCCUR WITH FINAL BUILDING DESIGN AND SITE PLAN. SPECIES DIVERSITY SHALL BE MET AND DEMONSTRATED AS SUCH AT TIME OF SITE PLAN.
- LANDSCAPING PLAN SUBJECT TO CHANGE WITH APPROVAL FROM CITY OF FAIRFAX URBAN FORESTER.

FOR ILLUSTRATIVE PURPOSES ONLY

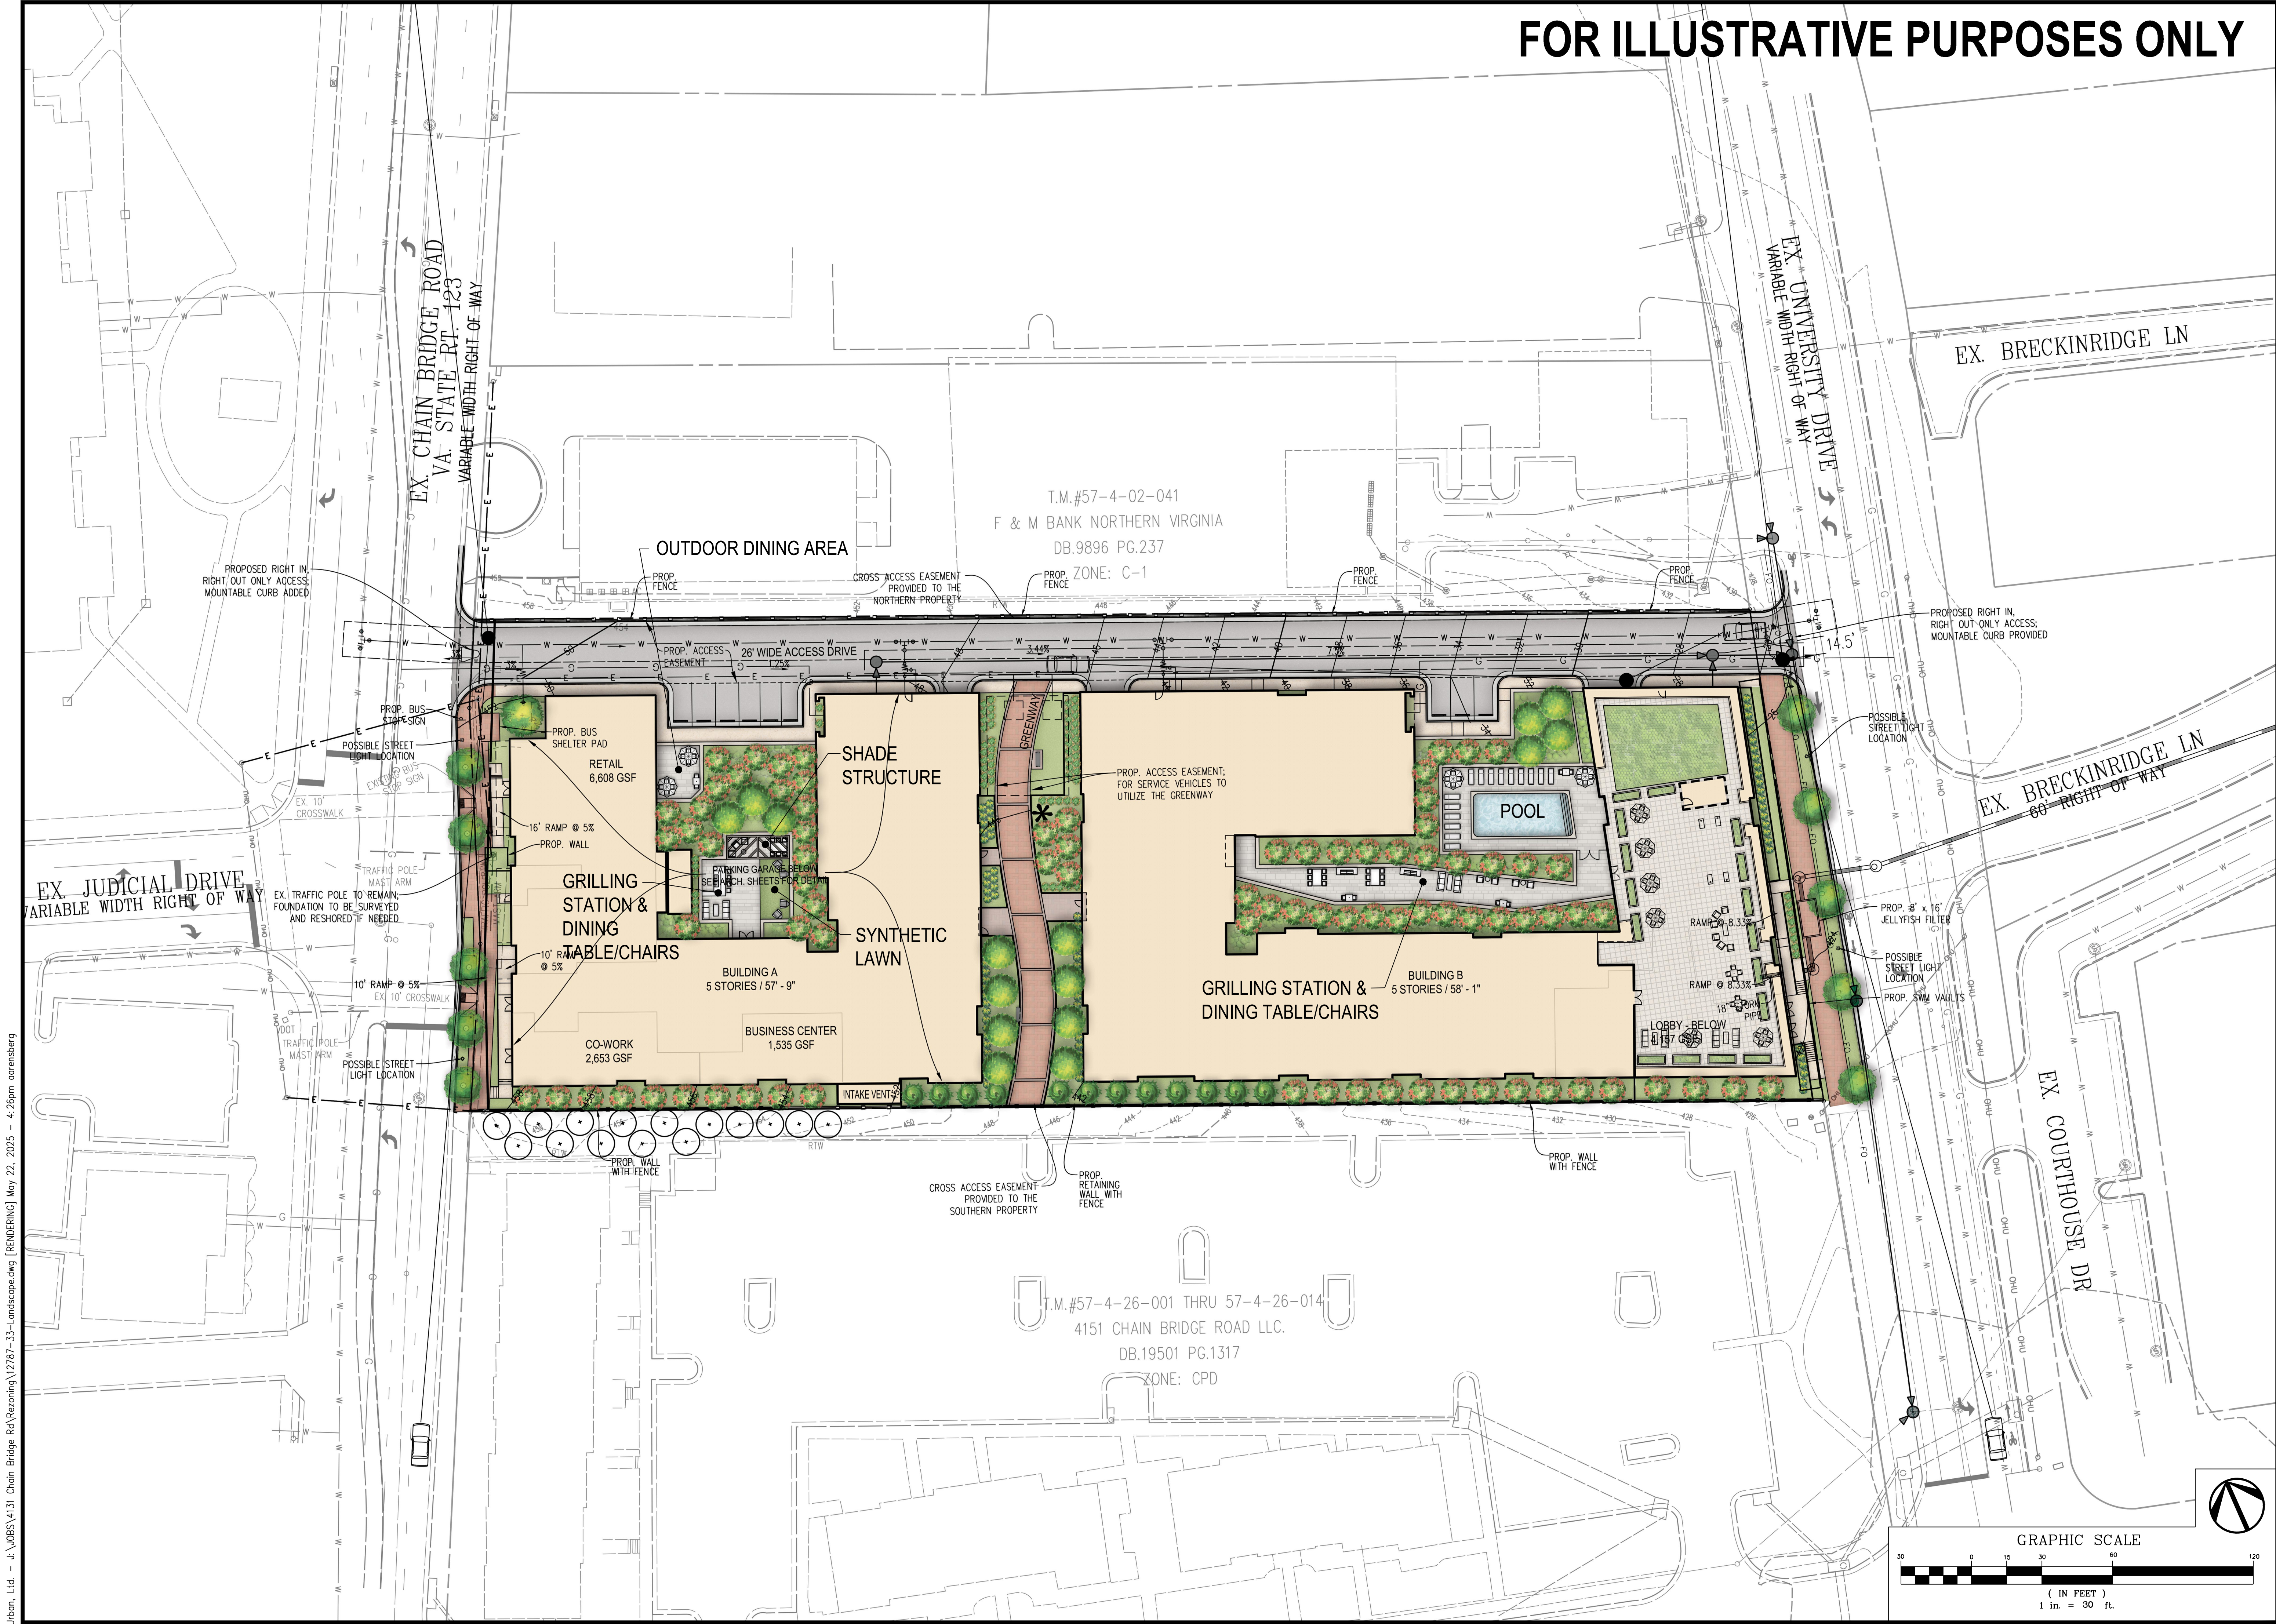

Urban, Ltd. - J:\095\4131 Chain Bridge Rd Rezoning\12787-33-Landscape.dwg [RENDERING] May 22, 2025 - 4:26pm carnsberg

ILLUSTRATIVE PLAN

4131 CHAIN BRIDGE ROAD

REZONING CDP-GDP

CITY OF FAIRFAX, VIRGINIA

DATE: DEC., 2024

CL: 2

Urban, Ltd.

4300 D TECHNOLOGY CT.

CHANTILLY, VA 20151

TEL: 703.642.2366

FAX: 703.787.7888

www.urban-llc.com

urban

Planners • Engineers • Landscape Architects • Land Surveyors

COMMONWEALTH OF VIRGINIA

Professional Seal

John Lightle

Lic. No. 1957

LANDSCAPE ARCHITECT

PLAN DATE

05-04-2016

09-09-2016

03-19-2024

06-11-2024

09-03-2024

12-02-2024

05-02-2025

DESCRIPTION

REVISIONS

FILE No.

RZ-12787


SHEET

33A

OF

39

Urban, Ltd. - J:\085\4131 Chain Bridge Rd\Rezoning\12787-33-Landscape.dwg [ALT Landscape PLAN] May 22, 2025 - 4:27pm arensberg

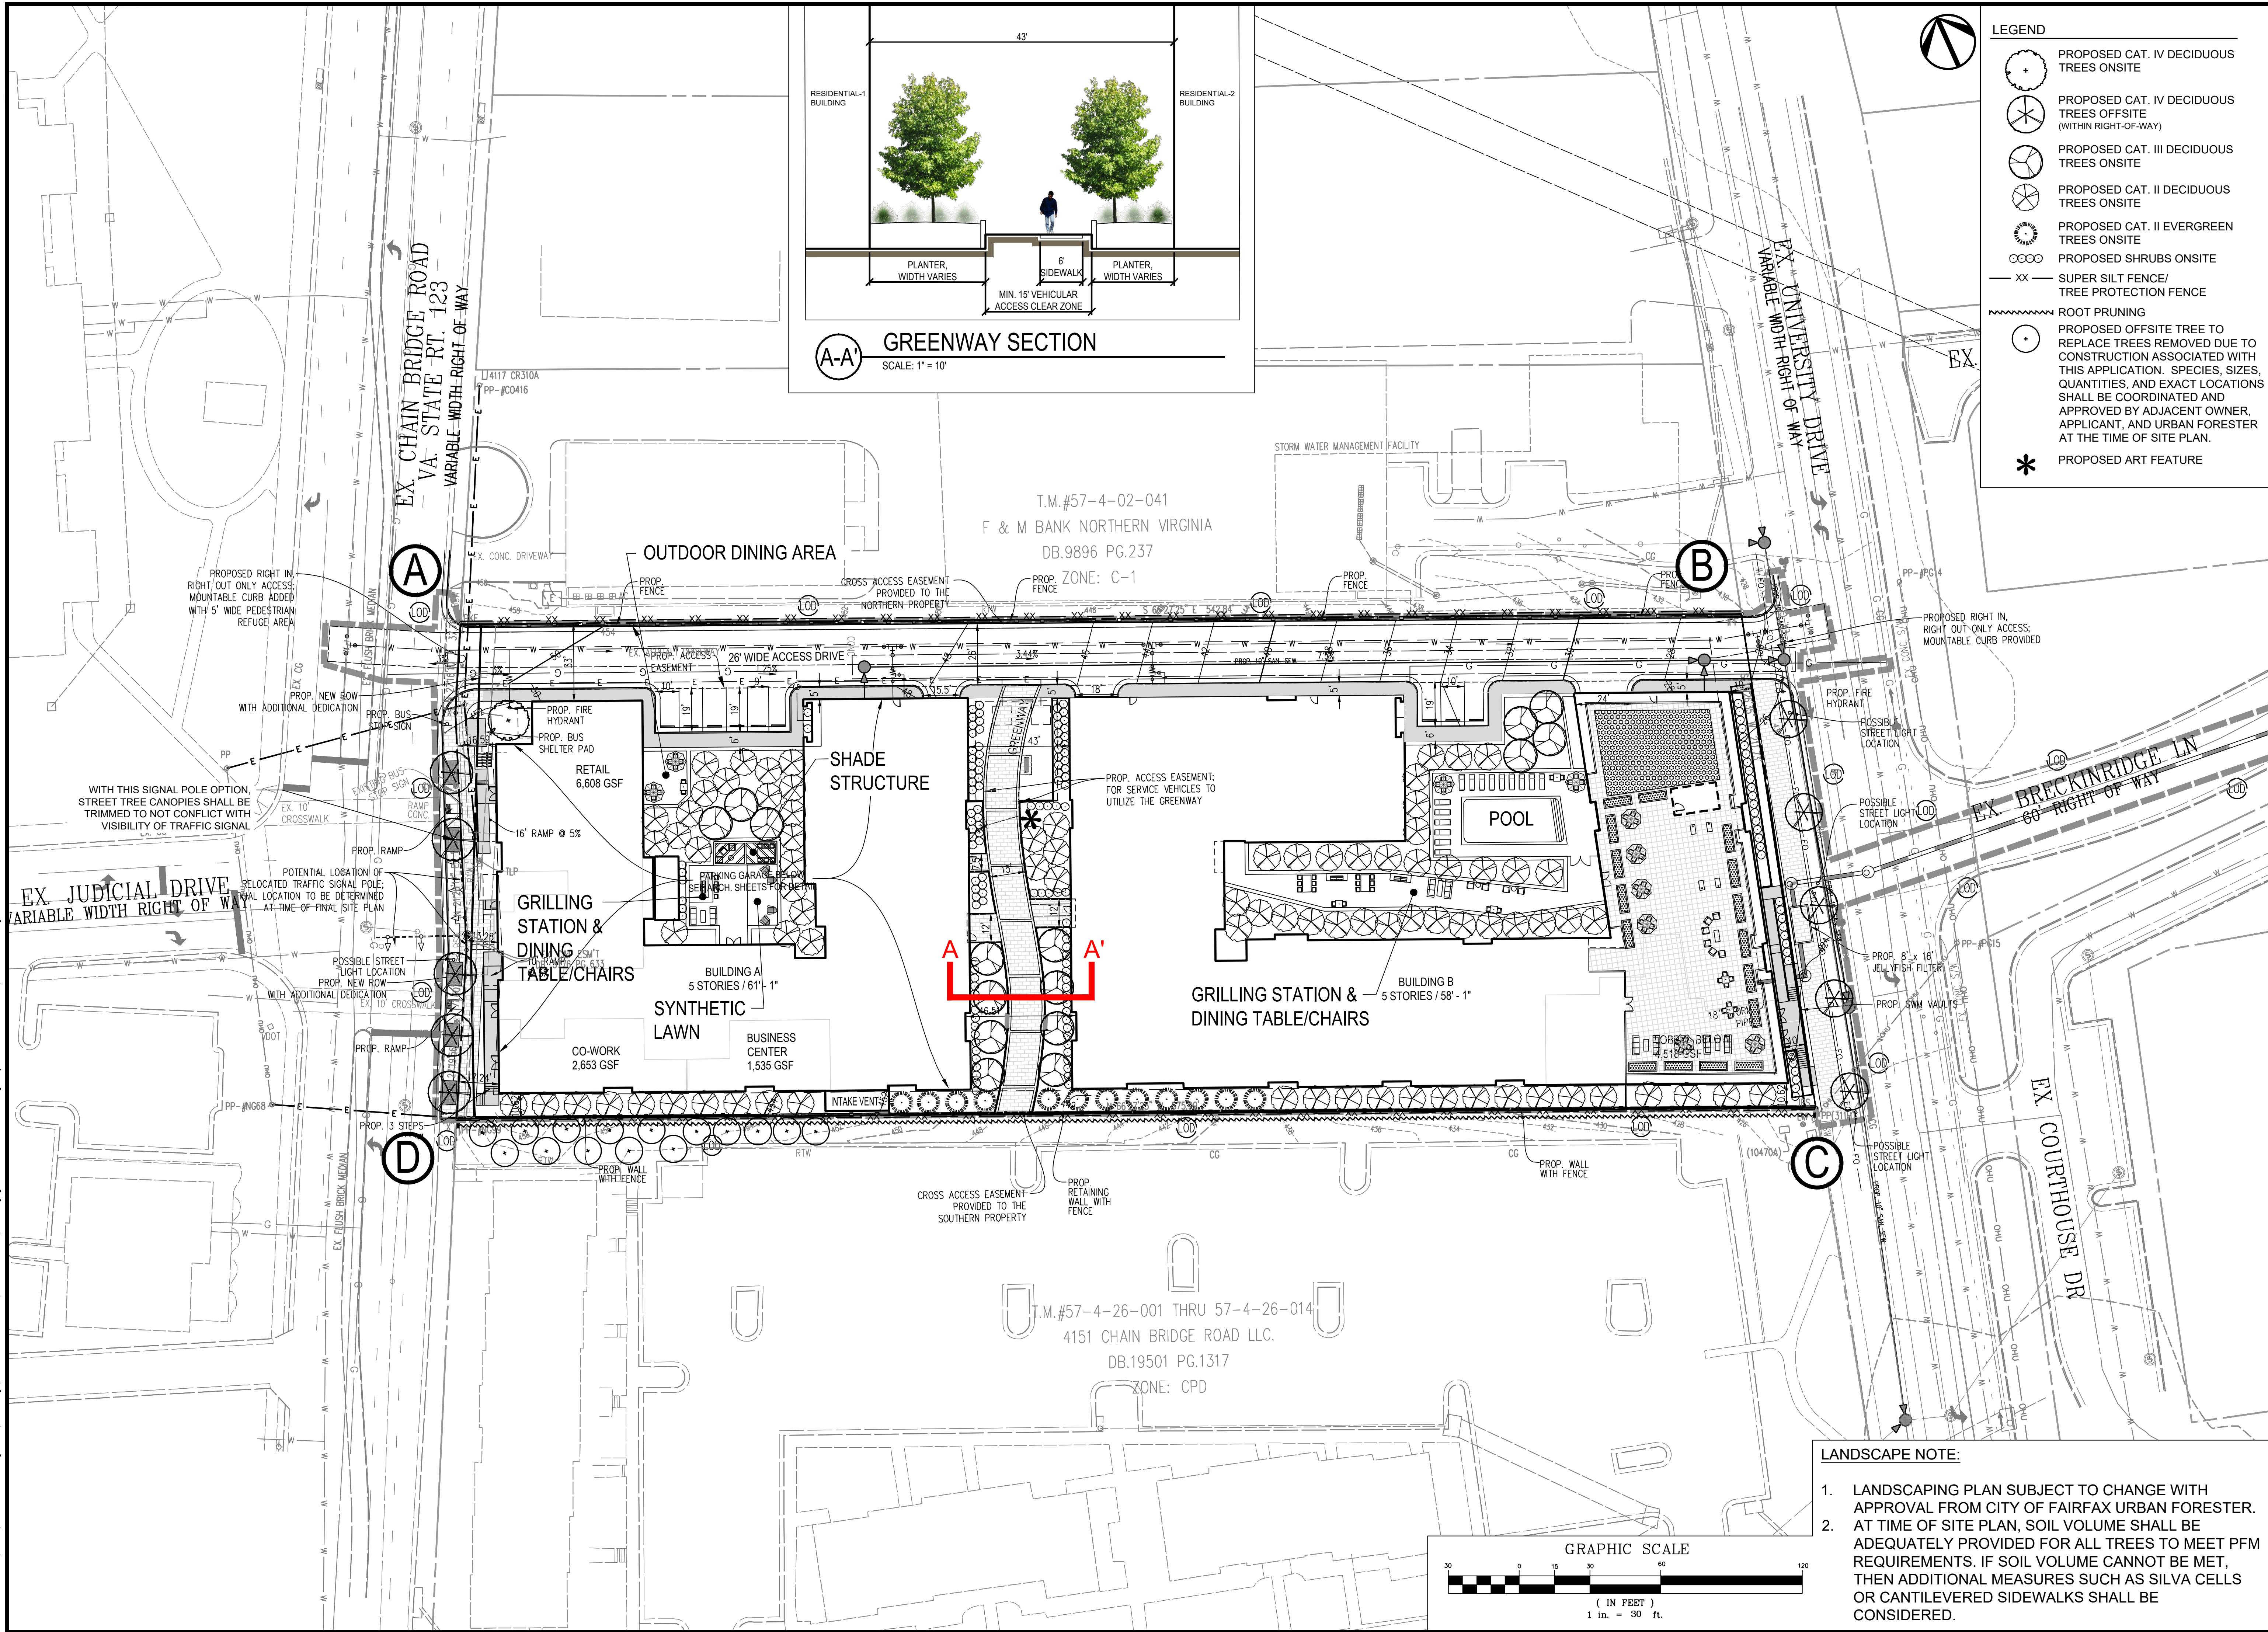


- LANDSCAPE NOTE:**
1. LANDSCAPING PLAN SUBJECT TO CHANGE WITH APPROVAL FROM CITY OF FAIRFAX URBAN FORESTER. AT TIME OF SITE PLAN, SOIL VOLUME SHALL BE ADEQUATELY PROVIDED FOR ALL TREES TO MEET PFM REQUIREMENTS. IF SOIL VOLUME CANNOT BE MET, THEN ADDITIONAL MEASURES SUCH AS SILVA CELLS OR CANTILEVERED SIDEWALKS SHALL BE CONSIDERED.
 - 2.

LEGEND	
	PROPOSED CAT. IV DECIDUOUS TREES ONSITE
	PROPOSED CAT. IV DECIDUOUS TREES OFFSITE (WITHIN RIGHT-OF-WAY)
	PROPOSED CAT. III DECIDUOUS TREES ONSITE
	PROPOSED CAT. II DECIDUOUS TREES ONSITE
	PROPOSED CAT. II EVERGREEN TREES ONSITE
	PROPOSED SHRUBS ONSITE
	SUPER SILT FENCE/TREE PROTECTION FENCE
	ROOT PRUNING
	PROPOSED OFFSITE TREE TO REPLACE TREES REMOVED DUE TO CONSTRUCTION ASSOCIATED WITH THIS APPLICATION. SPECIES, SIZES, QUANTITIES, AND EXACT LOCATIONS SHALL BE COORDINATED AND APPROVED BY ADJACENT OWNER, APPLICANT, AND URBAN FORESTER AT THE TIME OF SITE PLAN.
	PROPOSED ART FEATURE

LANDSCAPE PLAN - ALTERNATE TRAFFIC POLE	
4131 CHAIN BRIDGE ROAD REZONING CDP-GDP	
CITY OF FAIRFAX, VIRGINIA	
SCALE: 1"=30'	DATE: DEC., 2024
FILE No. RZ-12787	CL-1=2
SHEET 33B OF 39	
Urban, Ltd. 4300 D TECHNOLOGY CT. CHANTILLY, VA 20151 TEL 703.642.2306 FAX 703.787.7888 www.urban-llc.com	
Commonwealth of Virginia Professional Engineer John Lightle Lic. No. 1957 LANDSCAPE ARCHITECT	
PLAN DATE: 05-04-2016, 05-09-2016, 05-13-2016, 06-11-2024, 09-03-2024, 12-02-2024, 05-02-2025	
DESCRIPTION: REVISIONS	

Urban, Ltd. - J:\085\4131 Chain Bridge Rd Rezoning\17287-35-Photometrics.dwg [PLAN] May 22, 2025 - 4:28pm aorensberg

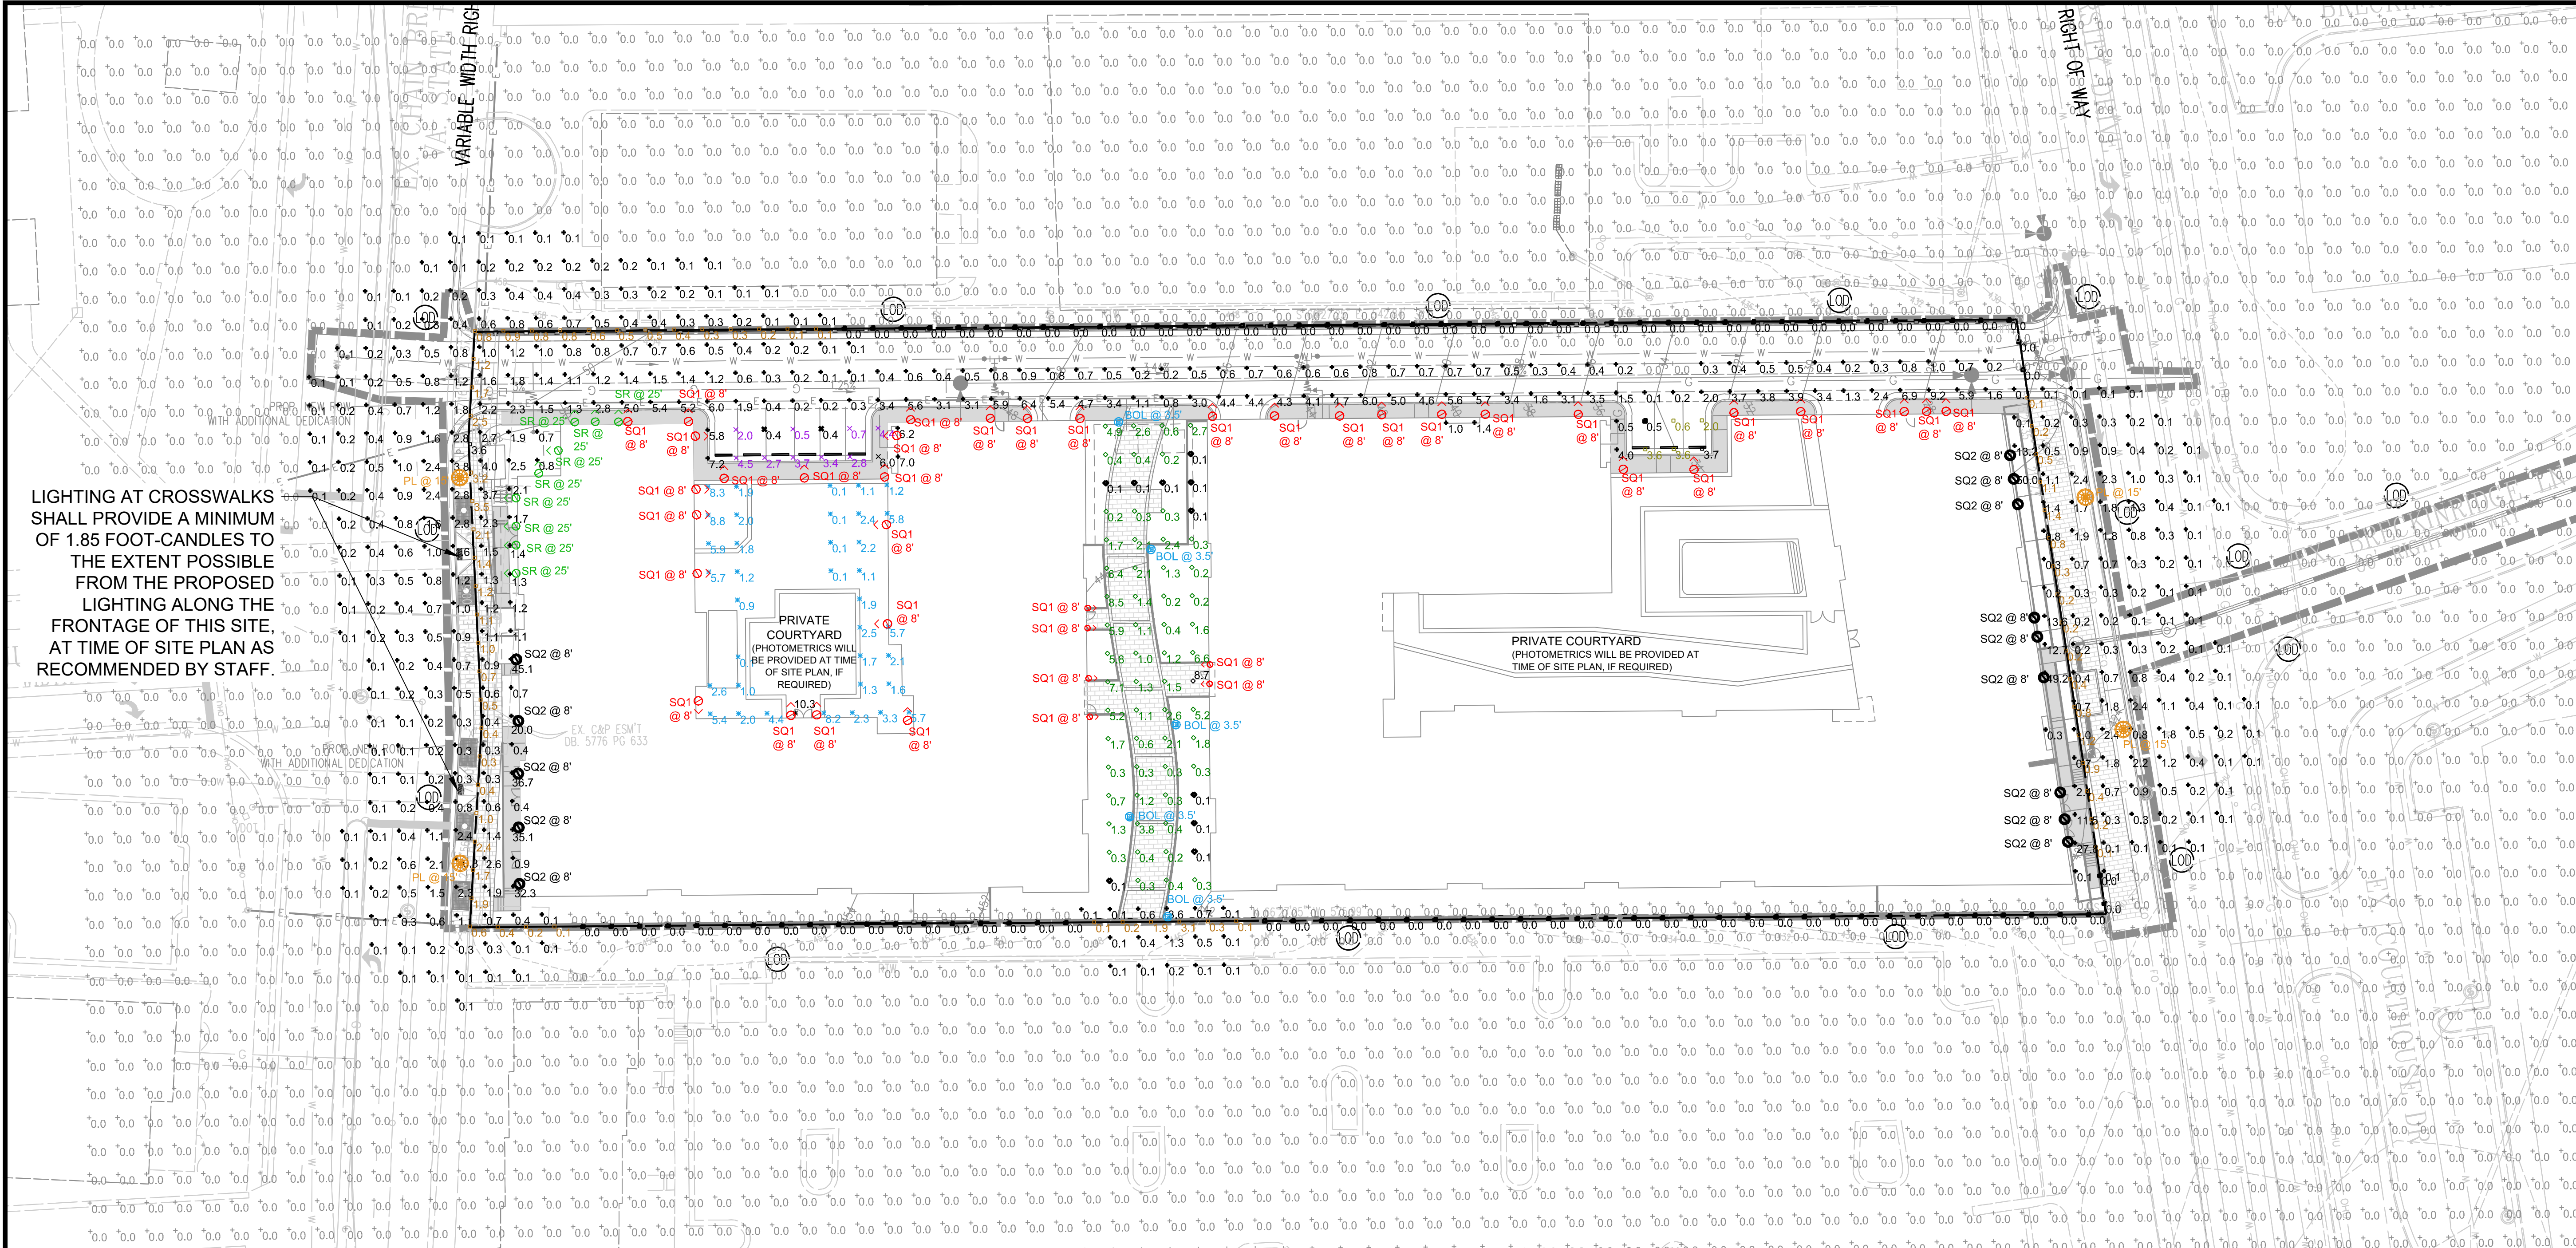

LIGHTING AT CROSSWALKS SHALL PROVIDE A MINIMUM OF 1.85 FOOT-CANDELES TO THE EXTENT POSSIBLE FROM THE PROPOSED LIGHTING ALONG THE FRONTAGE OF THIS SITE, AT TIME OF SITE PLAN AS RECOMMENDED BY STAFF.

Holophane
WFCL3 P20 30K
50W 3000K CCT Type 5
distribution zero uplight 10% Frosted tempered glass lens No HSS

LUMINIS
SQP602-1L125-LD3-30K
30K
3000K CCT Type 5
distribution zero uplight 10% Frosted tempered glass lens No HSS

LUMINIS
SQP602-1L120-FLD
30K
3000K CCT Type 5
distribution zero uplight 10% Frosted tempered glass lens No HSS


LUMINIS
SR136-1L125-LD2-30K
30K
3000K CCT Type 5
distribution zero uplight 10% Frosted tempered glass lens No HSS

LUMINIS
SQP602-1L125-LD3-30K
30K
3000K CCT Type 5
distribution zero uplight 10% Frosted tempered glass lens No HSS

LUMINIS
SQP602-1L120-FLD
30K
3000K CCT Type 5
distribution zero uplight 10% Frosted tempered glass lens No HSS

LUMINIS
SR136-1L125-LD2-30K
30K
3000K CCT Type 5
distribution zero uplight 10% Frosted tempered glass lens No HSS

DISCLAIMER
This application design is not a professional engineering drawing, and the design, including reported data and calculated results, is provided for informational purposes only, without any warranty as to accuracy, completeness, safety or otherwise. The design is the result of calculations made using Visual Lighting application software, photometric/radiometric data measured in a laboratory, and certain computational and modeling assumptions. Far-field photometric/radiometric data may have been used to perform one or more calculations. Photometric/radiometric data is typically collected under far-field measurement conditions; far-field data is not generally representative of near-field geometric conditions. When using far-field photometric/radiometric data, the Visual software applies certain generalizing assumptions to approximate near-field performance. These approximations may result in significant inaccuracies in individual calculated luminous and/or radiant power quantities in areas where a source is in close proximity to a particular surface or point. The modeling of radiant flux exchange used in the Visual software requires a uniform exitance across each reflecting surface. The Visual software approximates the uniform surface exitance condition by adaptively subdividing surfaces with non-uniform exitances into subsurfaces with sufficiently uniform exitance gradients. Practical restrictions, due to computer hardware limitations, may prevent the subdivision procedure from subdividing surfaces with high exitance gradients into subsurfaces with sufficiently uniform exitance gradients, introducing potential discretization error into calculated values. Calculations performed by the Visual software assume that all reflected flux is reflected in a perfectly diffuse (Lambertian) and spectrally uniform manner across the spectral range being analyzed. If actual reflectance characteristics differ from these assumptions, observed luminous and/or radiant power quantities may differ from predicted quantities. As a result of the computational limitations and simplifying modeling assumptions described above, and/or variations in actual product performance from tested product samples, the accuracy of calculated output values identifying expected radiometric quantities and any resulting derived radiation dose calculations may be adversely affected. In addition, the accuracy of the application design may be adversely affected if information about the physical space provided to Acuity Brands Lighting is incomplete, inaccurate, outdated or not in the required format (including but not limited to floor plans, space layout, reflected ceiling plans, physical structures, electrical design or specifications), if incorrect assumptions are made because of such deficiencies in the information provided, or if typical assumptions made about the space, such as room dimensions, are not appropriate. Furthermore, actual field performance may differ from performance calculated using laboratory measurements as the result of miscalculations related to deficiencies in the information provided about the physical space, degradation factors in the end-user environment (including, but not limited to, voltage variation and dirt accumulation), or other possible variations in field conditions. Finally, lamp lumen depreciation and/or depreciation in lamp radiant intensity may result in performance over time that differs from performance calculated using a new lamp. Light loss factors may have been used in the application design to estimate such depreciation, but flaws in these estimates may also result in performance over time that differs from calculated performance. It is the obligation of the user (and/or the user's qualified Professional Engineer(s)) to determine whether this application design meets the applicable requirements for performance, code compliance, safety, suitability and effectiveness for use in a particular application. In no event will Acuity Brands Lighting be responsible for any loss resulting from any use of this application design.

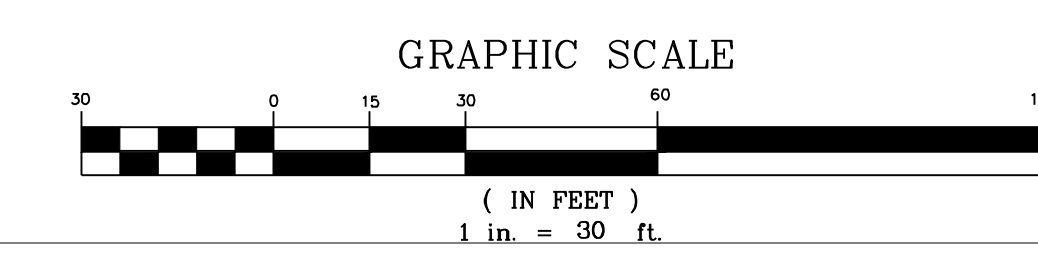

Statistics						
Description	Symbol	Avg	Max	Min	Max/Min	Avg/Min
Base Grid	+	0.3 fc	50.0 fc	0.0 fc	N/A	N/A
Between Buildings	◇	1.7 fc	8.7 fc	0.1 fc	87.0:1	17.0:1
East Parking	□	2.3 fc	3.7 fc	0.5 fc	7.4:1	4.6:1
Property Line	▭	0.4 fc	3.6 fc	0.0 fc	N/A	N/A
West Courtyard	×	1.9 fc	10.3 fc	0.0 fc	N/A	N/A
West Parking	×	2.6 fc	6.0 fc	0.4 fc	15.0:1	6.5:1

Schedule										
Symbol	Label	QTY	Manufacturer	Catalog Number	Description	Fixture Lumens	Intensity Multiplier	LLF	Input Watts	Distribution
	BOL	5	LUMINIS	LQ613-L4L26-30K	LumiQUAD 6in TYPE V 30K	2719	0.94	0.89	25.7	TYPE VS, BUG RATING: B1 - U5 - G2
	PL	4	Holophane	WFCL3 P20 30K xxxx FC5 FRGL	Washington LED Post-Top Full Cutoff Lantern 50W 3000 series CCT Type 5 distribution zero uplight 10% Frosted tempered glass lens No HSS	3641	1	0.89	48.18	TYPE VS, BUG RATING: B2 - U0 - G1
	SQ1	40	LUMINIS	SQP602-L1L25-LD3-30K	SQP602 LD3 30K	2520	0.94	0.89	19	DIRECT, SC-0=2.22, SC-90=2.36
	SQ2	14	LUMINIS	SQP602-L1L20-FLD	SQP602 FLD 30K	2239	0.94	0.89	21	DIRECT, SC-0=0.52, SC-90=0.52
	SR	9	LUMINIS	SR136-L1L25-LD2-30K	SCIROCCO SR136 30K	2619	0.94	0.89	18.5	DIRECT, SC-0=2.78, SC-90=3.98

ACUITY BRANDS
DESIGN SERVICES
LIGHTING DESIGN & CONSULTING

Urban, Ltd.
4300 D TECHNOLOGY CT.
CHANTILLY, VA 20151
TEL: 703.642.2306
FAX: 703.787.7888
www.urban-llc.com

Urban
Engineers, Architects, Landscape Architects, Land Surveyors

COMMONWEALTH OF VIRGINIA
John Lightle
Lic. No. 1957
00212102
LANDSCAPE ARCHITECT

PHOTOMETRIC PLAN & DETAILS
4131 CHAIN BRIDGE ROAD
REZONING CDP-GDP
CITY OF FAIRFAX, VIRGINIA

Revised by:
SB
Date
03/24/2025
Scale
As Shown
Drawing No.
291254-1 A1
Summary

DATE: DEC., 2024
CL-2
SCALE: 1" = 30'

DESCRIPTION
REVISIONS

PLAN DATE
05-04-2016
06-10-2016
06-11-2024
09-03-2024
12-02-2024
05-02-2025

1 of 1


SHEET
34
OF
39
FILE NO.
RZ-12787

NOTES

1. THE PROPERTY SHOWN HEREON IS LOCATED IN THE CITY OF FAIRFAX, VIRGINIA AND HAS MAP NUMBER 57-0-02-0401
2. NO SUBSURFACE INVESTIGATION HAS BEEN PERFORMED.
3. NO OBSERVABLE EVIDENCE OF CEMETERIES WAS NOTED ON THE SUBJECT PROPERTY.
4. THE SUBJECT PROPERTY HAS DIRECT ACCESS TO CHAIN BRIDGE ROAD VA. RTE 123 A PUBLICLY DEDICATED RIGHT-OF-WAY.
5. NO ATTEMPT HAS BEEN MADE AS A PART OF THIS SURVEY TO OBTAIN OR SHOW DATA CONCERNING EXISTENCE, SIZE DEPTH, CONDITION, CAPACITY OR LOCATION OF ANY UTILITIES OR MUNICIPAL/PUBLIC SERVICE FACILITY. FOR INFORMATION REGARDING THESE UTILITIES OR FACILITIES CONTACT "MISS UTILITY" 1 (800) 257 -7777.
6. SUBJECT PROPERTY LIES IN ZONE "X" PER FIRM MAP COMMUNITY PANEL NUMBER 515524005D, DATED JUNE 06, 2006.
7. THE SUBJECT PROPERTY IS ZONED R-2
8. THE PROPERTY IS IN THE NAME OF THE HILL, A DAVES FAMILY LLC.

LEGEND

PKF PK NAIL FOUND
IPF IRON PIPE FOUND
IPS IRON PIPE SET
"X" X MARK SET

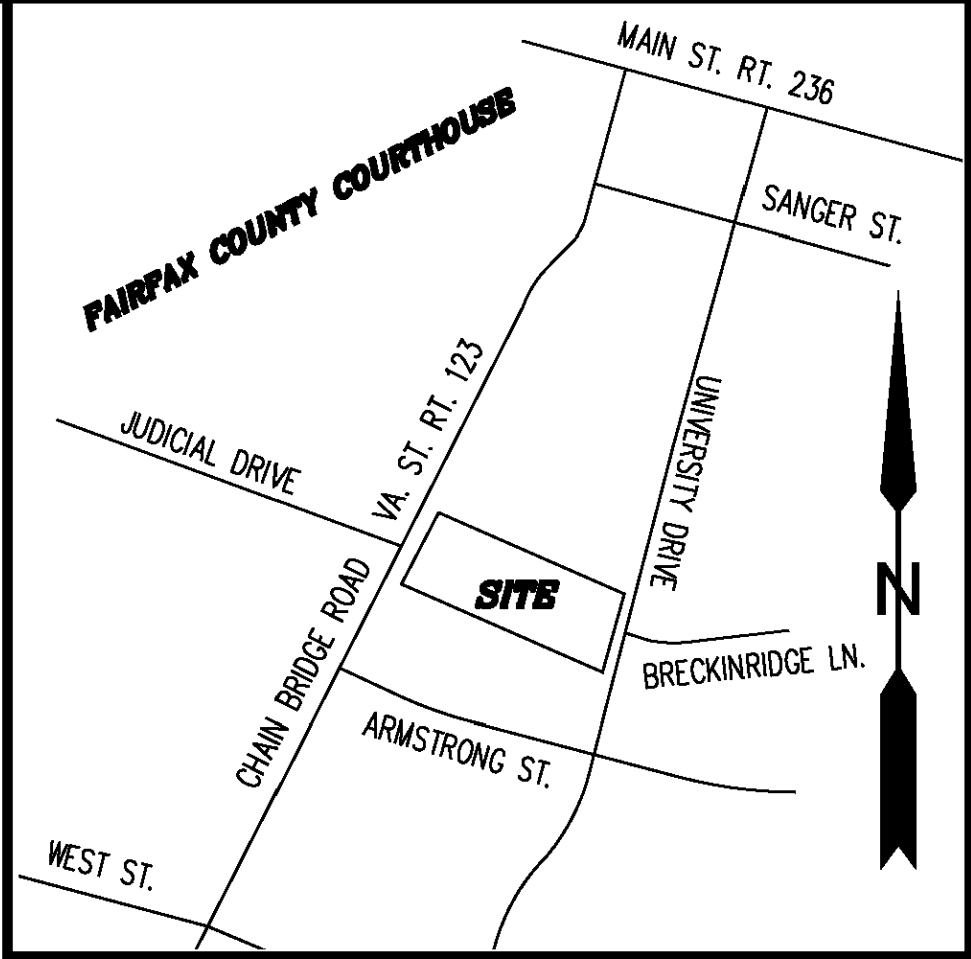


VICINITY MAP

SCALE 1"=500'


METES AND BOUNDS DESCRIPTION

BEGINNING AT A BEGINNING AT A POINT ON THE EASTERLY RIGHT OF WAY LINE OF CHAIN BRIDGE ROAD, VIRGINIA ROUTE 123; SAID POINT ALSO BEING THE SOUTH WEST CORNER OF THE LAND OF F&M BANK NORTHERN VIRGINIA AS RECORDED IN DEED 9896 AT PAGE 237 AMONG THE LAND RECORDS OF FAIRFAX COUNTY, VIRGINIA; THENCE DEPARTING THE EASTERLY RIGHT OF WAY LINE OF SAID CHAIN BRIDGE ROAD RUNNING WITH THE SOUTHERLY LINE OF SAID F&M BANK NORTHERN VIRGINIA S 66°27'25" E A DISTANCE OF 542.84 FEET TO A POINT; SAID POINT BEING ON THE WESTERLY RIGHT OF WAY LINE OF UNIVERSITY DRIVE, THENCE RUNNING WITH THE WESTERLY RIGHT OF WAY LINE OF SAID UNIVERSITY DRIVE S 15°26'35" W A DISTANCE OF 211.73 FEET TO POINT; SAID POINT ALSO BEING THE NORTH EAST CORNER TO THE LAND OF 4151 CHAIN BRIDGE ROAD, LLC AS RECORDED IN DEED BOOK 19501 AT PAGE 1317 AMONG THE LAND RECORDS OF FAIRFAX COUNTY, VIRGINIA; THENCE RUNNING WITH THE NORTHERLY LINE OF SAID 4151 CHAIN BRIDGE ROAD, LLC N 66°27'25" W A DISTANCE OF 575.99 FEET TO A POINT; SAID POINT BEING ON THE AFOREMENTIONED EASTERLY RIGHT OF WAY LINE OF CHAIN BRIDGE ROAD; THENCE RUNNING WITH EASTERLY RIGHT OF WAY LINE OF SAID CHAIN BRIDGE ROAD THE FOLLOWING COURSES AND DISTANCES:
N 27°19'56" E A DISTANCE OF 71.60 FEET TO POINT;
N 27°20'17" E A DISTANCE OF 100.55 FEET TO A POINT;
N 27°16'10" E A DISTANCE OF 37.78 TO THE POINT OF BEGINNING, HAVING AN AREA OF 117,082 SQUARE FEET, OR 2.6878 ACRES MORE OR LESS.

BEING THE SAME PROPERTY DESCRIBED IN THAT CERTAIN DEED DATED AUGUST 9, 2015, MADE BY HOPE DAVES HUNTINGTON, VERA DAVES LICHTENSTEIN AND BANKHEAD THORTON DAVES, GRANTORS, TO THE HILL, A DAVES FAMILY LLC, GRANTEE, AS RECORDED IN THE LAND RECORDS OF FAIRFAX COUNTY, VIRGINIA ON SEPTEMBER 3, 2015, IN DEED BOOK 24278 PAGE 1095.

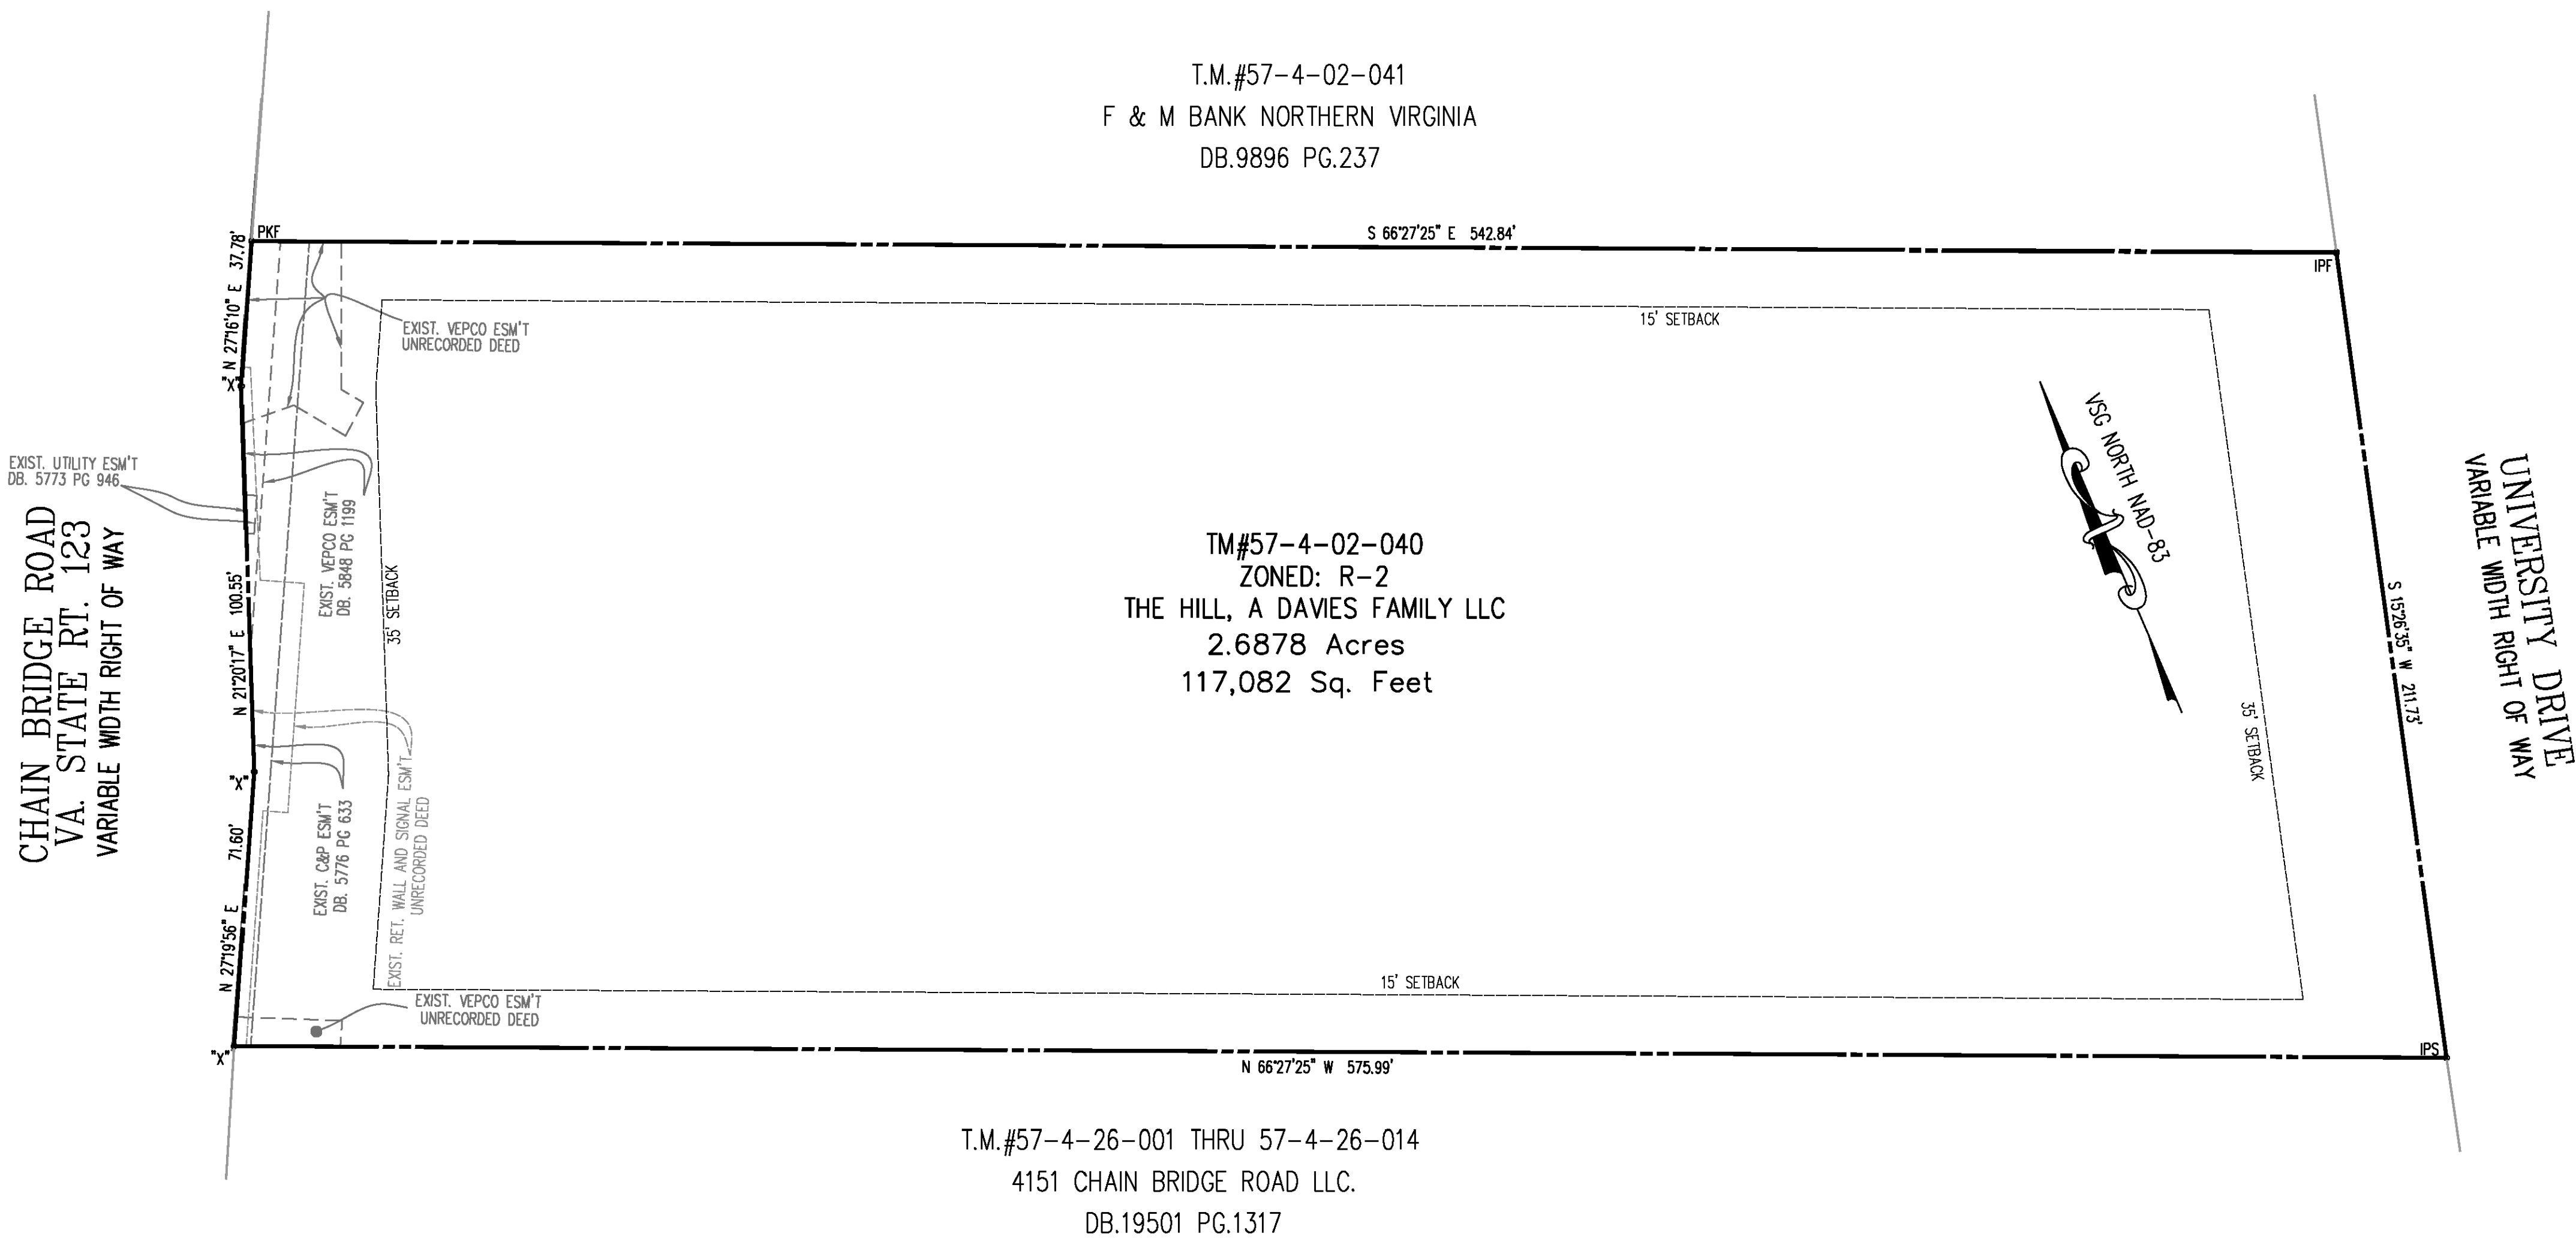


CERTIFIED PLAT
OF THE PROPERTY OF
THE HILL, A DAVES FAMILY LLC
DB. 24278 PG. 1095
CITY OF FAIRFAX
FAIRFAX COUNTY, VIRGINIA
SCALE: 1" = 30' DATE: MARCH 25, 2016

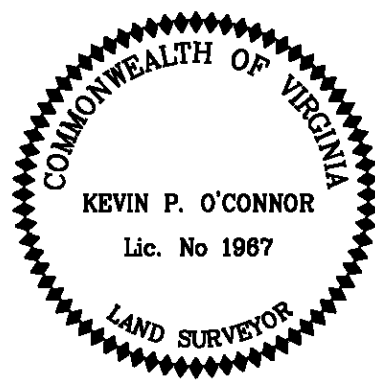

J:\085\4131 Chain Bridge Rd\Rezoning\12787-38-PRELIMINARY SIGNAL CONCEPT.dwg [PRELIMINARY SIGNAL CONCEPT] May 22, 2025 - 4:28pm corenberg

NOTE:

THESE ARE CONCEPTUAL LAYOUTS TO BE
FURTHER REFINED AT THE SITE PLAN STAGE
BASED ON UPDATED SURVEY INFORMATION.

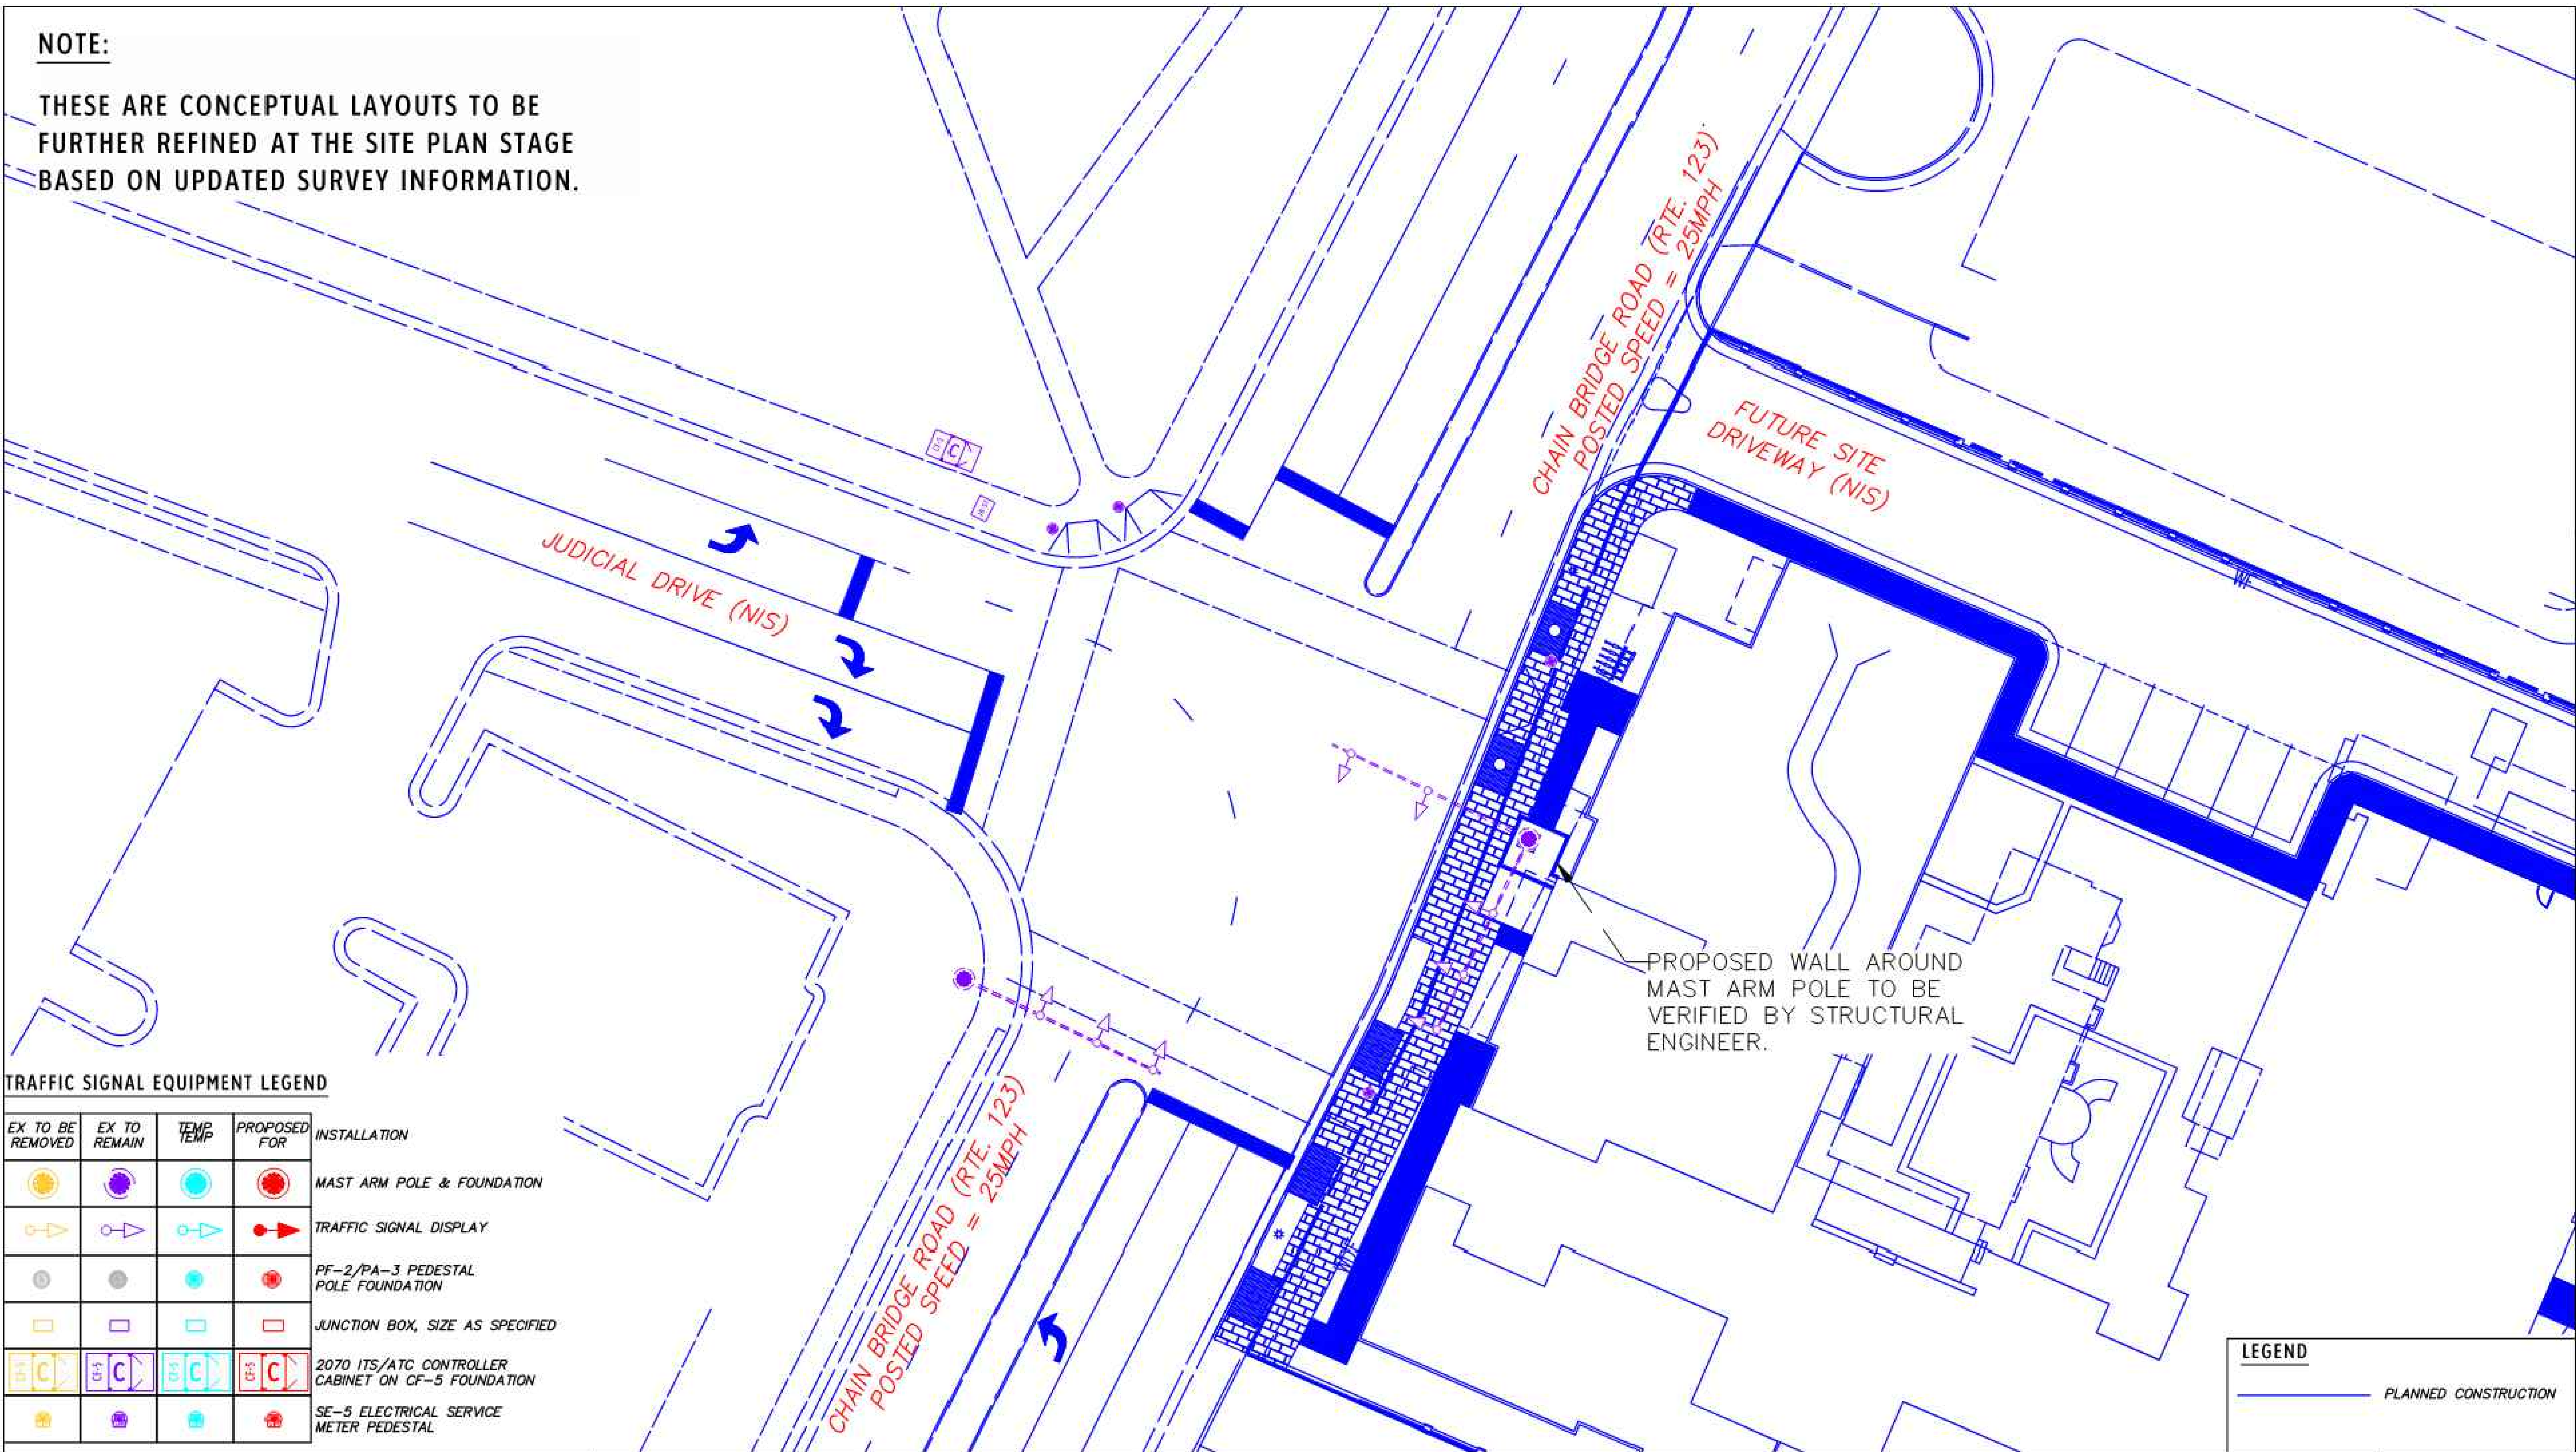

GOROVE SLADE
Transportation Planners and Engineers

Signal Modification Concept 1: Chain Bridge Rd (Rte. 123) at Judicial Drive (NIS)

Signal Relocation Options

NOT FOR CONSTRUCTION

City of Fairfax, VA
May 22, 2025



PRELIMINARY SIGNAL CONCEPT

4131 CHAIN BRIDGE ROAD



REZONING CDP-GDP

CITY OF FAIRFAX, VIRGINIA

SCALE: N/A

DATE: DEC., 2024

CL: N/A

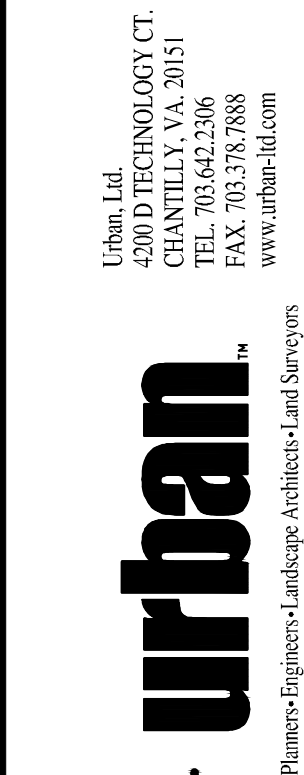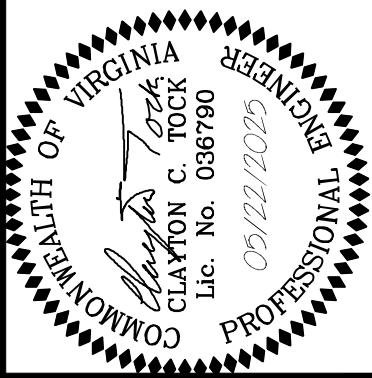


PLAN DATE	No.	DATE	DESCRIPTION
05-04-2016			
06-09-2016			
06-11-2024			
09-03-2024			
12-02-2024			
04-02-2025			

PLAN DATE	No.	DATE	DESCRIPTION
05-04-2016			
06-09-2016			
06-11-2024			
09-03-2024			
12-02-2024			
04-02-2025			

SHEET
37
OF
39

FILE No.
RZ-12787

J:\085\4131 Chain Bridge Rd\Rezoning\12787-38-PRELIMINARY SIGNAL CONCEPT.dwg [ALT SIGNAL LOCATION] May 22, 2025 - 4:28pm corensberg

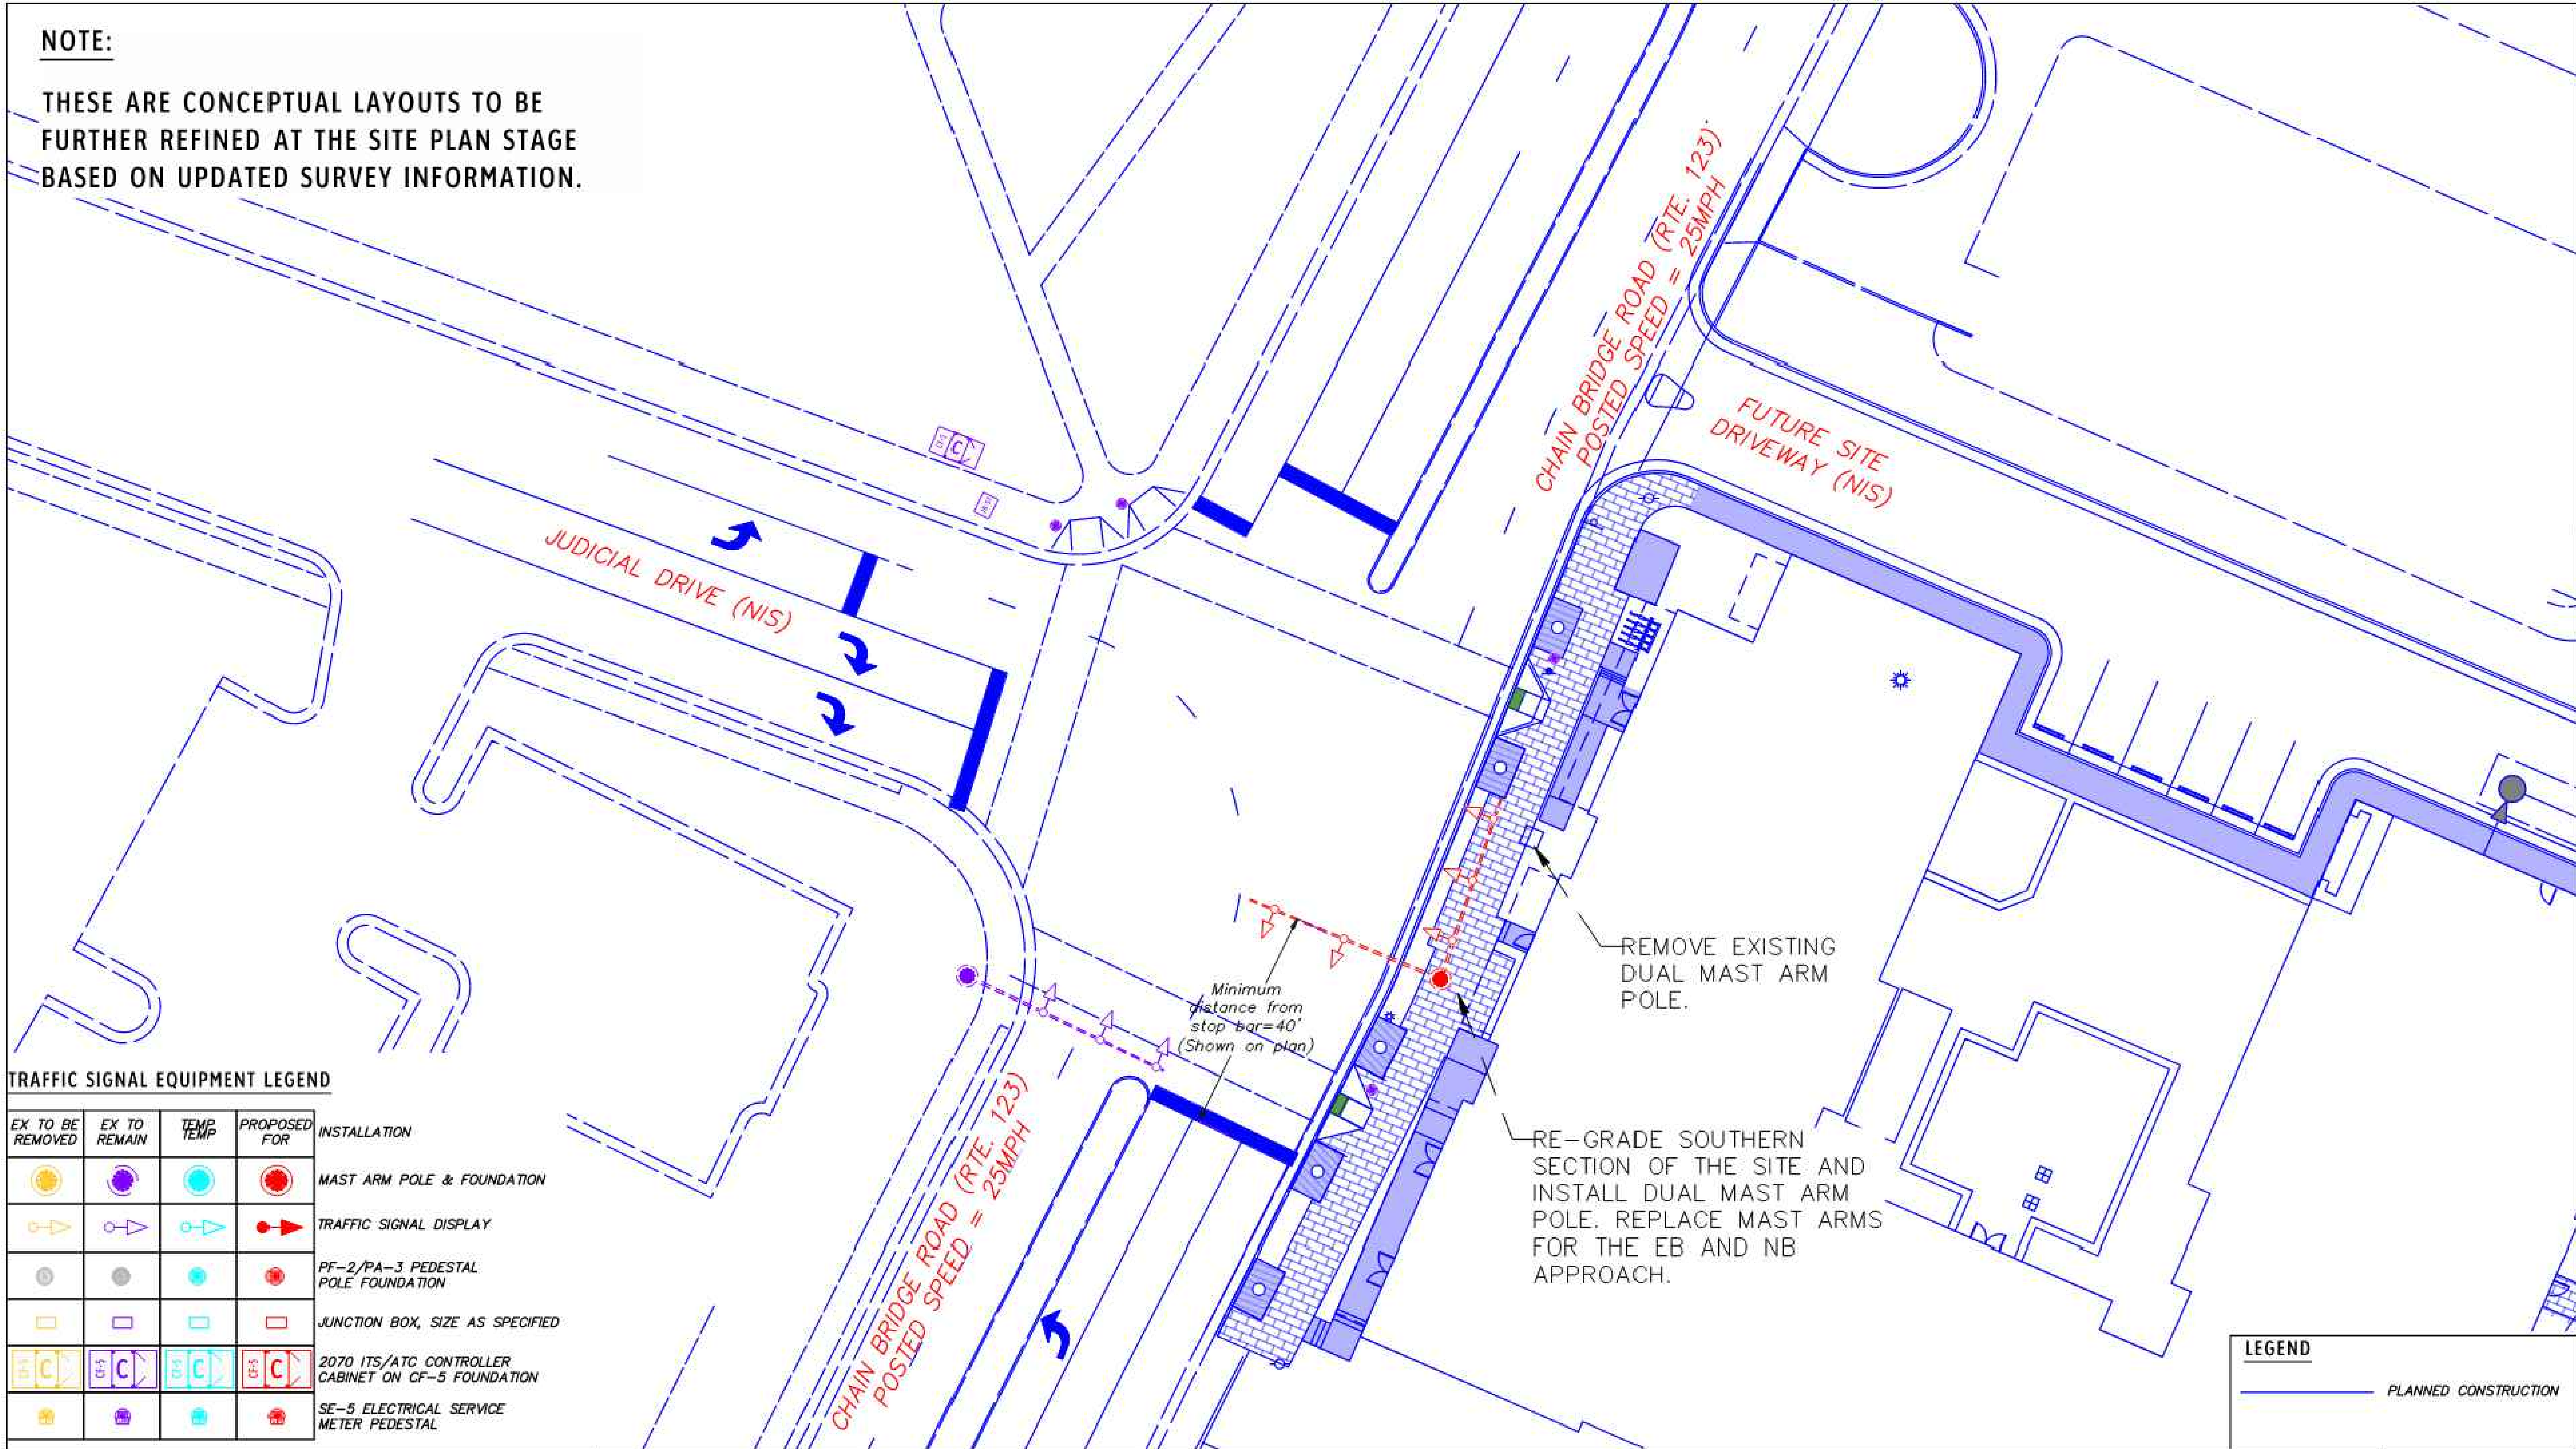

GOROVE SLADE
Transportation Planners and Engineers

Signal Modification Concept 2: Chain Bridge Rd (Rte. 123) at Judicial Drive (NIS)
Signal Relocation Options
NOT FOR CONSTRUCTION

City of Fairfax, VA
May 22, 2025

1"=30'

PLAN DATE
05-04-2016
06-09-2016
06-11-2024
09-03-2024
12-02-2024
05-02-2025

DESCRIPTION
REVISIONS

Urban Ltd.
4300 D TECHNOLOGY CT.
CHANTILLY, VA 20151
TEL: 703.642.2306
FAX: 703.378.1888
www.urban-ltd.com

urban
Planners-Engineers-Landscape Architects and Surveyors

COMMONWEALTH OF VIRGINIA
CLAYTON C. TOCCHIO
Lic. No. 008790
09/22/2025
PROFESSIONAL ENGINEER

ALTERNATE SIGNAL LOCATION
4131 CHAIN BRIDGE ROAD
REZONING CDP-GDP
CITY OF FAIRFAX, VIRGINIA

DATE: DEC., 2024
SCALE: N/A
C.I.= N/A

SHEET
38
OF
39

FILE No.
RZ-12787

