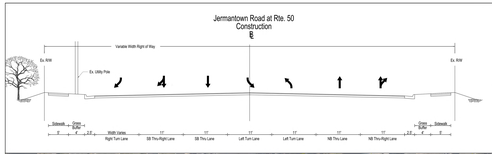

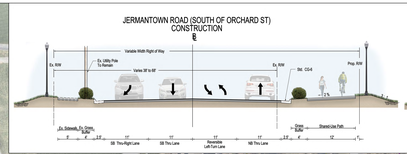

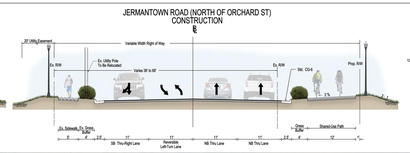

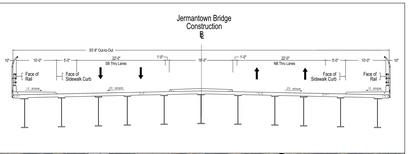

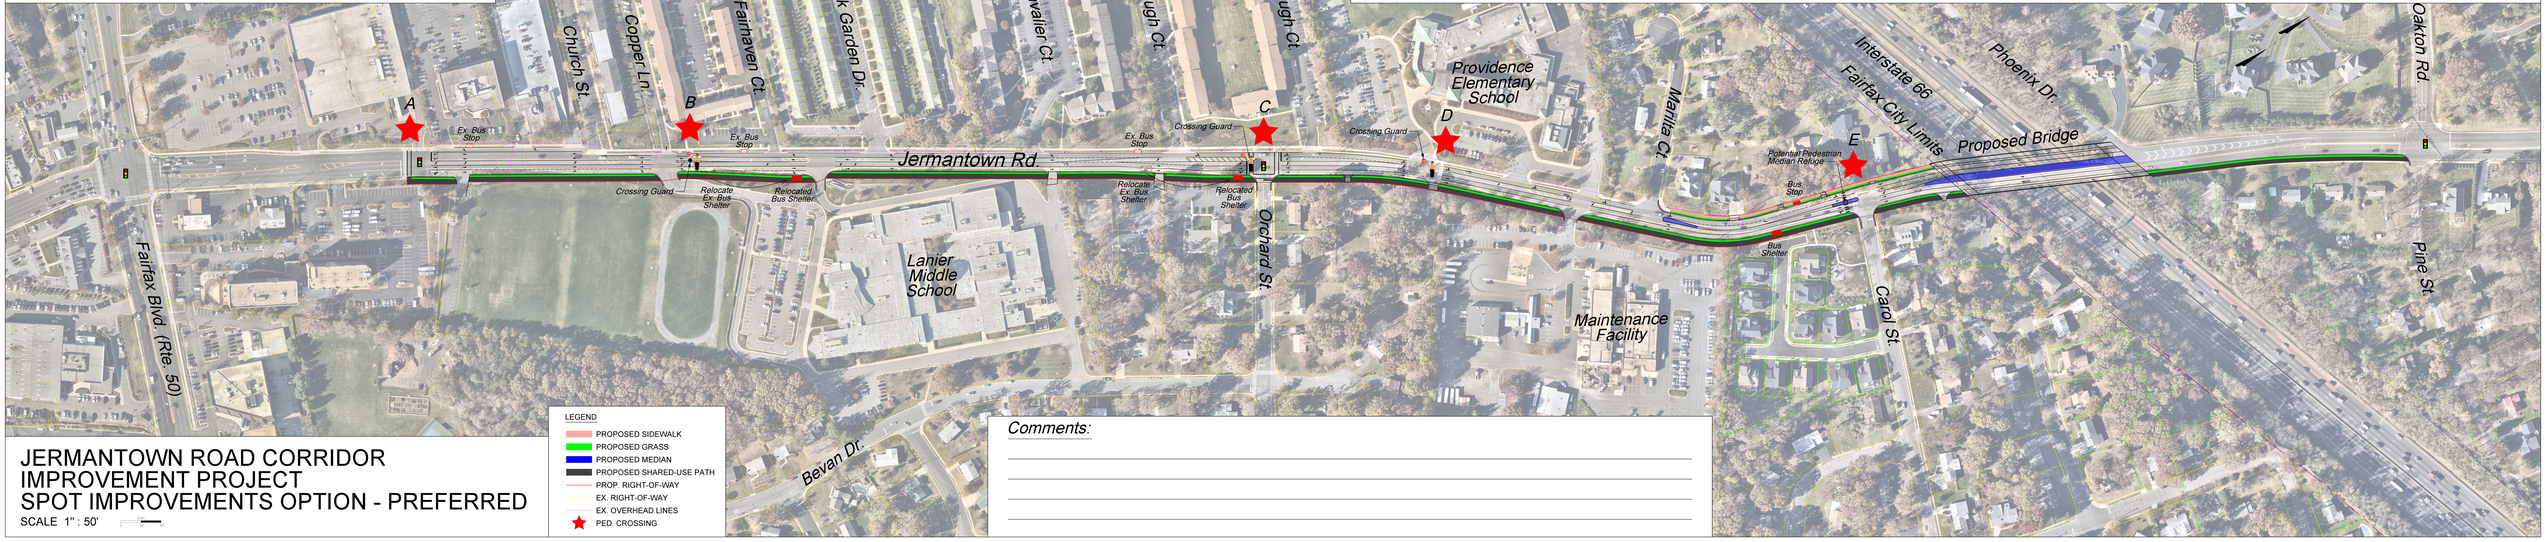

JERMANTOWN ROAD CORRIDOR IMPROVEMENT PROJECT
SPOT IMPROVEMENTS OPTION - PREFERRED

SCALE 1" : 50'

LEGEND

- PROPOSED SIDEWALK
- PROPOSED GRASS
- PROPOSED MEDIAN
- PROPOSED SHARED-USE PATH
- PROP. RIGHT-OF-WAY
- EX. RIGHT-OF-WAY
- EX. OVERHEAD LINES
- PED. CROSSING

Comments: